

Autodesk Docx/8 Exhibition Site/EXHIBITION_BS_ARCH_R2024.rvt

Check all dimensions and site conditions prior to commencement of any work, the purchase or ordering of any materials, fittings, plant, services or equipment and the preparation of shop drawings and or the fabrication of any components.

Do not scale drawings - refer to figured dimensions only. Any discrepancies shall immediately be referred to the architect for clarification.

All drawings may not be reproduced or distributed without prior permission from the architect.

This drawing and the resultant design details have been prepared based on archival architectural and structural documentation, together with existing building condition survey information provided by others. Bates Smart has not verified the accuracy or completeness of the archival documentation or survey information and accepts no responsibility for any discrepancies, errors, or omissions incorporated into the drawings as a result. The location of title boundaries, grids, and column dimensions has been taken from existing drawings. All dimensions are to be verified on site.

A	27/07/26	Heritage Victoria Application - Canopy	JT	EL
Rev	Date	Description	Initial	Checked

Drawing List - Heritage Victoria Application - Canopy			
Sheet Number	Current Revision	Sheet Name	Sheet Status
HVP - Heritage Victoria Permit			
HVP00.000	A	Title Sheet/Drawing List	
HVP01.000	A	Site Plan Existing Conditions	
HVP03.002	A	Level 02 Plan	
HVP09.004	A	West Elevation	
HVP11.201	A	Exhibition Street Canopy	

GPT 8 EXHIBITION STREET

Title Sheet/Drawing List

Status	HERITAGE APPLICATION		
Scale	@ A1		
Drawn	JT	Checked	Checker
Project No.	M12865		
Plot Date	27/07/2026 8:35:43 PM		
BIM	8EXHIBITION_BS_ARCH_R2024		

Drawing no.	Revision
HVP00.000	A

Melbourne 1 Nicholson Street
Melbourne VIC 3000 Australia
T 03 8664 6200 F 03 8664 6300
email mel@batesmart.com.au
http://www.batesmart.com.au

Sydney 43 Brisbane Street
Surry Hills NSW 2010 Australia
T 02 8354 5100 F 02 8354 5199
email syd@batesmart.com.au
http://www.batesmart.com.au

Bates Smart Architects Pty Ltd ABN 68 094 740 986

BATESSMART™

EXHIBITION ST

FLINDERS LANE

SARGOOD HOUSE

57 FLINDERS LANE

TOM THUMB

51 FLINDERS LANE

45 FLINDERS LANE

SARGOOD LANE

SUBJECT SITE AREA

SARGOOD LANE

BUILT FORM ABOVE

SPARK LANE

51 FLINDERS LANE

8 EXHIBITION ST

51 FLINDERS LANE PROPOSED LANEWAY

SPARK LANE

LINDRUM HOTEL

FLINDERS ST

TITLE BOUNDARY INDICATIVE. TO BE CONFIRMED UPON RECEIVING UPDATED SURVEY INFORMATION

Check all dimensions and site conditions prior to commencement of any work, the purchase or ordering of any materials, fittings, plant, services or equipment and the preparation of shop drawings and or the fabrication of any components.

Do not scale drawings - refer to figured dimensions only. Any discrepancies shall immediately be referred to the architect for clarification.

All drawings may not be reproduced or distributed without prior permission from the architect.

This drawing and the resultant design details have been prepared based on archival architectural and structural documentation, together with existing building condition survey information provided by others. Bates Smart has not verified the accuracy or completeness of the archival documentation or survey information and accepts no responsibility for any discrepancies, errors, or omissions incorporated into the drawings as a result. The location of title boundaries, grids, and column dimensions has been taken from existing drawings. All dimensions are to be verified on site.

Legend - Site Plan

- Subject Site Area - Proposed Works
- Title Boundary
- Permit Application Area

Notes

ALL DRAWINGS ARE BASED ON INFORMATION SUPPLIED / RECEIVED FROM THE CLIENT AND ORIGINAL CONSTRUCTION DRAWINGS. ALL EXISTING CONDITIONS SHOULD BE VERIFIED ON SITE PRIOR TO COMMENCEMENT OF WORKS.

A	27/07/26	Heritage Victoria Application - Canopy	JT	EL
Rev	Date	Description	Initial	Checked

GPT
8 EXHIBITION STREET

Site Plan Existing Conditions



Status	HERITAGE APPLICATION		
Scale	1 : 250	@ A1	
Drawn	JT	Checked	Checker
Project No.	M12865		
Plot Date	27/07/2026 8:37:48 PM		
BIM	8EXHIBITION_BS_ARCH_R2024		
Drawing no.	Revision		

HVP01.000


A

Melbourne 1 Nicholson Street
Melbourne VIC 3000 Australia
T 03 8664 6200 F 03 8664 6300
email mel@batesmart.com.au
http://www.batesmart.com.au

Sydney 43 Brisbane Street
Surry Hills NSW 2010 Australia
T 02 8354 5100 F 02 8354 5199
email syd@batesmart.com.au
http://www.batesmart.com.au

Bates Smart Architects Pty Ltd ABN 68 094 740 986

BATESSMART™

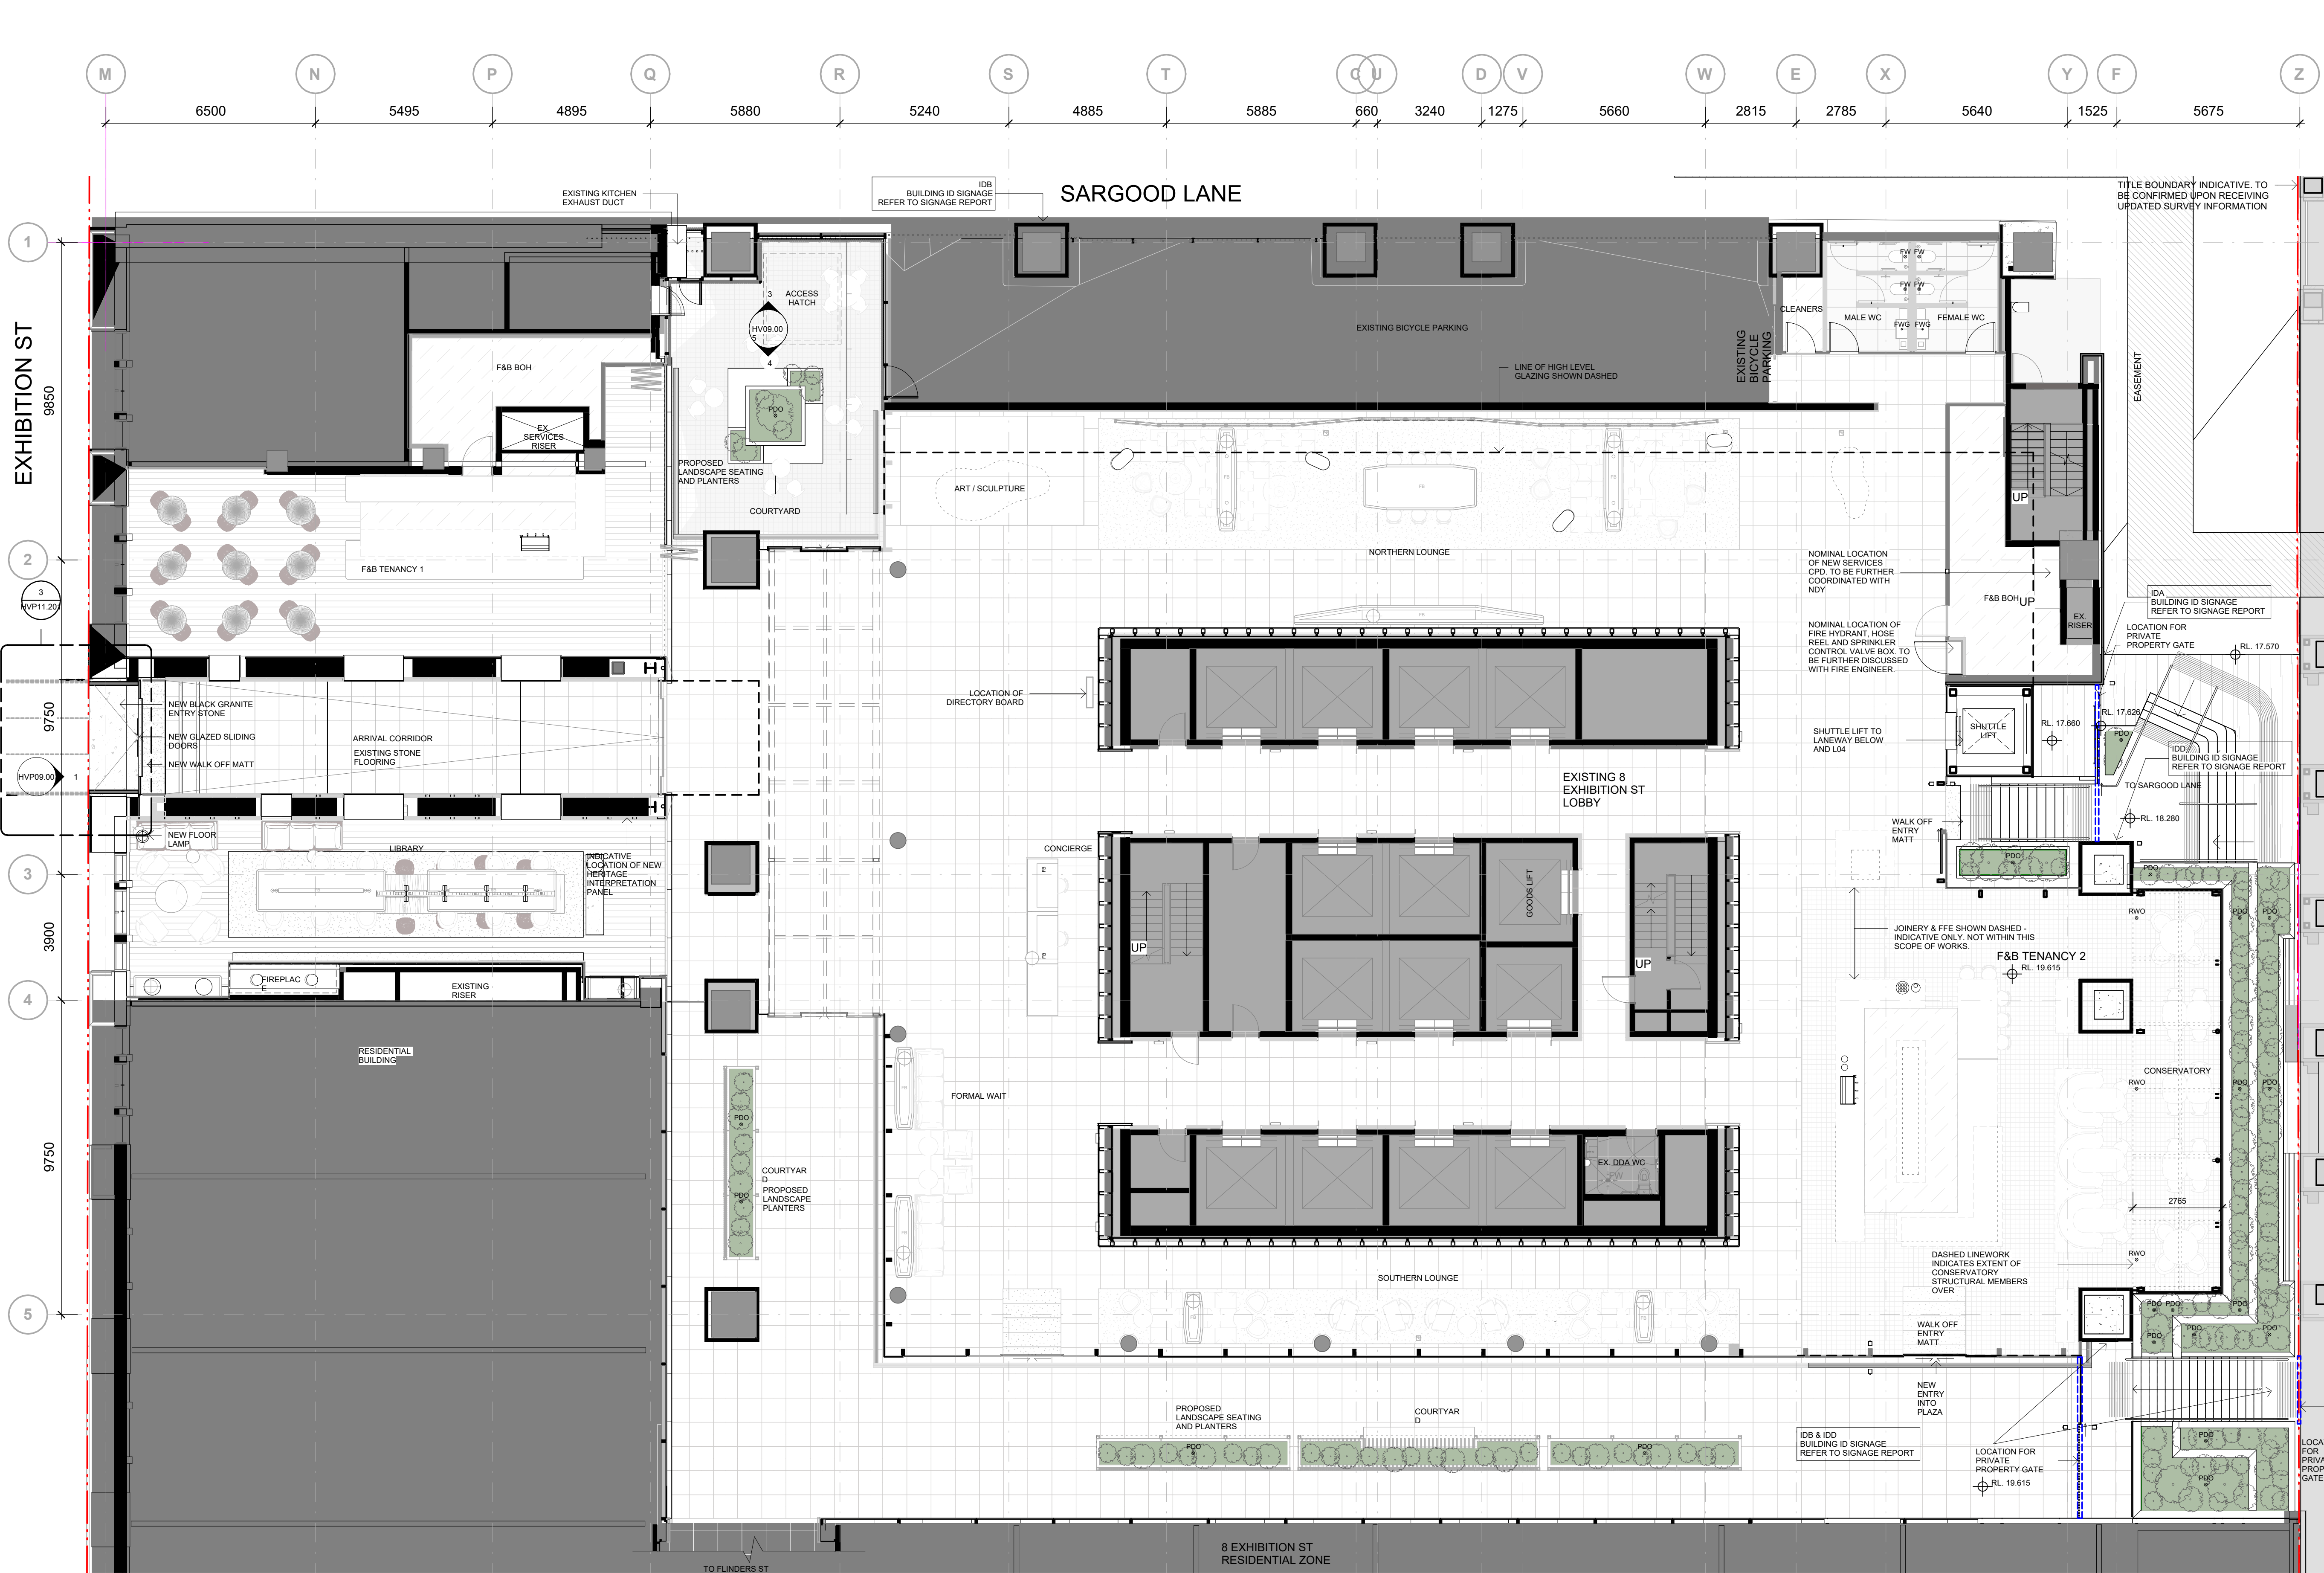

Check all dimensions and site conditions prior to commencement of any work, the purchase or ordering of any materials, fittings, plant, services or equipment and the preparation of shop drawings and or the fabrication of any components.

Do not scale drawings - refer to figured dimensions only. Any discrepancies shall immediately be referred to the architect for clarification.

All drawings may not be reproduced or distributed without prior permission from the architect.

Legend - GA Plan

- AREA OUTSIDE SCOPE OF WORKS
- LANDSCAPE PLANTING
- TGSI LOCATION (INDICATIVE)

Notes

ALL DRAWINGS ARE BASED ON INFORMATION SUPPLIED / RECEIVED FROM THE CLIENT AND ORIGINAL CONSTRUCTION DRAWINGS. ALL EXISTING CONDITIONS SHOULD BE VERIFIED ON SITE PRIOR TO COMMENCEMENT OF WORKS.

A	27/07/26	Heritage Victoria Application - Canopy	JT	EL
Rev	Date	Description	Initial	Checked

GPT 8 EXHIBITION STREET

Level 02 Plan

Status	HERITAGE APPLICATION		
Scale	1 : 100	@ A1	
Drawn	JT	Checked	Checker
Project No.	M12865		
Plot Date	27/07/2026 8:38:50 PM		
BIM	8EXHIBITION_BS_ARCH_R2024		
Drawing no.	Revision		

HVP03.002 A

Melbourne 1 Nicholson Street
Melbourne VIC 3000 Australia
T 03 8664 6200 F 03 8664 6300
email mel@batesmart.com.au
http://www.batesmart.com.au

Sydney 43 Brisbane Street
Surry Hills NSW 2010 Australia
T 02 8354 5100 F 02 8354 5199
email syd@batesmart.com.au
http://www.batesmart.com.au

Bates Smart Architects Pty Ltd ABN 68 094 740 986

BATESSMART

Check all dimensions and site conditions prior to commencement of any work, the purchase or ordering of any materials, fittings, plant, services or equipment and the preparation of shop drawings and or the fabrication of any components.

Do not scale drawings - refer to figured dimensions only. Any discrepancies shall immediately be referred to the architect for clarification.

All drawings may not be reproduced or distributed without prior permission from the architect.

Legend - Elevation/Section

AREA OUTSIDE SCOPE OF WORKS


Notes

ALL DRAWINGS ARE BASED ON INFORMATION SUPPLIED / RECEIVED FROM THE CLIENT AND ORIGINAL CONSTRUCTION DRAWINGS. ALL EXISTING CONDITIONS SHOULD BE VERIFIED ON SITE PRIOR TO COMMENCEMENT OF WORKS.

These drawings are to be read in conjunction with Structural, Mechanical and Hydraulic engineer's drawings. Any discrepancies are to be brought to the attention of the architect for clarification prior to proceeding with construction.

Refer to Acoustic, ESD, Fire Engineering, Wind, Traffic engineering reports.

Refer to facade engineer's drawings, schedules and specifications for technical details.

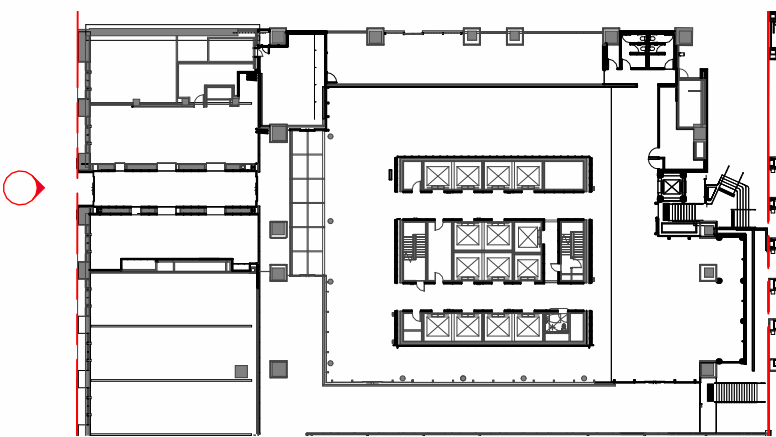

A	27/07/26	Heritage Victoria Application - Canopy	JT	EL
Rev	Date	Description	Initial	Checked

GPT
8 EXHIBITION STREET

West Elevation

Status	HERITAGE APPLICATION		
Scale	As indicated	@ A1	
Drawn	JT	Checked	Checker
Project No.	M12865		
Plot Date	27/07/2026 8:39:55 PM		
BIM	8EXHIBITION_BS_ARCH_R2024		
Drawing no.	Revision		


HVP09.004 A

Melbourne 1 Nicholson Street
Melbourne VIC 3000 Australia
T 03 8664 6200 F 03 8664 6300
email mel@batesmart.com.au
http://www.batesmart.com.au

Sydney 43 Brisbane Street
Surry Hills NSW 2010 Australia
T 02 8354 5100 F 02 8354 5199
email syd@batesmart.com.au
http://www.batesmart.com.au

Bates Smart Architects Pty Ltd ABN 68 094 740 986

BATESSMART

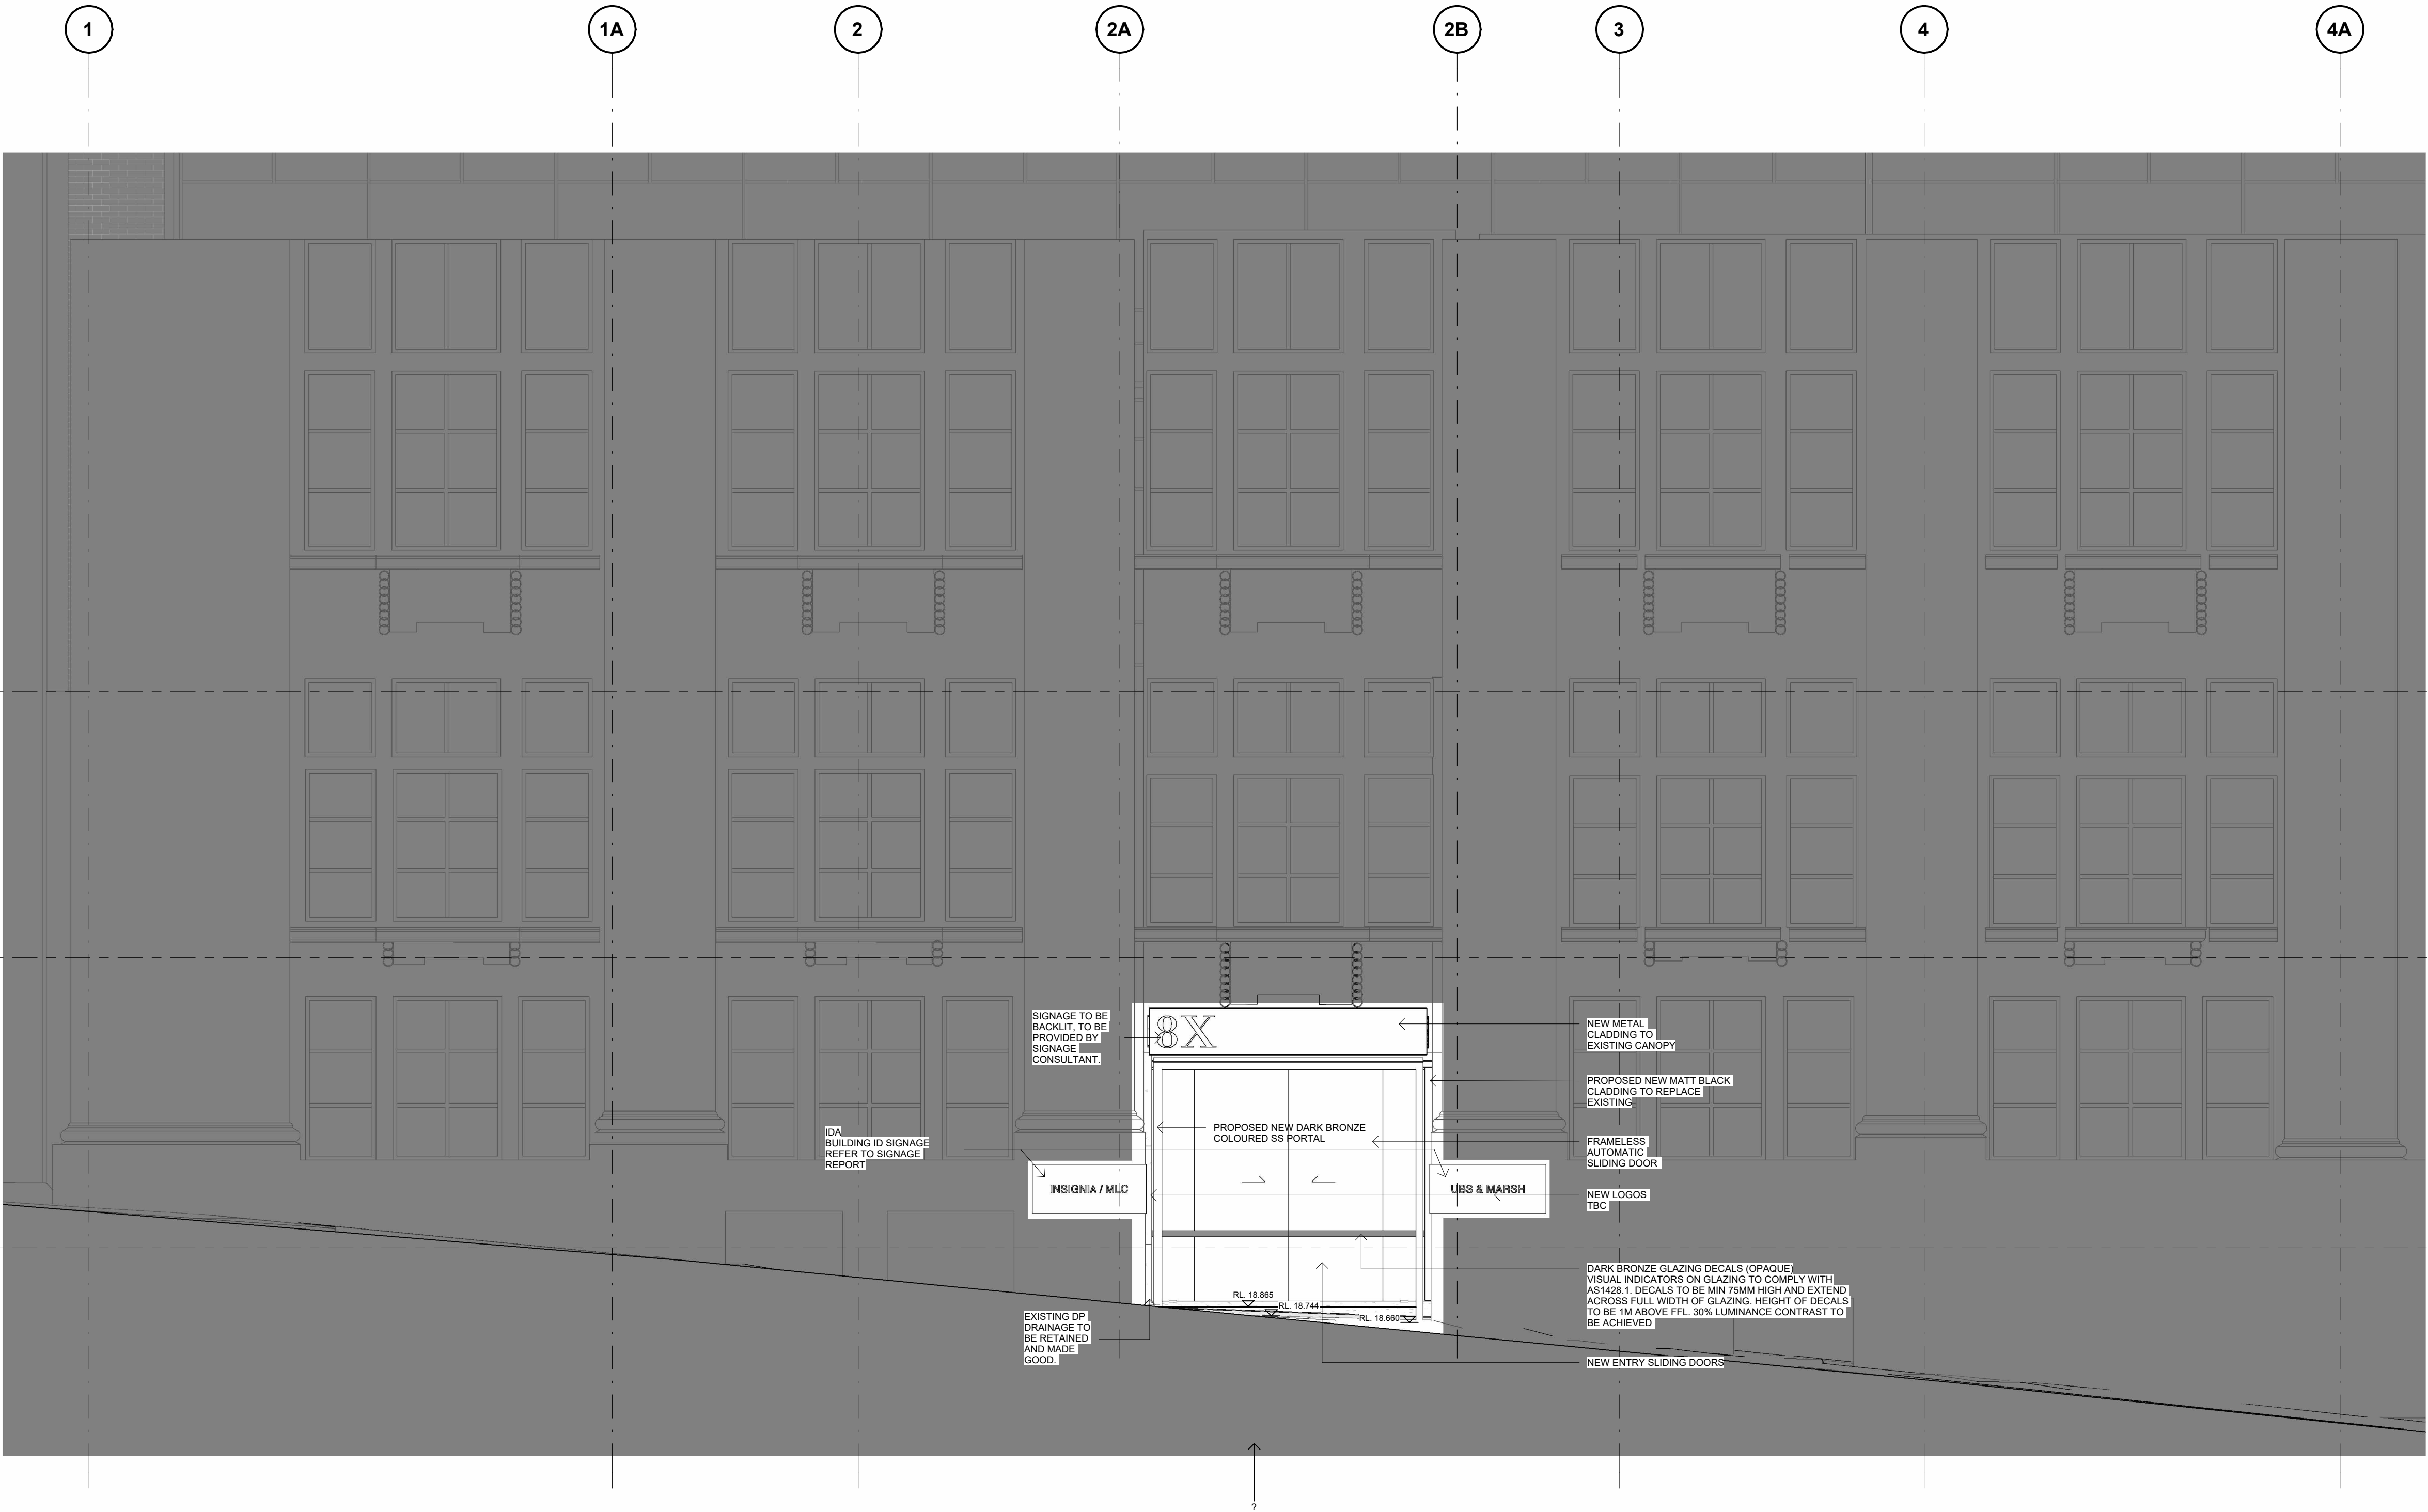

1 West Elevation
1:50



ALL DRAWINGS ARE BASED ON INFORMATION SUPPLIED / RECEIVED FROM THE CLIENT AND ORIGINAL CONSTRUCTION DRAWINGS. ALL EXISTING CONDITIONS SHOULD BE VERIFIED ON SITE PRIOR TO COMMENCEMENT OF WORKS.

EXISTING CONDITION

Check all dimensions and site conditions prior to commencement of any work, the purchase or ordering of any materials, fittings, plant, services or equipment and the preparation of shop drawings and or the fabrication of any components.




Do not scale drawings - refer to figured dimensions only. Any discrepancies shall immediately be referred to the architect for clarification.

All drawings may not be reproduced or distributed without prior permission from the architect.

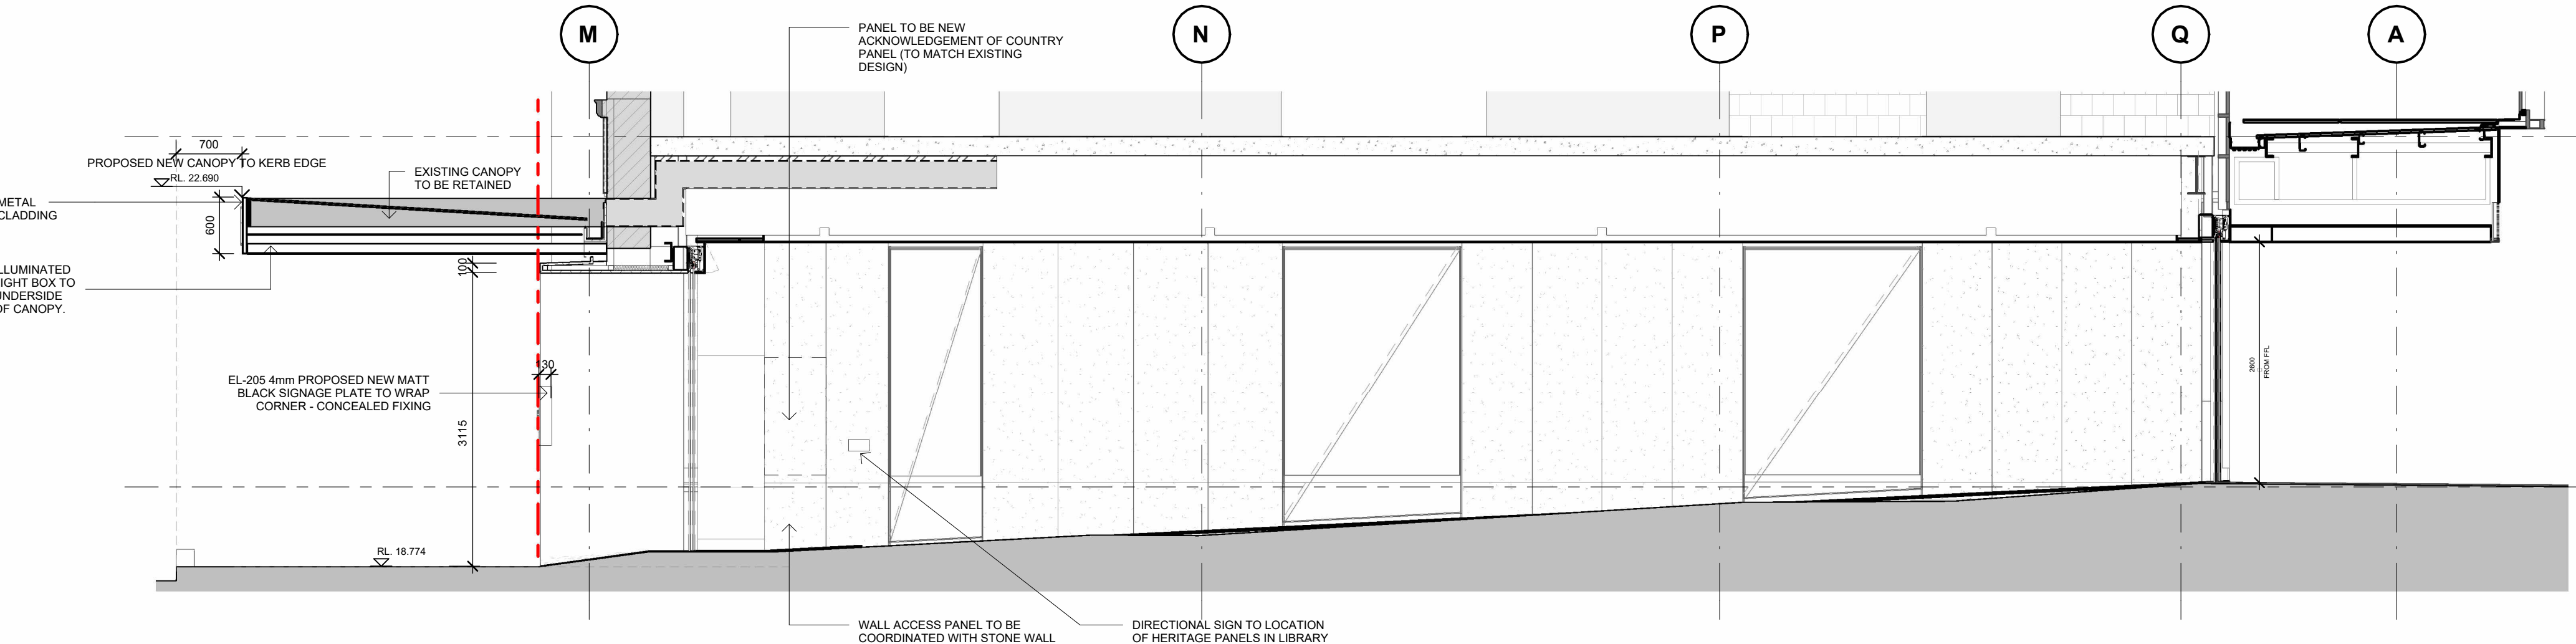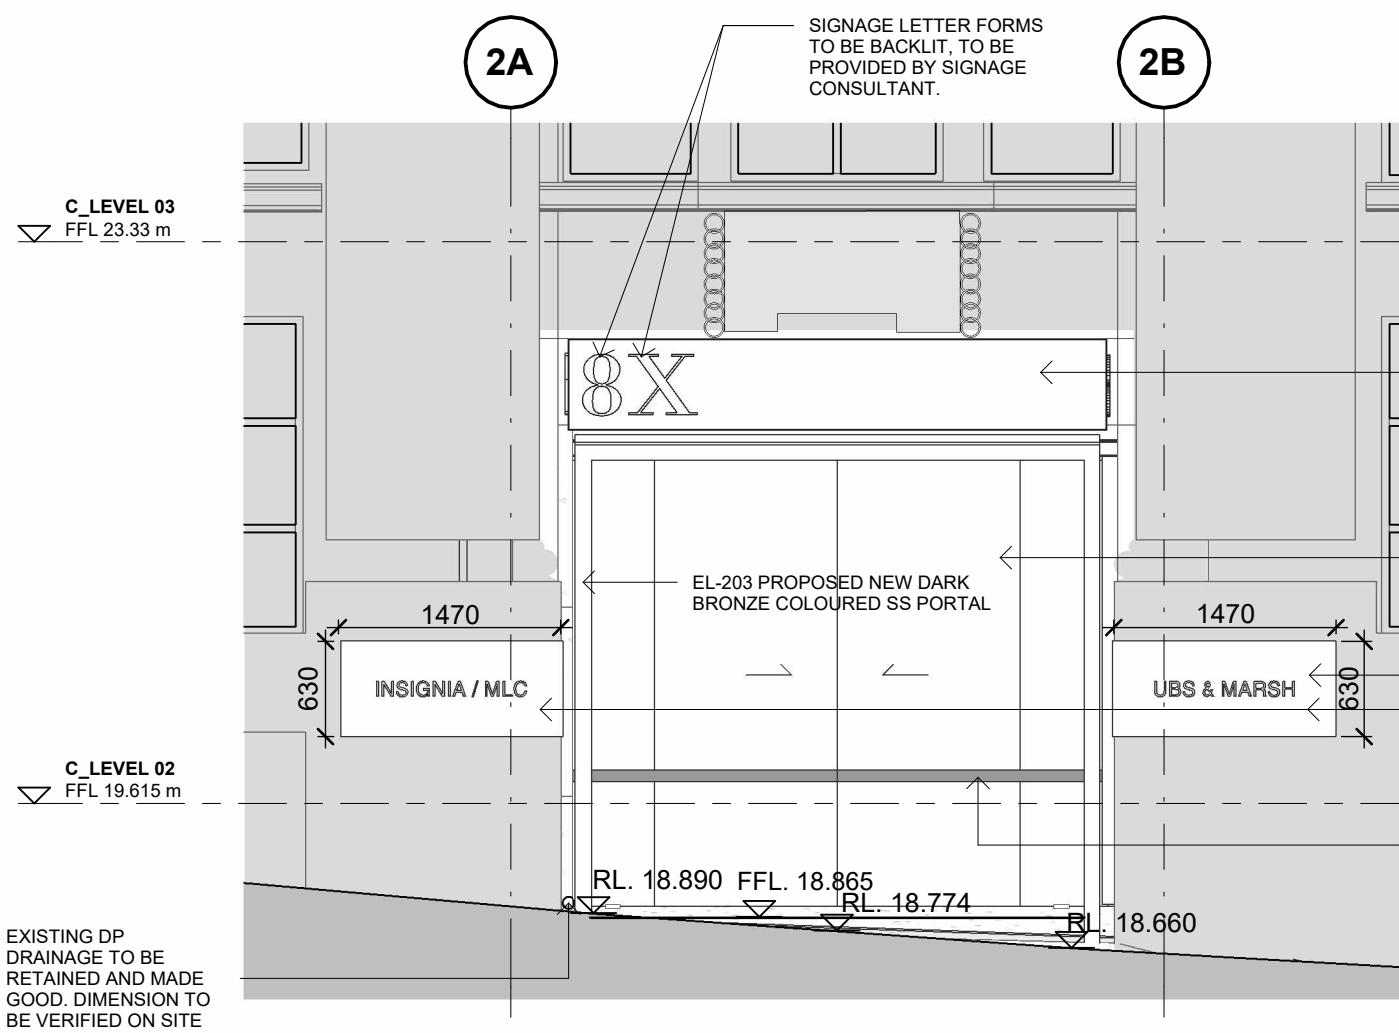

1 Elevation Exhibition Street Entry
1 : 50


2 Canopy & Entry Corridor
Section
1 : 50

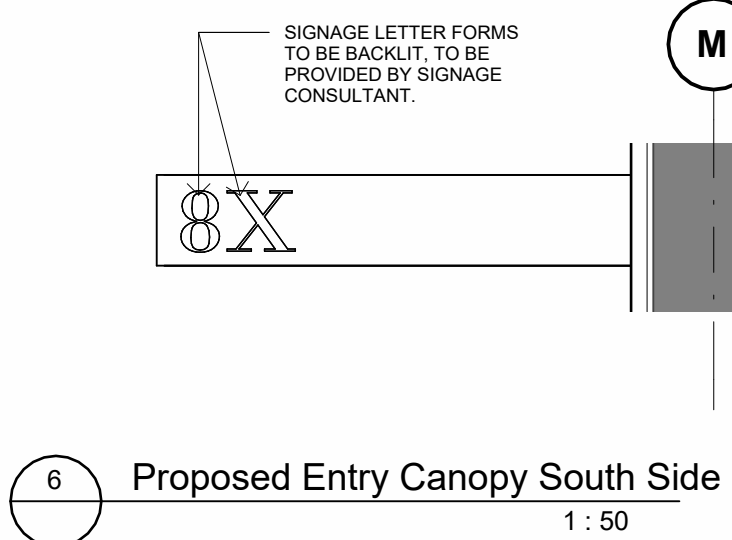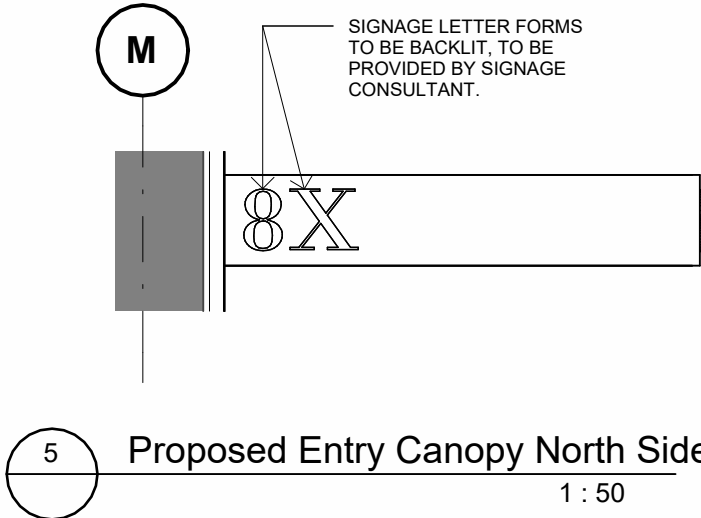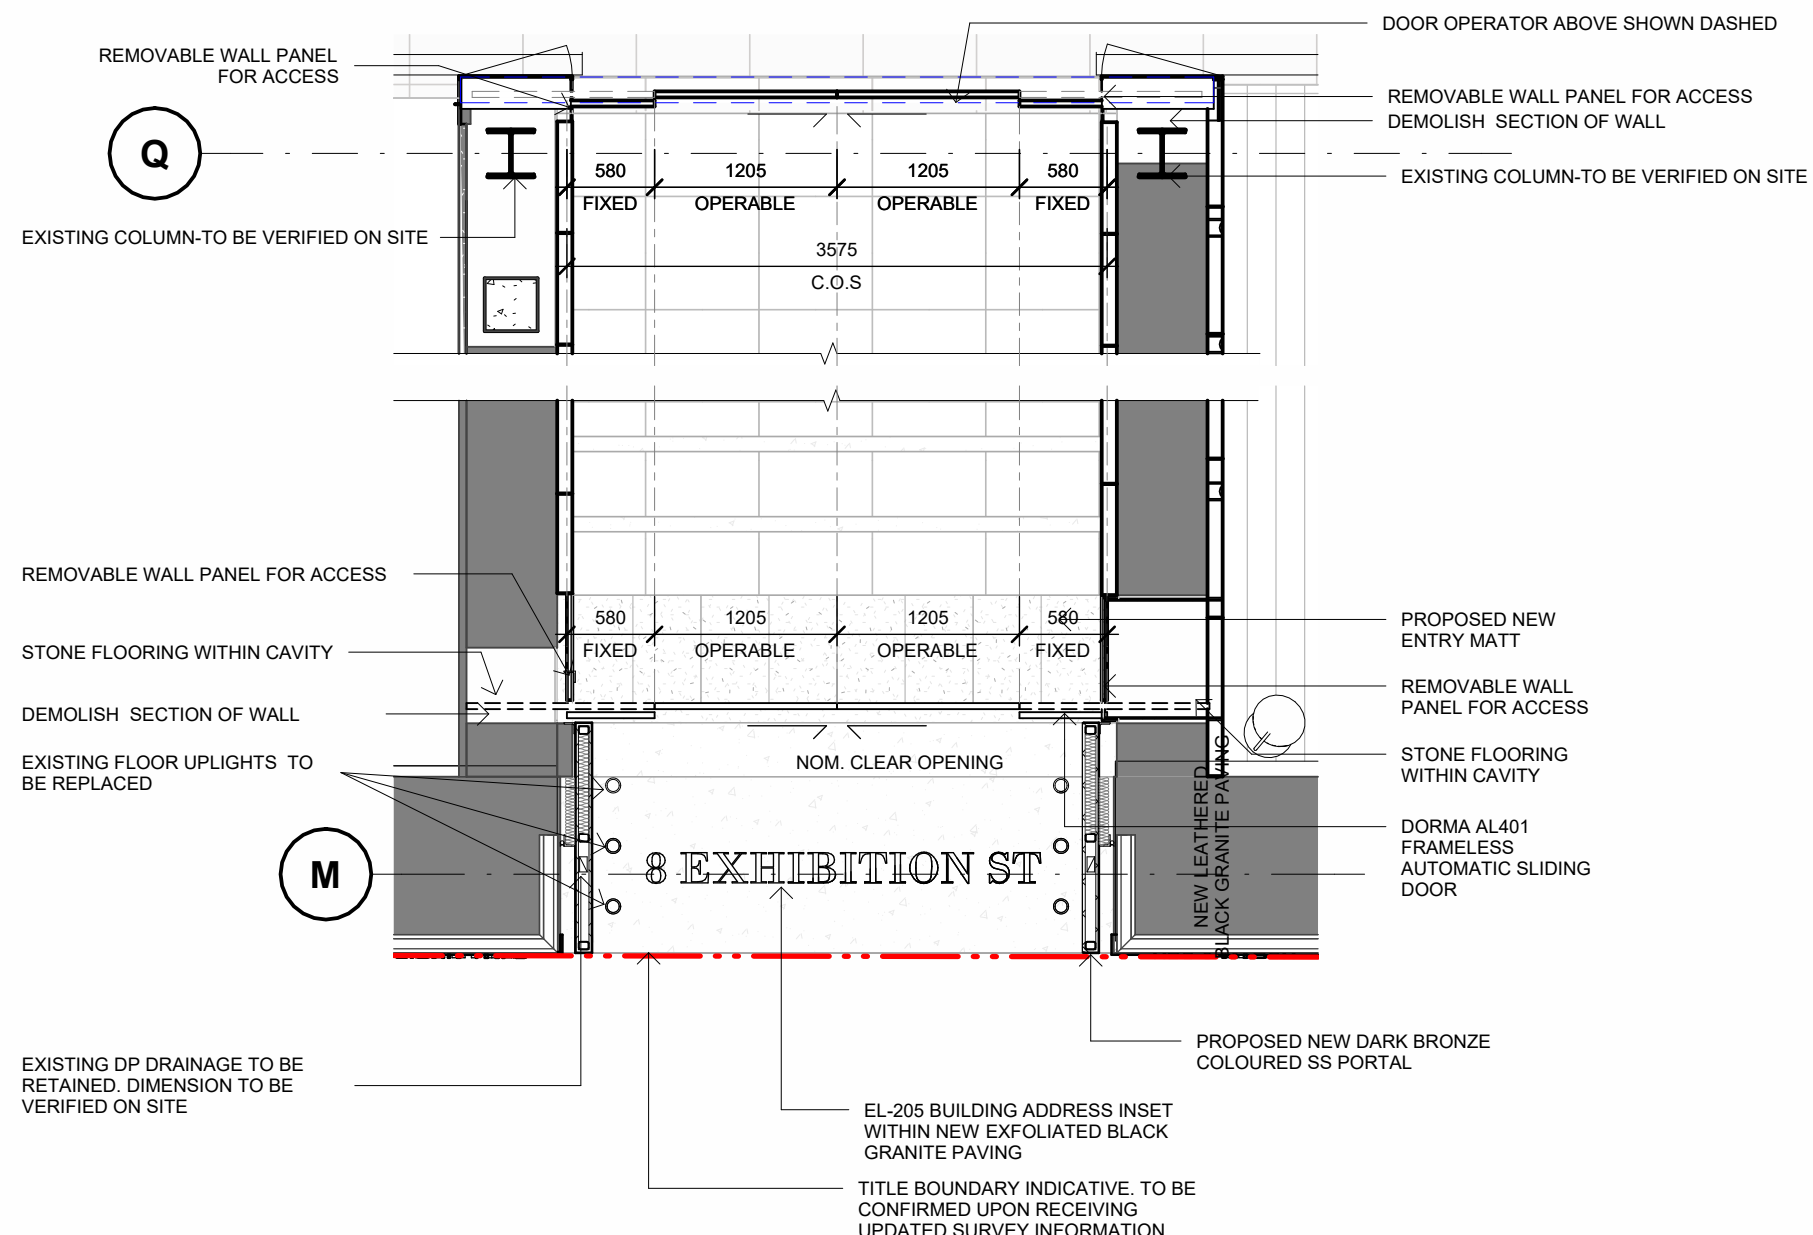

3 Exhibition St Entry
Plan
1 : 50

5 Proposed Entry Canopy North Side
1 : 50

6 Proposed Entry Canopy South Side
1 : 50

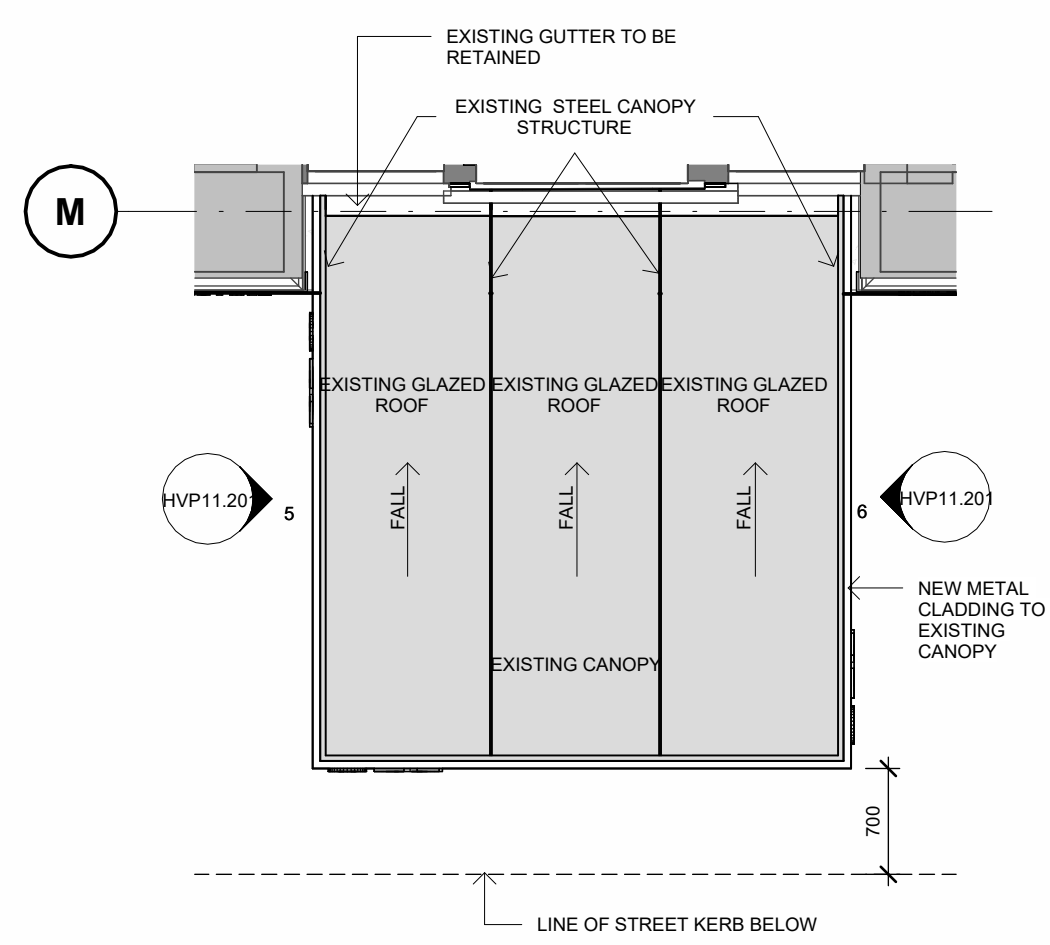

4 Canopy Roof Plan
1 : 50

GPT 8 EXHIBITION STREET

Exhibition Street Canopy

Status	HERITAGE APPLICATION		
Scale	As indicated	@ A1	
Drawn	JT	Checked	Checker
Project No.	M12865		
Plot Date	27/07/2026 8:40:40 PM		
BIM	8EXHIBITION_BS_ARCH_R2024		

Drawing no. HVP11.201
Revision A

Melbourne 1 Nicholson Street
Melbourne VIC 3000 Australia
T 03 8664 6200 F 03 8664 6300
email mel@batesmart.com.au
http://www.batesmart.com.au

Sydney 43 Brisbane Street
Surry Hills NSW 2010 Australia
T 02 8354 5100 F 02 8354 5199
email syd@batesmart.com.au
http://www.batesmart.com.au

Bates Smart Architects Pty Ltd ABN 68 094 740 986

BATESSMART