


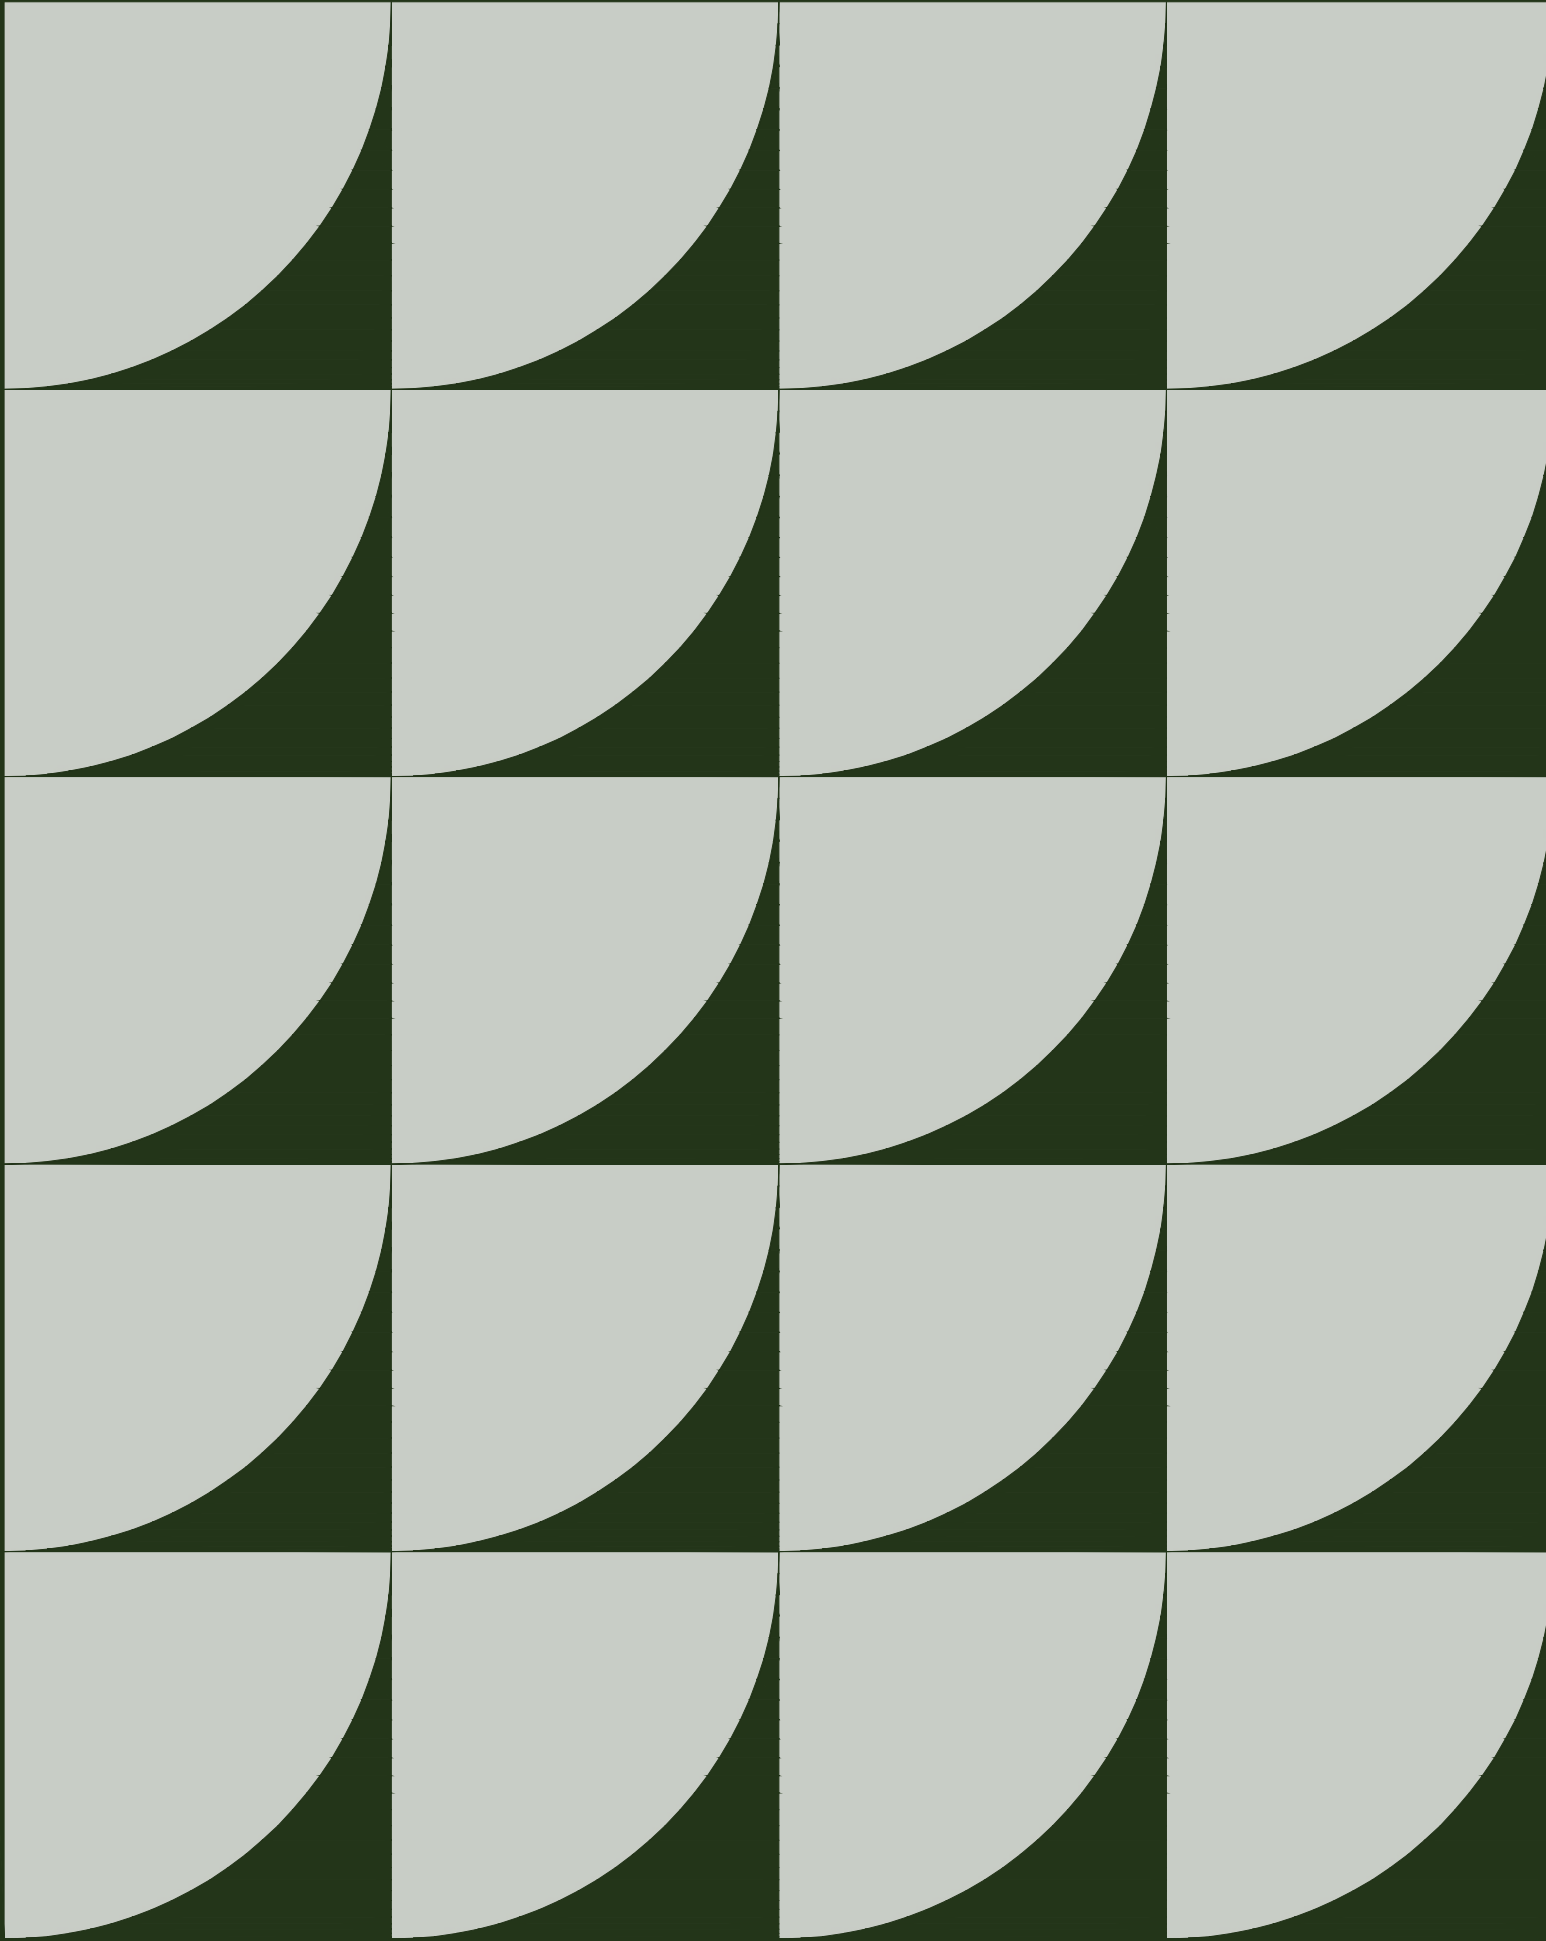

conservation
studio

State Government Offices -
Security Hardening

State Government Offices (25063)
30 Little Malop, Geelong, VIC, 3220

DISCLAIMER: Check and verify all dimensions prior to commencement of work. Seek clarification of inconsistencies / conflicts. Do not scale from the drawing. Any form of reproduction of this drawing in full or in part, without written permission of Conservation Studio Australia Pty Ltd constitutes an infringement of copyright. © This drawing is copyright and shall remain the property of Conservation Studio Australia Pty Ltd.			
REVISION	DATE	DESCRIPTION	
A	07.07.2026	ISSUE TO CLIENT	
B	11.08.2026	ISSUE TO CLIENT	
C	19.08.2026	ISSUE TO CLIENT	
D	01.09.2026	ISSUE TO CLIENT	
E	17.09.2026	ISSUE TO CLIENT	

SITE VIEW:





STATE GOVERNMENT OFFICES

GENERAL NOTES:

1. THIS DRAWING SHALL BE READ IN CONJUNCTION WITH ALL RELEVANT CONTRACTS, SPECIFICATIONS AND SCHEDULES INCLUDING OTHERS CONSULTANTS BUT NOT LIMITED TO STRUCTURAL ENGINEERS DOCUMENTATION, SERVICES ENGINEERS DOCUMENTATION, FIRE ENGINEERING REPORT AND ACOUSTIC REPORT.
2. ALL WORKS SHALL COMPLY WITH RELEVANT AUTHORITY REQUIREMENTS, NATIONAL CONSTRUCTION CODE (NCC) AND AUSTRALIAN STANDARDS (AS).
3. ALL GLAZING MUST COMPLY WITH CURRENT VERSION OF AS 1288 AND AS 2047.
4. CONTRACTOR AND SUBCONTRACTORS SHALL VERIFY ALL DIMENSION OF THIS DRAWING AND SITE CONDITIONS PRIOR COMMENCEMENT OF WORK. ANY DISCREPANCY IS TO BE REPORTED FOR CLARIFICATION PRIOR COMMENCEMENT OF THE WORKS.
5. FIGURED DIMENSIONS TAKE PRECEDENCE OVER SCALED DIMENSION.
6. ALL LEVELS SHOWN ON THE DRAWING ARE TO THE AUSTRALIAN HEIGHT DATUM.
7. THIS SET OF DRAWINGS' ISSUE INCLUDES ALL CLOUDED REVISIONS TAGGED AS THIS REVISION ONLY, AND IS REVISED FOR ALL SETS PREVIOUSLY ISSUED.
8. ALL SHOP DRAWING SHALL BE SUBMITTED TO THE CONSERVATION ARCHITECT. THE MANUFACTURER SHALL NOT COMMENCE ANY WORKS PRIOR TO THE RETURN OF APPROVED SHOP DRAWING SIGNED BY THE RELEVANT CONSULTANT.
9. REFER TO THE DOOR AND WINDOW SCHEDULE FOR ALL FRAME TYPES, LEAF TYPE, GLASS, HARDWARE AND FINISHES.
10. ALL MATERIALS AND FITTINGS SHALL BE COMPLETED AND FIXED IN ACCORDANCE WITH THE MANUFACTURER'S GUIDELINE.
11. ALL STAINLESS STEEL PRODUCT MUST BE GRADE 316.
12. COPYRIGHT OF THIS DRAWING IS VESTED IN CONSERVATION STUDIO AUSTRALIA PTY LTD.

FOR TENDER

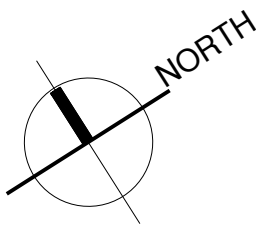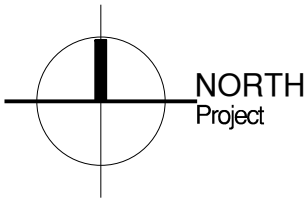

CLIENT:



Department
of Transport
and Planning

LINH DANG
linh.dang@transport.vic.gov.au
1 Spring Street, VIC 3000

ARCHITECT:

conservation
studio

The Block Arcade - Level 4 - Suite 421
282-284 Collins Street Melbourne VIC 3000
contact@conservationstudio.com.au
ARBV 51907 ABN 85 635 338 233

PROJECT:

STATE GOVERNMENT OFFICES
ADDRESS: 30 LITTLE MALOP, GEELONG,
VIC 3220

PROJECT NO.:

25063

DRAWN:

MMG

CHECKED:

DB

DRAWING

TITLE: SITE PLAN,
AERIAL PLAN & WORK NOTES

REVISION:


E

SCALE:


VAR@A1

DRAWING NO.:

25063.0.01

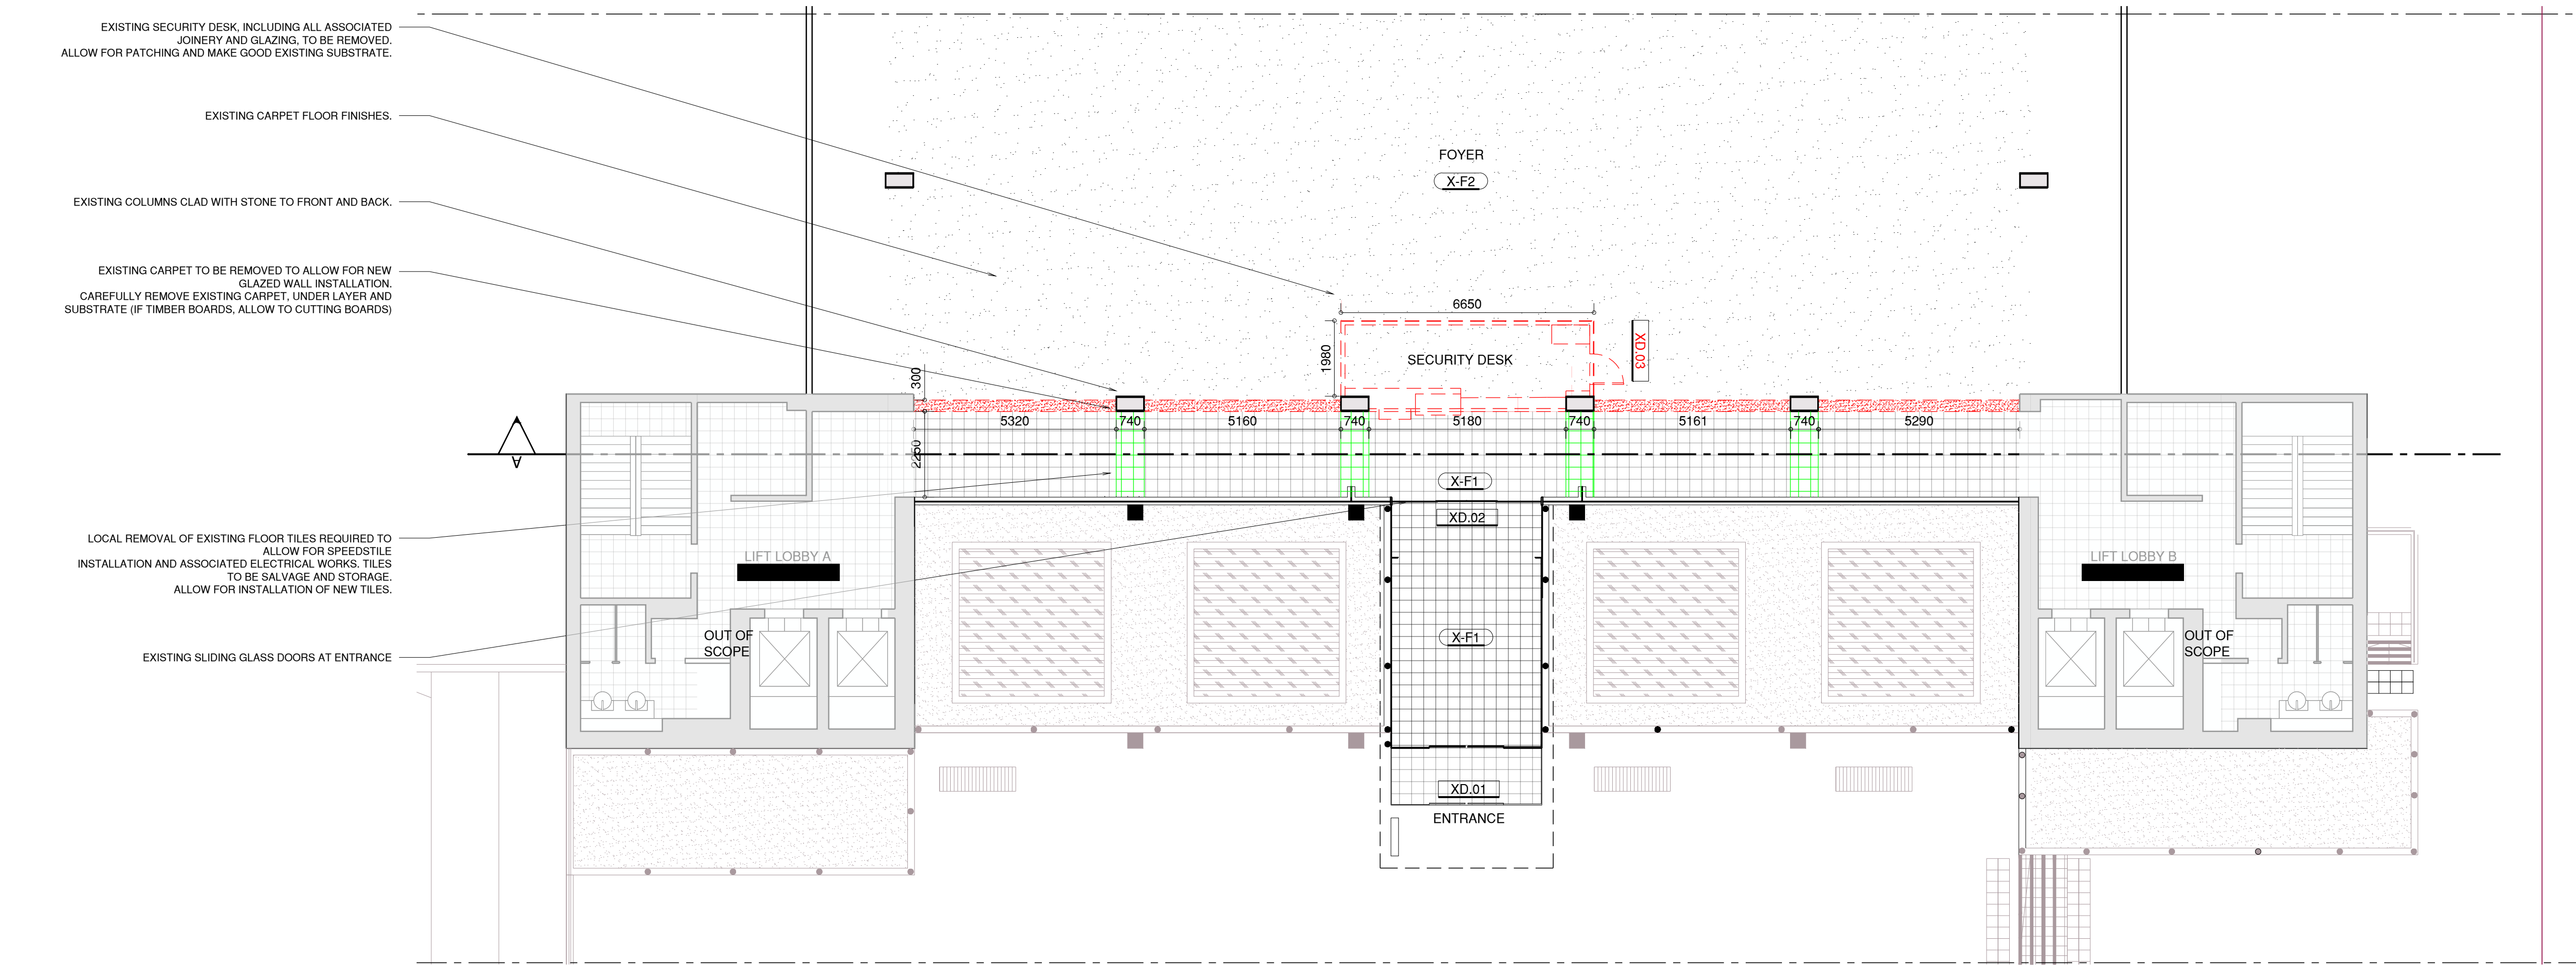

01 GROUND FLOOR PLAN
1:100@A1


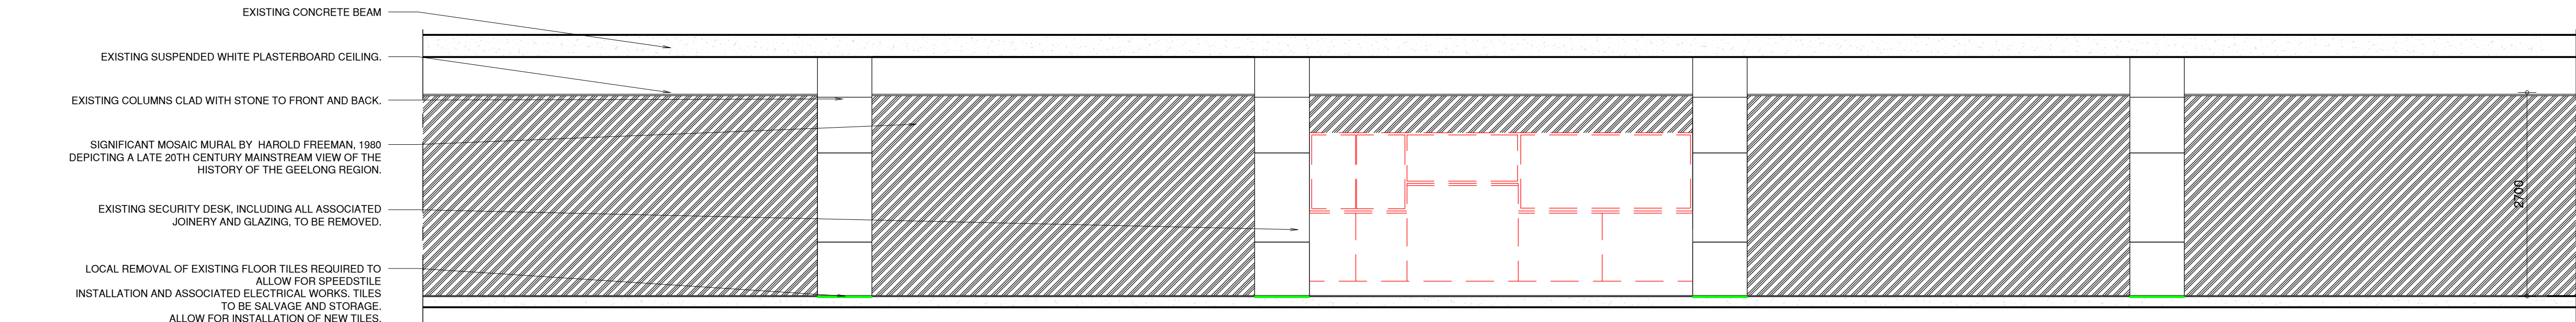


02 SECTION A
1:50@A1

DISCLAIMER: Check and verify all dimensions prior to commencement of work. Seek clarification of inconsistencies / conflicts. Do not scale from the drawing. Any form of reproduction of this drawing in full or in part, without written permission of Conservation Studio Australia Pty Ltd constitutes an infringement of copyright. © This drawing is copyright and shall remain the property of Conservation Studio Australia Pty Ltd.

REVISION	DATE	DESCRIPTION
01	07.07.2026	ISSUE TO CLIENT
02	11.08.2026	ISSUE TO CLIENT
03	19.08.2026	ISSUE TO CLIENT
04	01.09.2026	ISSUE TO CLIENT
05	17.09.2026	ISSUE TO CLIENT

FOR TENDER

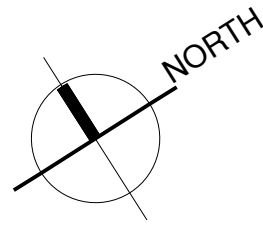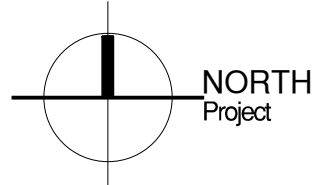

CLIENT:



Department of Transport and Planning

LINH DANG
linh.dang@transport.vic.gov.au
1 Spring Street, VIC 3000

ARCHITECT:

conservation studio

The Block Arcade - Level 4 - Suite 421
282-284 Collins Street Melbourne VIC 3000
contact@conservationstudio.com.au
ARBV 51907 ABN 85 635 338 233

0 1m 5m
Graphic scale 1:100

PROJECT: STATE GOVERNMENT OFFICES
ADDRESS: 30 LITTLE MALOP, GEELONG, VIC 3220

PROJECT NO.: 25063
DRAWN: MMG CHECKED: DB

DRAWING TITLE: STATE GOVERNMENT OFFICES
EXISTING & DEMOLITION
GROUND FLOOR PLAN

REVISION: 5
SCALE: 1:50@A1
DRAWING NO.: 25063.1.01

GENERAL LAYOUT NOTES:

- ALL LOCATION OF PARTITIONS MUST BE REVIEWED ON SITE AFTER DEMOLITION OF THE INTERNAL FITTING AND THE PLASTERBOARD CEILING. PROPOSED PARTITION LOCATION TO ASSESSED WITH THE CONSERVATION ARCHITECT.
- CONTRACTOR IS TO SETOUT AND CONFIRM GENERAL LAYOUT AND SUNDRY ITEM INSTALLATION LOCATIONS ON SITE WITH CONSERVATION ARCHITECT.

METAL WORK NOTES:

- CONTRACTOR TO PROVIDE SHOP DRAWINGS OF ALL NEW TIMBER AND METAL WORKS FOR APPROVAL BY THE CONSERVATION ARCHITECT SHOWING OVERALL DIMENSION, FULL SIZE SECTIONS OF MEMBERS, METHODS OF ASSEMBLY, JOINTS AND JUNCTIONS MEMBERS, METHODS OF INSTALLATION, METHOD OF GLAZING AND HARDWARE, FITTINGS, STATUTORY SIGNAGE AND ACCESSORIES.
- ALL FIRE & SMOKE SEALS MUST COMPLY WITH AS 1530 METHODS FOR FIRE TESTS ON BUILDING MATERIALS, COMPONENTS AND STRUCTURE.

DOOR AND WINDOW NOTES:

- CONTRACTOR TO PROVIDE SHOP DRAWINGS OF ALL NEW DOORS FOR APPROVAL BY THE CONSERVATION ARCHITECT SHOWING OVERALL DIMENSION, FULL SIZE SECTIONS OF MEMBERS, METHODS OF ASSEMBLY, JOINTS AND JUNCTIONS MEMBERS, METHODS OF INSTALLATION, METHOD OF GLAZING AND HARDWARE, FITTINGS, STATUTORY SIGNAGE AND ACCESSORIES.
- ALL FIRE & SMOKE SEALS MUST COMPLY WITH AS 1530 METHODS FOR FIRE TESTS ON BUILDING MATERIALS, COMPONENTS AND STRUCTURE.
- RETAIN ALL EXISTING DOOR AND WINDOW HARDWARE AS DOCUMENTED AND ENSURE ALL HARDWARE IS PROPERLY FIXED AND IN GOOD WORKING ORDER.

SERVICES NOTES:

- ALL EXPOSED AND CONCEALED BUILDINGS SERVICES LOCATIONS ARE INDICATIVE ONLY AND ALL LOCATIONS SHOULD BE CONFIRMED ON SITE PRIOR TO THE COMMENCEMENT OF WORKS.
- CONTRACTOR IS TO PROVIDE PROTECTION TO ALL EXISTING ADJACENT BUILDING SERVICES FOR THE DURATION OF THE WORKS.
- ALL REQUIRED MODIFICATION OR DIVERSION OF EXISTING BUILDING SERVICES TO ACHIEVE THE PROPOSED WORKS IS THE RESPONSIBILITY OF THE CONTRACTOR.

LEGEND:

- XD.01 EXISTING DOOR: SLIDING
- XD.02 EXISTING DOOR : SLIDING
- XD.03 EXISTING DOOR:SECURITY DESK
- X-F1 EXISTING FLOOR: GRANITE TILES
- X-F2 EXISTING FLOOR: CARPET

DEMOLITION NOTES:

- CONTRACTOR IS TO REMOVE ALL RUBBLE, DUST AND DEBRIS FROM THE SITE AND DISPOSE OF IN ACCORDANCE WITH RELEVANT AUTHORITIES REGULATIONS AND GUIDELINES.
- CONTRACTOR IS TO RECORD, IDENTIFY AND NUMBER ALL SALVAGED ITEMS INCLUDING PHOTOGRAPHIC RECORD SHOWING ORIGINAL LOCATION AND CONDITION OF THE HERITAGE FABRIC AFTER REMOVAL. A SALVAGED ITEM REGISTER IS TO BE ISSUE FOR REVIEW AND APPROVAL BY CONSERVATION ARCHITECT PRIOR COMMENCEMENT OF DEMOLITION WORKS. THE REGISTER MUST BE UPDATED AT ALL TIME AND INCLUDE THE STORAGE LOCATION.
- THE AREA / PREMISE OF STORAGE OR THE PREMISE MUST BE SECURED AND WELL VENTILATED TO AVOID ANY DAMAGE TO THE FABRIC.
- CONTRACTOR IS TO PRESENT ALL SALVAGED ITEMS AND ISSUE A SALVAGED ITEM REGISTER FOR REVIEW AND APPROVAL BY CONSERVATION ARCHITECT PRIOR COMMENCEMENT OF DEMOLITION WORKS.

- DEMOLISH
- SALVAGE FOR RE-USE

GENERAL LAYOUT NOTES:

- ALL LOCATION OF PARTITIONS MUST BE REVIEWED ON SITE AFTER DEMOLITION OF THE INTERNAL FITTING AND THE PLASTERBOARD CEILING. PROPOSED PARTITION LOCATION TO ASSESSED WITH THE CONSERVATION ARCHITECT.
- CONTRACTOR IS TO SETOUT AND CONFIRM GENERAL LAYOUT AND SUNDRY ITEM INSTALLATION LOCATIONS ON SITE WITH CONSERVATION ARCHITECT.

LEGEND:

EXISTING ELECTRICAL SERVICES

⊗ RECESSED LED DOWNLIGHT

○
SD SMOKE DETECTOR

CT01 SUSPENDED PLASTERBOARD CEILING 2700

CT02 SUSPENDED PLASTERBOARD CEILING 2900

CT03 TILED CEILING

CT04 SUSPENDED PLASTERBOARD CEILING 2500

⊗ CEILING AIR DIFFUSER


SERVICES NOTES:

- ALL EXPOSED AND CONCEALED BUILDINGS SERVICES LOCATIONS ARE INDICATIVE ONLY AND ALL LOCATIONS SHOULD BE CONFIRMED ON SITE PRIOR TO THE COMMENCEMENT OF WORKS.
- CONTRACTOR IS TO PROVIDE PROTECTION TO ALL EXISTING ADJACENT BUILDING SERVICES FOR THE DURATION OF THE WORKS.
- ALL REQUIRED MODIFICATION OR DIVERSION OF EXISTING BUILDING SERVICES TO ACHIEVE THE PROPOSED WORKS IS THE RESPONSIBILITY OF THE CONTRACTOR.

DEMOLITION NOTES:


- CONTRACTOR IS TO REMOVE ALL RUBBLE, DUST AND DEBRIS FROM THE SITE AND DISPOSE OF IN ACCORDANCE WITH RELEVANT AUTHORITIES REGULATIONS AND GUIDELINES.
- CONTRACTOR IS TO RECORD, IDENTIFY AND NUMBER ALL SALVAGED ITEMS INCLUDING PHOTOGRAPHIC RECORD SHOWING ORIGINAL LOCATION AND CONDITION OF THE HERITAGE FABRIC AFTER REMOVAL. A SALVAGED ITEM REGISTER IS TO BE ISSUE FOR REVIEW AND APPROVAL BY CONSERVATION ARCHITECT PRIOR COMMENCEMENT OF DEMOLITION WORKS. THE REGISTER MUST BE UPDATED AT ALL TIME AND INCLUDE THE STORAGE LOCATION.
- THE AREA / PREMISE OF STORAGE OR THE PREMISE MUST BE SECURED AND WELL VENTILATED TO AVOID ANY DAMAGE TO THE FABRIC.
- CONTRACTOR IS TO PRESENT ALL SALVAGED ITEMS AND ISSUE A SALVAGED ITEM REGISTER FOR REVIEW AND APPROVAL BY CONSERVATION ARCHITECT PRIOR COMMENCEMENT OF DEMOLITION WORKS.

DEMOLISH
SALVAGE FOR RE-USE

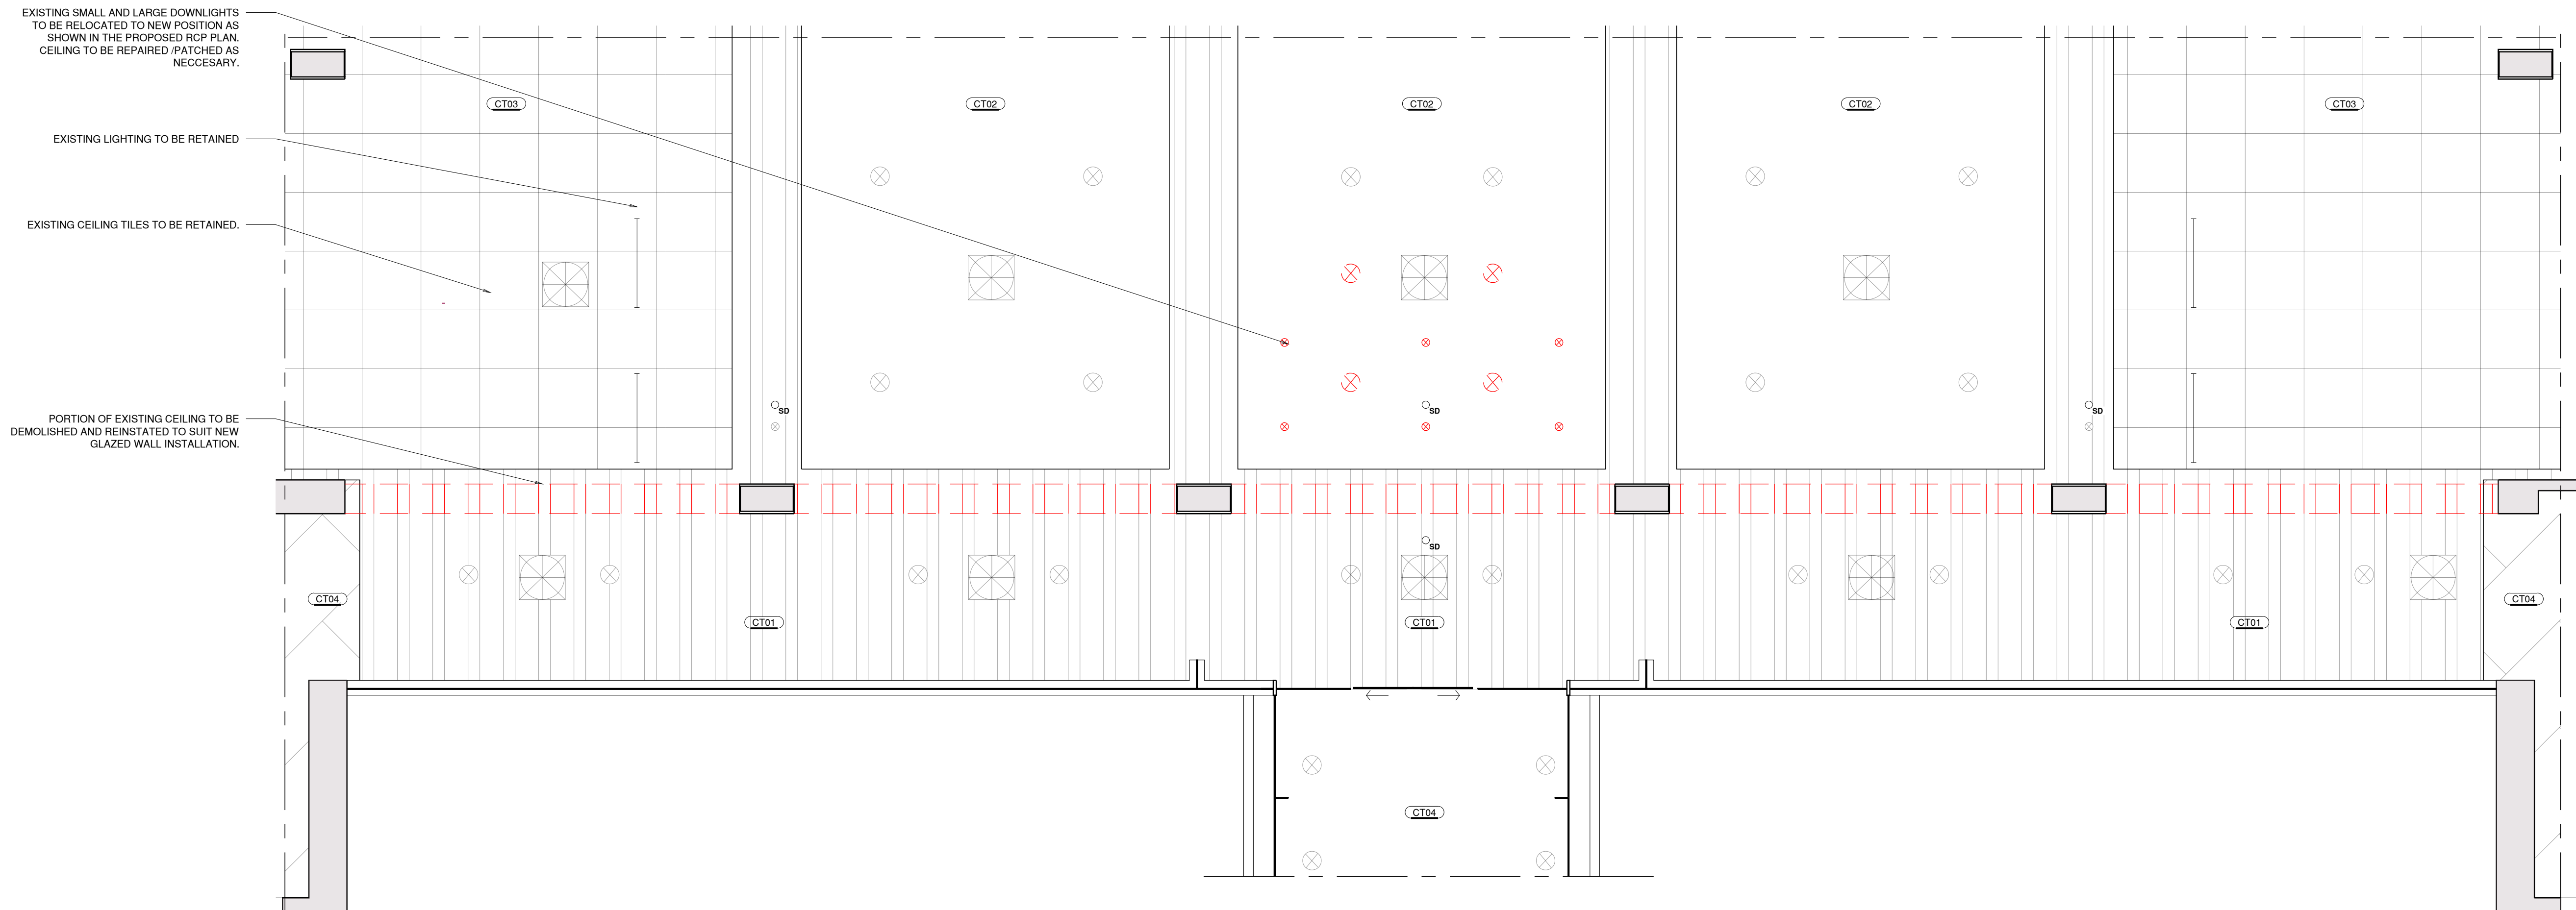

01 EXISTING REFLECTED CEILING FLOOR PLAN
1:50@A1


LOCATION PLAN:

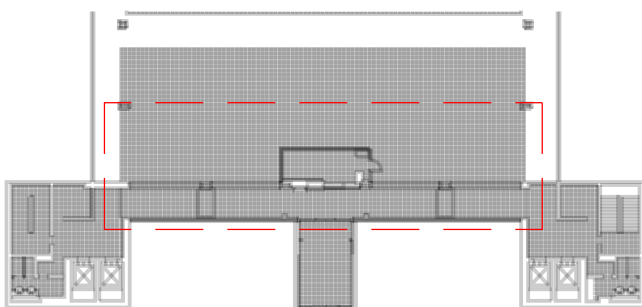

DISCLAIMER: Check and verify all dimensions prior to commencement of work. Seek clarification of inconsistencies / conflicts. Do not scale from the drawing. Any form of reproduction of this drawing in full or in part, without written permission of Conservation Studio Australia Pty Ltd constitutes an infringement of copyright. © This drawing is copyright and shall remain the property of Conservation Studio Australia Pty Ltd.

REVISION	DATE	DESCRIPTION
01	07.07.2026	ISSUE TO CLIENT
02	11.08.2026	ISSUE TO CLIENT
03	19.08.2026	ISSUE TO CLIENT
04	01.09.2026	ISSUE TO CLIENT
05	17.09.2026	ISSUE TO CLIENT

FOR TENDER

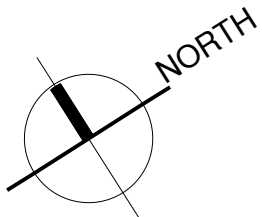

CLIENT:

VICTORIA
State Government
Department of Transport and Planning
LINH DANG
linh.dang@transport.vic.gov.au
1 Spring Street, VIC 3000

ARCHITECT:

conservation studio

The Block Arcade - Level 4 - Suite 421
282-284 Collins Street Melbourne VIC 3000
contact@conservationstudio.com.au
ARBV 51907 ABN 85 635 338 233

0 1m 5m
Graphic scale 1:100


PROJECT: STATE GOVERNMENT OFFICES
ADDRESS: 30 LITTLE MALOP, GEELONG, VIC 3220

PROJECT NO.: 25063
DRAWN: MMG **CHECKED:** DB

DRAWING TITLE: STATE GOVERNMENT OFFICES
EXISTING & DEMOLITION
REFLECTED CEILING FLOOR PLAN

REVISION: 5
SCALE: 1:50@A1

DRAWING NO.: 25063.1.02

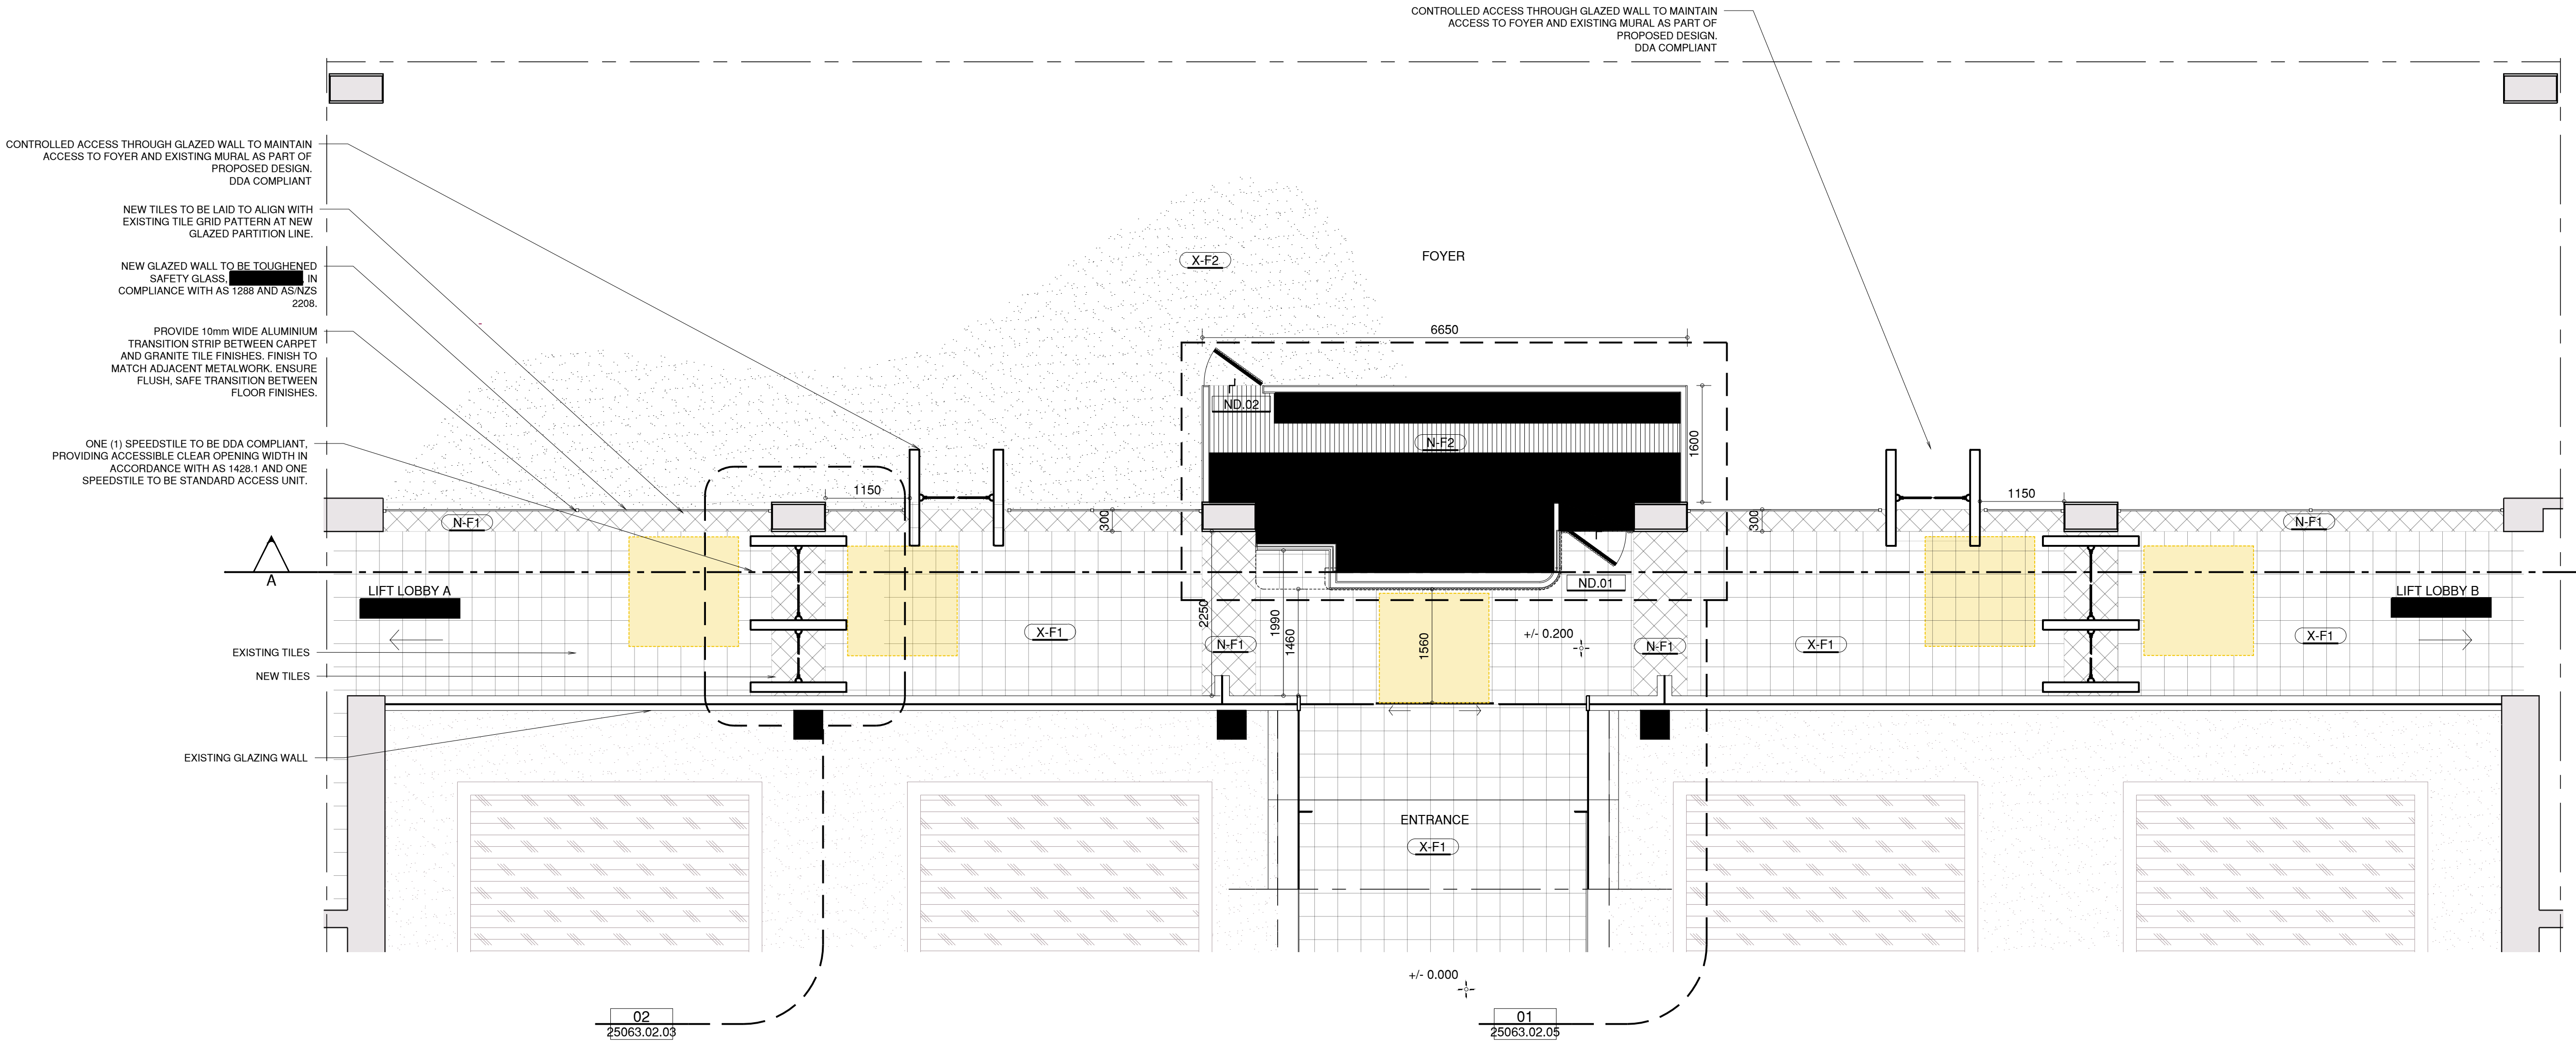

01 GROUND FLOOR PLAN
1:50@A1

GENERAL LAYOUT NOTES:

1. ALL LOCATION OF PARTITIONS MUST BE REVIEWED ON SITE AFTER DEMOLITION OF THE INTERNAL FITTING AND THE PLASTERBOARD CEILING. PROPOSED PARTITION LOCATION TO ASSESSED WITH THE CONSERVATION ARCHITECT.
2. CONTRACTOR IS TO SETOUT AND CONFIRM GENERAL LAYOUT AND SUNDRY ITEM INSTALLATION LOCATIONS ON SITE WITH CONSERVATION ARCHITECT.

TIMBER / METAL WORK NOTES:

1. CONTRACTOR TO PROVIDE SHOP DRAWINGS OF ALL NEW TIMBER AND METAL WORKS FOR APPROVAL BY THE CONSERVATION ARCHITECT SHOWING OVERALL DIMENSION, FULL SIZE SECTIONS OF MEMBERS, METHODS OF ASSEMBLY, JOINTS AND JUNCTIONS MEMBERS, METHODS OF INSTALLATION, METHOD OF GLAZING AND HARDWARE, FITTINGS, STATUTORY SIGNAGE AND ACCESSORIES.
2. ALL FIRE & SMOKE SEALS MUST COMPLY WITH AS 1530 METHODS FOR FIRE TESTS ON BUILDING MATERIALS, COMPONENTS AND STRUCTURE.

DOOR AND WINDOW NOTES:

1. CONTRACTOR TO PROVIDE SHOP DRAWINGS OF ALL NEW DOORS FOR APPROVAL BY THE CONSERVATION ARCHITECT SHOWING OVERALL DIMENSION, FULL SIZE SECTIONS OF MEMBERS, METHODS OF ASSEMBLY, JOINTS AND JUNCTIONS MEMBERS, METHODS OF INSTALLATION, METHOD OF GLAZING AND HARDWARE, FITTINGS, STATUTORY SIGNAGE AND ACCESSORIES.
2. ALL FIRE & SMOKE SEALS MUST COMPLY WITH AS 1530 METHODS FOR FIRE TESTS ON BUILDING MATERIALS, COMPONENTS AND STRUCTURE.
3. RETAIN ALL EXISTING DOOR AND WINDOW HARDWARE AS DOCUMENTED AND ENSURE ALL HARDWARE IS PROPERLY FIXED AND IN GOOD WORKING ORDER.


SERVICES NOTES:

1. ALL EXPOSED AND CONCEALED BUILDINGS SERVICES LOCATIONS ARE INDICATIVE ONLY AND ALL LOCATIONS SHOULD BE CONFIRMED ON SITE PRIOR TO THE COMMENCEMENT OF WORKS.
2. CONTRACTOR IS TO PROVIDE PROTECTION TO ALL EXISTING ADJACENT BUILDING SERVICES FOR THE DURATION OF THE WORKS.
3. ALL REQUIRED MODIFICATION OR DIVERSION OF EXISTING BUILDING SERVICES TO ACHIEVE THE PROPOSED WORKS IS THE RESPONSIBILITY OF THE CONTRACTOR.

LEGEND:

- ND.01 NEW DOOR: SECURITY DESK
ND.02 NEW DOOR: SECURITY DESK
N-F1 NEW FLOOR: GRANITE TILES
N-F2 NEW FLOOR: SECURITY DESK
X-F1 EXISTING FLOOR: GRANITE TILES
X-F2 EXISTING FLOOR: CARPET

LOCATION PLAN:

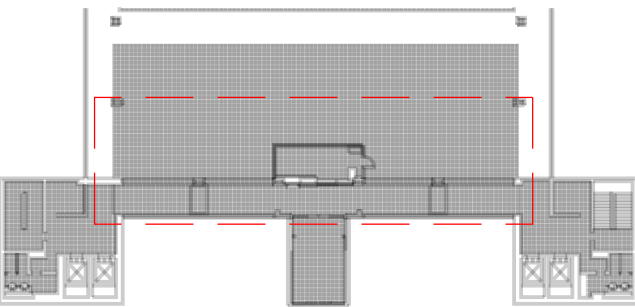


DRAWING TITLE: STATE GOVERNMENT OFFICES
PROPOSED
GROUND FLOOR PLAN
REVISION: 5
SCALE: 1:50@A1
DRAWING NO.: 25063.2.01

DISCLAIMER: Check and verify all dimensions prior to commencement of work. Seek clarification of inconsistencies / conflicts. Do not scale from the drawing. Any form of reproduction of this drawing in full or in part, without written permission of Conservation Studio Australia Pty Ltd constitutes an infringement of copyright. © This drawing is copyright and shall remain the property of Conservation Studio Australia Pty Ltd.

REVISION	DATE	DESCRIPTION
01	07.07.2026	ISSUE TO CLIENT
02	11.08.2026	ISSUE TO CLIENT
03	19.08.2026	ISSUE TO CLIENT
04	01.09.2026	ISSUE TO CLIENT
05	17.09.2026	ISSUE TO CLIENT

FOR TENDER

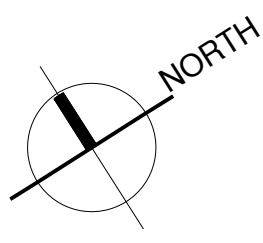

CLIENT:


VICTORIA
State Government
Department of Transport and Planning
LINH DANG
linh.dang@transport.vic.gov.au
1 Spring Street, VIC 3000

ARCHITECT:


conservation studio
The Block Arcade - Level 4 - Suite 421
282-284 Collins Street Melbourne VIC 3000
contact@conservationstudio.com.au
ARBV 51907
ABN 85 635 338 233

0 1m 5m
Graphic scale 1:100

PROJECT: STATE GOVERNMENT OFFICES
ADDRESS: 30 LITTLE MALOP, GEELONG, VIC 3220
PROJECT NO.: 25063
DRAWN: MMG
CHECKED: DB

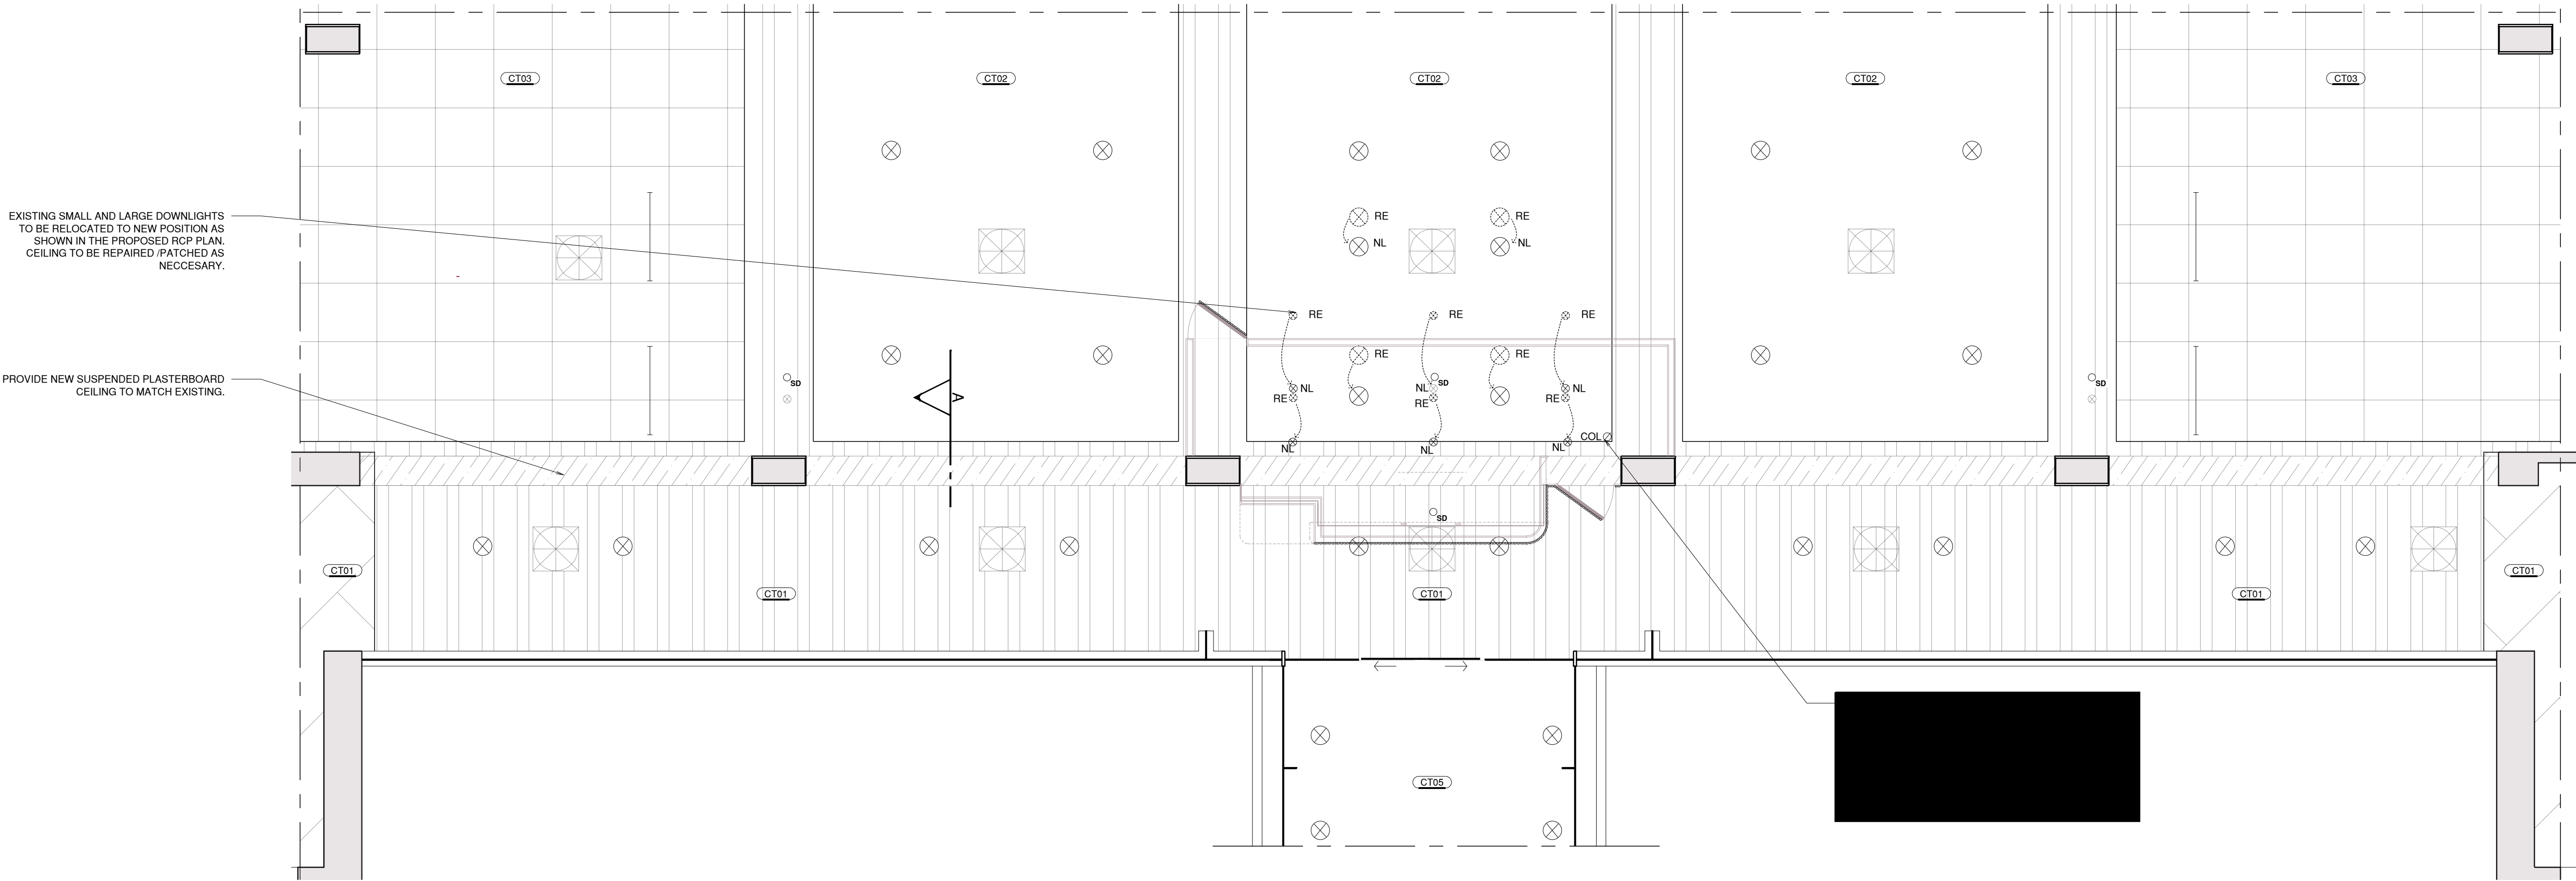

01 PROPOSED REFLECTED CEILING FLOOR PLAN
1:100@A1

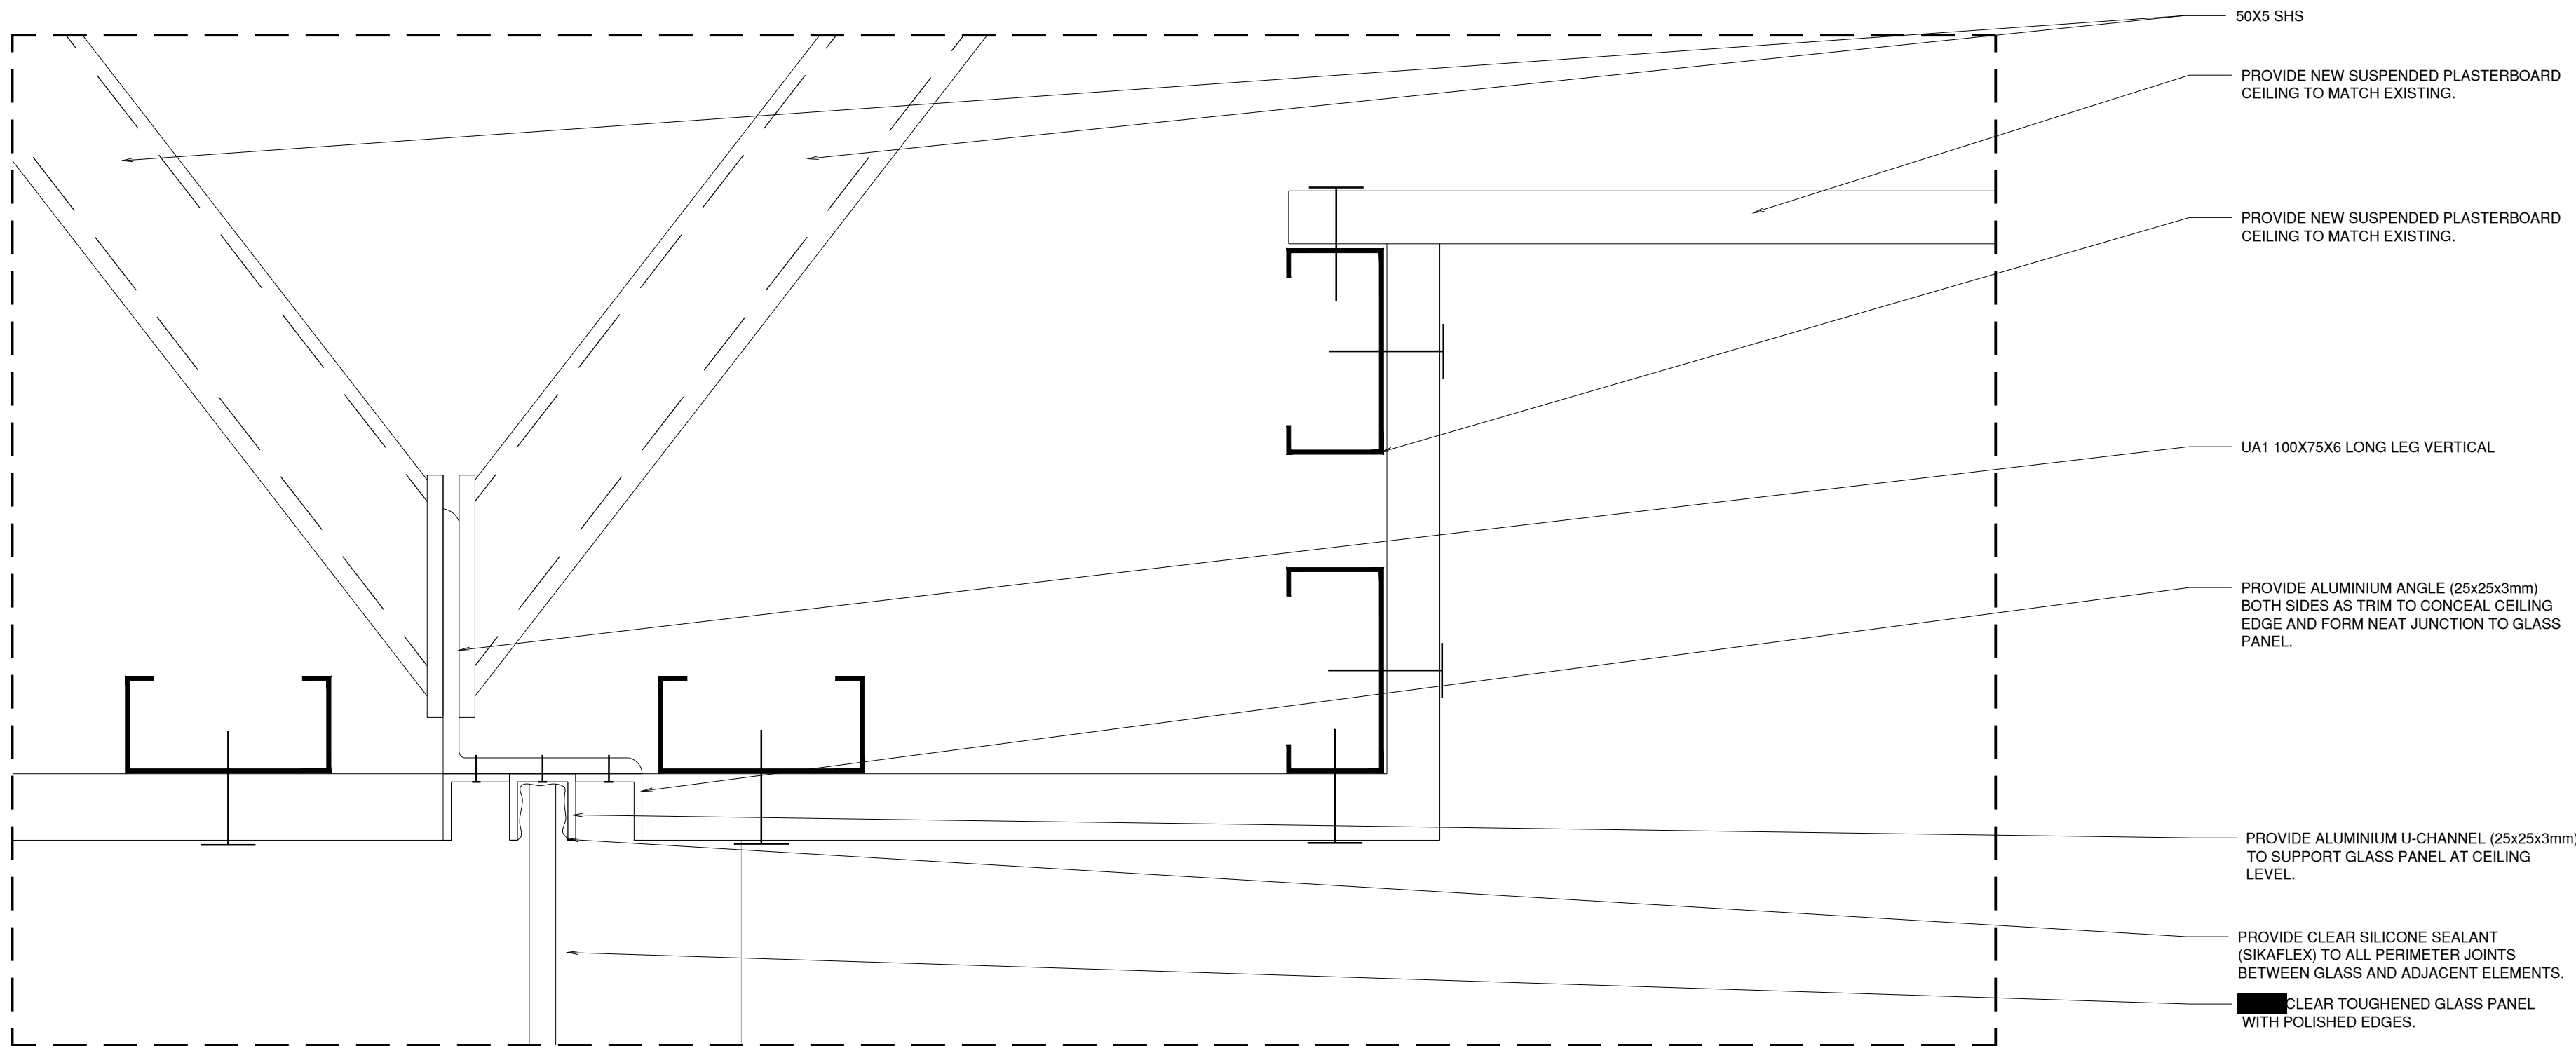

02 GLAZED WALL TO CEILING JUNCTION DETAIL- SECTION A
1:100@A1

GENERAL LAYOUT NOTES:

- ALL LOCATION OF PARTITIONS MUST BE REVIEWED ON SITE AFTER DEMOLITION OF THE INTERNAL FITTING AND THE PLASTERBOARD CEILING. PROPOSED PARTITION LOCATION TO ASSESSED WITH THE CONSERVATION ARCHITECT.
- CONTRACTOR IS TO SETOUT AND CONFIRM GENERAL LAYOUT AND SUNDRY ITEM INSTALLATION LOCATIONS ON SITE WITH CONSERVATION ARCHITECT.


LEGEND:

- EXISTING ELECTRICAL SERVICES**
- RECESSED LED DOWNLIGHT
 - SMOKE DETECTOR
 - SUSPENDED PLASTERBOARD CEILING 2700
 - SUSPENDED PLASTERBOARD CEILING 2900
 - TILED CEILING
 - SUSPENDED PLASTERBOARD CEILING 2500
 - CEILING AIR DIFFUSER
 - EXISTING LARGE/SMALL DOWNLIGHT TO BE RELOCATED TO NEW POSITION AS SHOWN
 - CEILING TO BE REPAIRED
 - PROVIDE CABLE MANAGEMENT COLUMN

SERVICES NOTES:

- ALL EXPOSED AND CONCEALED BUILDINGS SERVICES LOCATIONS ARE INDICATIVE ONLY AND ALL LOCATIONS SHOULD BE CONFIRMED ON SITE PRIOR TO THE COMMENCEMENT OF WORKS.
- CONTRACTOR IS TO PROVIDE PROTECTION TO ALL EXISTING ADJACENT BUILDING SERVICES FOR THE DURATION OF THE WORKS.
- ALL REQUIRED MODIFICATION OR DIVERSION OF EXISTING BUILDING SERVICES TO ACHIEVE THE PROPOSED WORKS IS THE RESPONSIBILITY OF THE CONTRACTOR.



LOCATION PLAN:

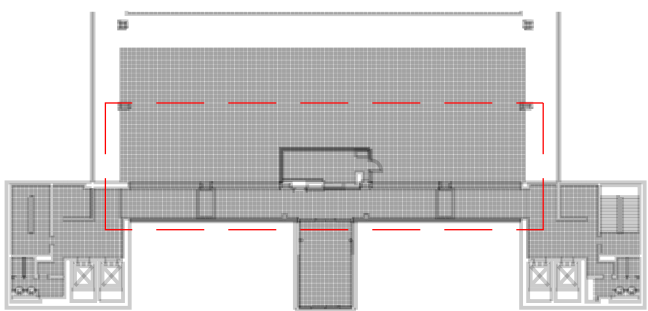

DISCLAIMER: Check and verify all dimensions prior to commencement of work. Seek clarification of inconsistencies / conflicts. Do not scale from the drawing. Any form of reproduction of this drawing in full or in part, without written permission of Conservation Studio Australia Pty Ltd constitutes an infringement of copyright. © This drawing is copyright and shall remain the property of Conservation Studio Australia Pty Ltd.

REVISION	DATE	DESCRIPTION
01	07.07.2026	ISSUE TO CLIENT
02	11.08.2026	ISSUE TO CLIENT
03	19.08.2026	ISSUE TO CLIENT
04	01.09.2026	ISSUE TO CLIENT
05	17.09.2026	ISSUE TO CLIENT

FOR TENDER

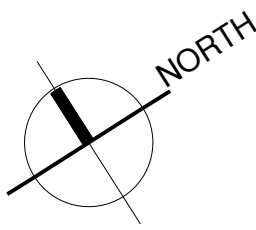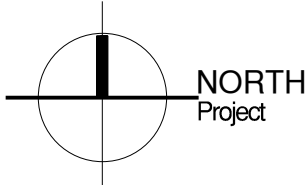

CLIENT:

VICTORIA
State Government
Department of Transport and Planning
LINH DANG
linh.dang@transport.vic.gov.au
1 Spring Street, VIC 3000



ARCHITECT:

conservation studio
The Block Arcade - Level 4 - Suite 421
282-284 Collins Street Melbourne VIC 3000
contact@conservationstudio.com.au
ARBY 51907 ABN 85 635 338 233


0 1m 5m
Graphic scale 1:100

PROJECT: STATE GOVERNMENT OFFICES
ADDRESS: 30 LITTLE MALOP, GEELONG, VIC 3220
PROJECT NO.: 25063
DRAWN: MMG CHECKED: DB


DRAWING TITLE: STATE GOVERNMENT OFFICES
PROPOSED REFLECTED CEILING FLOOR PLAN
REVISION: 5
SCALE: 1:50@A1
DRAWING NO.: 25063.2.02

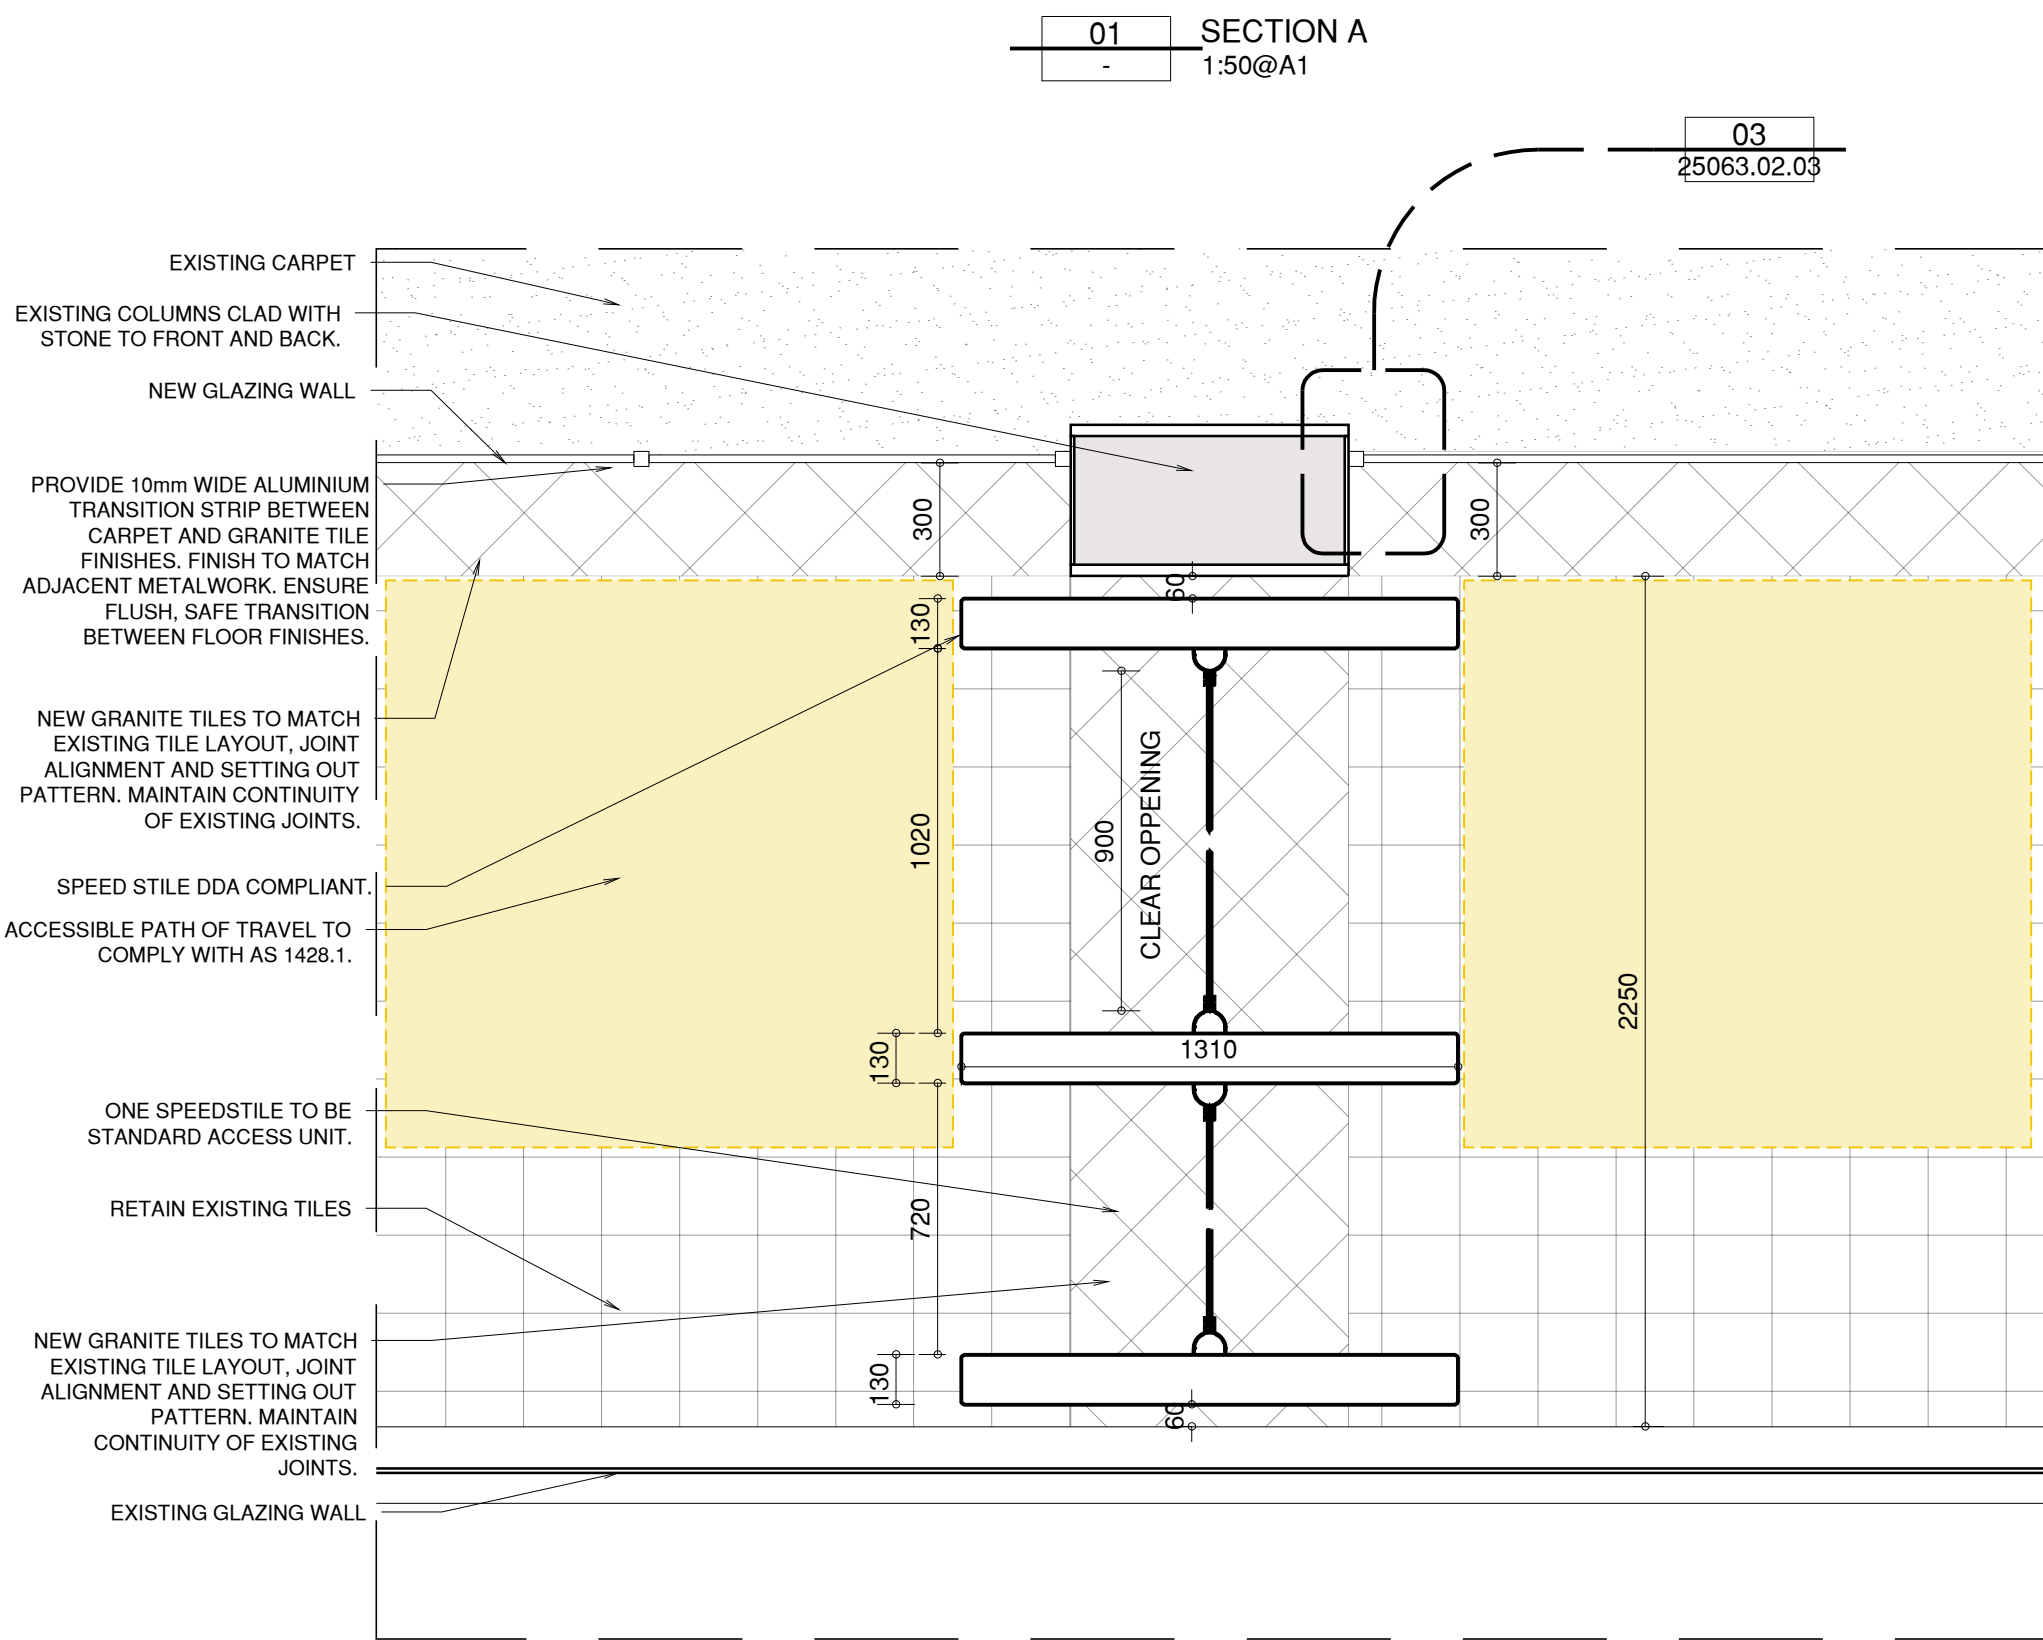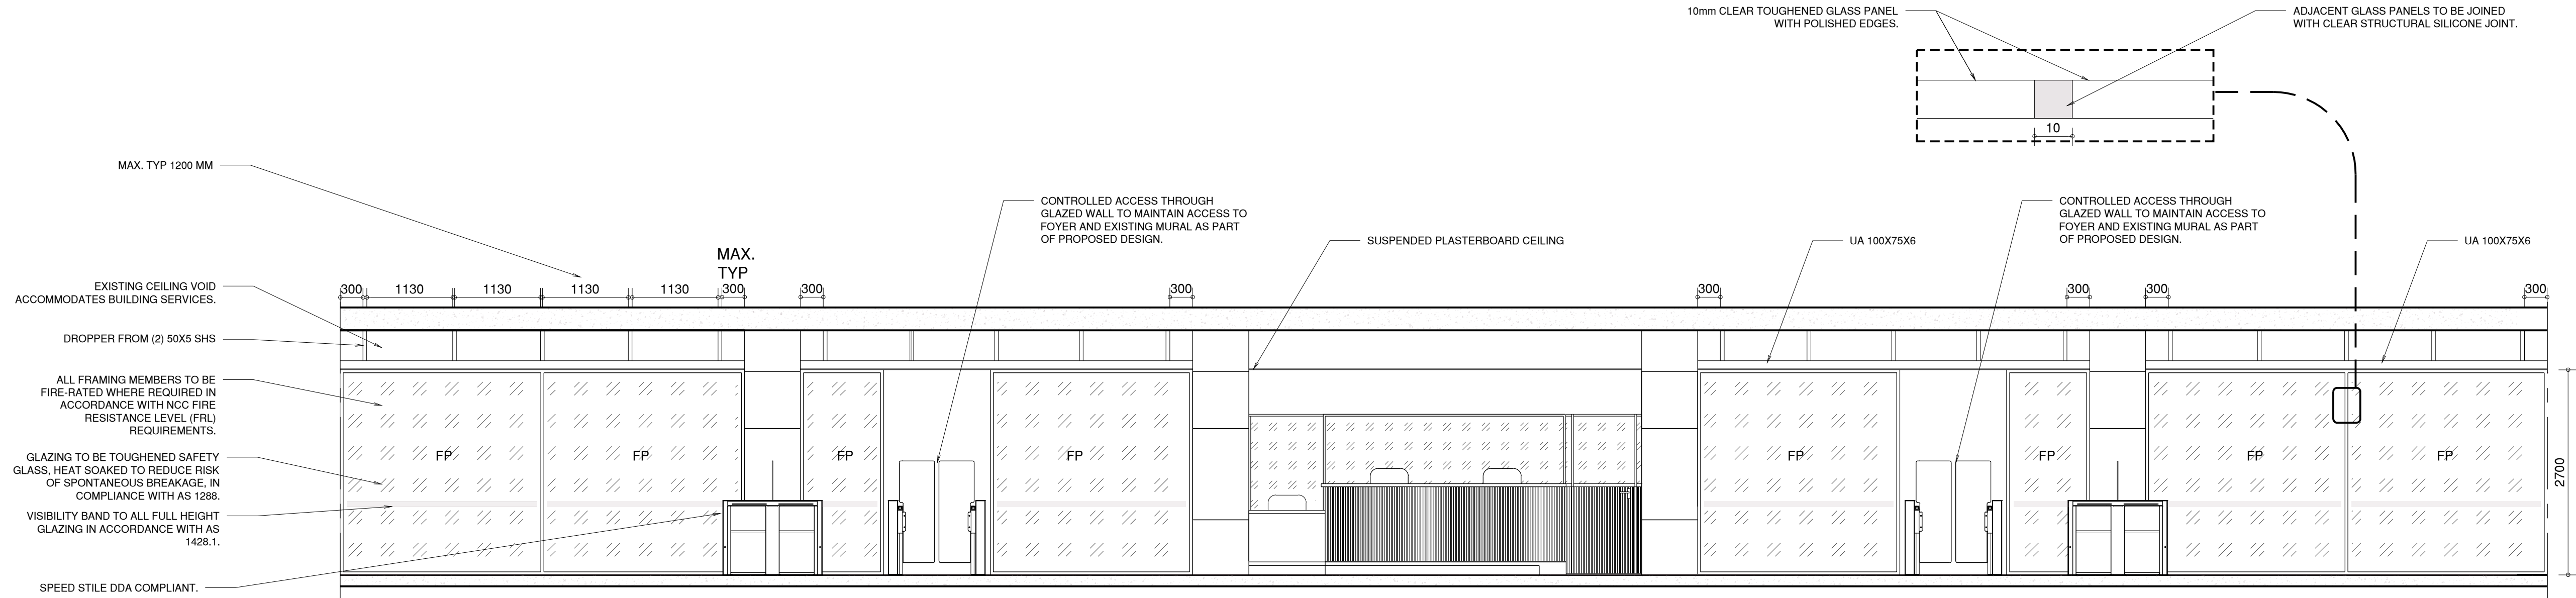



02 DETAIL FLOOR PLAN - SPEEDSTILE TO GLASS CONNECTION
1:20@A1

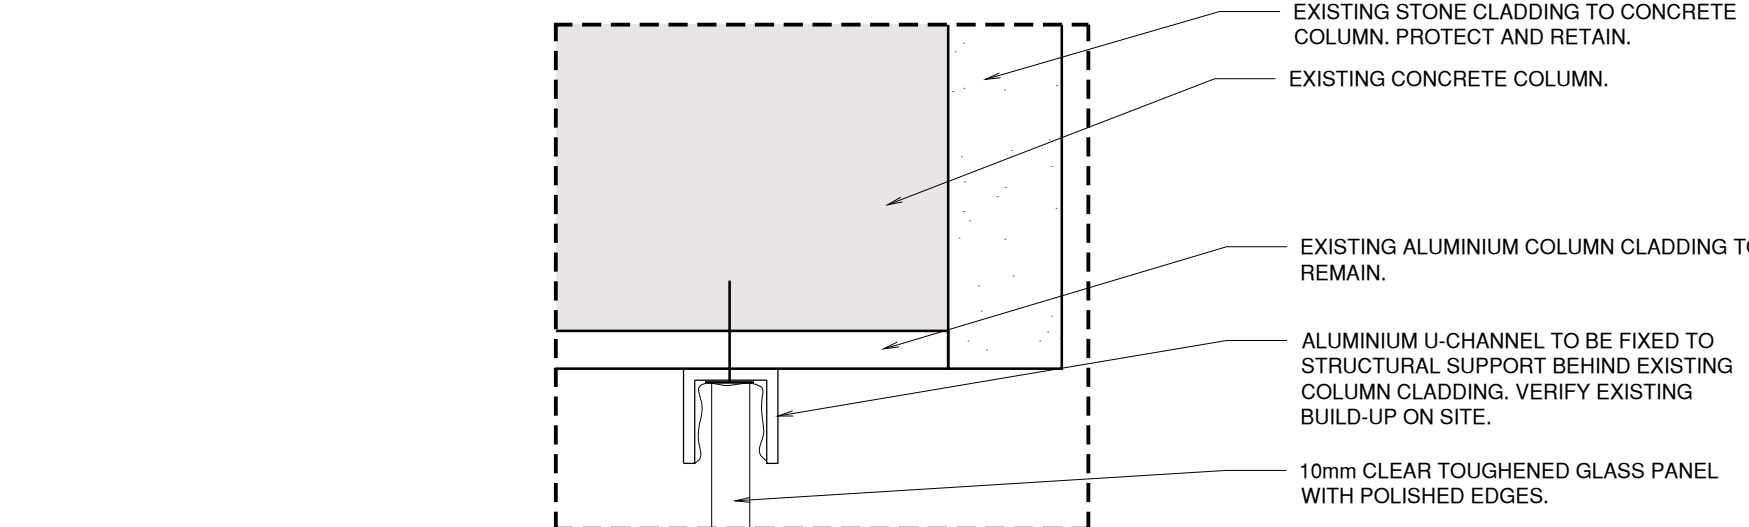


03 GLASS WALL TO COLUMN JUNCTION DETAIL
1:2@A1

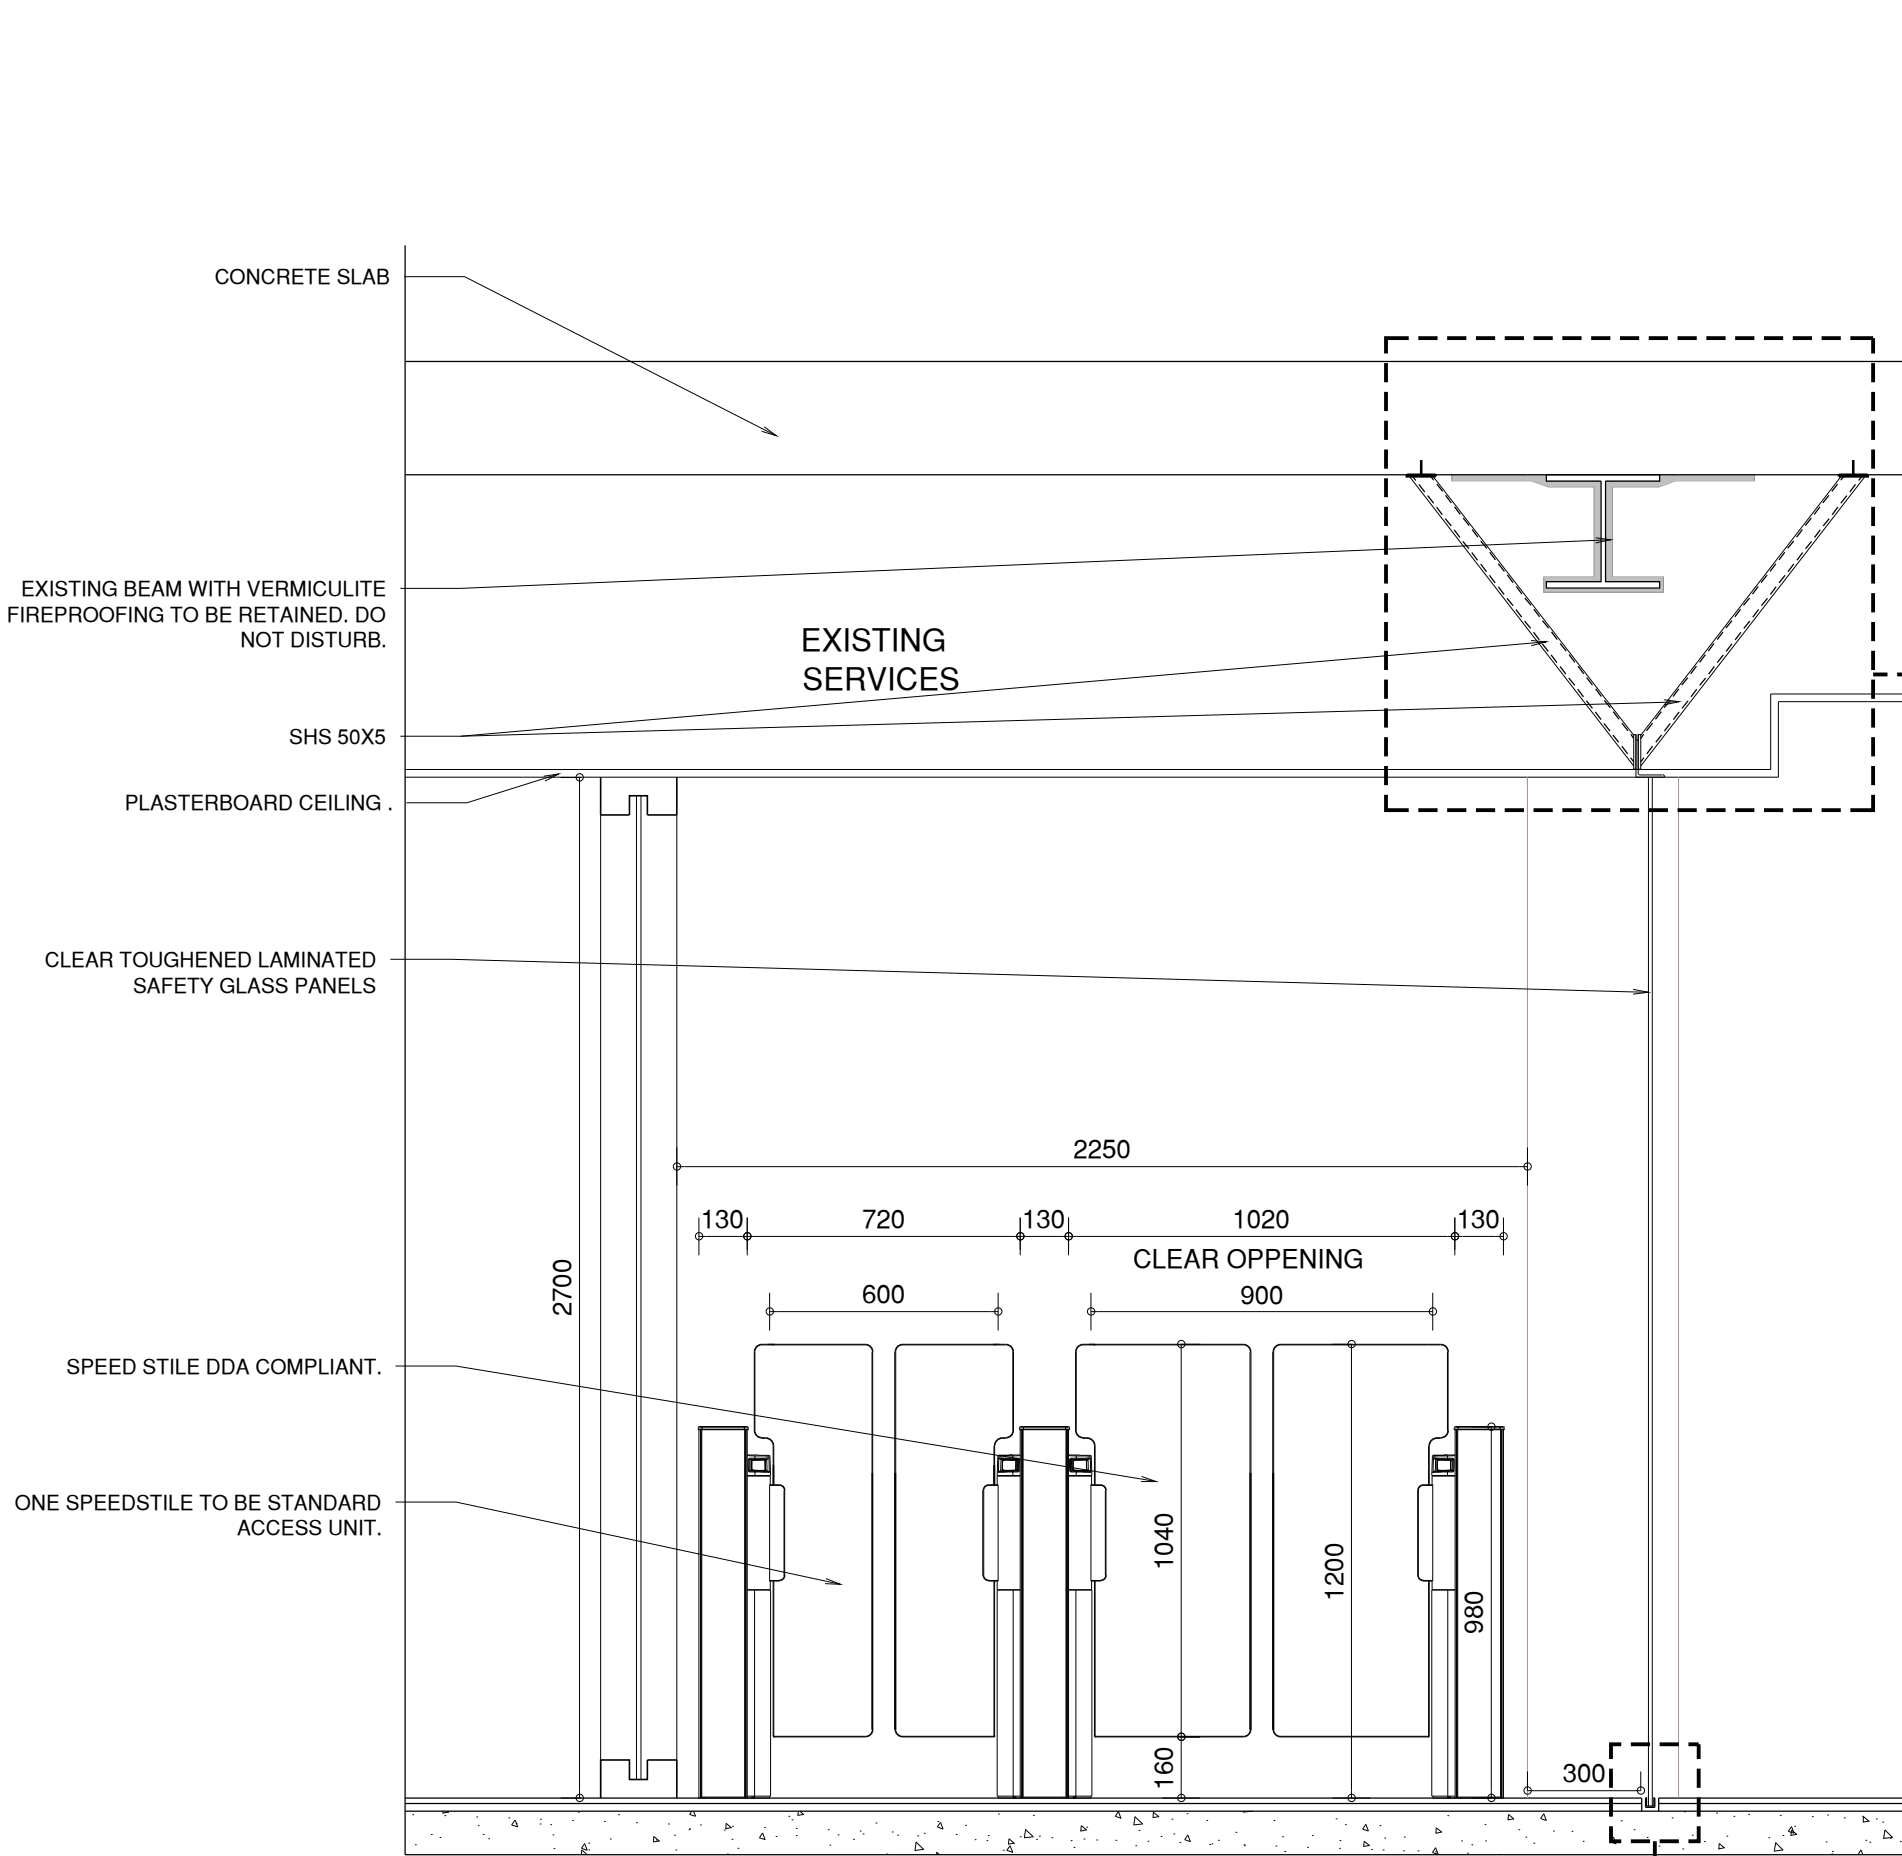

04 SECTION - SPEEDSTILE TO GLASS CONNECTION
1:20@A1

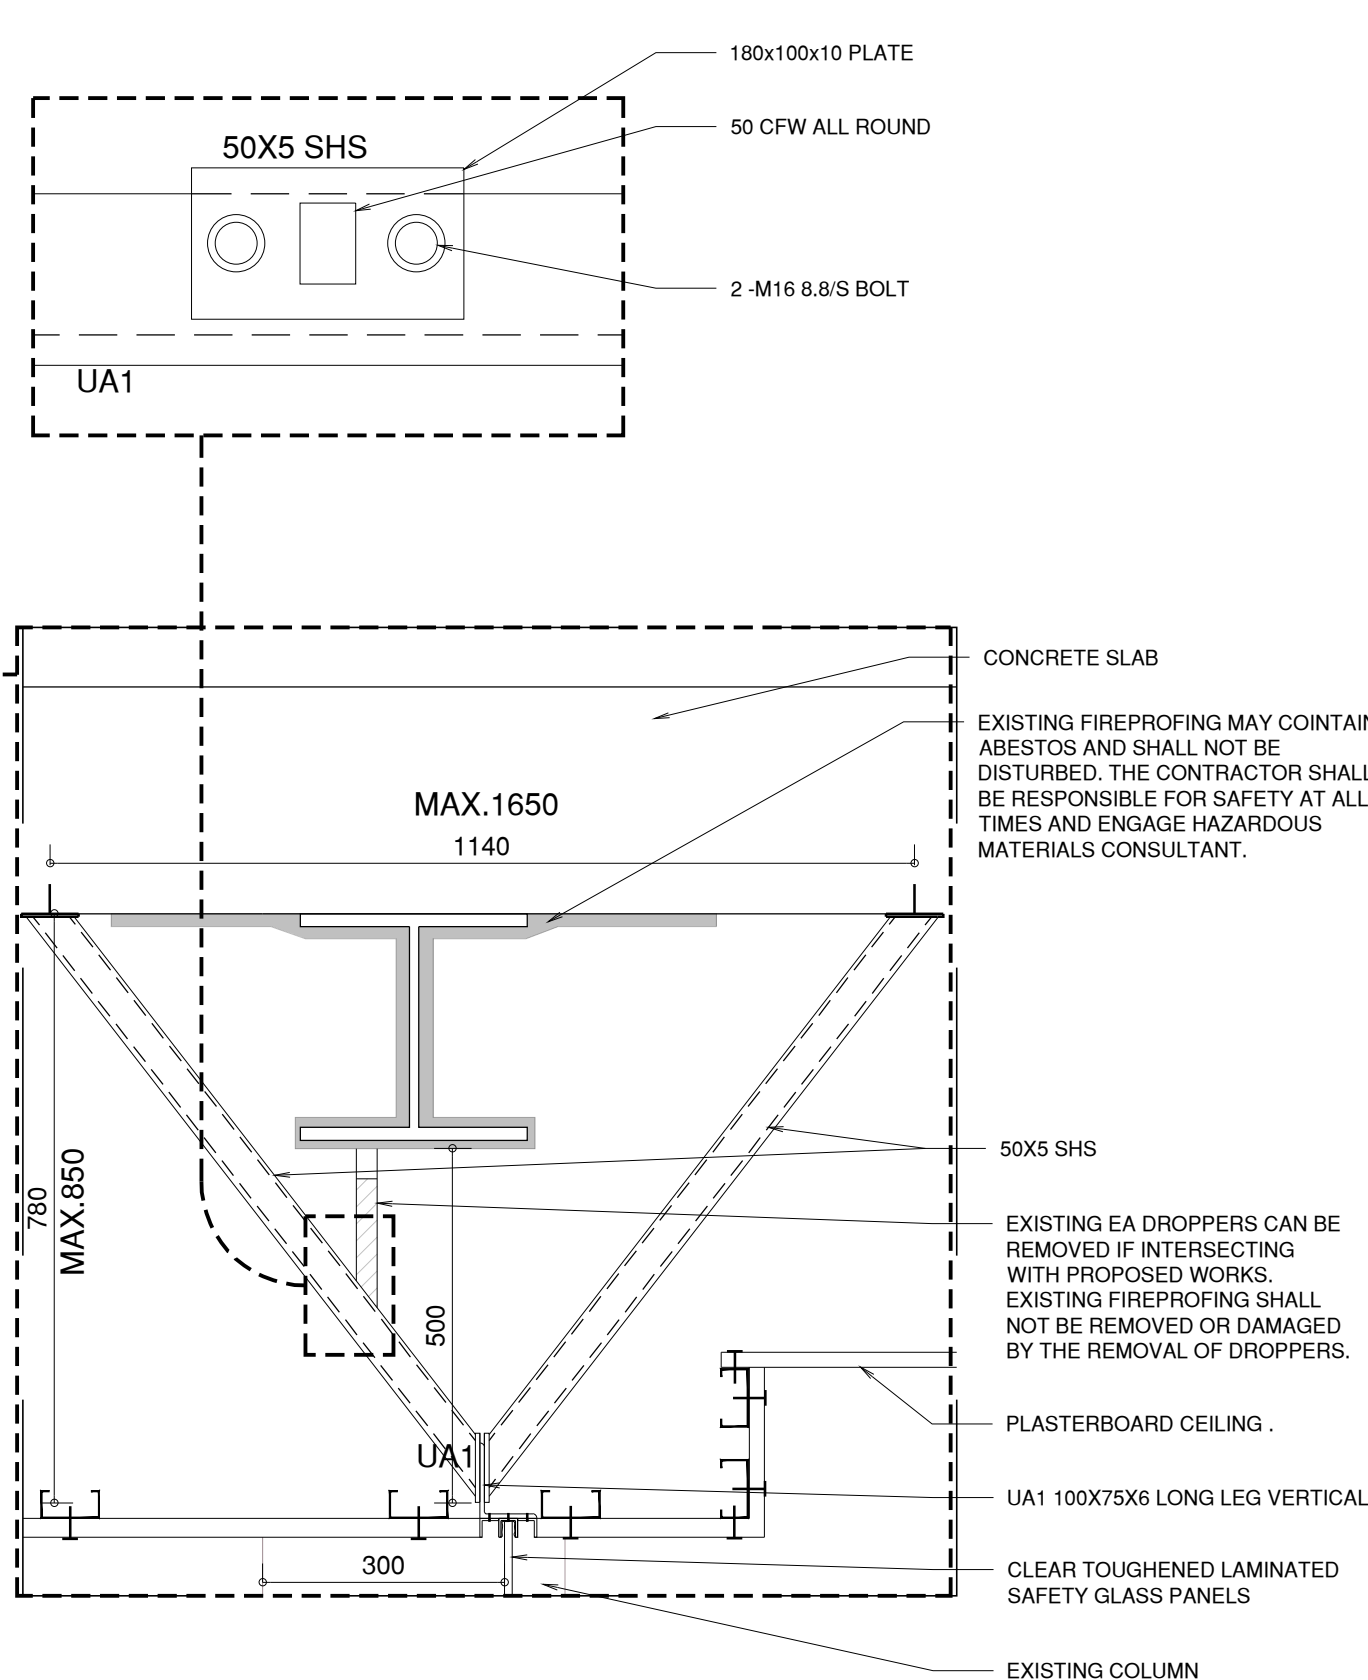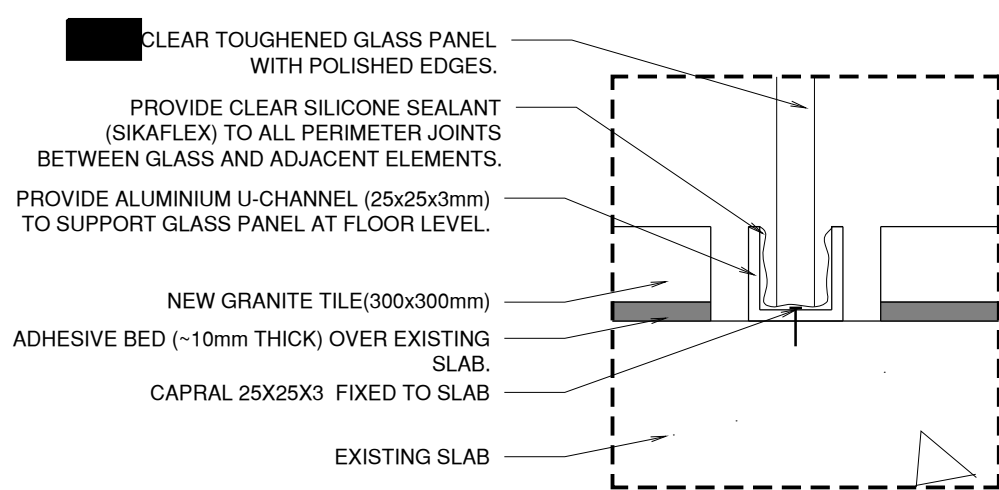

05 SECTION - SLAB TO CURTAIN WALL DETAIL
1:10@A1

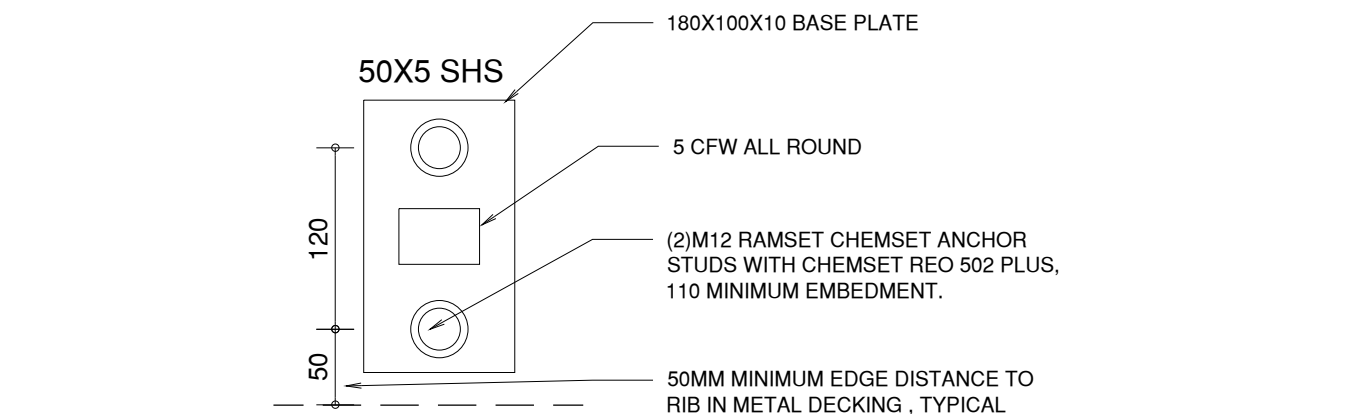

06 BASE PLATE DETAIL
1:5@A1

0 1m 5m
Graphic scale 1:100

GENERAL LAYOUT NOTES:

1. ALL LOCATION OF PARTITIONS MUST BE REVIEWED ON SITE AFTER DEMOLITION OF THE INTERNAL FITTING AND THE PLASTERBOARD CEILING. PROPOSED PARTITION LOCATION TO ASSESSED WITH THE CONSERVATION ARCHITECT.
2. CONTRACTOR IS TO SETOUT AND CONFIRM GENERAL LAYOUT AND SUNDRY ITEM INSTALLATION LOCATIONS ON SITE WITH CONSERVATION ARCHITECT.

TIMBER / METAL WORK NOTES:

1. CONTRACTOR TO PROVIDE SHOP DRAWINGS OF ALL NEW TIMBER AND METAL WORKS FOR APPROVAL BY THE CONSERVATION ARCHITECT SHOWING OVERALL DIMENSION, FULL SIZE SECTIONS OF MEMBERS, METHODS OF ASSEMBLY, JOINTS AND JUNCTIONS MEMBERS, METHODS OF INSTALLATION, METHOD OF GLAZING AND HARDWARE, FITTINGS, STATUTORY SIGNAGE AND ACCESSORIES.
2. ALL FIRE & SMOKE SEALS MUST COMPLY WITH AS 1530 METHODS FOR FIRE TESTS ON BUILDING MATERIALS, COMPONENTS AND STRUCTURE.


DOOR AND WINDOW NOTES:

1. CONTRACTOR TO PROVIDE SHOP DRAWINGS OF ALL NEW DOORS FOR APPROVAL BY THE CONSERVATION ARCHITECT SHOWING OVERALL DIMENSION, FULL SIZE SECTIONS OF MEMBERS, METHODS OF ASSEMBLY, JOINTS AND JUNCTIONS MEMBERS, METHODS OF INSTALLATION, METHOD OF GLAZING AND HARDWARE, FITTINGS, STATUTORY SIGNAGE AND ACCESSORIES.
2. ALL FIRE & SMOKE SEALS MUST COMPLY WITH AS 1530 METHODS FOR FIRE TESTS ON BUILDING MATERIALS, COMPONENTS AND STRUCTURE.
3. RETAIN ALL EXISTING DOOR AND WINDOW HARDWARE AS DOCUMENTED AND ENSURE ALL HARDWARE IS PROPERLY FIXED AND IN GOOD WORKING ORDER.

SERVICES NOTES:

1. ALL EXPOSED AND CONCEALED BUILDINGS SERVICES LOCATIONS ARE INDICATIVE ONLY AND ALL LOCATIONS SHOULD BE CONFIRMED ON SITE PRIOR TO THE COMMENCEMENT OF WORKS.
2. CONTRACTOR IS TO PROVIDE PROTECTION TO ALL EXISTING ADJACENT BUILDING SERVICES FOR THE DURATION OF THE WORKS.
3. ALL REQUIRED MODIFICATION OR DIVERSION OF EXISTING BUILDING SERVICES TO ACHIEVE THE PROPOSED WORKS IS THE RESPONSIBILITY OF THE CONTRACTOR.



LOCATION PLAN:

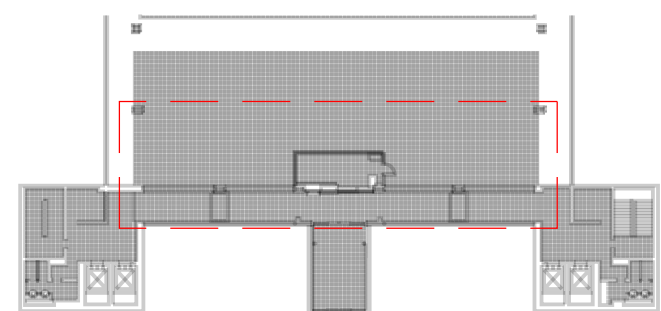

DISCLAIMER: Check and verify all dimensions prior to commencement of work. Seek clarification of inconsistencies / conflicts. Do not scale from the drawing. Any form of reproduction of this drawing in full or in part, without written permission of Conservation Studio Australia Pty Ltd constitutes an infringement of copyright. © This drawing is copyright and shall remain the property of Conservation Studio Australia Pty Ltd.

REVISION	DATE	DESCRIPTION
01	07.07.2026	ISSUE TO CLIENT
02	11.08.2026	ISSUE TO CLIENT
03	19.08.2026	ISSUE TO CLIENT
04	01.09.2026	ISSUE TO CLIENT
05	17.09.2026	ISSUE TO CLIENT

FOR TENDER

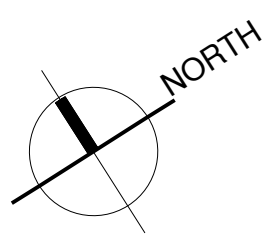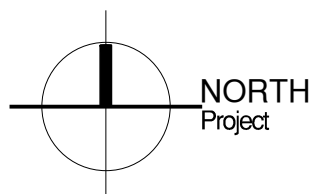

CLIENT:

VICTORIA
State Government
Department of Transport and Planning
LINH DANG
linh.dang@transport.vic.gov.au
1 Spring Street, VIC 3000

ARCHITECT:

conservation studio
The Block Arcade - Level 4 - Suite 421
282-284 Collins Street Melbourne VIC 3000
contact@conservationstudio.com.au
ARBY 51907
ABN 85 635 338 233

PROJECT:

STATE GOVERNMENT OFFICES
30 LITTLE MALOP, GEELONG,
VIC 3220

PROJECT NO.:

25063

DRAWN:

MMG

CHECKED:

DB

DRAWING TITLE:

STATE GOVERNMENT OFFICES
PROPOSED
ELEVATION AND DETAIL SECTION

REVISION:


5

SCALE:

1:50@A1

DRAWING NO.:


25063.2.03

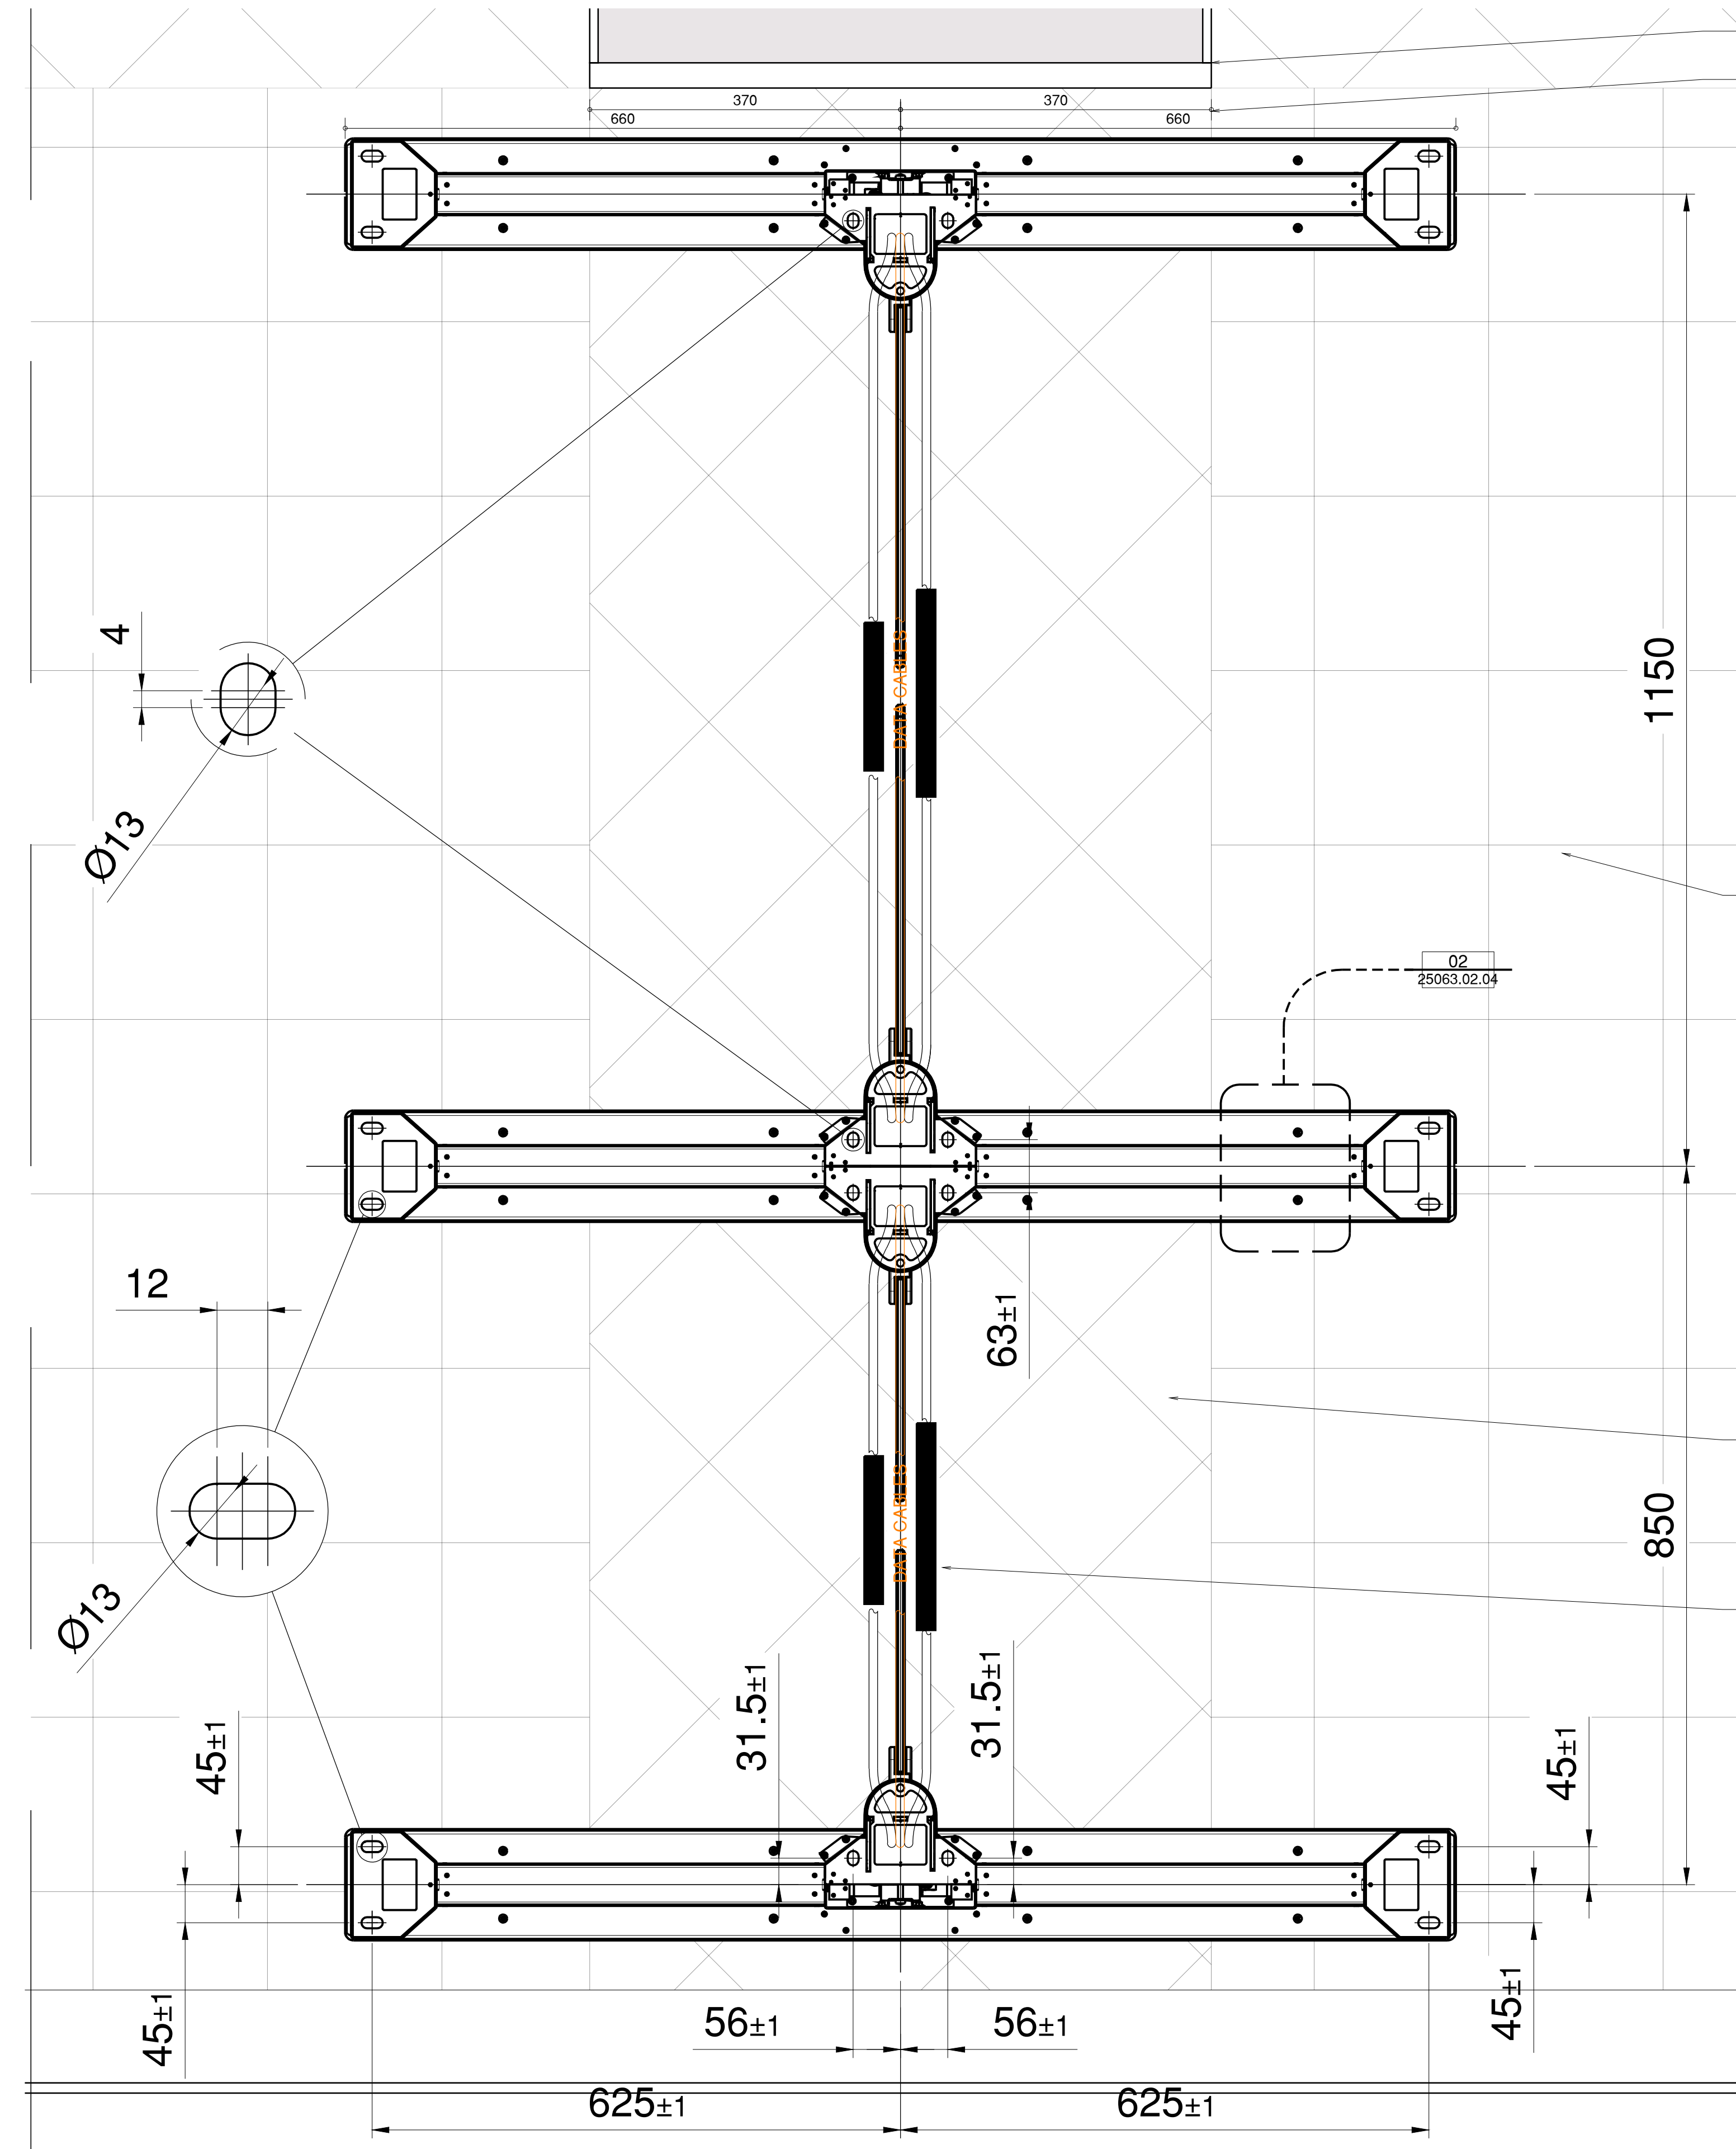

EXISTING COLUMNS CLAD WITH STONE TO FRONT AND BACK.

SET OUT SPEEDSTILE CENTRALLY AND ALIGN WITH COLUMN

RETAIN EXISTING TILES.

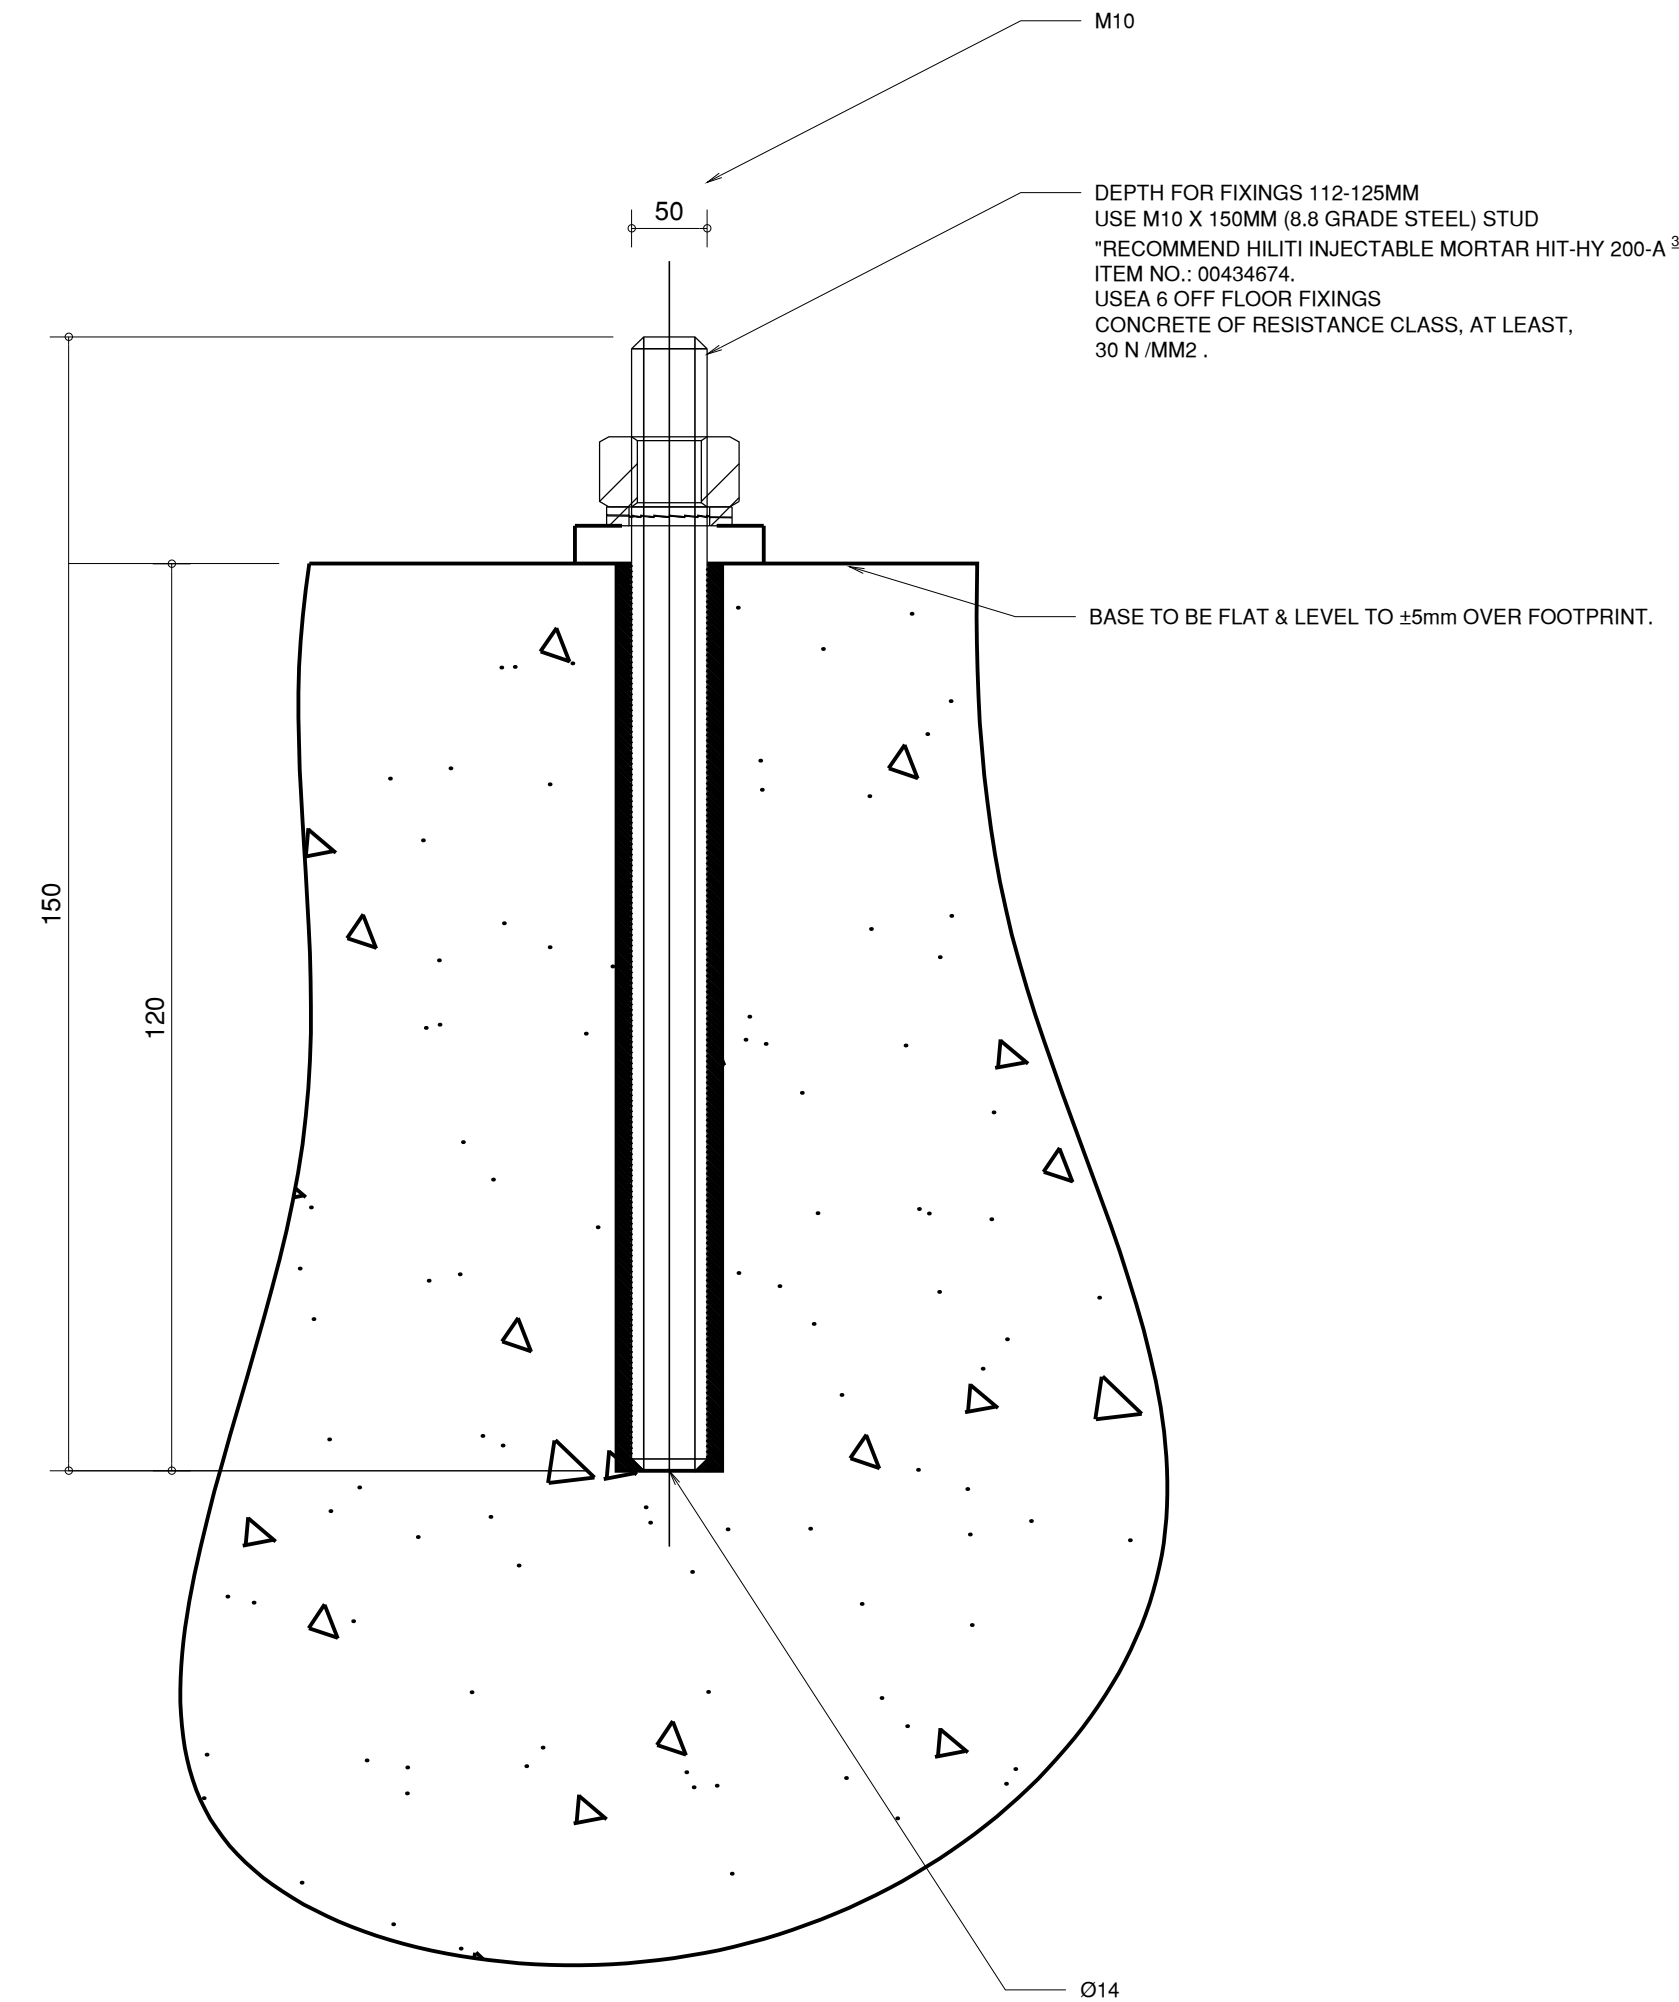

02 FLOOR FIXING DETAIL
1:5@A1

GENERAL LAYOUT NOTES:

- ALL LOCATION OF PARTITIONS MUST BE REVIEWED ON SITE AFTER DEMOLITION OF THE INTERNAL FITTING AND THE PLASTERBOARD CEILING. PROPOSED PARTITION LOCATION TO ASSESSED WITH THE CONSERVATION ARCHITECT.
- CONTRACTOR IS TO SETOUT AND CONFIRM GENERAL LAYOUT AND SUNDRY ITEM INSTALLATION LOCATIONS ON SITE WITH CONSERVATION ARCHITECT.

TIMBER / METAL WORK NOTES:

- CONTRACTOR TO PROVIDE SHOP DRAWINGS OF ALL NEW TIMBER AND METAL WORKS FOR APPROVAL BY THE CONSERVATION ARCHITECT SHOWING OVERALL DIMENSION, FULL SIZE SECTIONS OF MEMBERS, METHODS OF ASSEMBLY, JOINTS AND JUNCTIONS MEMBERS, METHODS OF INSTALLATION, METHOD OF GLAZING AND HARDWARE, FITTINGS, STATUTORY SIGNAGE AND ACCESSORIES.
- ALL FIRE & SMOKE SEALS MUST COMPLY WITH AS 1530 METHODS FOR FIRE TESTS ON BUILDING MATERIALS, COMPONENTS AND STRUCTURE.


DOOR AND WINDOW NOTES:

- CONTRACTOR TO PROVIDE SHOP DRAWINGS OF ALL NEW DOORS FOR APPROVAL BY THE CONSERVATION ARCHITECT SHOWING OVERALL DIMENSION, FULL SIZE SECTIONS OF MEMBERS, METHODS OF ASSEMBLY, JOINTS AND JUNCTIONS MEMBERS, METHODS OF INSTALLATION, METHOD OF GLAZING AND HARDWARE, FITTINGS, STATUTORY SIGNAGE AND ACCESSORIES.
- ALL FIRE & SMOKE SEALS MUST COMPLY WITH AS 1530 METHODS FOR FIRE TESTS ON BUILDING MATERIALS, COMPONENTS AND STRUCTURE.
- RETAIN ALL EXISTING DOOR AND WINDOW HARDWARE AS DOCUMENTED AND ENSURE ALL HARDWARE IS PROPERLY FIXED AND IN GOOD WORKING ORDER.

SERVICES NOTES:

- ALL EXPOSED AND CONCEALED BUILDINGS SERVICES LOCATIONS ARE INDICATIVE ONLY AND ALL LOCATIONS SHOULD BE CONFIRMED ON SITE PRIOR TO THE COMMENCEMENT OF WORKS.
- CONTRACTOR IS TO PROVIDE PROTECTION TO ALL EXISTING ADJACENT BUILDING SERVICES FOR THE DURATION OF THE WORKS.
- ALL REQUIRED MODIFICATION OR DIVERSION OF EXISTING BUILDING SERVICES TO ACHIEVE THE PROPOSED WORKS IS THE RESPONSIBILITY OF THE CONTRACTOR.

LOCATION PLAN:

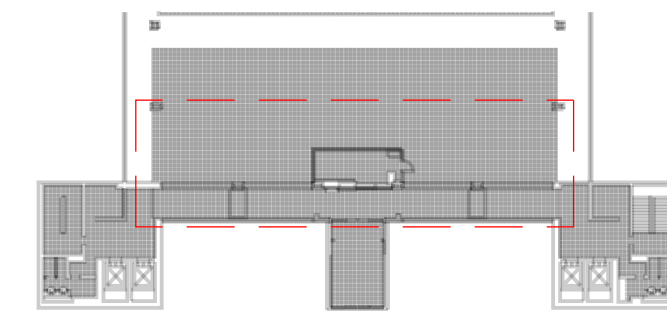

DRAWING TITLE: STATE GOVERNMENT OFFICES
SPEED STILES DETAILS



REVISION: 5
SCALE: 1:50@A1

DRAWING NO.:
25063.2.04

DISCLAIMER: Check and verify all dimensions prior to commencement of work. Seek clarification of inconsistencies / conflicts. Do not scale from the drawing. Any form of reproduction of this drawing in full or in part, without written permission of Conservation Studio Australia Pty Ltd constitutes an infringement of copyright. © This drawing is copyright and shall remain the property of Conservation Studio Australia Pty Ltd.

REVISION	DATE	DESCRIPTION
01	07.07.2026	ISSUE TO CLIENT
02	11.08.2026	ISSUE TO CLIENT
03	19.08.2026	ISSUE TO CLIENT
04	01.09.2026	ISSUE TO CLIENT
05	17.09.2026	ISSUE TO CLIENT

FOR TENDER

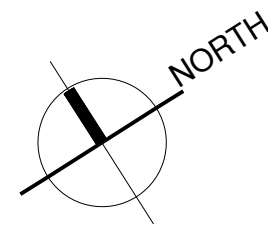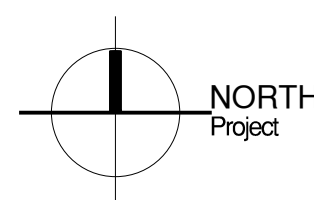

CLIENT:



LINH DANG
linh.dang@transport.vic.gov.au
1 Spring Street, VIC 3000

Department
of Transport
and Planning

ARCHITECT:



**conservation
studio**

The Block Arcade - Level 4 - Suite 421
282-284 Collins Street Melbourne VIC 3000
contact@conservationstudio.com.au
ABRV 51907 ABN 85 635 338 233

0 1m 5m
Graphic scale 1:100

PROJECT: STATE GOVERNMENT OFFICES
ADDRESS: 30 LITTLE MALOP, GEELONG,
VIC 3220

PROJECT NO.: 25063
DRAWN: MMG CHECKED: DB

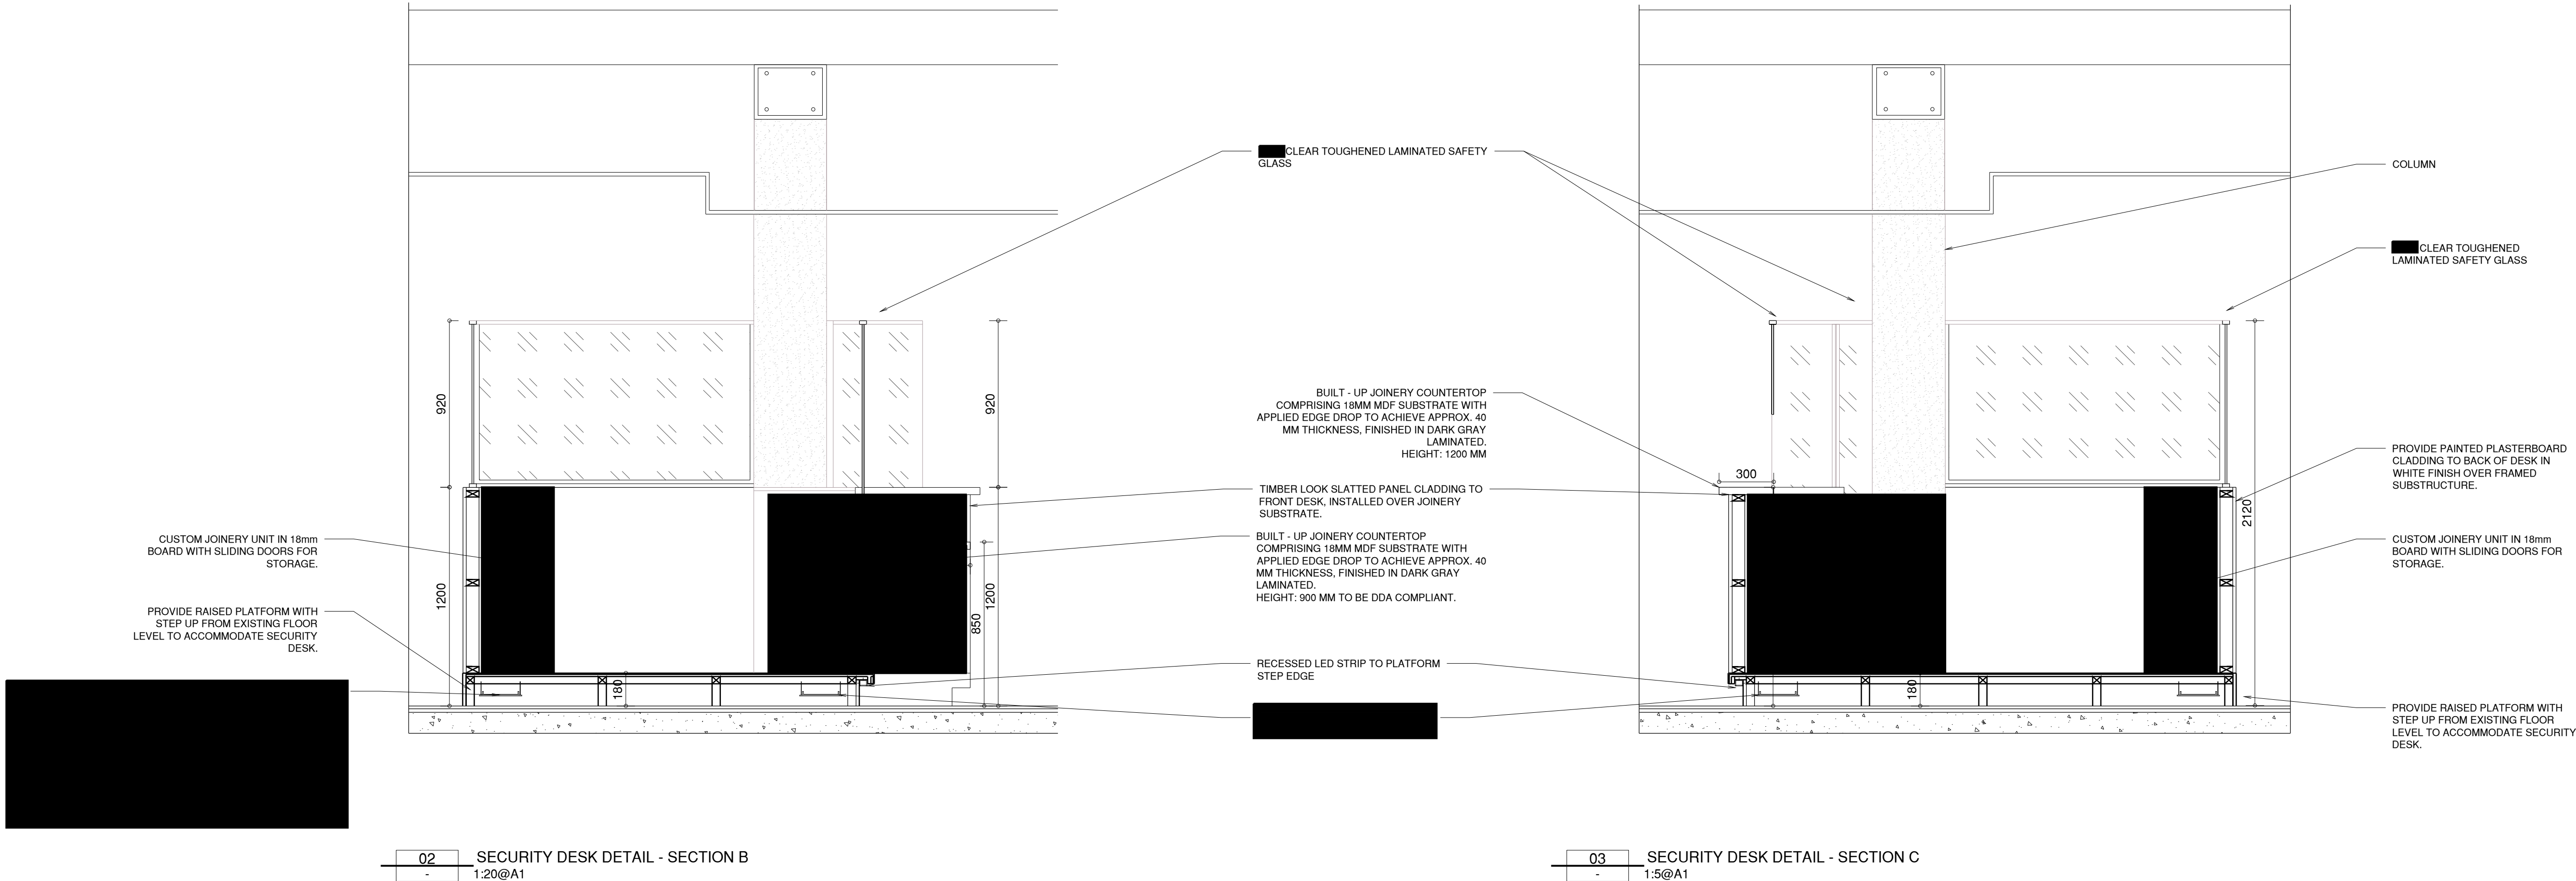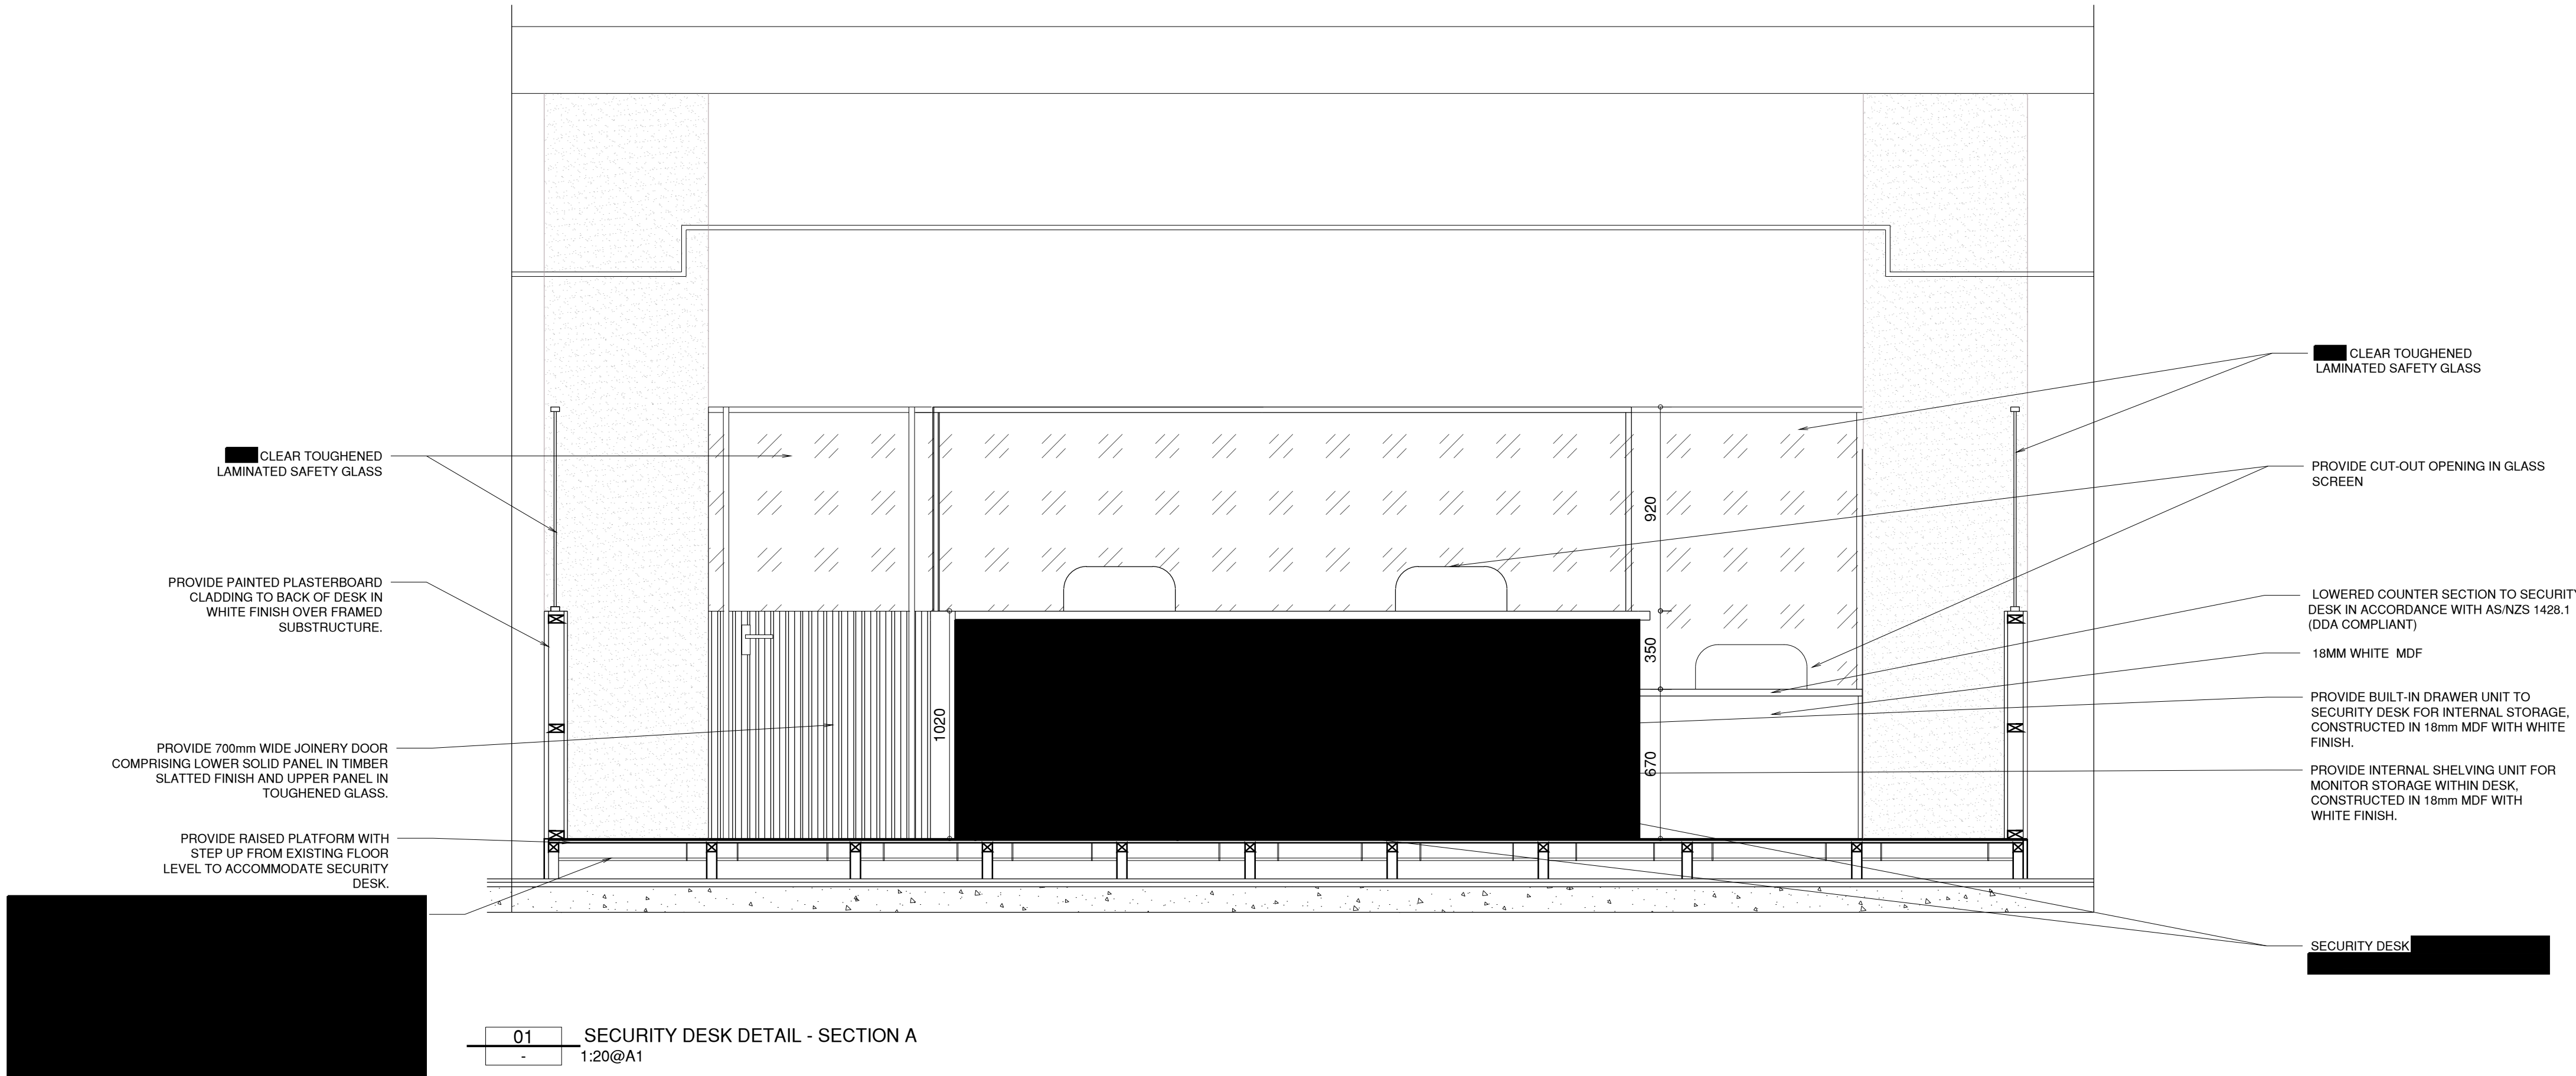

TIMBER / METAL WORK NOTES:

- CONTRACTOR TO PROVIDE SHOP DRAWINGS OF ALL NEW TIMBER AND METAL WORKS FOR APPROVAL BY THE CONSERVATION ARCHITECT SHOWING OVERALL DIMENSION, FULL SIZE SECTIONS OF MEMBERS, METHODS OF ASSEMBLY, JOINTS AND JUNCTIONS MEMBERS, METHODS OF INSTALLATION, METHOD OF GLAZING AND HARDWARE, FITTINGS, STATUTORY SIGNAGE AND ACCESSORIES.
- ALL FIRE & SMOKE SEALS MUST COMPLY WITH AS 1530 METHODS FOR FIRE TESTS ON BUILDING MATERIALS, COMPONENTS AND STRUCTURE.

DOOR AND WINDOW NOTES:

- CONTRACTOR TO PROVIDE SHOP DRAWINGS OF ALL NEW DOORS FOR APPROVAL BY THE CONSERVATION ARCHITECT SHOWING OVERALL DIMENSION, FULL SIZE SECTIONS OF MEMBERS, METHODS OF ASSEMBLY, JOINTS AND JUNCTIONS MEMBERS, METHODS OF INSTALLATION, METHOD OF GLAZING AND HARDWARE, FITTINGS, STATUTORY SIGNAGE AND ACCESSORIES.
- ALL FIRE & SMOKE SEALS MUST COMPLY WITH AS 1530 METHODS FOR FIRE TESTS ON BUILDING MATERIALS, COMPONENTS AND STRUCTURE.
- RETAIN ALL EXISTING DOOR AND WINDOW HARDWARE AS DOCUMENTED AND ENSURE ALL HARDWARE IS PROPERLY FIXED AND IN GOOD WORKING ORDER.


SERVICES NOTES:

- ALL EXPOSED AND CONCEALED BUILDINGS SERVICES LOCATIONS ARE INDICATIVE ONLY AND ALL LOCATIONS SHOULD BE CONFIRMED ON SITE PRIOR TO THE COMMENCEMENT OF WORKS.
- CONTRACTOR IS TO PROVIDE PROTECTION TO ALL EXISTING ADJACENT BUILDING SERVICES FOR THE DURATION OF THE WORKS.
- ALL REQUIRED MODIFICATION OR DIVERSION OF EXISTING BUILDING SERVICES TO ACHIEVE THE PROPOSED WORKS IS THE RESPONSIBILITY OF THE CONTRACTOR.

JOINERY NOTES:

- CONTRACTOR TO PROVIDE SHOP DRAWINGS OF ALL NEW JOINERY WORKS FOR APPROVAL BY THE CONSERVATION ARCHITECT SHOWING OVERALL DIMENSION, FULL SIZE SECTIONS OF MEMBERS, METHODS OF ASSEMBLY, JOINTS AND JUNCTIONS MEMBERS, METHODS OF INSTALLATION, METHOD OF GLAZING AND HARDWARE, FITTINGS, STATUTORY SIGNAGE AND ACCESSORIES.
- CONTRACTOR TO REFER TO MANUFACTURER EQUIPMENT SPECIFICATIONS FOR EXACT DIMENSION AND VENTILATION REQUIREMENTS.
- CONTRACTOR TO CONFIRM DIMENSIONS AND CLEARANCE OF SELECTED APPLIANCES TO ENSURE NEAT FIT AND ALLOWANCE FOR SERVICE CONNECTION.
- ALL JOINERY UNIT TO BE CONSTRUCTED WITH 18 MM MDF UNLESS OTHERWISE DOCUMENTED. INTERNAL SHELVING WITH OVERALL WIDTH DIMENSION GREATER THAN 900 MM TO BE CONSTRUCTED WITH 25 MM THICK MDF UNLESS OTHERWISE DOCUMENTED.
- ALL MDF EMPLOYED IN WET AREAS TO BE MOISTURE RESISTANT.
- ALL BOARD TO HAVE THE SAME FINISH (LAMINATE, VENEER...) ON BOTH SIDE TO PREVENT BOWING.
- ALL JOINERY DOORS/DRAWERS FACES TO SIT FRONT OF JOINERY CARCASS.
- ALL INTERNAL JOINERY SURFACES FINISHED IN MATT BLACK MELAMINE WITH SOLID COLOUR MATCH ABS EDGING UNLESS OTHERWISE DOCUMENTED.
- ALL DRAWER SLIDES TO BE HEAVY DUTY FULL EXTENSION AND SOFT CLOSING.
- ALL JOINERY HINGES TO BE MINIMUM 135° OPENING, SELF CLOSING AND SOFT CLOSING.
- ALL VENEER PANELS AND DOORS TO BE PROVIDED WITH 10 MM CONCEALED LIPPING TO ALL FOUR EDGES USING SAME WOOD / SUPPLIER AS THE FACE VENEER FOR PERFECT MATCH.
- ALL ENGINEERED STONE BENCHTOPS AND LAMINATE FACE PANELS ARE TO BE A SINGLE SHEET (PIECE) WITH NO VISIBLE JOINTS UNLESS OTHERWISE AGREED.
- ALL UNITS ARE TO ACCOMMODATE THE ASSOCIATED ELECTRICAL EQUIPMENT OF THE SPECIFIED SUNDRY ITEMS (FIXTURES AND FITTINGS), SUCH AS DRIVERS, GPO'S, SENSORS AND THE LIKE.
- THERE ARE TO BE NO EXPOSED FIXINGS TO UNITS UNLESS OTHERWISE AGREED.


LOCATION PLAN:

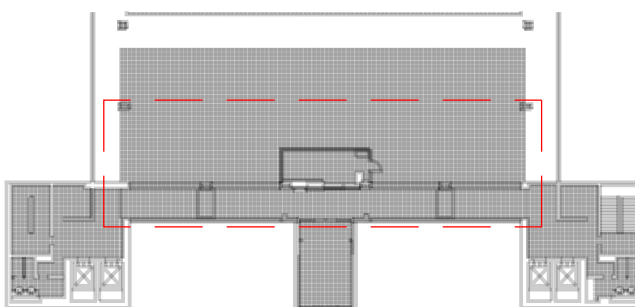

DISCLAIMER: Check and verify all dimensions prior to commencement of work. Seek clarification of inconsistencies / conflicts. Do not scale from the drawing. Any form of reproduction of this drawing in full or in part, without written permission of Conservation Studio Australia Pty Ltd constitutes an infringement of copyright. © This drawing is copyright and shall remain the property of Conservation Studio Australia Pty Ltd.

REVISION	DATE	DESCRIPTION
01	07.07.2026	ISSUE TO CLIENT
02	11.08.2026	ISSUE TO CLIENT
03	19.08.2026	ISSUE TO CLIENT
04	01.09.2026	ISSUE TO CLIENT
05	17.09.2026	ISSUE TO CLIENT

FOR TENDER

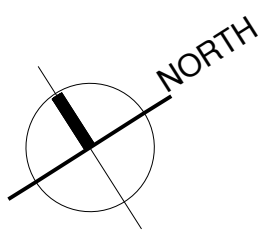

CLIENT:



LINH DANG
linh.dang@transport.vic.gov.au
1 Spring Street, VIC 3000

Department
of Transport
and Planning

ARCHITECT:

**conservation
studio**

The Block Arcade - Level 4 - Suite 421
282-284 Collins Street Melbourne VIC 3000
contact@conservationstudio.com.au
ABRV 51907 ABN 85 635 338 233

0 1m 5m
Graphic scale 1:100

PROJECT:

STATE GOVERNMENT OFFICES
30 LITTLE MALOP, GEELONG,
VIC 3220

PROJECT NO.:

25063

DRAWN:

MMG

CHECKED:

DB

DRAWING

TITLE:

STATE GOVERNMENT OFFICES

SECURITY DESK DETAILS

REVISION:

5

SCALE:

1:50@A1

DRAWING NO.:

25063.2.06




MATERIAL SELECTION:

DESK:

STAINLESS STEEL PROFILES TO SUPPORT GLAZING.

LOGO

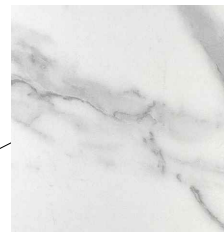


PROVIDE JOINERY PANELS WITH MATTE CONCRETE LOOK LAMINATE FINISH TO ACHIEVE HONED CONCRETE APPEARANCE. ECKBACKEN , MARBLE EFFECT




TIMBER LOOK SLATTED PANEL CLADDING TO FRONT OF DESK, INSTALLED OVER JOINERY SUBSTRATE. ACUPANEL DUSTY GREY

RECESSED LED STRIP TO PLATFORM STEP EDGE

01 SECURITY DESK FRONT VIEW

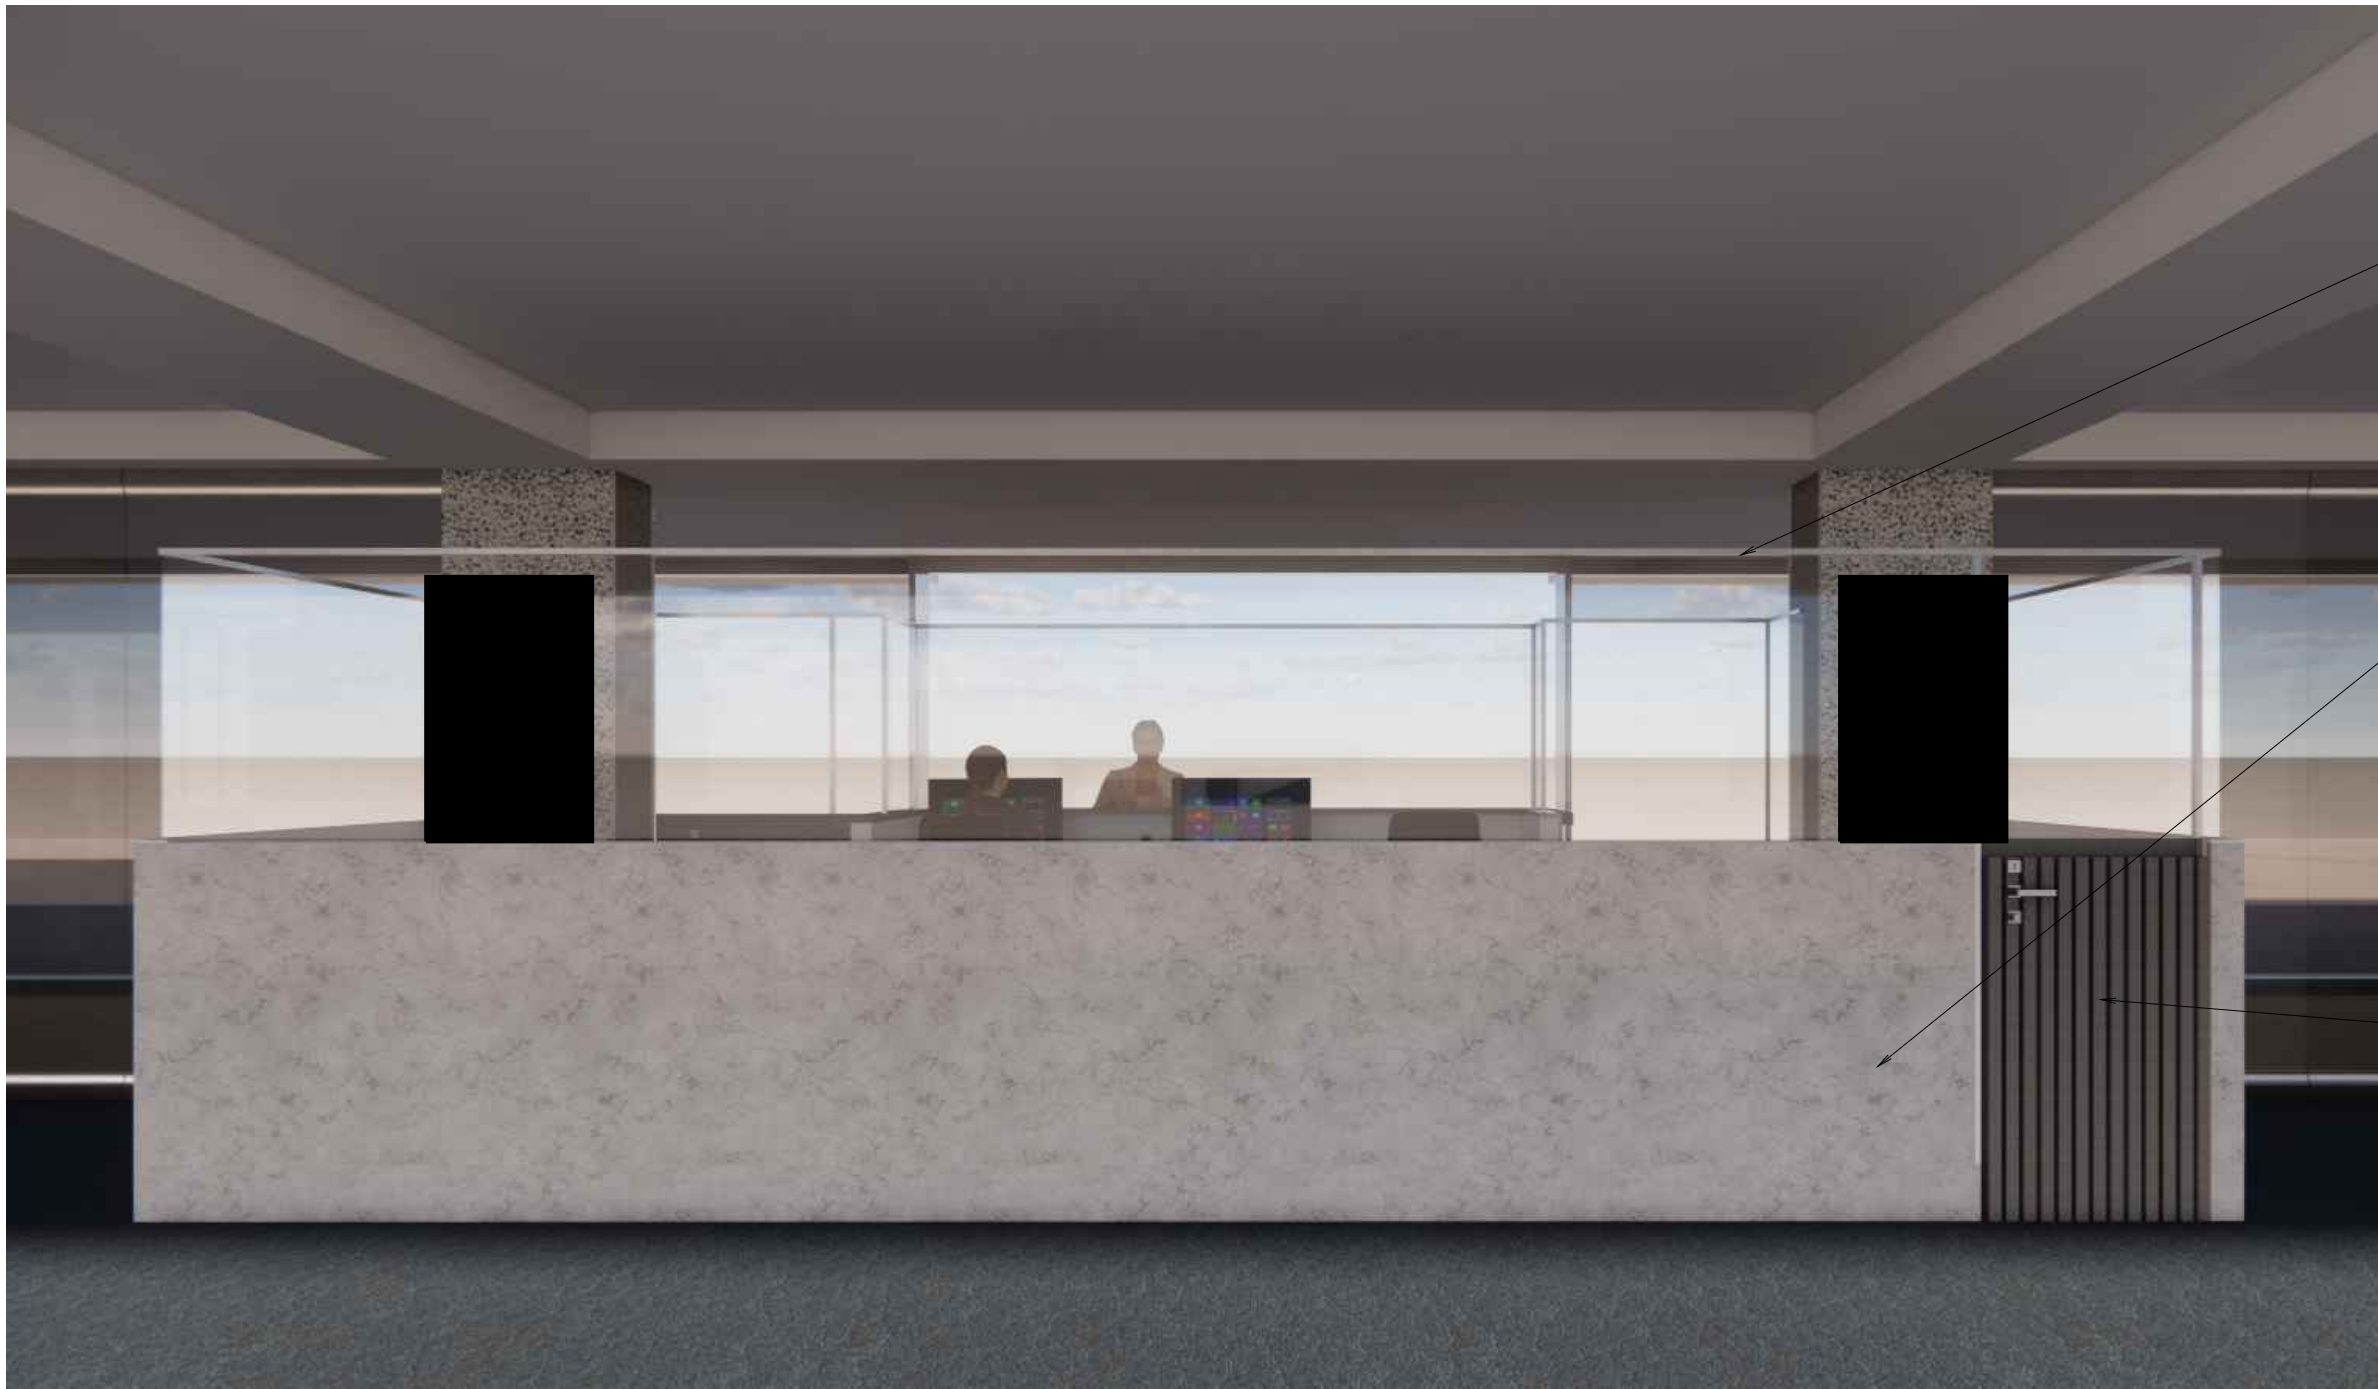

STAINLESS STEEL PROFILES TO SUPPORT GLAZING.

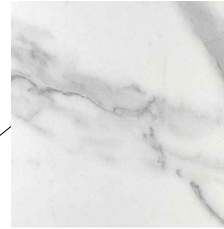


PROVIDE JOINERY PANELS WITH MATTE CONCRETE LOOK LAMINATE FINISH TO ACHIEVE HONED CONCRETE APPEARANCE. ECKBACKEN , MARBLE EFFECT



TIMBER LOOK SLATTED PANEL CLADDING TO FRONT OF DESK, INSTALLED OVER JOINERY SUBSTRATE. ACUPANEL DUSTY GREY

02 SECURITY DESK REAR VIEW

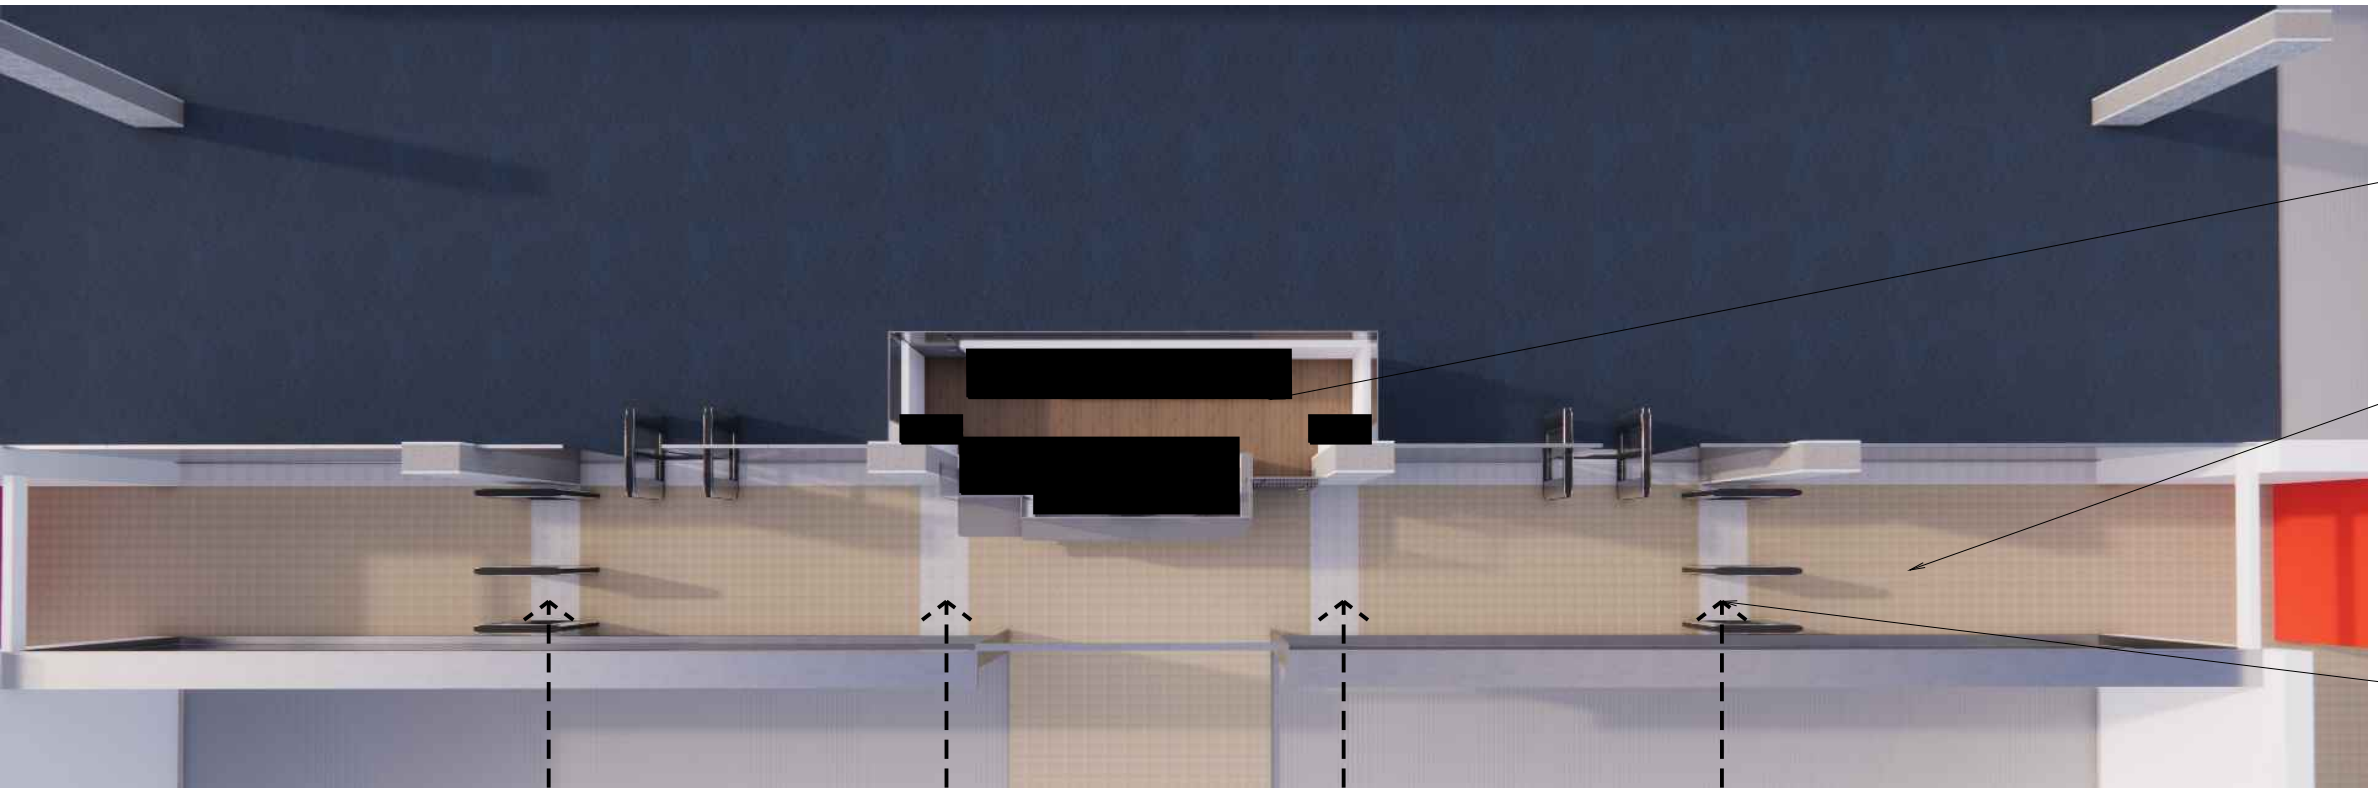


FLOOR:



PROVIDE TIMBER LOOK VINYL TILE (LVT) FLOOR FINISH TO RAISED PLATFORM.



EXISTING TILE: MUSHROOM FLAME TREATED GRANITE TILE

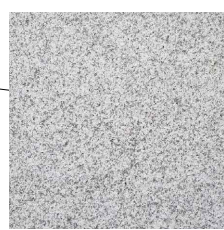

NEW TILE : ASH GREY FLAME TREATED GRANITE TILE



THE TILE LAYOUT IS DESIGNED TO ALIGN WITH THE COLUMN GRID, CREATING A SIMPLE AND SYMMETRICAL FLOOR PATTERN.

03 SECURITY DESK TOP VIEW

DISCLAIMER: Check and verify all dimensions prior to commencement of work. Seek clarification of inconsistencies / conflicts. Do not scale from the drawing. Any form of reproduction of this drawing in full or in part, without written permission of Conservation Studio Australia Pty Ltd constitutes an infringement of copyright. © This drawing is copyright and shall remain the property of Conservation Studio Australia Pty Ltd.

REVISION	DATE	DESCRIPTION
01	07.07.2026	ISSUE TO CLIENT
02	11.08.2026	ISSUE TO CLIENT
03	19.08.2026	ISSUE TO CLIENT
04	01.09.2026	ISSUE TO CLIENT
05	17.09.2026	ISSUE TO CLIENT

FOR TENDER

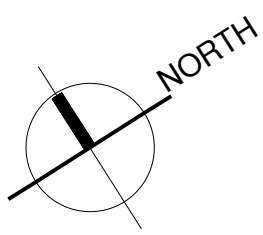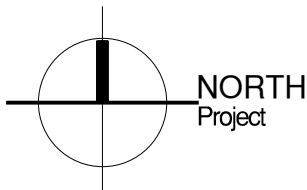

CLIENT:

VICTORIA
State Government
Department of Transport and Planning
LINH DANG
linh.dang@transport.vic.gov.au
1 Spring Street, VIC 3000

ARCHITECT:

conservation studio


The Block Arcade - Level 4 - Suite 421
282-284 Collins Street Melbourne VIC 3000
contact@conservationstudio.com.au
ARBV 51907 ABN 85 635 338 233

0 1m 5m
Graphic scale 1:100

PROJECT: STATE GOVERNMENT OFFICES
ADDRESS: 30 LITTLE MALOP, GEELONG, VIC 3220

PROJECT NO.: 25063
DRAWN: MMG **CHECKED:** DB

LOCATION PLAN:

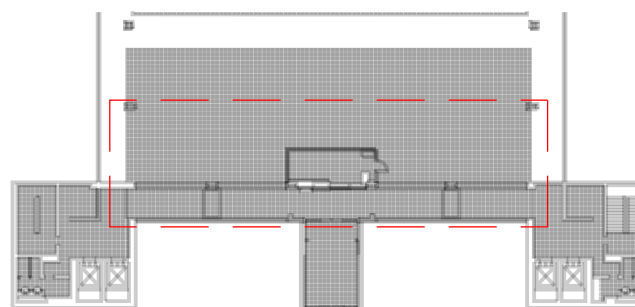

DRAWING TITLE: STATE GOVERNMENT OFFICES
3D MODEL

REVISION: 5
SCALE: 1:50@A1

DRAWING NO.: 25063.2.07



1 CLEAR TOUGHENED LAMINATED SAFETY GLASS



18MM WHITE MDF

PROVIDE TIMBER LOOK VINYL TILE (LVT) FLOOR FINISH TO RAISED PLATFORM.

01 SECURITY DESK INTERIOR VIEW



1 LOWERED COUNTER SECTION TO SECURITY DESK IN ACCORDANCE WITH AS/NZS 1428.1 (DDA COMPLIANT)

2 TIMBER LOOK SLATTED PANEL CLADDING TO FRONT OF DESK, INSTALLED OVER JOINERY SUBSTRATE. ACUPANEL DUSTY GREY


3 PROVIDE JOINERY PANELS WITH MATTE CONCRETE LOOK LAMINATE FINISH TO ACHIEVE HONED CONCRETE APPEARANCE. ECKBACKEN, MARBLE EFFECT

4 RECESSED LED STRIP TO PLATFORM STEP EDGE

5 EXISTING TILE: MUSHROOM FLAME TREATED GRANITE TILE 300MMX300MM

6 NEW TILES: ASH GREY FLAME TREATED GRANITE TILE 300MMX300MM

02 SECURITY DESK SIDE VIEW

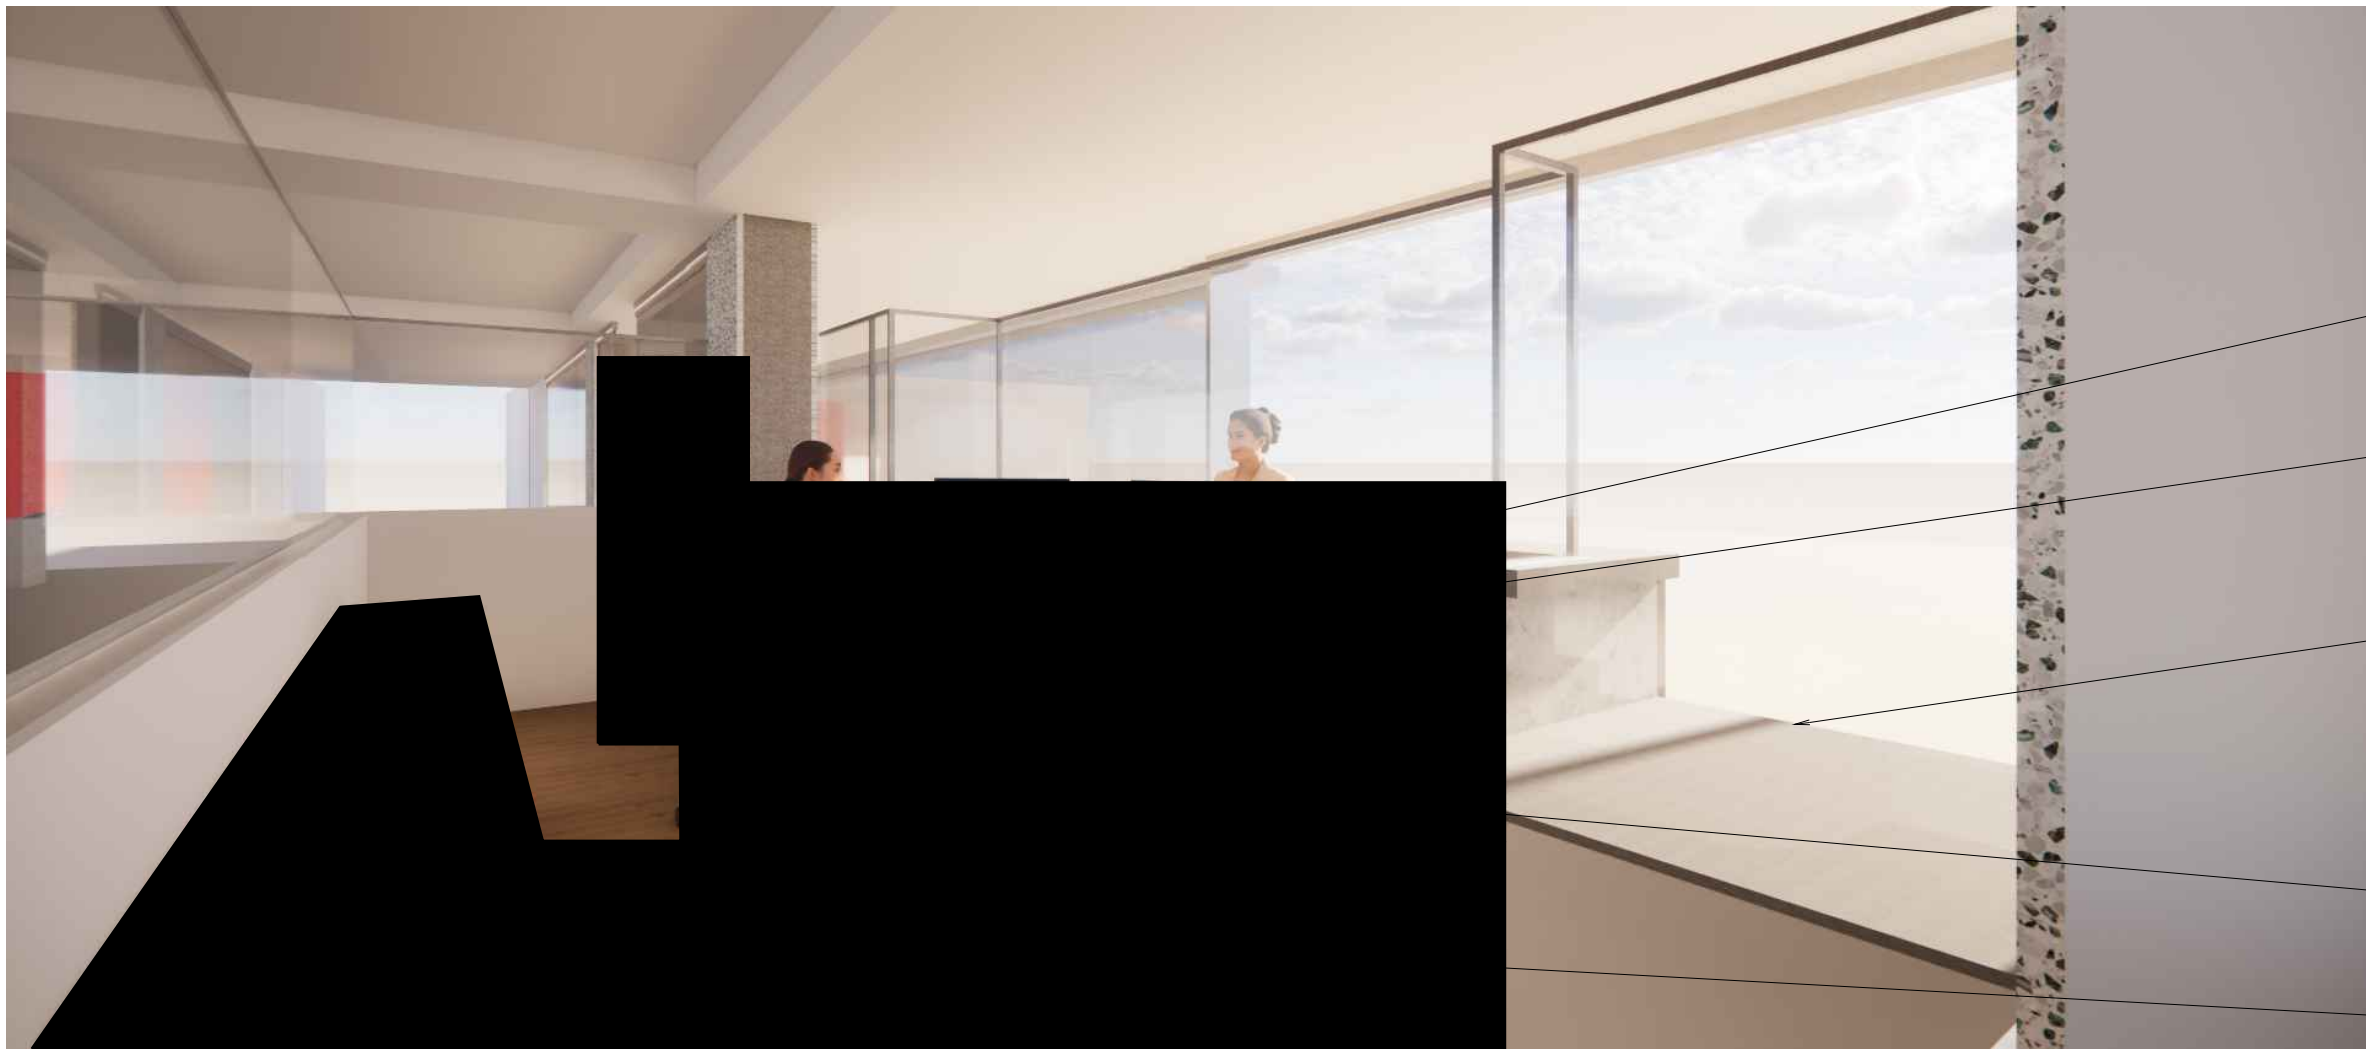

SECURITY DESK DESIGNED



1 LOWERED COUNTER SECTION TO SECURITY DESK IN ACCORDANCE WITH AS/NZS 1428.1 (DDA COMPLIANT)




03 SECURITY DESK INTERIOR VIEW

DISCLAIMER: Check and verify all dimensions prior to commencement of work. Seek clarification of inconsistencies / conflicts. Do not scale from the drawing. Any form of reproduction of this drawing in full or in part, without written permission of Conservation Studio Australia Pty Ltd constitutes an infringement of copyright. © This drawing is copyright and shall remain the property of Conservation Studio Australia Pty Ltd.

REVISION	DATE	DESCRIPTION
01	07.07.2026	ISSUE TO CLIENT
02	11.08.2026	ISSUE TO CLIENT
03	19.08.2026	ISSUE TO CLIENT
04	01.09.2026	ISSUE TO CLIENT
05	17.09.2026	ISSUE TO CLIENT

FOR TENDER

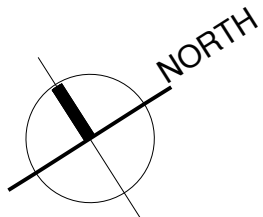

CLIENT:

VICTORIA
State Government
Department of Transport and Planning
LINH DANG
linh.dang@transport.vic.gov.au
1 Spring Street, VIC 3000

ARCHITECT:

conservation
studio

The Block Arcade - Level 4 - Suite 421
282-284 Collins Street Melbourne VIC 3000
contact@conservationstudio.com.au
AREV 51907 ABN 85 635 338 233

0 1m 5m
Graphic scale 1:100

PROJECT: STATE GOVERNMENT OFFICES
ADDRESS: 30 LITTLE MALOP, GEELONG, VIC 3220

PROJECT NO.: 25063
DRAWN: MMG CHECKED: DB

DRAWING TITLE: STATE GOVERNMENT OFFICES
3D MODEL

REVISION: 5
SCALE: 1:50@A1

DRAWING NO.: 25063.2.08

TIMBER / METAL WORK NOTES:

1. CONTRACTOR TO PROVIDE SHOP DRAWINGS OF ALL NEW TIMBER AND METAL WORKS FOR APPROVAL BY THE CONSERVATION ARCHITECT SHOWING OVERALL DIMENSION, FULL SIZE SECTIONS OF MEMBERS, METHODS OF ASSEMBLY, JOINTS AND JUNCTIONS MEMBERS, METHODS OF INSTALLATION, METHOD OF GLAZING AND HARDWARE, FITTINGS, STATUTORY SIGNAGE AND ACCESSORIES.
2. ALL FIRE & SMOKE SEALS MUST COMPLY WITH AS 1530 METHODS FOR FIRE TESTS ON BUILDING MATERIALS, COMPONENTS AND STRUCTURE.

DOOR AND WINDOW NOTES:

1. CONTRACTOR TO PROVIDE SHOP DRAWINGS OF ALL NEW DOORS FOR APPROVAL BY THE CONSERVATION ARCHITECT SHOWING OVERALL DIMENSION, FULL SIZE SECTIONS OF MEMBERS, METHODS OF ASSEMBLY, JOINTS AND JUNCTIONS MEMBERS, METHODS OF INSTALLATION, METHOD OF GLAZING AND HARDWARE, FITTINGS, STATUTORY SIGNAGE AND ACCESSORIES.
2. ALL FIRE & SMOKE SEALS MUST COMPLY WITH AS 1530 METHODS FOR FIRE TESTS ON BUILDING MATERIALS, COMPONENTS AND STRUCTURE.
3. RETAIN ALL EXISTING DOOR AND WINDOW HARDWARE AS DOCUMENTED AND ENSURE ALL HARDWARE IS PROPERLY FIXED AND IN GOOD WORKING ORDER.

SERVICES NOTES:

1. ALL EXPOSED AND CONCEALED BUILDINGS SERVICES LOCATIONS ARE INDICATIVE ONLY AND ALL LOCATIONS SHOULD BE CONFIRMED ON SITE PRIOR TO THE COMMENCEMENT OF WORKS.
2. CONTRACTOR IS TO PROVIDE PROTECTION TO ALL EXISTING ADJACENT BUILDING SERVICES FOR THE DURATION OF THE WORKS.
3. ALL REQUIRED MODIFICATION OR DIVERSION OF EXISTING BUILDING SERVICES TO ACHIEVE THE PROPOSED WORKS IS THE RESPONSIBILITY OF THE CONTRACTOR.

JOINERY NOTES:

1. CONTRACTOR TO PROVIDE SHOP DRAWINGS OF ALL NEW JOINERY WORKS FOR APPROVAL BY THE CONSERVATION ARCHITECT SHOWING OVERALL DIMENSION, FULL SIZE SECTIONS OF MEMBERS, METHODS OF ASSEMBLY, JOINTS AND JUNCTIONS MEMBERS, METHODS OF INSTALLATION, METHOD OF GLAZING AND HARDWARE, FITTINGS, STATUTORY SIGNAGE AND ACCESSORIES.
2. CONTRACTOR TO REFER TO MANUFACTURER EQUIPMENT SPECIFICATIONS FOR EXACT DIMENSION AND VENTILATION REQUIREMENTS.
3. CONTRACTOR TO CONFIRM DIMENSIONS AND CLEARANCE OF SELECTED APPLIANCES TO ENSURE NEAT FIT AND ALLOWANCE FOR SERVICE CONNECTION.
4. ALL JOINERY UNIT TO BE CONSTRUCTED WITH 18 MM MDF UNLESS OTHERWISE DOCUMENTED. INTERNAL SHELVING WITH OVERALL WIDTH DIMENSION GREATER THAN 900 MM TO BE CONSTRUCTED WITH 25 MM THICK MDF UNLESS OTHERWISE DOCUMENTED.
5. ALL MDF EMPLOYED IN WET AREAS TO BE MOISTURE RESISTANT.
6. ALL BOARD TO HAVE THE SAME FINISH (LAMINATE, VENEER...) ON BOTH SIDE TO PREVENT BOWING.
7. ALL JOINERY DOORS/DRAWERS FACES TO SIT FRONT OF JOINERY CARCASS.
8. ALL INTERNAL JOINERY SURFACES FINISHED IN MATT BLACK MELAMINE WITH SOLID COLOUR MATCH ABS EDGING UNLESS OTHERWISE DOCUMENTED.
9. ALL DRAWER SLIDES TO BE HEAVY DUTY FULL EXTENSION AND SOFT CLOSING.
10. ALL JOINERY HINGES TO BE MINIMUM 135° OPENING, SELF CLOSING AND SOFT CLOSING.
11. ALL VENEER PANELS AND DOORS TO BE PROVIDED WITH 10 MM CONCEALED LIPPING TO ALL FOUR EDGES USING SAME WOOD / SUPPLIER AS THE FACE VENEER FOR PERFECT MATCH.
12. ALL ENGINEERED STONE BENCHTOPS AND LAMINATE FACE PANELS ARE TO BE A SINGLE SHEET (PIECE) WITH NO VISIBLE JOINTS UNLESS OTHERWISE AGREED.
13. ALL UNITS ARE TO ACCOMMODATE THE ASSOCIATED ELECTRICAL EQUIPMENT OF THE SPECIFIED SUNDRY ITEMS (FIXTURES AND FITTINGS), SUCH AS DRIVERS, GPO'S, SENSORS AND THE LIKE.
14. THERE ARE TO BE NO EXPOSED FIXINGS TO UNITS UNLESS OTHERWISE AGREED.

LOCATION PLAN:

