

VICTORIAN COLLEGE FOR THE DEAF

597 St Kilda Rd, Melbourne VIC 3004
VSBA - Victorian School Building Authority



Sheet Name	Rev.	Description
0000 COVER PAGE	14	12/06/2025 HV Permit
0001 SOA, NOTES + ABBREVIATIONS	8	12/06/2025 HV Permit
0003 SITE CONTEXT PLAN	8	12/06/2025 HV Permit
0100 EXISTING SITE PLAN - SURVEY	9	12/06/2025 HV Permit
0101 EXISTING SITE PLAN - RELOCK DEMOLITION	12	12/06/2025 HV Permit
0102 EXISTING SITE PLAN - BLOCK A & B DEMOLITION	1	12/06/2025 HV Permit
0200 PROPOSED SITE PLAN - GROUND FLOOR	14	12/06/2025 HV Permit
0201 PROPOSED SITE PLAN - ROOF	12	12/06/2025 HV Permit
0500 SITE SECURITY / FENCE PLAN	6	12/06/2025 HV Permit
0600 TRAFFIC MANAGEMENT PLAN	2	12/06/2025 HV Permit
1000 GA PLAN - ADMIN - GROUND FLOOR	12	12/06/2025 HV Permit
1001 GA PLAN - ADMIN - ROOF	12	12/06/2025 HV Permit
1010 GA PLAN - BLOCK B - GROUND FLOOR	12	12/06/2025 HV Permit
1011 GA PLAN - BLOCK B - ROOF	11	12/06/2025 HV Permit
1020 GA PLAN - NEW BUILDING - GROUND FLOOR	14	12/06/2025 HV Permit
1021 GA PLAN - NEW BUILDING - LEVEL 1	13	12/06/2025 HV Permit
1022 GA PLAN - NEW BUILDING - ROOF	13	12/06/2025 HV Permit
1100 FINISHES PLAN - NEW BUILDING - GROUND FLOOR	6	12/06/2025 HV Permit
1101 FINISHES PLAN - NEW BUILDING - LEVEL 1	6	12/06/2025 HV Permit
1200 FURNITURE PLAN - NEW BUILDING - GROUND FLOOR	6	12/06/2025 HV Permit
1201 FURNITURE PLAN - NEW BUILDING - LEVEL 1	13	12/06/2025 HV Permit
2020 RCP - NEW BUILDING - GROUND FLOOR	9	12/06/2025 HV Permit
2021 RCP - NEW BUILDING - LEVEL 1	9	12/06/2025 HV Permit
3000 ELEVATIONS - BLOCK A & BLOCK B	9	12/06/2025 HV Permit
3020 ELEVATIONS - NEW BUILDING	10	12/06/2025 HV Permit
3021 ELEVATIONS - NEW BUILDING	11	12/06/2025 HV Permit
4020 SECTIONS 01 - NEW BUILDING	10	12/06/2025 HV Permit
4021 SECTIONS 02 - NEW BUILDING	10	12/06/2025 HV Permit
5200 TYPICAL BALUSTRADE DETAILS	6	12/06/2025 HV Permit
6000 RAMP 01 - BLOCK - A	9	12/06/2025 HV Permit
6001 PLATFORM LIFT - BLOCK B	25	12/06/2025 HV Permit
6002 STAIR 01 - BLOCK N	25	12/06/2025 HV Permit
6003 LIFT 01 - BLOCK N	25	12/06/2025 HV Permit
7000 RLS - BLOCK A JUNIOR GLS	25	12/06/2025 HV Permit
7010 RLS - BLOCK B ART ROOM	25	12/06/2025 HV Permit
7011 RLS - BLOCK B SCIENCE	25	12/06/2025 HV Permit
7020 RLS - HALL - SHEET 1	25	12/06/2025 HV Permit
7021 RLS - HALL - SHEET 2	25	12/06/2025 HV Permit
7022 RLS - FOOD TECH	25	12/06/2025 HV Permit
7023 RLS - VIS. COMM	25	12/06/2025 HV Permit
7024 RLS - FOYER	25	12/06/2025 HV Permit
7025 RLS - MEDIA & PRODUCTION	25	12/06/2025 HV Permit
7026 RLS - GYM & EQUIPMENT ROOM	25	12/06/2025 HV Permit
7200 RLS - WET AREA DETAILS - SHEET 1	25	12/06/2025 HV Permit
7201 RLS - WET AREA DETAILS - SHEET 2	25	12/06/2025 HV Permit
8500 SIGNAGE & WAYFINDING - SITE	3	12/06/2025 HV Permit
8510 SIGNAGE & WAYFINDING - BLOCK A & B - GROUND FLOOR	3	12/06/2025 HV Permit
8520 SIGNAGE & WAYFINDING - BLOCK N - GROUND FLOOR	3	12/06/2025 HV Permit
8521 SIGNAGE & WAYFINDING - BLOCK N - FIRST FLOOR	3	12/06/2025 HV Permit
8522 SIGNAGE & WAYFINDING - BLOCK N - SIGNAGE CONCEPT	3	12/06/2025 HV Permit
8600 EXTERNAL FINISHES SCHEDULE 1	3	12/06/2025 HV Permit
8601 EXTERNAL FINISHES SCHEDULE 2	3	12/06/2025 HV Permit
8700 INTERNAL FINISHES SCHEDULE - JUNIOR GLS	3	12/06/2025 HV Permit
8701 INTERNAL FINISHES SCHEDULE - ART ROOM	3	12/06/2025 HV Permit
8702 INTERNAL FINISHES SCHEDULE - FOOD TECH	3	12/06/2025 HV Permit
8703 INTERNAL FINISHES SCHEDULE - AMENITIES	3	12/06/2025 HV Permit
10001 STREET PERSPECTIVES	3	12/06/2025 HV Permit

Issue			
No.	Date	Description	Chkd
10	01/05/2024	HV ISSUE	PD
11	09/05/2024	For Coordination	PD
12	15/05/2024	Design Development	PD
13	28/03/2025	DRAFT Tender Docs	SJF
14	12/06/2025	HV Permit	SJF

Changes to this Revision

+61 (03) 9118 0000
Nominated Architect:
Andrew Duffin NSW 5602
NBRS & Partners Pty Ltd VIC 51197

nbrs.com.au

ABN 16 002 247 565

Project

Victorian College for the Deaf

at
597 St Kilda Rd, Melbourne, VIC 3004

for
Victorian School Building Authority

Drawing Title
COVER PAGE

Date 26/06/2025 4:43:07 PM
Scale NOT TO SCALE

Drawing Reference
VCD-NBRS-ZZ-DR-A-0000

Revision
14



Schedule of Accommodation		
Number	Name	Area
ADMINISTRATION		
A.R.026	ACC. WC	4 m ²
A.R.027	FIRST AID	9 m ²
A.R.005	GLS	14 m ²
A.R.022	ICT OFFICE	13 m ²
A.R.003	LOBBY / WAITING	24 m ²
A.R.032	MEETING ROOM 01	10 m ²
A.R.031	MEETING ROOM 02 / WELLBEING	15 m ²
A.R.007	OFFICE	17 m ²
A.R.006	OFFICE	17 m ²
A.R.030	OFFICE	20 m ²
A.R.033	RECEPTION/ CLERICAL	29 m ²
A.R.008	STAFF PLANNING	20 m ²
A.R.020	STORE	2 m ²
		194 m ²
CIRCULATION		
A.R.002	AIRLOCK	5 m ²
N.R.106	AIRLOCK	3 m ²
N.R.103	BALCONY	33 m ²
A.R.024	CORRIDOR	167 m ²
B.R.016	CORRIDOR	4 m ²
B.R.035	ENTRY	9 m ²
B.R.026	CORRIDOR	5 m ²
N.R.007	CORRIDOR	38 m ²
B.R.111	EDB	1 m ²
A.R.023	ENTRY	7 m ²
A.R.001	ENTRY	9 m ²
B.R.040	ENTRY	10 m ²
N.R.001	FOYER	72 m ²
N.R.009	LIFT	6 m ²
N.R.111	LIFT	6 m ²
N.R.110	LOBBY	12 m ²
B.R.110	PLATFORM LIFT	13 m ²
N.R.008	STAIR 01	16 m ²
		414 m ²
CLEANING & MAINTENANCE		
A.R.017	BCR	10 m ²
N.R.105	BCR	5 m ²
A.R.034	BOILER ROOM	14 m ²
N.R.017	BUS SHELTER	43 m ²
B.R.025	CLN	3 m ²
N.R.014	CLN	4 m ²
A.R.004	EDB	1 m ²
A.R.036	EDB	5 m ²
N.R.107	EDB	1 m ²
N.R.006	EQUIPMENT STORE	19 m ²
A.R.028	EWIS	1 m ²
N.R.018	FWH	1 m ²
N.R.015	FWH & FHR	1 m ²
N.R.112	FWH & FHR	0 m ²
A.R.026	FHR	1 m ²
N.R.038	MECH RISER	1 m ²
N.R.039	MECH RISER	0 m ²
A.R.035	MSR	11 m ²
N.R.109	PAINT	30 m ²
N.R.108	SOLAR INVERTER RISER	0 m ²
B.R.023	STORE	6 m ²
N.R.104	STORE	7 m ²
A.R.037	UTILITIES	27 m ²
		192 m ²
COVERED OUTDOOR LEARNING		
B.R.039	COVERED WALKWAY	251 m ²
		251 m ²
INTENSIVE LEARNING		
B.R.008	ART ROOM	41 m ²
B.R.014	CHEM. STORE	5 m ²
B.R.013	EQUIP. STORE	6 m ²
B.R.030	EQUIP. STORE	6 m ²
B.R.024	EQUIP. STORE	9 m ²
N.R.016	FOOD PREP	16 m ²
N.R.003	FOOD TECHNOLOGY	64 m ²
B.R.020	LIFE SKILLS	16 m ²
B.R.029	MAT. STORE	5 m ²
N.R.102	MEDIA	21 m ²
N.R.101	PRODUCTION STUDIO	26 m ²
B.R.001	SCIENCE LAB	54 m ²
B.R.015	SCIENCE PREP ROOM	12 m ²
B.R.028	SEWING ROOM	18 m ²
N.R.004	VISUAL COMMUNICATION	61 m ²
		368 m ²
LEARNING BASES		
A.R.029	JUNIOR GLS 01	63 m ²
A.R.018	JUNIOR GLS 02	16 m ²
A.R.019	JUNIOR GLS 03	53 m ²
A.R.021	JUNIOR GLS 04	41 m ²
B.R.003	MIDDLE GLS 01	51 m ²
B.R.004	MIDDLE GLS 01	56 m ²
B.R.003	MIDDLE GLS 03	54 m ²
B.R.006	MIDDLE GLS 04	52 m ²
B.R.002	SENIOR GLS 01	46 m ²
B.R.007	SENIOR GLS 02	50 m ²
B.R.009	SENIOR GLS 03	52 m ²
B.R.010	SENIOR GLS 04	56 m ²
B.R.012	STORE	6 m ²
B.R.036	STORE	7 m ²
B.R.037	STORE	3 m ²
B.R.033	STORE	7 m ²
B.R.034	STORE	3 m ²
B.R.031	STORE	7 m ²
B.R.018	STORE	4 m ²
B.R.019	STORE	10 m ²
B.R.011	WITHDRAWAL SPACE 03	7 m ²
B.R.032	WITHDRAWAL SPACE 04	9 m ²
		652 m ²
LEARNING RESOURCE CENTRE		
A.R.016	LIBRARY	110 m ²
		110 m ²
SCHOOL COMMUNITY HUB		
N.R.005	GYM	30 m ²
N.R.002	MULTI-PURPOSE HALL	324 m ²
		354 m ²
STAFF WORK		
A.R.015	STAFF LOUNGE	80 m ²
		80 m ²
STUDENT AND STAFF AMENITIES		
N.R.013	ACC. WC STAFF	6 m ²
A.R.009	ACC. WC STAFF	6 m ²
N.R.010	ACC. WC STUDENT	6 m ²
B.R.017	ACC. WC	6 m ²
B.R.027	ACC. WC	6 m ²

Legend - Refer to Technical Reference Sheets	
Code	Description
A15-135	SCOREBOARD
A16-70	BASKETBALL BACKBOARD
AP01	ACCESS PANEL TYPE 01
AP02	ACCESS PANEL TYPE 02
AV01	PROJECTOR CEILING MOUNTED
AV02	DEMONSTRATION CAMERA CEILING MOUNTED
AV03	STAGE LIGHT
B01	BENCH TYPE 01
BAL01	BALUSTRADE TYPE 01
BG01	BOX GUTTER TYPE 01
BG02	BOX GUTTER TYPE 02
BLD01	BLIND TYPE 01
BLD02	BLIND TYPE 02
BLD03	BLIND TYPE 03
BSN01	BASIN TYPE 01
BSN02	BASIN TYPE 02
BWK01	FACE BRICKWORK TYPE 01 RED BRICK
BWK02	FACE BRICKWORK TYPE 02 WHITE/CREAM BRICK
BWK03	FACE BRICKWORK TYPE 03 DARK GREY BRICK
CAB01	CABINET TYPE 01
CF001	COMPRESS FIBIR CEMENT PANEL COLOUR-SLATE GREY
CF0C2	COMPRESS FIBIR CEMENT PANEL COLOUR-FIRED CLAY
CHR01	CHAIR TYPE 01
CHR02	CHAIR TYPE 02
CHR03	CHAIR TYPE 03
CHR04	CHAIR TYPE 04
CHR05	CHAIR TYPE 05
CHR06	CHAIR TYPE 06
CLG01	CEILING TYPE 01
CLG02	CEILING TYPE 02
CLG05	CEILING TYPE 05
CONC	CONCRETE REFER TO ENGINEERING DOCUMENTATION
CPT01	CARPET TYPE 01
CPT03	CARPET TYPE 03
DP01	150 DIA
DW01	DISH WASHER TYPE 01
ECS	EMERGENCY CHEMICAL SHOWER
EWS	EYE WASH STATION
FAN01	FAN TYPE 01
FAN02	BIG ASS FAN, 5.9M DIA
FLP01	FLAG POLE 9 METER
FN0C1	FENCE TYPE 01
FSS01	FOLDING SHOWER SEAT TYPE 01
FRK35	35MM TOP HAT
FRS50	50MM TOP HAT
FN01	FLOOR WASTE TYPE 01
GD01	GRATED DRAIN TYPE 01
GR01	ACCESSIBLE WC GRAB RAIL
GR03	ACCESSIBLE WC SHOWER GRAB RAIL
GSL01	SLIDING GATE TYPE 01
GT101	LAB GAS VALVERFA
GU101	200mm HALF ROUND
GU102	150mm HALF ROUND
HD01	HAND DRYER TYPE 01
HK01	COAT HOOK TYPE 01
HR01	HANDRAIL TYPE 01
INS01	BELLOW SLAB INSULATION
INS05	WALL INSULATION - THERMAL/ACOUSTIC (INTERNAL)
INS06	WALL INSULATION - EXTERNAL
INS07	BONDED BOARD INSULATION
JN01	JOINERY TYPE 01
LIFT02	PLATFORM LIFT
LM02	LAMINATE FINISH TYPE 02
LM04	LAMINATE FINISH TYPE 04
MC01	METAL CLADDING - SURFMIST
MIR01	MIRROR TYPE 01
MIR02	MIRROR TYPE 02
MR01	KLIP-LOK ROOFING
ND01	NOISE DETECTOR
OV01	OVEN TYPE 01
PN001	PINBOARD - BASIC 01
PN002	PINBOARD - BASIC 02
PN003	PINBOARD - BASIC 03
PLB01	13MM EC008 PLASTERBOARD
PLYC01	POLYCARBONATE WALL PANEL
PT01	PAINT TYPE 01
PT03	PAINT TYPE 03
PT04	PAINT TYPE 04
PT05	PAINT TYPE 05
PT06	PAINT TYPE 06
RECS01	RETRACTABLE SEATING
RF01	RESILIENT FINISH TYPE 01
RF02	RESILIENT FINISH TYPE 02
RF03	RESILIENT FINISH TYPE 03
RF04	RESILIENT FINISH TYPE 04
RF05	RESILIENT FINISH TYPE 05
RF06	RESILIENT FINISH TYPE 06
RGH01	RANGE HOOD TYPE 01
RWT01	RAINWATER TANK
SCN01	PERFORATED METAL SCREEN- SURFMIST POWDERCOATE FINISH
SCN02	PERFORATED METAL SCREEN- MOON LIGHT SATIN POWDERCOATE FINISH
SHD01	SHOWER HEAD TYPE 01
SHR01	SHOWER CURTAIN RAIL TYPE 01
SKT01	SKIRTING TYPE 01 - DUCKED SKIRTING
SKT02	SKIRTING TYPE 02 - ALUMINIUM
SKT03	SKIRTING TYPE 03 - VINYL
SNK01	SINK OR TROUGH TYPE 01
SNK02	DOUBLE SINK FOOD TECH
SNK03	SINK SINK FOOD TECH
SP	SOLAR PANEL
SPD01	SOAP DISPENSER TYPE 01
STL01	STOOL TYPE 01
STS92a	STEEL STUD 92MM FOR EXTERNAL WALLS
STS92f	STEEL STUD 92MM WITH FLEXI-TRACK TOP AND BOTTOM TRACK
STS92i	STEEL STUD 92MM FOR INTERNAL WALLS
STS92c	STEEL STUD 64 STAGGERED STUD IN 92 TRACK
STS150a	STEEL STUD 150MM FOR EXTERNAL WALLS
STS150i	STEEL STUD 150MM FOR INTERNAL WALLS
STV01	STOVE TYPE 01
STV02	STOVE TYPE 02
SWG01	SWING GATE TYPE 01
TAP01	TAP TYPE 01
TB01	TABLE TYPE 01
TB02	TABLE TYPE 02
TB03	TABLE TYPE 03
TB04	TABLE TYPE 04
TB05	TABLE TYPE 05
TF01	SPRUNG TIMBER FLOOR
TGS01	TACTILE GROUND SURFACE INDICATOR TYPE 01
TL01	WHITE TILING TO WALLS
TL02	JADE TILING TO WALLS
TPM01	TIMBER PANNELLING TYPE 01
TPH01	TOILET PAPER HOLDER TYPE 01
TTB	
TV01	TELEVISION TYPE 01
WALL CAVITY	
WB01	WHITE BOARD TYPE 01
WC01	ACCESS TOILET SUITE
WC02	AMBULANT TOILET SUITE
WC03	GENERAL TOILET SUITE
WS01	WORKSTATION TYPE 01


SYMBOL LEGEND

NOTE: REFER TO SERVICES ENGINEER'S DRAWINGS
FOR DETAILED INFORMATION, SYMBOLS DRAWN
ARE REPRESENTATIONAL ONLY.


CEILING TAG

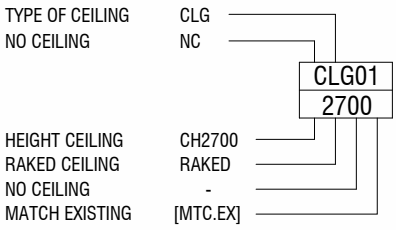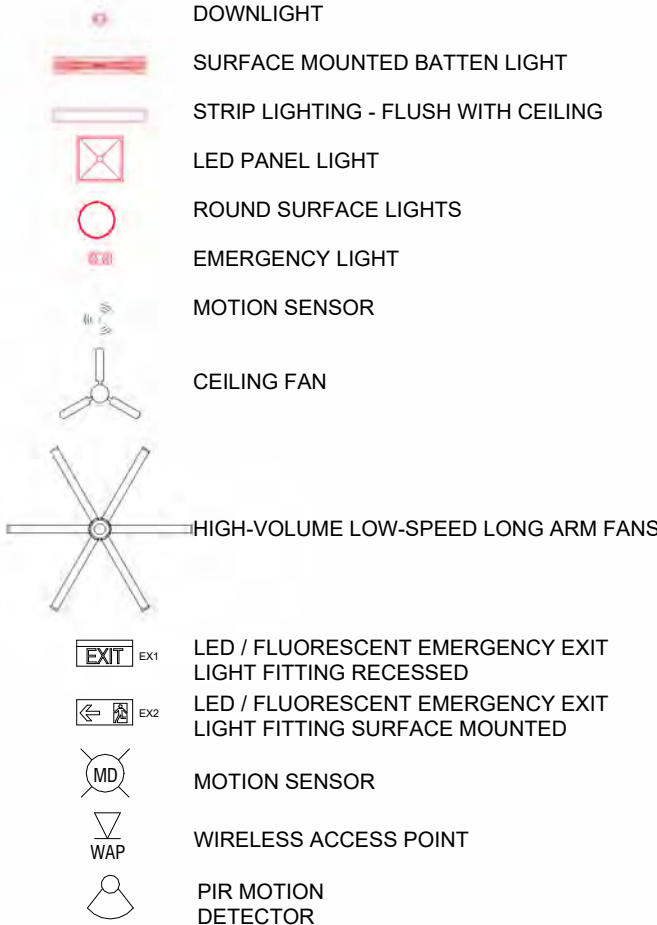ELECTRICAL

MECHANICAL

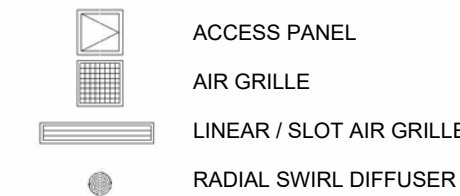

FIRE

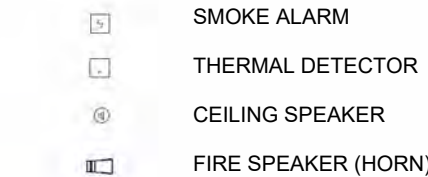

SECURITY



Issue			
No.	Date	Description	Chkd
4	30/04/2024	100% DD	PD
5	09/05/2024	For Coordination	PD
6	15/05/2024	Design Development	PD
7	28/03/2025	DRAFT Tender Docs	SJF
8	12/06/2025	HV Permit	SJF

Changes to this Revision

NBRS

+61 (03) 9118 0000 nbrs.com.au
Nominated Architect:
Andrew Duffin NSW 5602
NBR5 & Partners Pty Ltd VIC 51197 ABN 16 002 247 565

Project

Victorian College for the Deaf


at
597 St Kilda Rd, Melbourne, VIC 3004
for
Victorian School Building Authority

Drawing Title
SOA, NOTES + ABBREVIATIONS

Date 26/06/2025 4:43:12 PM
Scale 1 : 100 @ A1

Drawing Reference	Revision
VCD-NBRS-ZZ-DR-A-0001	8

Any form of replication of this drawing in full or in part without the written permission of NBRSPARTNERS Pty Ltd constitutes an infringement of the copyright. © 2023

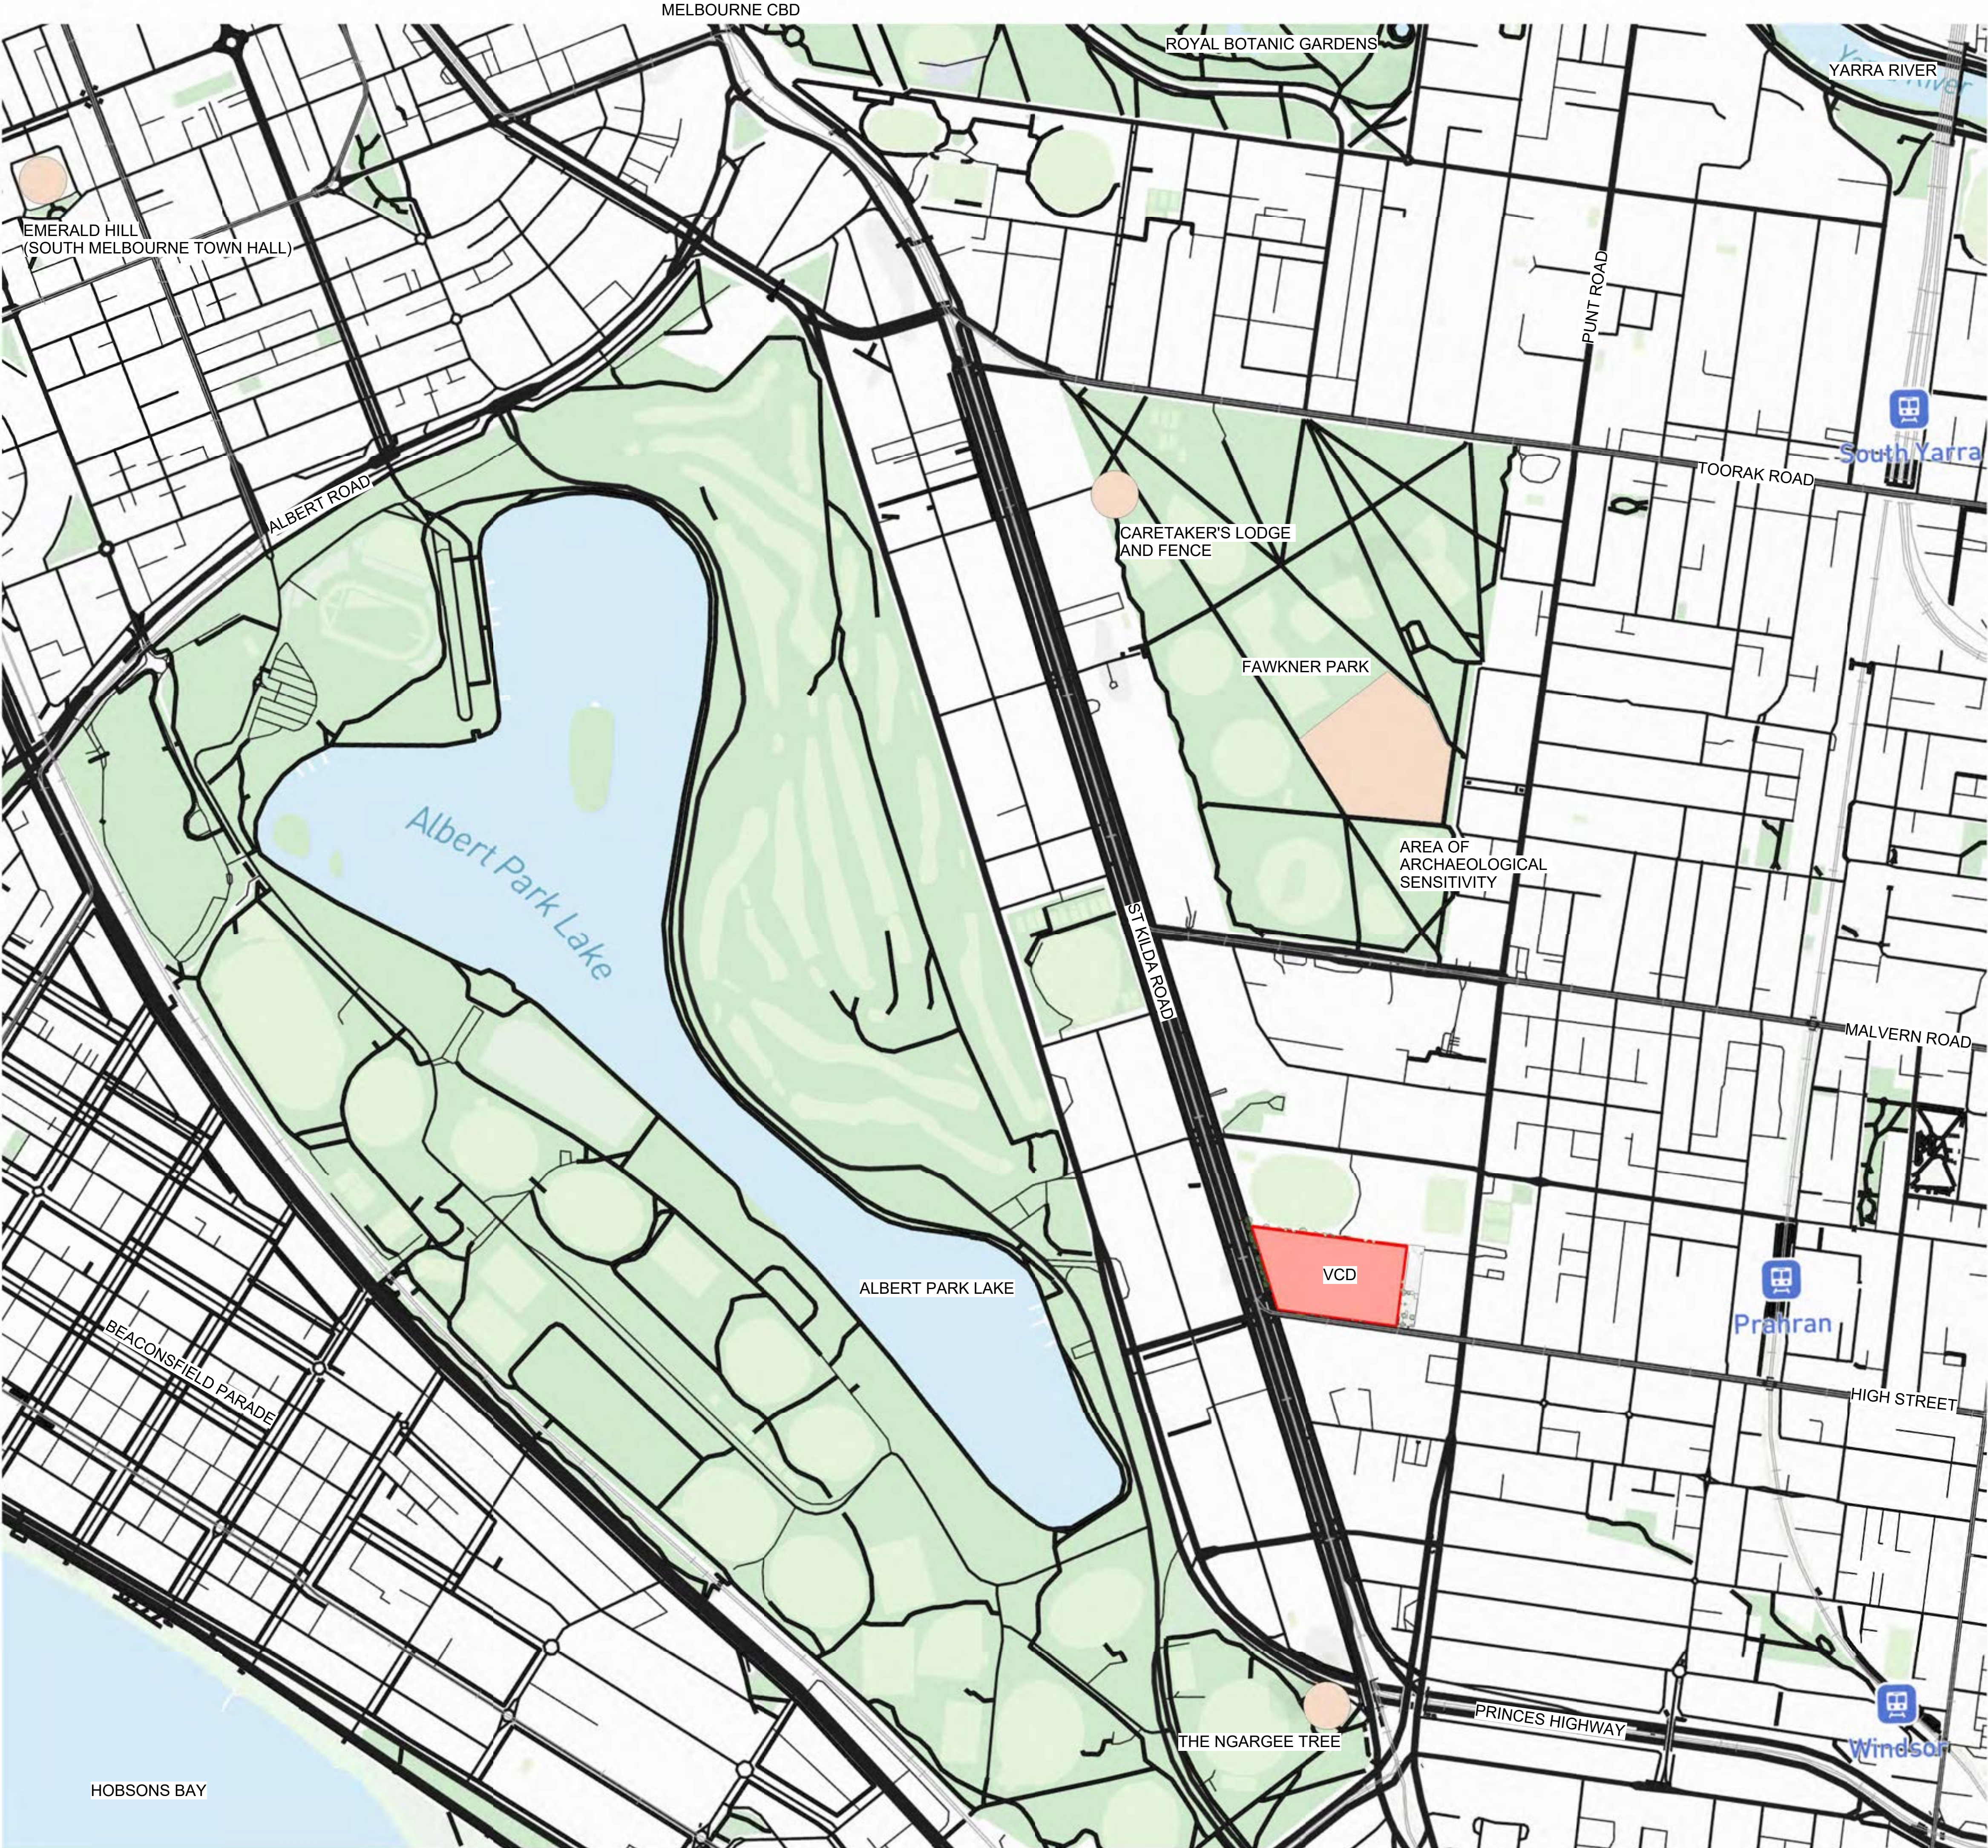


LEGEND
DRAWING MUST BE READ IN COLOUR, A1 FORMAT.

PARKS

WATER BODIES

POINT OF INTEREST

TRAIN STATION

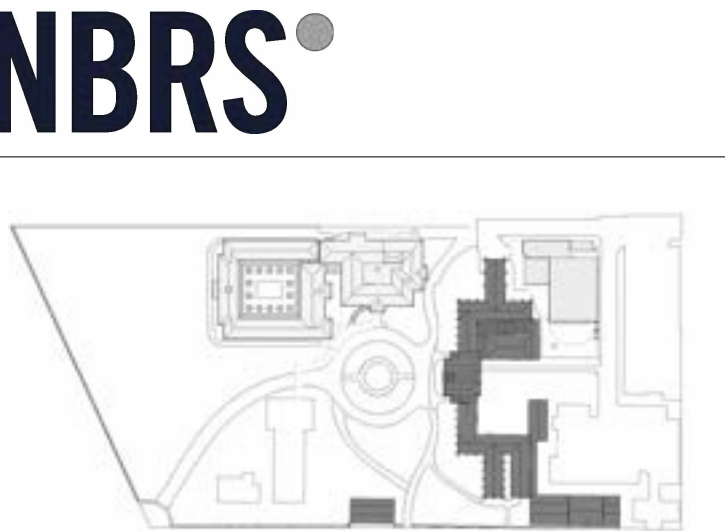

Issue				
No.	Date	Description	Chkd	
4	30/04/2024	100% DD	PD	
5	09/05/2024	For Coordination	PD	
6	15/05/2024	Design Development	PD	
7	28/03/2025	DRAFT Tender Docs	SJF	
8	12/06/2025	HV Permit	SJF	

Changes to this Revision

NBRS

+61 (03) 9118 0000

Nominated Architect:
Andrew Duffin NSW 5602
NBRS & Partners Pty Ltd VIC 51197

nbrs.com.au

ABN 16 002 247 565

Project

Victorian College for the Deaf

at
597 St Kilda Rd, Melbourne, VIC 3004

for
Victorian School Building Authority

Drawing Title
SITE CONTEXT PLAN

Date 26/06/2025 4:43:19 PM
Scale As indicated @ A1



Drawing Reference
VCD-NBRS-ZZ-DR-A-0003

1

Revision

8

Any form of replication of this drawing in full or in part without the written permission of NBRS+PARTNERS Pty Ltd constitutes an infringement of the copyright.

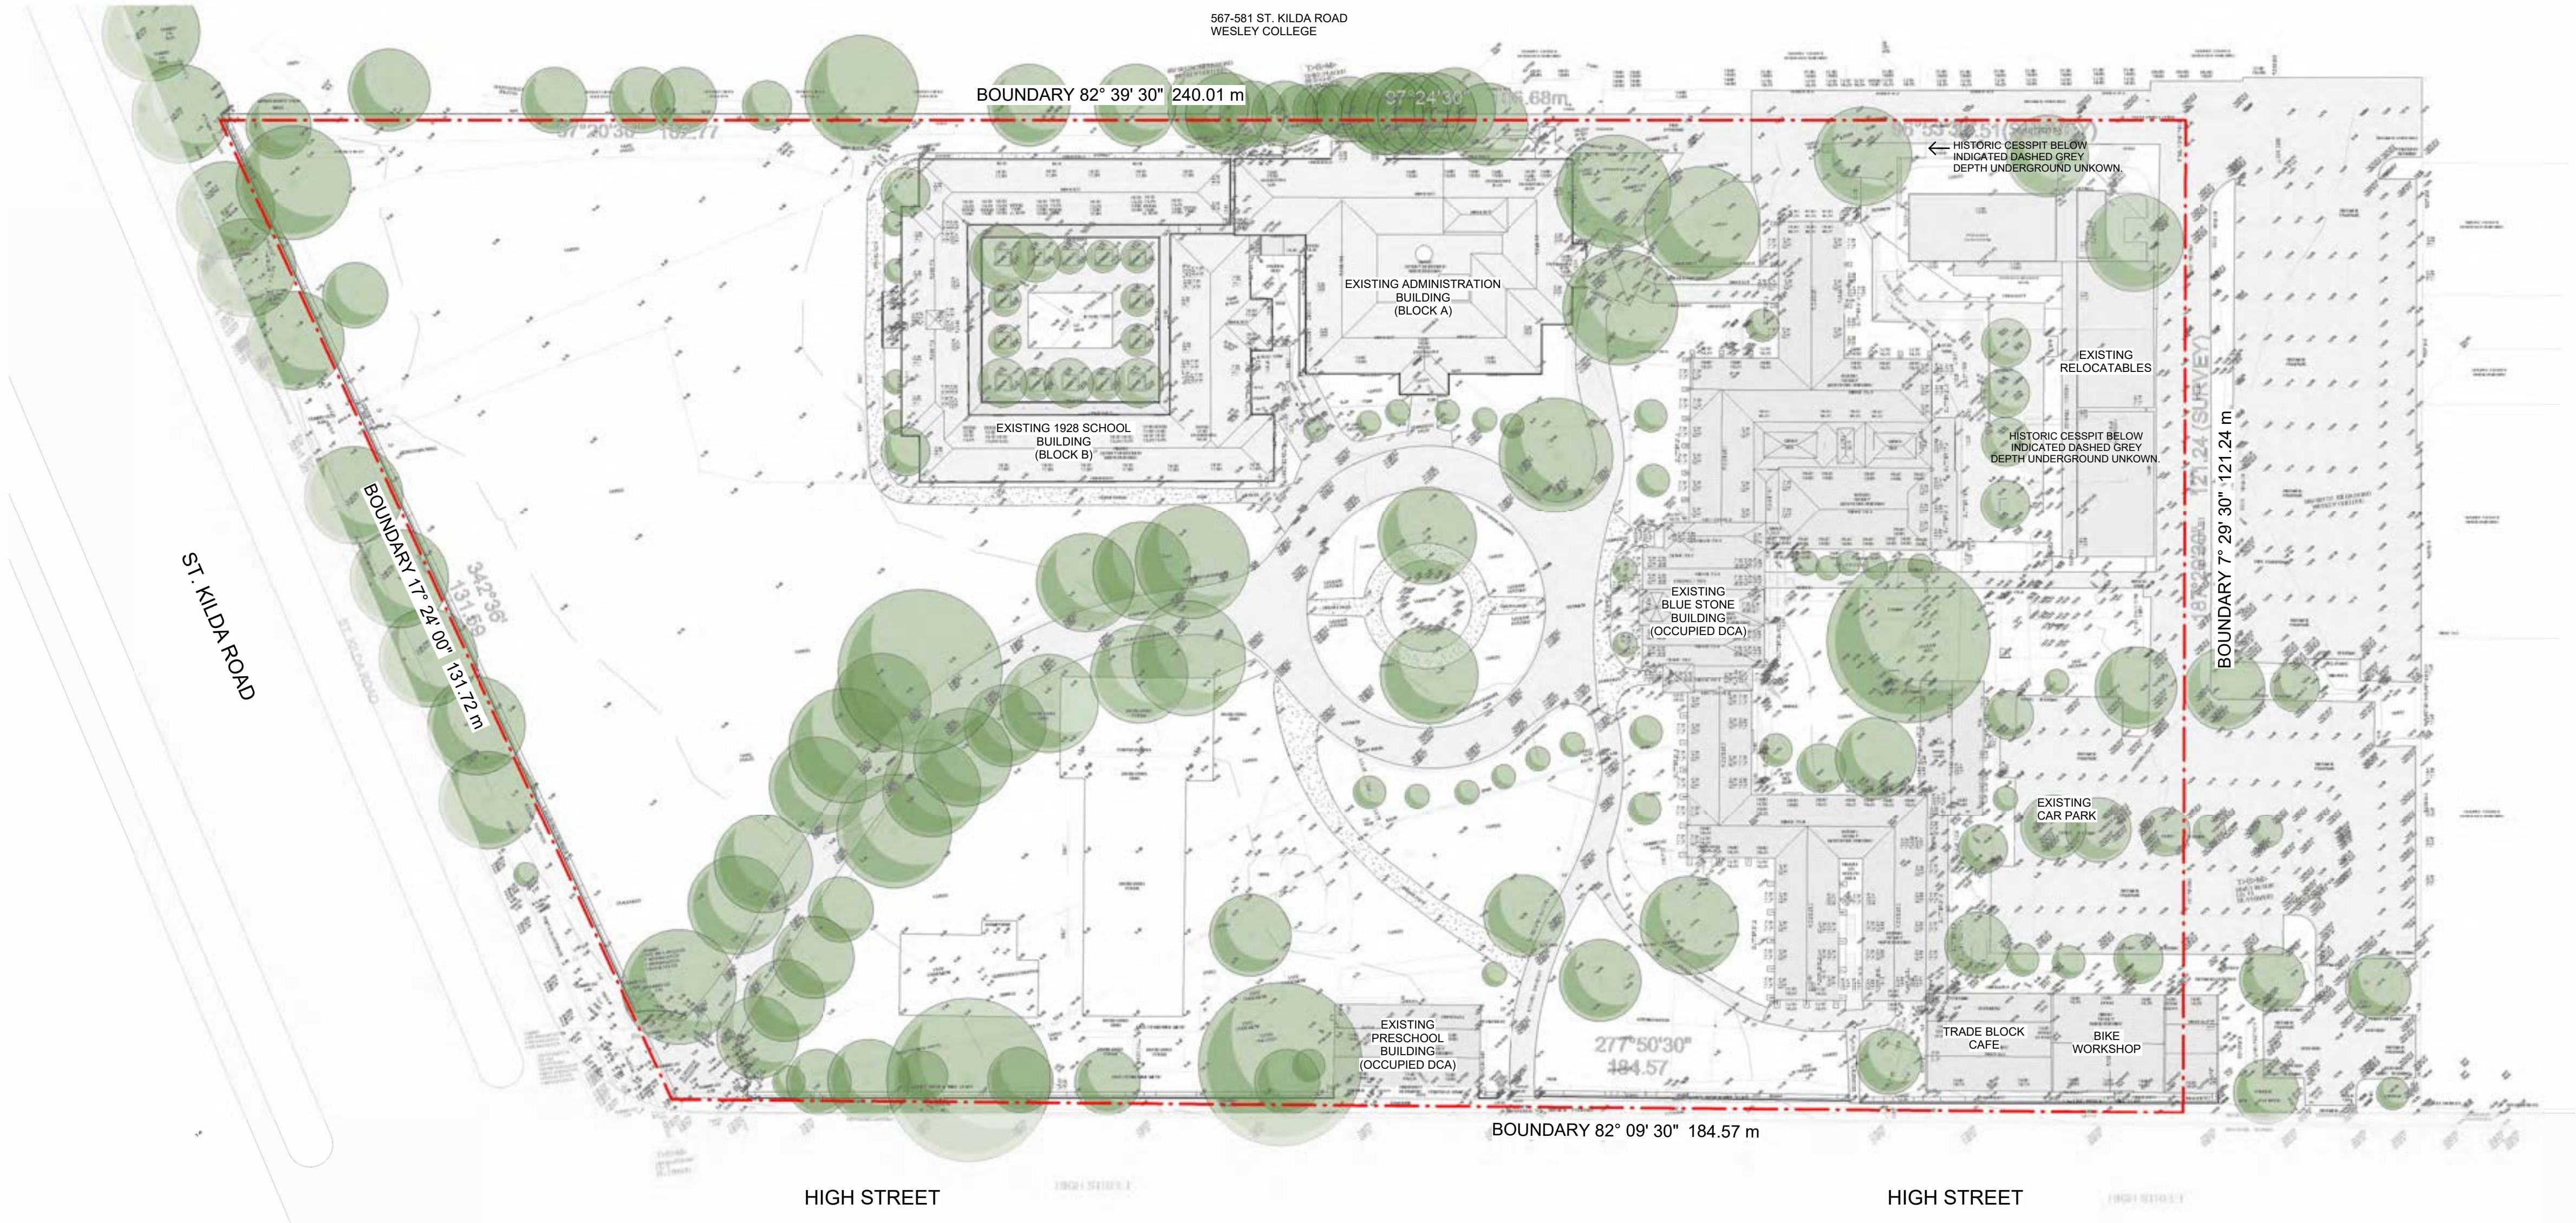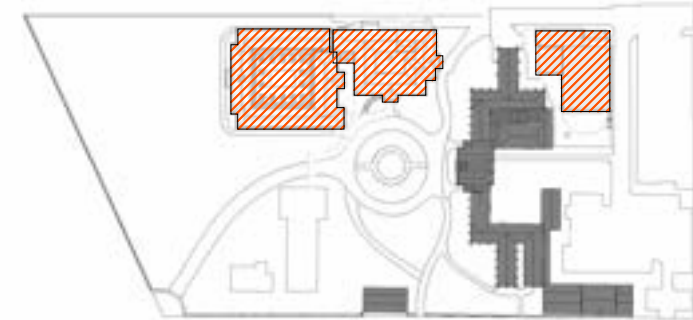

NOTE: REFER TO LAND SURVEY PLAN PREPARED BY HELLIER MCFARLAND DATED 23/12/2021

Issue				
No.	Date	Description	Chkd	
5	01/05/2024	HV ISSUE	PD	
6	09/05/2024	For Coordination	PD	
7	15/05/2024	Design Development	PD	
8	28/03/2025	DRAFT Tender Docs	SJF	
9	12/06/2025	HV Permit	SJF	

Changes to this Revision

+61 (03) 9118 0000
Nominated Architect:
Andrew Duffin NSW 5602
NBRS & Partners Pty Ltd VIC 51197

nbrs.com.au

ABN 16 002 247 565

Project
Victorian College for the Deaf

at
597 St Kilda Rd, Melbourne, VIC 3004

for
Victorian School Building Authority



Drawing Title
EXISTING SITE PLAN - SURVEY

Date 26/06/2025 4:43:32 PM
Scale 1 : 500 @ A1

Drawing Reference
VCD-NBRS-ZZ-DR-A-0100

Revision
9

Any form of replication of this drawing in full or in part without the written permission of NBRS+PARTNERS Pty Ltd constitutes an infringement of the copyright.
© 2023

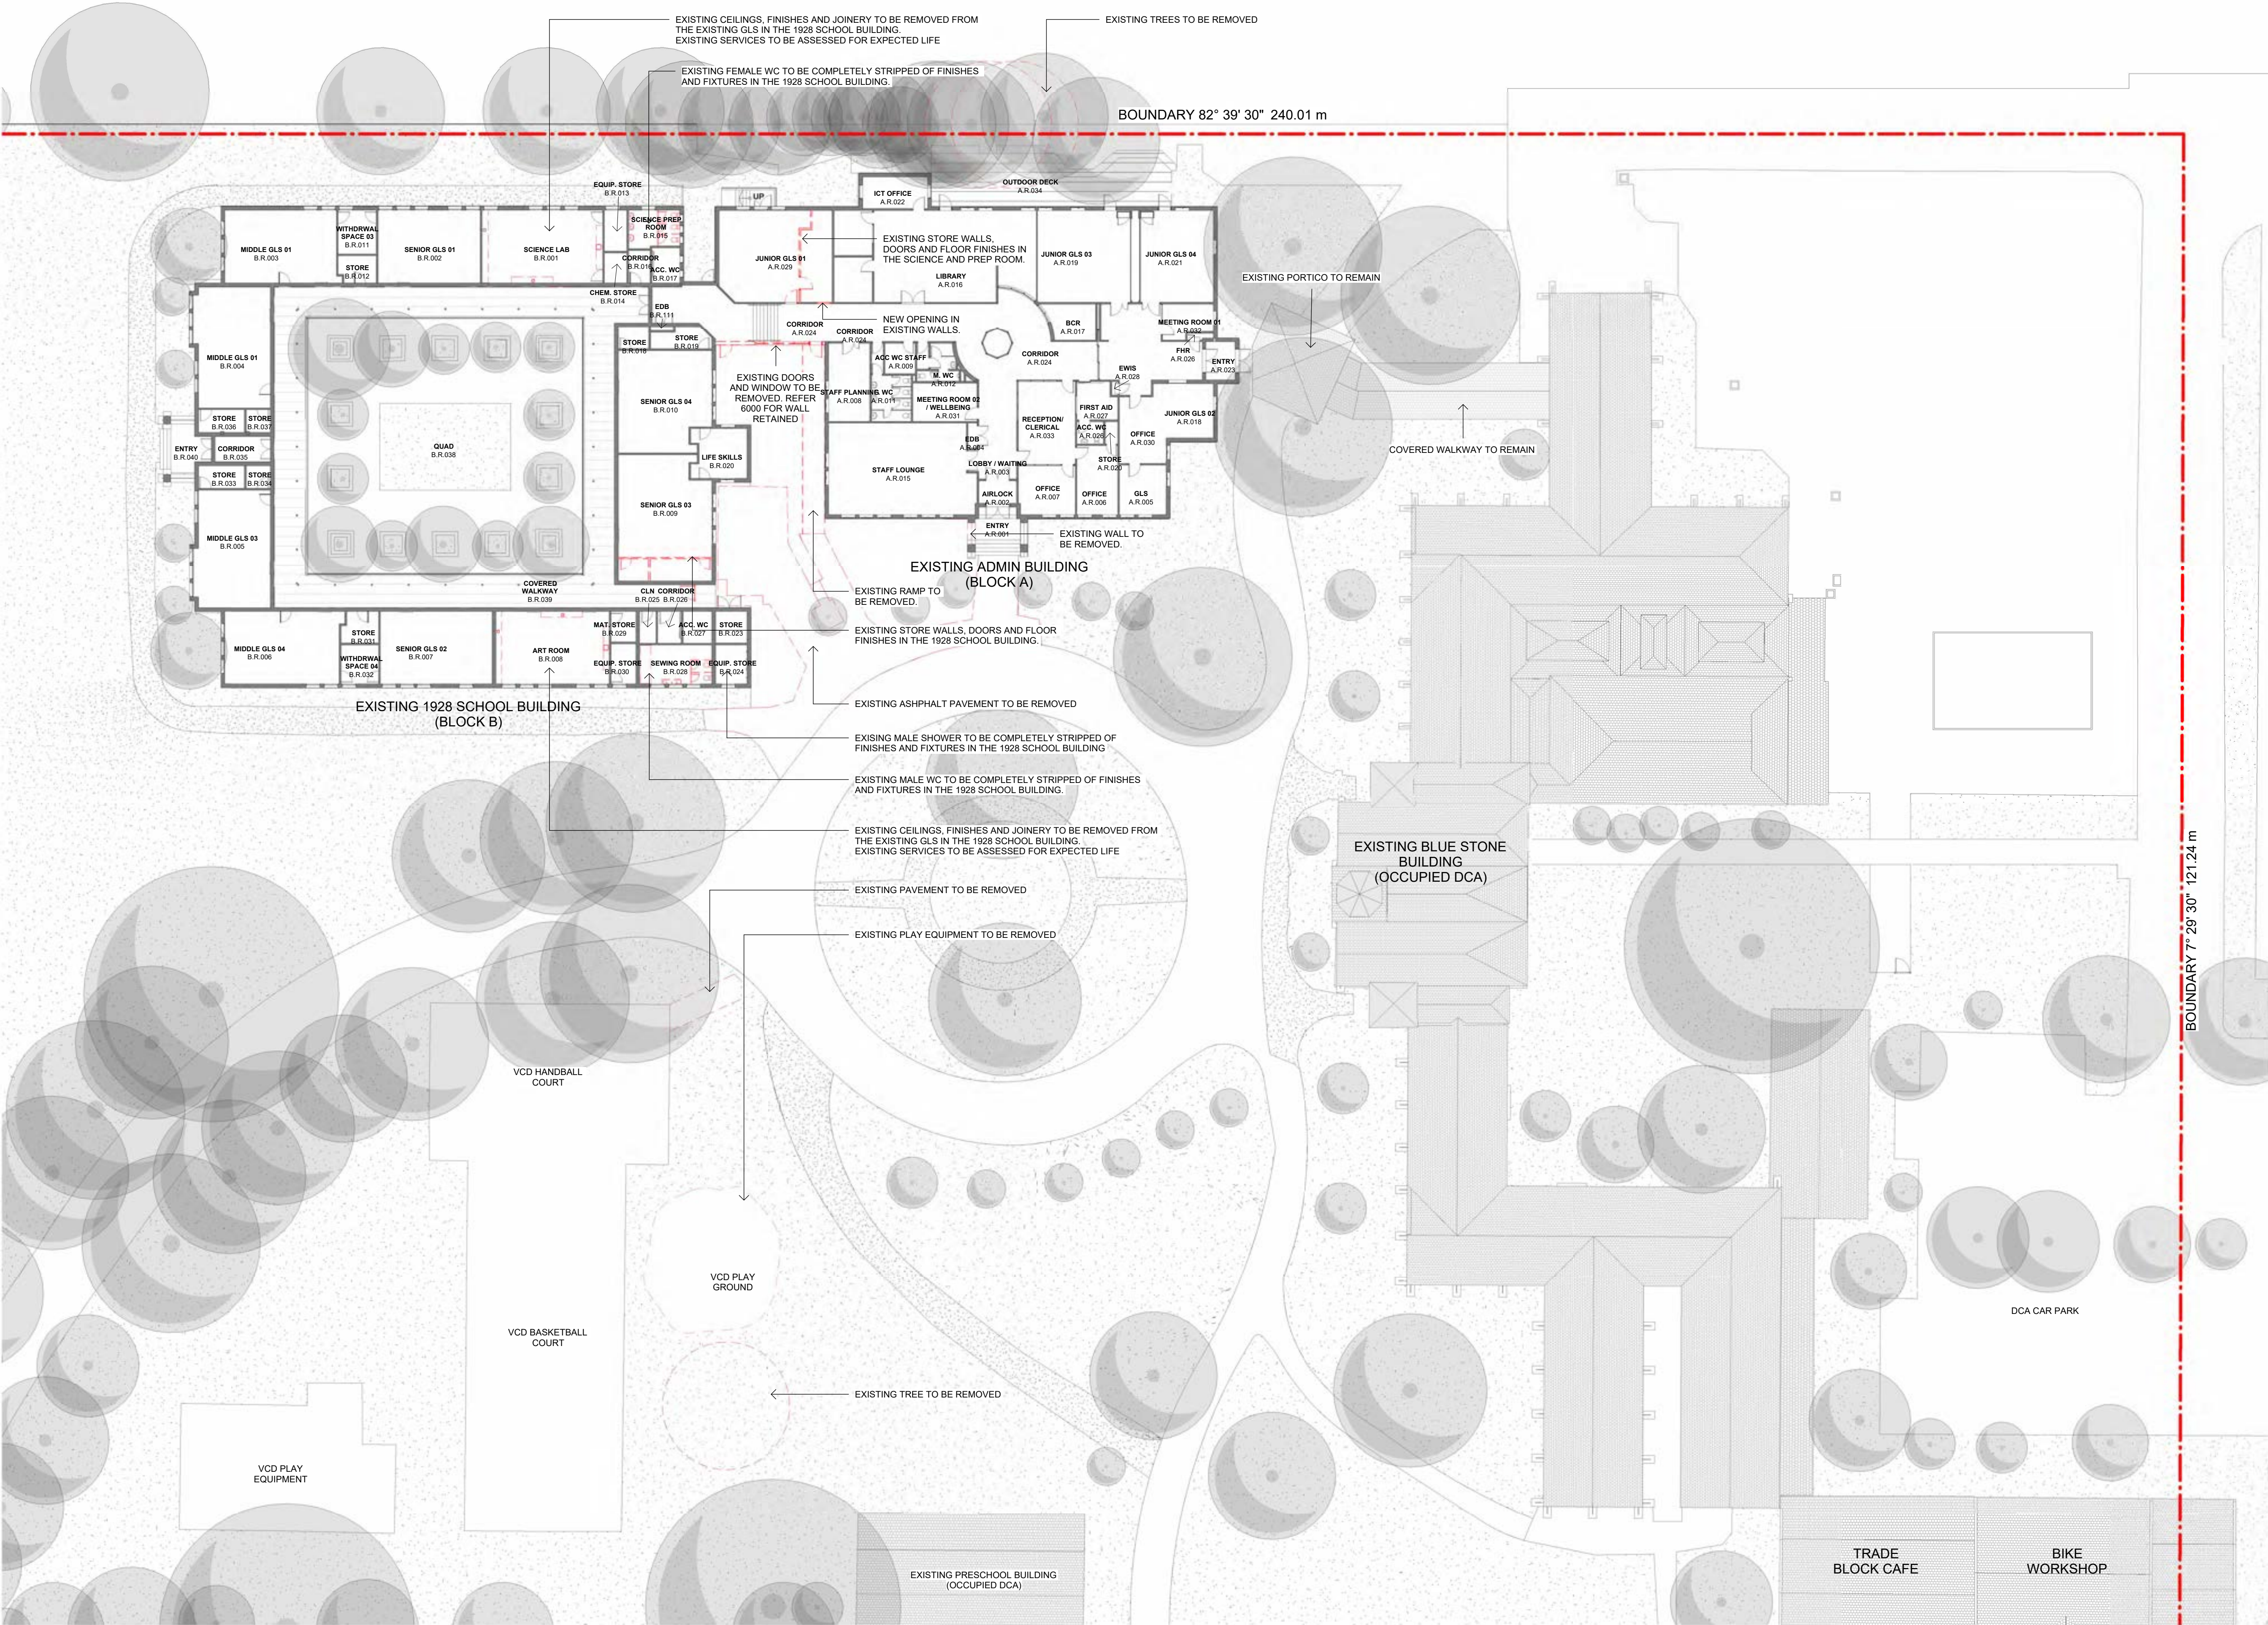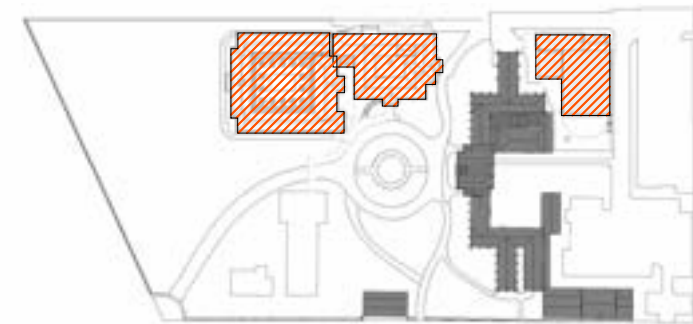

DEMOLITION LEGEND

DRAWING MUST BE READ IN COLOUR, A1 FORMAT.

- EXISTING TREES TO BE REMOVED
- EXISTING TO REMAIN (GREY)
- DEMOLISHED (RED)

Issue		Description	Chkd
No.	Date		
1	12/06/2025	HV Permit	SJF

Changes to this Revision

+61 (03) 9118 0000
Nominated Architect:
Andrew Duffin NSW 5602
NBRS & Partners Pty Ltd VIC 51197

Project
Victorian College for the Deaf

at
597 St Kilda Rd, Melbourne, VIC 3004

for
Victorian School Building Authority


Drawing Title
EXISTING SITE PLAN - BLOCK A & B
DEMOLITION

Date 26/06/2025 4:43:49 PM
Scale 1:250 @ A1

Drawing Reference
VCD-NBRS-ZZ-DR-A-0102

Revision
1

Any form of replication of this drawing in full or in part without the written permission of NBRS+PARTNERS Pty Ltd constitutes an infringement of the copyright.

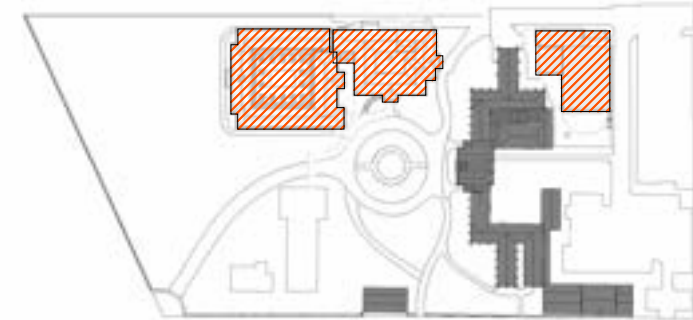

- LEARNING BASES
- LEARNING RESOURCE CENTRE
- ADMINISTRATION
- STAFF WORK
- COVERED OUTDOOR LEARNING
- INTENSIVE LEARNING
- LANDSCAPE
- STUDENT AND STAFF AMENITIES
- CLEANING & MAINTAINANCE
- SCHOOL COMMUNITY HUB
- CIRCULATION

TENDER OPTION (T005) 120 THICK CONCRETE PAVING IN LIEU OF ASPHALT PAVEMENT. REFER TO AREA DOTTED BLUE

Issue		Description	Chkd
No.	Date		
10	09/05/2024	For Coordination	PD
11	15/05/2024	Design Development	PD
12	28/03/2025	DRAFT Tender Docs	SJF
13	09/05/2025	TENDER OPTIONS	SJF
14	12/06/2025	HV Permit	SJF

Changes to this Revision

+61 (03) 9118 0000
nbrs.com.au
Nominated Architect:
Andrew Duffin NSW 5602
NBRS & Partners Pty Ltd VIC 51197
ABN 16 002 247 565

Project
Victorian College for the Deaf


at
597 St Kilda Rd, Melbourne, VIC 3004

for
Victorian School Building Authority

Drawing Title
PROPOSED SITE PLAN - GROUND FLOOR


Date 26/06/2025 4:44:06 PM
Scale 1 : 250 @ A1


Drawing Reference
VCD-NBRS-ZZ-DR-A-0200

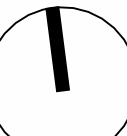

Revision
14

Any form of replication of this drawing in full or in part without the written permission of NBRS+PARTNERS Pty Ltd constitutes an infringement of the copyright.
© 2023

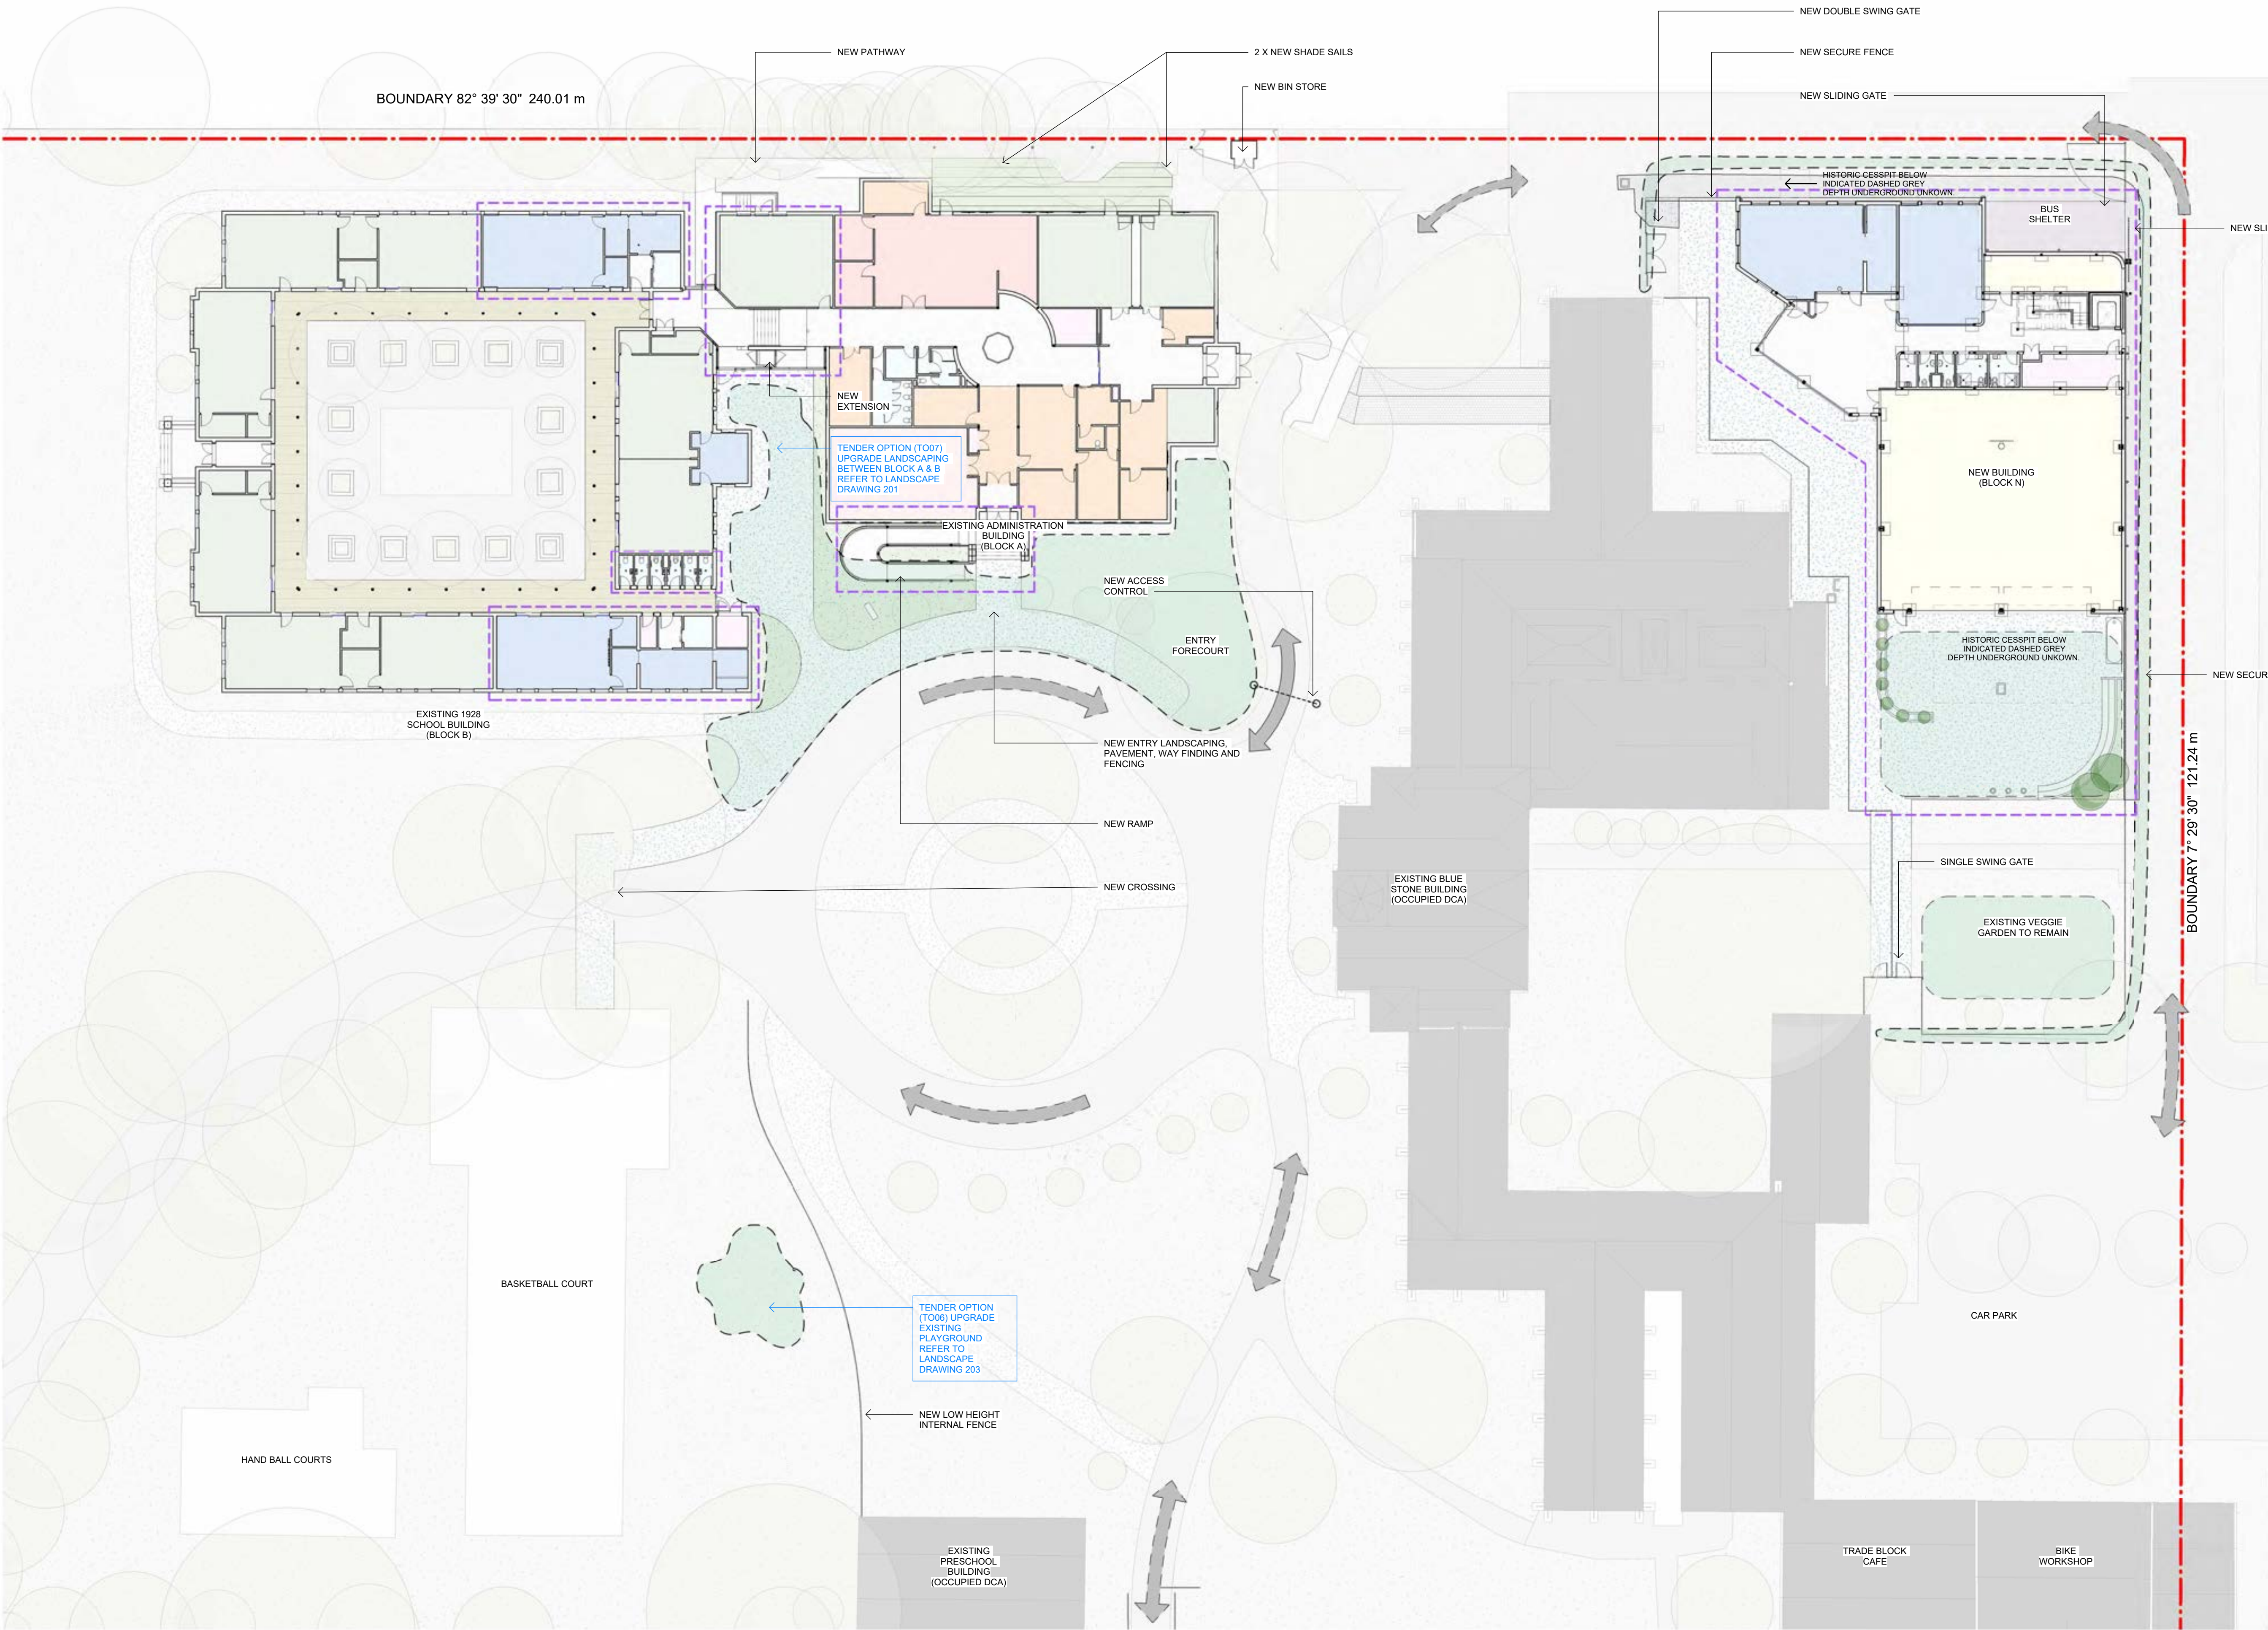

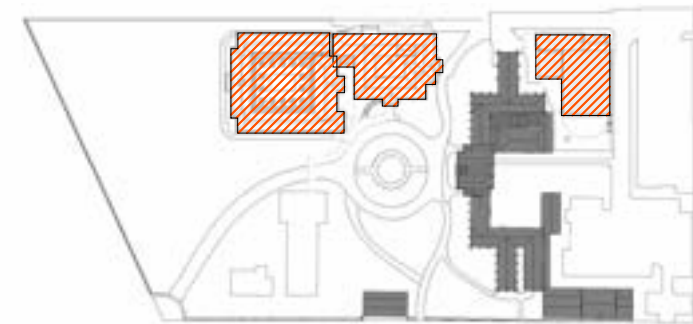

- P CAR PARKS
- B BUS SHELTER

Issue		Description	Chkd
No.	Date		
8	01/05/2024	HV ISSUE	PD
9	09/05/2024	For Coordination	PD
10	15/05/2024	Design Development	PD
11	28/03/2025	DRAFT Tender Docs	SJF
12	12/06/2025	HV Permit	SJF

Changes to this Revision

+61 (03) 9118 0000
Nominated Architect:
Andrew Duffin NSW 5602
NBRS & Partners Pty Ltd VIC 51197

nbrs.com.au

ABN 16 002 247 565

Project
Victorian College for the Deaf

at
597 St Kilda Rd, Melbourne, VIC 3004

for
Victorian School Building Authority


Drawing Title
PROPOSED SITE PLAN - ROOF

Date 26/06/2025 4:44:24 PM
Scale 1:250 @ A1

Drawing Reference
VCD-NBRS-ZZ-DR-A-0201

Revision
12

Any form of replication of this drawing in full or in part without the written permission of NBRS+PARTNERS Pty Ltd constitutes an infringement of the copyright.

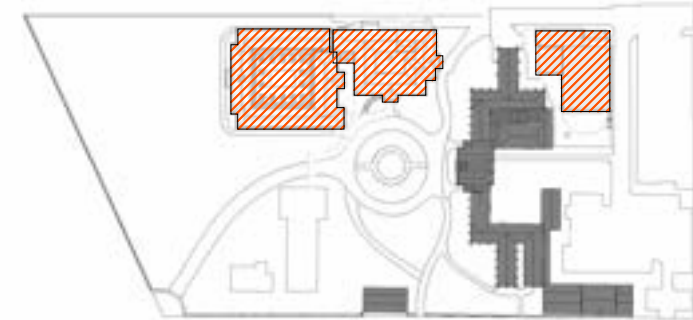

CENSOR SECURITY LIGHT
Refer to Security Assessment – Victorian College for the Deaf


PROPOSED SECURITY CAMERA
Refer to Security Assessment – Victorian College for the Deaf

PROPOSED PALISADE FENCE 1.8m (FNC1)

PROPOSED LOW HEIGHT FENCE 1m (FNC2)

PROPOSED PERIMETER FENCE 1.5m (FNC3)

PROPOSED PAILINGS TO EXISTING HERITAGE GATE (FNC4)

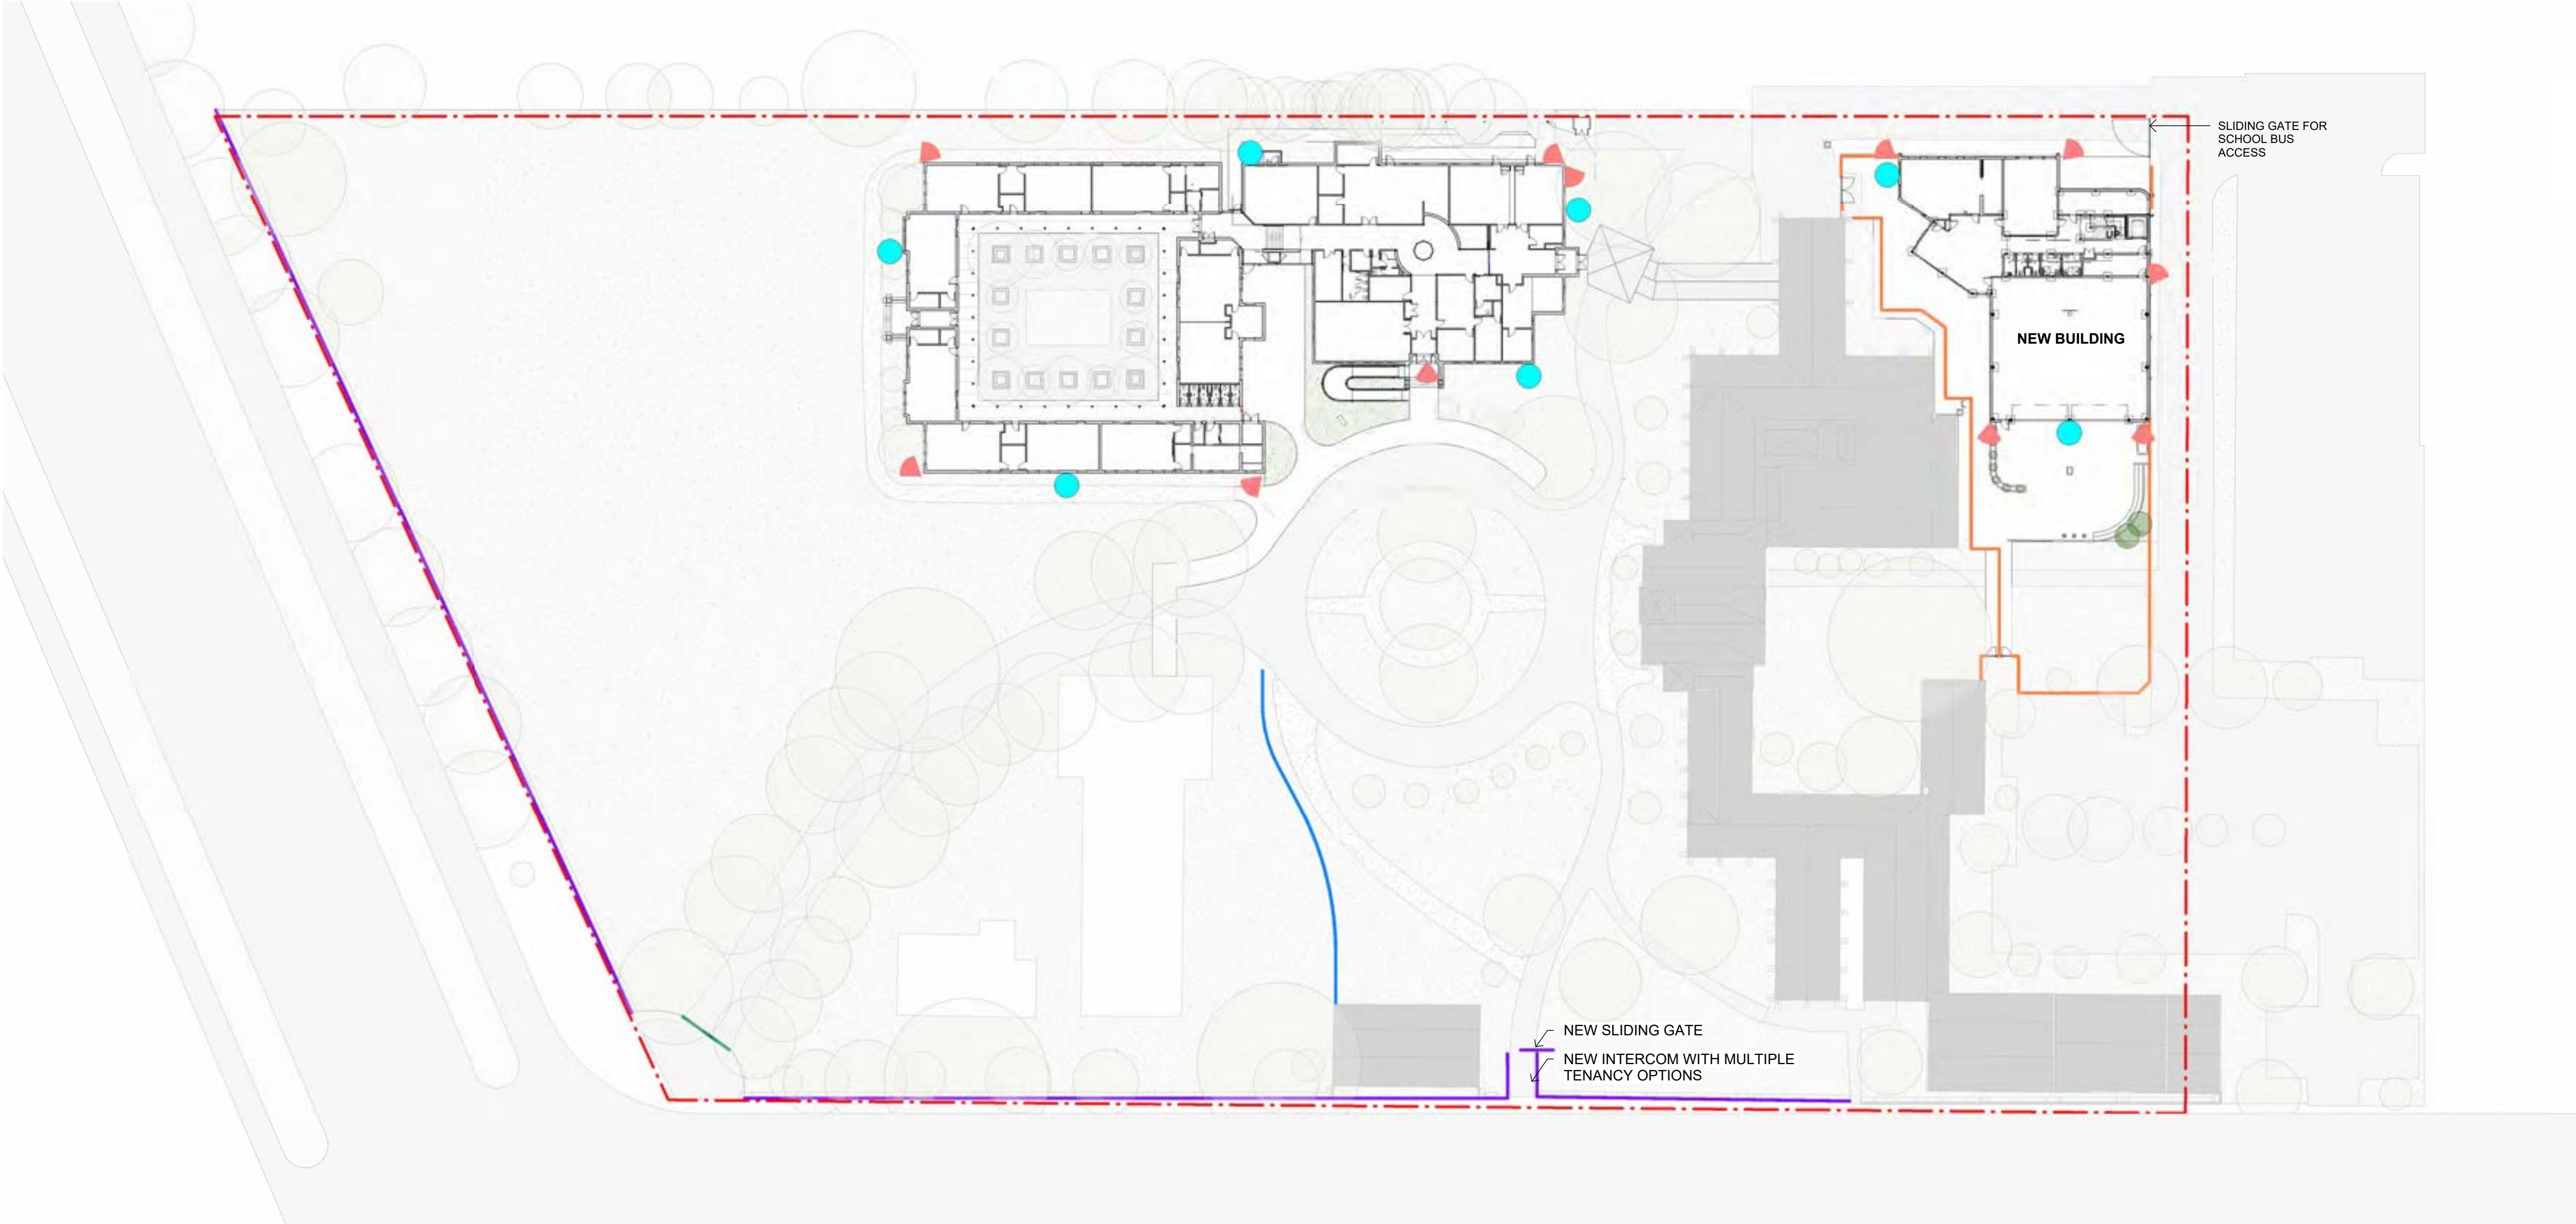

Issue				
No.	Date	Description	Chkd	
2	09/05/2024	For Coordination	PD	
3	15/05/2024	Design Development	PD	
4	28/03/2025	DRAFT Tender Docs	SJF	
5	29/04/2025	VSBA Update	SJF	
6	12/06/2025	HV Permit	SJF	

Changes to this Revision

+61 (03) 9118 0000
nbrs.com.au
Nominated Architect:
Andrew Duffin NSW 5602
NBRS & Partners Pty Ltd VIC 51197
ABN 16 002 247 565

Project
Victorian College for the Deaf

at
597 St Kilda Rd, Melbourne, VIC 3004


for
Victorian School Building Authority

Drawing Title
SITE SECURITY / FENCE PLAN



Date 26/06/2025 4:44:36 PM
Scale 1:500 @ A1

Drawing Reference
VCD-NBRS-ZZ-DR-A-0500

Any form of replication of this drawing in full or in part without the written permission of NBRS+PARTNERS Pty Ltd constitutes an infringement of the copyright.
© 2023

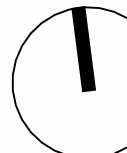

Revision
6

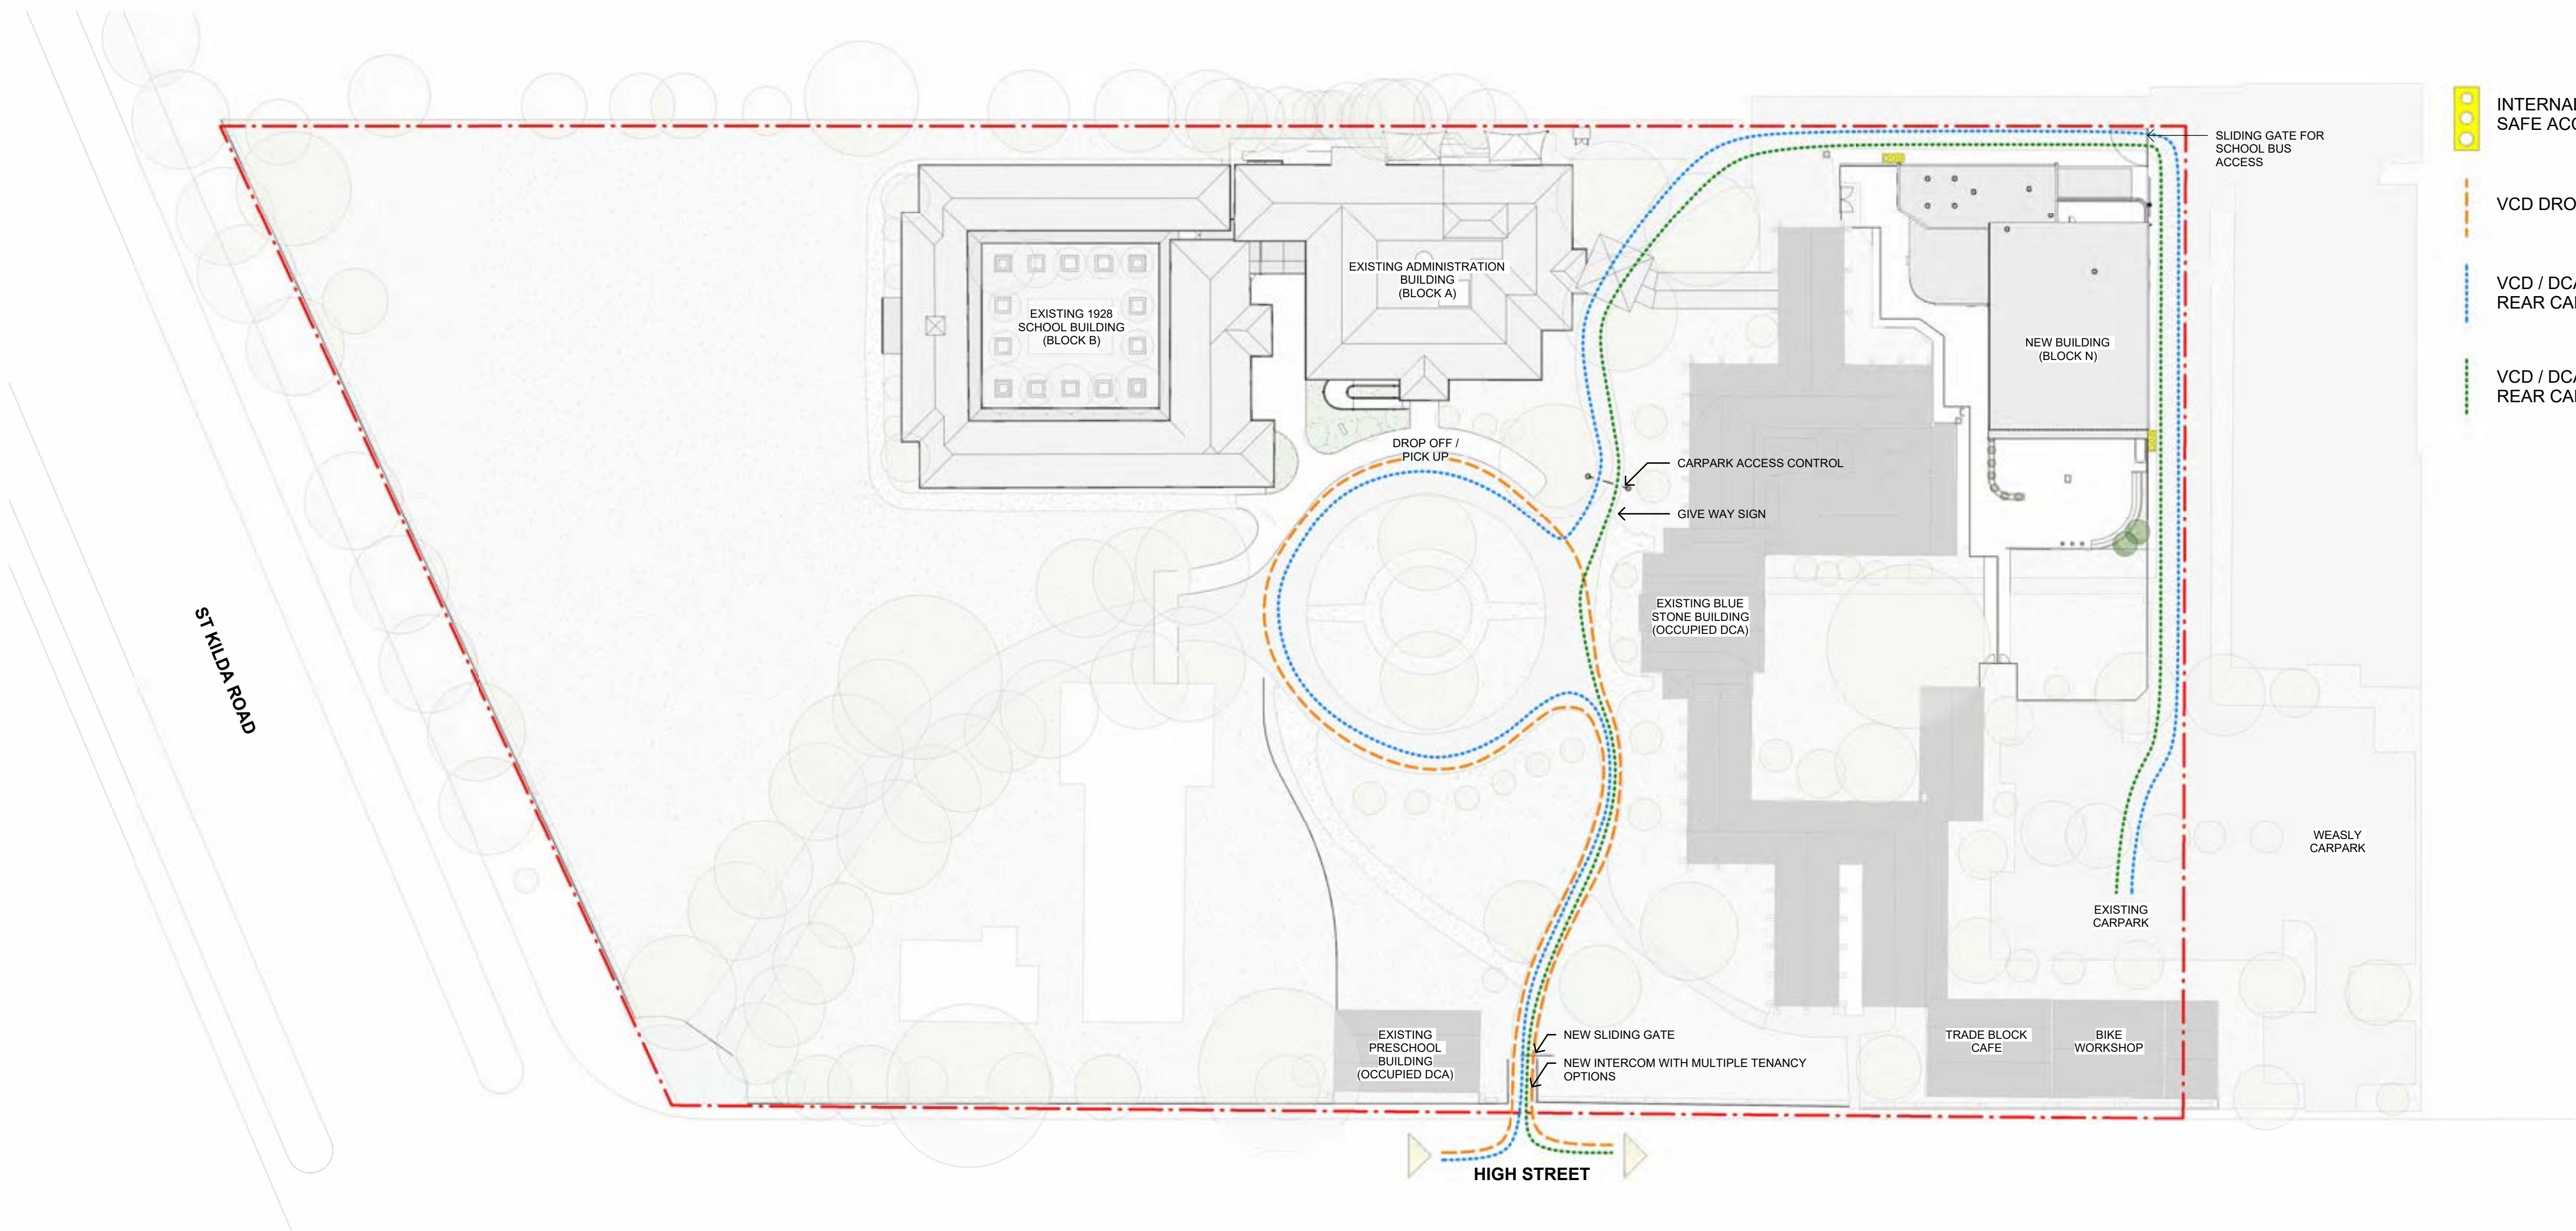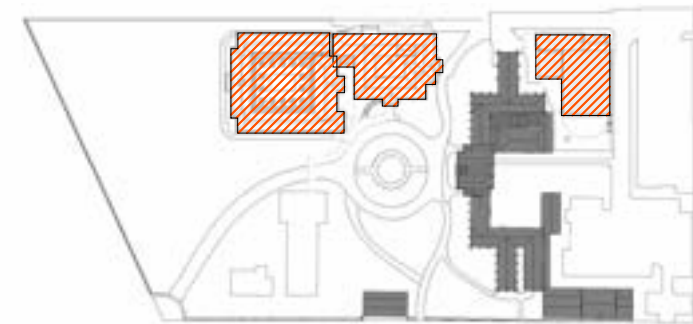

- INTERNAL TRAFFIC LIGHT TO SIGNAL SAFE ACCESS AROUND BUILDING
- VCD DROP OFF AND PICK UP ROUTE
- VCD / DCA ACCESS INTO THE REAR CARPARK
- VCD / DCA ACCESS OUT OF THE REAR CARPARK

Issue		Description	Chkd
No.	Date		
1	10/04/2025	VSBA RFI	SJF
2	12/06/2025	HV Permit	SJF

Changes to this Revision

+61 (03) 9118 0000
nbrs.com.au
Nominated Architect:
Andrew Duffin NSW 5602
NBRS & Partners Pty Ltd VIC 51197
ABN 16 002 247 565


Project
Victorian College for the Deaf
at
597 St Kilda Rd, Melbourne, VIC 3004
for
Victorian School Building Authority

Drawing Title
TRAFFIC MANAGEMENT PLAN

Date 26/06/2025 4:44:47 PM
Scale 1:500 @ A1

Drawing Reference
VCD-NBRS-ZZ-DR-A-0600
Revision
2

Any form of replication of this drawing in full or in part without the written permission of NBRS+PARTNERS Pty Ltd constitutes an infringement of the copyright.
© 2023

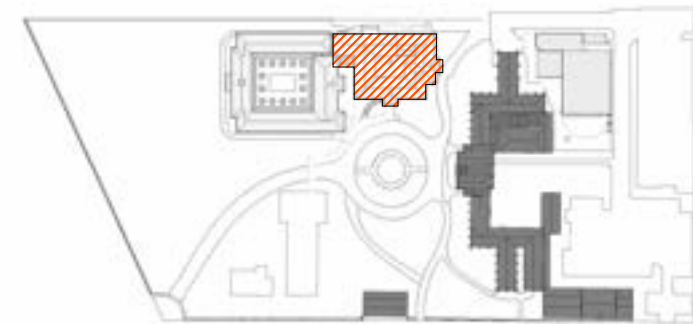

- EXISTING TO REMAIN
- NEW WORKS
- REFURBISHMENT

PAINT CODE	DESCRIPTION
DP01	150 DIA
GD01	GRATED DRAIN TYPE 01
LIFT02	PLATFORM LIFT
TGSI01	TACTILE GROUND SURFACE INDICATOR TYPE 01

REFER SHEET B.1010 FOR 1928 SCHOOL BLOCK GA PLAN



Issue No.	Date	Description	Chkd
8	01/05/2024	HV ISSUE	PD
9	09/05/2024	For Coordination	PD
10	15/05/2024	Design Development	PD
11	28/03/2025	DRAFT Tender Docs	SJF
12	12/06/2025	HV Permit	SJF

Changes to this Revision

+61 (03) 9118 0000
nbrs.com.au
Nominated Architect:
Andrew Duffin NSW 5602
NBRS & Partners Pty Ltd VIC 51197
ABN 16 002 247 565

Project
Victorian College for the Deaf

at
597 St Kilda Rd, Melbourne, VIC 3004

for
Victorian School Building Authority



Drawing Title
GA PLAN - ADMIN - GROUND FLOOR

Date 26/06/2025 4:44:54 PM
Scale 1 : 100 @ A1

Drawing Reference
VCD-NBRS-BA-DR-A-1000

Revision
12

Any form of replication of this drawing in full or in part without the written permission of NBRS+PARTNERS Pty Ltd constitutes an infringement of the copyright.

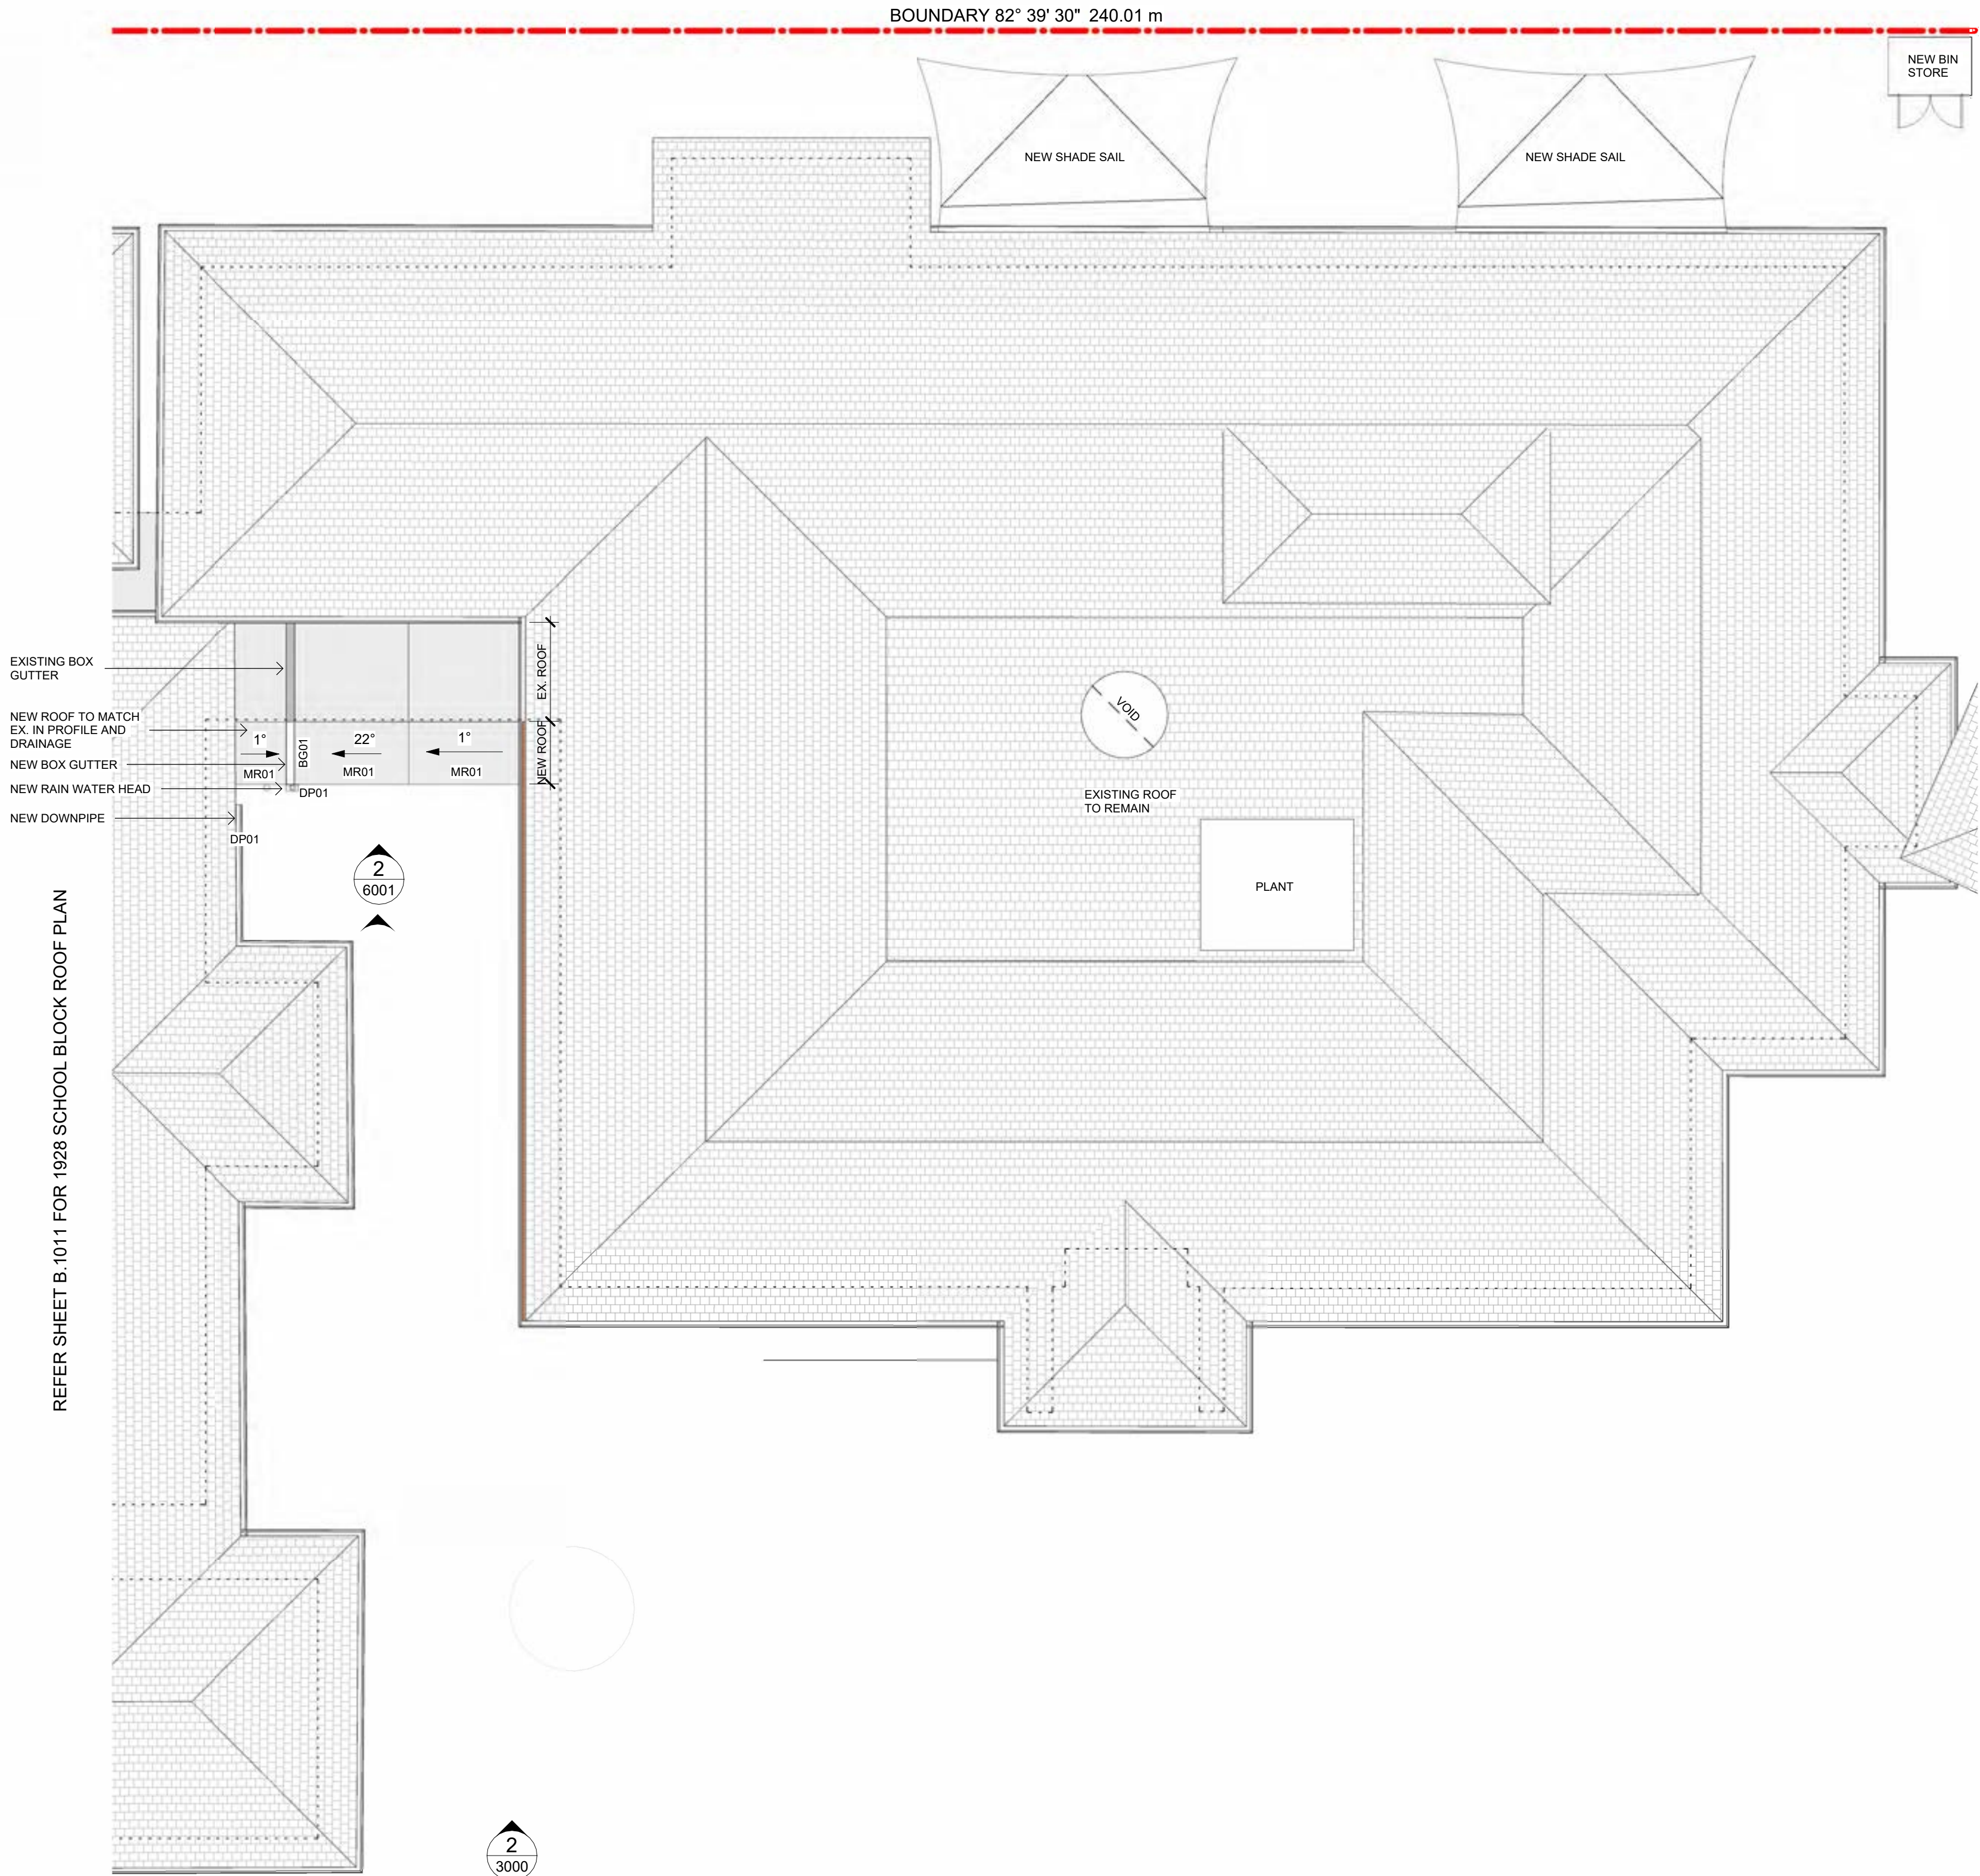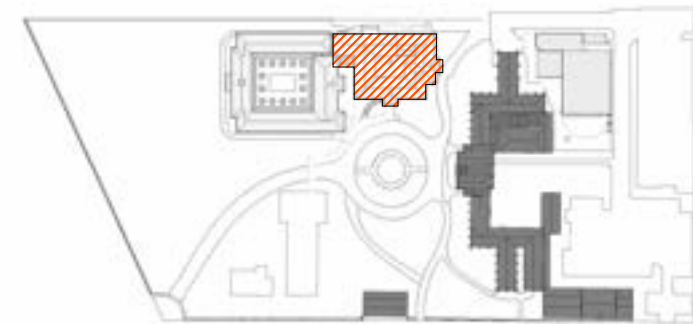

PAINT CODE	DESCRIPTION
BG01	BOX GUTTER TYPE 01
DP01	150 DIA
MR01	KLIP-LOK ROOFING

Issue			
No.	Date	Description	Chkd
8	01/05/2024	HV ISSUE	PD
9	09/05/2024	For Coordination	PD
10	15/05/2024	Design Development	PD
11	28/03/2025	DRAFT Tender Docs	SJF
12	12/06/2025	HV Permit	SJF

Changes to this Revision

+61 (03) 9118 0000
Nominated Architect:
Andrew Duffin NSW 5602
NBRS & Partners Pty Ltd VIC 51197

nbrs.com.au

ABN 16 002 247 565

Project

Victorian College for the Deaf

at
597 St Kilda Rd, Melbourne, VIC 3004

for
Victorian School Building Authority


Drawing Title
GA PLAN - ADMIN - ROOF

Date 26/06/2025 4:44:58 PM
Scale 1 : 100 @ A1

Drawing Reference
VCD-NBRS-BA-DR-A-1001

Revision
12

Any form of replication of this drawing in full or in part without the written permission of NBRS+PARTNERS Pty Ltd constitutes an infringement of the copyright.
© 2023

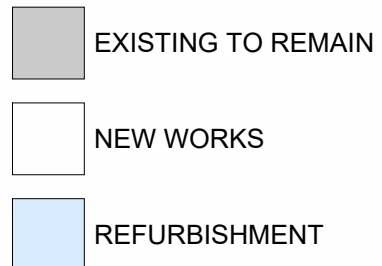

PAINT CODE	DESCRIPTION
DP01	150 DIA
GD01	GRATED DRAIN TYPE 01

Issue			
No.	Date	Description	Chkd
8	01/05/2024	HV ISSUE	PD
9	09/05/2024	For Coordination	PD
10	15/05/2024	Design Development	PD
11	28/03/2025	DRAFT Tender Docs	SJF
12	12/06/2025	HV Permit	SJF

Changes to this Revision

Victorian College for the Deaf

at
597 St Kilda Rd, Melbourne, VIC 3004

for
Victorian School Building Authority

Drawing Title
GA PLAN - BLOCK B - GROUND FLOOR



Date 26/06/2025 4:45:04 PM
Scale 1 : 100 @ A1

Drawing Reference	Revision
VCD-NBRS-BB-DR-A-1010	12

0 10 20 30 40 50 60 70 80 90 100

Any form of replication of this drawing in full or in part without the written permission of NBRSPARTNERS Pty Ltd constitutes an infringement of the copyright.

© 2023

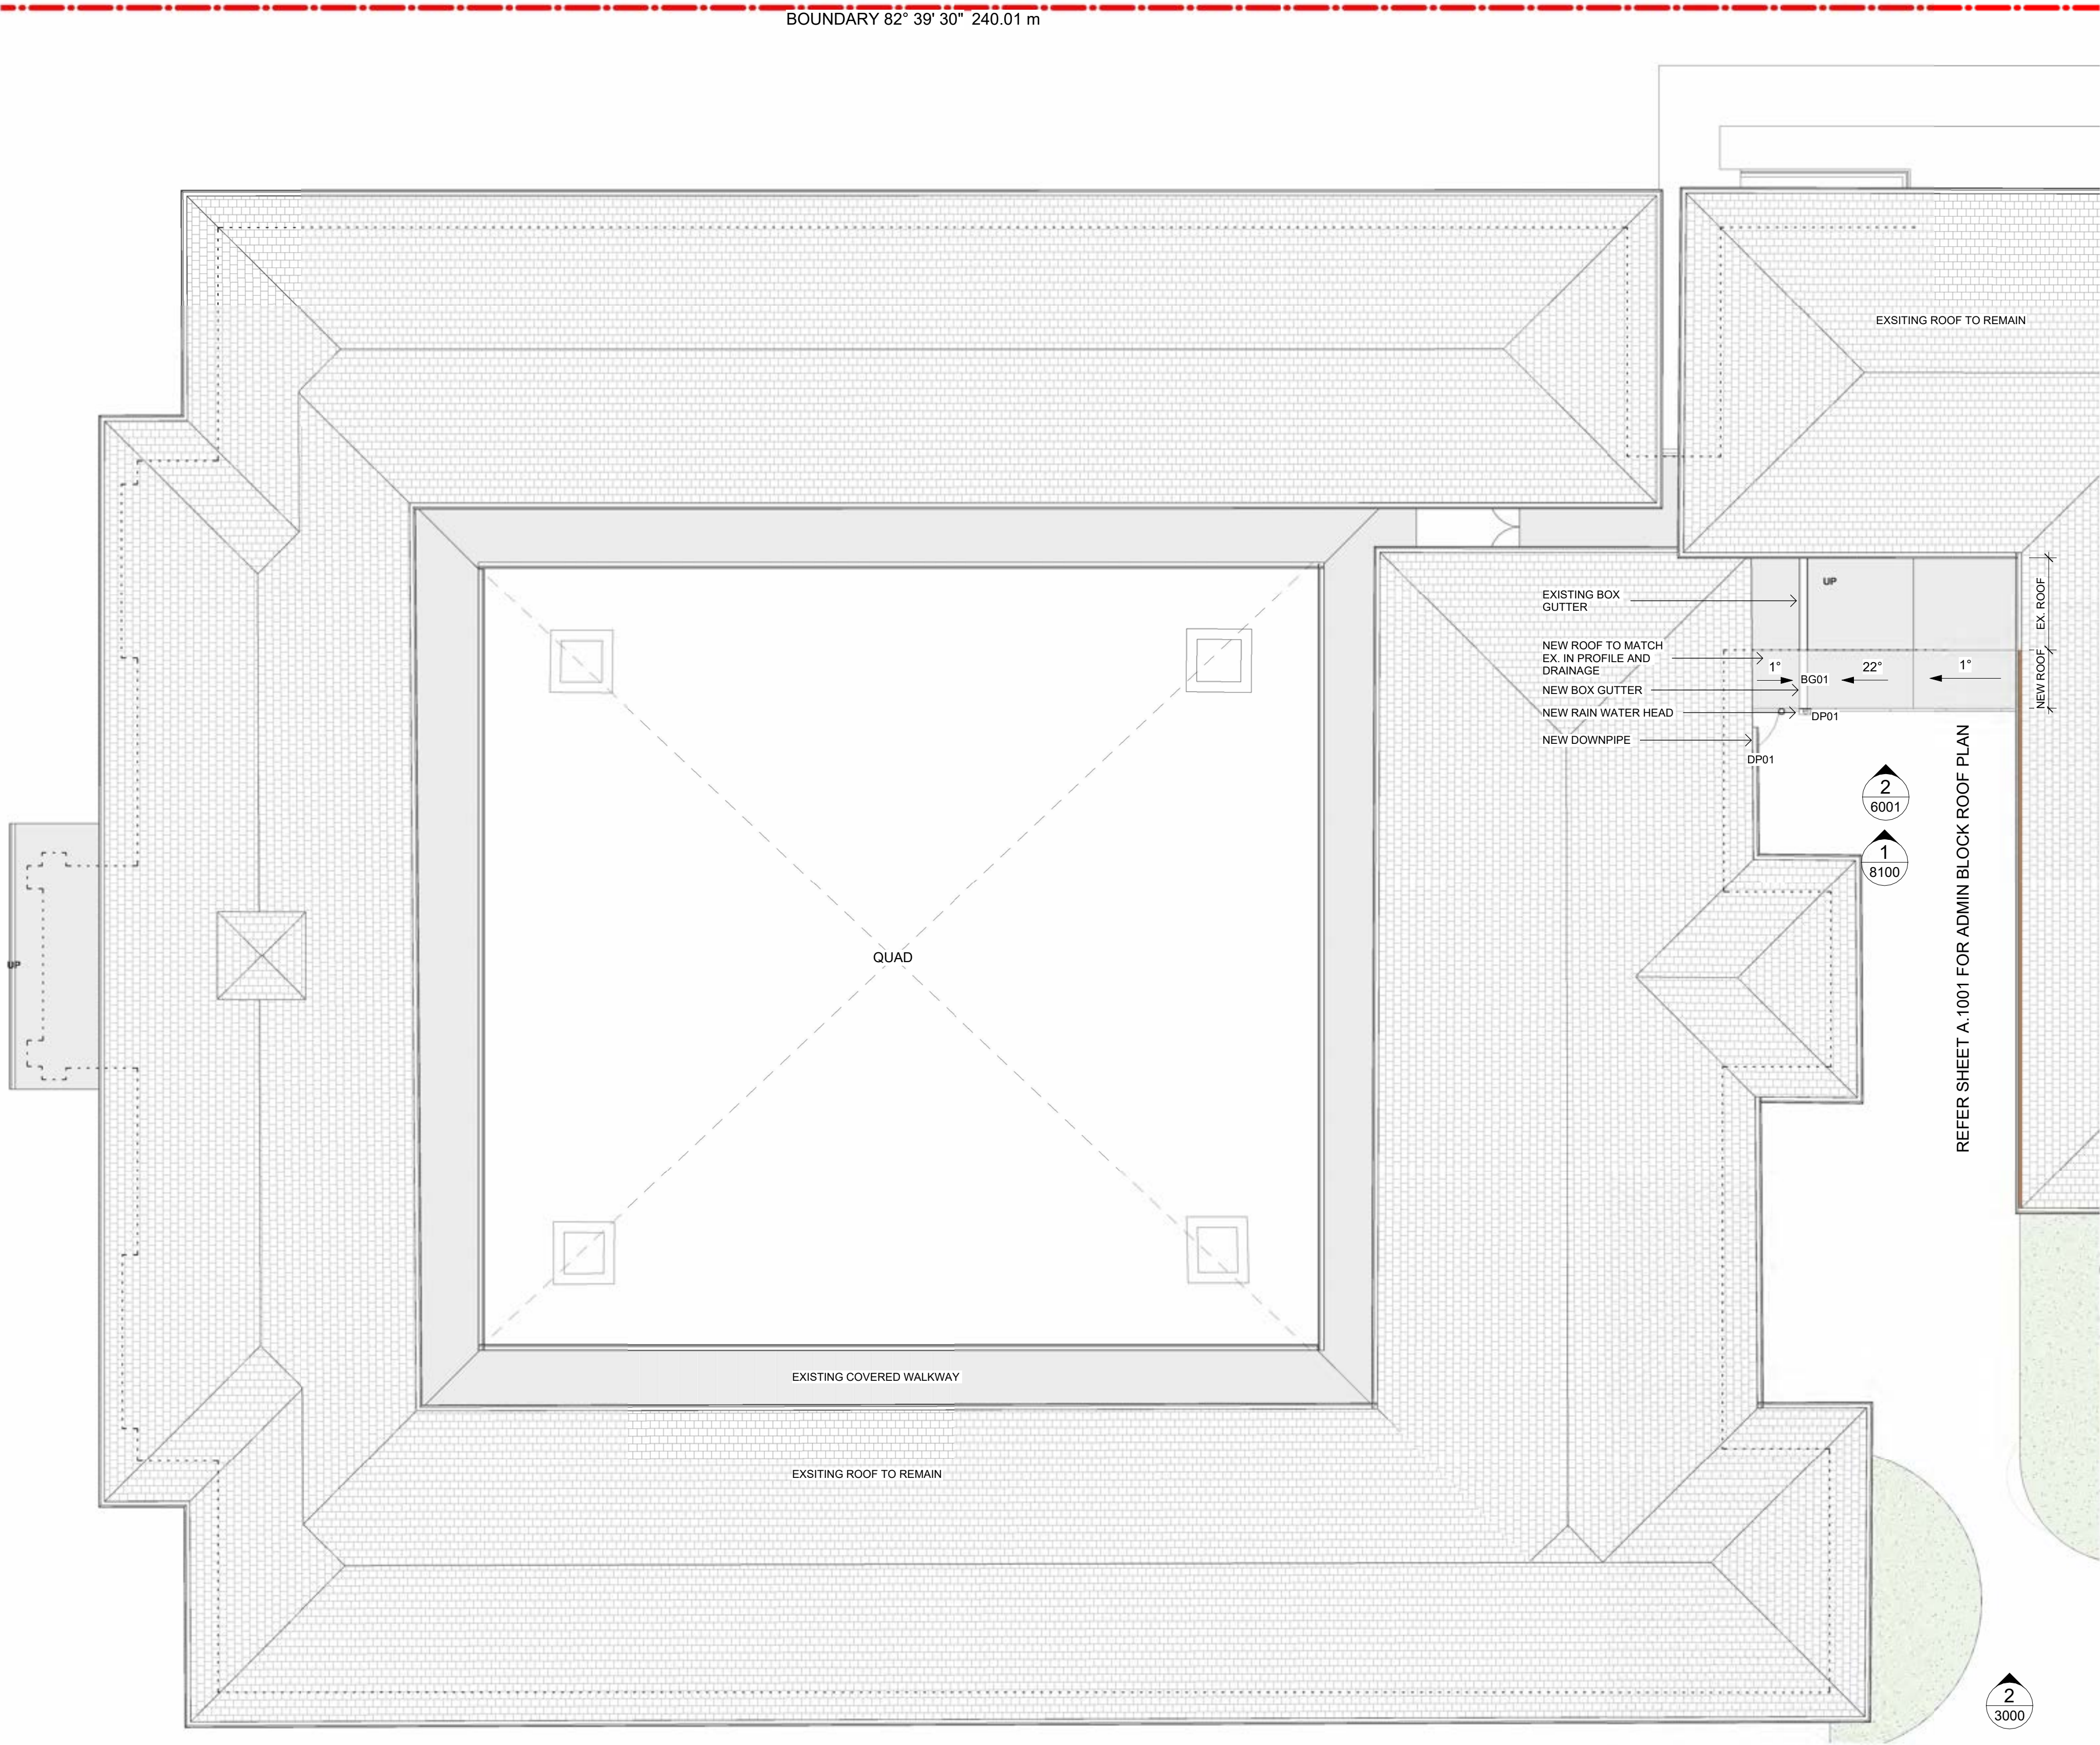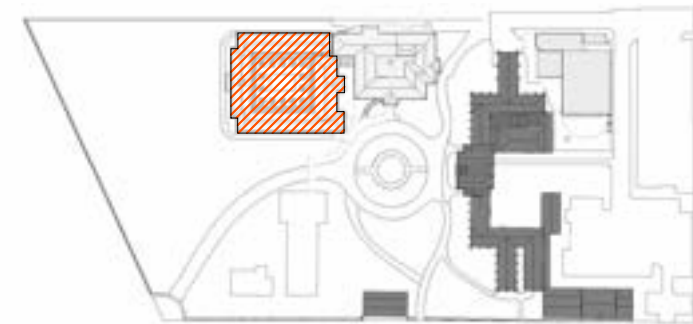

PAINT CODE	DESCRIPTION
BG01	BOX GUTTER TYPE 01
DP01	150 DIA

Issue			
No.	Date	Description	Chkd
7	01/05/2024	HV ISSUE	PD
8	09/05/2024	For Coordination	PD
9	15/05/2024	Design Development	PD
10	28/03/2025	DRAFT Tender Docs	SJF
11	12/06/2025	HV Permit	SJF

Changes to this Revision

+61 (03) 9118 0000
Nominated Architect:
Andrew Duffin NSW 5602
NBRS & Partners Pty Ltd VIC 51197

nbrs.com.au

ABN 16 002 247 565

Project
Victorian College for the Deaf

at
597 St Kilda Rd, Melbourne, VIC 3004

for
Victorian School Building Authority



Drawing Title
GA PLAN - BLOCK B - ROOF

Date 26/06/2025 4:45:08 PM
Scale 1 : 100 @ A1

Drawing Reference
VCD-NBRS-BB-DR-A-1011

Revision
11

Any form of replication of this drawing in full or in part without the written permission of NBRS+PARTNERS Pty Ltd constitutes an infringement of the copyright.

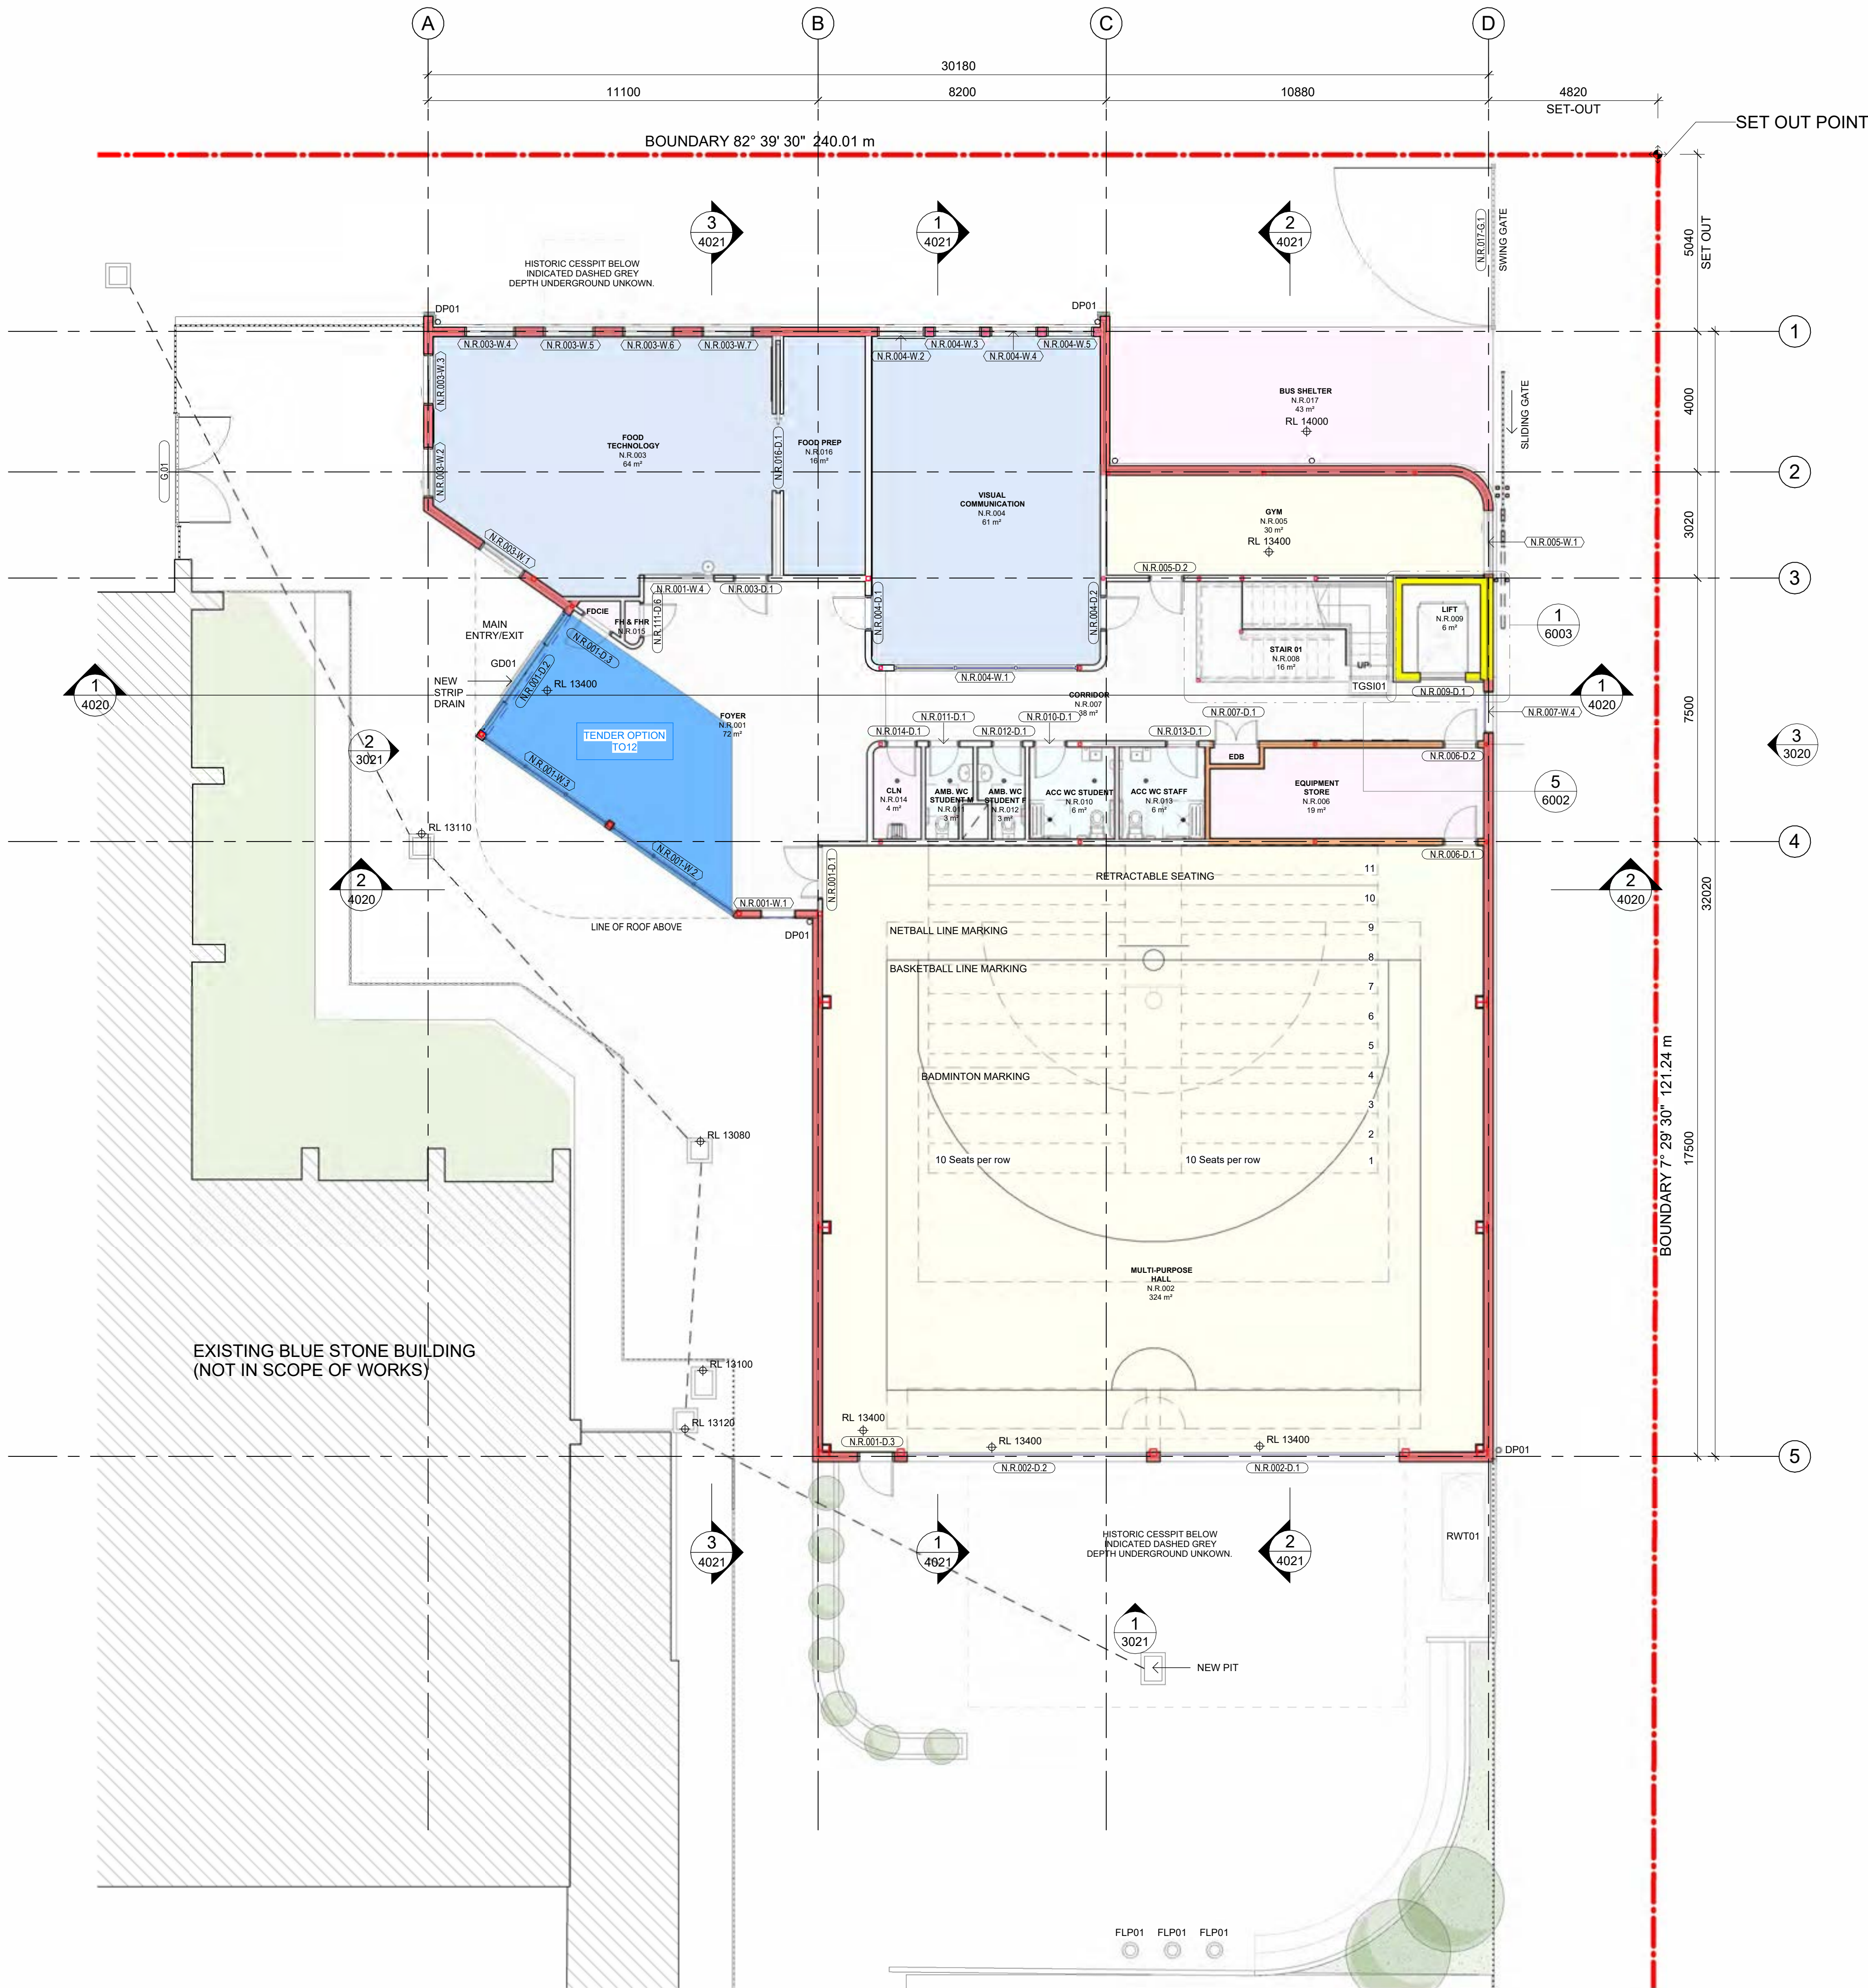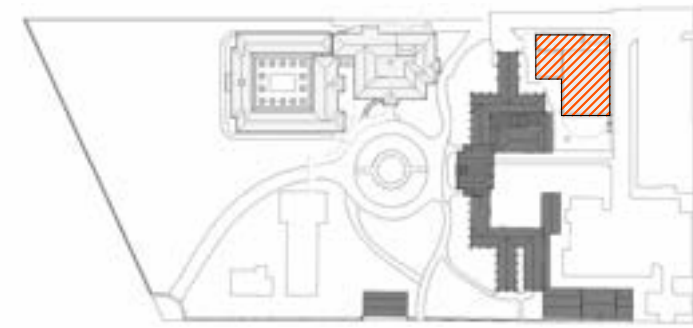

- 90/90/90 FIRE RATED WALL
- 60/60/60 FIRE RATED WALL
- 120/120/120 FIRE RATED WALL

ALL COLUMNS TO BE 90/90/90 FIRE RATED

PAINT CODE	DESCRIPTION
DP01	150 DIA
FLP01	FLAG POLE 9 METER
GD01	GRATED DRAIN TYPE 01
RWT01	RAINWATER TANK
TGSi01	TACTILE GROUND SURFACE INDICATOR TYPE 01

TENDER OPTION (TO12) ADDITIONAL FOYER AREA
THIS COST IS ASSOCIATED WITH WORKS HIGHLIGHTED BLUE

Issue No.	Date	Description	Chkd
10	09/05/2024	For Coordination	PD
11	15/05/2024	Design Development	PD
12	28/03/2025	DRAFT Tender Docs	SJF
13	09/05/2025	TENDER OPTIONS	SJF
14	12/06/2025	HV Permit	SJF

Changes to this Revision

+61 (03) 9118 0000
nbrs.com.au
Nominated Architect:
Andrew Duffin NSW 5602
NBRS & Partners Pty Ltd VIC 51197
ABN 16 002 247 565

Project
Victorian College for the Deaf

at
597 St Kilda Rd, Melbourne, VIC 3004

for
Victorian School Building Authority


Drawing Title
GA PLAN - NEW BUILDING - GROUND FLOOR

Date 26/06/2025 4:45:14 PM
Scale 1 : 100 @ A1

Drawing Reference
VCD-NBRS-BN-DR-A-1020

Revision
14

Any form of replication of this drawing in full or in part without the written permission of NBRS+PARTNERS Pty Ltd constitutes an infringement of the copyright.

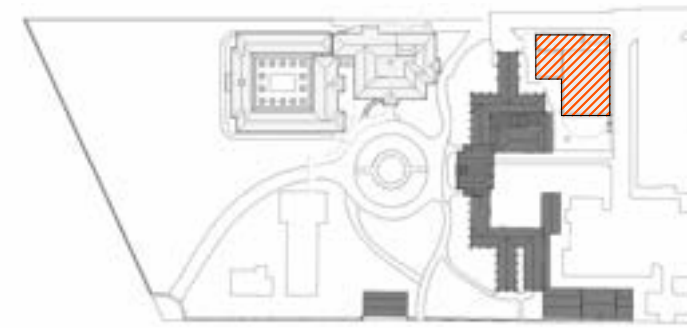

- INTENSIVE LEARNING
- CLEANING & MAINTAINANCE
- SCHOOL COMMUNITY HUB
- CIRCULATION

- 90/90/90 FIRE RATED WALL
- 60/60/60 FIRE RATED WALL
- 120/120/120 FIRE RATED WALL

ALL COLUMNS TO BE 90/90/90 FIRE RATED

PAINT CODE	DESCRIPTION
BG02	BOX GUTTER TYPE 02
DP01	150 DIA
GUT01	200mm HALF ROUND
GUT02	150mm HALF ROUND
SCN01	PERFORATED METAL SCREEN-SURF MIST POWDERCOATE FINISH
TGSI01	TACTILE GROUND SURFACE INDICATOR TYPE 01

Issue No.	Date	Description	Chkd
9	01/05/2024	HV ISSUE	PD
10	09/05/2024	For Coordination	PD
11	15/05/2024	Design Development	PD
12	28/03/2025	DRAFT Tender Docs	SJF
13	12/06/2025	HV Permit	SJF

Changes to this Revision

+61 (03) 9118 0000
Nominated Architect:
Andrew Duffin NSW 5602
NBRS & Partners Pty Ltd VIC 51197

nbrs.com.au

ABN 16 002 247 565

Project
Victorian College for the Deaf

at
597 St Kilda Rd, Melbourne, VIC 3004

for
Victorian School Building Authority

Drawing Title
GA PLAN - NEW BUILDING - LEVEL 1


Date 26/06/2025 4:45:20 PM
Scale 1 : 100 @ A1


Drawing Reference
VCD-NBRS-BN-DR-A-1021

Revision

13

Any form of replication of this drawing in full or in part without the written permission of NBRS+PARTNERS Pty Ltd constitutes an infringement of the copyright.

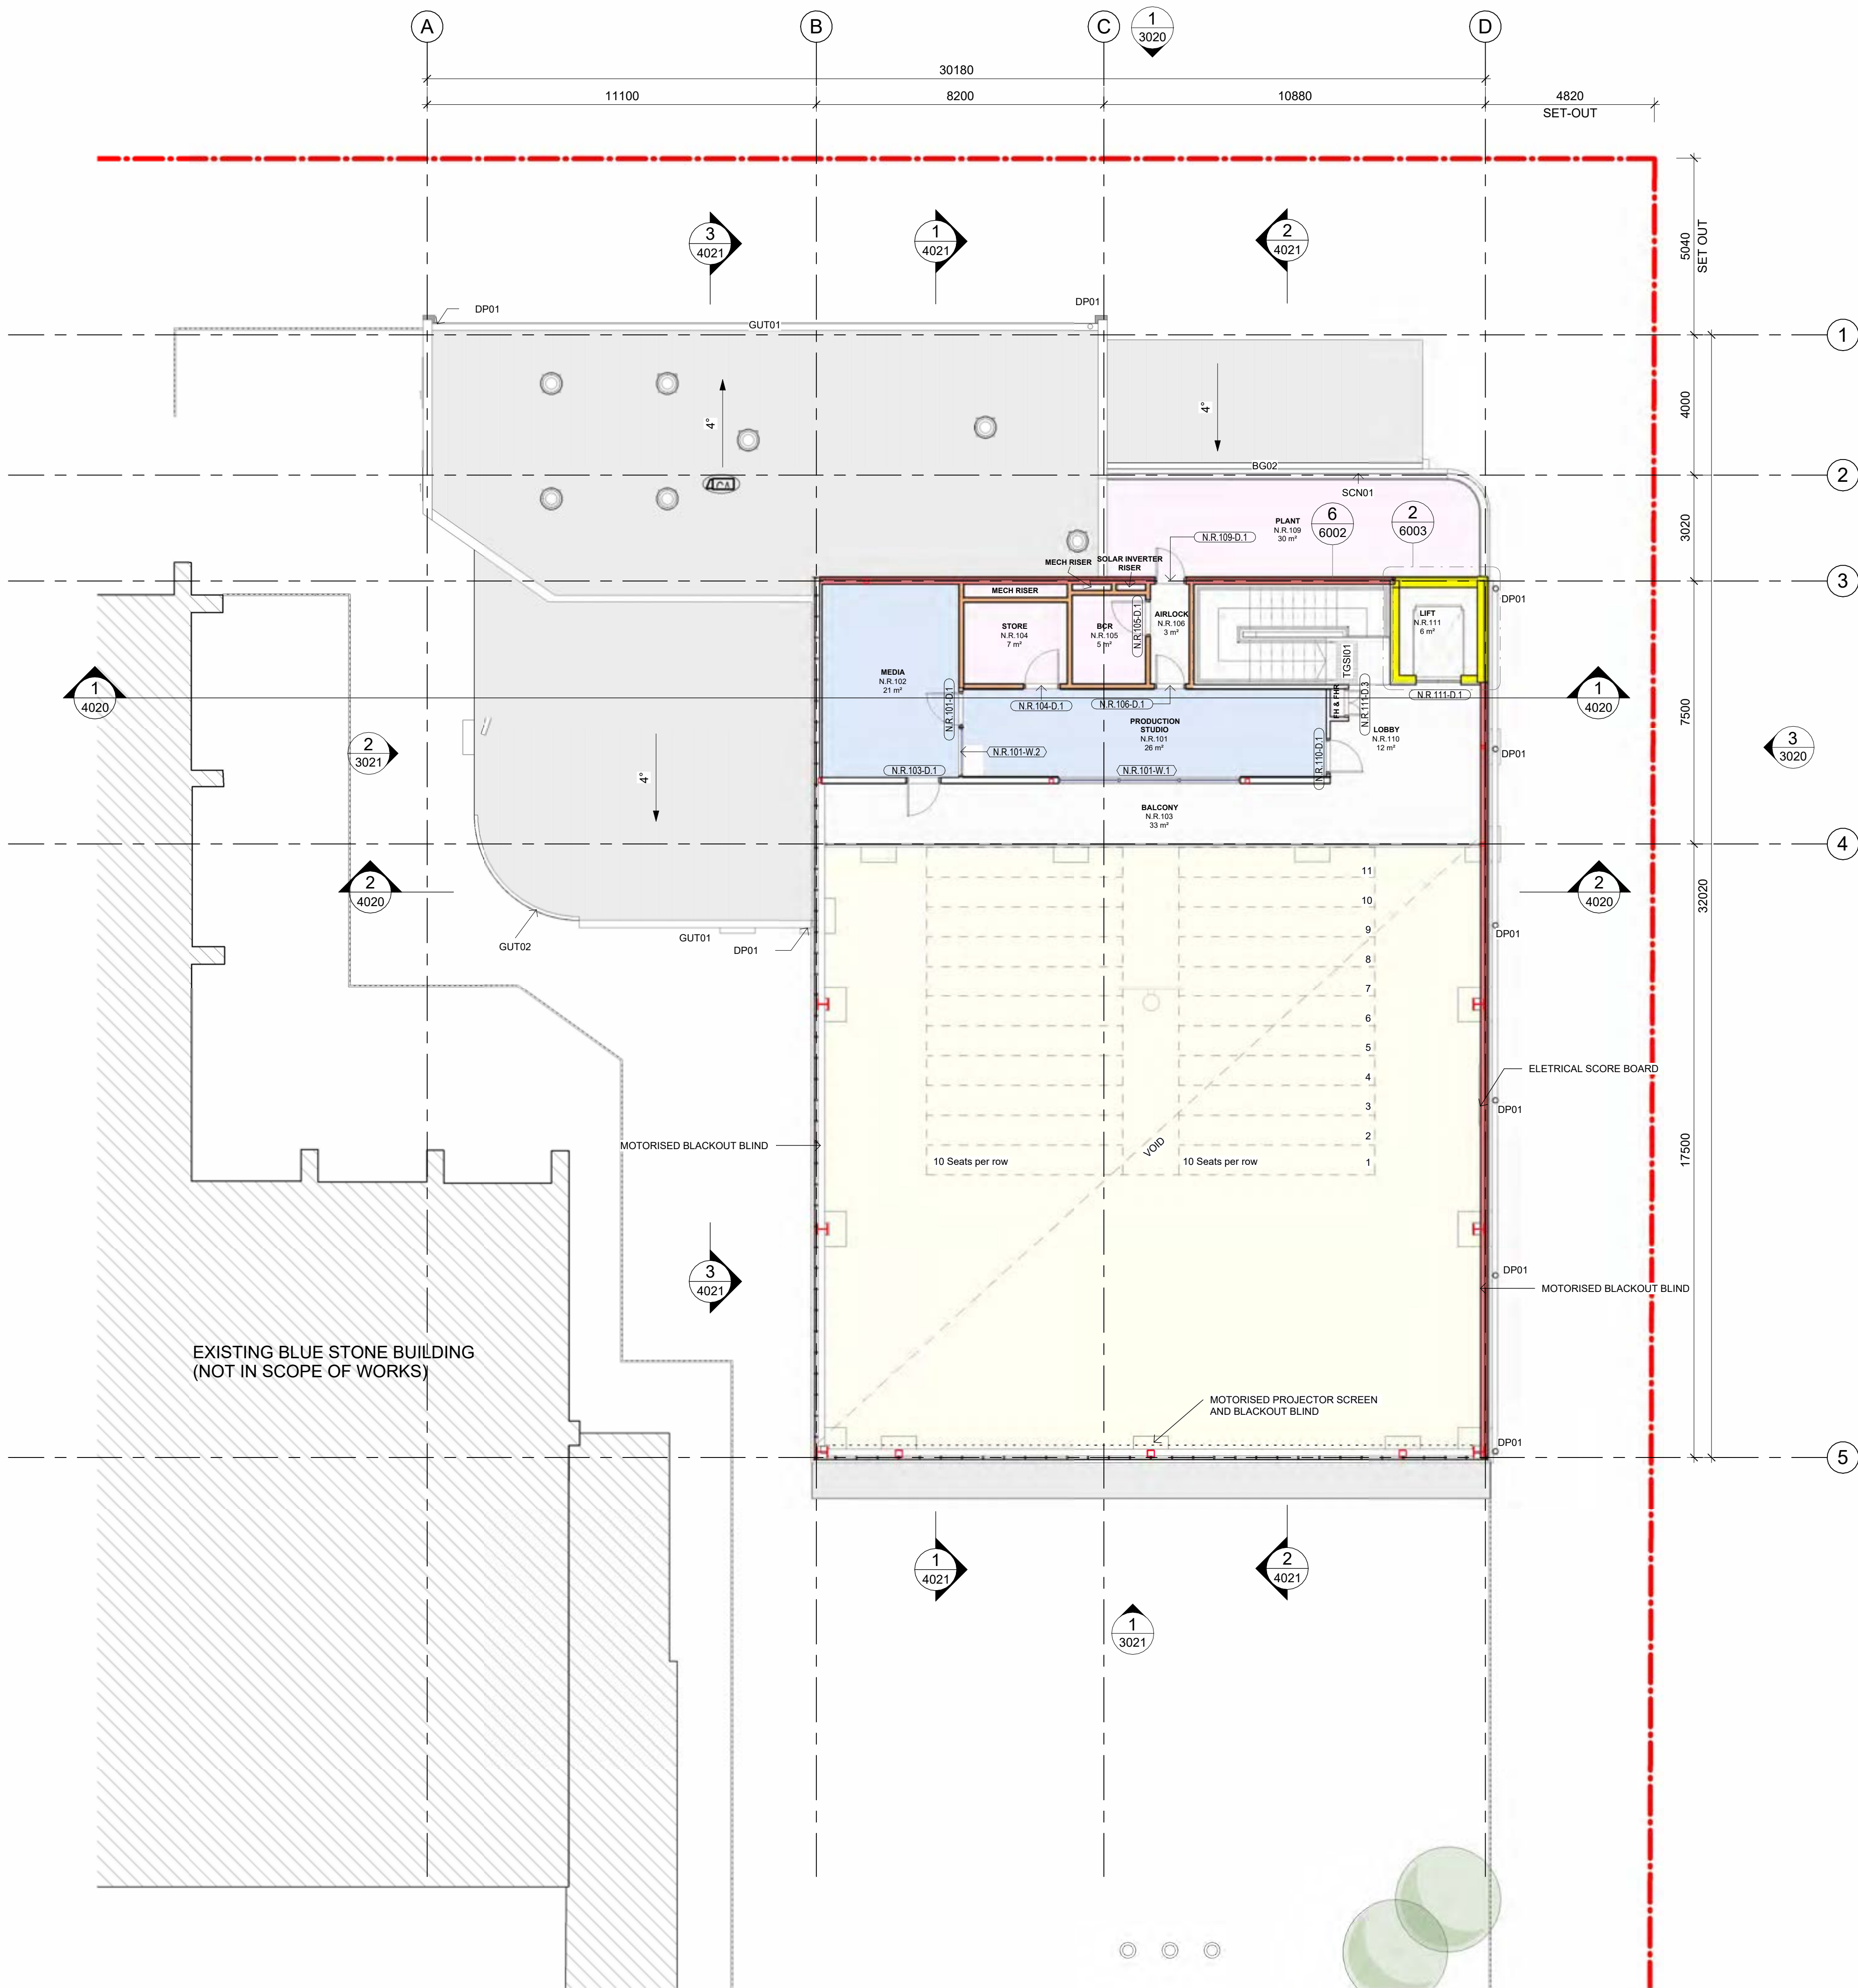

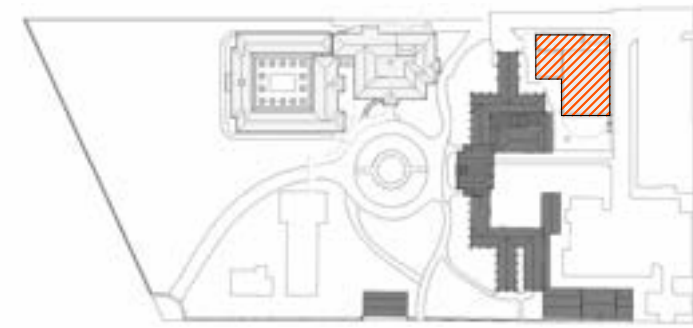

PAINT CODE	DESCRIPTION
BG02	BOX GUTTER TYPE 02
DP01	150 DIA
GUT01	200mm HALF ROUND
GUT02	150mm HALF ROUND
MR01	KLIP-LOK ROOFING
RWT01	RAINWATER TANK
SP	SOLAR PANEL

TENDER OPTION (TO11) BUS SHELTER ROOF
THIS COST IS ASSOCIATED WITH MR01 HIGHLIGHT BLUE

Issue			
No.	Date	Description	Chkd
9	09/05/2024	For Coordination	PD
10	15/05/2024	Design Development	PD
11	28/03/2025	DRAFT Tender Docs	SJF
12	09/05/2025	TENDER OPTIONS	SJF
13	12/06/2025	HV Permit	SJF

Changes to this Revision

+61 (03) 9118 0000
Nominated Architect:
Andrew Duffin NSW 5602
NBRS & Partners Pty Ltd VIC 51197

nbrs.com.au

ABN 16 002 247 565

Project
Victorian College for the Deaf

at
597 St Kilda Rd, Melbourne, VIC 3004

for
Victorian School Building Authority


Drawing Title
GA PLAN - NEW BUILDING - ROOF


Date 26/06/2025 4:45:26 PM
Scale 1 : 100 @ A1

Drawing Reference
VCD-NBRS-BN-DR-A-1022

Revision
13

Any form of replication of this drawing in full or in part without the written permission of NBRS+PARTNERS Pty Ltd constitutes an infringement of the copyright.

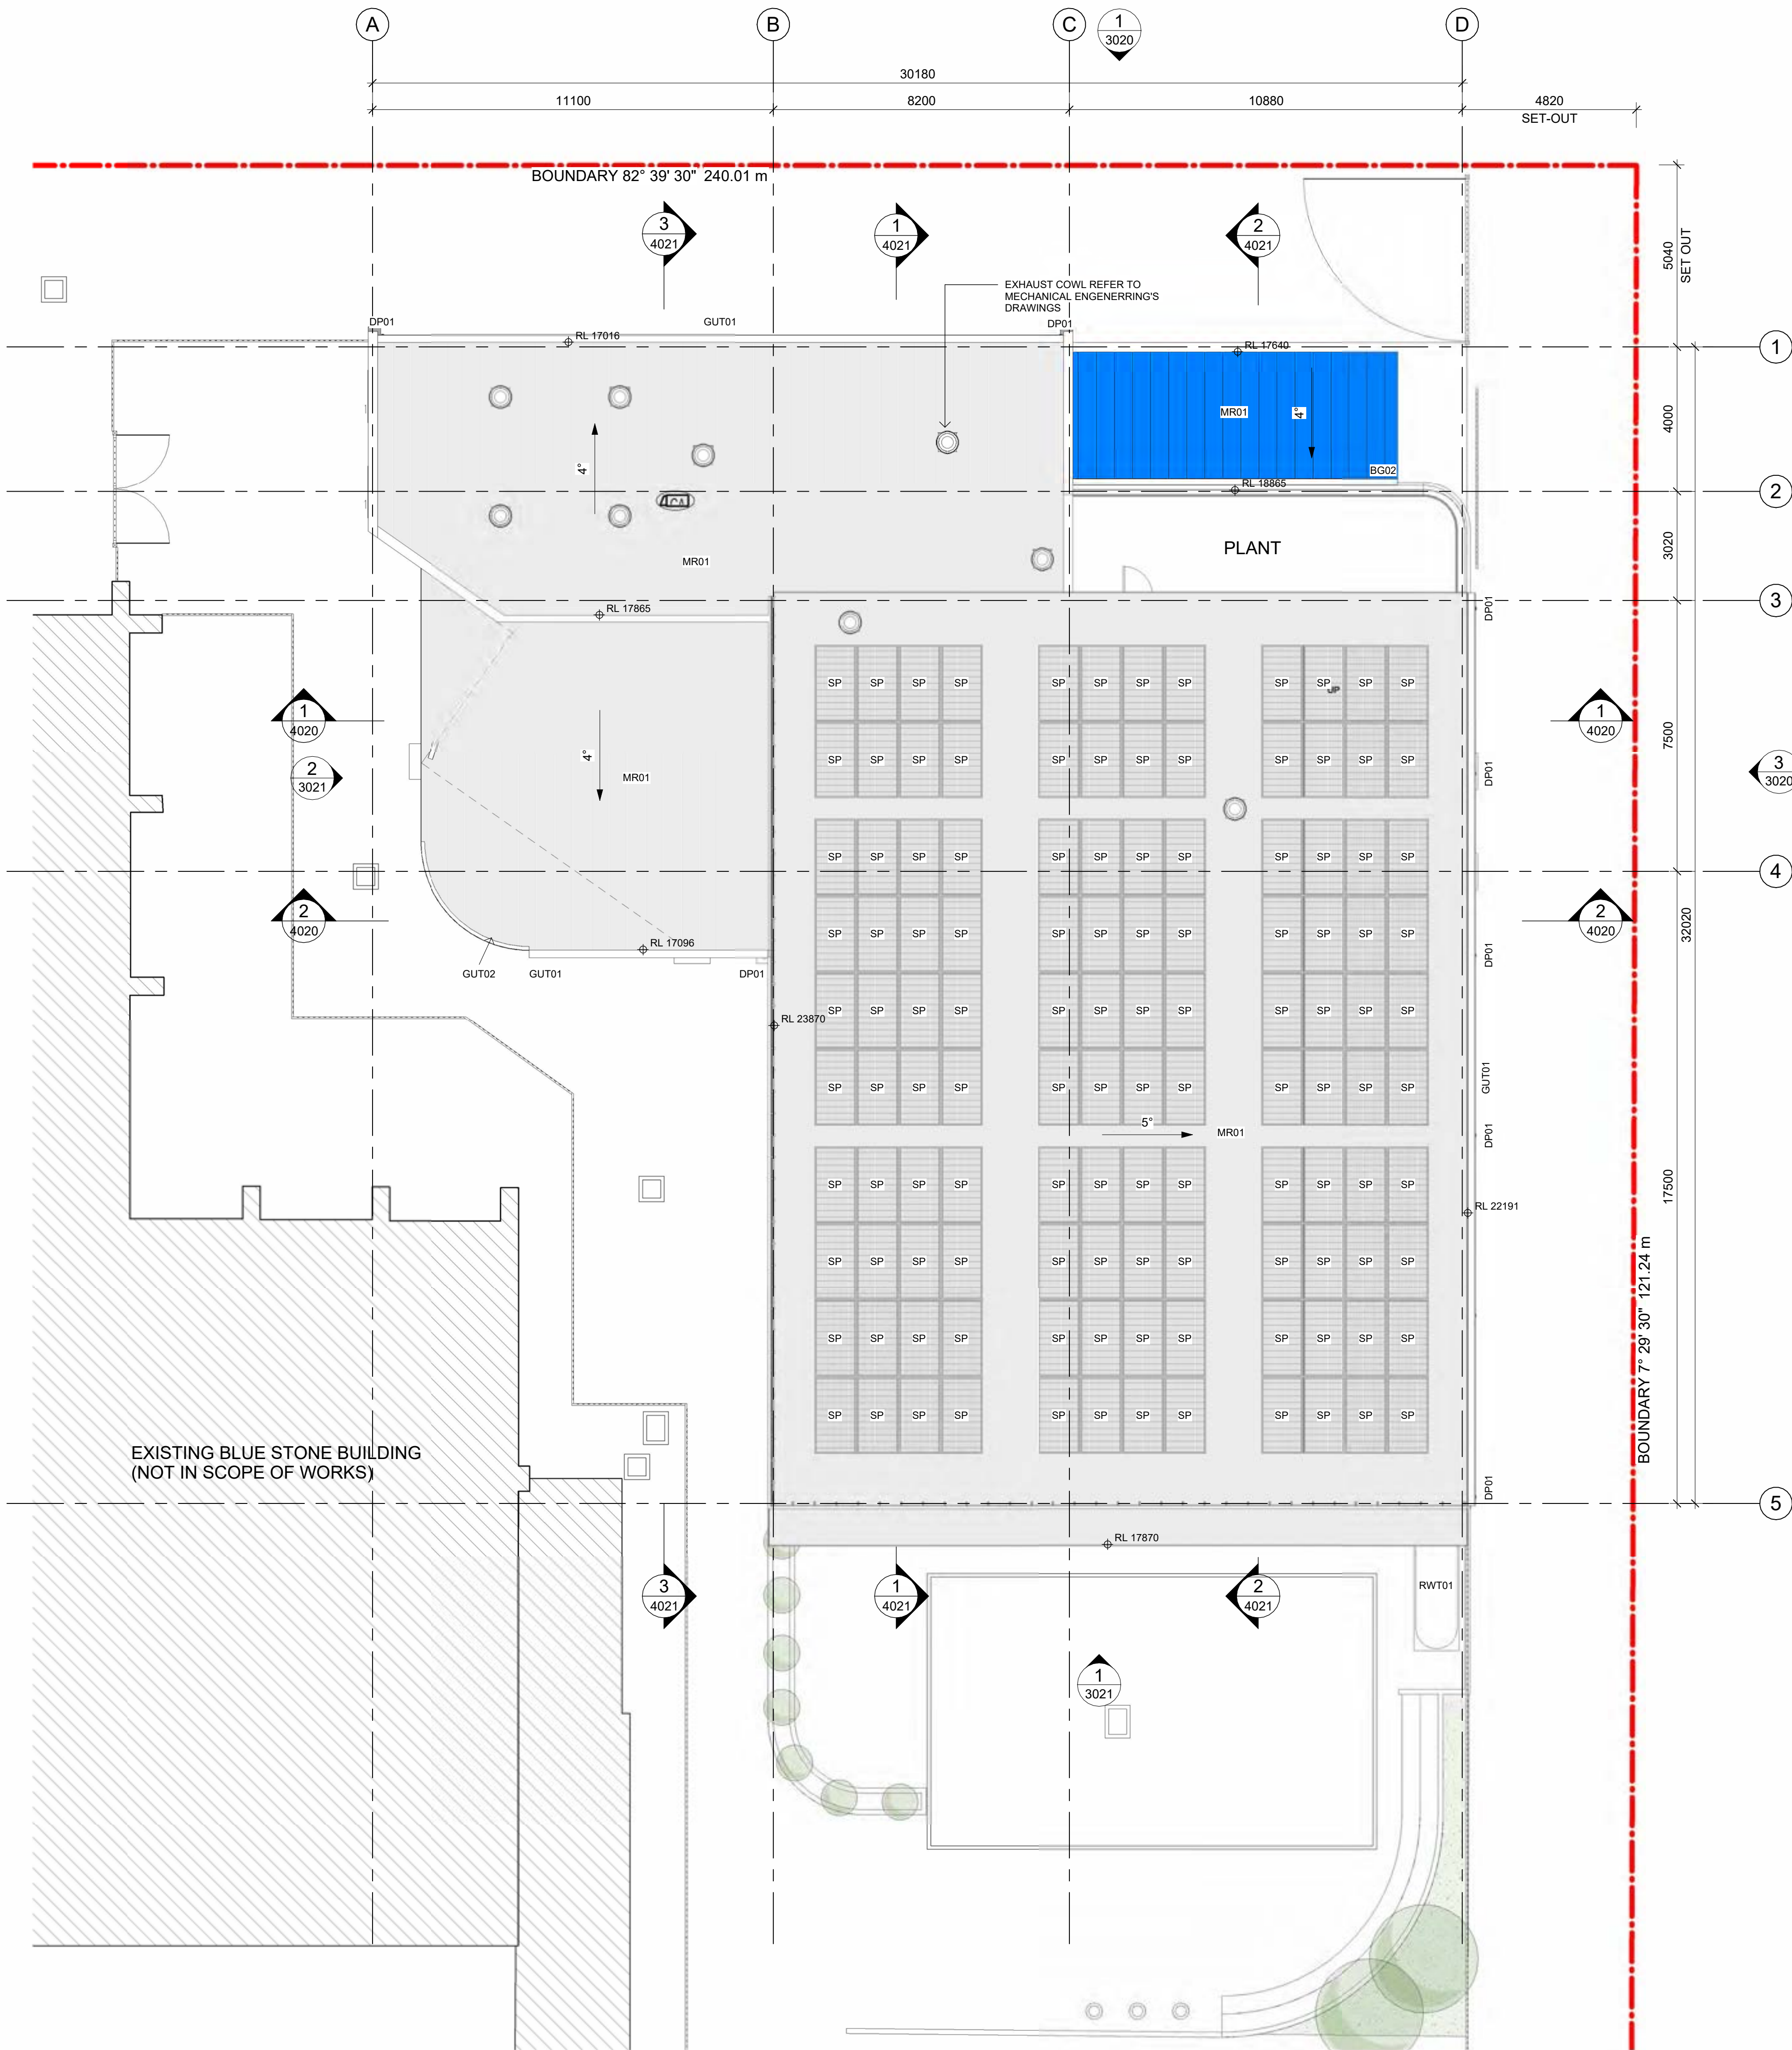

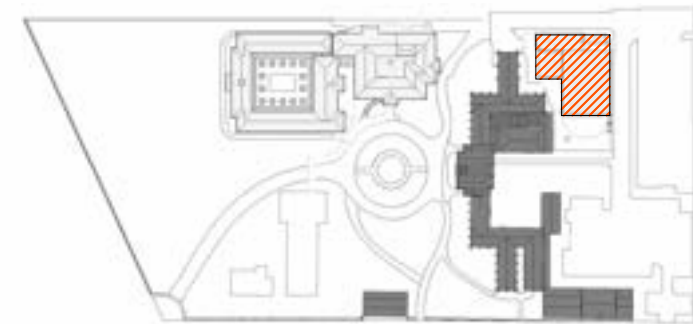

- FLOOR FINISH**

 - CPT01 CARPET TYPE 01
 - RF01 FLOOR FINISH TYPE 01
 - RF02 FLOOR FINISH TYPE 02
 - RF03 FLOOR FINISH TYPE 03
 - RF04 FLOOR FINISH TYPE 04
 - RF05 FLOOR FINISH TYPE 05
 - RF06 FLOOR FINISH TYPE 06
 - TF01 TIMBER FLOOR TYPE 02
- WALL APPLIED FINISH**

PINBOARDS

 - PIN0x-A 100-2750mm
 - PIN0x REFER TO ELEVATIONS FOR HEIGHT

WHITEBOARDS

 - WB01

TILES

 - TL01 100 X 100mm TILE TO 1200mm AFL

TIMBER

 - TMP01 PLYWOOD TO 4150mm AFL

- GENERAL NOTES**
- REFER TO FINISHES SCHEDULE FOR MATERIAL AND COLOUR.
 - ALLOW SET DOWN TO WET AREAS.
 - INTERNAL AREAS HAVE SKT02 SKIRTING APPLIED, UNLESS INDICATED OTHERWISE.
 - INTERNAL AREAS WITH TIMBER FLOORING TO HAVE SKT03 SKIRTING APPLIED, UNLESS INDICATED OTHERWISE.
 - INTERNAL WET AREAS WITH VINYL FLOORING TO HAVE COVED SKIRTING APPLIED, UNLESS INDICATED OTHERWISE.
 - ALL FLOOR FINISH JUNCTIONS TO BE CENTRED UNDER DOOR LEAFS WHERE DOORS TRANSITION.
 - ALL CUPBOARDS (FHR, EDB, ETC) TO HAVE PT01 WALL FINISH.
 - APPLY MOISTURE BARRIER UNDER CARPET - WPM08 AND VINYL FLOORING - WPM09 TO FLOORING MANUFACTURER'S INSTALLATION REQUIREMENT.

PAINT CODE	DESCRIPTION
FLP01	FLAG POLE 9 METER
PIN01	PINBOARD - BASIC 01
PIN02	PINBOARD - BASIC 02
PIN03	PINBOARD - BASIC 03
RF01	RESILIENT FINISH TYPE 01
RF02	RESILIENT FINISH TYPE 02
RF03	RESILIENT FINISH TYPE 03
RF04	RESILIENT FINISH TYPE 04
RF05	RESILIENT FINISH TYPE 05
RF06	RESILIENT FINISH TYPE 06
TF01	SPRUNG TIMBER FLOOR
TGSI01	TACTILE GROUND SURFACE INDICATOR TYPE 01

Issue				
No.	Date	Description	Chkd	
2	30/04/2024	100% DD	PD	
3	09/05/2024	For Coordination	PD	
4	15/05/2024	Design Development	PD	
5	28/03/2025	DRAFT Tender Docs	SJF	
6	12/06/2025	HV Permit	SJF	

Changes to this Revision

+61 (03) 9118 0000
Nominated Architect:
Andrew Duffin NSW 5602
NBRS & Partners Pty Ltd VIC 51197

nbrs.com.au

ABN 16 002 247 565

Project
Victorian College for the Deaf

at
597 St Kilda Rd, Melbourne, VIC 3004

for
Victorian School Building Authority


Drawing Title
FINISHES PLAN - NEW BUILDING -
GROUND FLOOR



Date 26/06/2025 4:45:33 PM
Scale 1 : 100 @ A1

Drawing Reference
VCD-NBRS-BN-DR-A-1100

Revision
6

Any form of replication of this drawing in full or in part without the written permission of NBRS+PARTNERS Pty Ltd constitutes an infringement of the copyright.

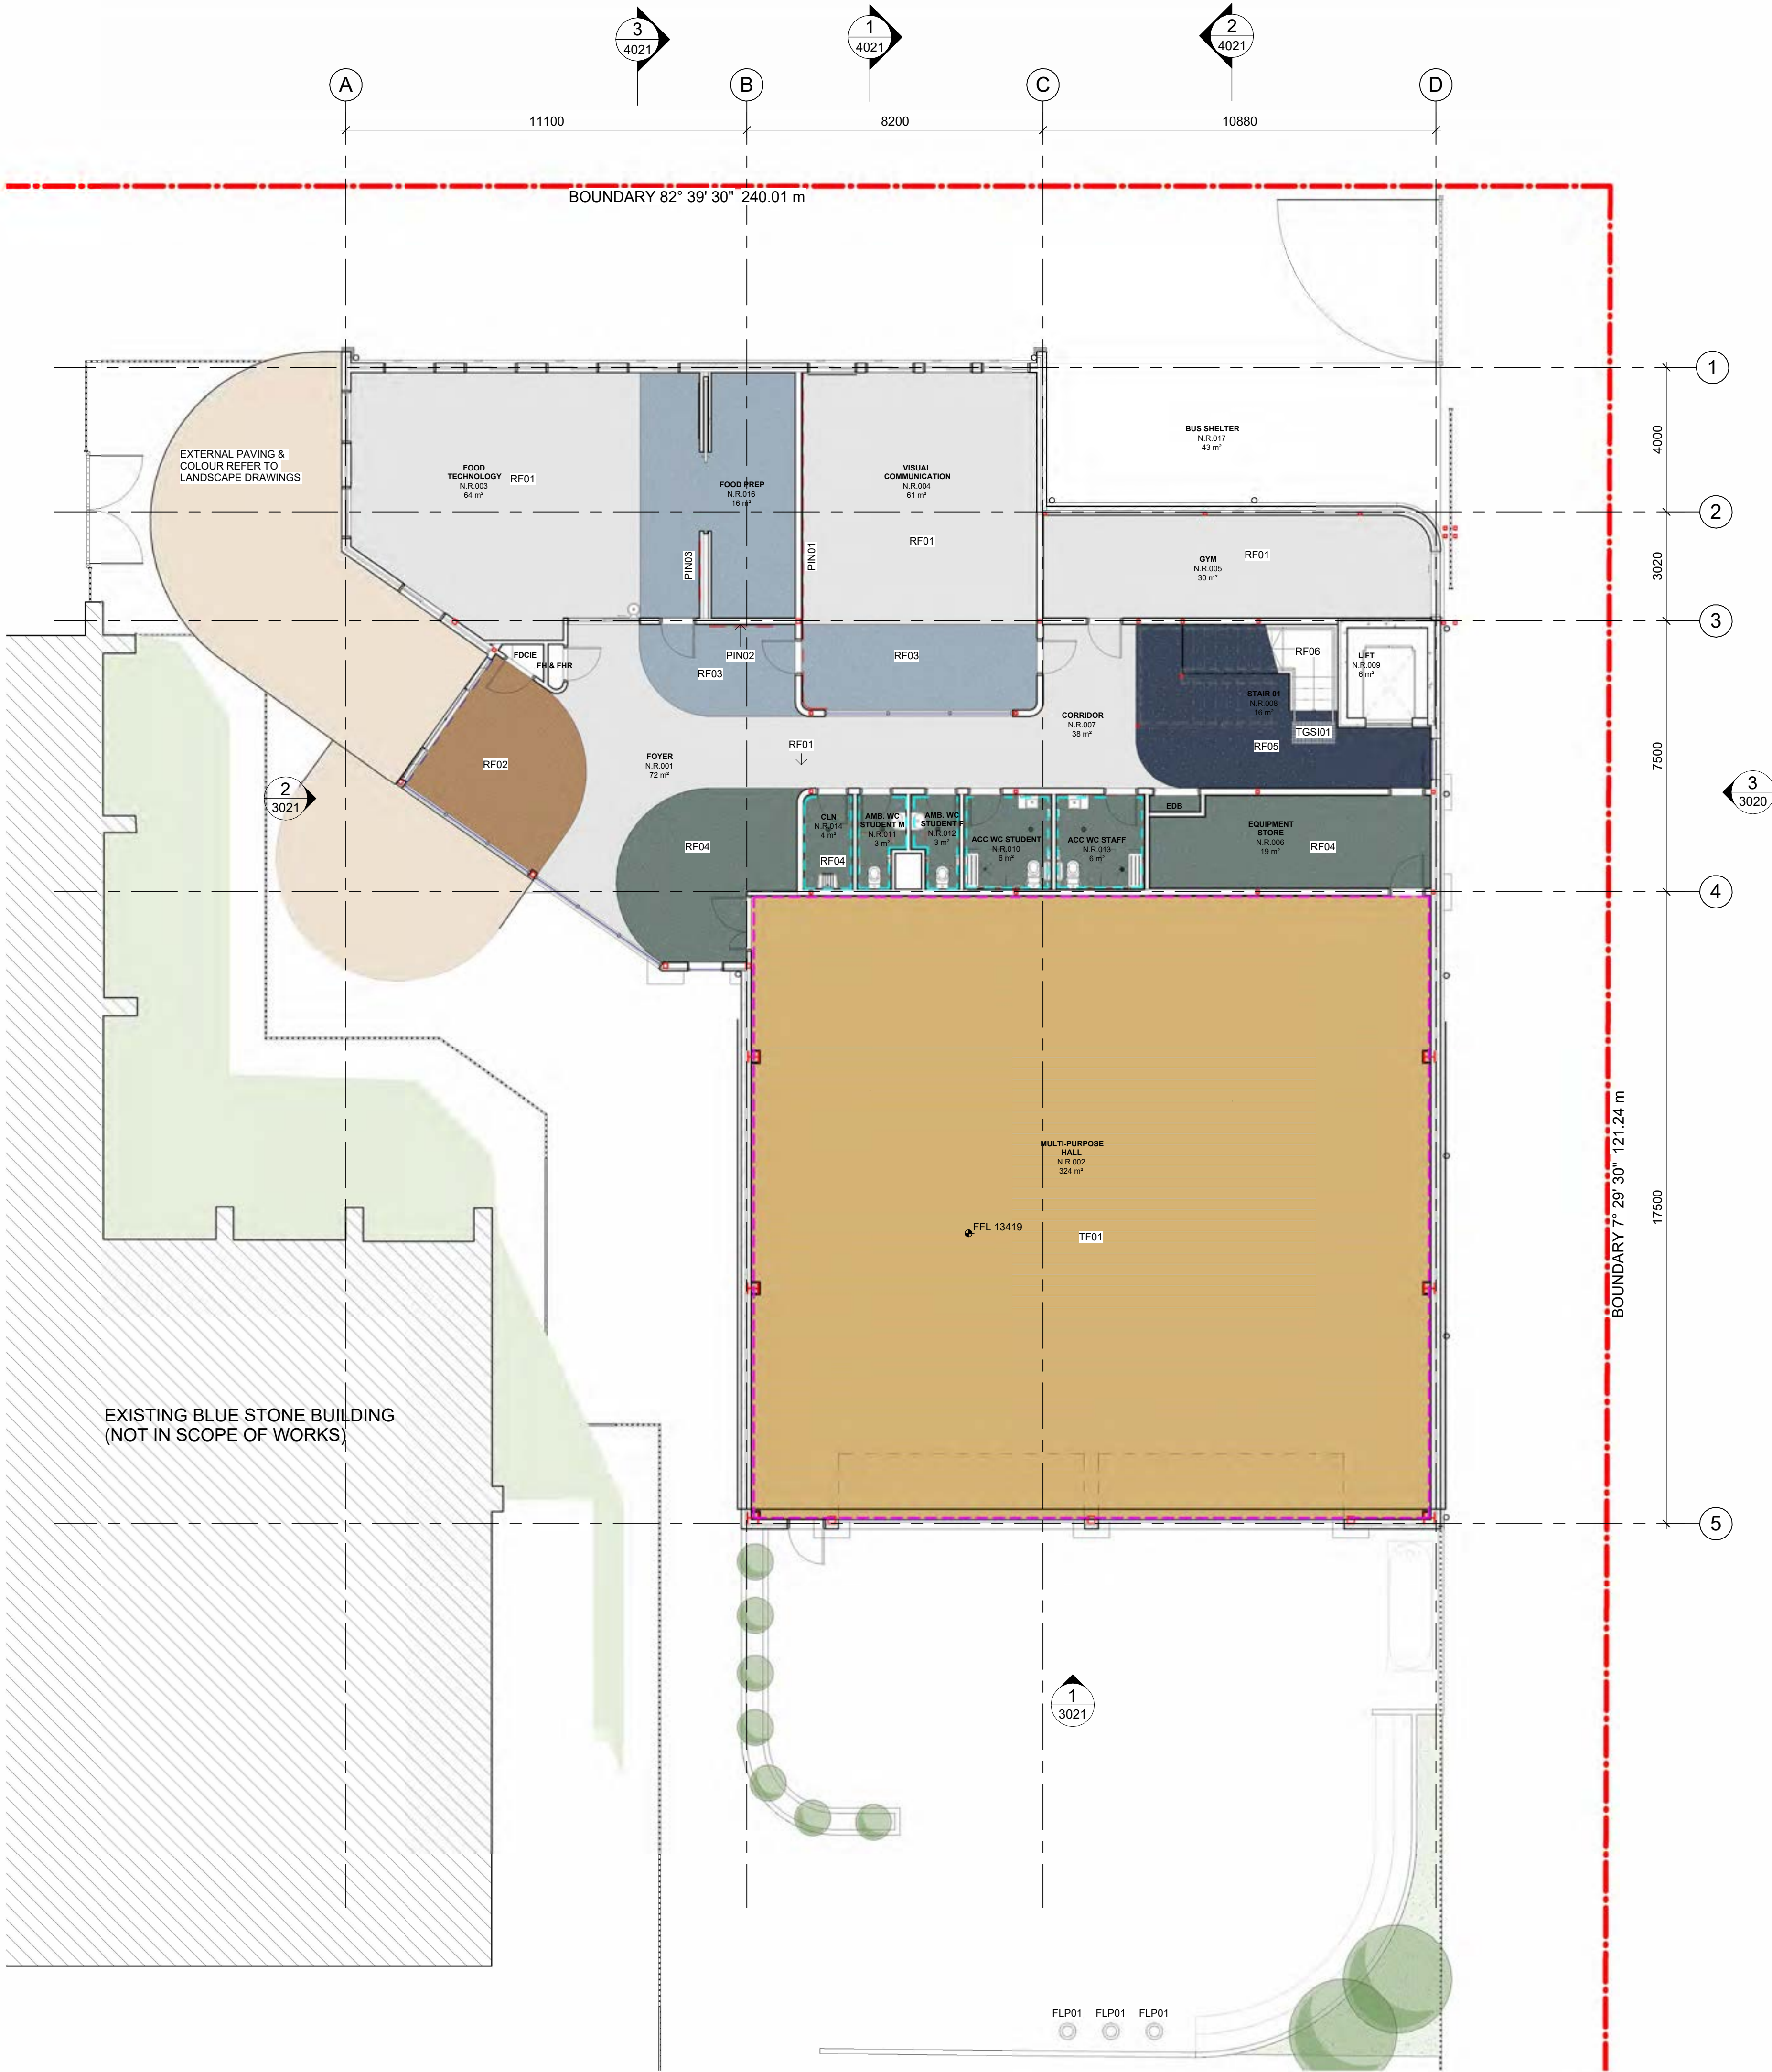

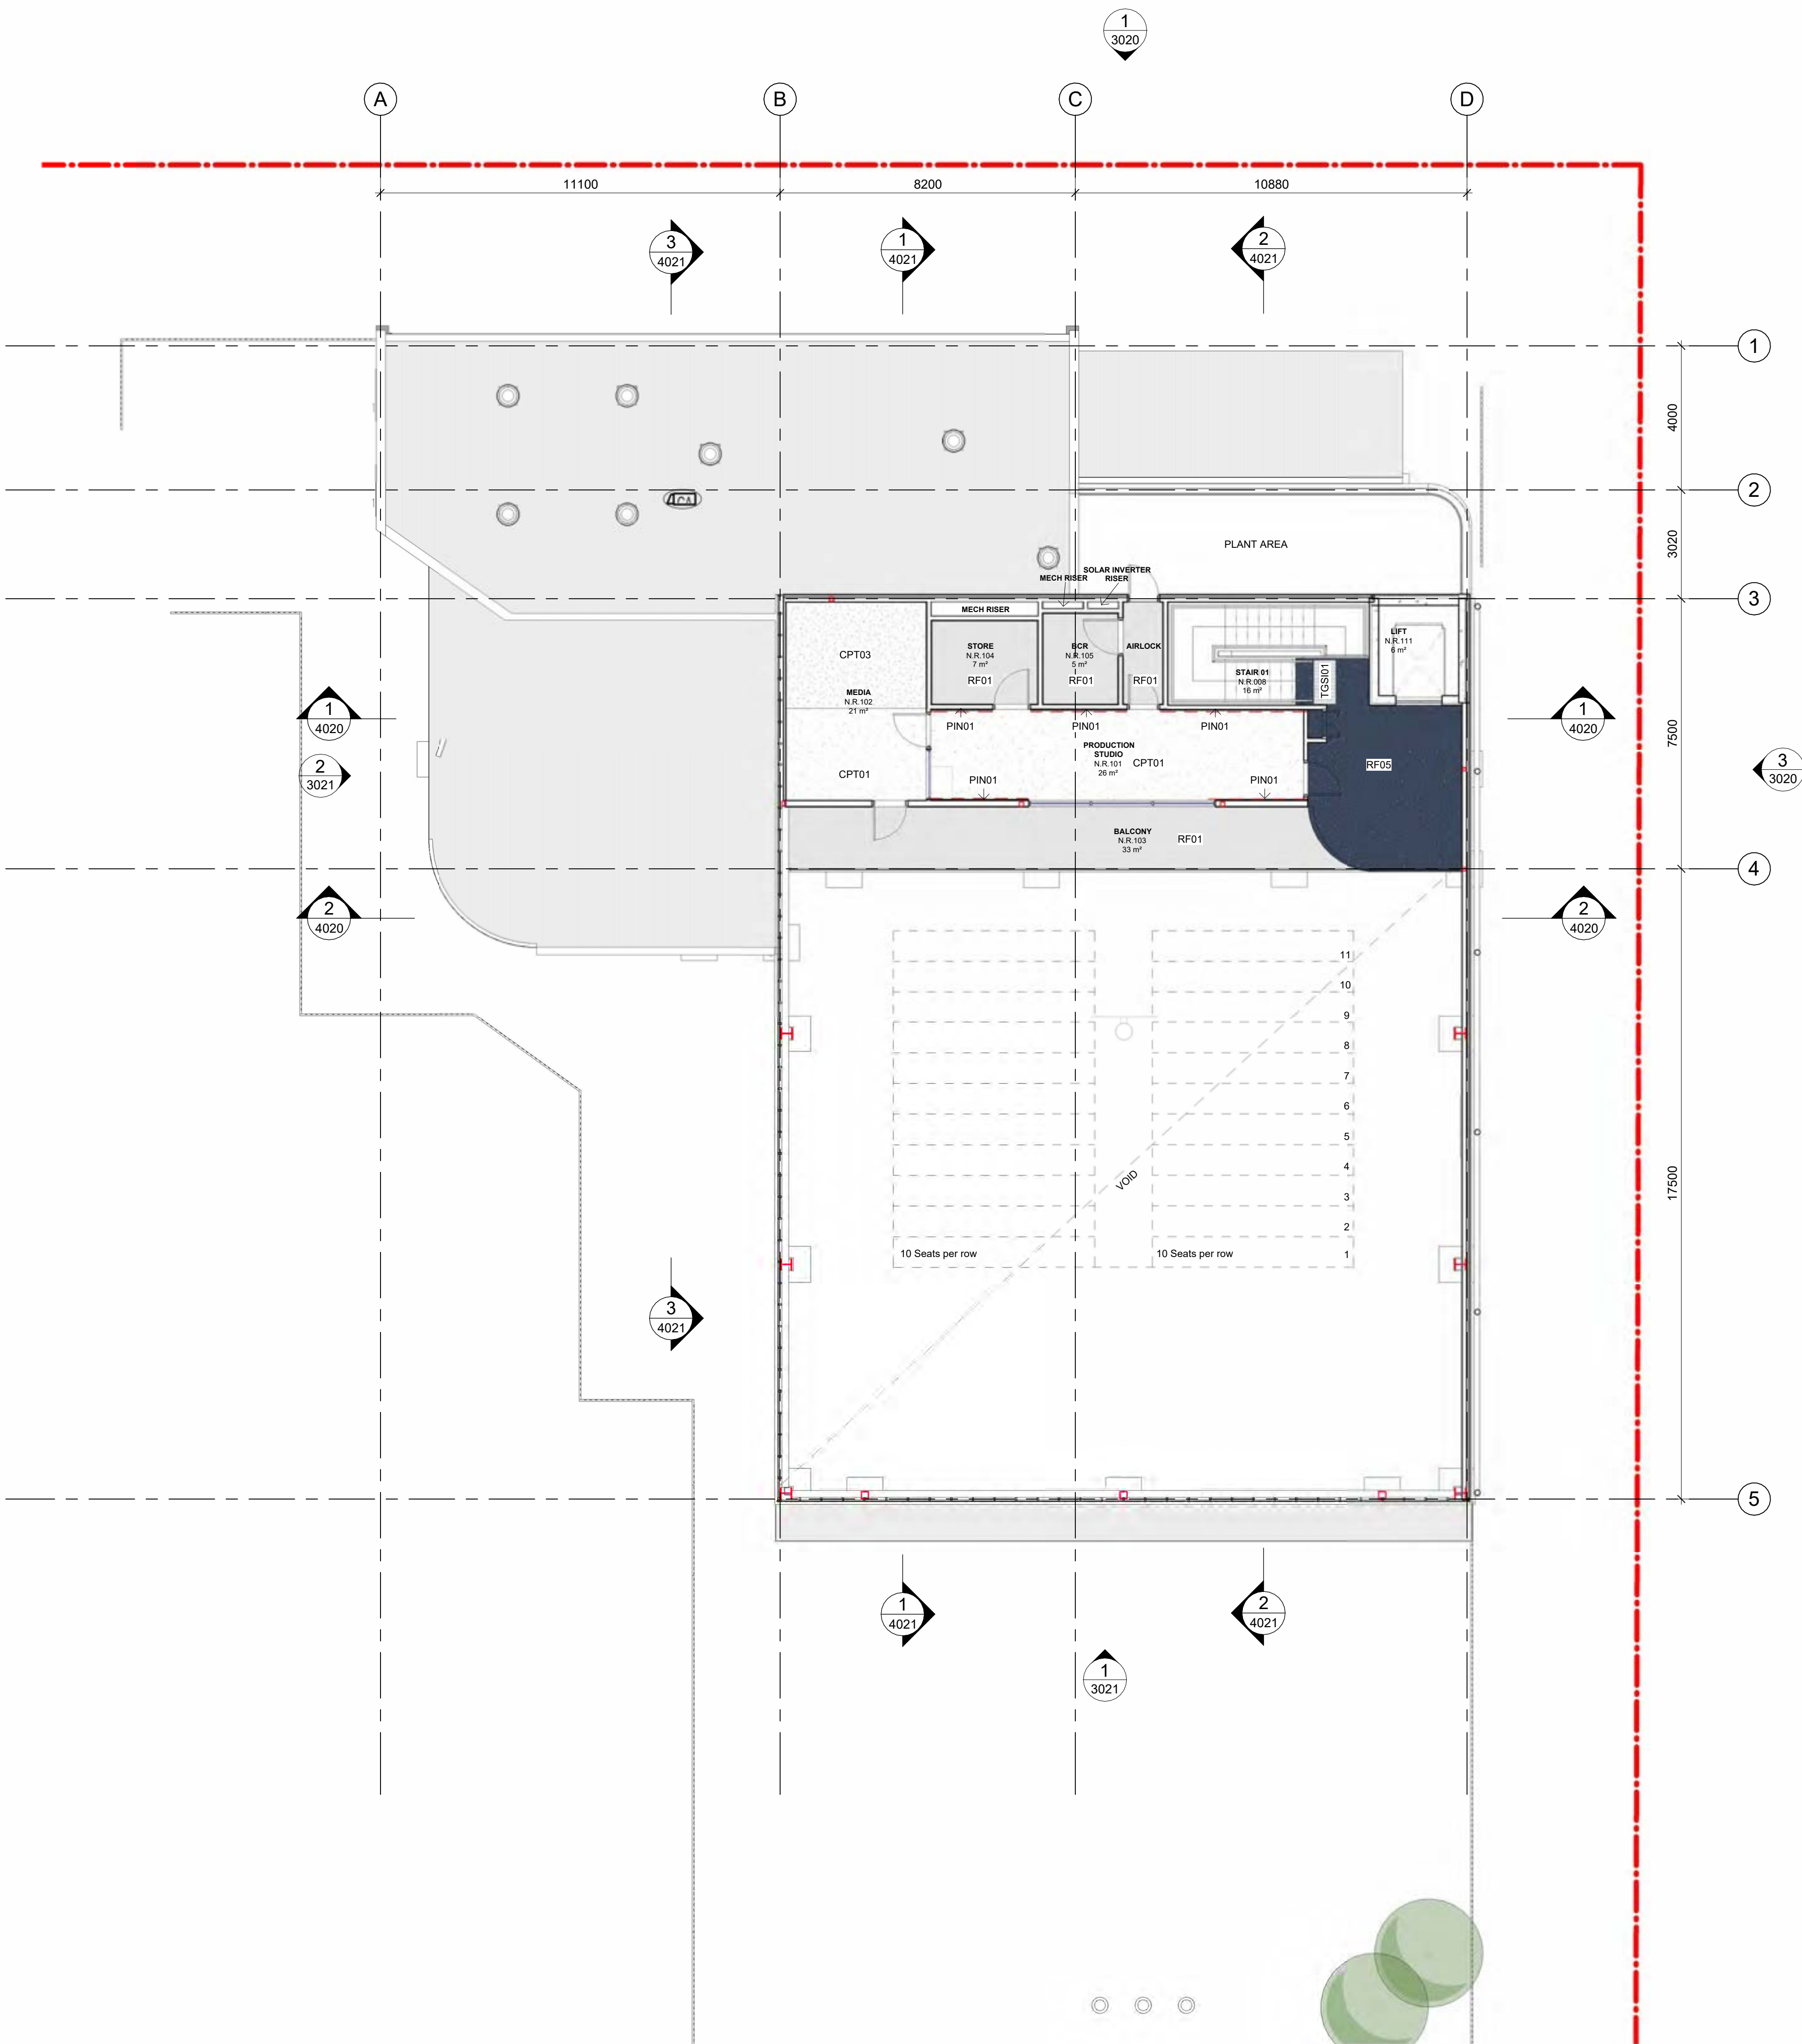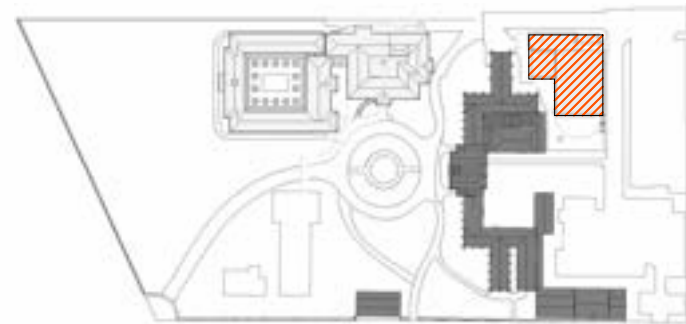

- FLOOR FINISH**
- CPT01 CARPET TYPE 01
 - RF01 FLOOR LINO TYPE 01
 - RF04 FLOOR LINO TYPE 05
 - TF01 TIMBER FLOOR TYPE 02
- WALL APPLIED FINISH**
- PINBOARDS**
 - PIN0x REFER TO ELEVATIONS FOR HEIGHT
 - WHITEBOARDS**
 - WB01
- GENERAL NOTES**
- REFER TO FINISHES SCHEDULE FOR MATERIAL AND COLOUR.
 - ALLOW SET DOWN TO WET AREAS.
 - INTERNAL AREAS HAVE SKT02 SKIRTING APPLIED, UNLESS INDICATED OTHERWISE.
 - INTERNAL AREAS WITH TIMBER FLOORING TO HAVE SKT03 SKIRTING APPLIED, UNLESS INDICATED OTHERWISE.
 - INTERNAL WET AREAS WITH VINYL FLOORING TO HAVE COVED SKIRTING APPLIED, UNLESS INDICATED OTHERWISE.
 - ALL FLOOR FINISH JUNCTIONS TO BE CENTRED UNDER DOOR LEAFS WHERE DOORS TRANSITION.
 - ALL CUPBOARDS (FHR, EDB, ETC) TO HAVE PT01 WALL FINISH
 - APPLY MOISTURE BARRIER UNDER CARPET - WPM08 AND VINYL FLOORING - WPM09 TO FLOORING MANUFACTURER'S INSTALLATION REQUIREMENT.

PAINT CODE	DESCRIPTION
CPT01	CARPET TYPE 01
CPT03	CARPET TYPE 03
PIN01	PINBOARD - BASIC 01
RF01	RESILIENT FINISH TYPE 01
RF05	RESILIENT FINISH TYPE 05
TGS01	TACTILE GROUND SURFACE INDICATOR TYPE 01

Issue			
No.	Date	Description	Chkd
2	30/04/2024	100% DD	PD
3	09/05/2024	For Coordination	PD
4	15/05/2024	Design Development	PD
5	28/03/2025	DRAFT Tender Docs	SJF
6	12/06/2025	HV Permit	SJF

Changes to this Revision

+61 (03) 9118 0000
Nominated Architect:
Andrew Duffin NSW 5602
NBRS & Partners Pty Ltd VIC 51197

nbrs.com.au

ABN 16 002 247 565

Project
Victorian College for the Deaf

at
597 St Kilda Rd, Melbourne, VIC 3004

for
Victorian School Building Authority



Drawing Title
FINISHES PLAN - NEW BUILDING -
LEVEL 1

Date 26/06/2025 4:45:39 PM
Scale 1 : 100 @ A1

Drawing Reference
VCD-NBRS-BN-DR-A-1101

Revision
6

Any form of replication of this drawing in full or in part without the written permission of NBRS+PARTNERS Pty Ltd constitutes an infringement of the copyright.

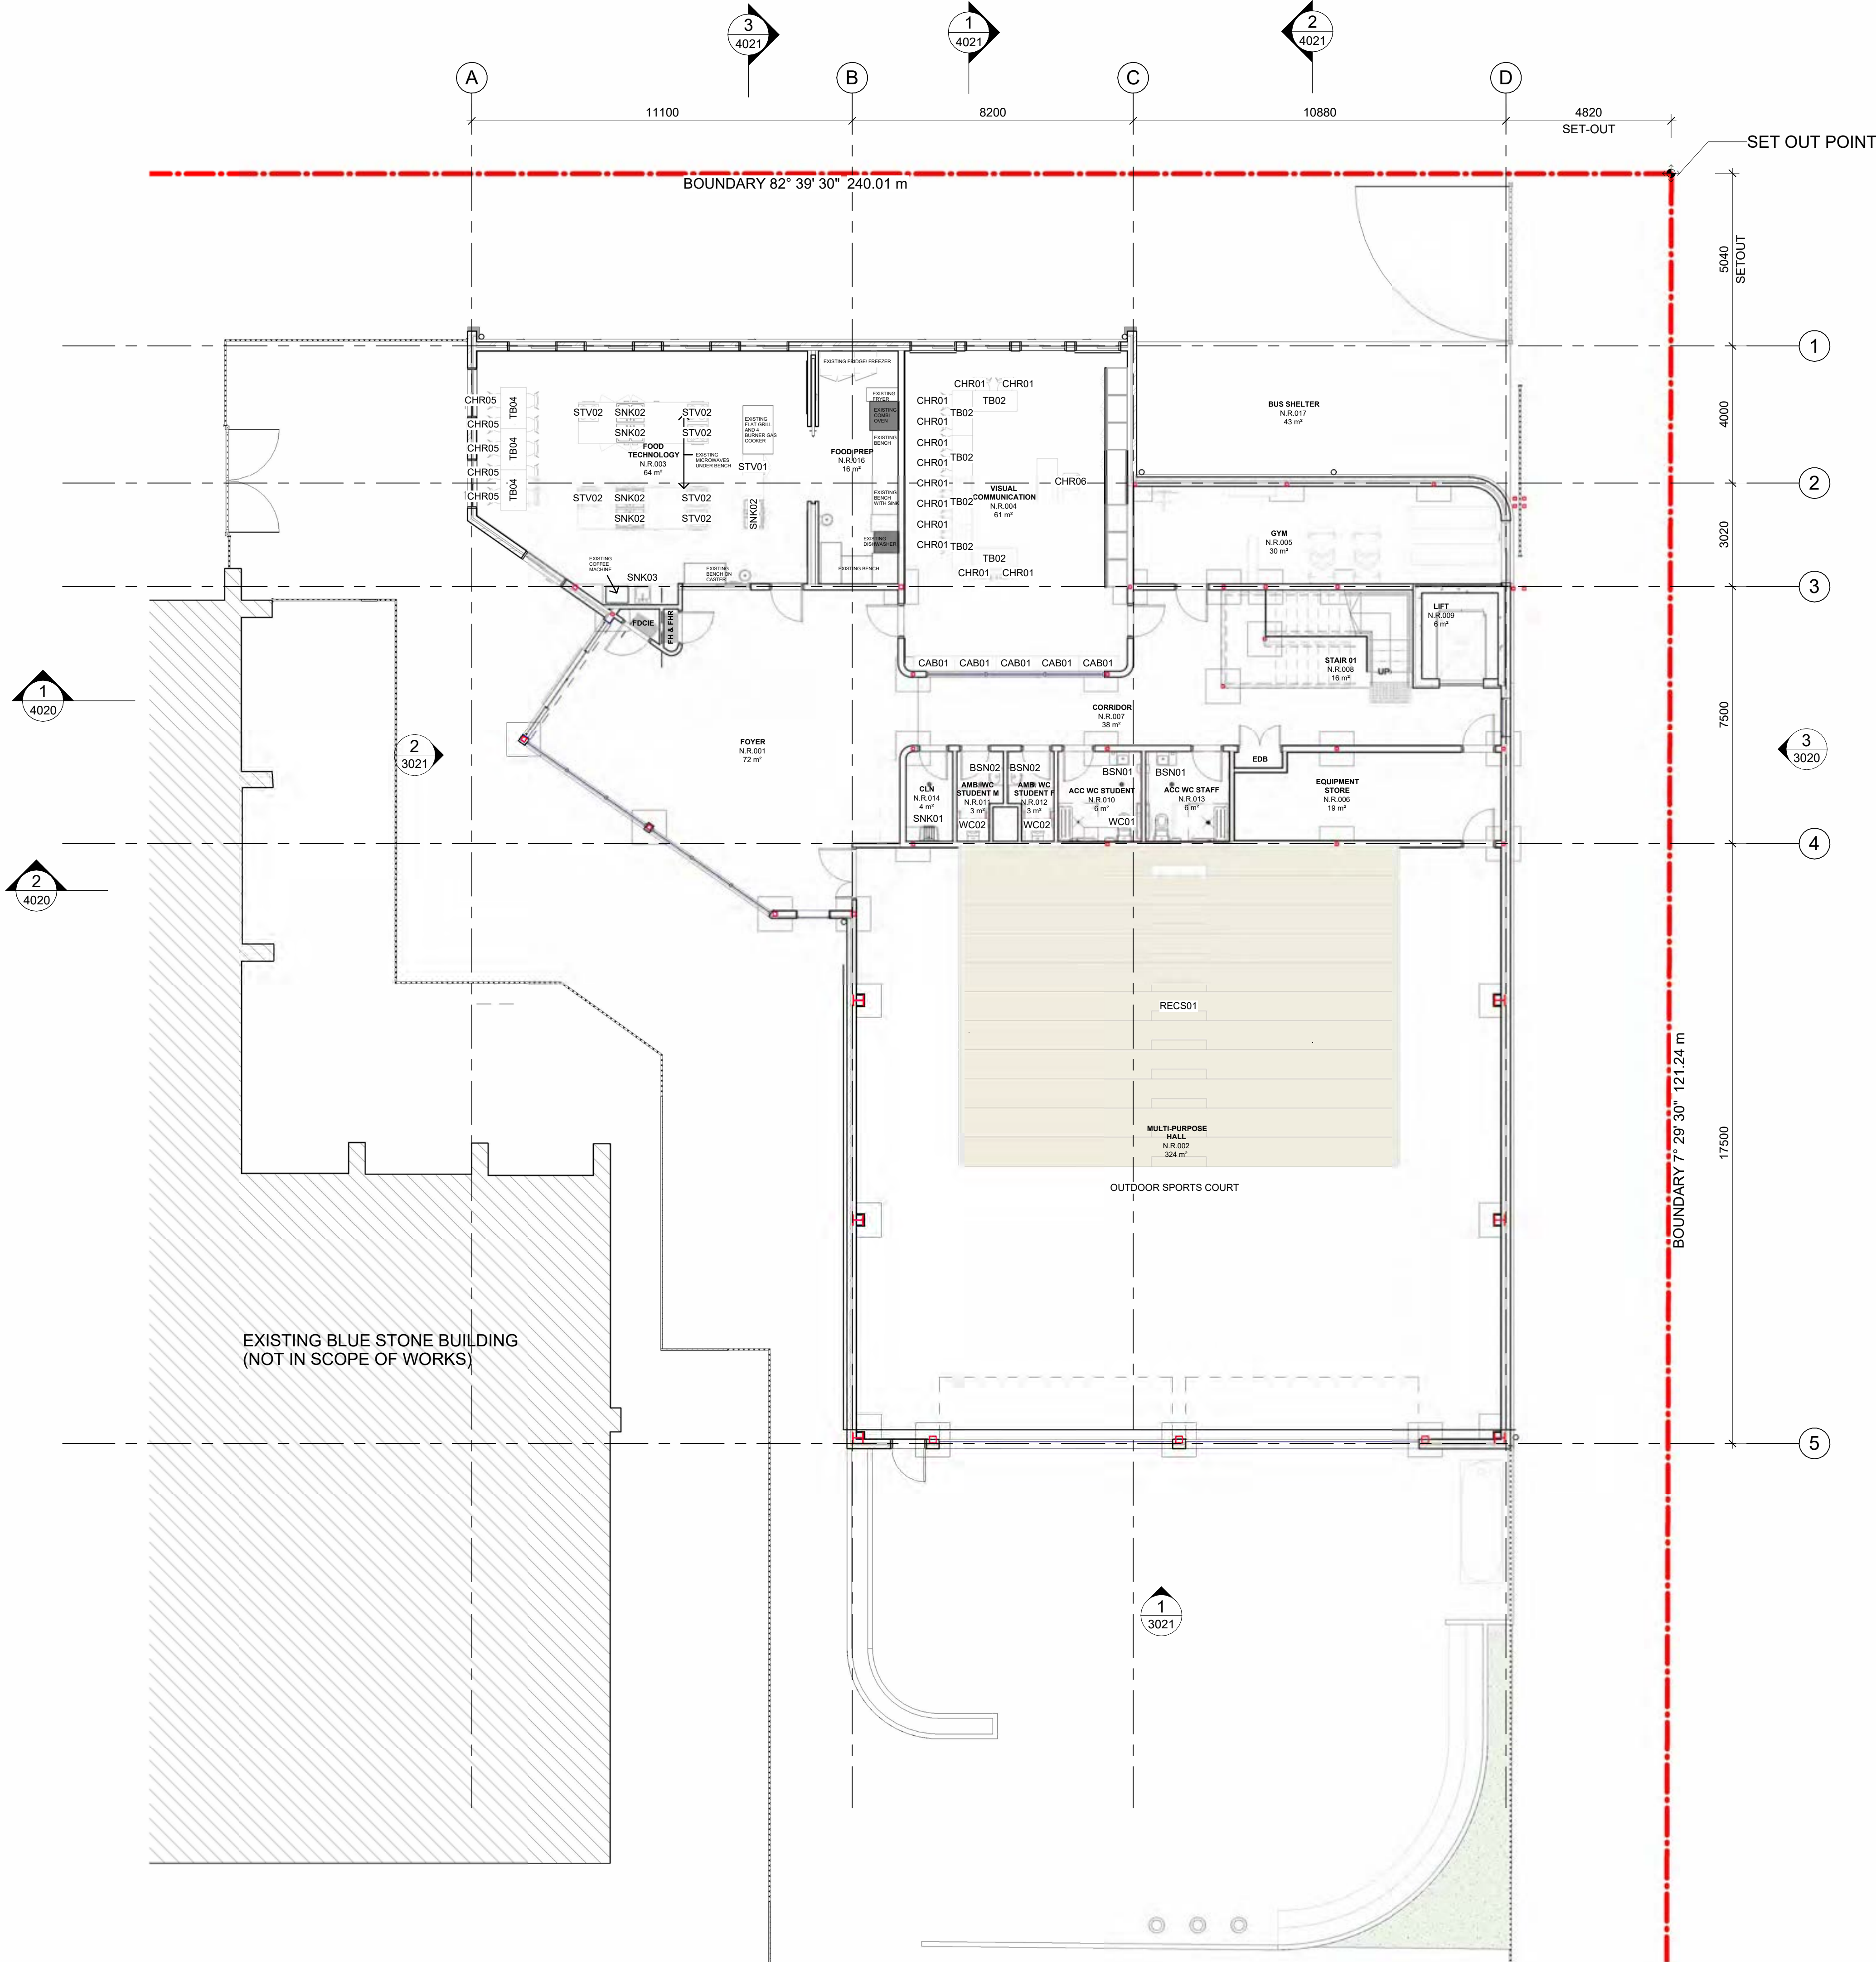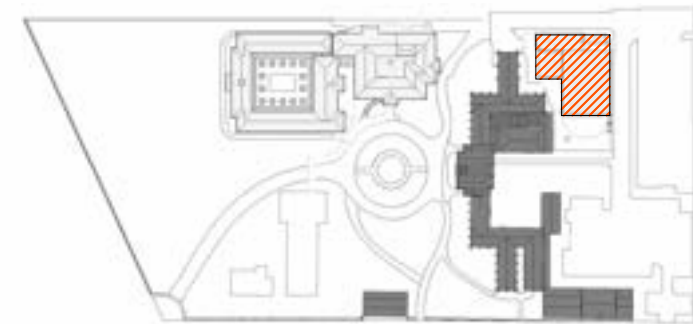

Issue				
No.	Date	Description	Chkd	
1	30/04/2024	100% DD	PD	
2	09/05/2024	For Coordination	PD	
3	15/05/2024	Design Development	PD	
4	28/03/2025	DRAFT Tender Docs	SJF	
5	12/06/2025	HV Permit	SJF	

Changes to this Revision

+61 (03) 9118 0000
nbrs.com.au
Nominated Architect:
Andrew Duffin NSW 5602
NBRS & Partners Pty Ltd VIC 51197
ABN 16 002 247 565

Project
Victorian College for the Deaf

at
597 St Kilda Rd, Melbourne, VIC 3004


for
Victorian School Building Authority

Drawing Title
FURNITURE PLAN - NEW BUILDING -
GROUND FLOOR



Date 26/06/2025 4:45:45 PM
Scale 1 : 100 @ A1

Drawing Reference
VCD-NBRS-BN-DR-A-1200

Any form of replication of this drawing in full or in part without the written permission of NBRS+PARTNERS Pty Ltd constitutes an infringement of the copyright.

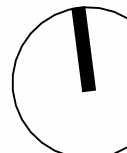

Revision
6

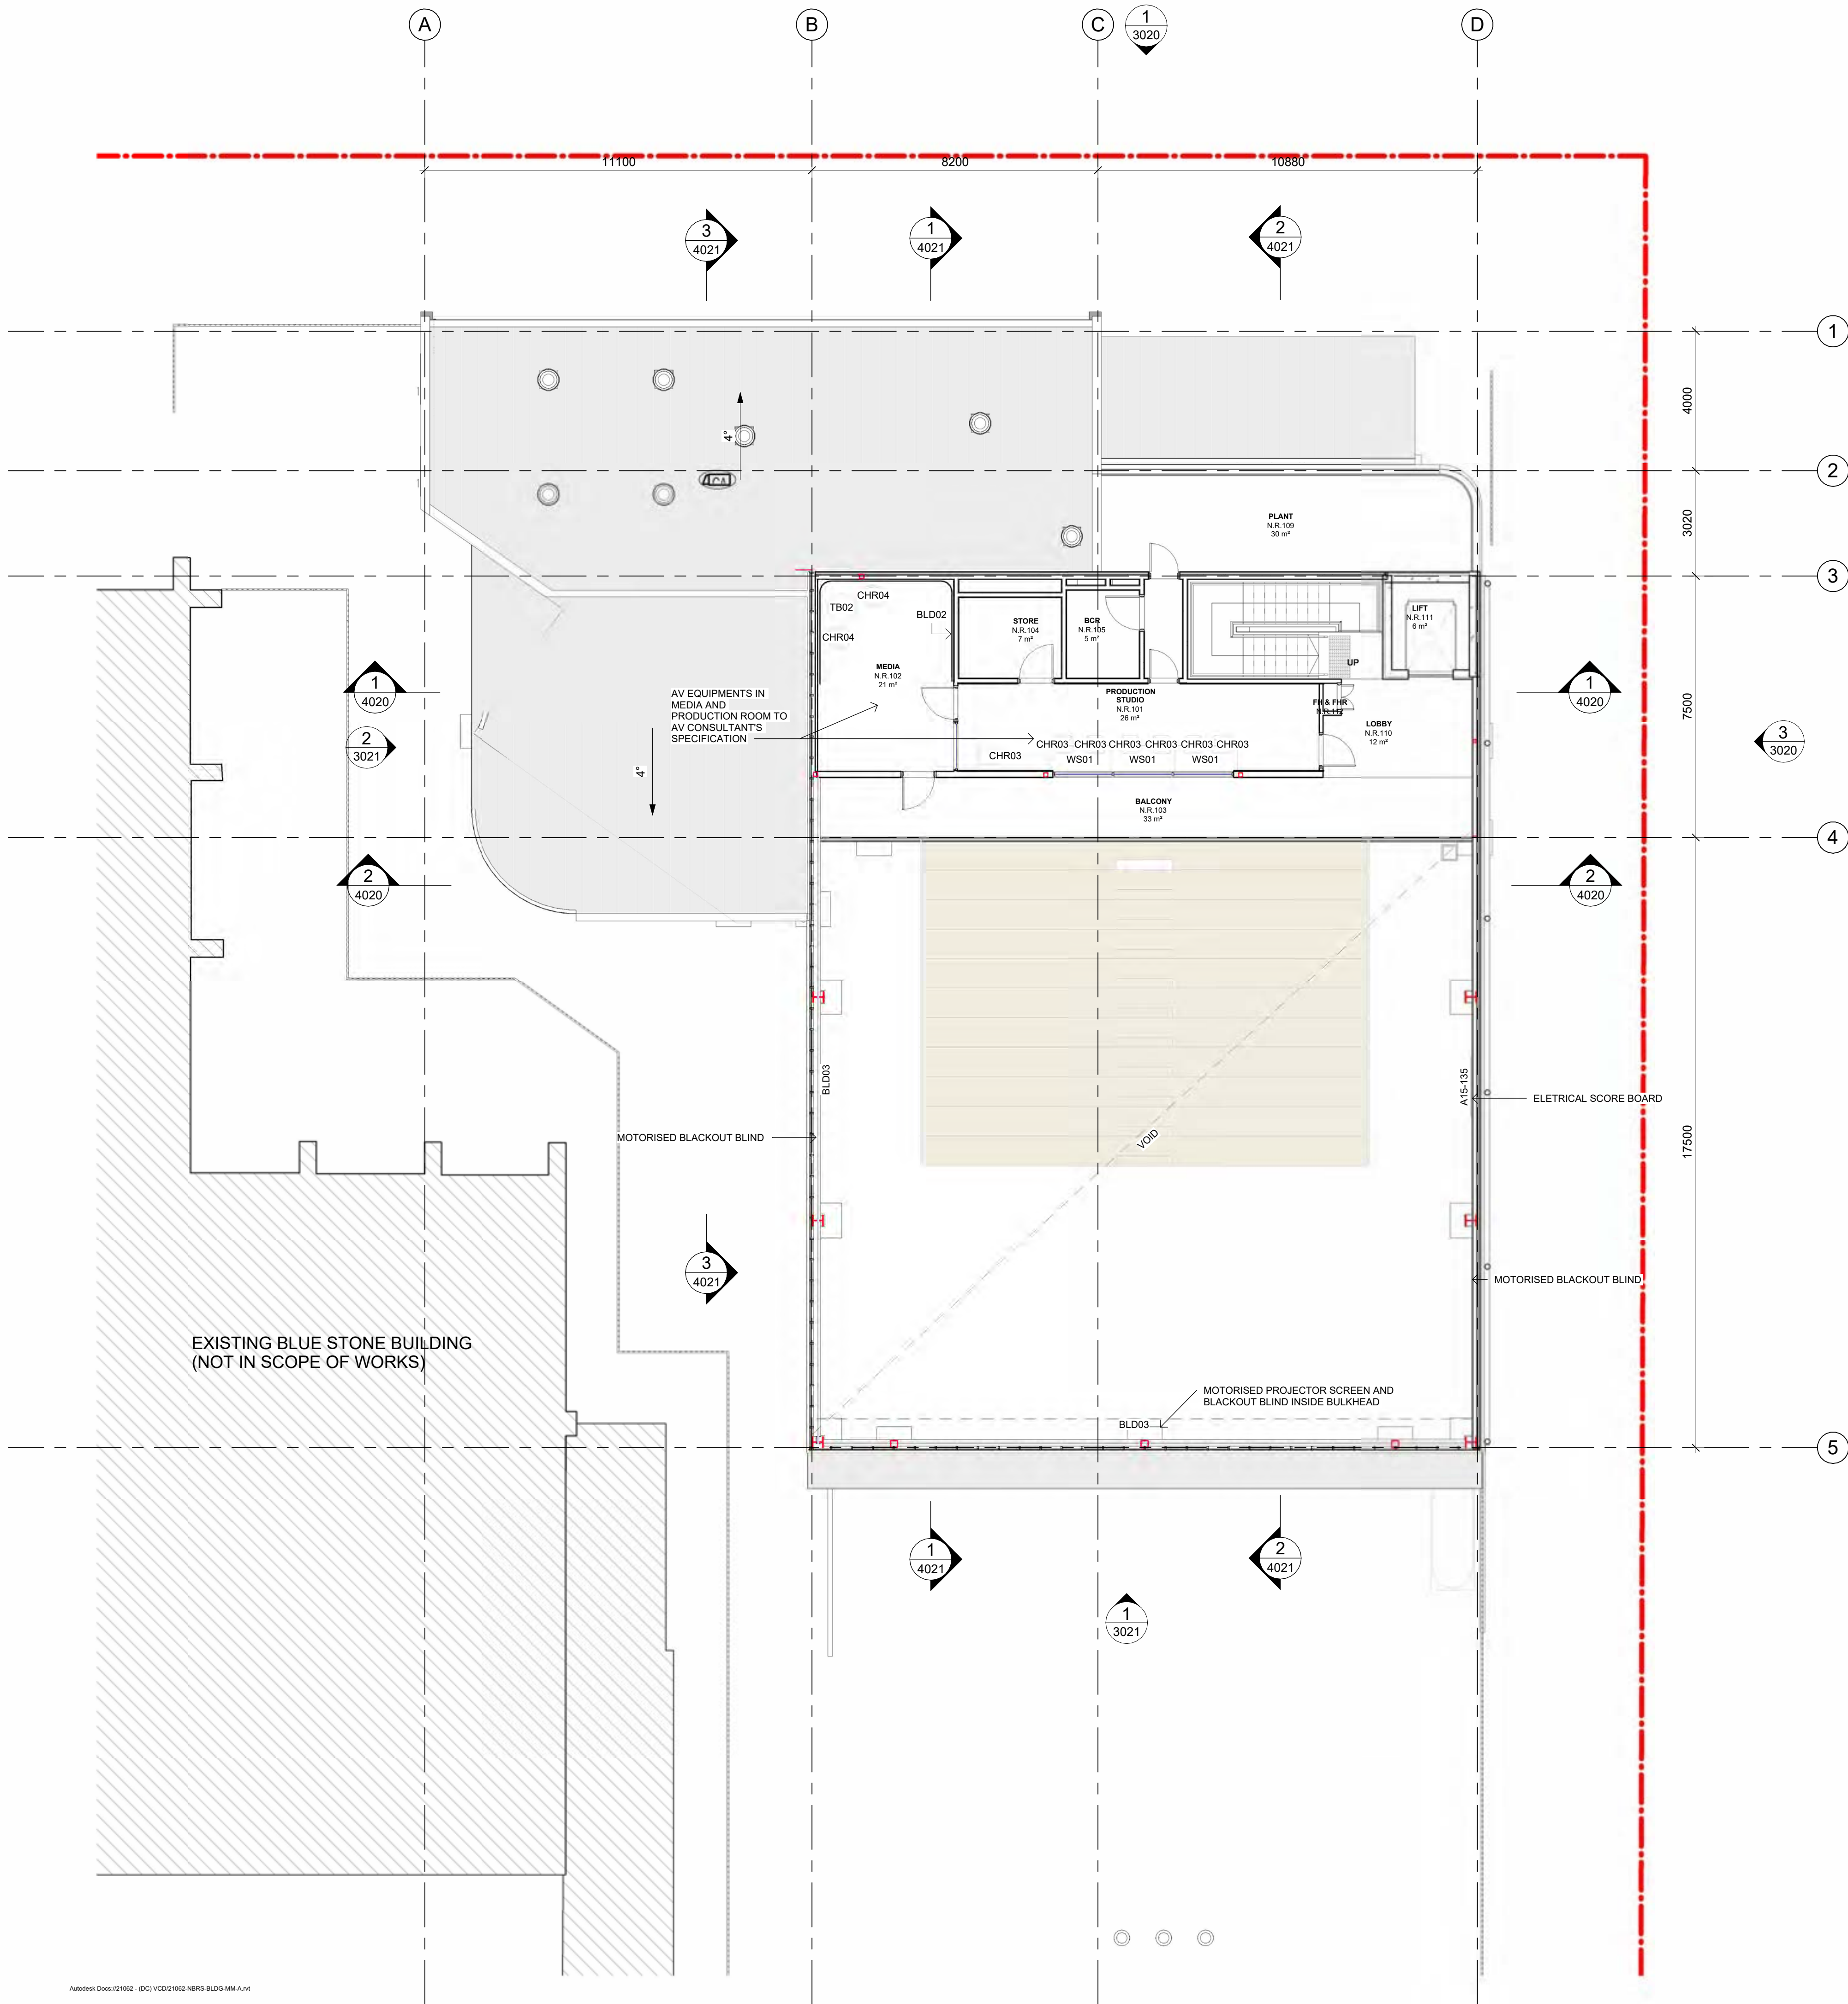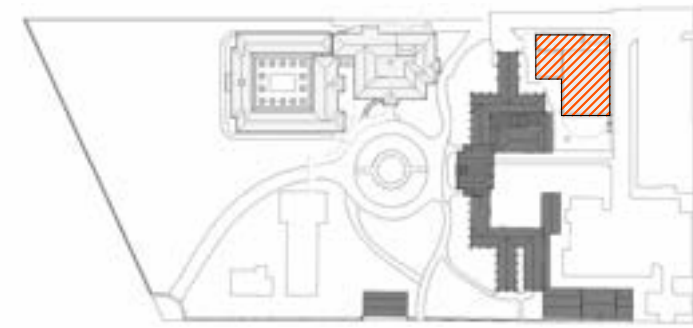

Issue				
No.	Date	Description	Chkd	
9	01/05/2024	HV ISSUE	PD	
10	09/05/2024	For Coordination	PD	
11	15/05/2024	Design Development	PD	
12	28/03/2025	DRAFT Tender Docs	SJF	
13	12/06/2025	HV Permit	SJF	

Changes to this Revision

+61 (03) 9118 0000
Nominated Architect:
Andrew Duffin NSW 5602
NBRS & Partners Pty Ltd VIC 51197

nbns.com.au

ABN 16 002 247 565

Project
Victorian College for the Deaf

at
597 St Kilda Rd, Melbourne, VIC 3004

for
Victorian School Building Authority


Drawing Title
FURNITURE PLAN - NEW BUILDING -
LEVEL 1

Date 26/06/2025 4:45:51 PM
Scale 1 : 100 @ A1

Drawing Reference
VCD-NBRS-BN-DR-A-1201

Revision
13

Any form of replication of this drawing in full or in part without the written permission of NBRS+PARTNERS Pty Ltd constitutes an infringement of the copyright.

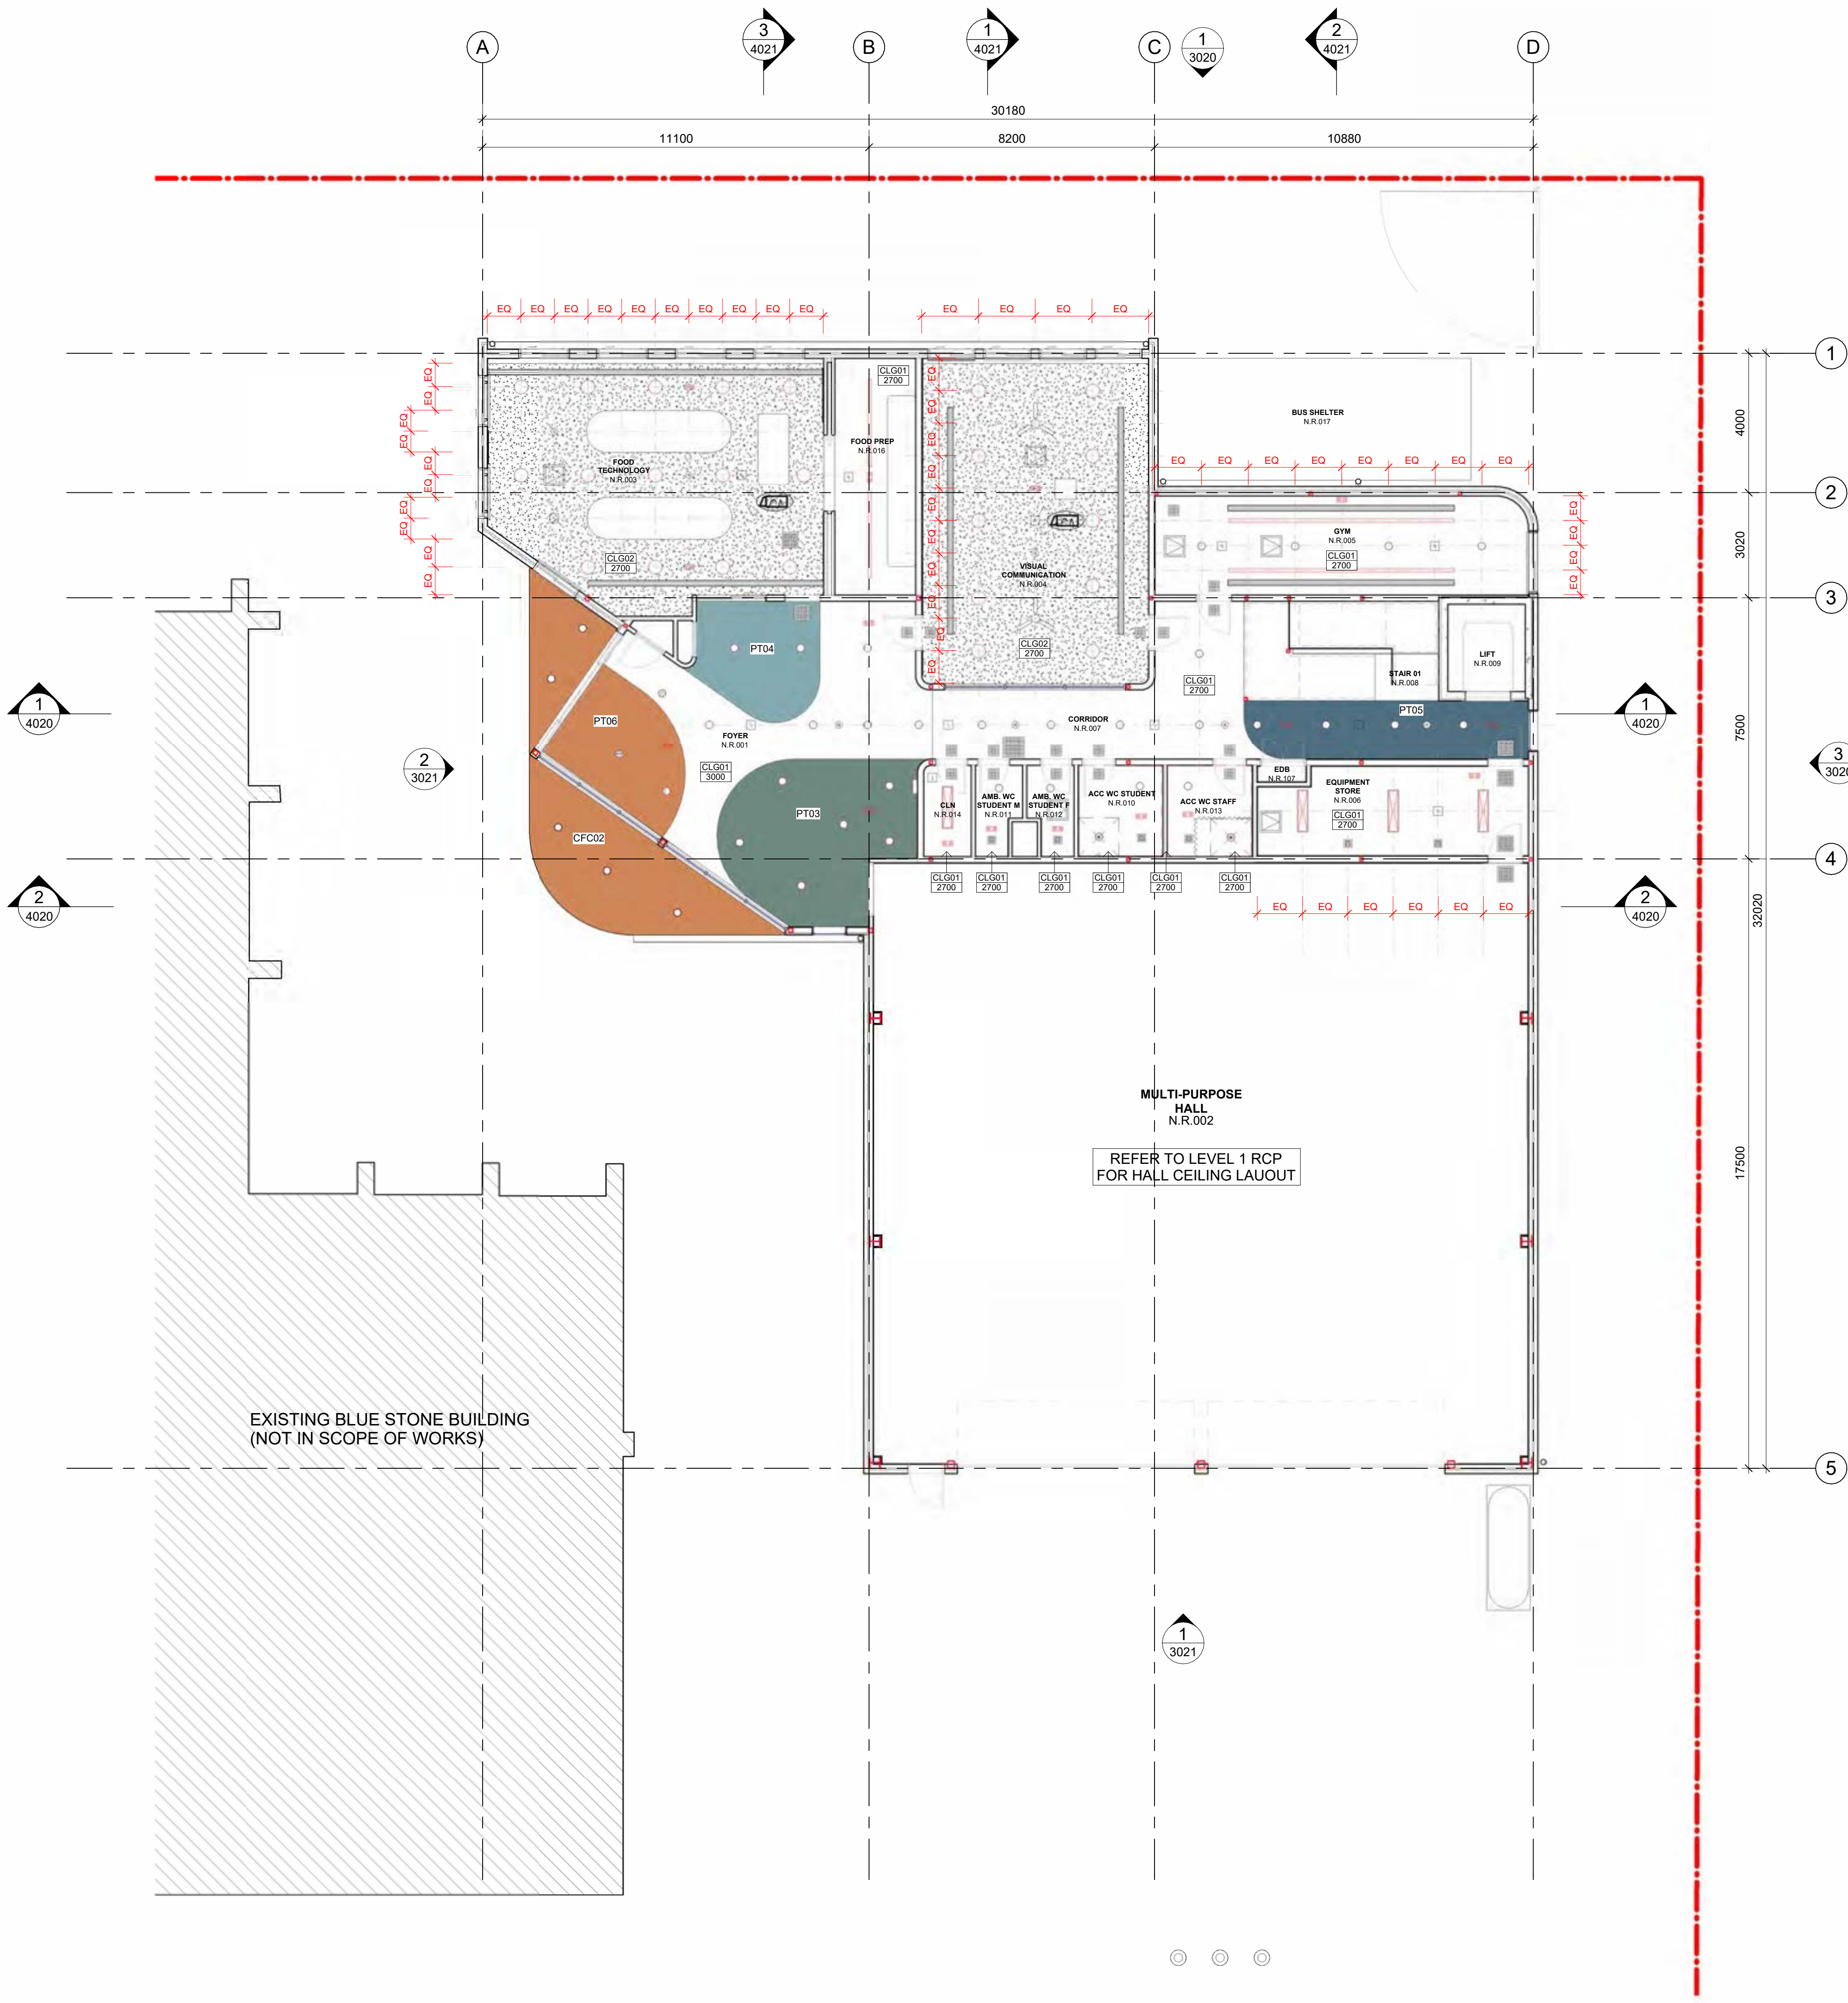

SYMBOL LEGEND

NOTE: REFER TO SERVICES ENGINEER'S DRAWINGS FOR DETAILED INFORMATION, SYMBOLS DRAWN ARE REPRESENTATIONAL ONLY.

CEILING TAG	
TYPE OF CEILING	CLG
NO CEILING	NC
HEIGHT CEILING	CH2700
RAKED CEILING	RAKED
NO CEILING	(MTC EX)
MATCH EXISTING	

ELECTRICAL

	DOWNLIGHT
	SURFACE MOUNTED BATTEN LIGHT
	STRIP LIGHTING - FLUSH WITH CEILING
	LED PANEL LIGHT
	ROUND SURFACE LIGHTS
	EMERGENCY LIGHT
	MOTION SENSOR
	CEILING FAN
	HIGH-VOLUME LOW-SPEED LONG ARM FANS
	LED / FLUORESCENT EMERGENCY EXIT LIGHT FITTING RECESSED
	LED / FLUORESCENT EMERGENCY EXIT LIGHT FITTING SURFACE MOUNTED
	MOTION SENSOR
	WIRELESS ACCESS POINT
	PIR MOTION DETECTOR

MECHANICAL


	ACCESS PANEL
	AIR GRILLE
	LINEAR / SLOT AIR GRILLE
	RADIAL SWIRL DIFFUSER

FIRE

	SMOKE ALARM
	THERMAL DETECTOR
	CEILING SPEAKER
	FIRE SPEAKER (HORN)

SECURITY

	CCTV SECURITY CAMERA SURFACE MOUNTED
--	--------------------------------------

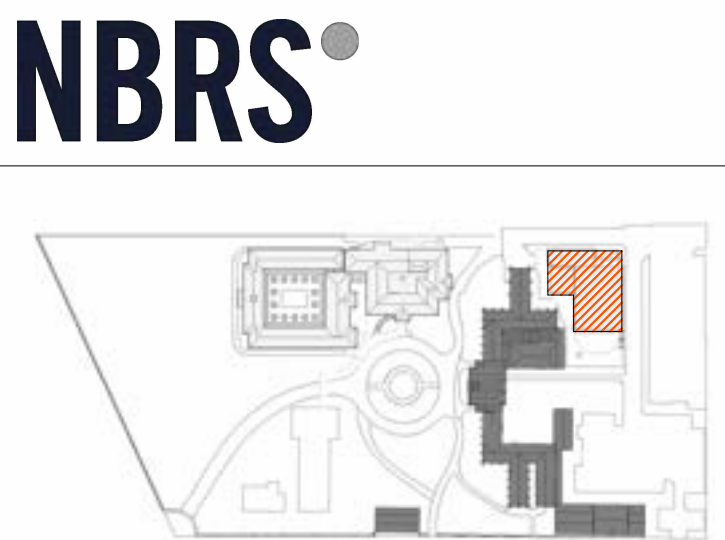

- RCP GENERAL NOTES:
- ALL RCP DRAWINGS INCLUDING THE LOCATION AND QUANTITY OF SERVICES FITTINGS AND FIXTURES ARE SUBJECT TO STAKEHOLDERS' APPROVAL.
 - TO BE READ IN CONJUNCTION WITH ELECTRICAL, HYDRAULIC & MECHANICAL PLANS. REFER TO SERVICES CONSULTANT DOCUMENTATION FOR ALL WALL, FLOOR & SOFFIT SERVICES PENETRATIONS WHERE NOT SHOWN ON THIS ARCHITECTURAL DRAWING.
 - CEILING HEIGHTS ARE SHOWN FROM BUILDING FFL.
 - ALL DIVIDING WALLS TO BE CONSTRUCTED TO THE UNDERSIDE OF UPPER FLOOR LINING OR THE UNDERSIDE OF ROOF SHEETING
 - PAIN FINISH TO GENERAL CEILING IN PA05, AND WET AREA CEILING IN PA03.C, OTHERWISE NOTED.

PAINT CODE	DESCRIPTION
CFC02	COMPRESS FIBIR CEMENT PANEL. COLOUR-FIRED CLAY
PT03	PAINT TYPE 03
PT04	PAINT TYPE 04
PT05	PAINT TYPE 05
PT06	PAINT TYPE 06

Issue			
No.	Date	Description	Chkd
5	30/04/2024	100% DD	PD
6	09/05/2024	For Coordination	PD
7	15/05/2024	Design Development	PD
8	28/03/2025	DRAFT Tender Docs	SJF
9	12/06/2025	HV Permit	SJF

Changes to this Revision

NBRS

+61 (03) 9118 0000 nb.rs.com.au

Nominated Architect:
Andrew Duffin NSW 5602
NBRS & Partners Pty Ltd VIC 51197 ABN 16 002 247 565

Project

Victorian College for the Deaf

at

597 St Kilda Rd, Melbourne, VIC 3004

for

Victorian School Building Authority


Drawing Title
RCP - NEW BUILDING - GROUND FLOOR

Date 26/06/2025 4:45:55 PM
Scale 1 : 100 @ A1

Drawing Reference
VCD-NBRS-BN-DR-A-2020

Revision
9

Any form of replication of this drawing in full or in part without the written permission of NBRS+PARTNERS Pty Ltd constitutes an infringement of the copyright.

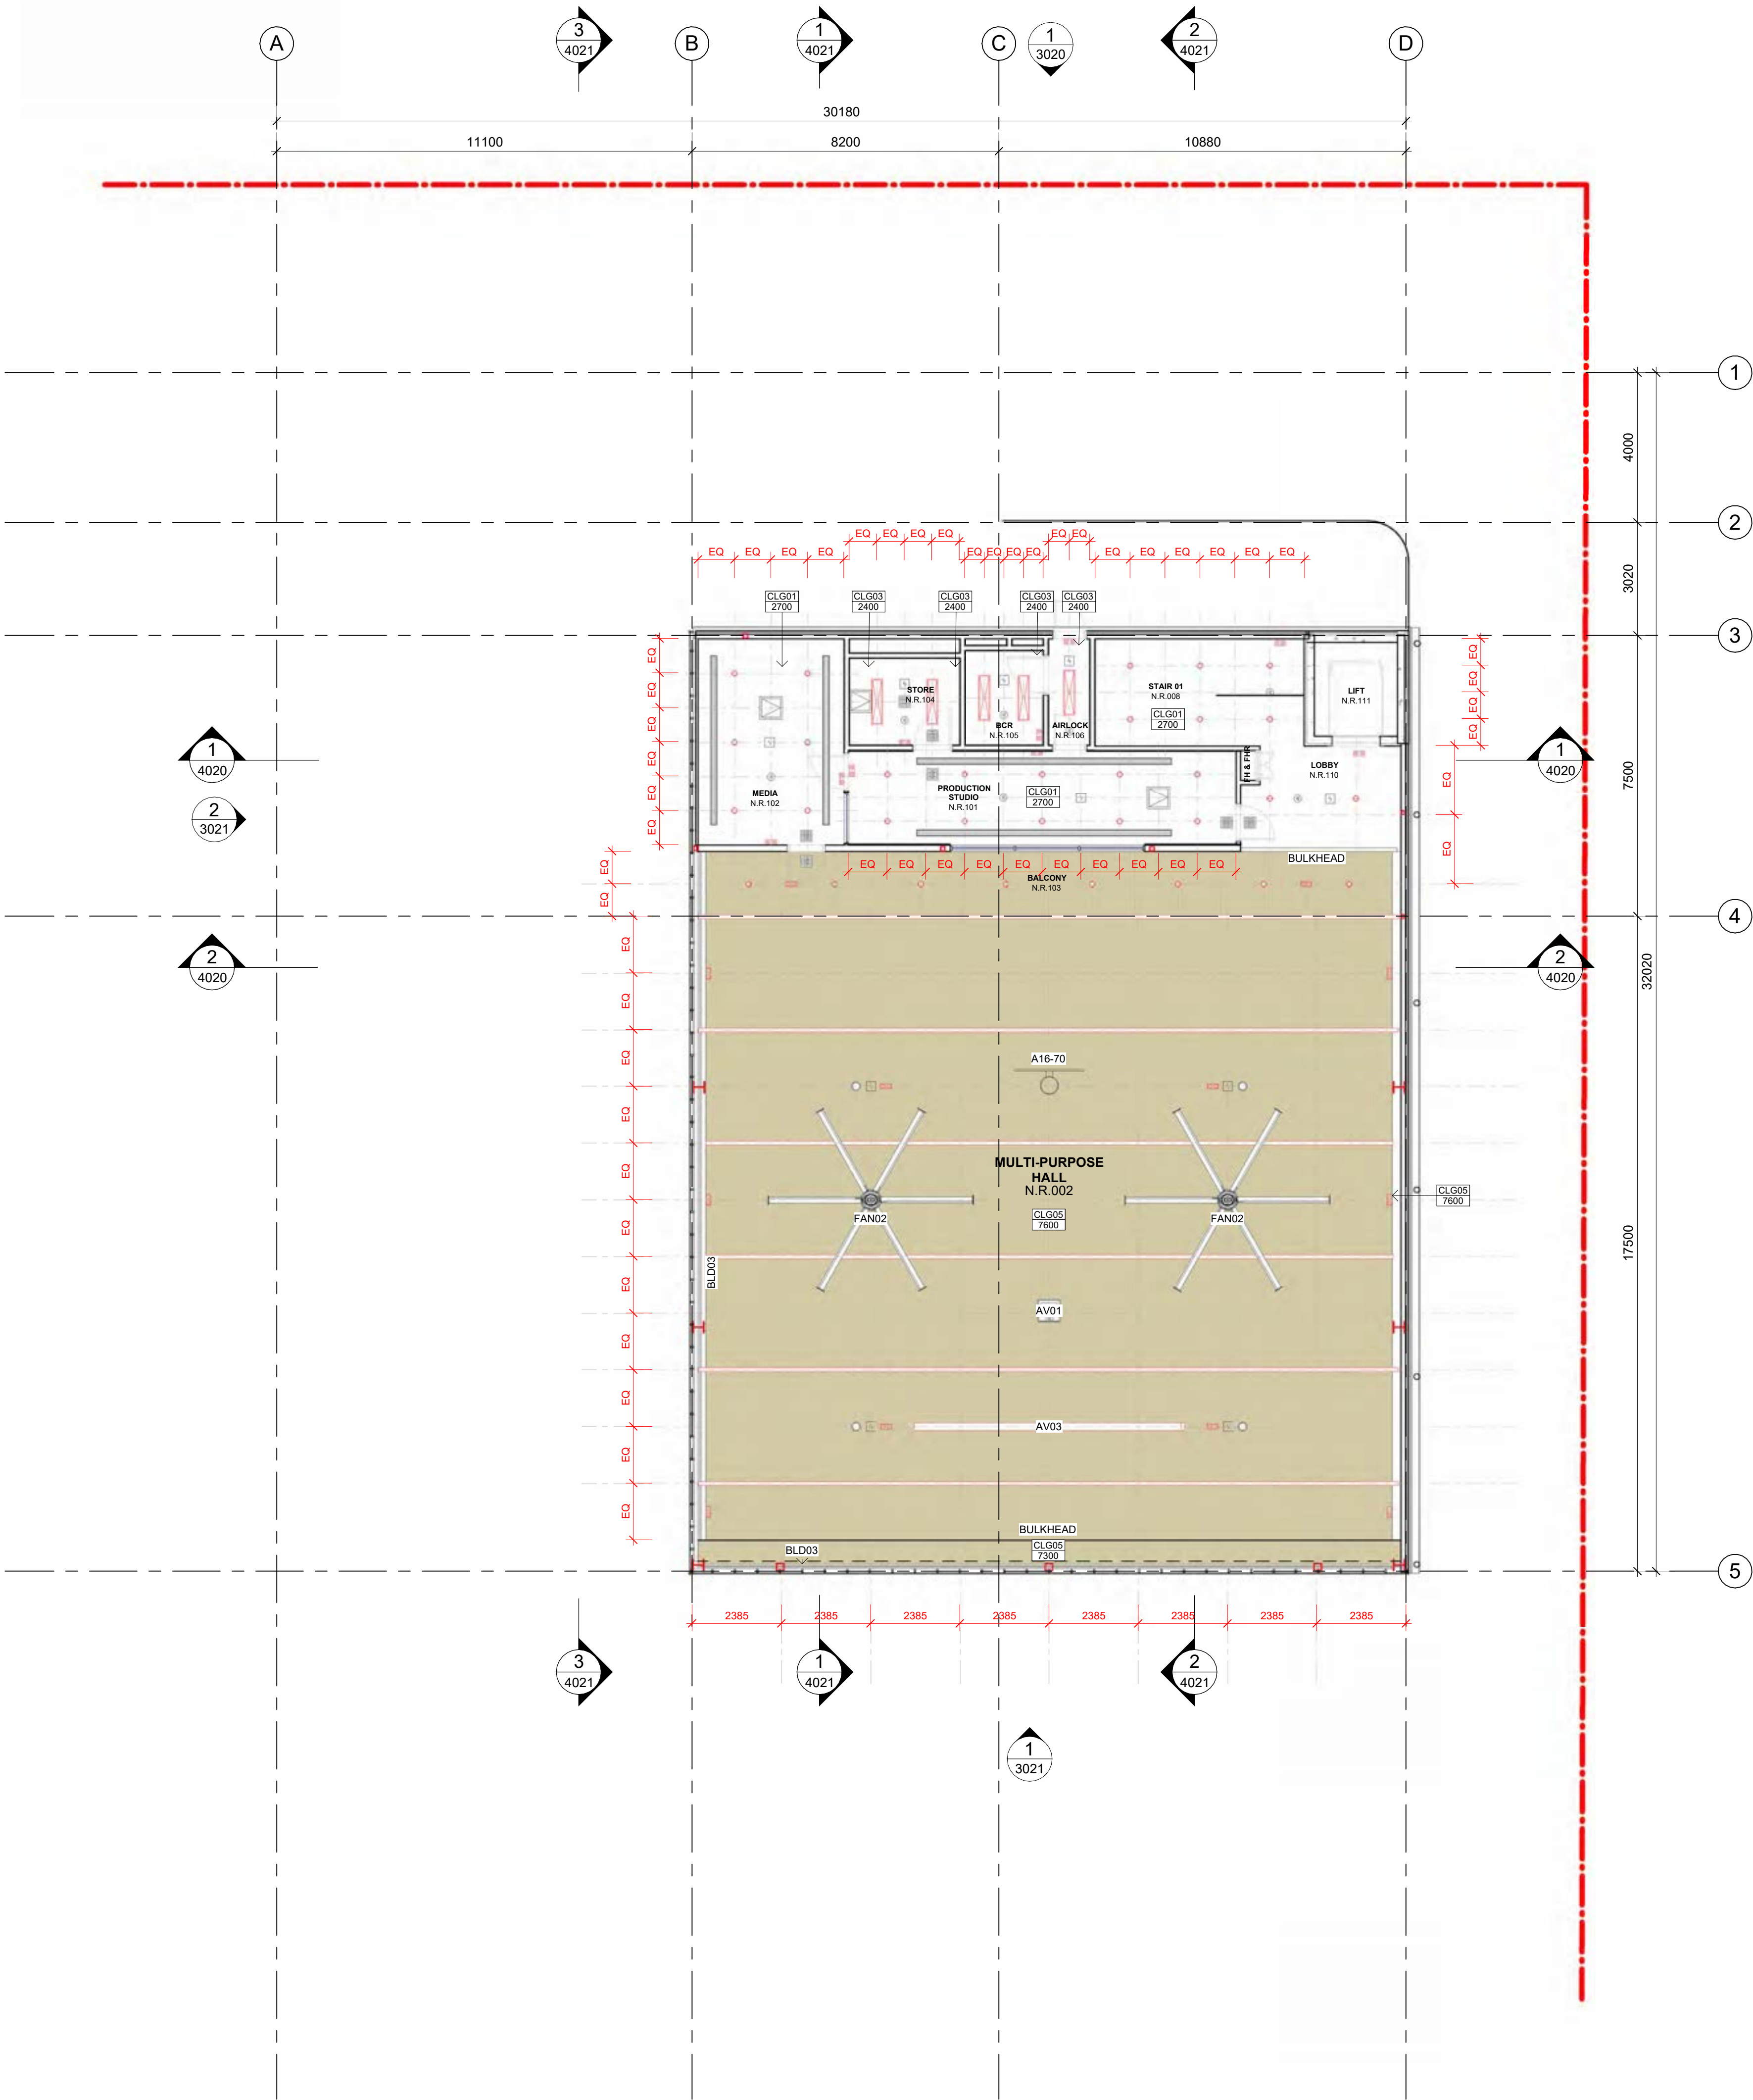

SYMBOL LEGEND

NOTE: REFER TO SERVICES ENGINEER'S DRAWINGS FOR DETAILED INFORMATION, SYMBOLS DRAWN ARE REPRESENTATIONAL ONLY.

CEILING TAG	
TYPE OF CEILING	CLG
NO CEILING	NC
HEIGHT CEILING	CH2700
RAKED CEILING	RAKED
NO CEILING	NO CEILING
MATCH EXISTING	[MTC EX]

ELECTRICAL

	DOWNLIGHT
	SURFACE MOUNTED BATTEN LIGHT
	STRIP LIGHTING - FLUSH WITH CEILING
	LED PANEL LIGHT
	ROUND SURFACE LIGHTS
	EMERGENCY LIGHT
	MOTION SENSOR
	CEILING FAN
	HIGH-VOLUME LOW-SPEED LONG ARM FANS
	LED / FLUORESCENT EMERGENCY EXIT LIGHT FITTING RECESSED
	LED / FLUORESCENT EMERGENCY EXIT LIGHT FITTING SURFACE MOUNTED
	MOTION SENSOR
	WIRELESS ACCESS POINT
	PIR MOTION DETECTOR

MECHANICAL

	ACCESS PANEL
	AIR GRILLE
	LINEAR / SLOT AIR GRILLE
	RADIAL SWIRL DIFFUSER


FIRE

	SMOKE ALARM
	THERMAL DETECTOR
	CEILING SPEAKER
	FIRE SPEAKER (HORN)

SECURITY

	CCTV SECURITY CAMERA SURFACE MOUNTED
--	--------------------------------------

NBRS

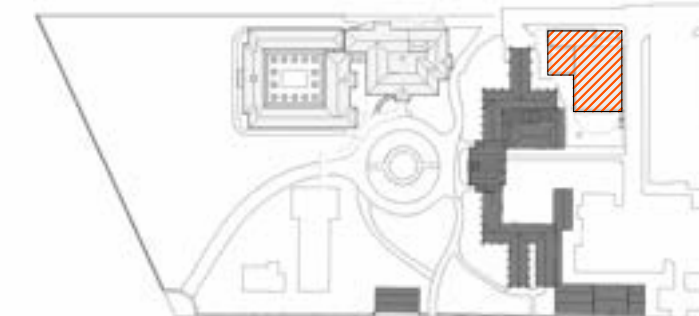

RCP GENERAL NOTES:

- ALL RCP DRAWINGS INCLUDING THE LOCATION AND QUANTITY OF SERVICES FITTINGS AND FIXTURES ARE SUBJECT TO STAKEHOLDERS' APPROVAL.
- TO BE READ IN CONJUNCTION WITH ELECTRICAL, HYDRAULIC & MECHANICAL PLANS. REFER TO SERVICES CONSULTANT DOCUMENTATION FOR ALL WALL, FLOOR & SOFFIT SERVICES PENETRATIONS WHERE NOT SHOWN ON THIS ARCHITECTURAL DRAWING.
- CEILING HEIGHTS ARE SHOWN FROM BUILDING FFL.
- ALL DIVIDING WALLS TO BE CONSTRUCTED TO THE UNDERSIDE OF UPPER FLOOR LINING OR THE UNDERSIDE OF ROOF SHEETING
- PAIN FINISH TO GENERAL CEILING IN PA05, AND WET AREA CEILING IN PA03.C, OTHERWISE NOTED.

PAINT CODE	DESCRIPTION
A16-70	BASKETBALL BACKBOARD
AV01	PROJECTOR CEILING MOUNTED
AV03	STAGE LIGHT
BLD03	BLIND TYPE 03
FAN02	BIG ASS FAN, 5.9M DIA

Issue			
No.	Date	Description	Chkd
5	30/04/2024	100% DD	PD
6	09/05/2024	For Coordination	PD
7	15/05/2024	Design Development	PD
8	28/03/2025	DRAFT Tender Docs	SJF
9	12/06/2025	HV Permit	SJF

Changes to this Revision

NBRS

+61 (03) 9118 0000
Nominated Architect:
Andrew Duffin NSW 5602
NBRS & Partners Pty Ltd VIC 51197

Project
Victorian College for the Deaf

at
597 St Kilda Rd, Melbourne, VIC 3004

for
Victorian School Building Authority



Drawing Title
RCP - NEW BUILDING - LEVEL 1

Date 26/06/2025 4:46:00 PM
Scale 1 : 100 @ A1

Drawing Reference
VCD-NBRS-BN-DR-A-2021

Revision
9

Any form of replication of this drawing in full or in part without the written permission of NBRS+PARTNERS Pty Ltd constitutes an infringement of the copyright.

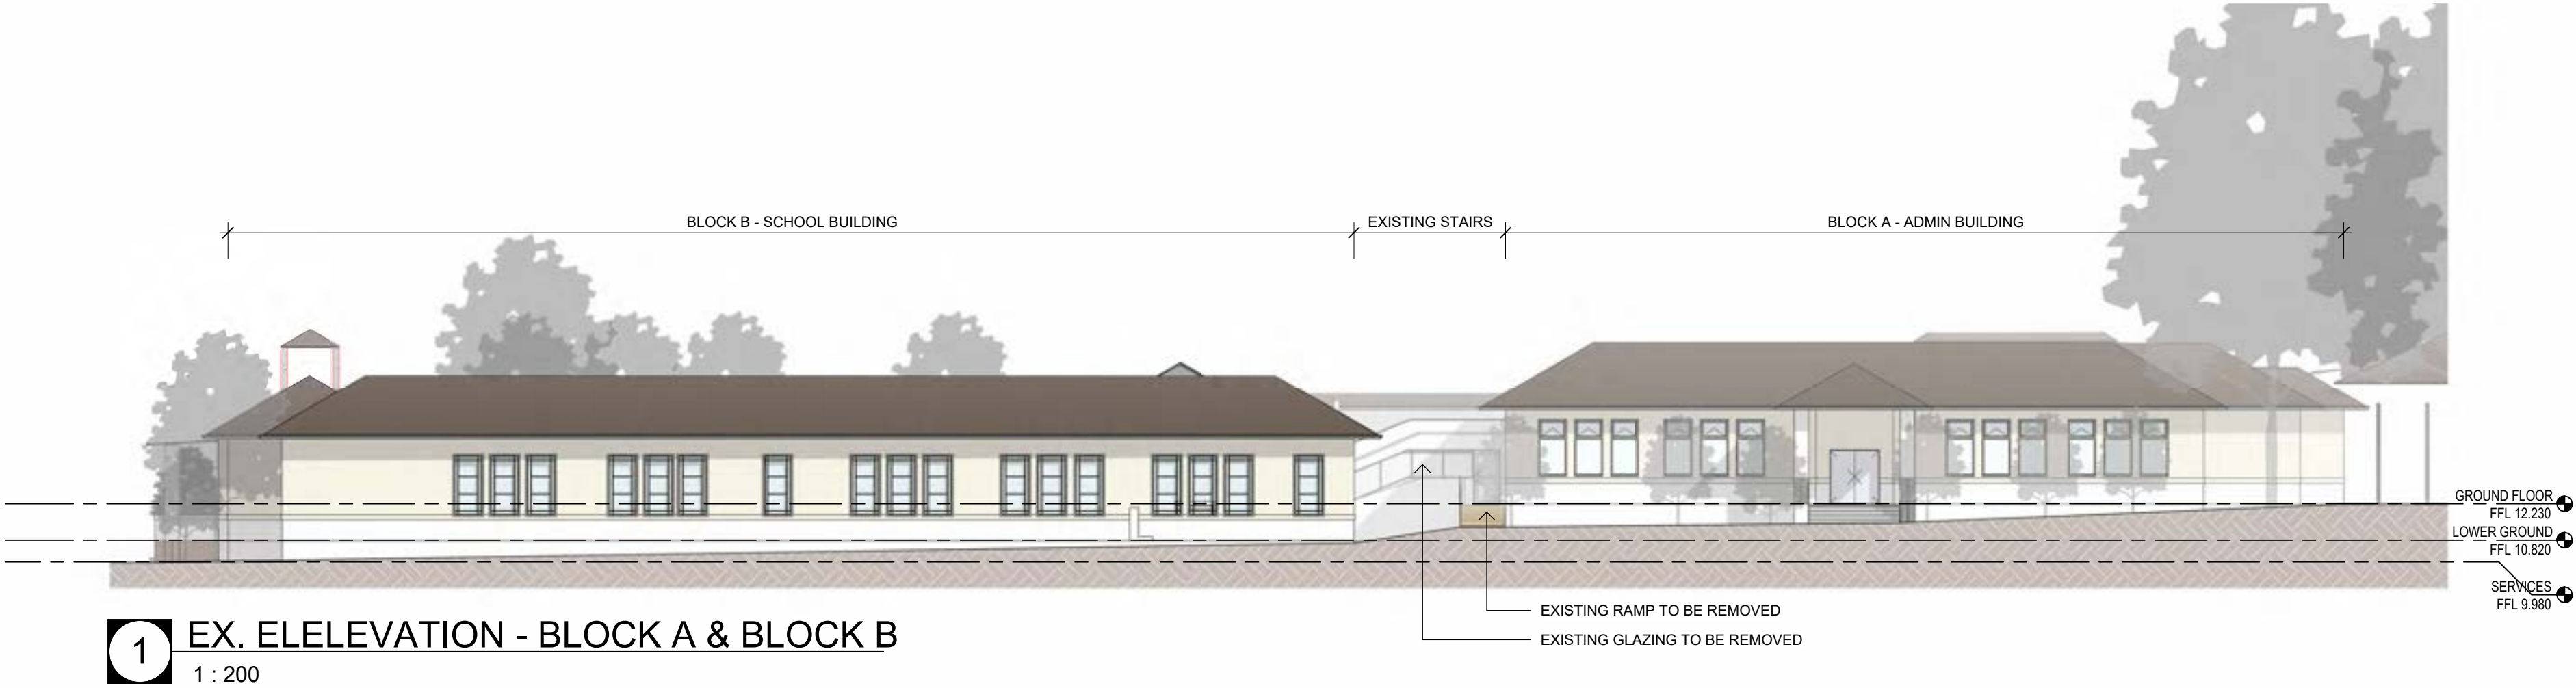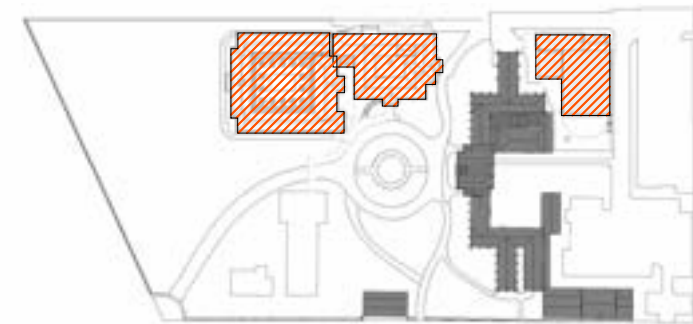

1 EX. ELEVATION - BLOCK A & BLOCK B
1 : 200

PAINT CODE	DESCRIPTION
CFC01	COMPRESS FIBIR CEMENT PANEL. COLOUR-SLATE GREY
MR01	KLIP-LOK ROOFING
SCN01	PERFORATED METAL SCREEN-SURFMIST POWDERCOATE FINISH



2 NEW ELEVATION - BLOCK A & BLOCK B
1 : 200

Issue No.	Date	Description	Chkd
5	01/05/2024	HV ISSUE	PD
6	09/05/2024	For Coordination	PD
7	15/05/2024	Design Development	PD
8	28/03/2025	DRAFT Tender Docs	SJF
9	12/06/2025	HV Permit	SJF

Changes to this Revision

+61 (03) 9118 0000
nbrs.com.au
Nominated Architect:
Andrew Duffin NSW 5602
NBRS & Partners Pty Ltd VIC 51197
ABN 16 002 247 565

Project
Victorian College for the Deaf


at
597 St Kilda Rd, Melbourne, VIC 3004
for
Victorian School Building Authority

Drawing Title
ELEVATIONS - BLOCK A & BLOCK B



Date 26/06/2025 4:46:17 PM
Scale As indicated @ A1

Drawing Reference
VCD-NBRS-ZZ-DR-A-3000
Revision
9

Any form of replication of this drawing in full or in part without the written permission of NBRS+PARTNERS Pty Ltd constitutes an infringement of the copyright.
© 2023

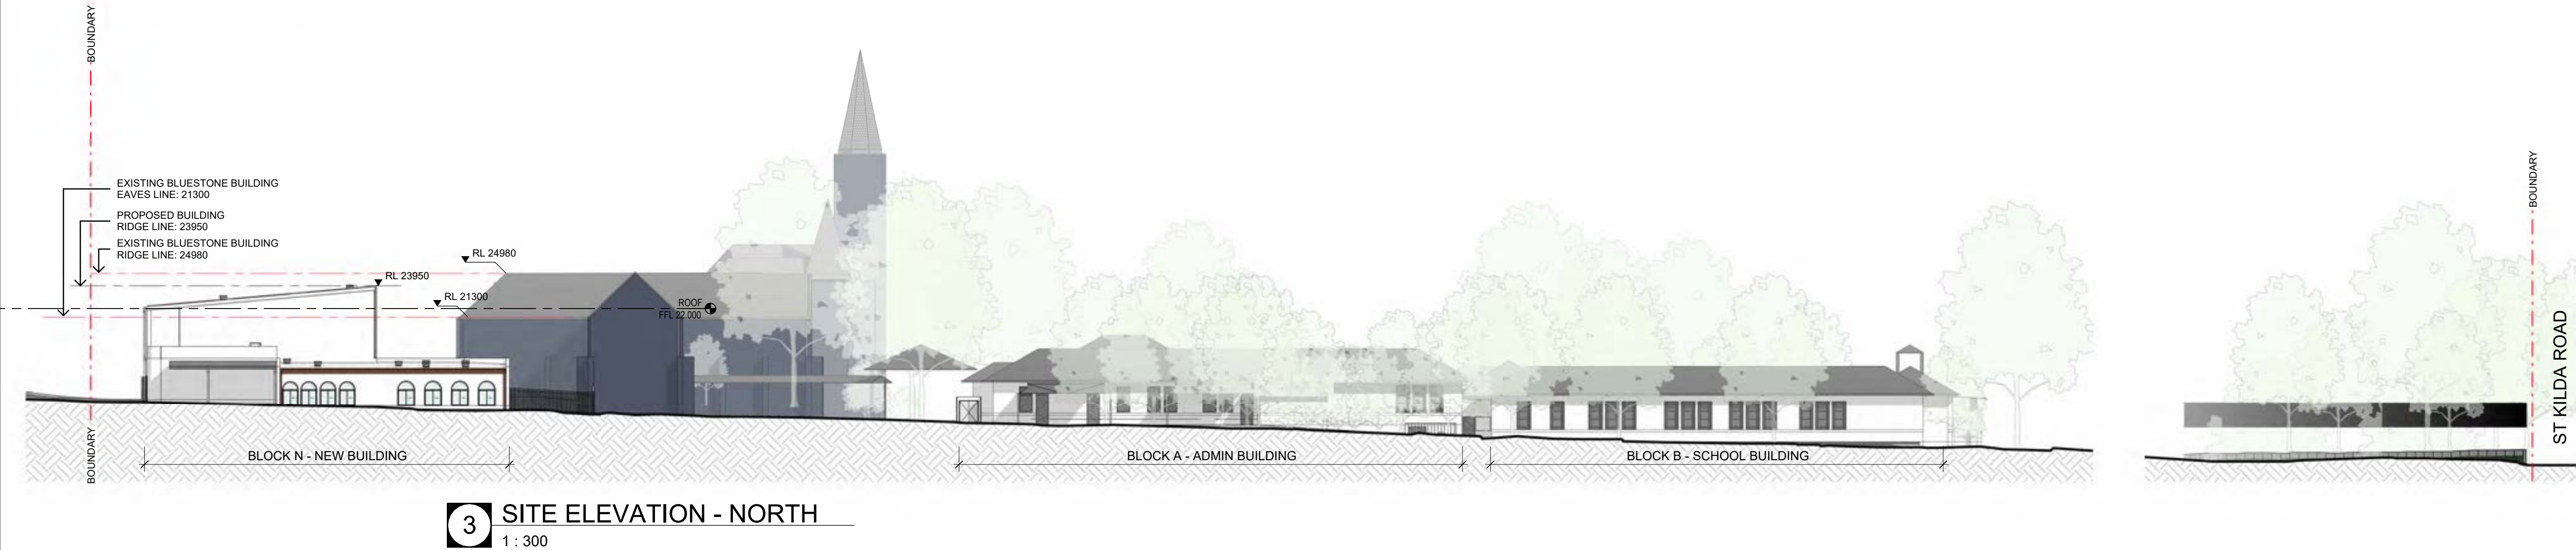


3 SITE ELEVATION - NORTH
1 : 300

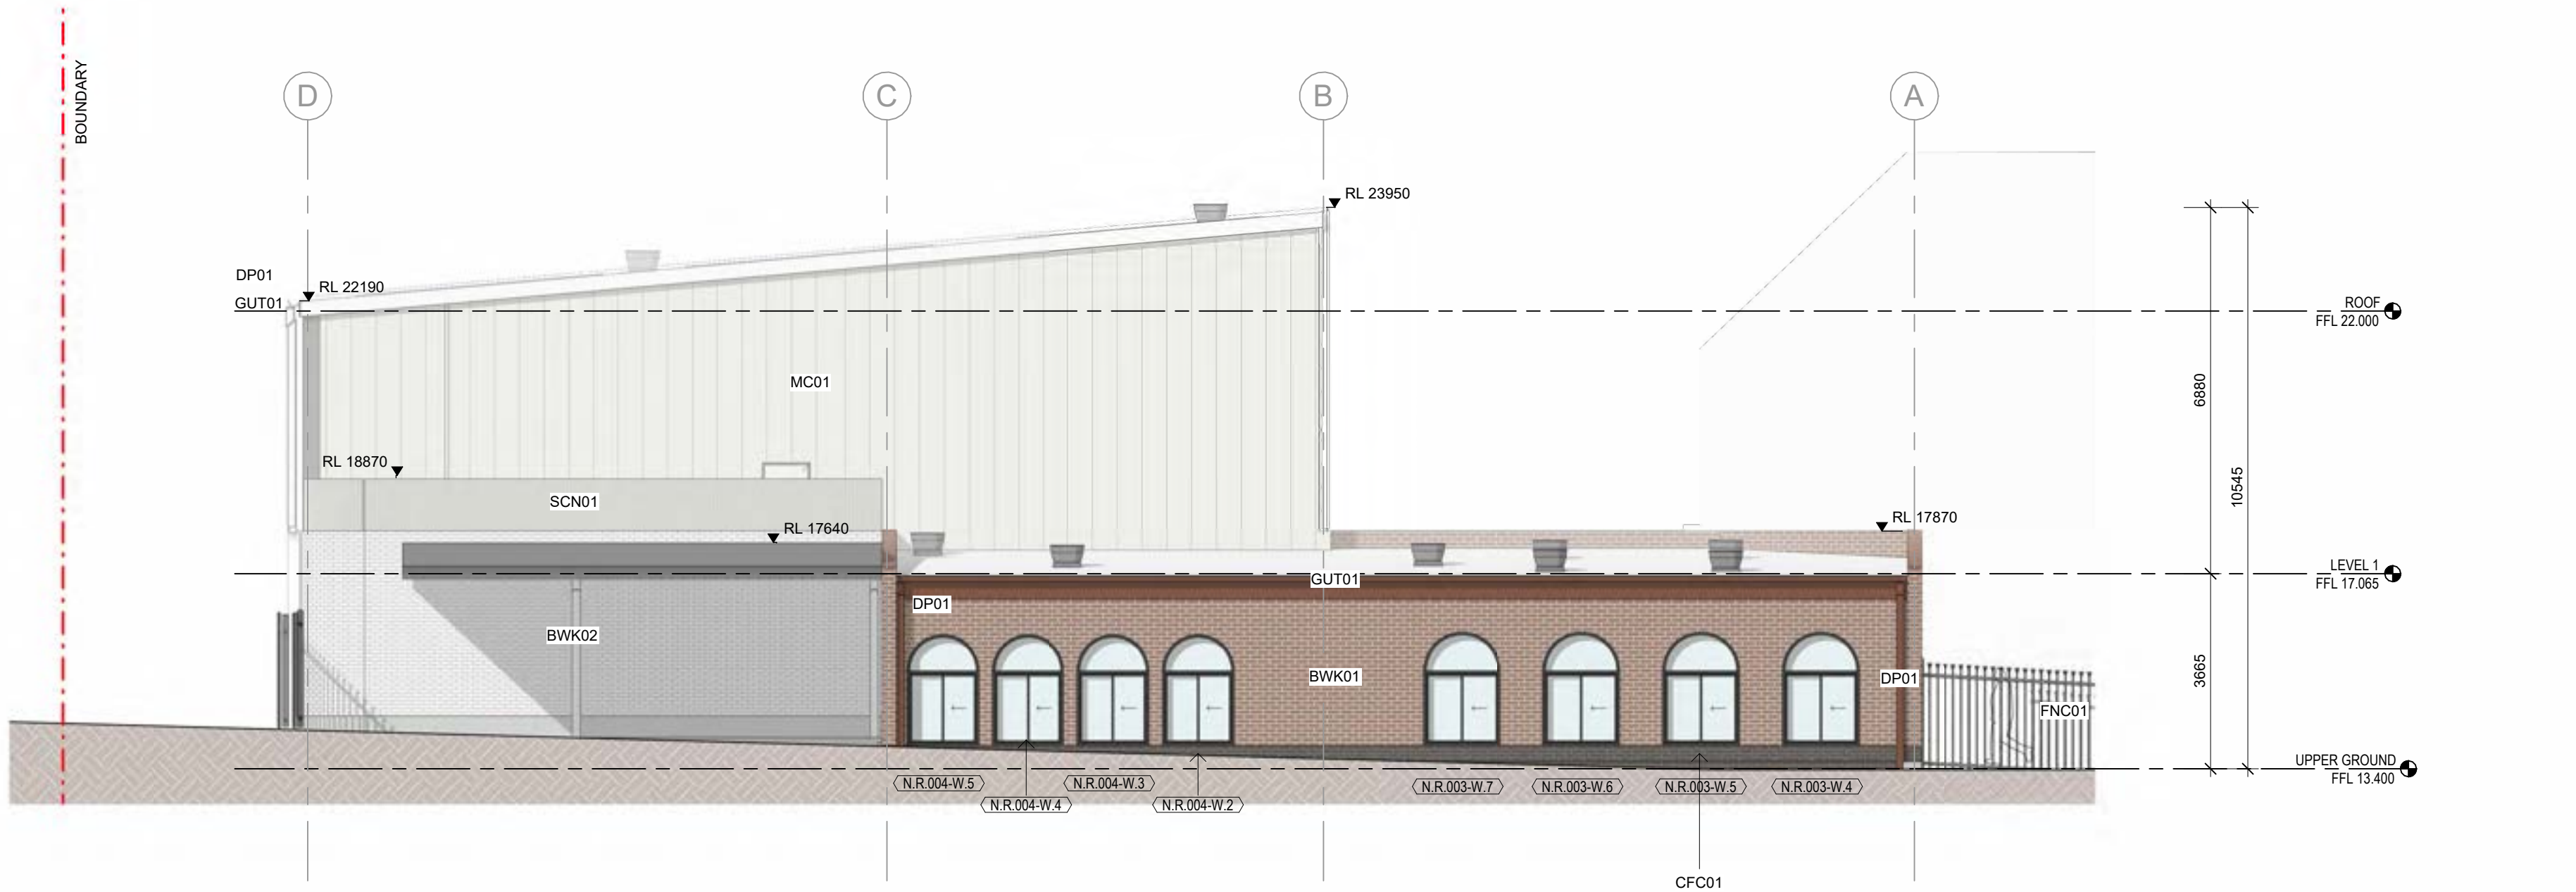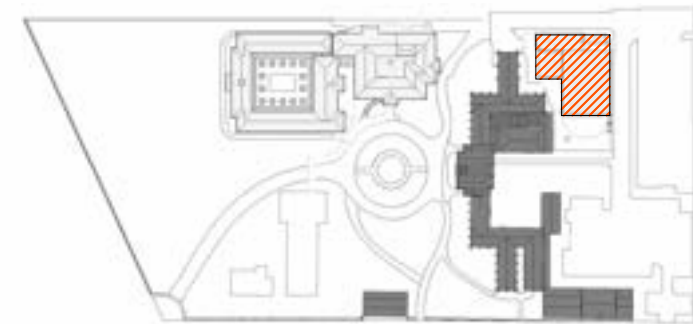

1 NEW BUILDING - NORTH ELEVATION
1 : 100

PAINT CODE	DESCRIPTION
BG02	BOX GUTTER TYPE 02
BWK01	FACE BRICKWORK TYPE 01 RED BRICK
BWK02	FACE BRICKWORK TYPE 02 WHITE/CREAM BRICK
CFC01	COMPRESS FIBIR CEMENT PANEL. COLOUR-SLATE GREY
DP01	150 DIA
FNC01	FENCE TYPE 01
GSL01	SLIDING GATE TYPE 01
GUT01	200mm HALF ROUND
MC01	METAL CLADDING - SURFMIST
SCN01	PERFORATED METAL SCREEN-SURFMIST POWDERCOATE FINISH
SP	SOLAR PANEL
SWG01	SWING GATE TYPE 01

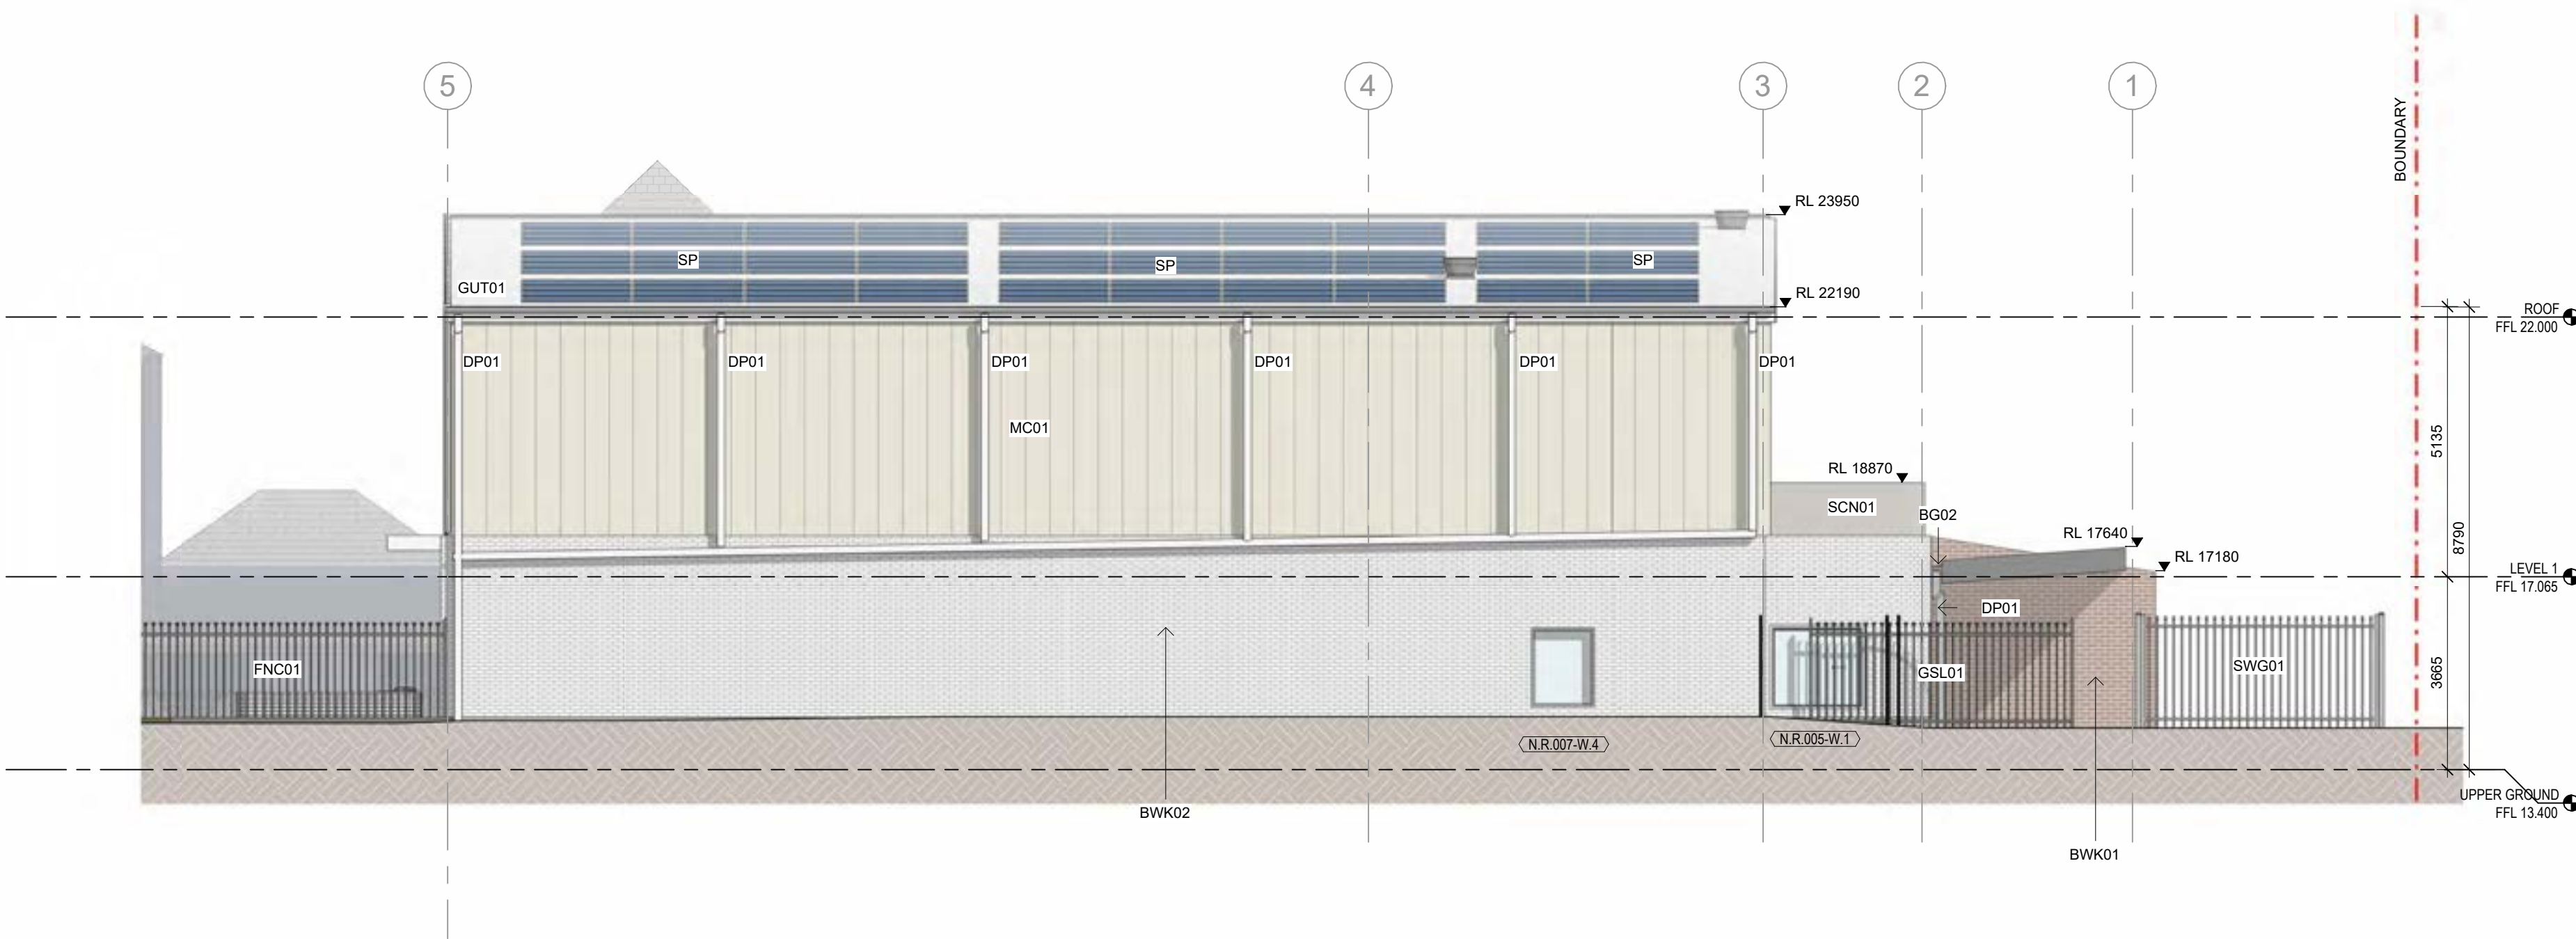

3 NEW BUILDING - EAST ELEVATION
1 : 100

Issue			
No.	Date	Description	Chkd
6	01/05/2024	HV ISSUE	PD
7	09/05/2024	For Coordination	PD
8	15/05/2024	Design Development	PD
9	28/03/2025	DRAFT Tender Docs	SJF
10	12/06/2025	HV Permit	SJF

Changes to this Revision

+61 (03) 9118 0000
Nominated Architect:
Andrew Duffin NSW 5602
NBRS & Partners Pty Ltd VIC 51197

nbrs.com.au

ABN 16 002 247 565

Project
Victorian College for the Deaf

at
597 St Kilda Rd, Melbourne, VIC 3004

for
Victorian School Building Authority



Drawing Title
ELEVATIONS - NEW BUILDING

Date 26/06/2025 4:46:27 PM
Scale 1 : 100 @ A1


Drawing Reference
VCD-NBRS-BN-DR-A-3020

Revision
10

Any form of replication of this drawing in full or in part without the written permission of NBRS+PARTNERS Pty Ltd constitutes an infringement of the copyright.
© 2023

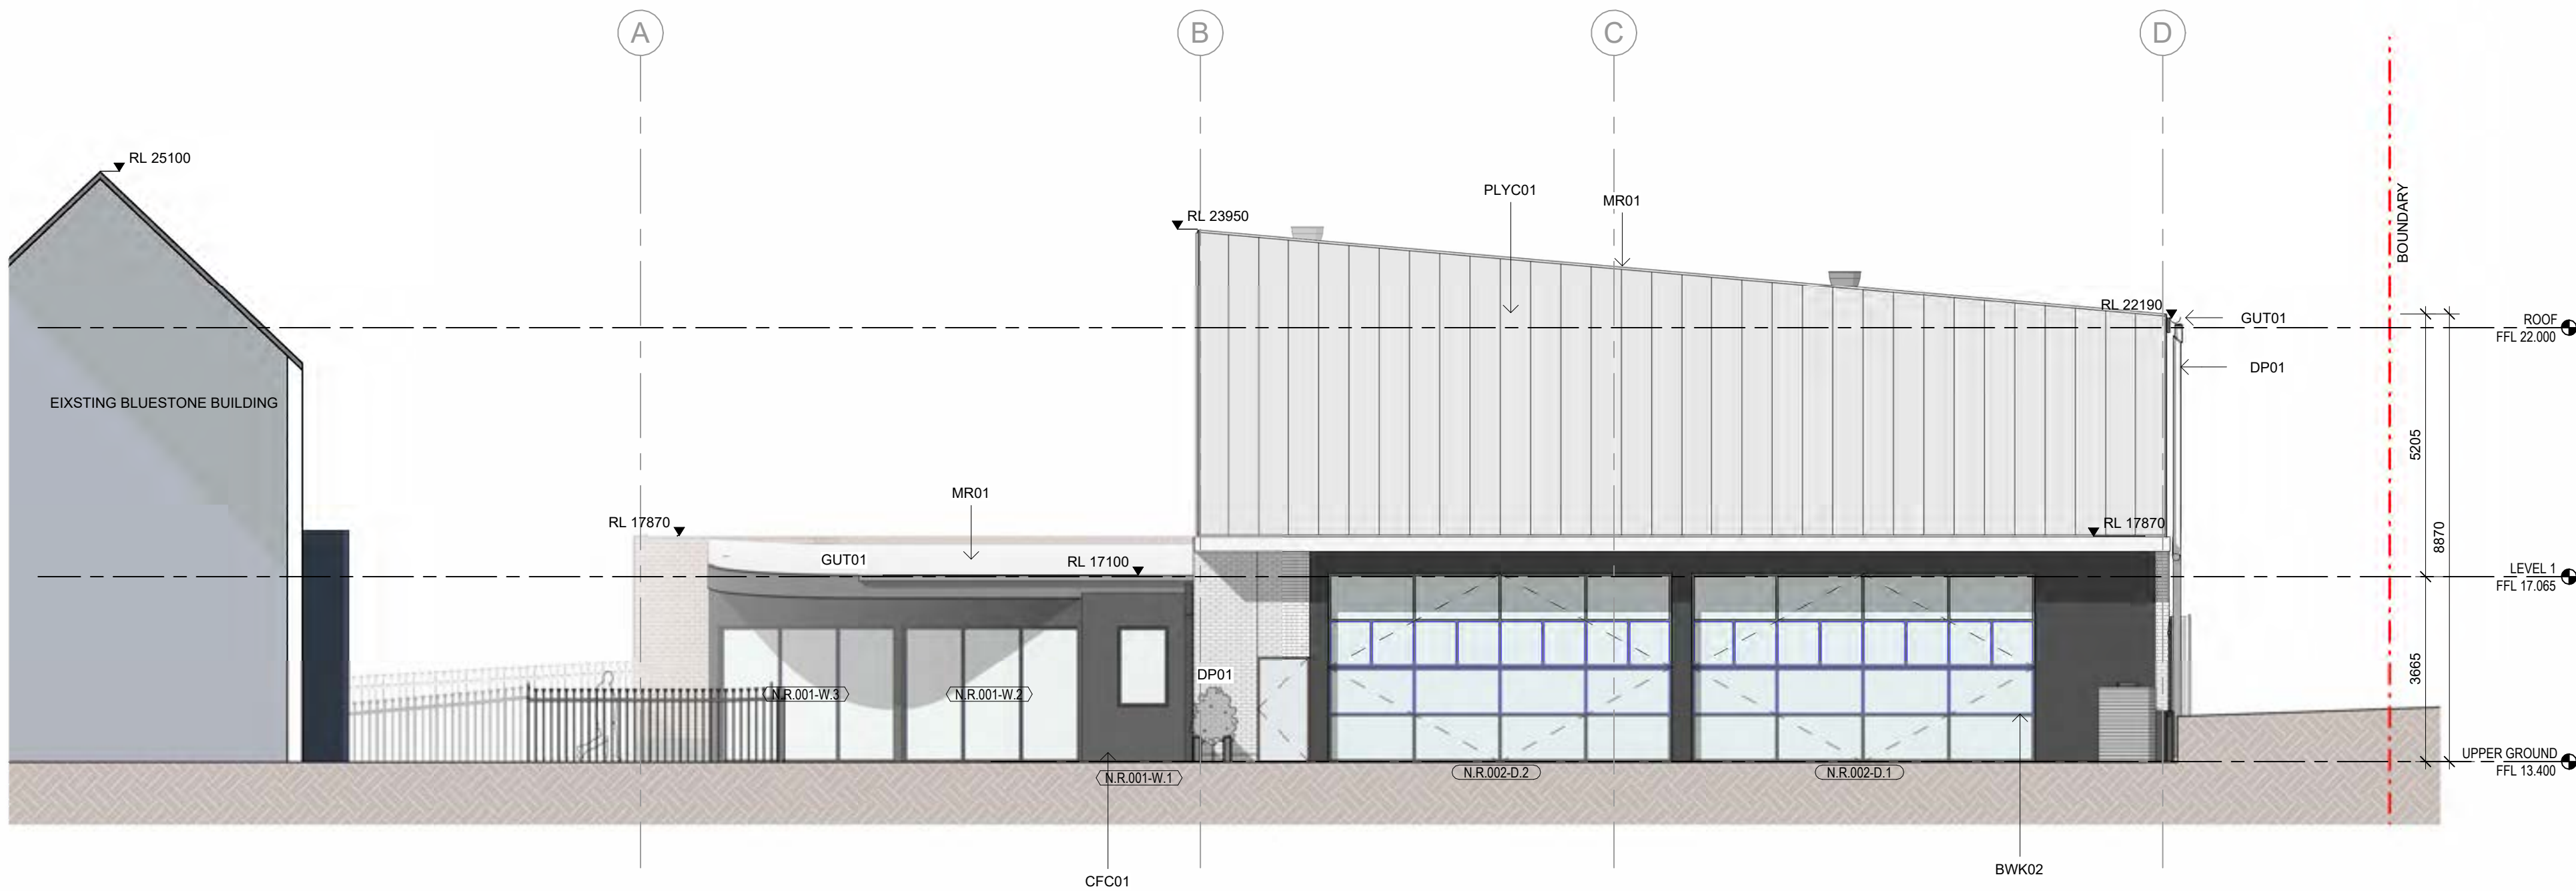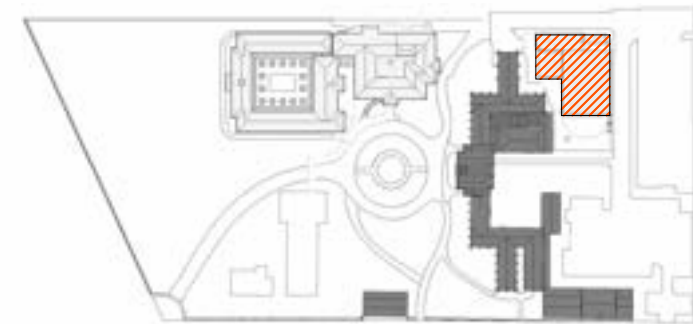

1 NEW BUILDING - SOUTH ELEVATION
1 : 100

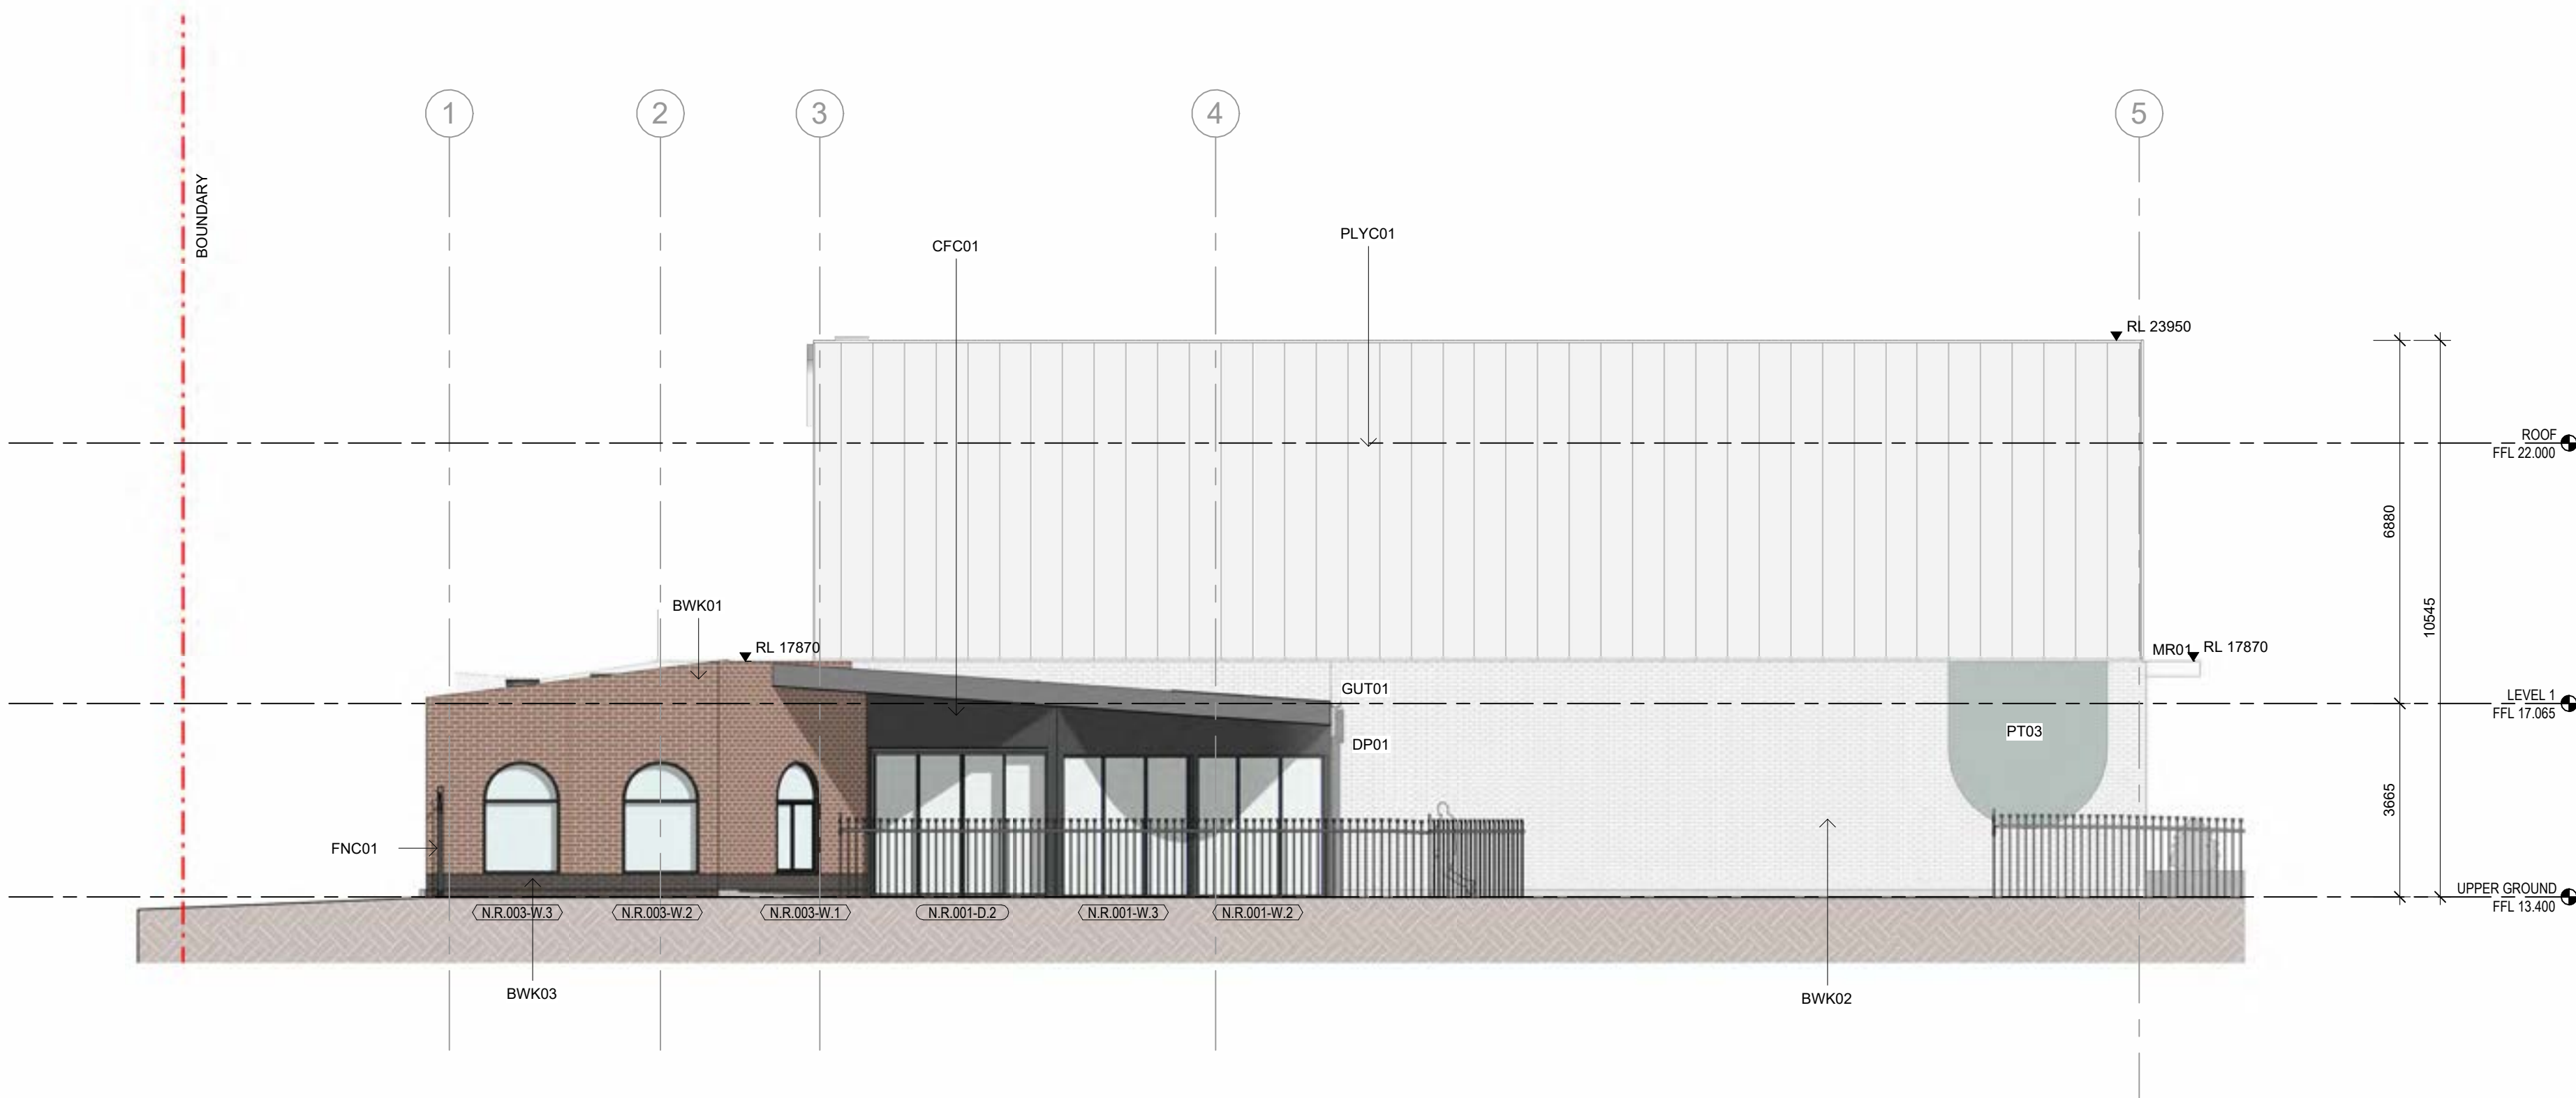

2 NEW BUILDING - WEST ELEVATION
1 : 100

PAINT CODE	DESCRIPTION
BWK01	FACE BRICKWORK TYPE 01 RED BRICK
BWK02	FACE BRICKWORK TYPE 02 WHITE/CREAM BRICK
BWK03	FACE BRICKWORK TYPE 03 DARK GREY BRICK
CFC01	COMPRESS FIBIR CEMENT PANEL. COLOUR-SLATE GREY
DP01	150 DIA
FNC01	FENCE TYPE 01
GUT01	200mm HALF ROUND
MR01	KLIP-LOK ROOFING
PLYC01	POLYCARBONATE WALL PANEL
PT03	PAINT TYPE 03

TENDER OPTION (T013) BLOCK N CLADDING
REPLACE DANPAL POLYCARBONATE TRANSLUCENT PANELS (PLYC01) WITH METAL WALL CLADDING (MC01)

Issue No.	Date	Description	Chkd
7	09/05/2024	For Coordination	PD
8	15/05/2024	Design Development	PD
9	28/03/2025	DRAFT Tender Docs	SJF
10	09/05/2025	TENDER OPTIONS	SJF
11	12/06/2025	HV Permit	SJF

Changes to this Revision

+61 (03) 9118 0000
Nominated Architect:
Andrew Duffin NSW 5602
NBRS & Partners Pty Ltd VIC 51197

nbrs.com.au

ABN 16 002 247 565

Project
Victorian College for the Deaf

at
597 St Kilda Rd, Melbourne, VIC 3004

for
Victorian School Building Authority



Drawing Title
ELEVATIONS - NEW BUILDING

Date 26/06/2025 4:46:39 PM
Scale 1 : 100 @ A1


Drawing Reference
VCD-NBRS-BN-DR-A-3021

Revision
11

Any form of replication of this drawing in full or in part without the written permission of NBRS+PARTNERS Pty Ltd constitutes an infringement of the copyright.

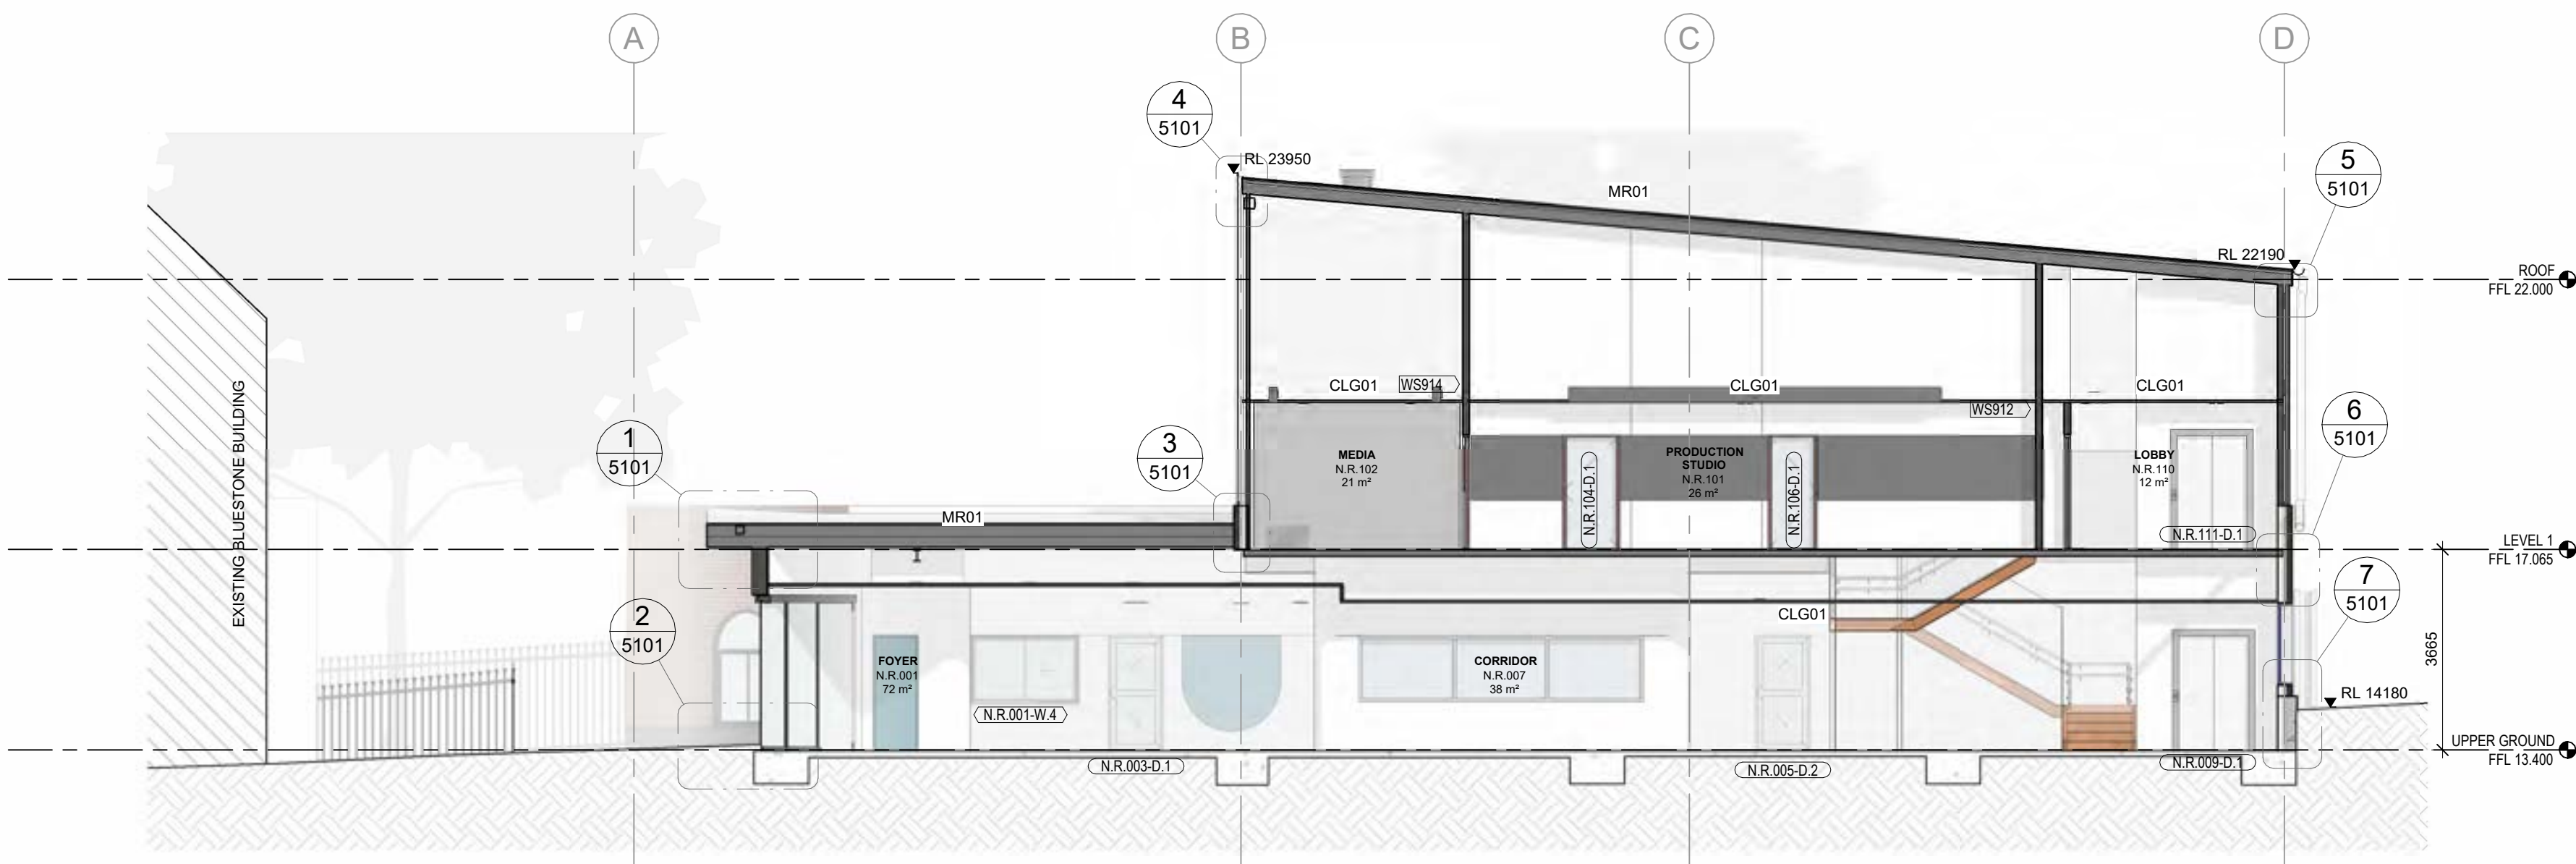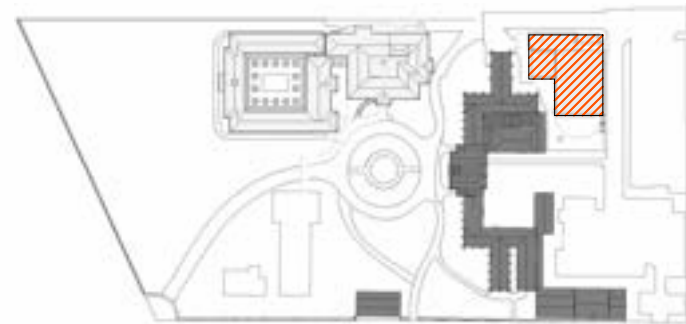

1 NEW BUILDING - SECTION 01
1 : 100

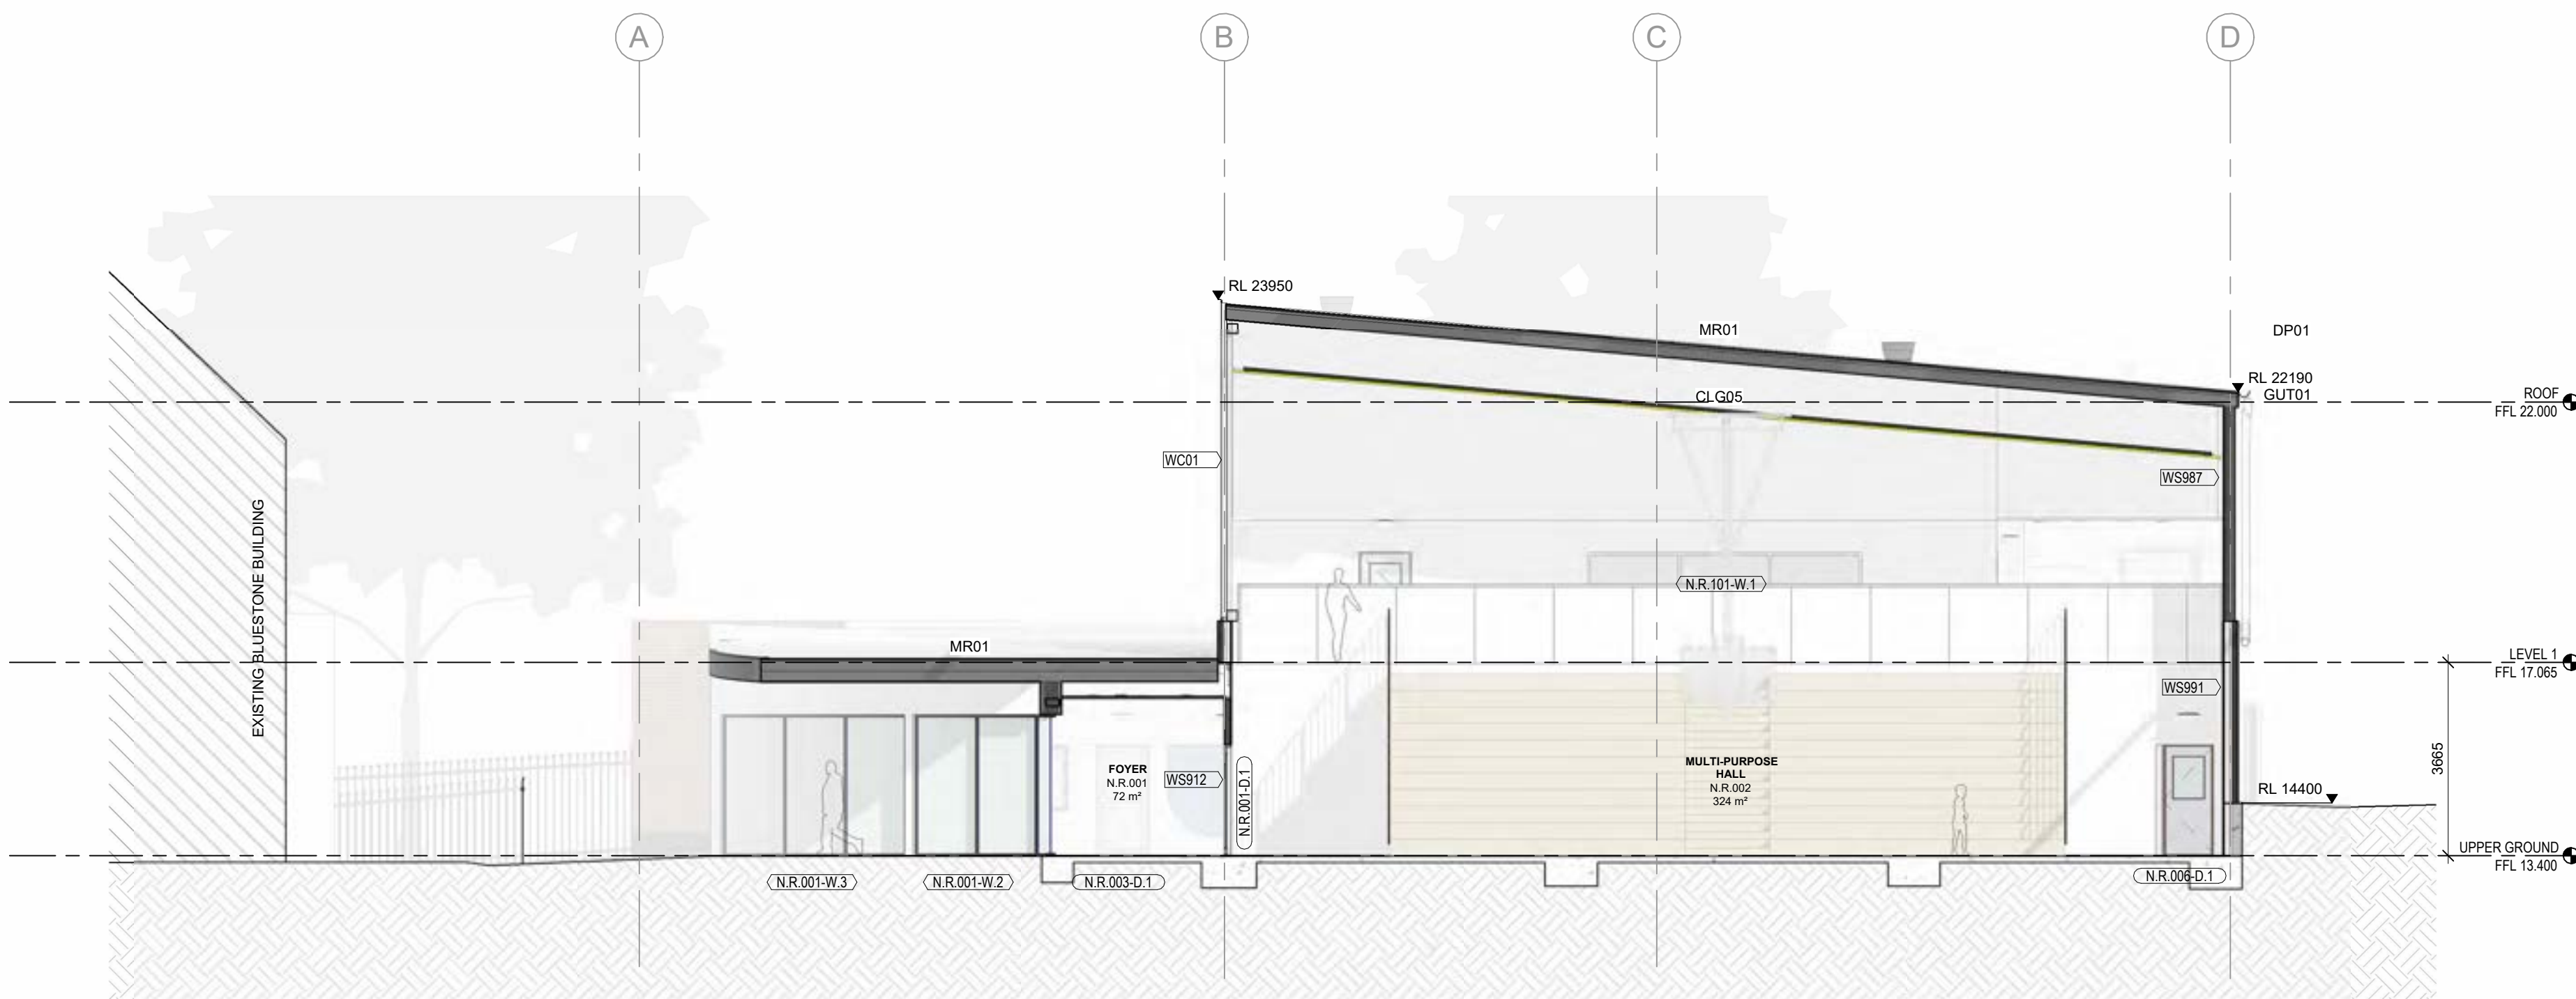

2 NEW BUILDING - SECTION 02
1 : 100

PAINT CODE	DESCRIPTION
CLG01	CEILING TYPE 01
CLG05	CEILING TYPE 05
DP01	150 DIA
GUT01	200mm HALF ROUND
MR01	KLIP-LOK ROOFING

Issue			
No.	Date	Description	Chkd
6	01/05/2024	HV ISSUE	PD
7	09/05/2024	For Coordination	PD
8	15/05/2024	Design Development	PD
9	28/03/2025	DRAFT Tender Docs	SJF
10	12/06/2025	HV Permit	SJF

Changes to this Revision

+61 (03) 9118 0000
nbrs.com.au
Nominated Architect:
Andrew Duffin NSW 5602
NBRS & Partners Pty Ltd VIC 51197
ABN 16 002 247 565

Project
Victorian College for the Deaf

at
597 St Kilda Rd, Melbourne, VIC 3004


for
Victorian School Building Authority

Drawing Title
SECTIONS 01 - NEW BUILDING

Date 26/06/2025 4:46:46 PM
Scale 1 : 100 @ A1

Drawing Reference
VCD-NBRS-BN-DR-A-4020
Revision
10

Any form of replication of this drawing in full or in part without the written permission of NBRS+PARTNERS Pty Ltd constitutes an infringement of the copyright.
© 2023

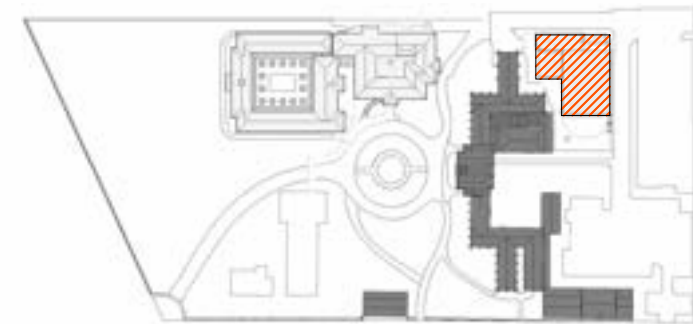

PAINT CODE	DESCRIPTION
BG02	BOX GUTTER TYPE 02
BWK02	FACE BRICKWORK TYPE 02 WHITE/CREAM BRICK
CLG01	CEILING TYPE 01
CLG05	CEILING TYPE 05
DP01	150 DIA
GUT01	200mm HALF ROUND
MR01	KLIP-LOK ROOFING
PLYC01	POLYCARBONATE WALL PANEL

Issue			
No.	Date	Description	Chkd
6	01/05/2024	HV ISSUE	PD
7	09/05/2024	For Coordination	PD
8	15/05/2024	Design Development	PD
9	28/03/2025	DRAFT Tender Docs	SJF
10	12/06/2025	HV Permit	SJF

Changes to this Revision

+61 (03) 9118 0000
nbrs.com.au
Nominated Architect:
Andrew Duffin NSW 5602
NBRS & Partners Pty Ltd VIC 51197
ABN 16 002 247 565

Project
Victorian College for the Deaf


at
597 St Kilda Rd, Melbourne, VIC 3004
for
Victorian School Building Authority

Drawing Title
SECTIONS 02 - NEW BUILDING


Date 26/06/2025 4:47:05 PM
Scale 1 : 100 @ A1

Drawing Reference
VCD-NBRS-BN-DR-A-4021
Revision
10


Any form of replication of this drawing in full or in part without the written permission of NBRS+PARTNERS Pty Ltd constitutes an infringement of the copyright.
© 2023

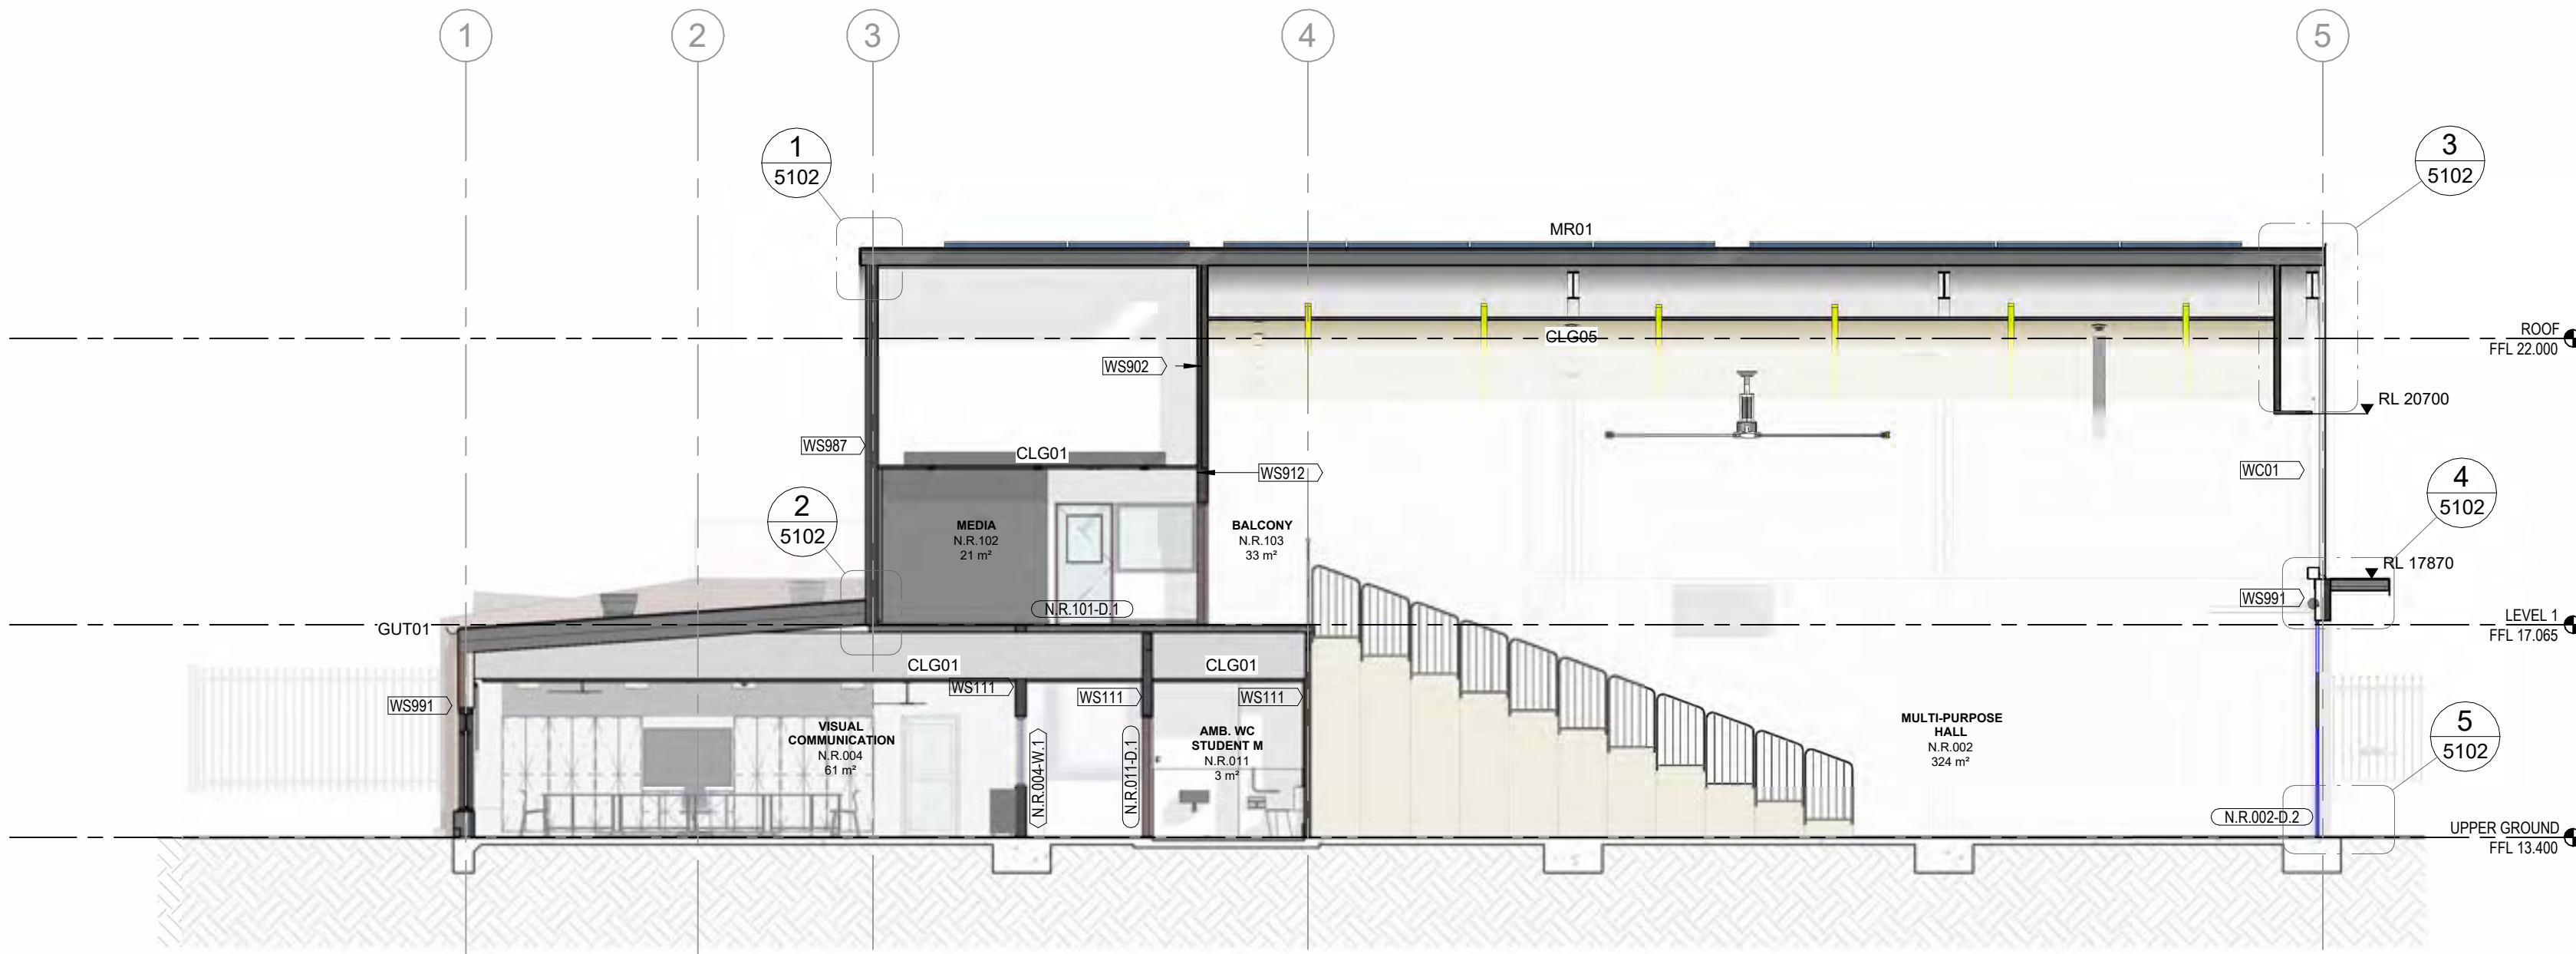


1 NEW BUILDING - SECTION 03
1 : 100

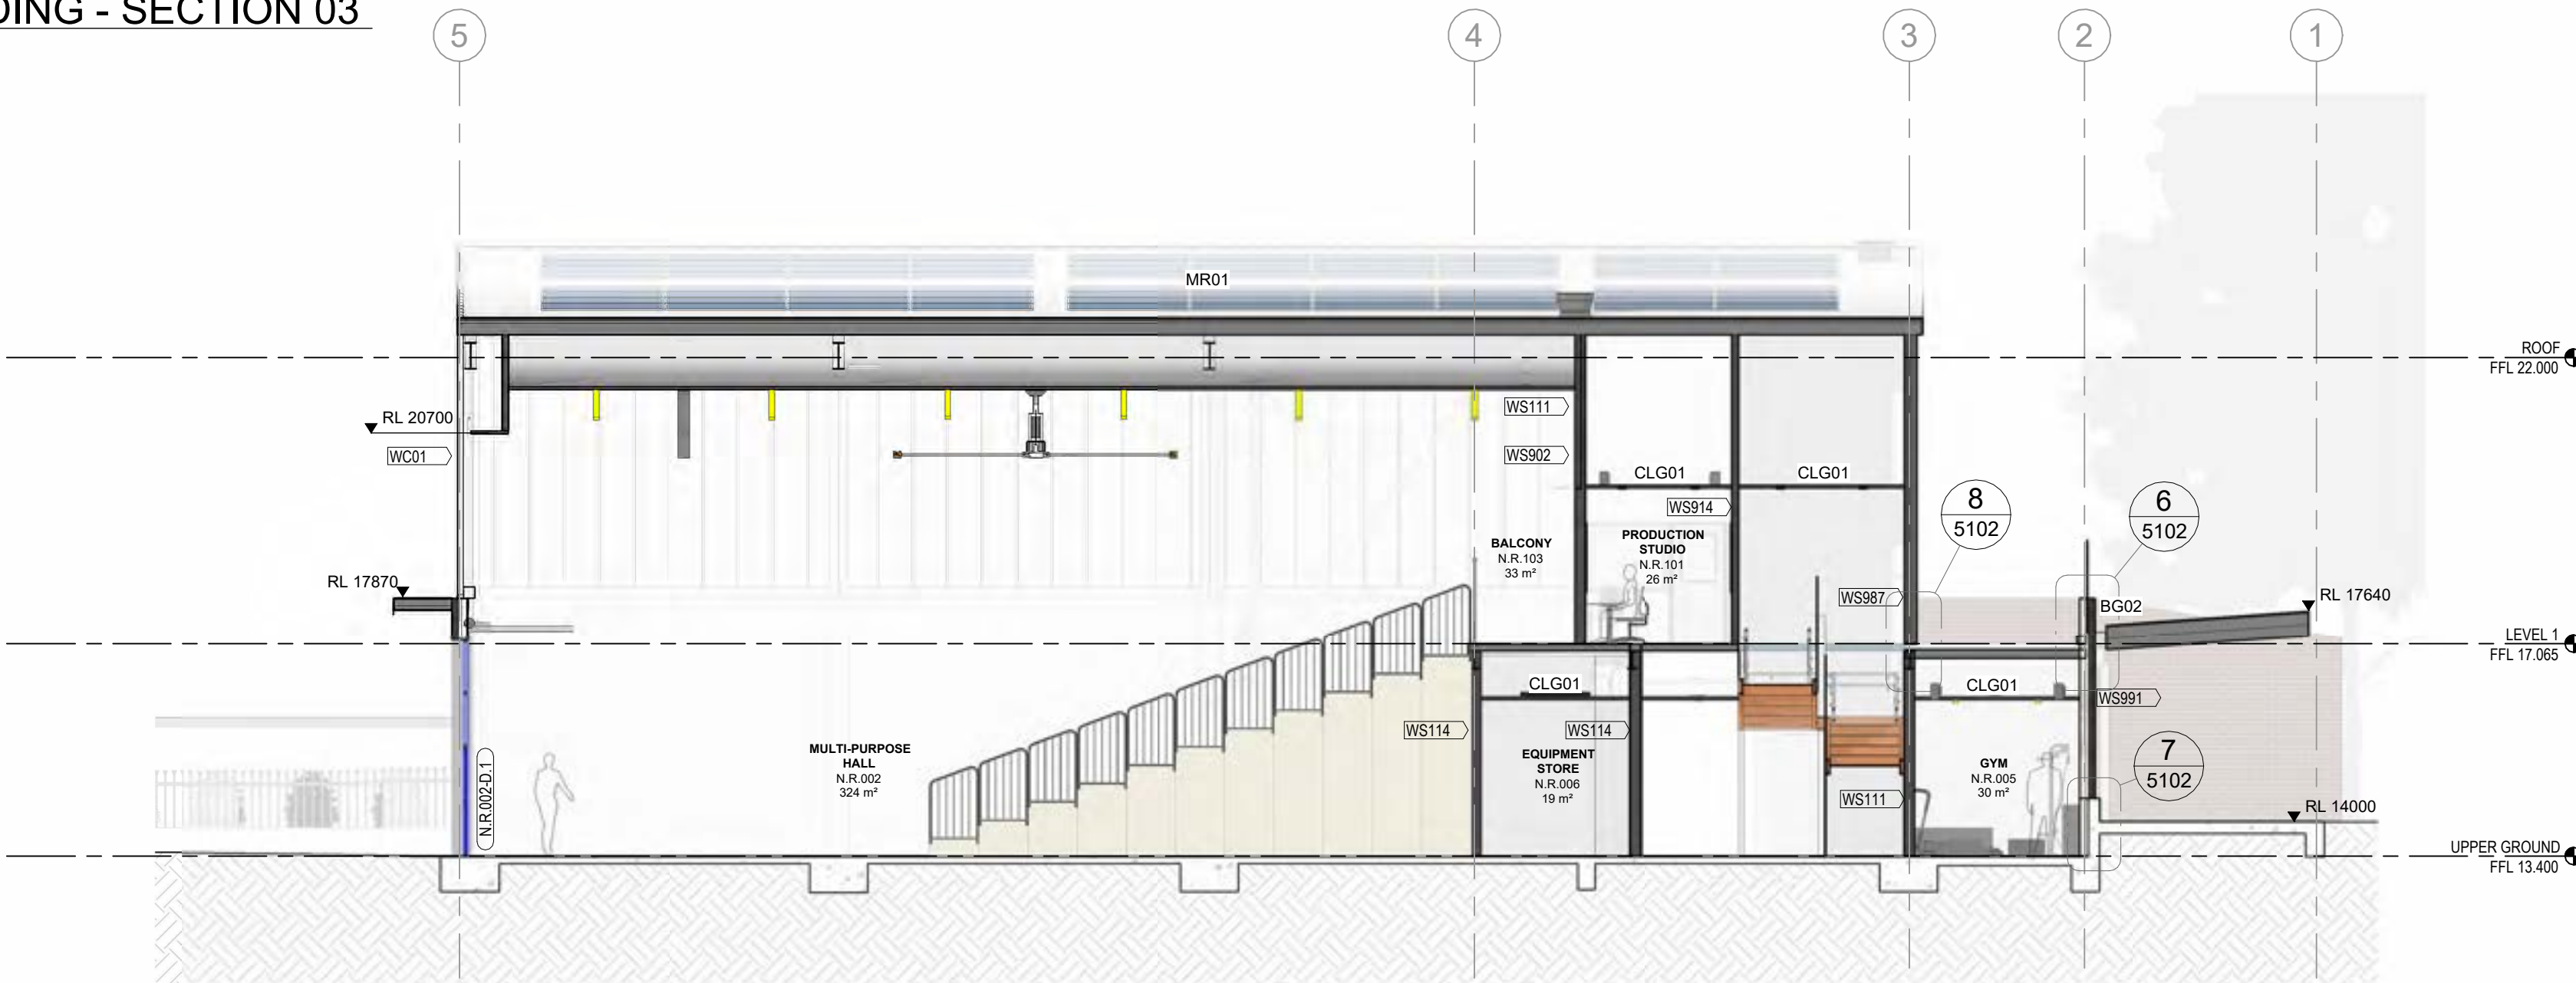


2 NEW BUILDING - SECTION 04
1 : 100

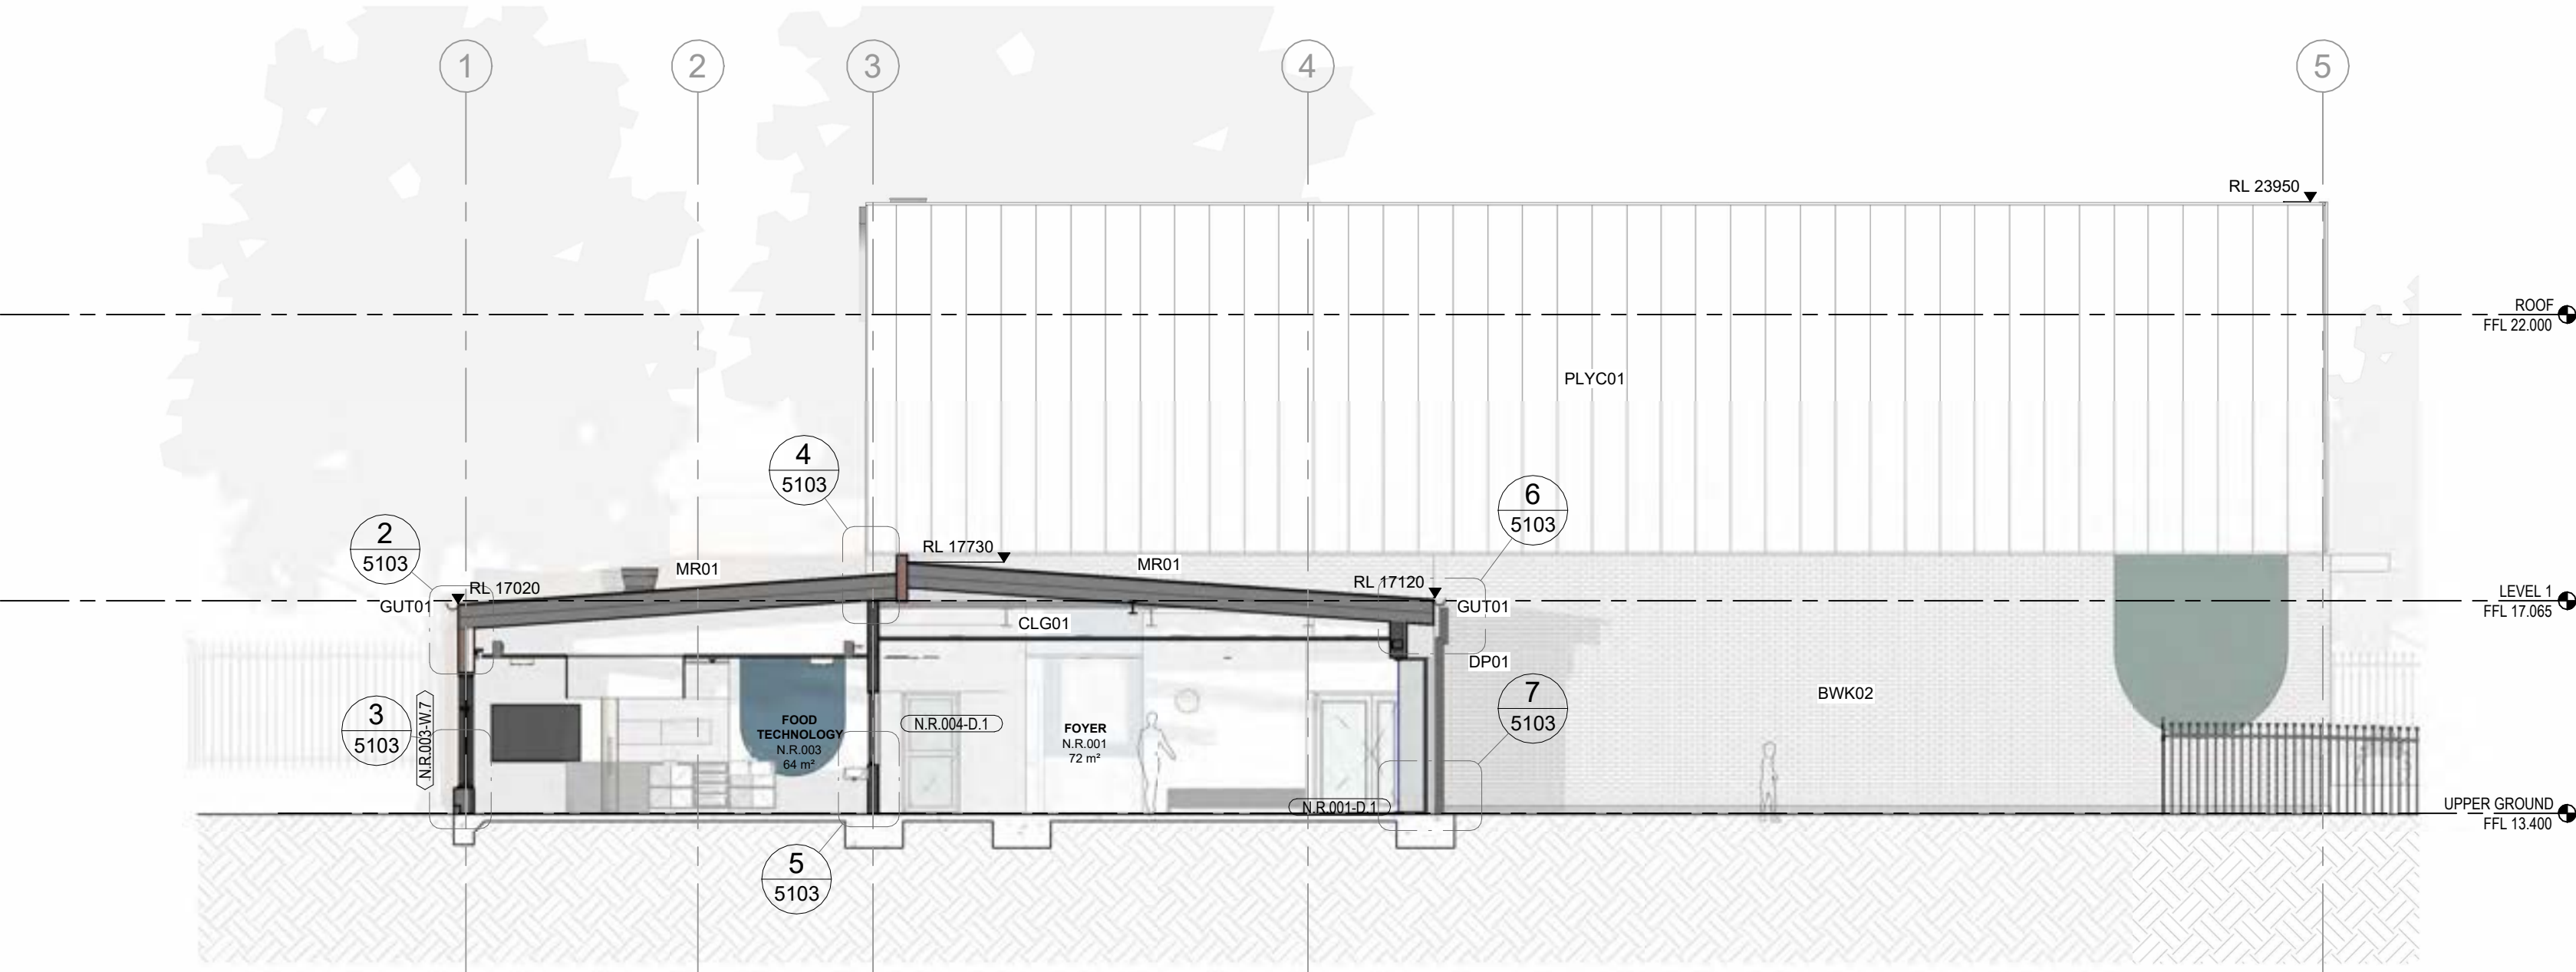


3 NEW BUILDING - SECTION 05
1 : 100

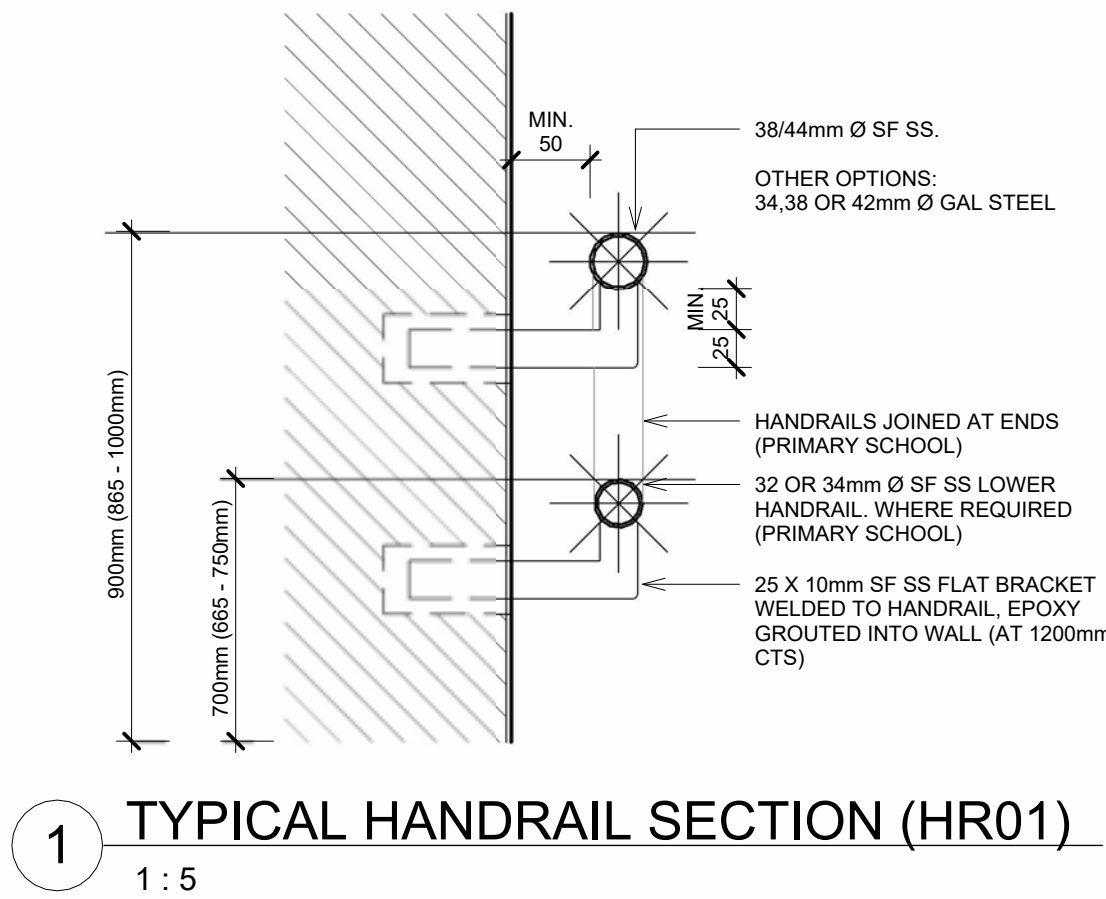


1 TYPICAL HANDRAIL SECTION (HR01)
1 : 5

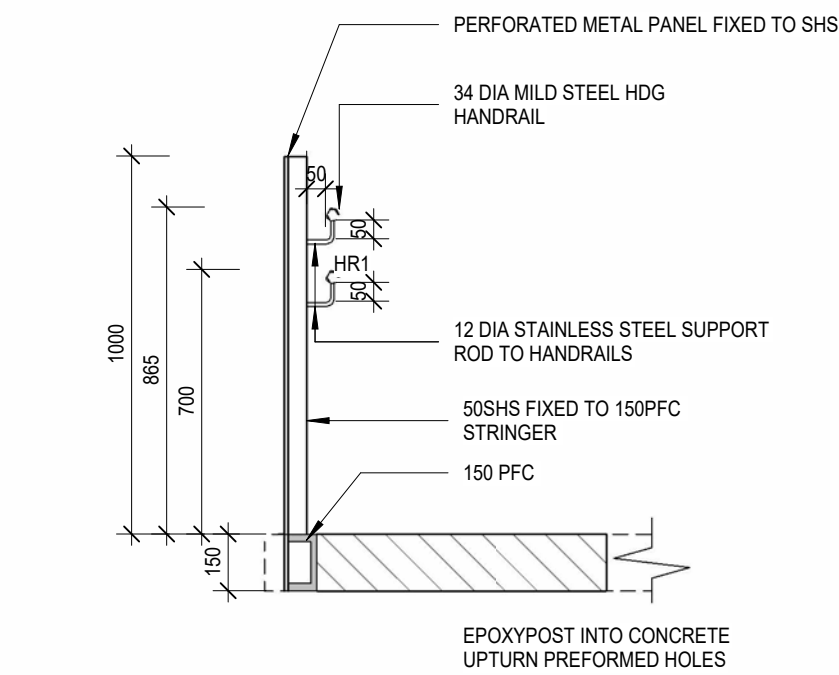

2 TYPICAL HANDRAIL (HR01)
1 : 20

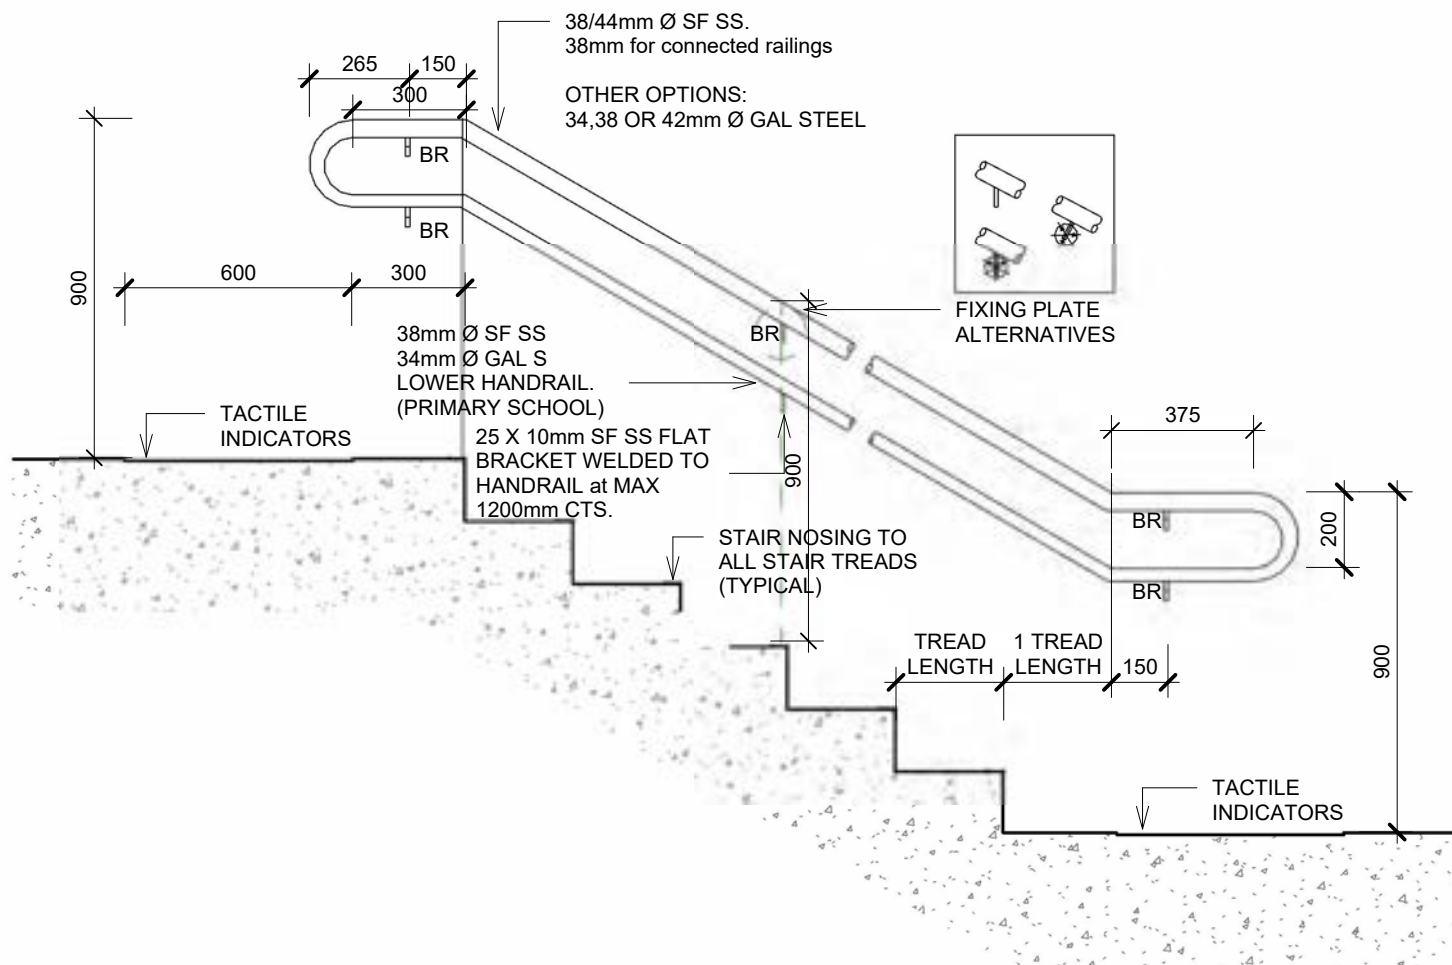

3 TYPICAL HANDRAIL ELEVATION (HR01)
1 : 20

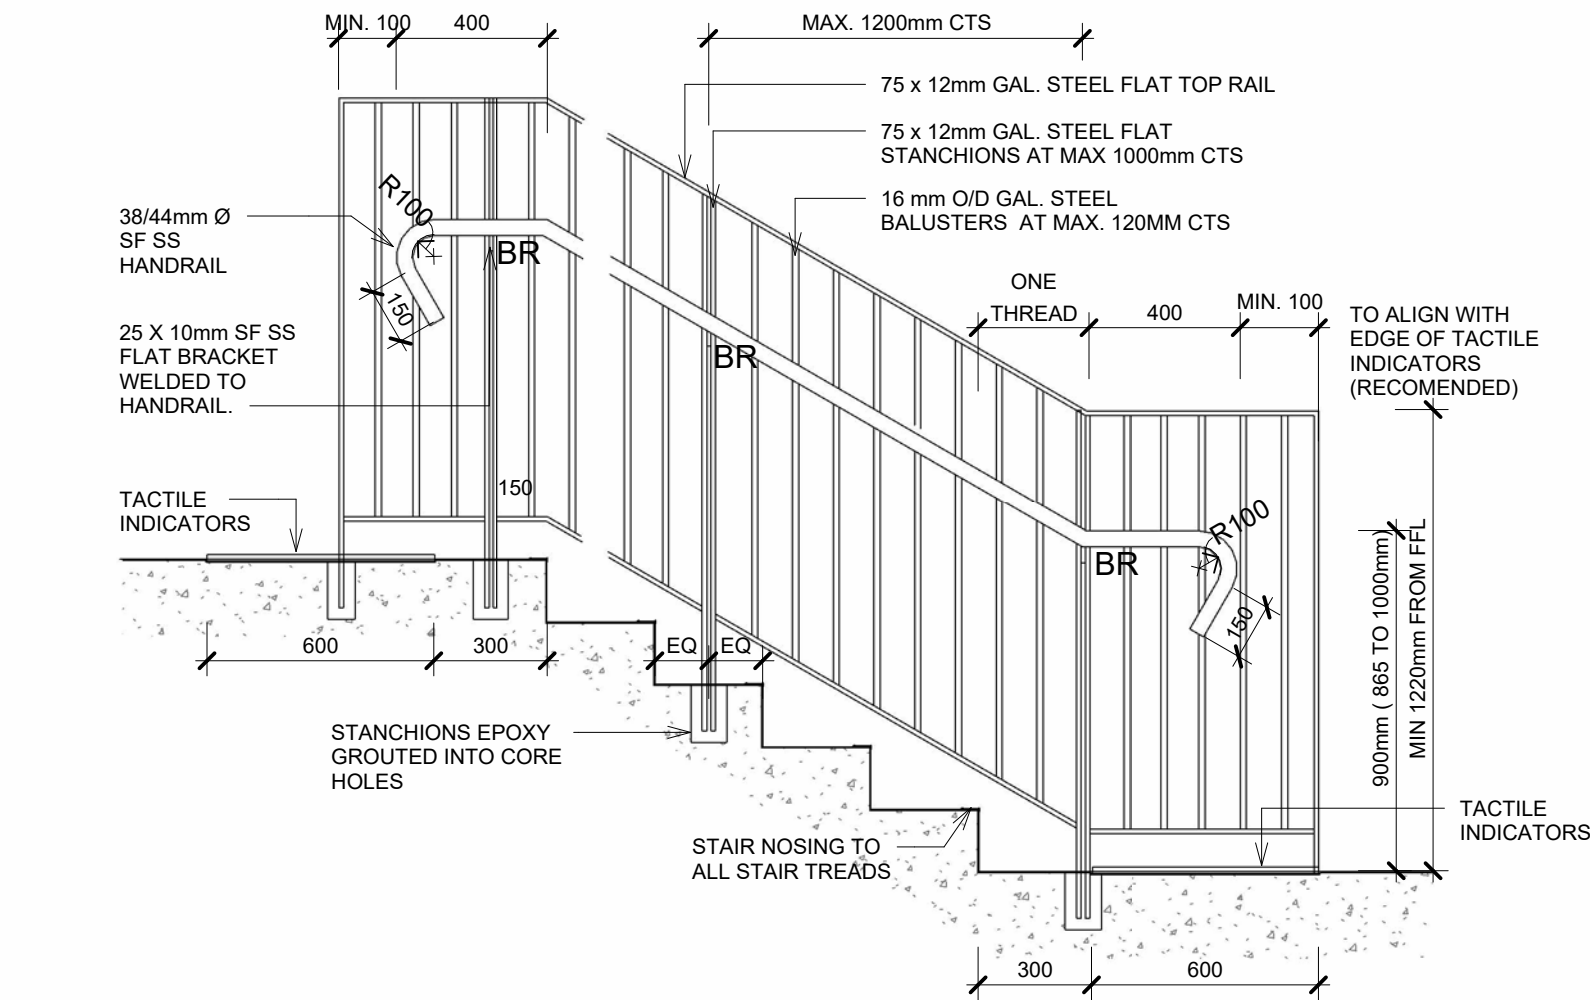

4 BAL04 Elevation Typical
1 : 20

TENDER OPTION (TO14) BLOCK N STAIR 01 BALUSTRADE
REPLACE PERFORATED METAL BALUSTRADE (SCN02) WITH PAINTED PLASTERBOARD.
TENDER OPTION (TO15) BLOCK A RAMP 01 BALUSTRADE
REPLACE PERFORATED METAL BALUSTRADE WITH TYPICAL METAL BALUSTRADE AND HANDRAIL (BAL04)

Issue				
No.	Date	Description	Chkd	
2	09/05/2024	For Coordination	PD	
3	15/05/2024	Design Development	PD	
4	28/03/2025	DRAFT Tender Docs	SJF	
5	09/05/2025	TENDER OPTIONS	SJF	
6	12/06/2025	HV Permit	SJF	

Changes to this Revision

+61 (03) 9118 0000
nbrs.com.au
Nominated Architect:
Andrew Duffin NSW 5602
NBRS & Partners Pty Ltd VIC 51197
ABN 16 002 247 565

Project
Victorian College for the Deaf

at
597 St Kilda Rd, Melbourne, VIC 3004



for
Victorian School Building Authority

Drawing Title
TYPICAL BALUSTRADE DETAILS


Date 26/06/2025 4:47:09 PM
Scale As indicated @ A1

Drawing Reference
VCD-NBRS-ZZ-DR-A-5200
Revision
6


Any form of replication of this drawing in full or in part without the written permission of NBRS+PARTNERS Pty Ltd constitutes an infringement of the copyright.
© 2023

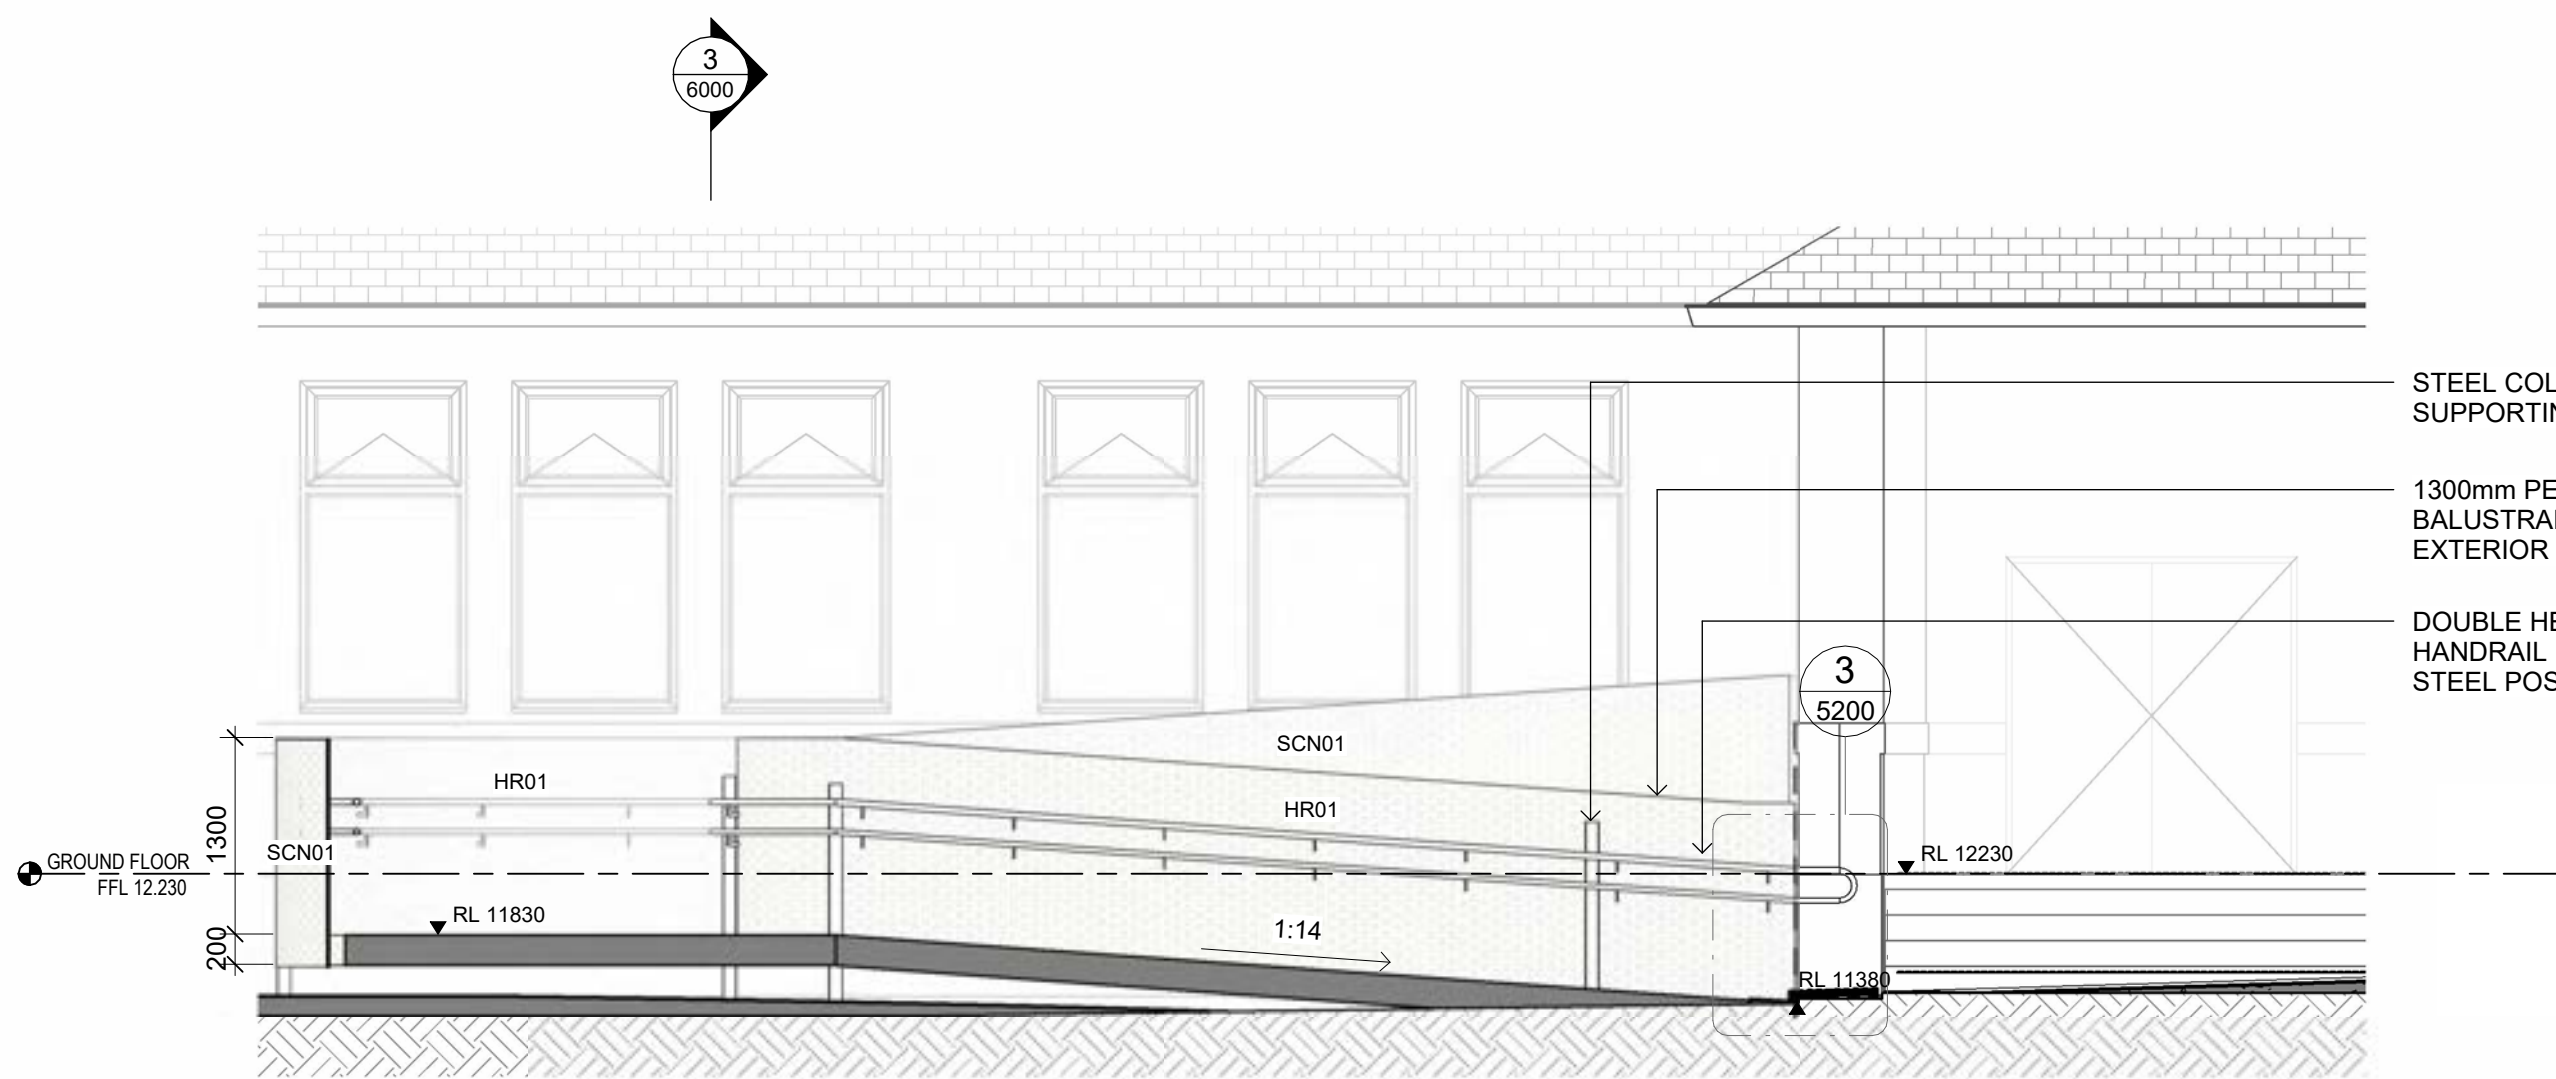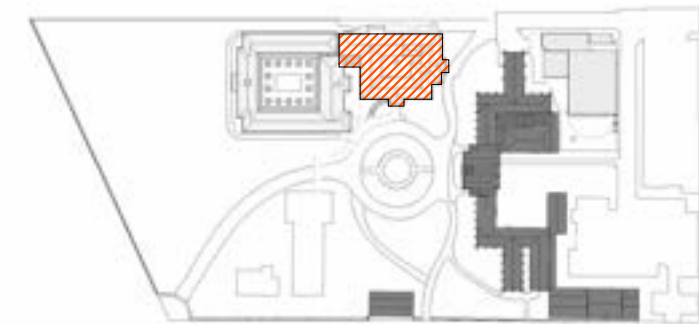


2 RAMP 1 - SECTION 1
1 : 50

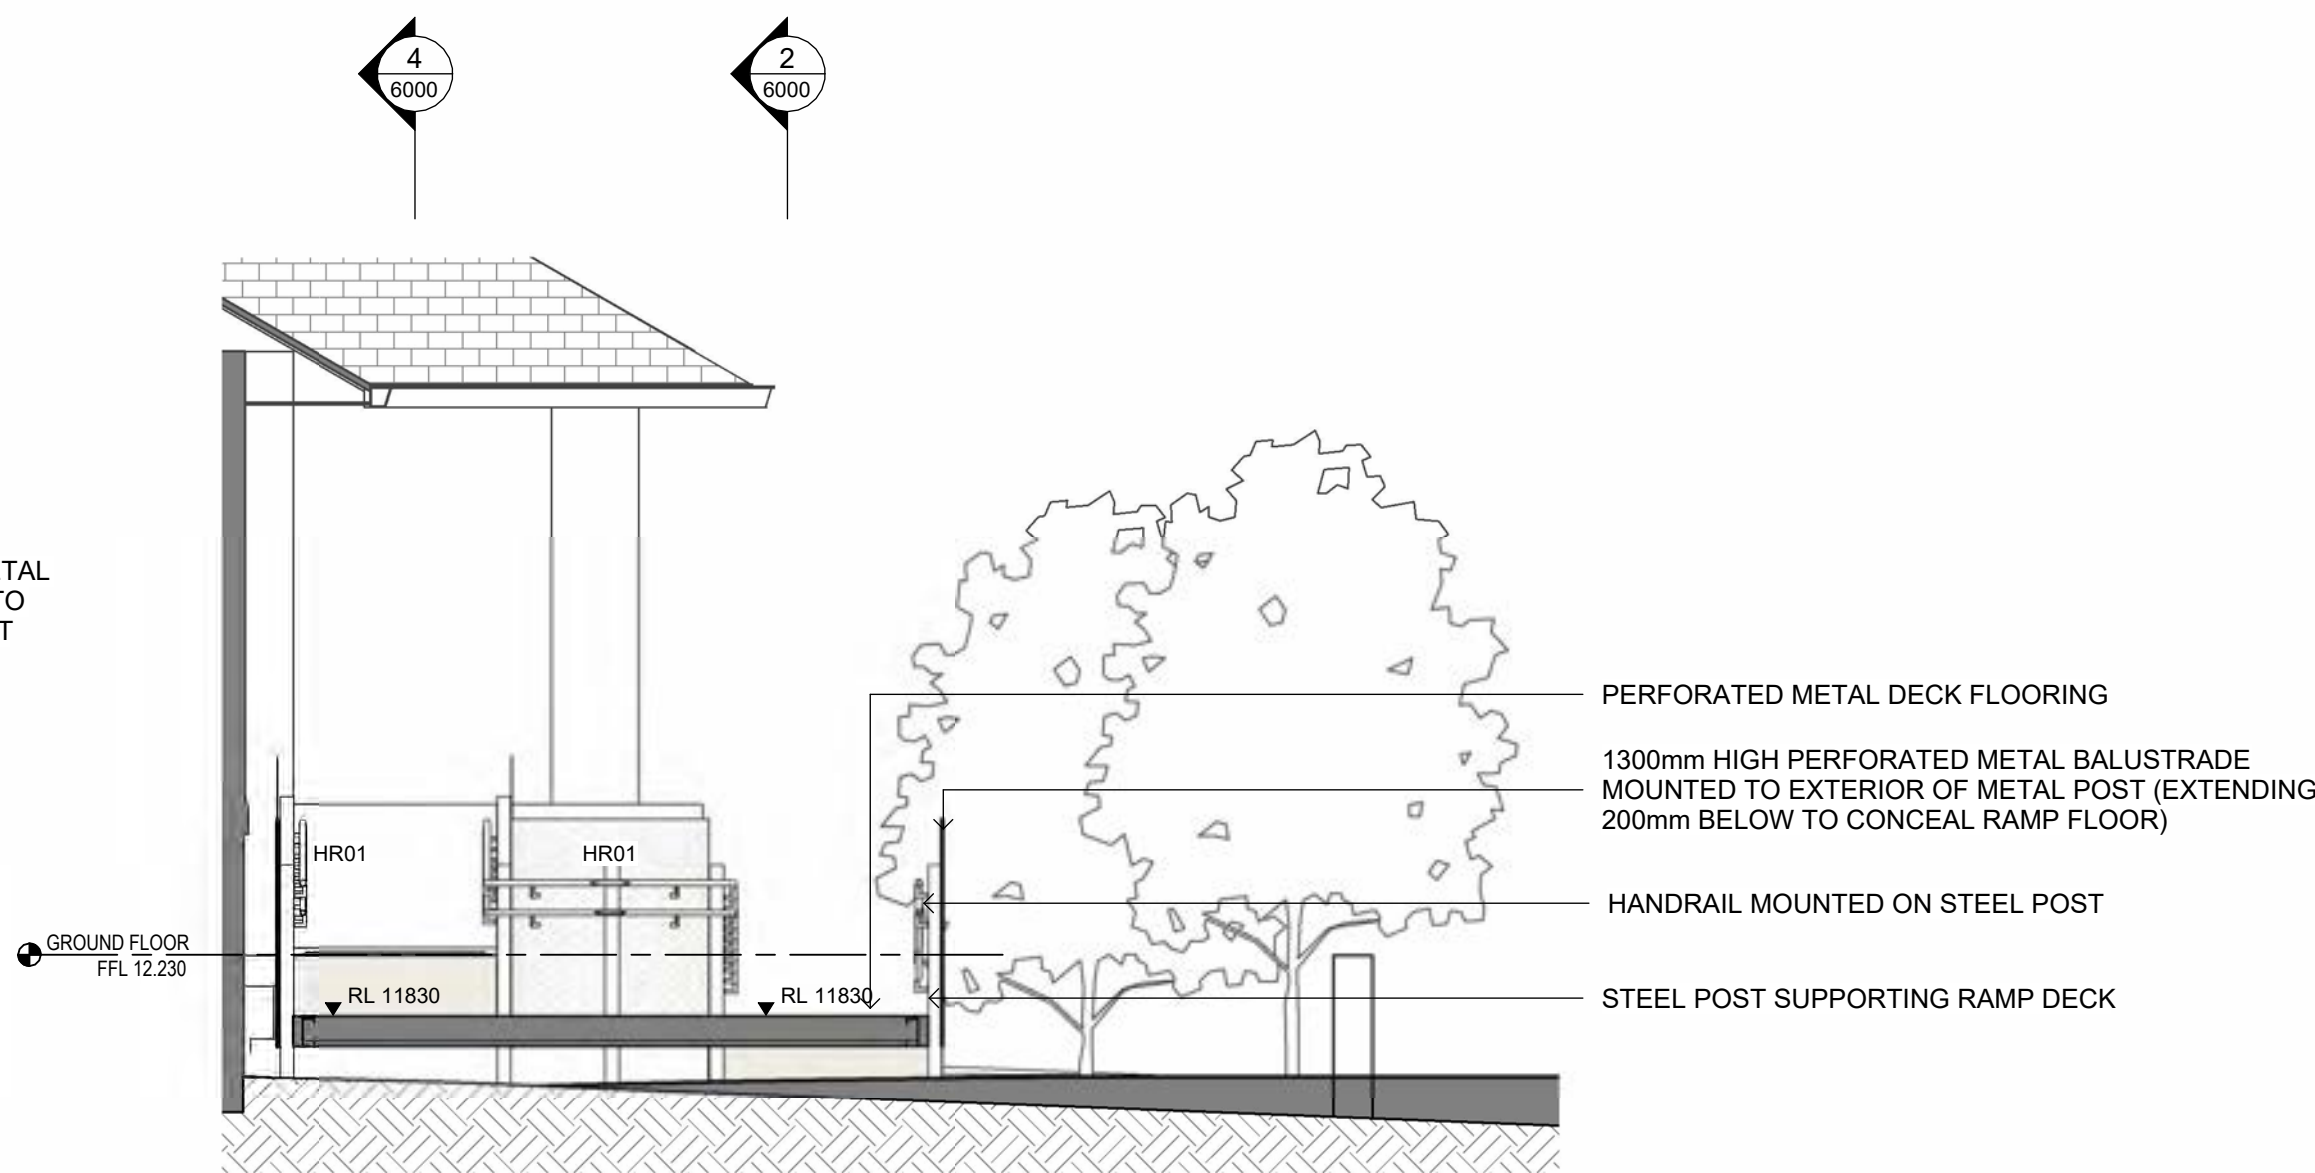

3 RAMP 1 SECTION - 3
1 : 50

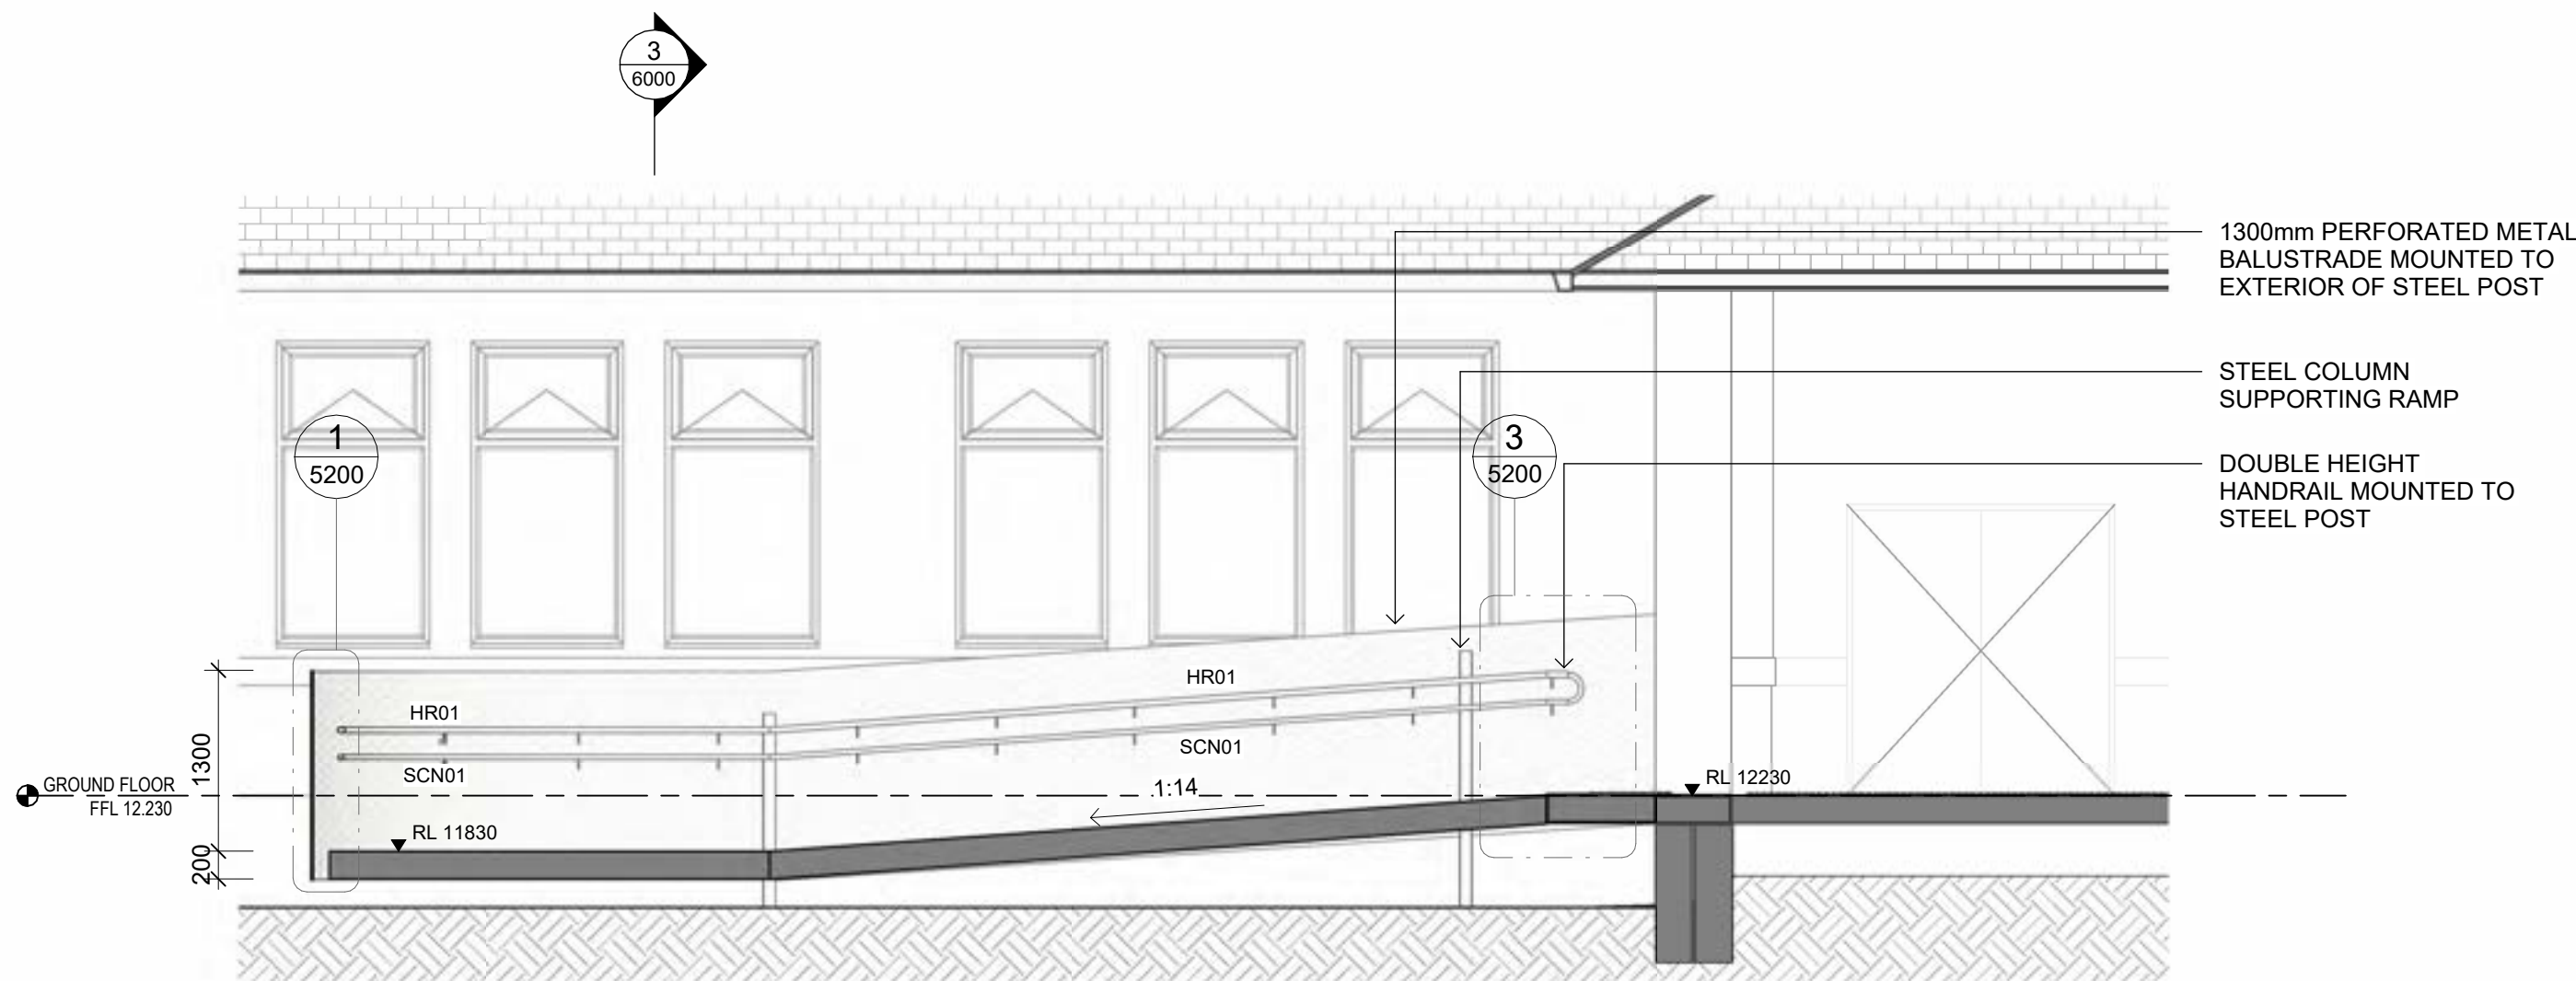

4 RAMP 1 - SECTION 2
1 : 50

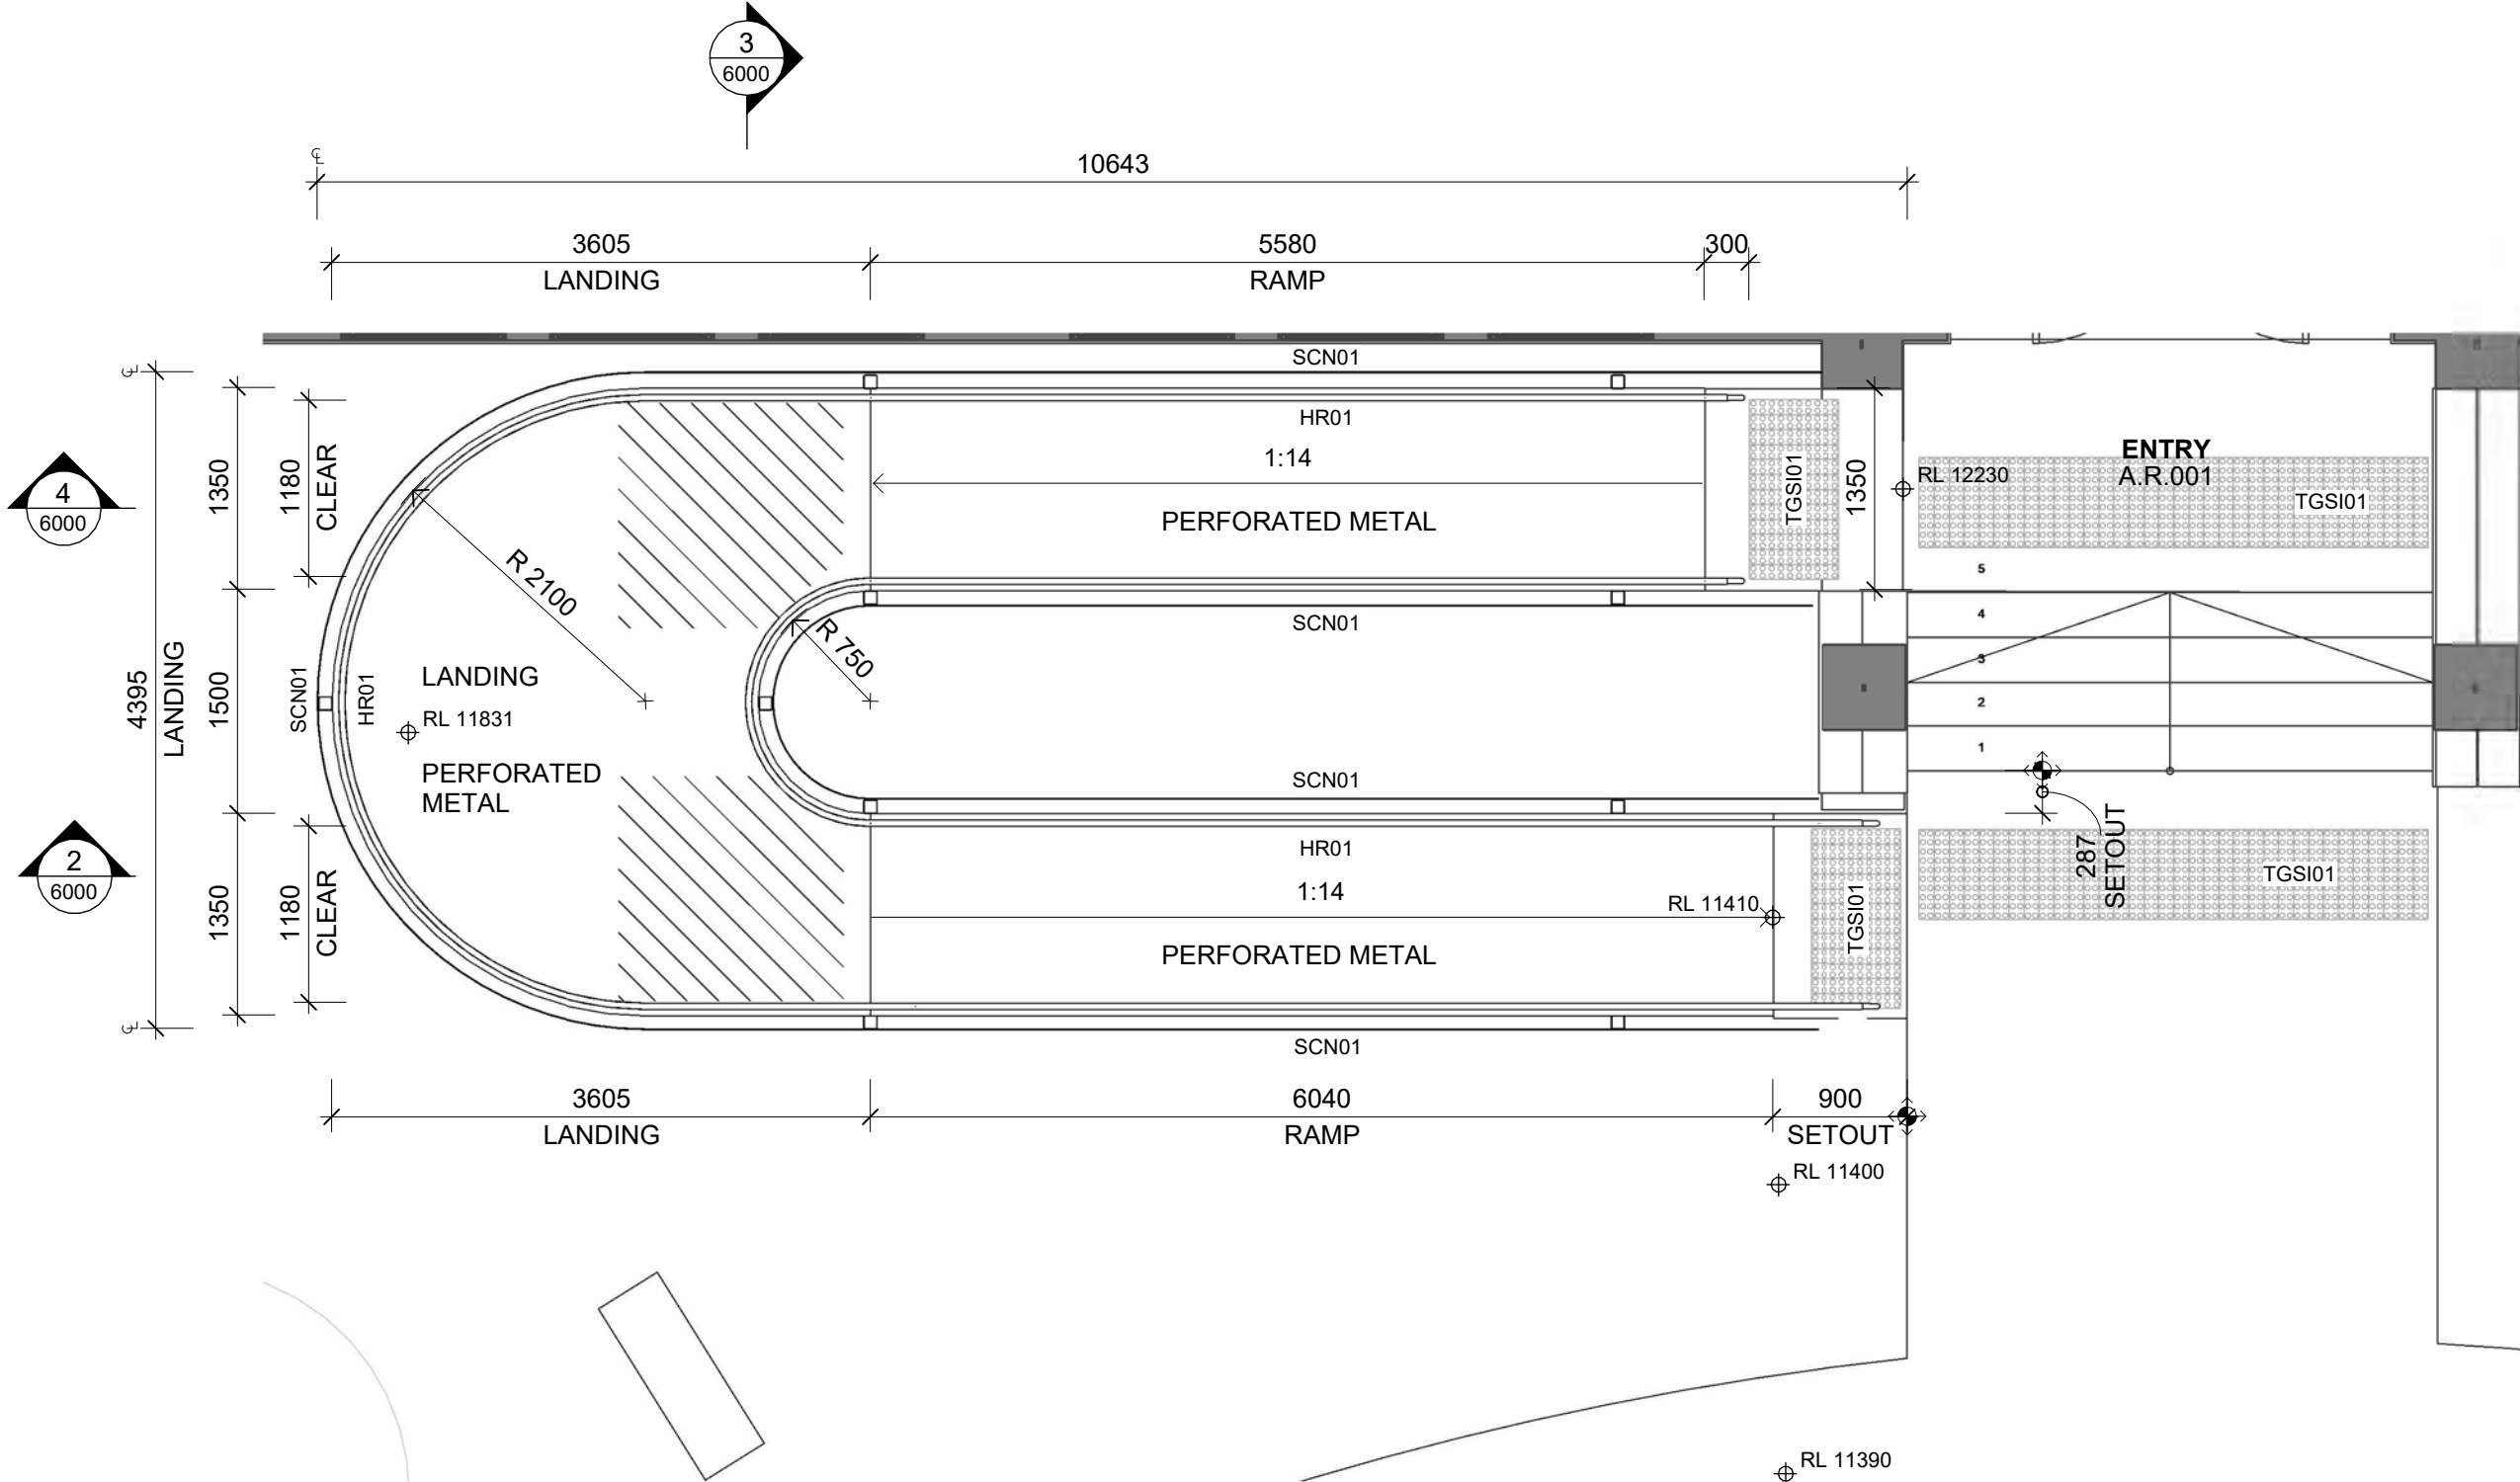

1 RAMP 1 - FLOOR PLAN
1 : 50



PAINT CODE	DESCRIPTION
HR01	HANDRAIL TYPE 01
SCN01	PERFORATED METAL SCREEN-SURFMIST POWDERCOATE FINISH
TGSI01	TACTILE GROUND SURFACE INDICATOR TYPE 01

TENDER OPTION (TO15) BLOCK A RAMP 01 BALUSTRADE
REPLACE PERFORATED METAL BALUSTRADE WITH TYPICAL METAL BALUSTRADE AND HANDRAIL (BAL04)

Issue No.	Date	Description	Chkd
5	09/05/2024	For Coordination	PD
6	15/05/2024	Design Development	PD
7	28/03/2025	DRAFT Tender Docs	SJF
8	09/05/2025	TENDER OPTIONS	SJF
9	12/06/2025	HV Permit	SJF

Changes to this Revision

+61 (03) 9118 0000
Nominated Architect:
Andrew Duffin NSW 5602
NBRS & Partners Pty Ltd VIC 51197

nbrs.com.au

ABN 16 002 247 565

Project
Victorian College for the Deaf

at
597 St Kilda Rd, Melbourne, VIC 3004

for
Victorian School Building Authority



Drawing Title
RAMP 01 - BLOCK - A

Date 26/06/2025 4:47:20 PM
Scale 1 : 50 @ A1


Drawing Reference
VCD-NBRS-BA-DR-A-6000

Revision
9


Any form of replication of this drawing in full or in part without the written permission of NBRS+PARTNERS Pty Ltd constitutes an infringement of the copyright.

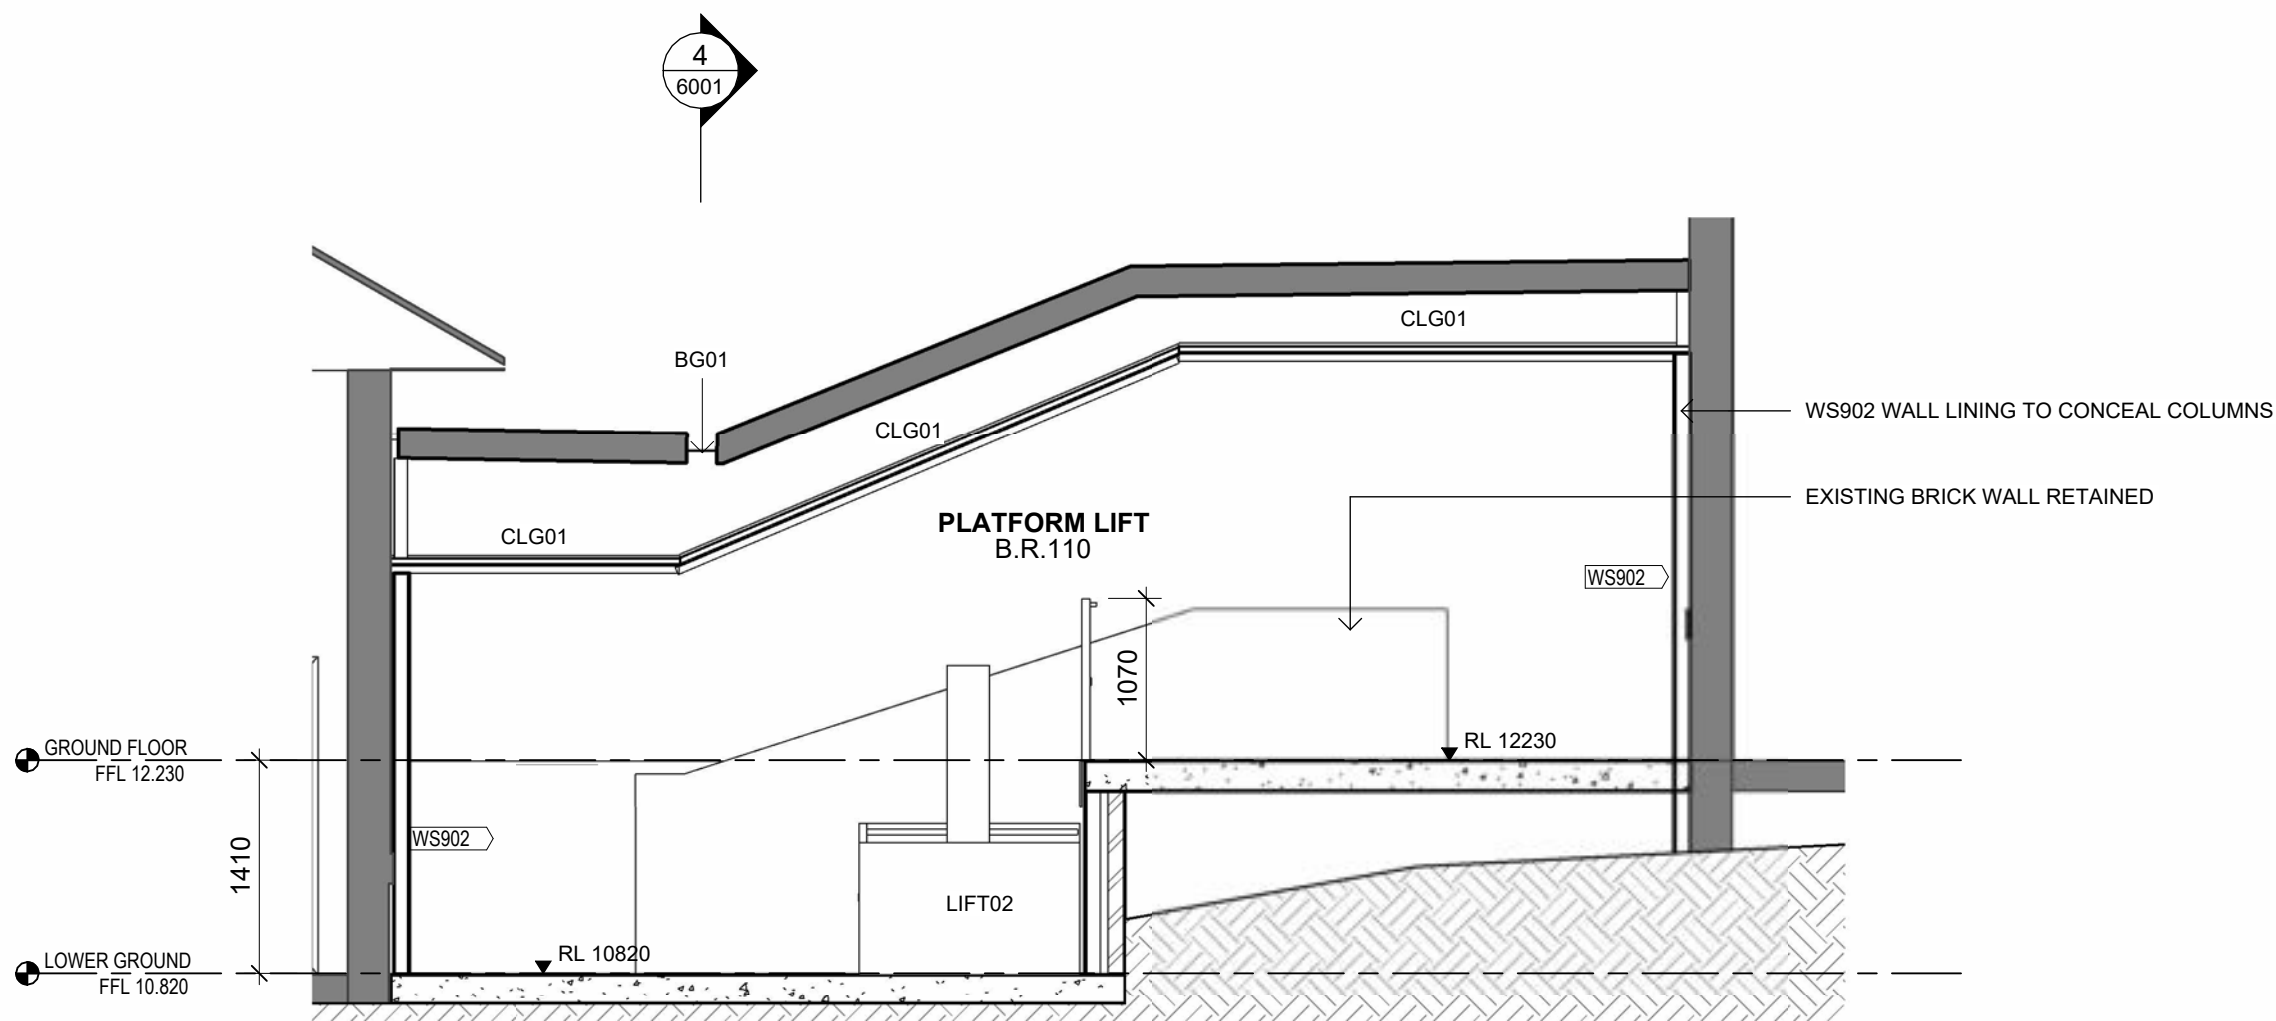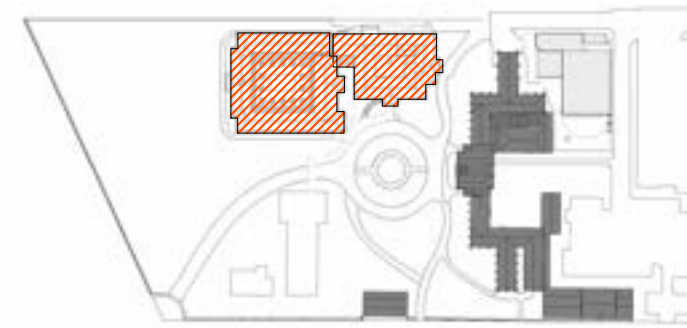


3 PLATFORM LIFT - SECTION 1
1 : 50

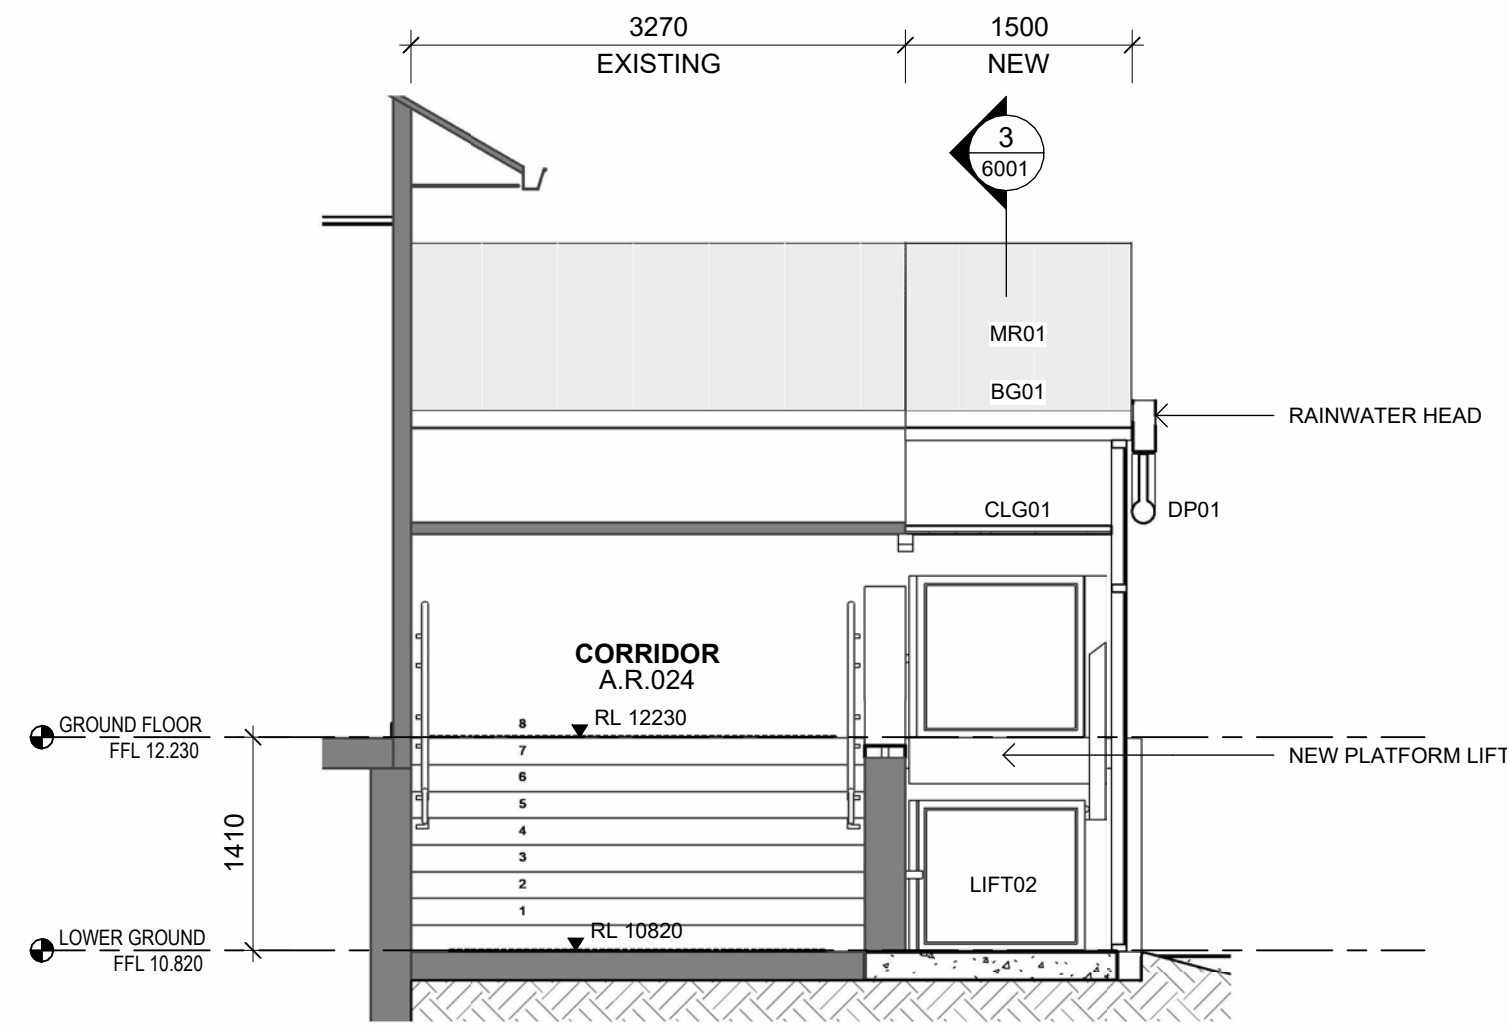


4 PLATFORM - SECTION 2
1 : 50

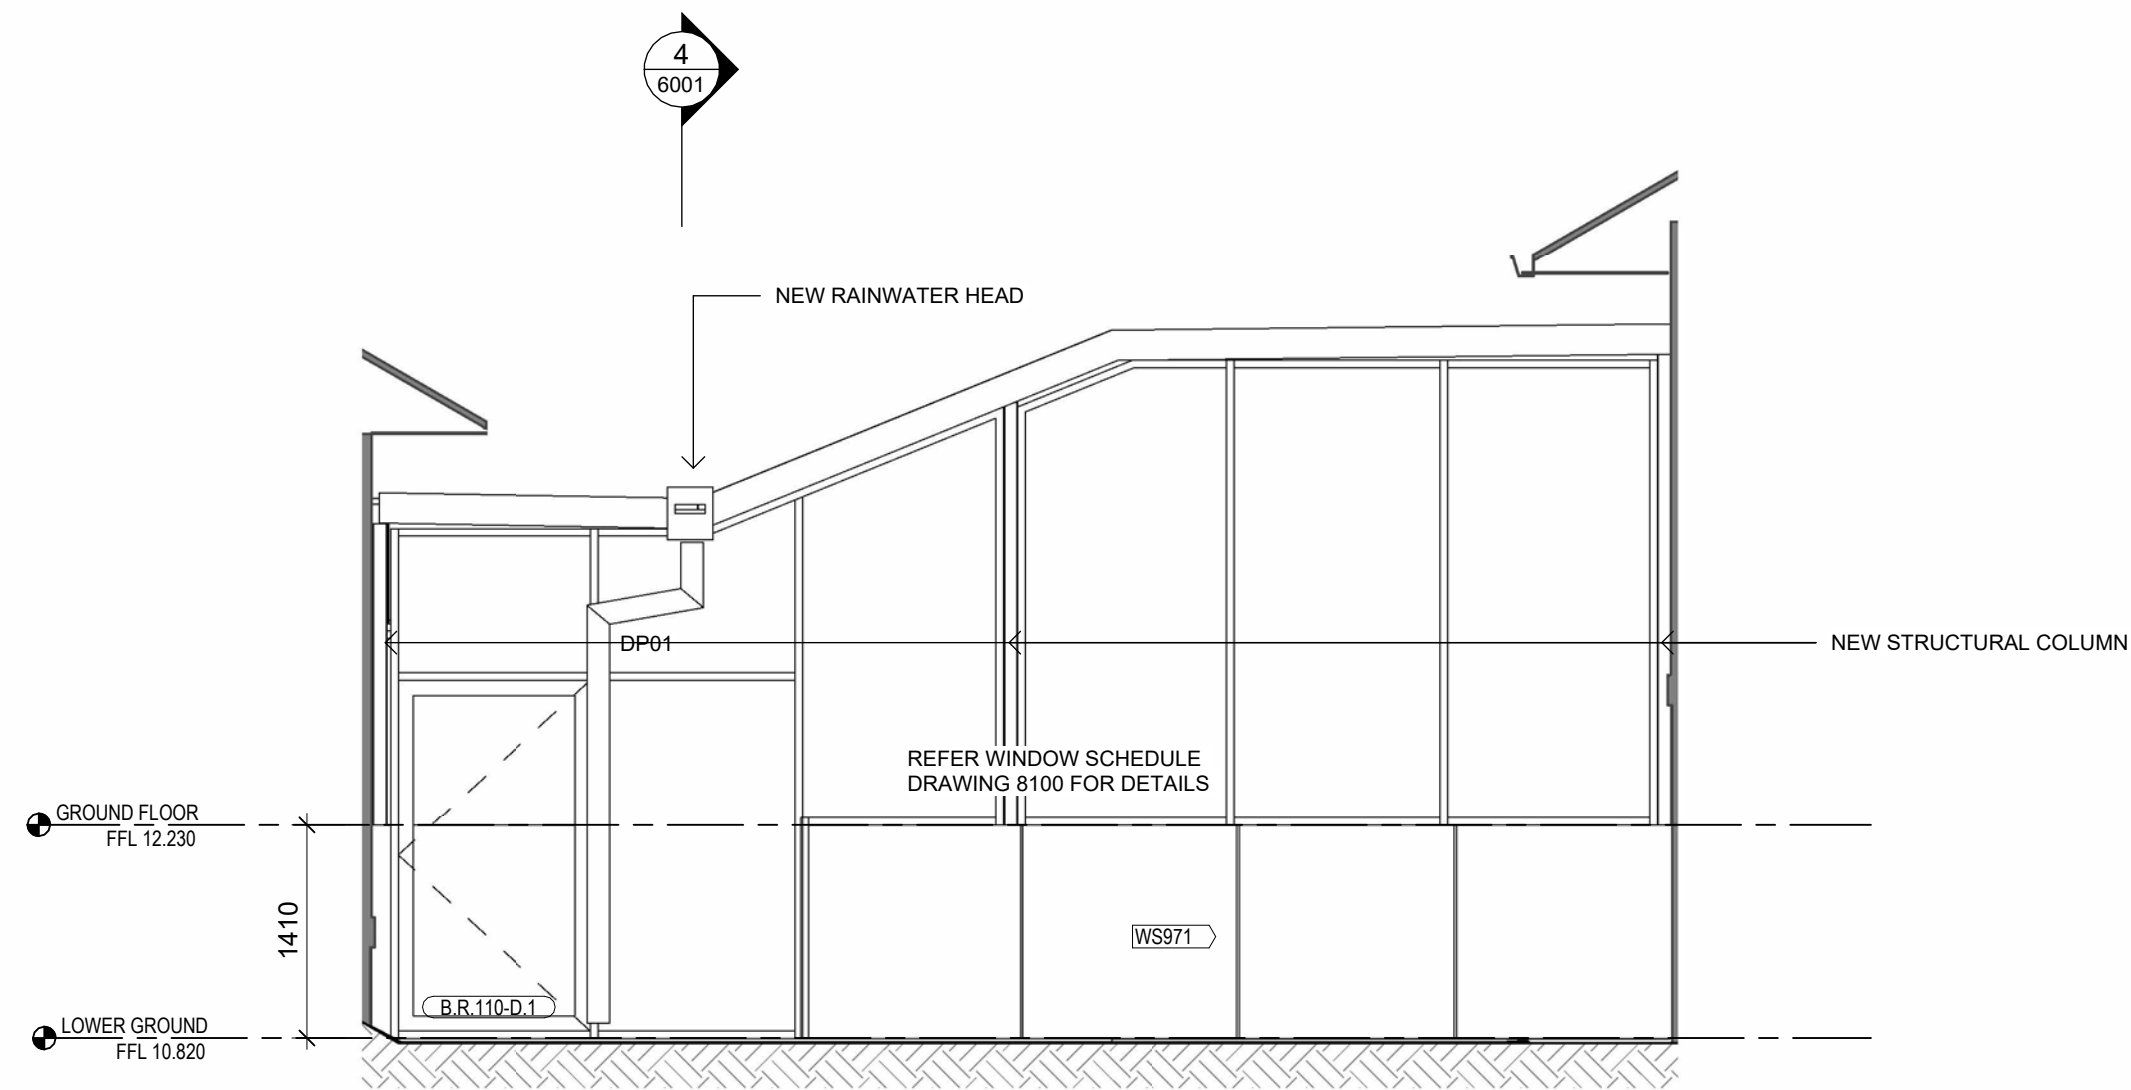

2 PLATFORM LIFT - EXTERNAL ELEVATION
1 : 50

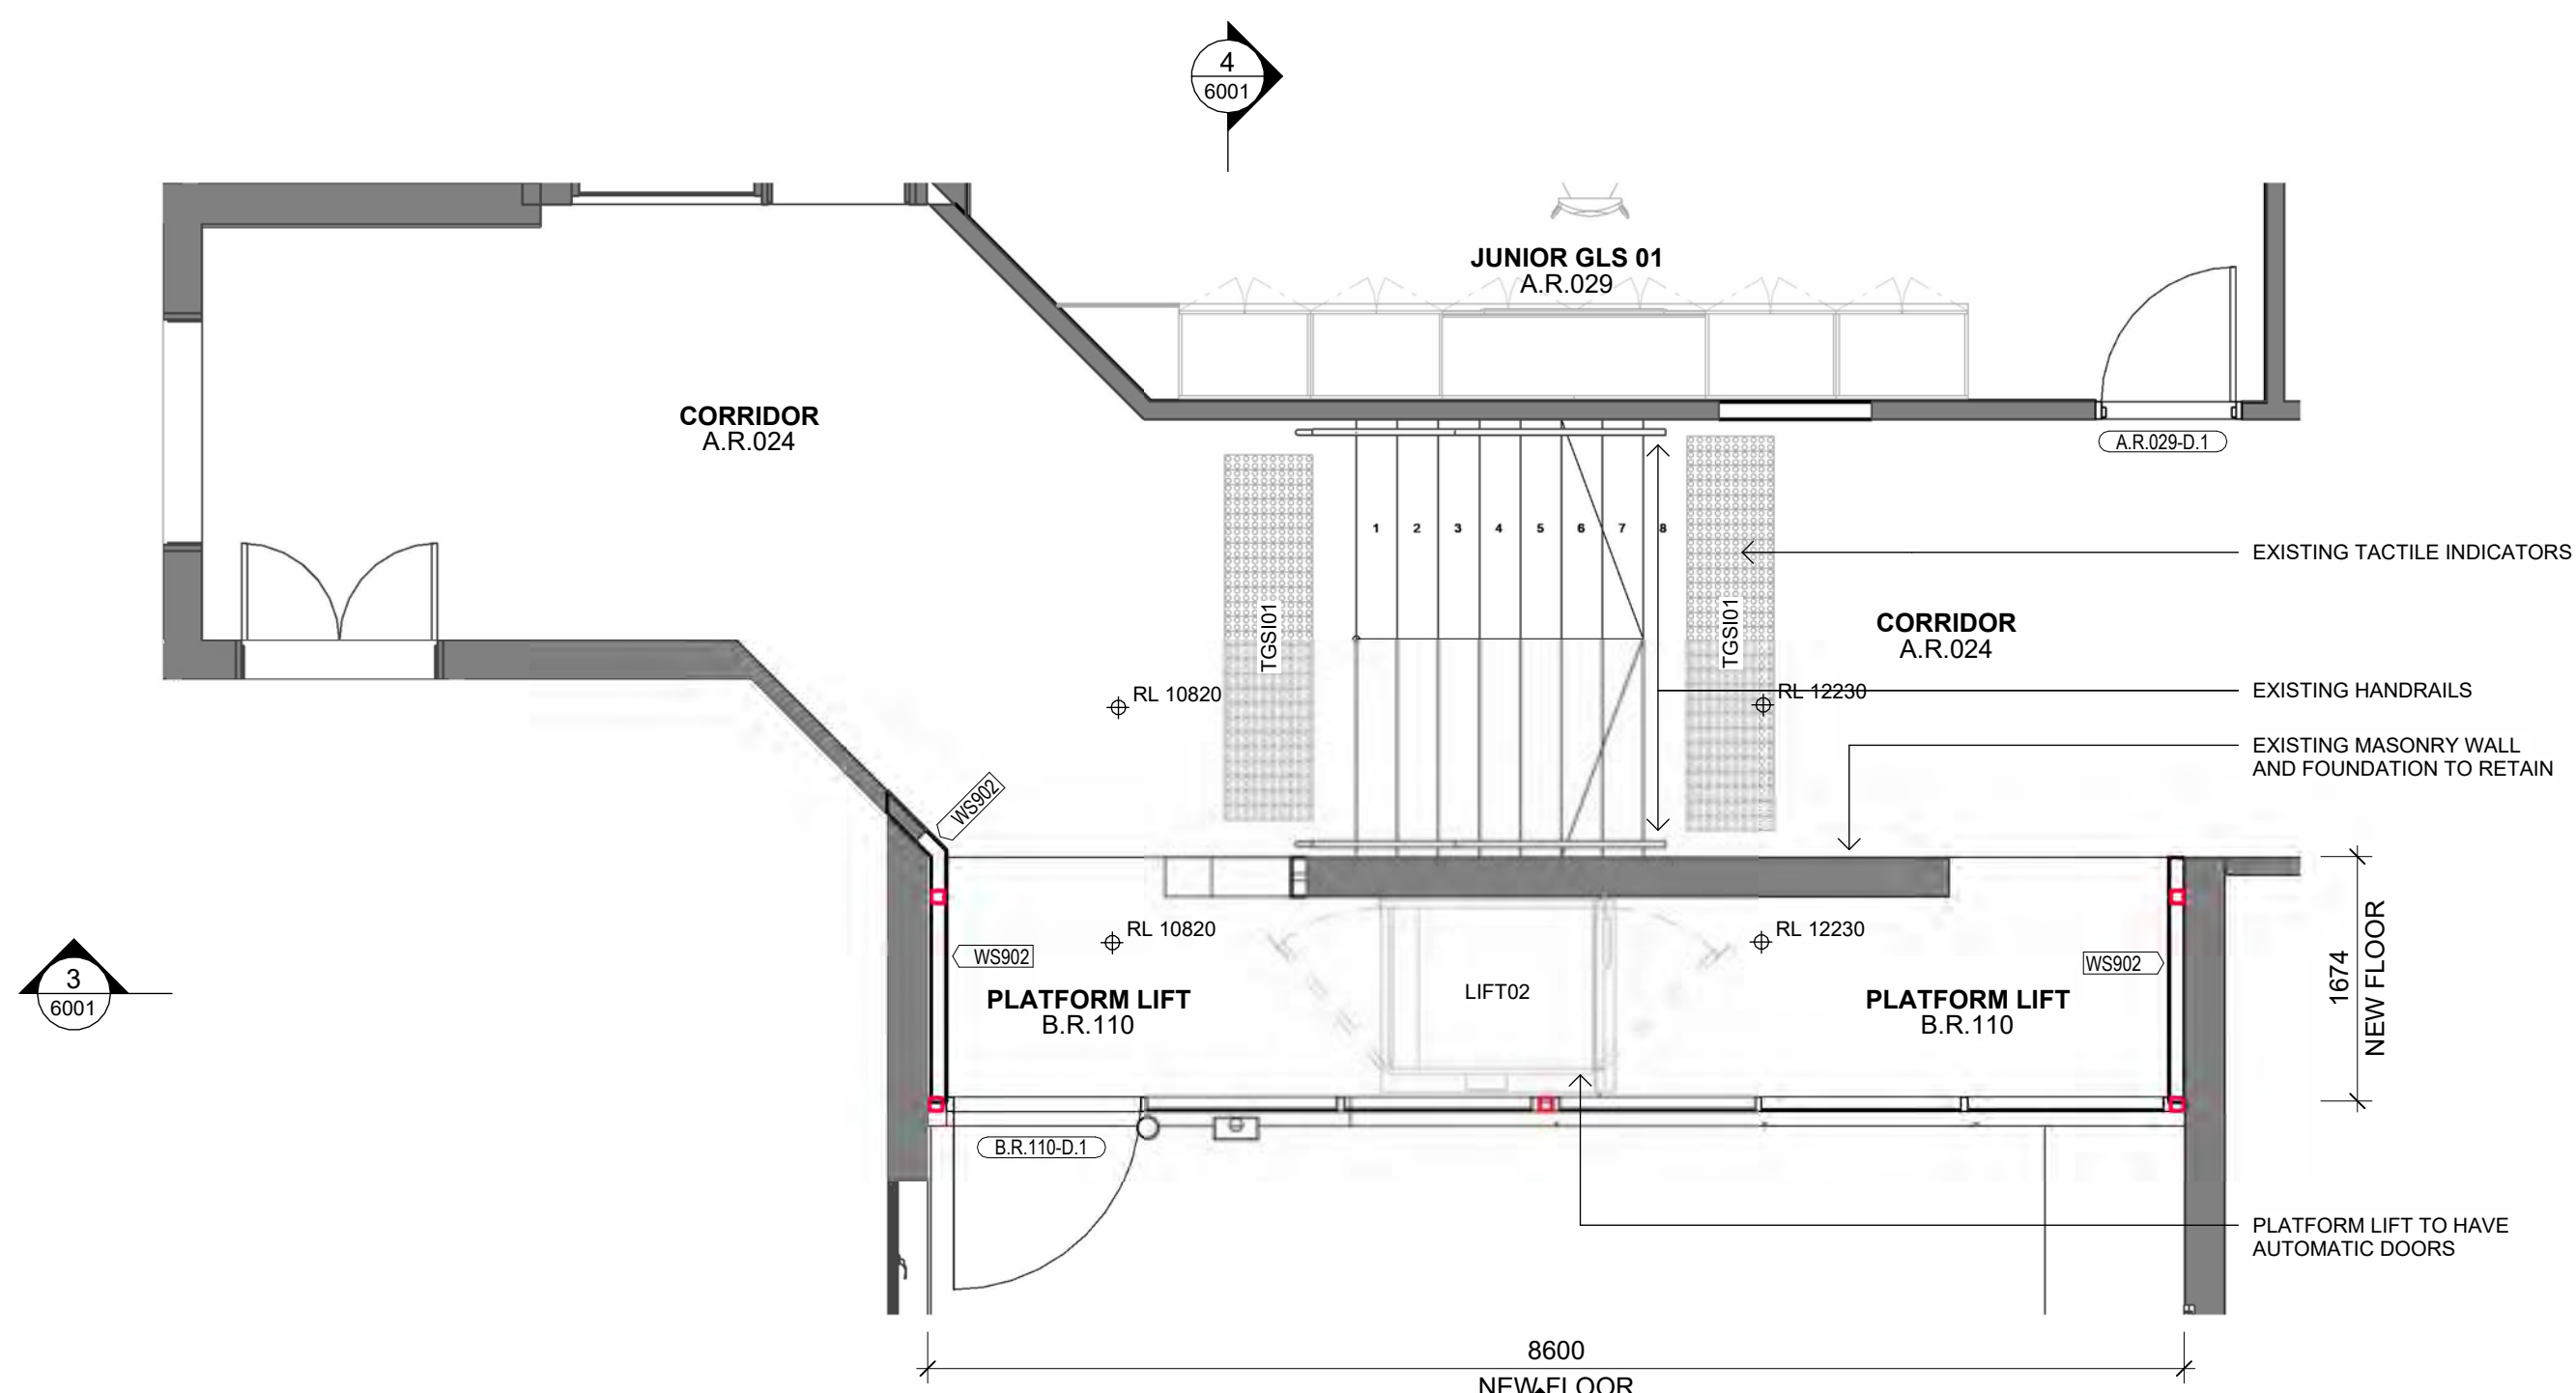

1 PLATFORM LIFT - FLOOR PLAN
1 : 50

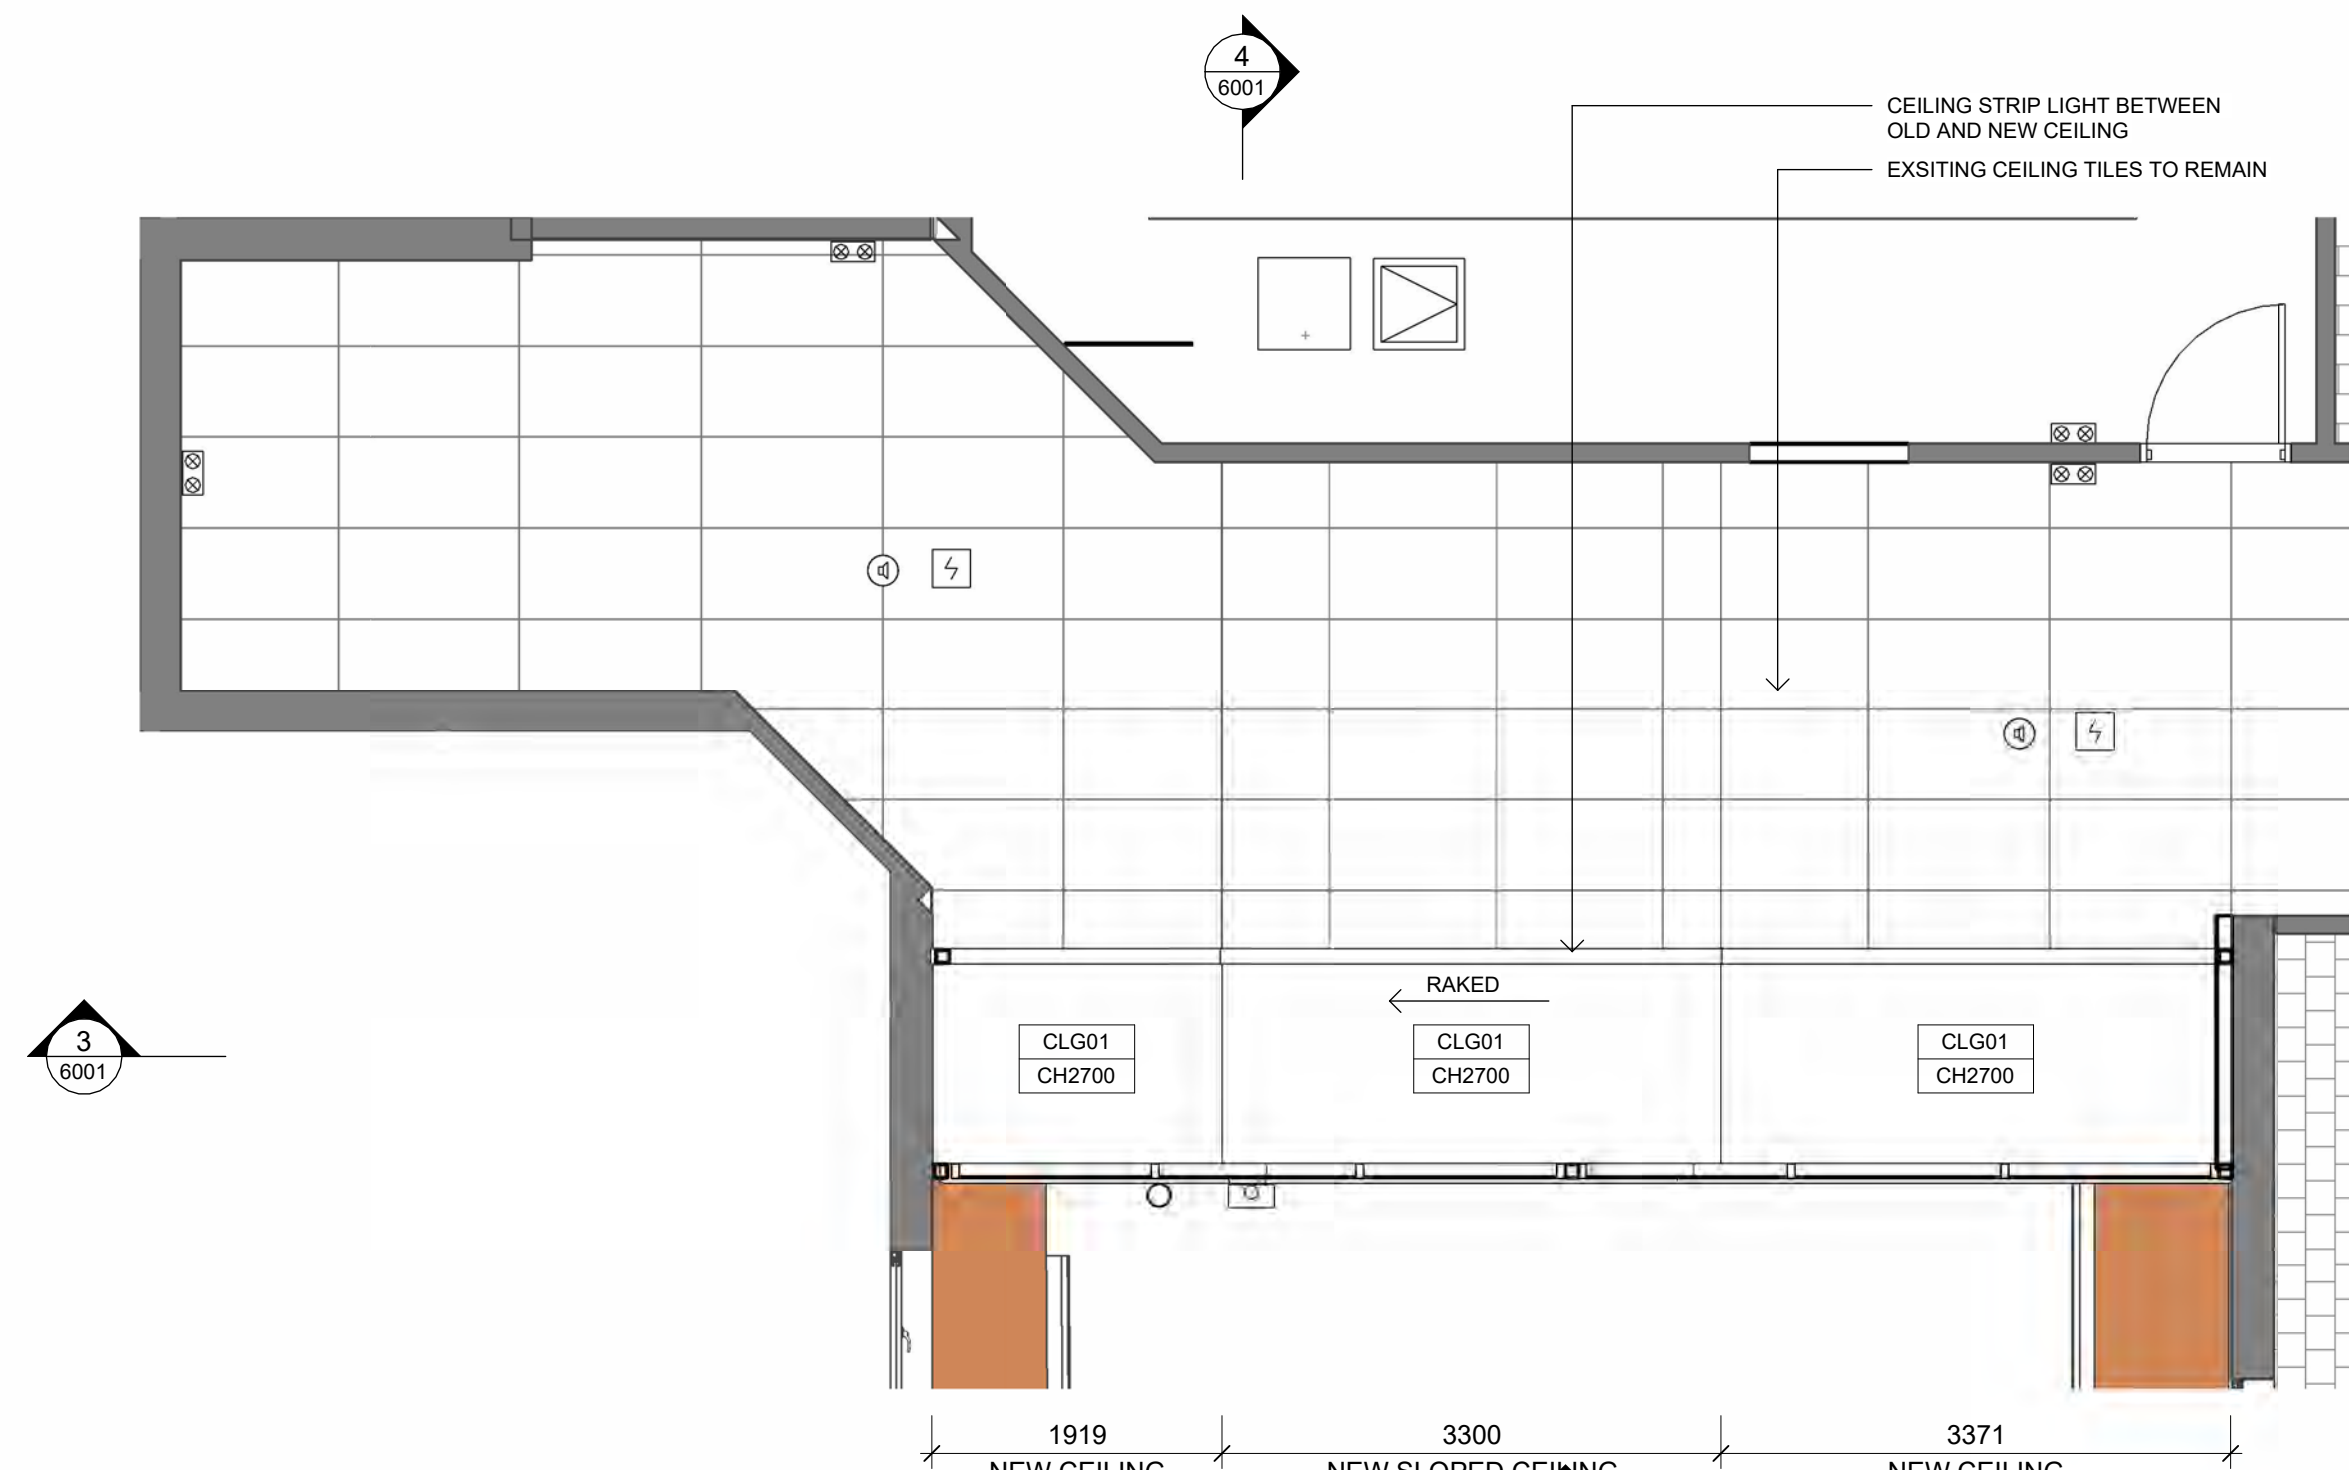

5 PLATFORM LIFT - RCP
1 : 50

PAINT CODE	DESCRIPTION
BG01	BOX GUTTER TYPE 01
CLG01	CEILING TYPE 01
DP01	150 DIA
LIFT02	PLATFORM LIFT
MR01	KLIP-LOK ROOFING
TGS101	TACTILE GROUND SURFACE INDICATOR TYPE 01

Issue No.	Date	Description	Chkd
21	10/04/2025	VSBA RFI	SJF
22	29/04/2025	VSBA Update	SJF
23	09/05/2025	TENDER OPTIONS	SJF
24	13/05/2025	VSBA Update	SJF
25	12/06/2025	HV Permit	SJF

Changes to this Revision

+61 (03) 9118 0000
Nominated Architect:
Andrew Duffin NSW 5602
NBRS & Partners Pty Ltd VIC 51197

nbrs.com.au

ABN 16 002 247 565

Project
Victorian College for the Deaf

at
597 St Kilda Rd, Melbourne, VIC 3004

for
Victorian School Building Authority





Drawing Title
PLATFORM LIFT - BLOCK B

Date 26/06/2025 4:47:28 PM
Scale 1 : 50 @ A1



Drawing Reference
VCD-NBRS-BB-DR-A-6001

Revision
25

Any form of replication of this drawing in full or in part without the written permission of NBRS+PARTNERS Pty Ltd constitutes an infringement of the copyright.

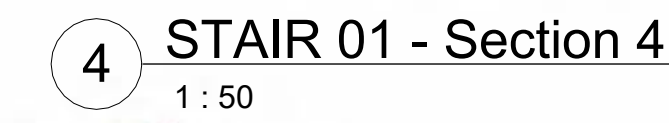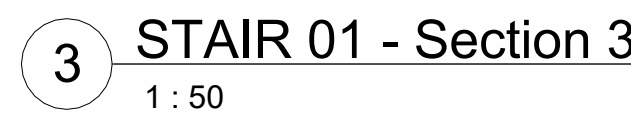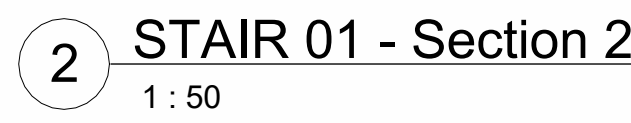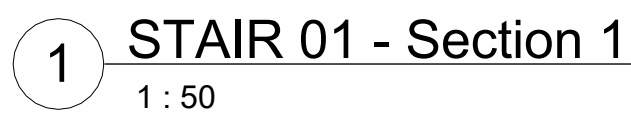

TENDER OPTION (TO14) BLOCK N STAIR 01 BALUSTRADE
REPLACE PERFORATED METAL BALUSTRADE (SCN02) WITH PAINTED
PLASTERBOARD.

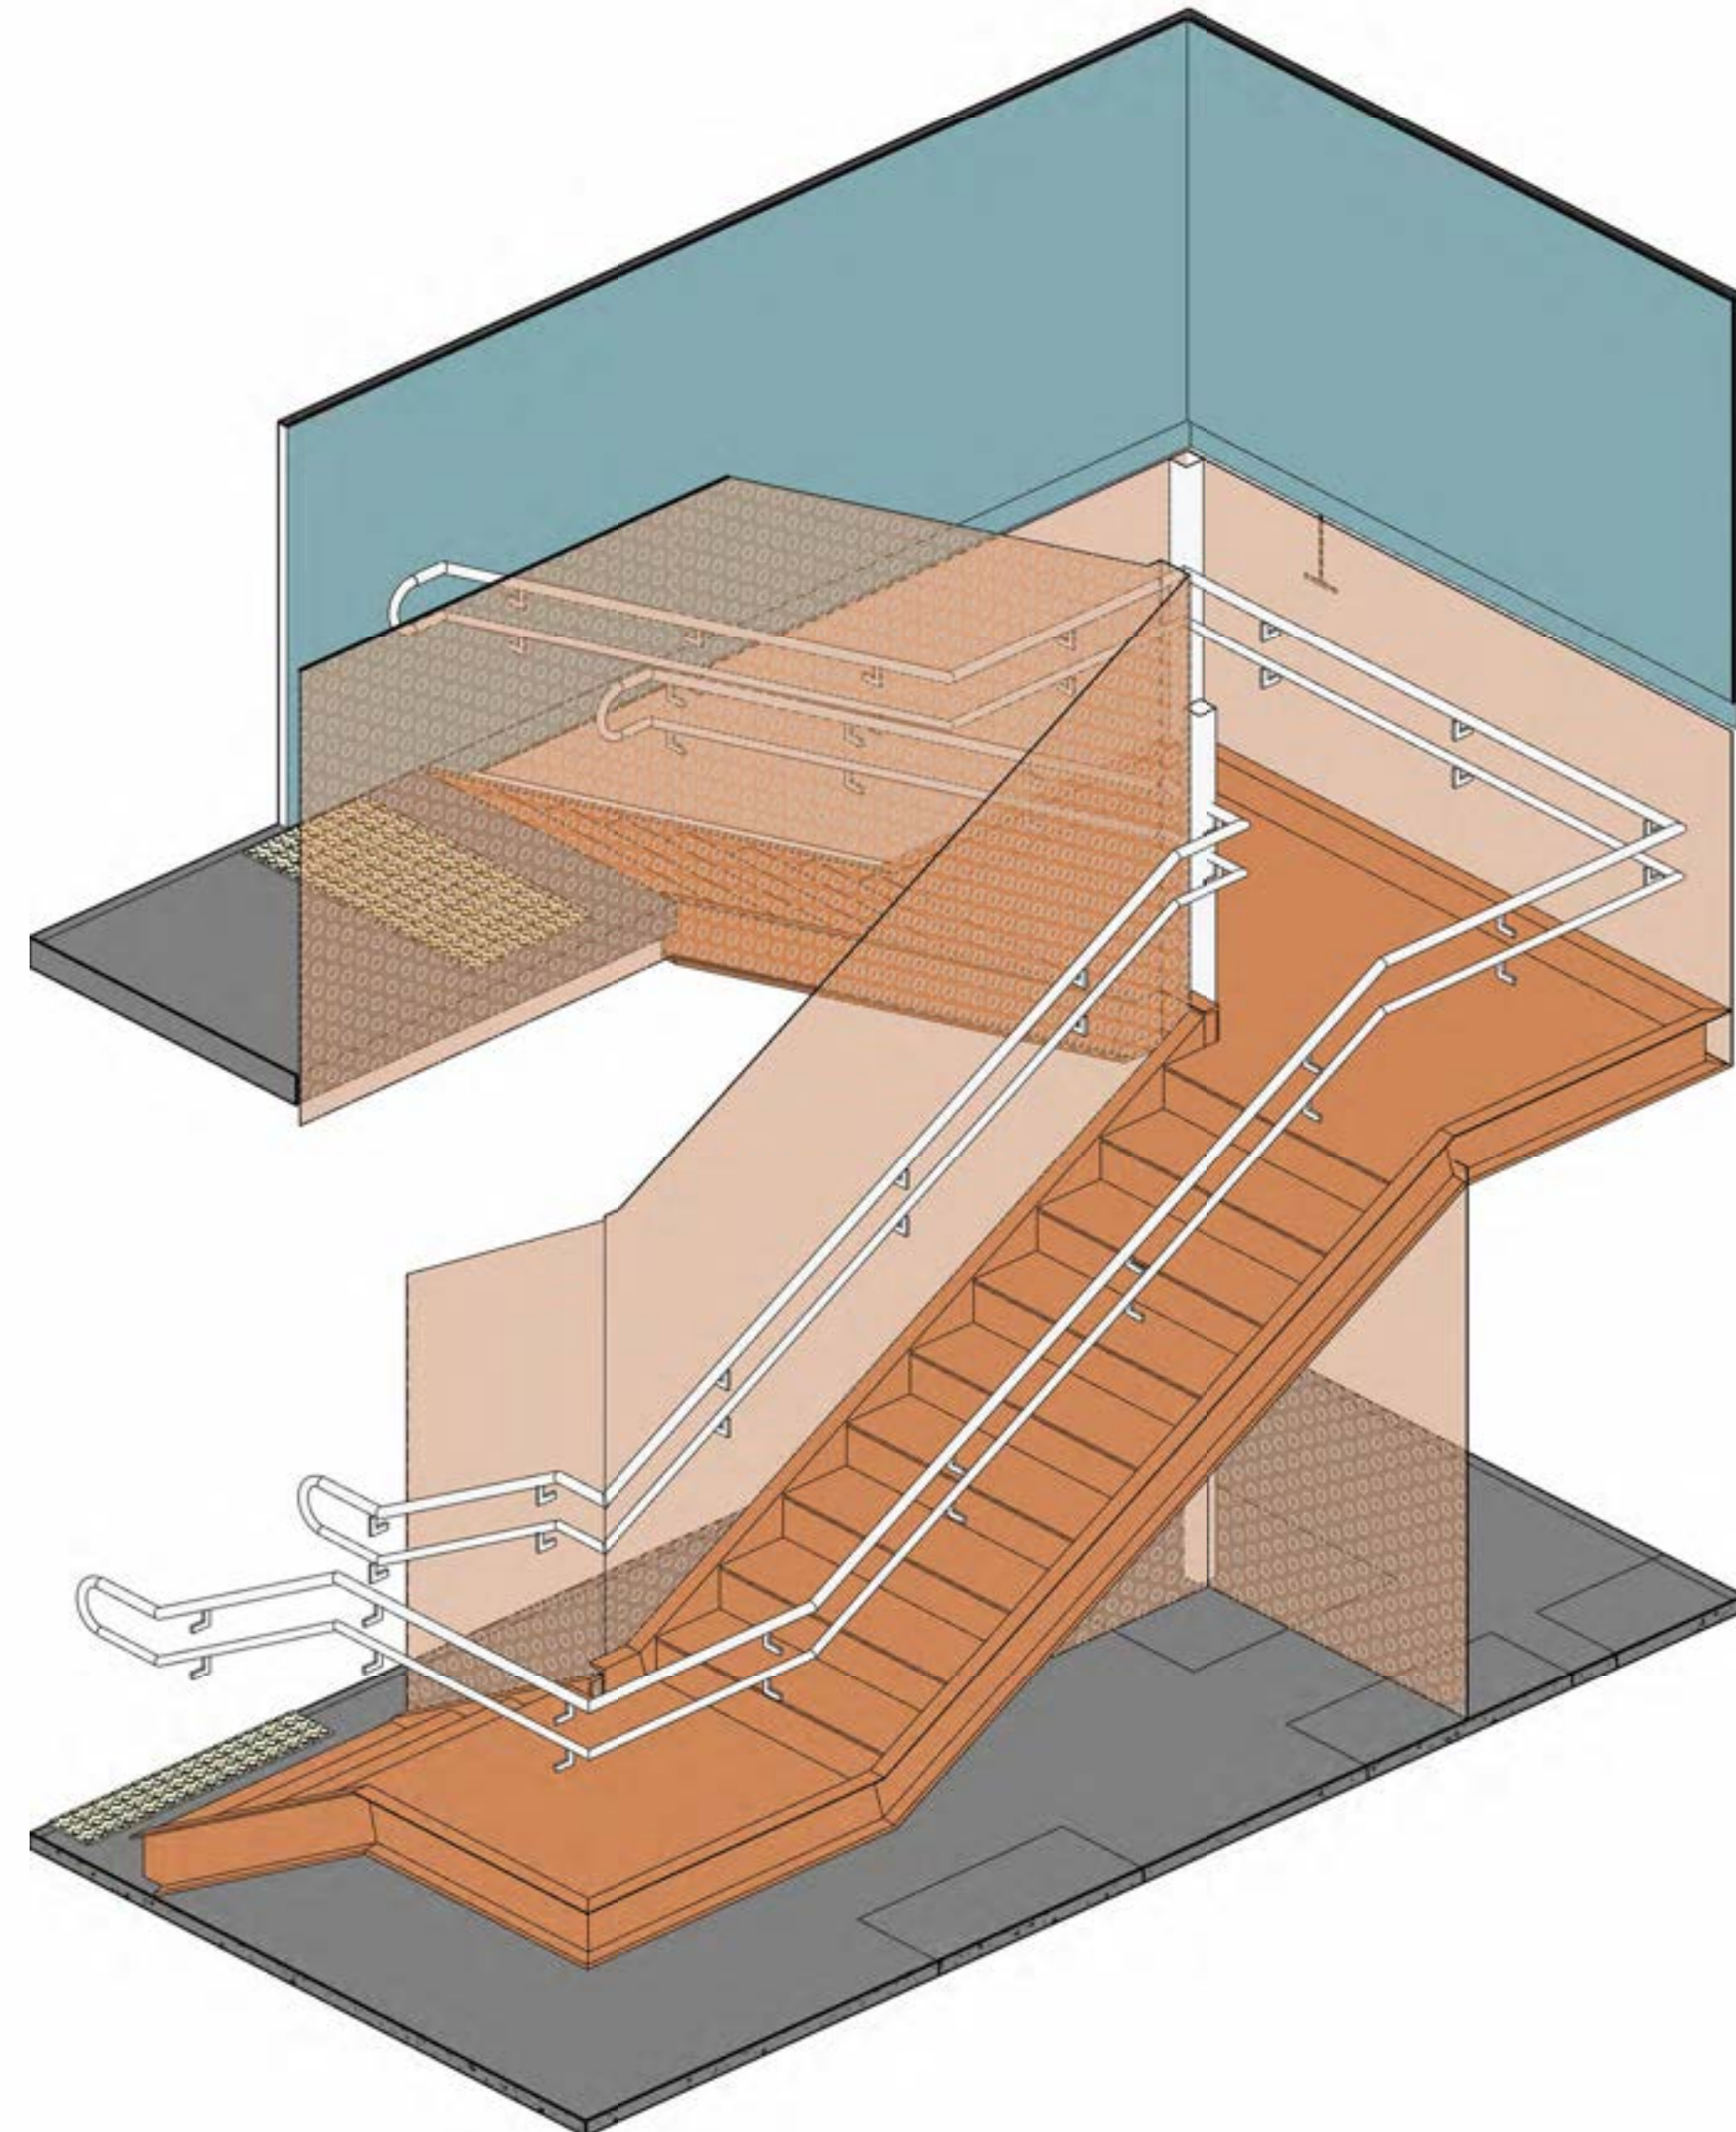 

Changes to this Revision




for
Victorian School Building Authority

0 10 20 30 40 50 60 70 80 90 100



Any form of replication of this drawing in full or in part without the written permission of NBRSPARTNERS Pty Ltd constitutes an infringement of the copyright.

© 2023


• LIFT SUPPLIER AND MAIN CONTRACTOR TO COMPLY WITH ALL REQUIREMENTS LISTED IN THE EFSG - SG1011 LIFT DESIGN AND INSTALL (*Internal finishes, signage, DDA compliance, electrical services, emergency lights, alarm & comms*).

   


Changes to this Revision

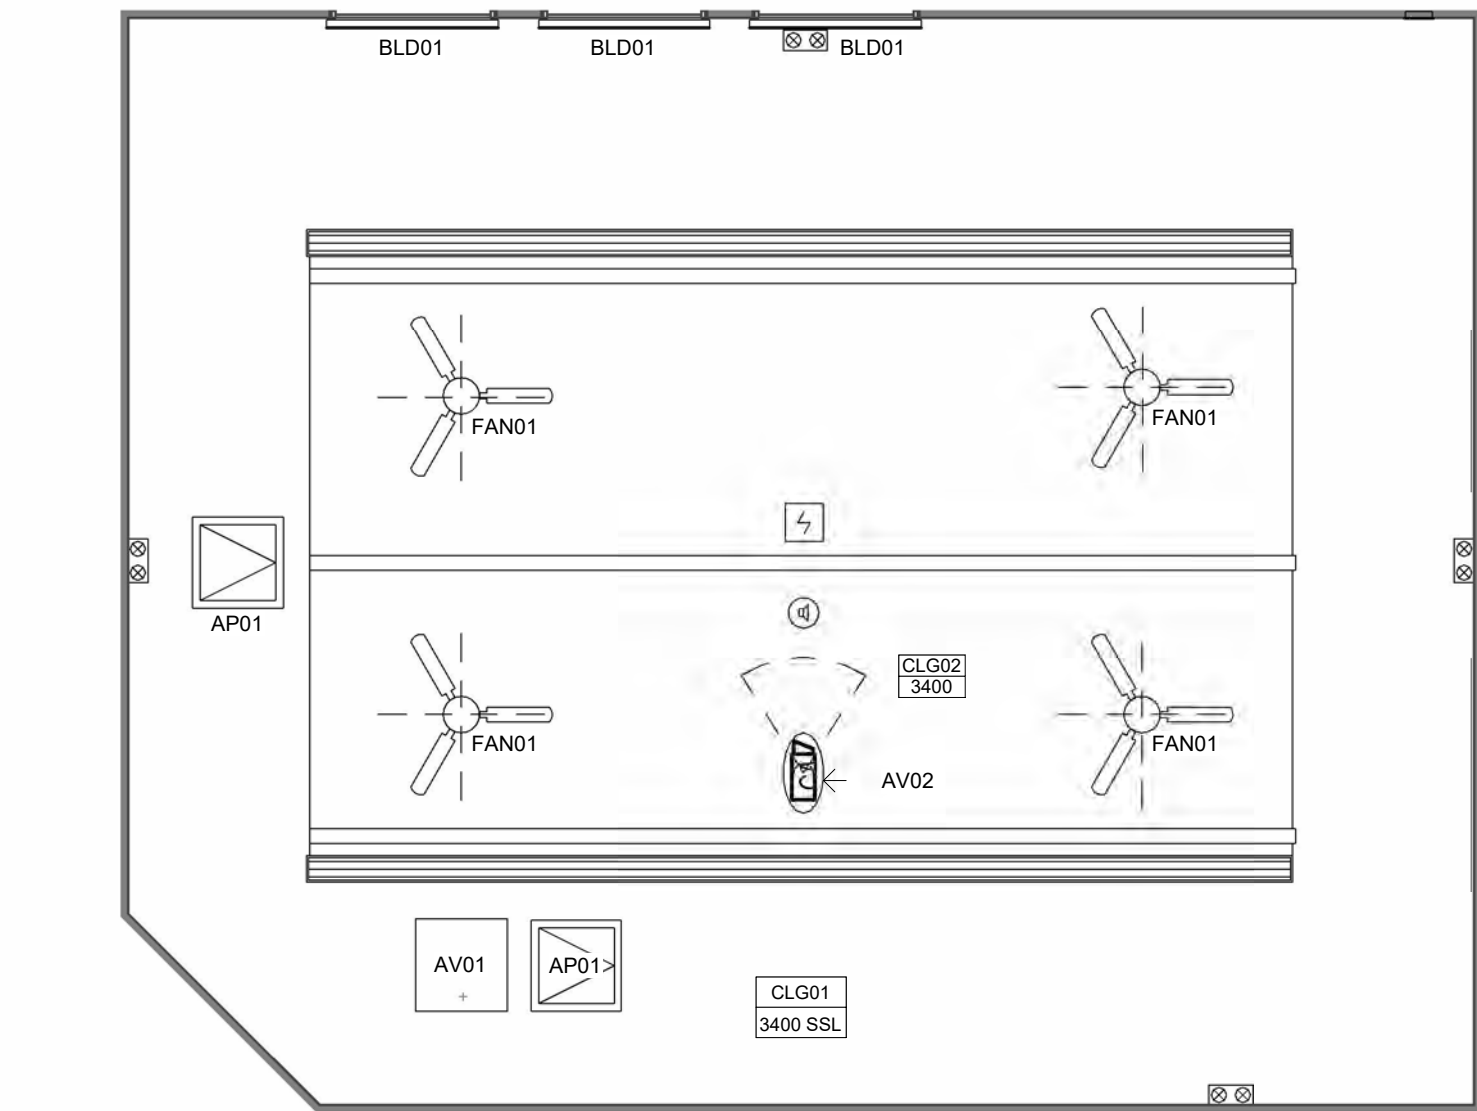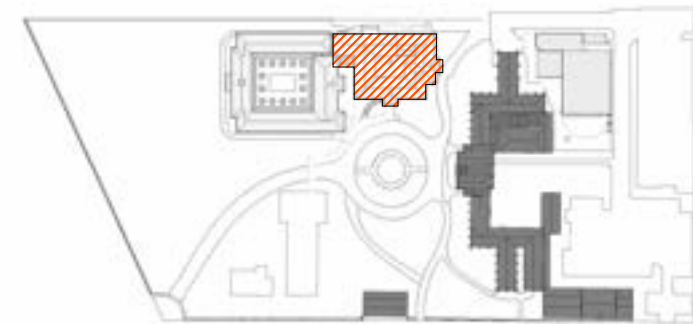


1 BLOCK A - GLS RCP
1 : 50

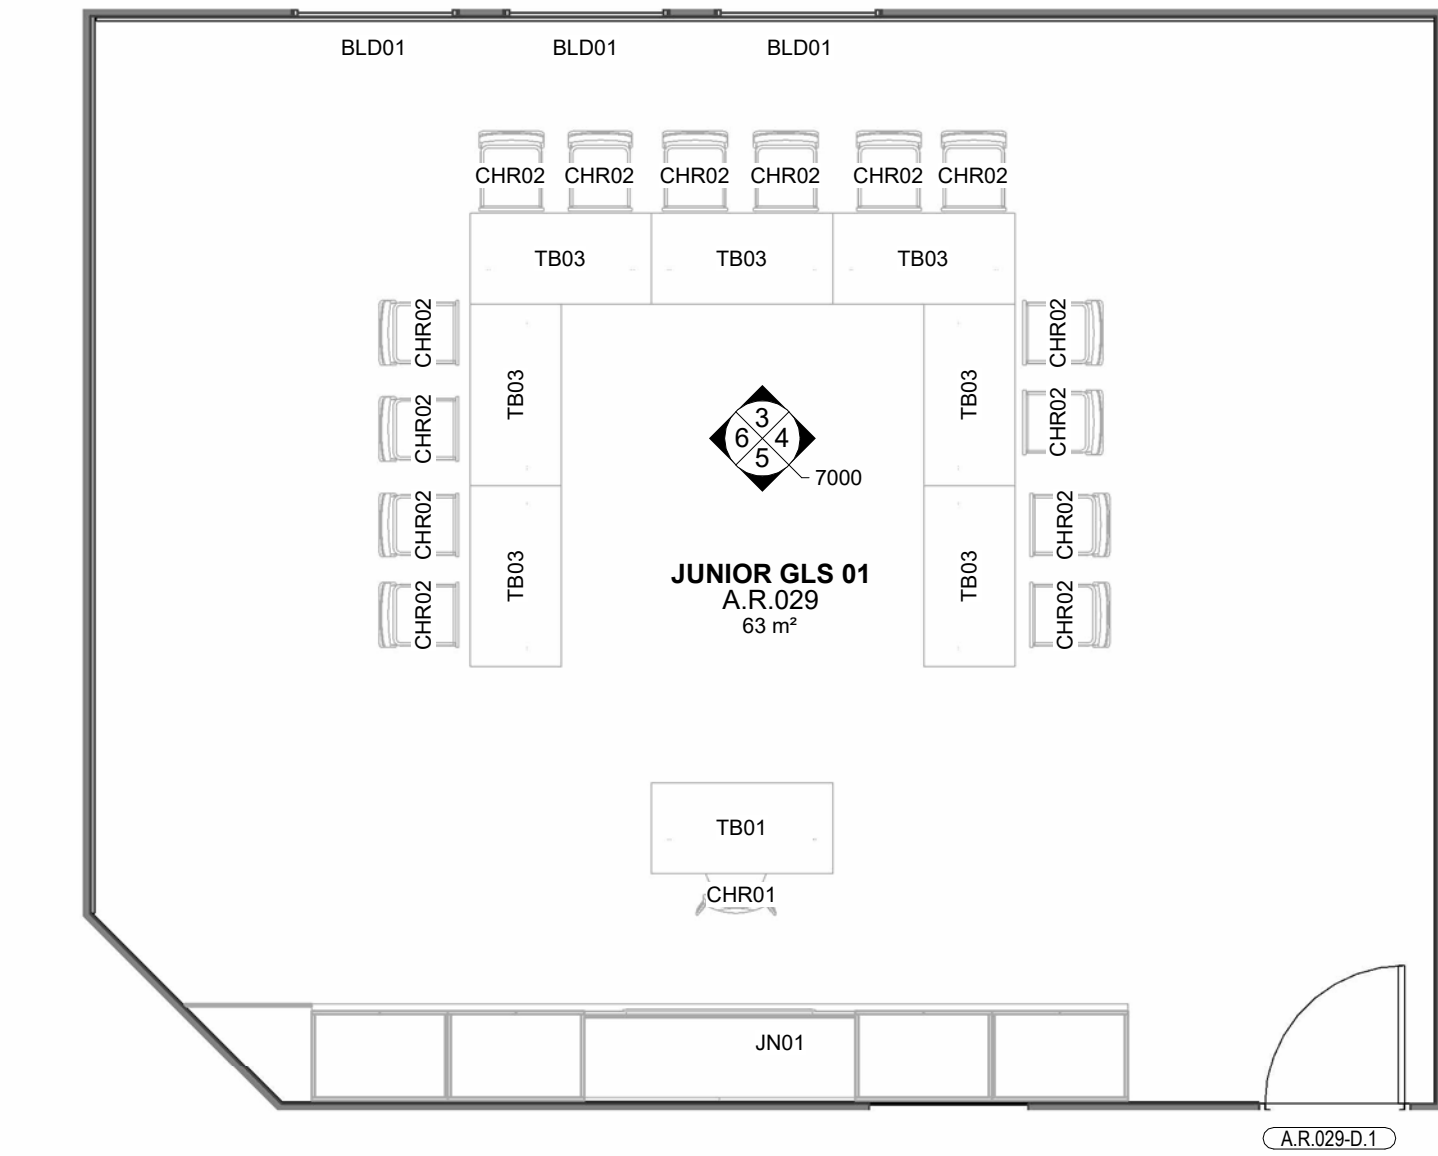


2 BLOCK A - GLS PLAN
1 : 50

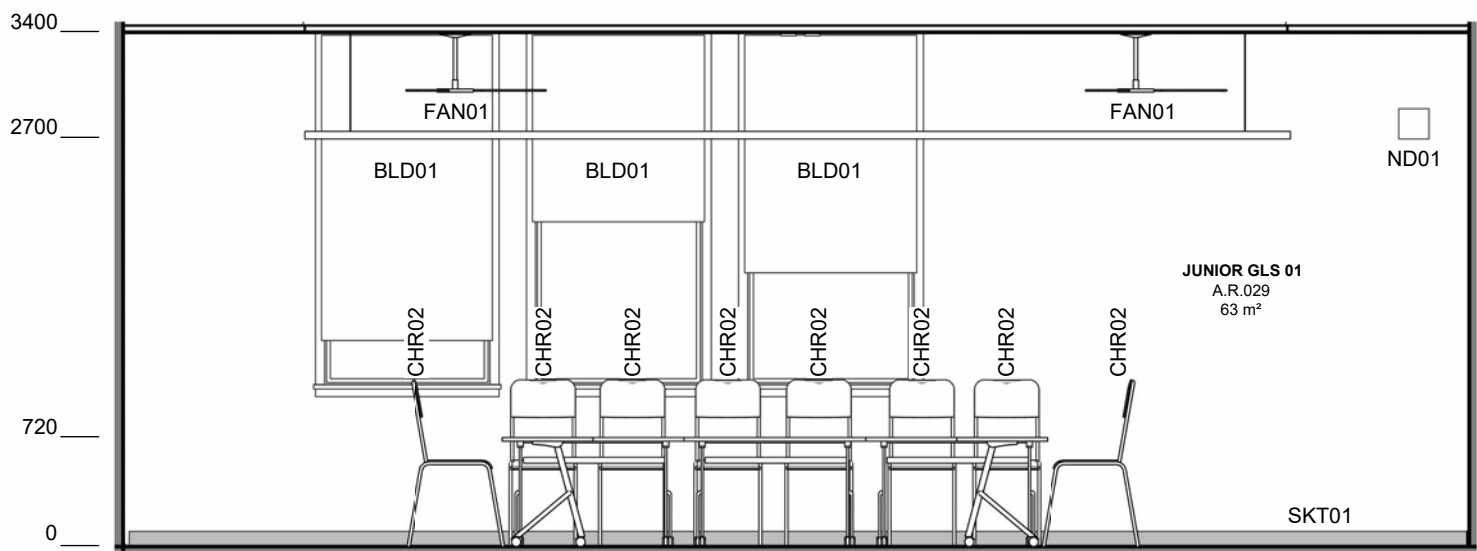


3 GLS INTERIOR ELEVATION - NORTH
1 : 50

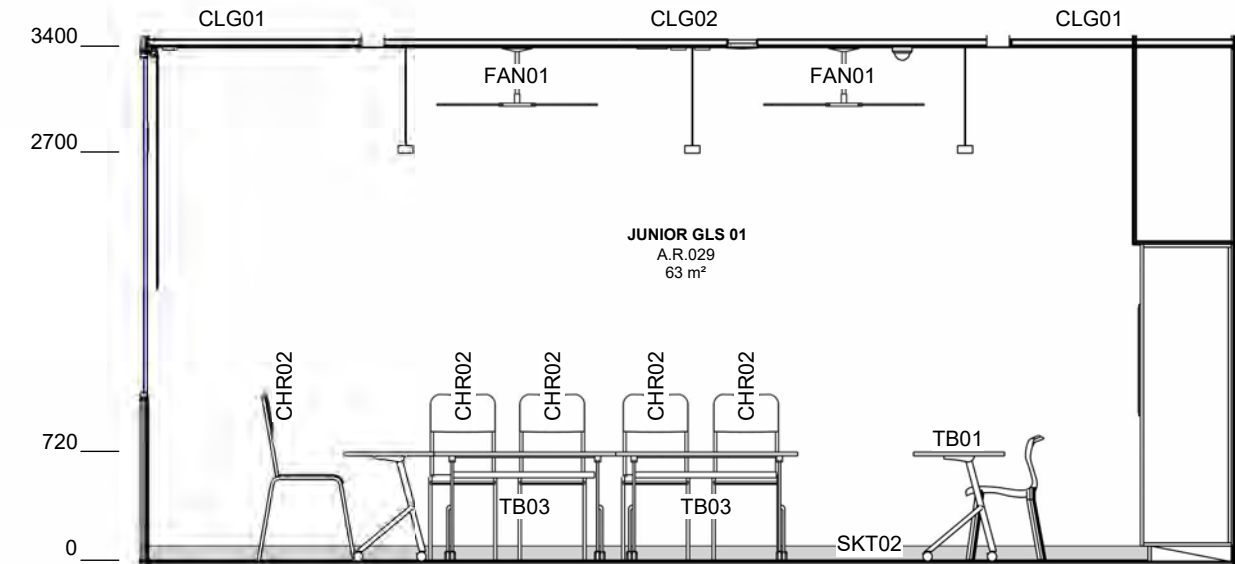

4 GLS INTERIOR ELEVATION - EAST
1 : 50

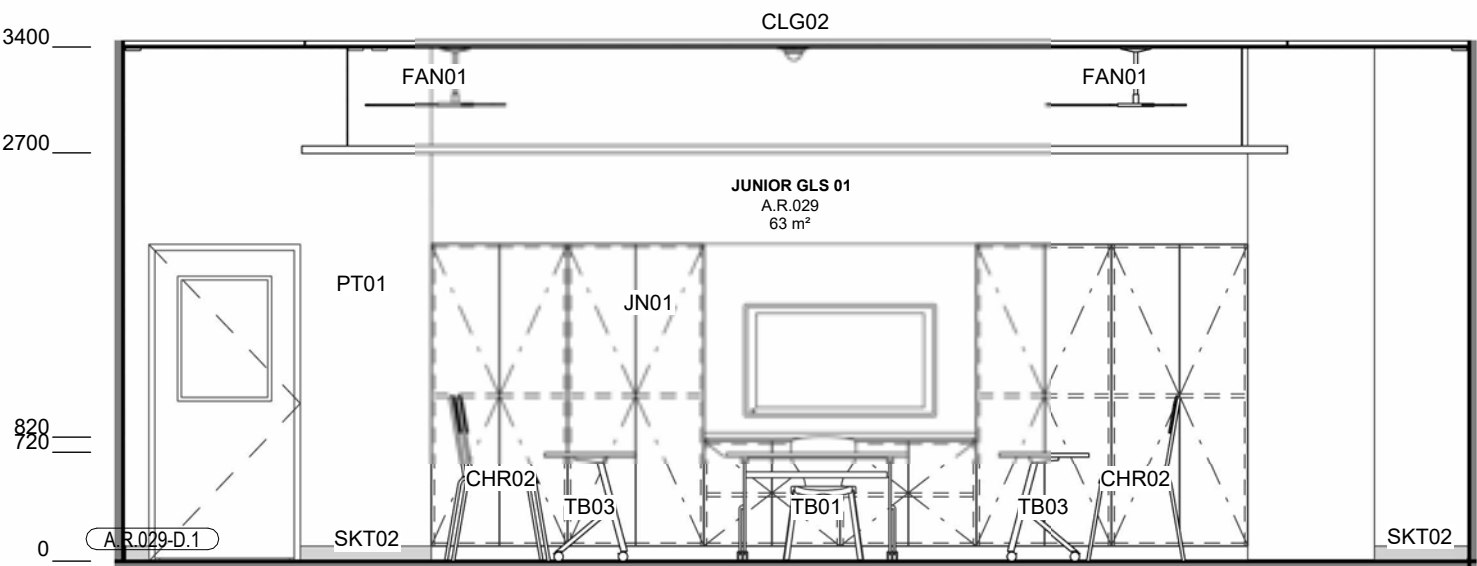

5 GLS INTERIOR ELEVATION - SOUTH
1 : 50

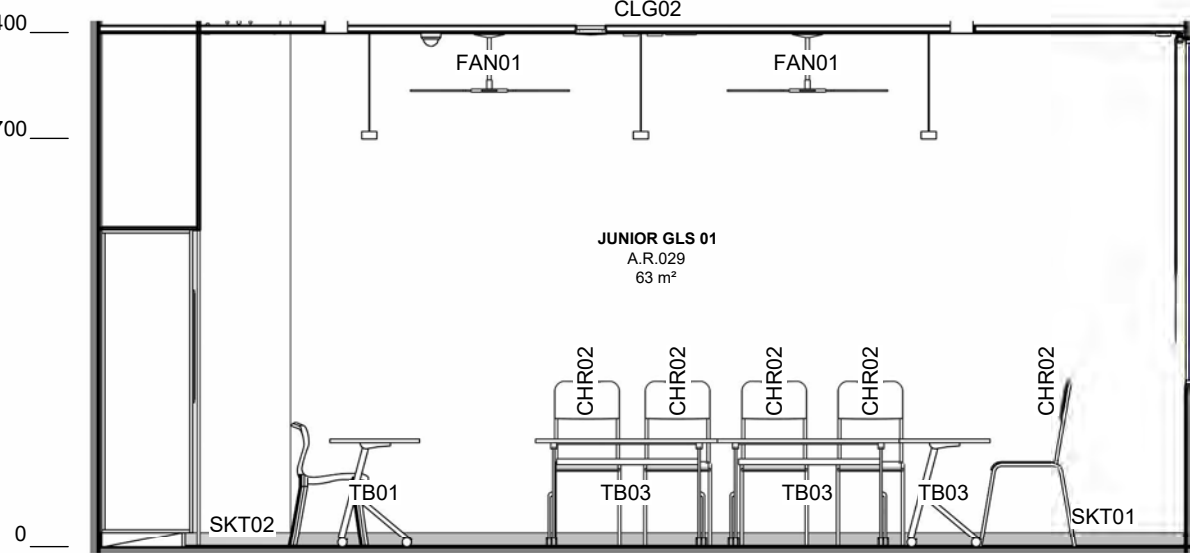

6 GLS INTERIOR ELEVATION - WEST
1 : 50

PAINT CODE	DESCRIPTION
AP01	ACCESS PANEL TYPE 01
AV01	PROJECTOR CEILING MOUNTED
AV02	DEMONSTRATION CAMERA CEILING MOUNTED
BLD01	BLIND TYPE 01
CHR01	CHAIR TYPE 01
CHR02	CHAIR TYPE 02
CLG01	CEILING TYPE 01
CLG02	CEILING TYPE 02
FAN01	FAN TYPE 01
JN01	JOINERY TYPE 01
ND01	NOISE DETECTOR
PT01	PAINT TYPE 01
SKT01	SKIRTING TYPE 01 - DUCKED SKIRTING
SKT02	SKIRTING TYPE 02 - ALUMINIUM
TB01	TABLE TYPE 01
TB03	TABLE TYPE 03

TENDER OPTION (TO02) ALLOWANCE FOR NEW CHAIRS AND TABLES. THIS COST IS ASSOCIATED WITH TB01, TB03 CHR01 AND CHR02

Issue No.	Date	Description	Chkd
21	10/04/2025	VSBA RF1	SJF
22	29/04/2025	VSBA Update	SJF
23	09/05/2025	TENDER OPTIONS	SJF
24	13/05/2025	VSBA Update	SJF
25	12/06/2025	HV Permit	SJF

Changes to this Revision

+61 (03) 9118 0000 nbrs.com.au
Nominated Architect:
Andrew Duffin NSW 5602
NBRS & Partners Pty Ltd VIC 51197 ABN 16 002 247 565

Project
Victorian College for the Deaf

at
597 St Kilda Rd, Melbourne, VIC 3004


for
Victorian School Building Authority

Drawing Title
RLS - BLOCK A JUNIOR GLS


Date 26/06/2025 4:47:48 PM
Scale 1 : 50 @ A1

Drawing Reference VCD-NBRS-BA-DR-A-7000
Revision 25


Any form of replication of this drawing in full or in part without the written permission of NBRS+PARTNERS Pty Ltd constitutes an infringement of the copyright. © 2023

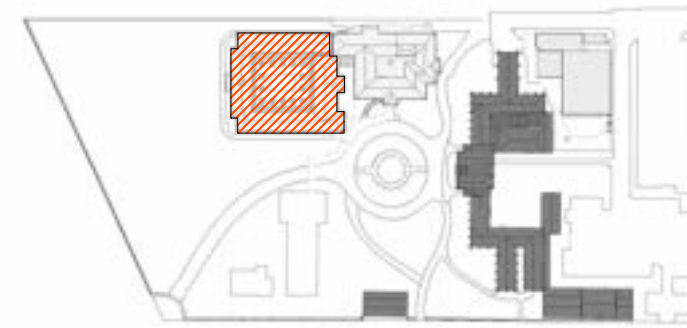


1 BLOCK B - ART ROOM RCP
1 : 50

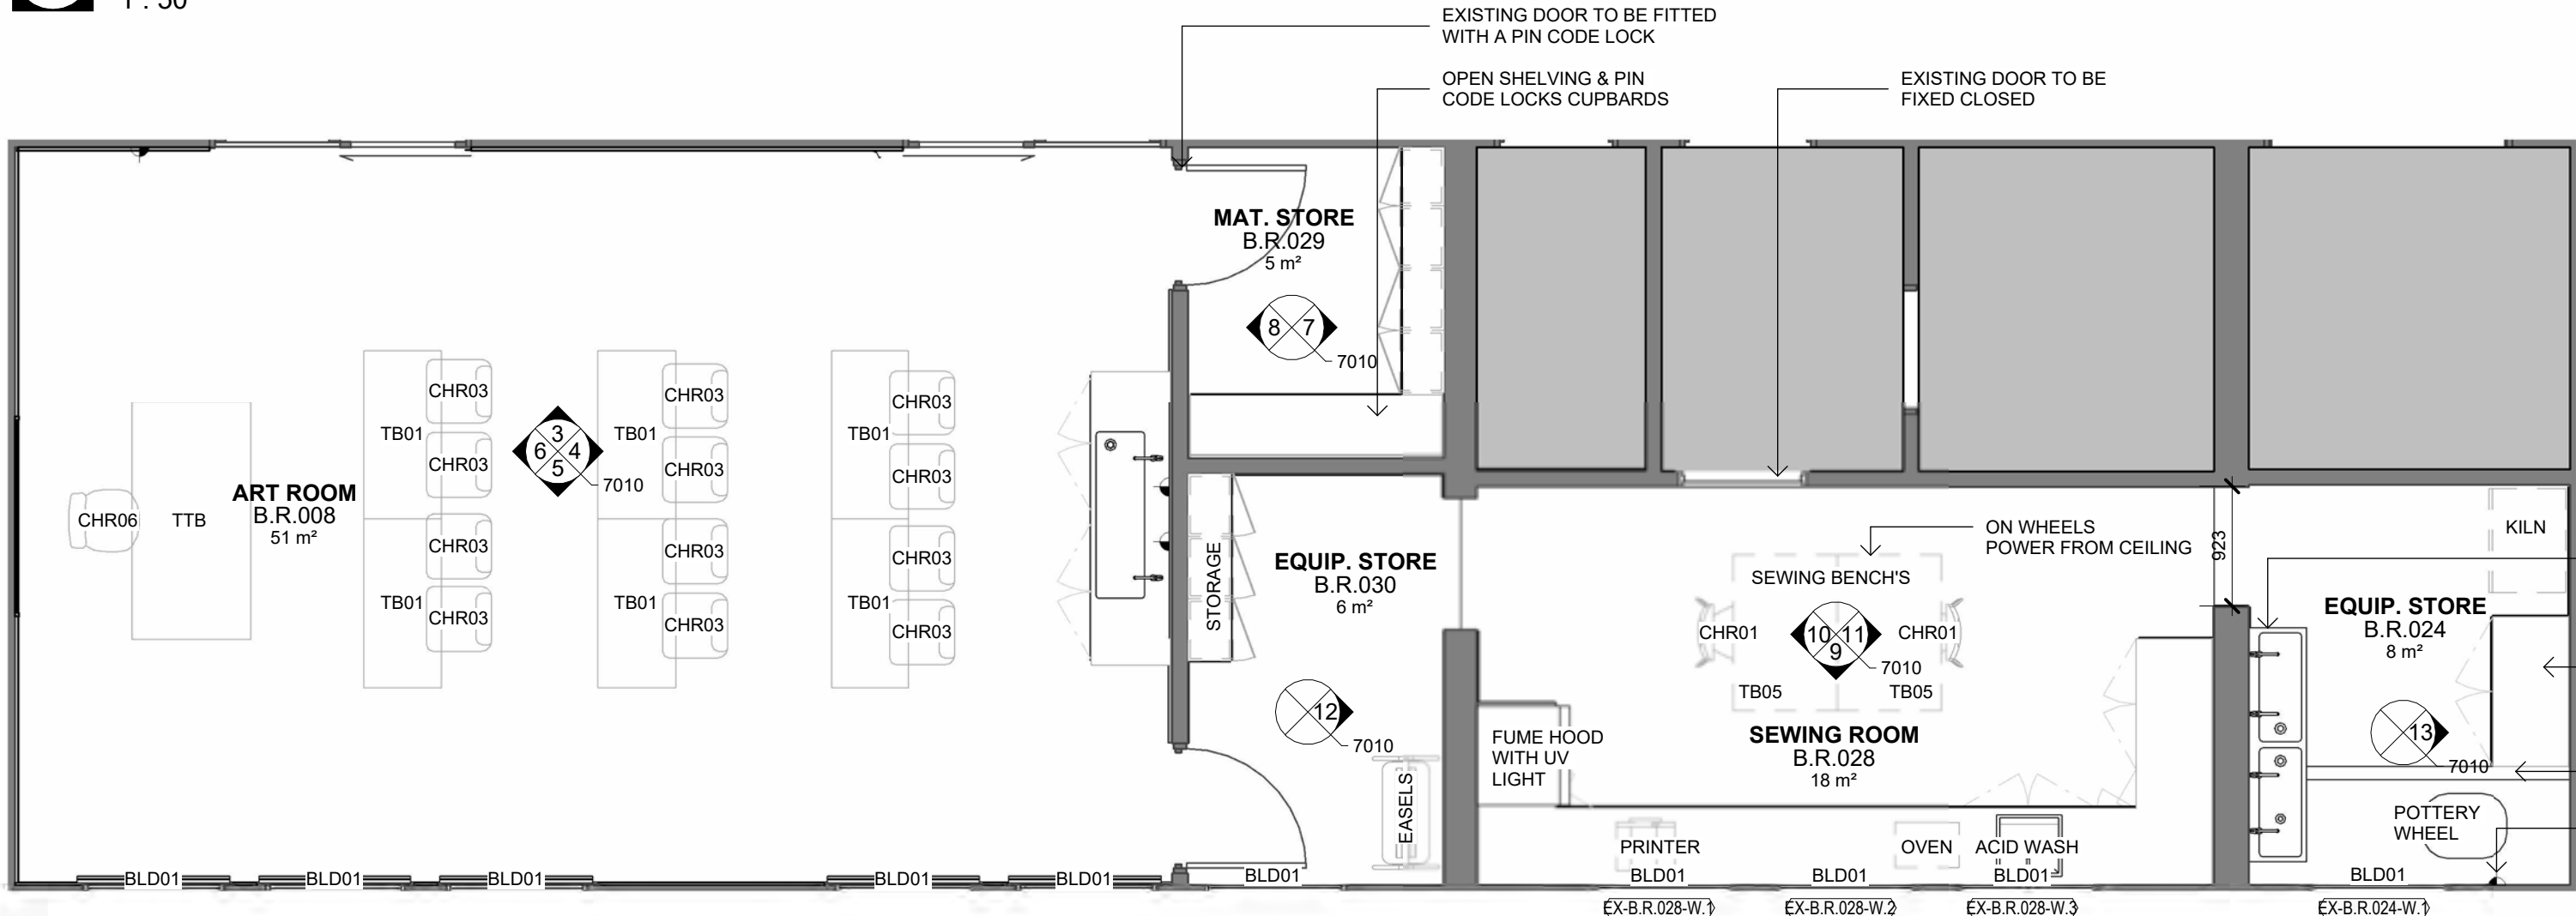


2 BLOCK B - ART ROOM PLAN
1 : 50

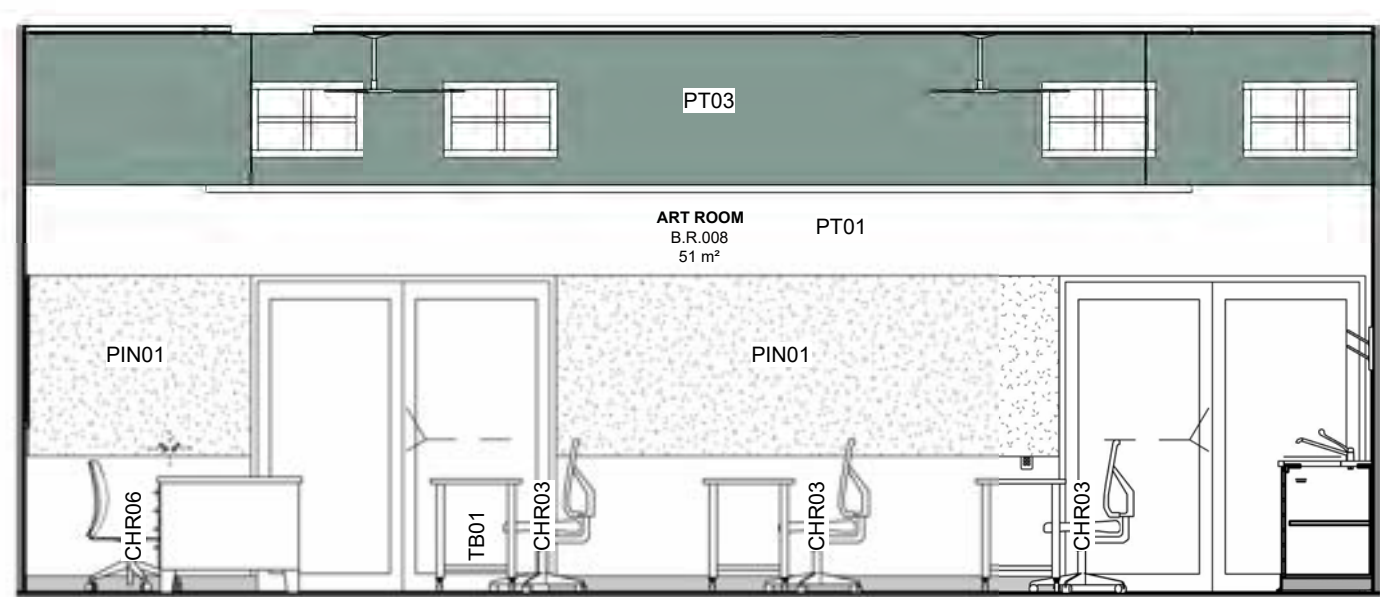


3 ART INTERIOR ELEVATION - NORTH
1 : 50

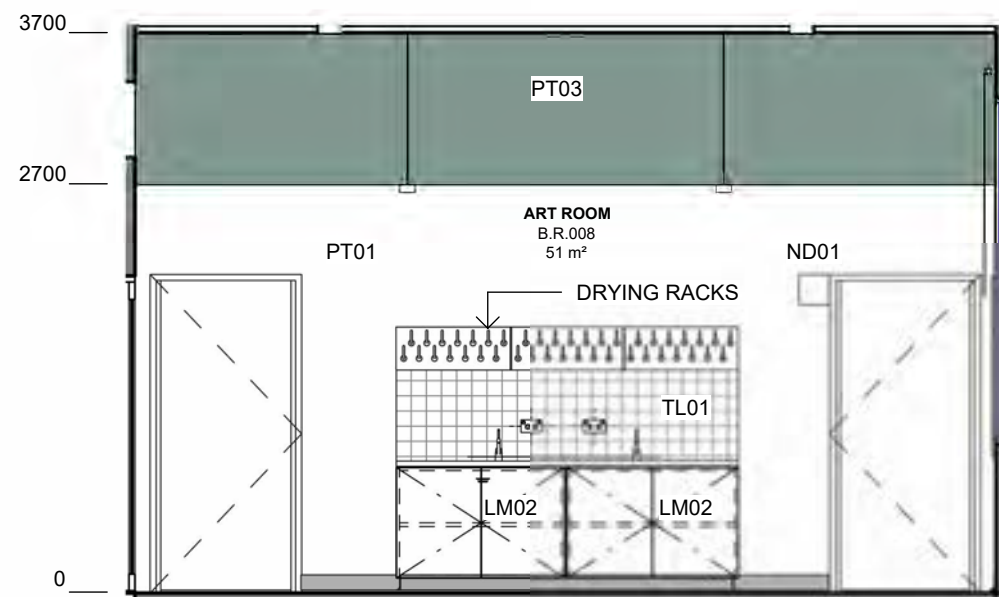


4 ART INTERIOR ELEVATION - EAST
1 : 50

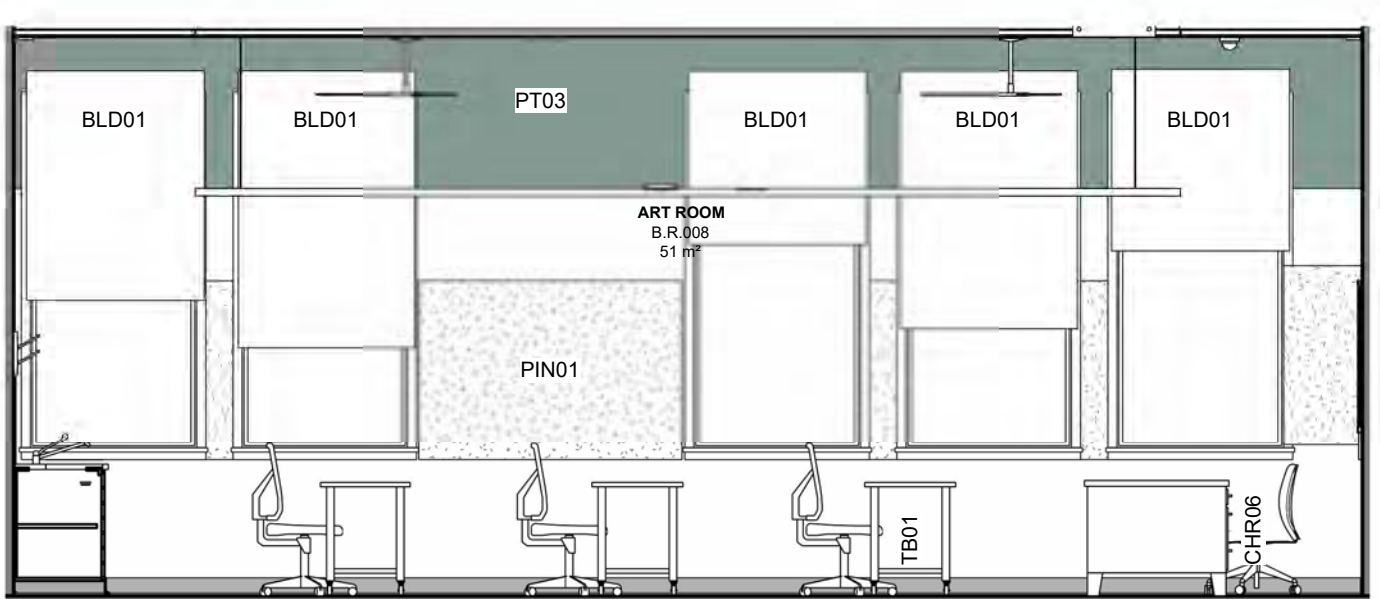


5 ART INTERIOR ELEVATION - SOUTH
1 : 50

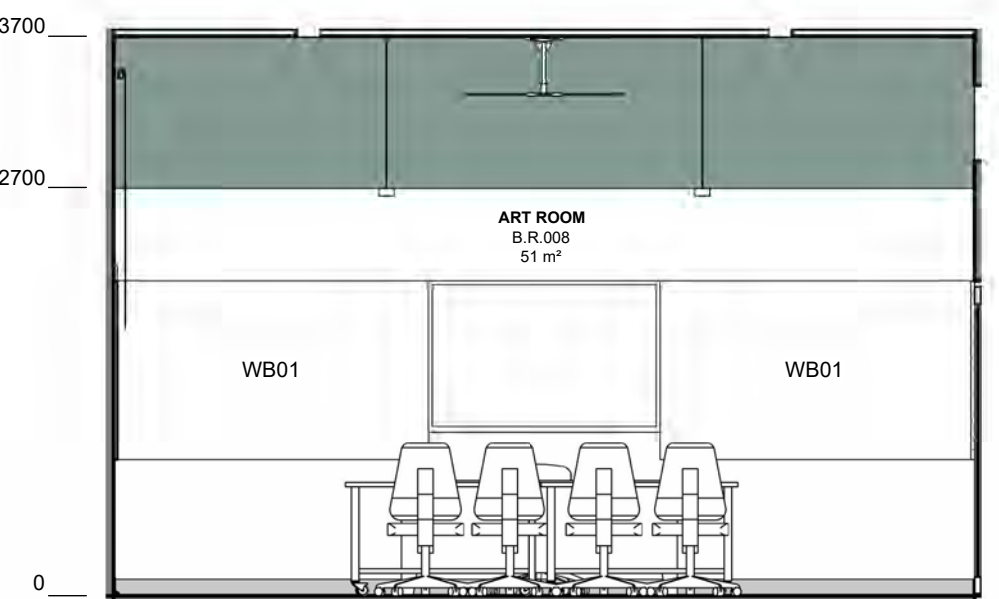


6 ART INTERIOR ELEVATION - WEST
1 : 50

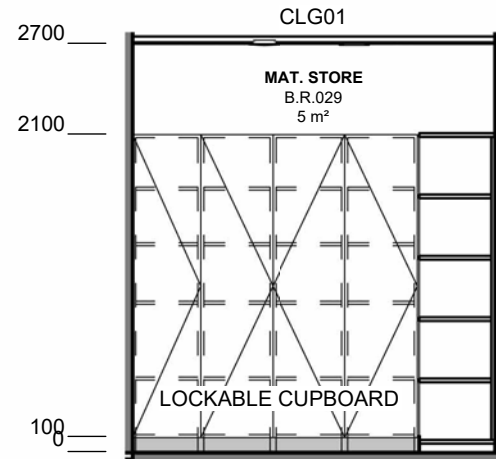


7 MAT. STORE ELEVATION - EAST
1 : 50

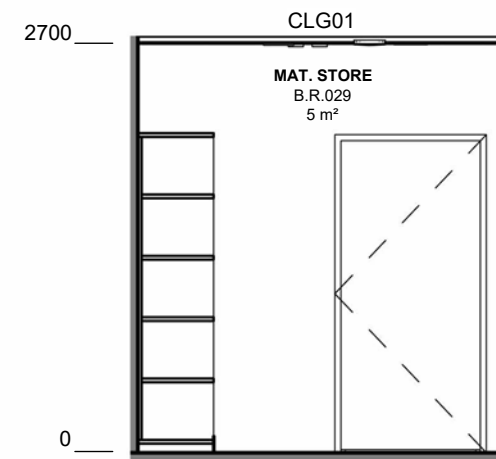


8 MAT. STORE ELEVATION - WEST
1 : 50

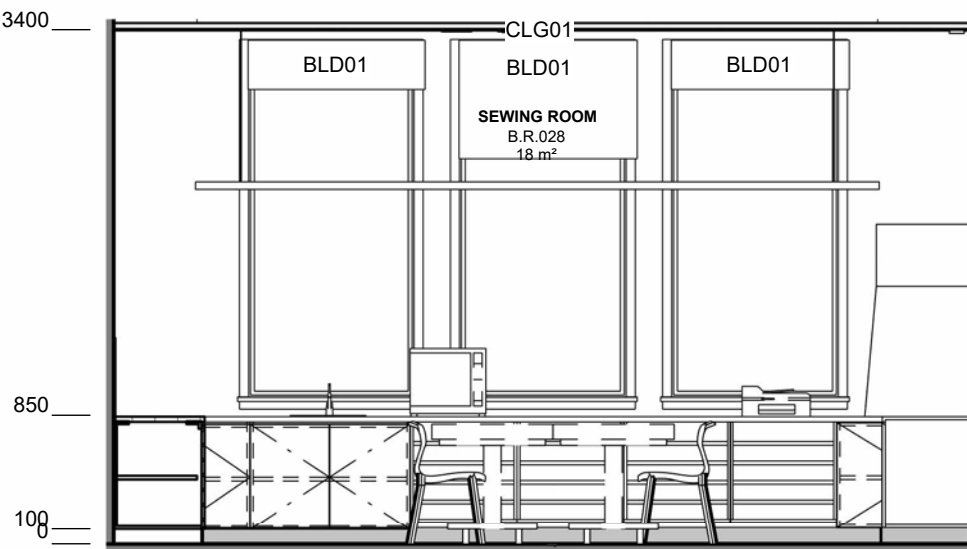

9 WET ROOM ELEVATION - SOUTH
1 : 50

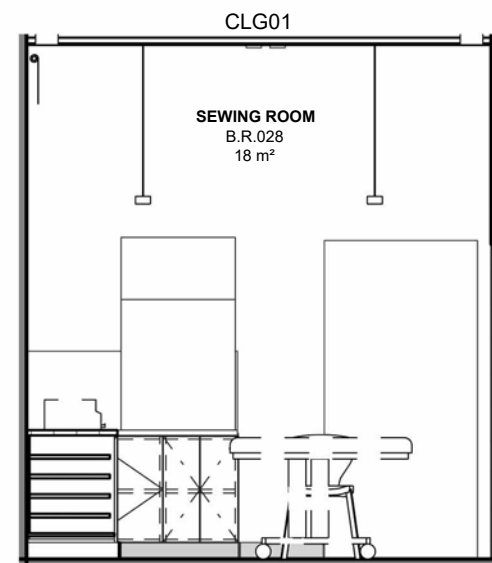


10 WET ROOM ELEVATION - WEST
1 : 50

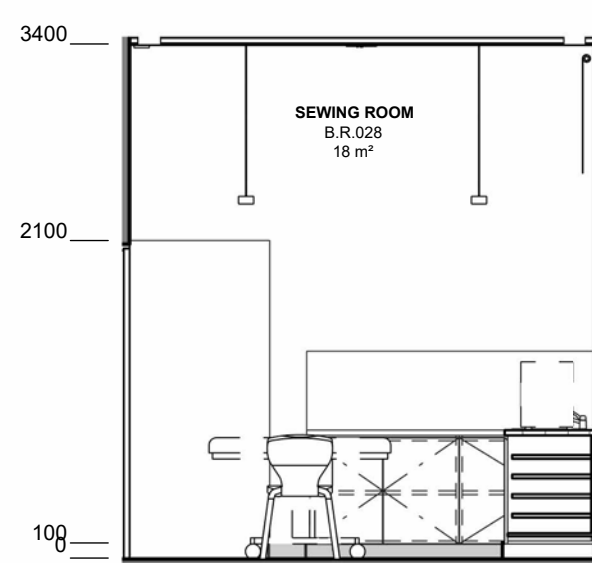

11 WET ROOM ELEVATION - EAST
1 : 50



12 EQUIP. STORE ELEVATION - EAST
1 : 50

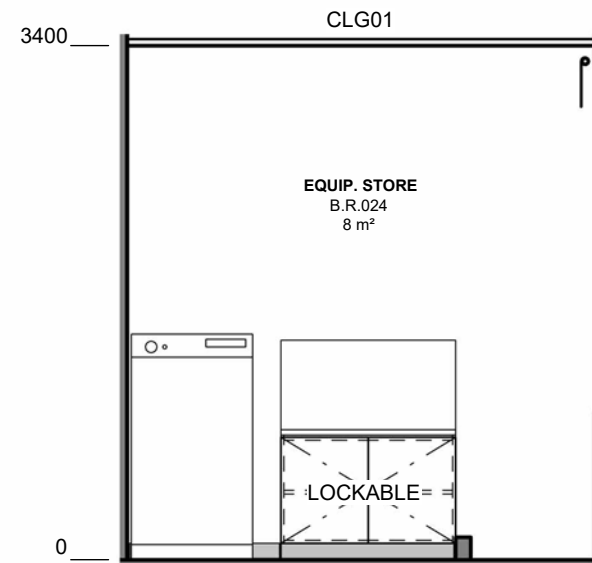

13 KILN & STORE ELEVATION - EAST
1 : 50

PAINT CODE	DESCRIPTION
AP01	ACCESS PANEL TYPE 01
AV01	PROJECTOR CEILING MOUNTED
AV02	DEMONSTRATION CAMERA CEILING MOUNTED
BLD01	BLIND TYPE 01
CHR01	CHAIR TYPE 01
CHR03	CHAIR TYPE 03
CHR06	CHAIR TYPE 06
CLG01	CEILING TYPE 01
FAN01	FAN TYPE 01
LM02	LAMINATE FINISH TYPE 02
ND01	NOISE DETECTOR
PIN01	PINBOARD - BASIC 01
PT01	PAINT TYPE 01
PT03	PAINT TYPE 03
TB01	TABLE TYPE 01
TB05	TABLE TYPE 05
TL01	WHITE TILING TO WALLS
TTB	WHITE TILING TO WALLS
WB01	WHITE BOARD TYPE 01

TENDER OPTION (T002) ALLOWANCE FOR NEW CHAIRS AND TABLES. THIS COST IS ASSOCIATED WITH TTB (TEACHERS DESK) TB01, TB05 CHR01, CHR03 AND CHR06

Issue No.	Date	Description	Chkd
21	10/04/2025	VSBA RFI	SJF
22	29/04/2025	VSBA Update	SJF
23	09/05/2025	TENDER OPTIONS	SJF
24	13/05/2025	VSBA Update	SJF
25	12/06/2025	HV Permit	SJF

Changes to this Revision

+61 (03) 9118 0000
nbrs.com.au
Nominated Architect:
Andrew Duffin NSW 5602
NBRS & Partners Pty Ltd VIC 51197
ABN 16 002 247 565

Project
Victorian College for the Deaf



at
597 St Kilda Rd, Melbourne, VIC 3004
for
Victorian School Building Authority

Drawing Title
RLS - BLOCK B ART ROOM


Date 26/06/2025 4:47:57 PM
Scale 1 : 50 @ A1

Drawing Reference
VCD-NBRS-BN-DR-A-7010
Revision
25


Any form of replication of this drawing in full or in part without the written permission of NBRS+PARTNERS Pty Ltd constitutes an infringement of the copyright.

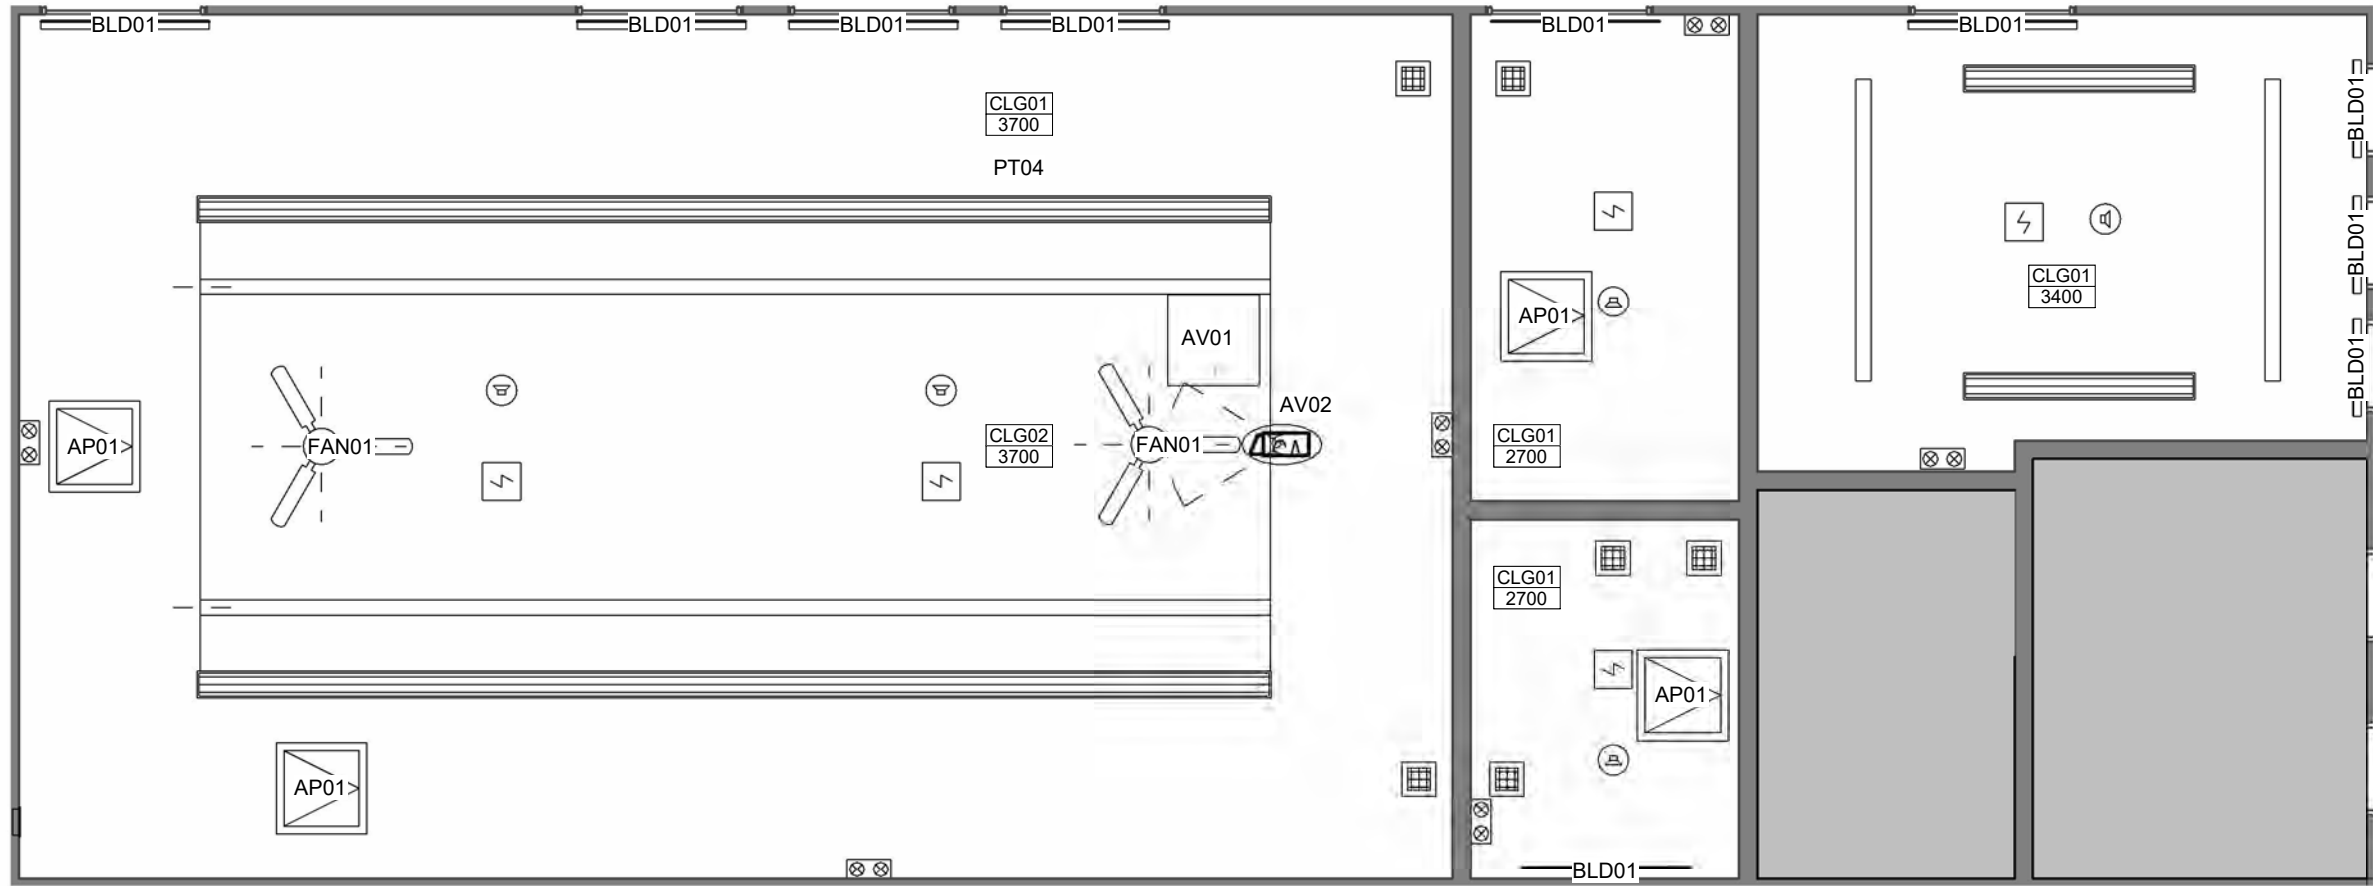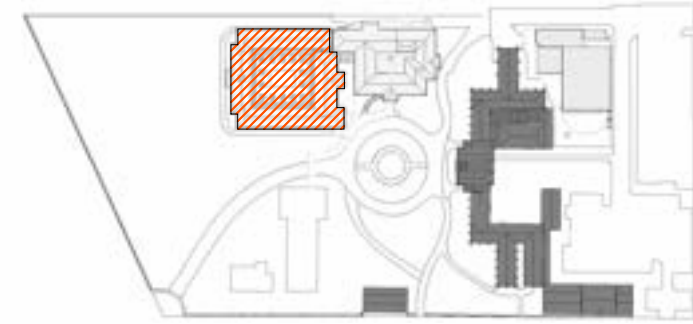


1 BLOCK B - SCIENCE ROOM RCP
1 : 50

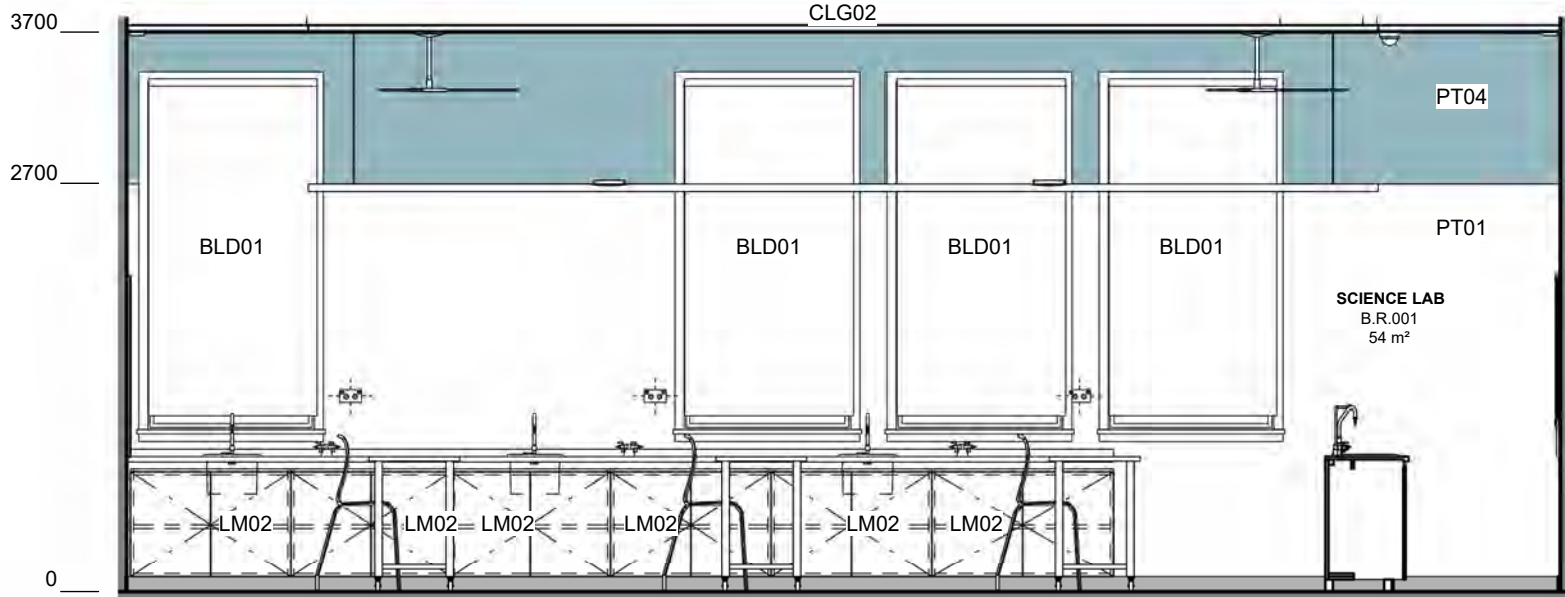


3 SCIENCE INTERIOR ELEVATION - NORTH
1 : 50

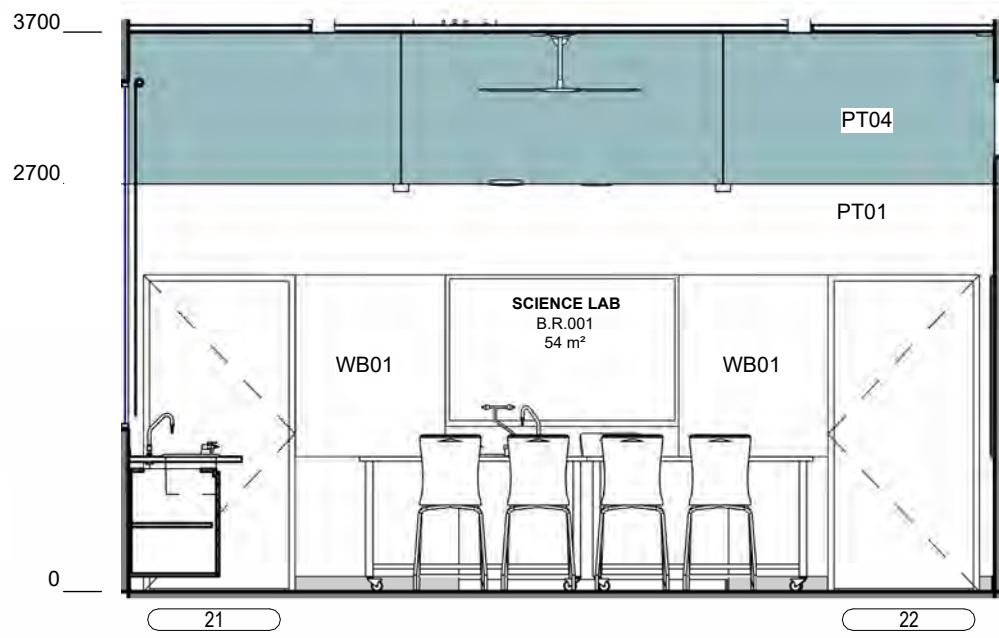


4 SCIENCE INTERIOR ELEVATION - EAST
1 : 50

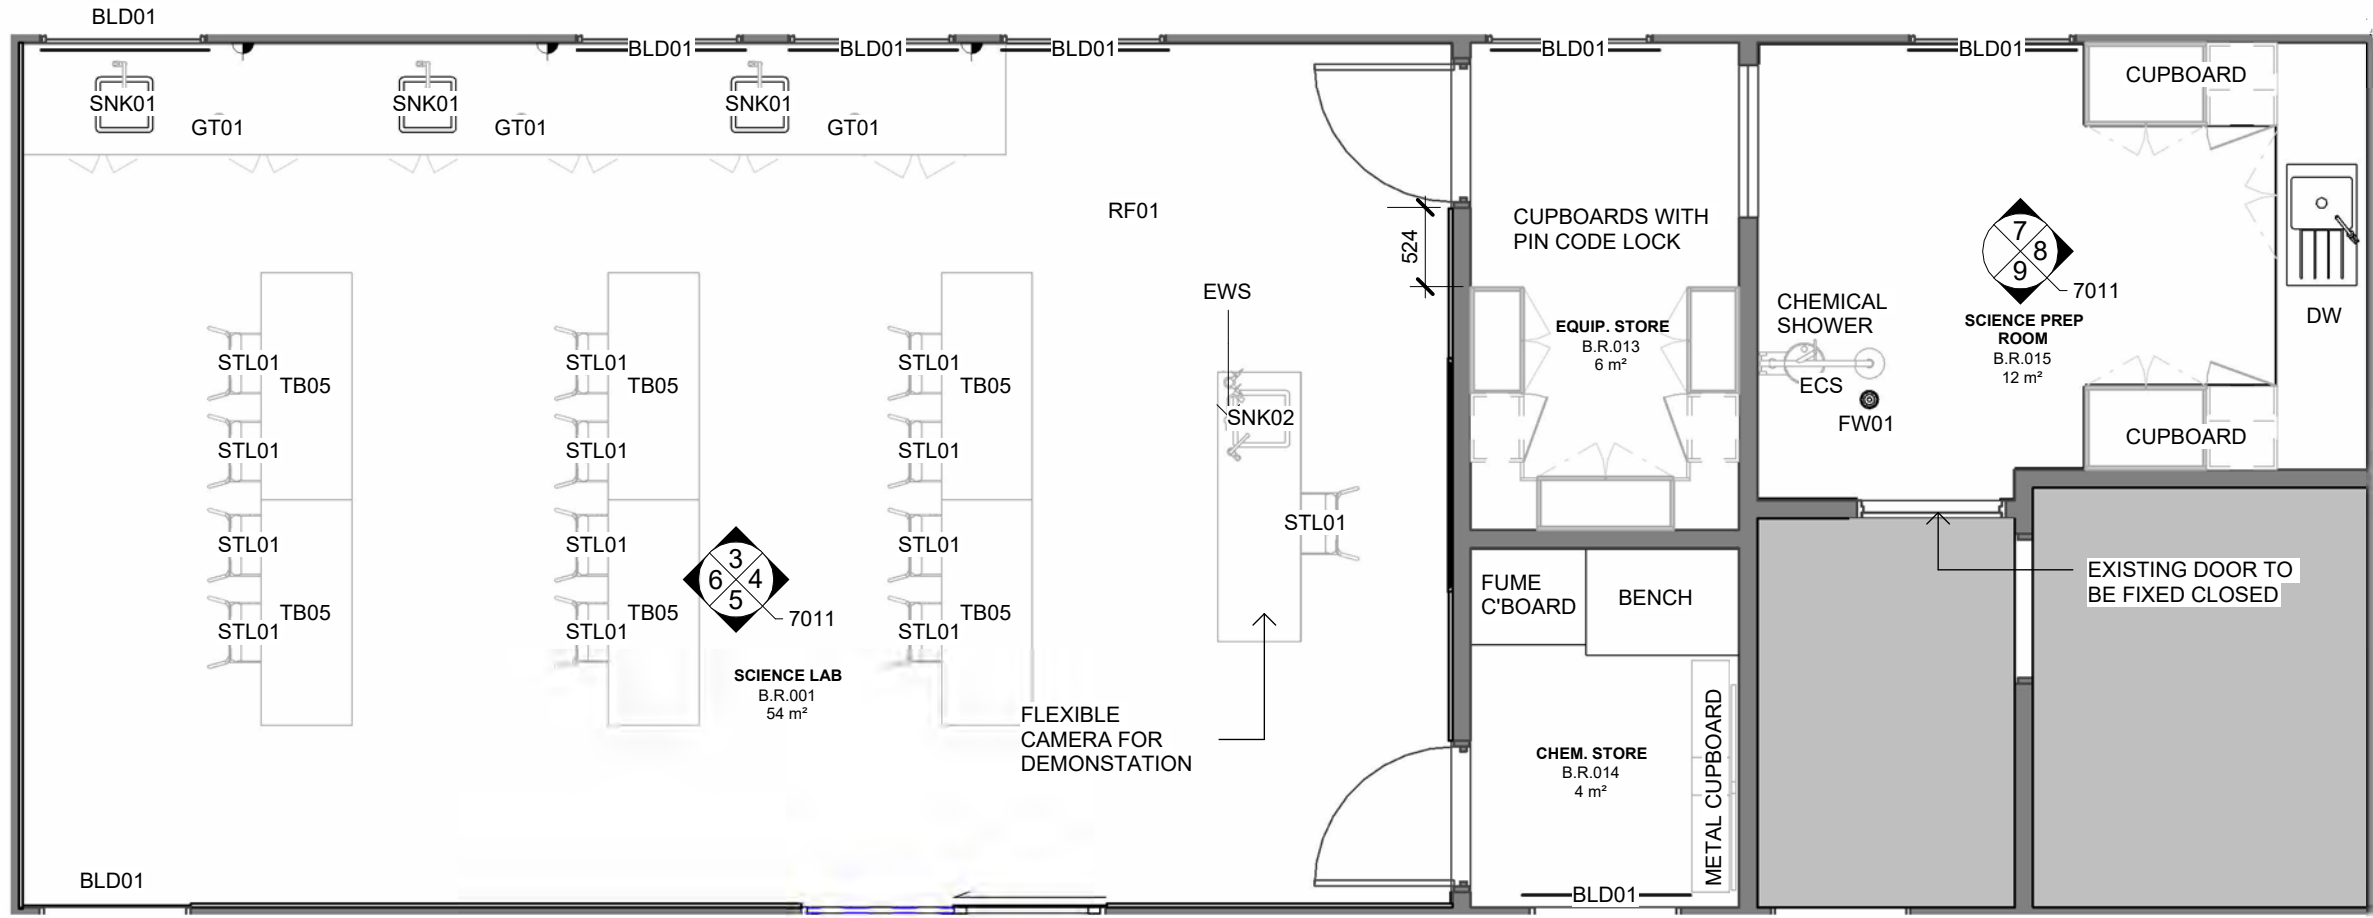

2 BLOCK B - SCIENCE ROOM PLAN
1 : 50

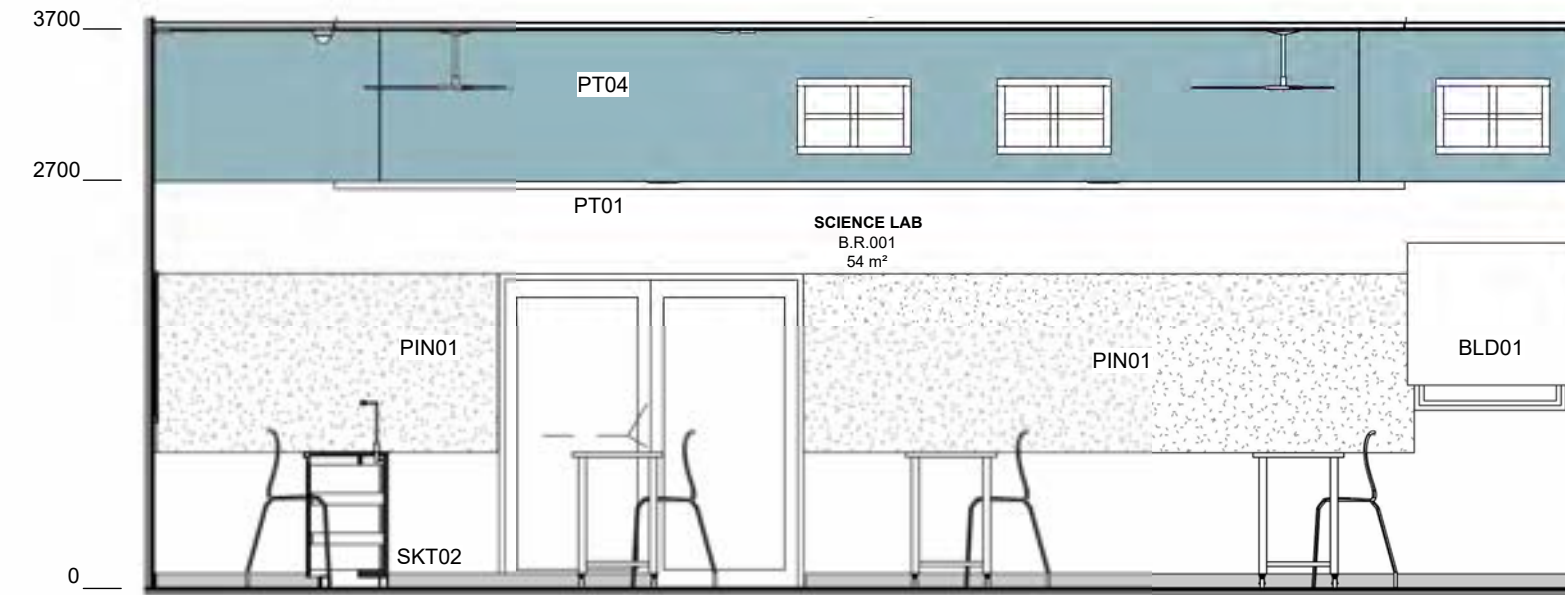

5 SCIENCE INTERIOR ELEVATION - SOUTH
1 : 50

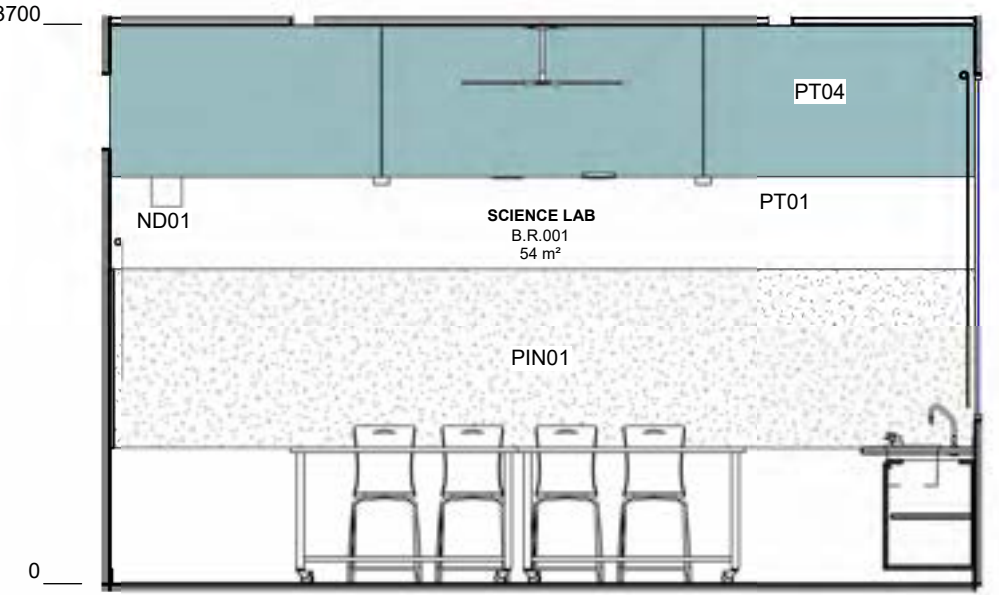

6 SCIENCE INTERIOR ELEVATION - WEST
1 : 50

PAIN CODE	DESCRIPTION
AP01	ACCESS PANEL TYPE 01
AV01	PROJECTOR CEILING MOUNTED
AV02	DEMONSTRATION CAMERA CEILING MOUNTED
BLD01	BLIND TYPE 01
CLG01	CEILING TYPE 01
CLG02	CEILING TYPE 02
DW01	DISH WASHER TYPE 01
ECS	EMERGENCY CHEMICAL SHOWER
EWS	EYE WASH STATION
FAN01	FAN TYPE 01
FW01	FLOOR WASTE TYPE 01
GT01	LAB GAS VALVERFA
LM02	LAMINATE FINISH TYPE 02
ND01	NOISE DETECTOR
PIN01	PINBOARD - BASIC 01
PT01	PAINT TYPE 01
PT04	PAINT TYPE 04
RF01	RESILIENT FINISH TYPE 01
SKT02	SKIRTING TYPE 02 - ALUMINIUM
SNK01	SINK OR TROUGH TYPE 01
SNK02	DOUBLE SINK, FOOD TECH
STL01	STOOL TYPE 01
TB05	TABLE TYPE 05
TL01	WHITE TILING TO WALLS
WB01	WHITE BOARD TYPE 01

TENDER OPTION (TO02) ALLOWANCE FOR NEW CHAIRS AND TABLES. THIS COST IS ASSOCIATED WITH TB05 AND STL01

Issue	No.	Date	Description	Chkd
21	10/04/2025	VSBA RFI	SJF	
22	29/04/2025	VSBA Update	SJF	
23	09/05/2025	TENDER OPTIONS	SJF	
24	13/05/2025	VSBA Update	SJF	
25	12/06/2025	HV Permit	SJF	

Changes to this Revision

+61 (03) 9118 0000
nbrs.com.au
Nominated Architect:
Andrew Duffin NSW 5602
NBRS & Partners Pty Ltd VIC 51197
ABN 16 002 247 565

Project
Victorian College for the Deaf

at
597 St Kilda Rd, Melbourne, VIC 3004


for
Victorian School Building Authority

Drawing Title
RLS - BLOCK B SCIENCE


Date 26/06/2025 4:48:04 PM
Scale 1 : 50 @ A1

Drawing Reference
VCD-NBRS-BB-DR-A-7011
Revision
25


Any form of replication of this drawing in full or in part without the written permission of NBRS+PARTNERS Pty Ltd constitutes an infringement of the copyright.
© 2023

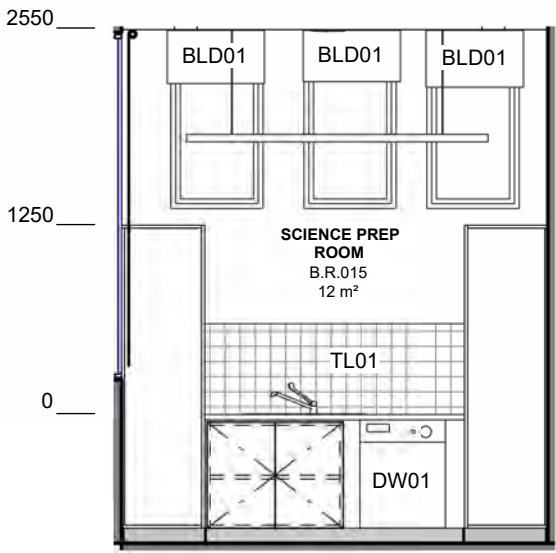


8 SCIENCE PREP - EAST ELEVATION
1 : 50

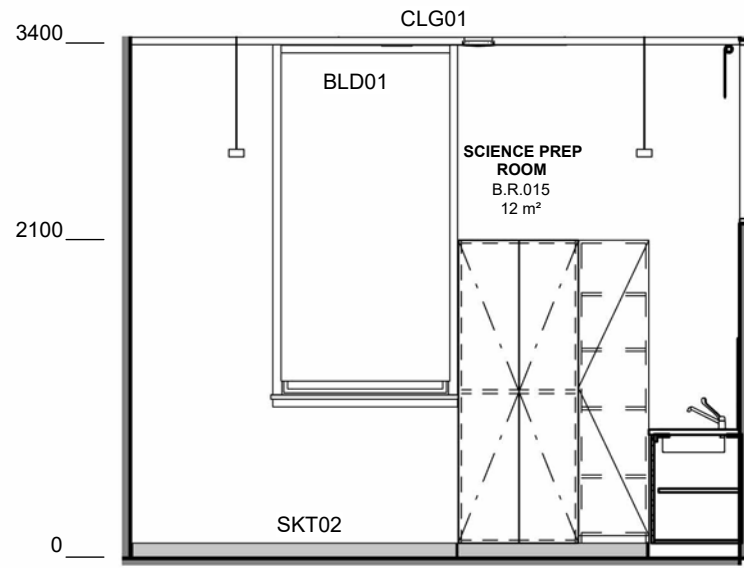


7 SCIENCE PREP - NORTH ELEVATION
1 : 50

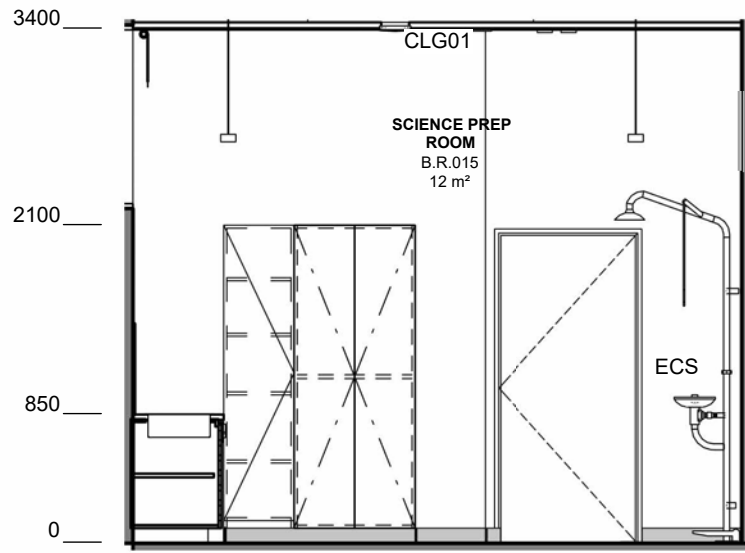


9 SCIENCE PREP - SOUTH ELEVATION
1 : 50

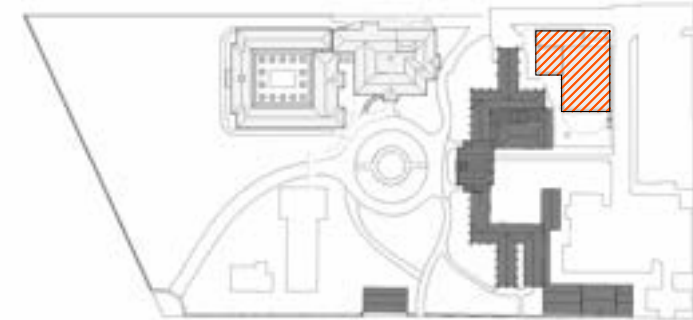

PAINT CODE	DESCRIPTION
A16-70	BASKETBALL BACKBOARD
BAL01	BALUSTRADE TYPE 01
CLG05	CEILING TYPE 05
FAN02	BIG ASS FAN, 5.9M DIA
MR01	KLIP-LOK ROOFING
PLYC01	POLYCARBONATE WALL PANEL
RECS01	RETRACTABLE SEATING
TMP01	TIMBER PANELLING TYPE 01

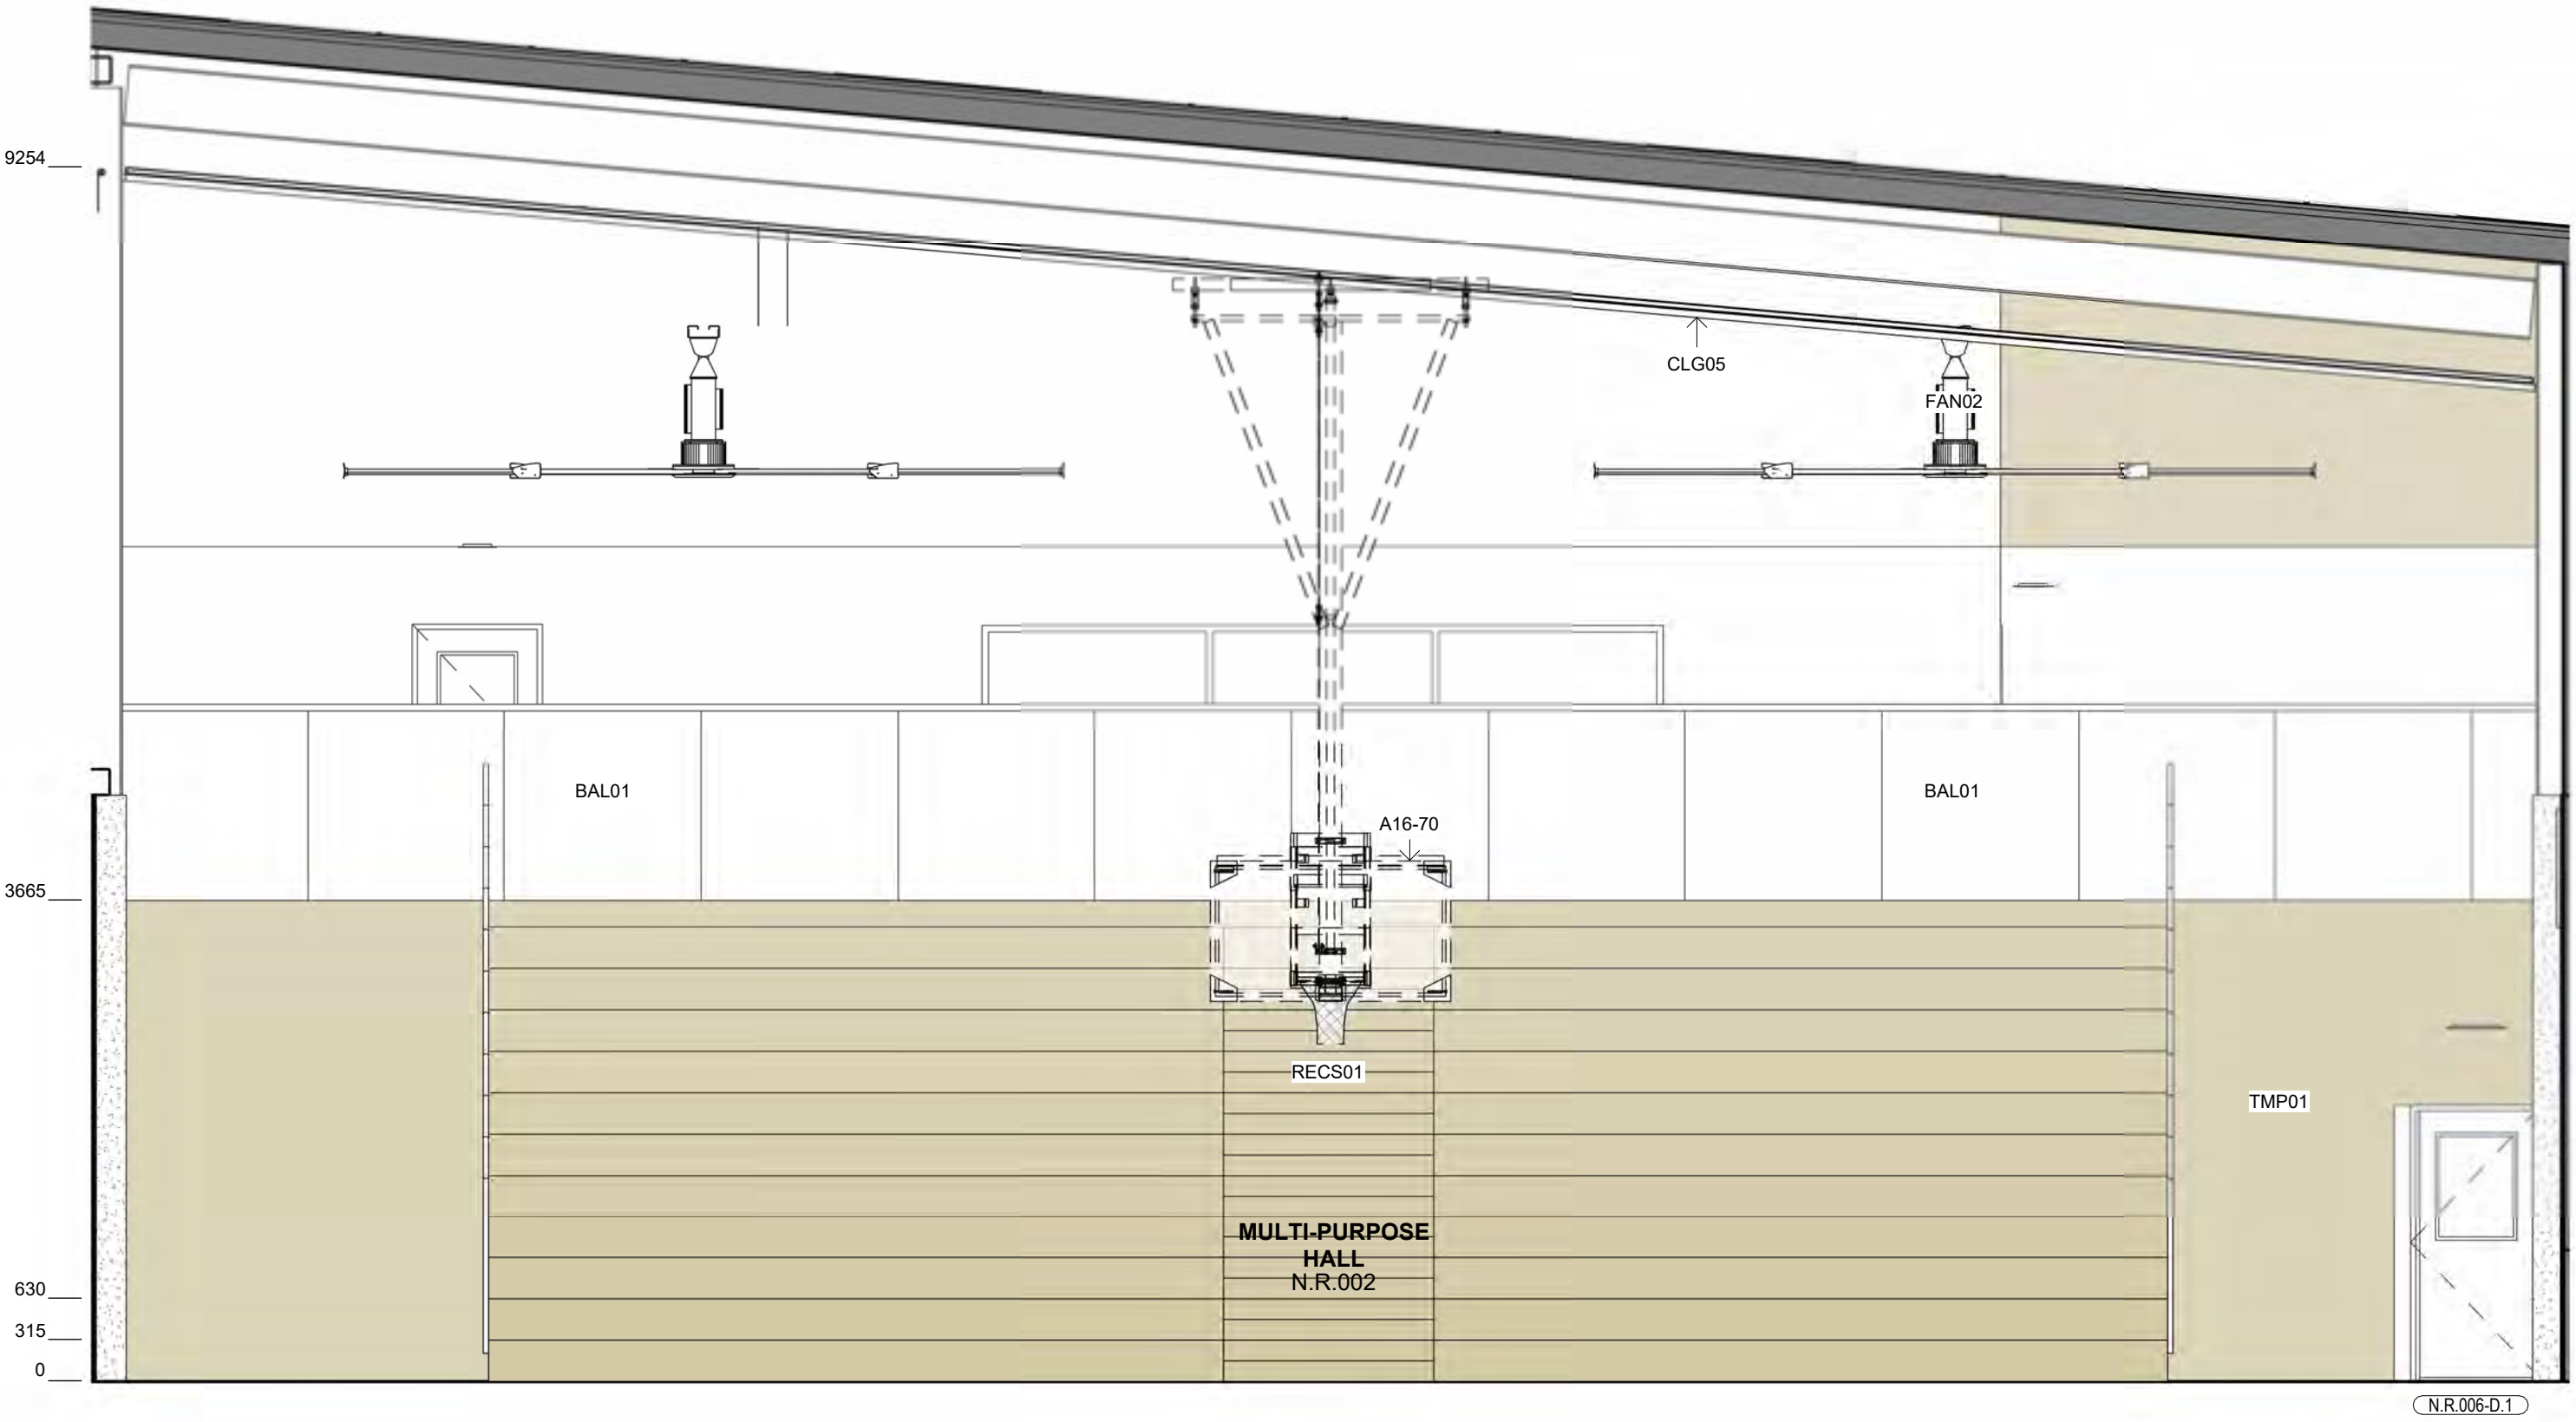

1 MULTI-PURPOSE HALL - ELEVATION NORTH
1 : 50

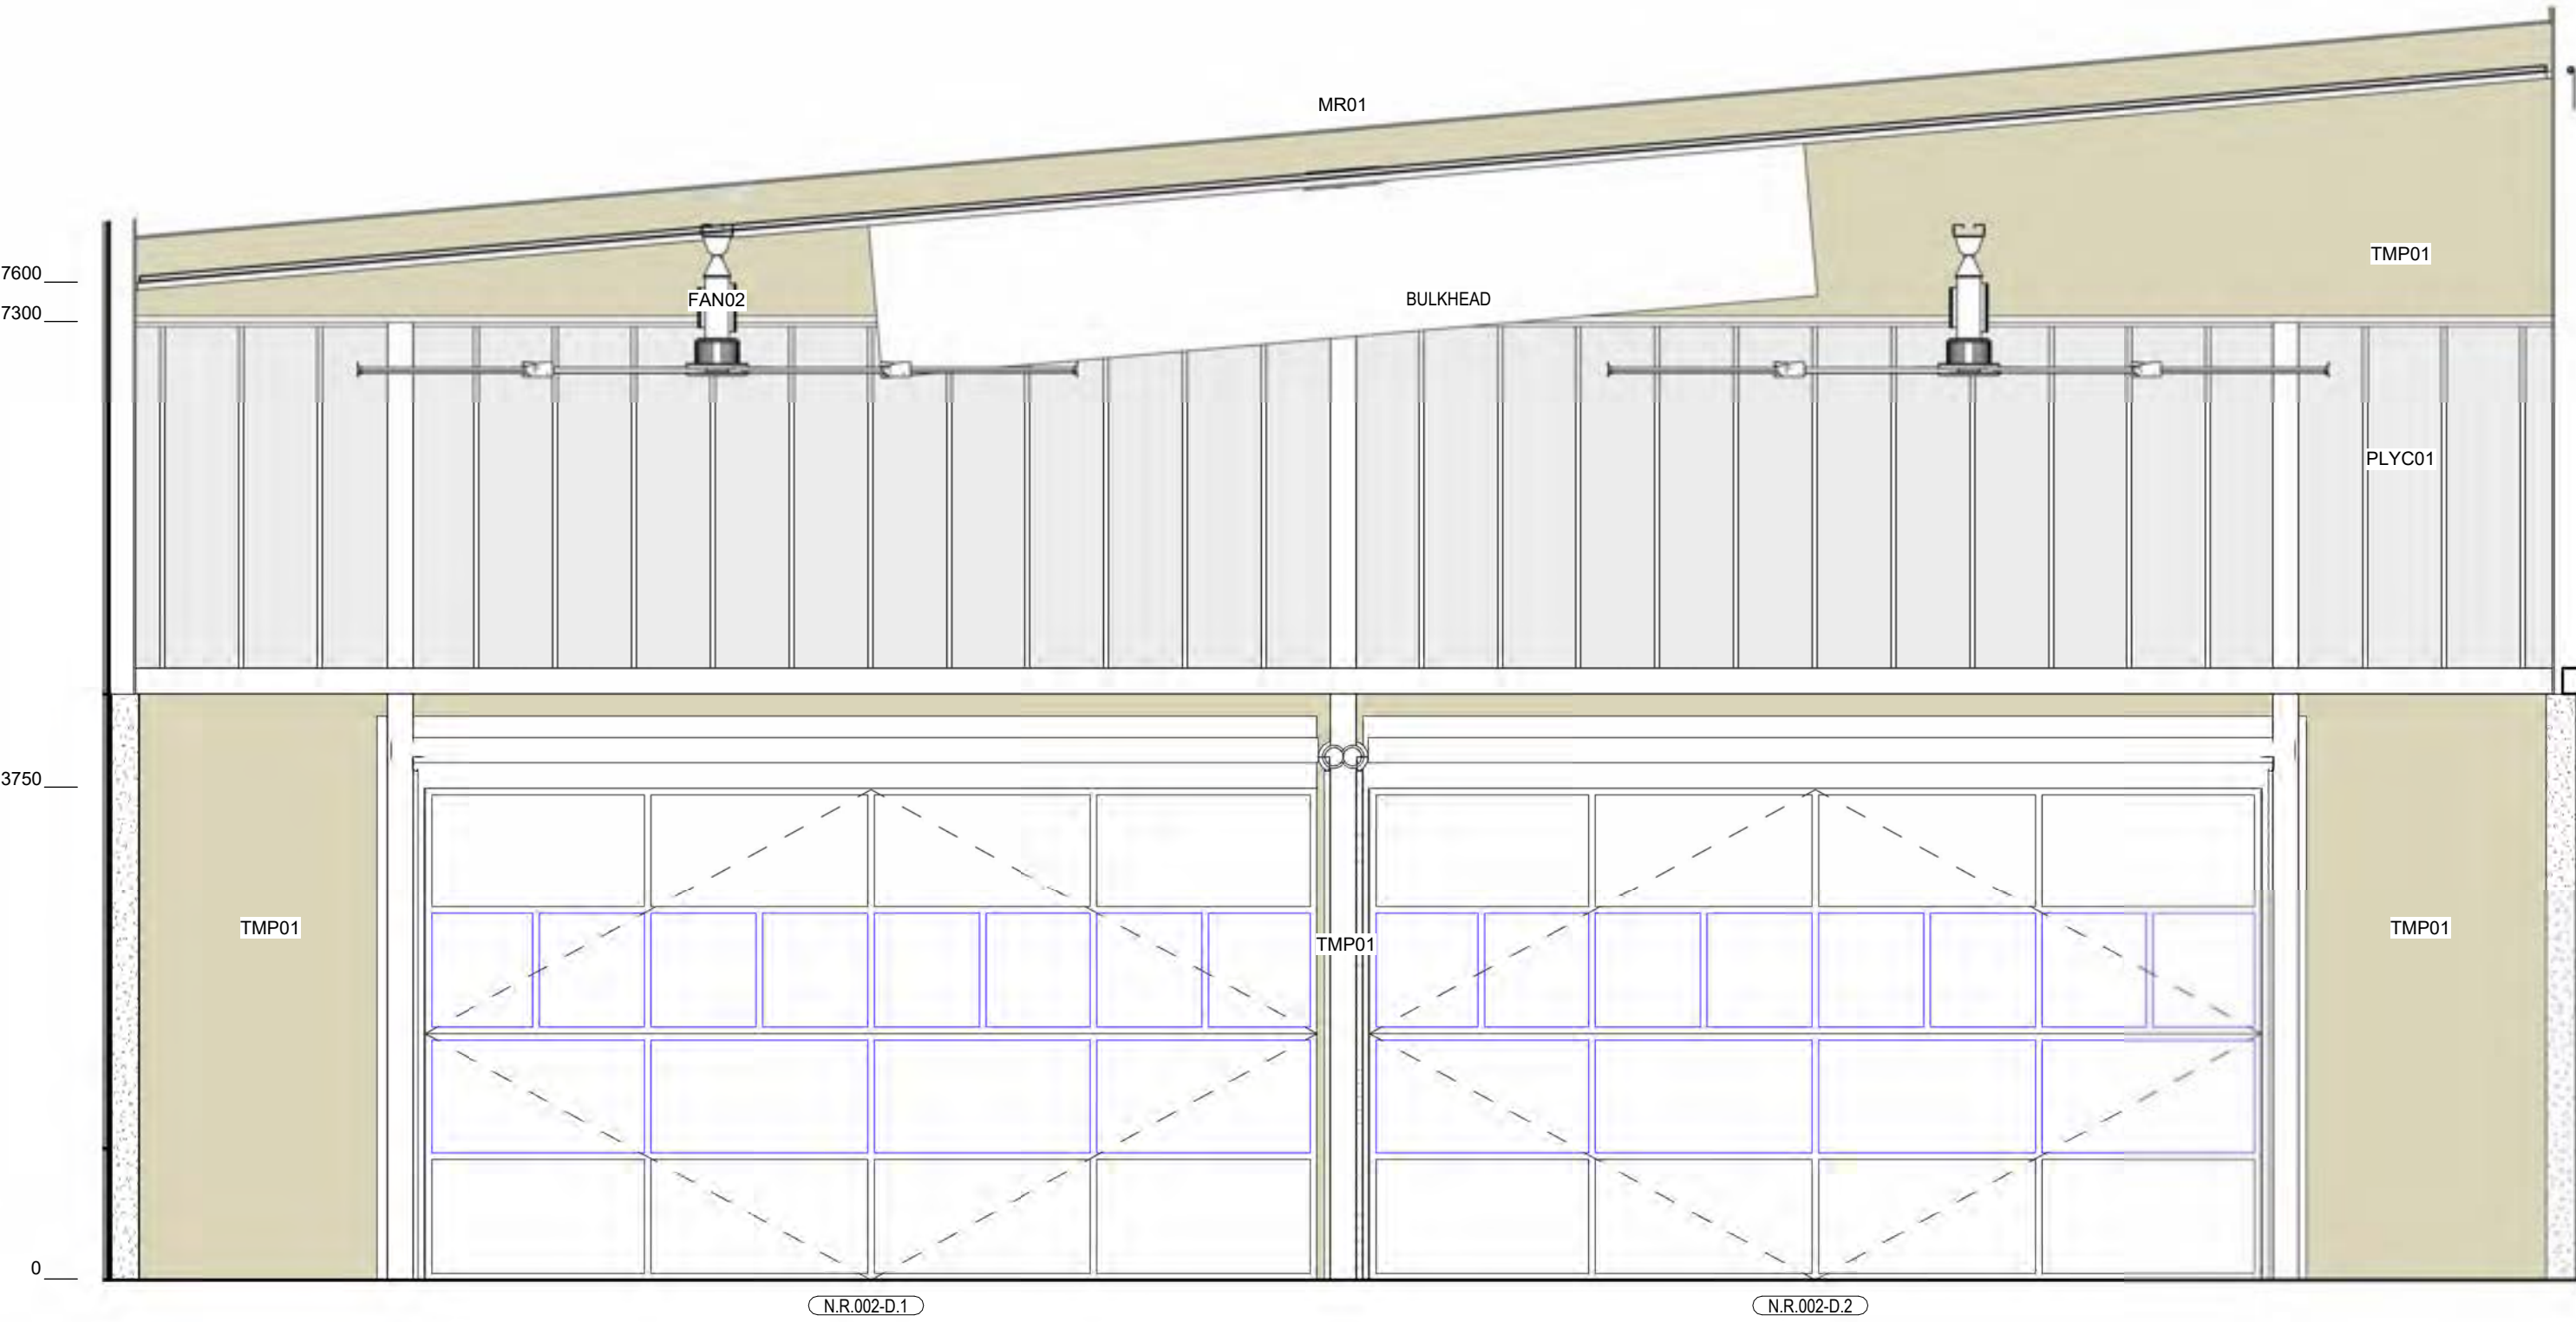

2 MULTI-PURPOSE HALL - ELEVATION SOUTH
1 : 50

TENDER OPTION (T010) RETRACTABLE SEATING
THIS COST IS ASSOCIATED WITH RECS01

Issue No.	Date	Description	Chkd
21	10/04/2025	VSBA RFI	SJF
22	29/04/2025	VSBA Update	SJF
23	09/05/2025	TENDER OPTIONS	SJF
24	13/05/2025	VSBA Update	SJF
25	12/06/2025	HV Permit	SJF

Changes to this Revision

+61 (03) 9118 0000
nbrs.com.au
Nominated Architect:
Andrew Duffin NSW 5602
NBRS & Partners Pty Ltd VIC 51197
ABN 16 002 247 565

Project
Victorian College for the Deaf

at
597 St Kilda Rd, Melbourne, VIC 3004

for
Victorian School Building Authority

Drawing Title
RLS - HALL - SHEET 1



Date 26/06/2025 4:48:15 PM
Scale 1 : 50 @ A1

Drawing Reference
VCD-NBRS-BN-DR-A-7020



Revision
25

Any form of replication of this drawing in full or in part without the written permission of NBRS+PARTNERS Pty Ltd constitutes an infringement of the copyright.
© 2023

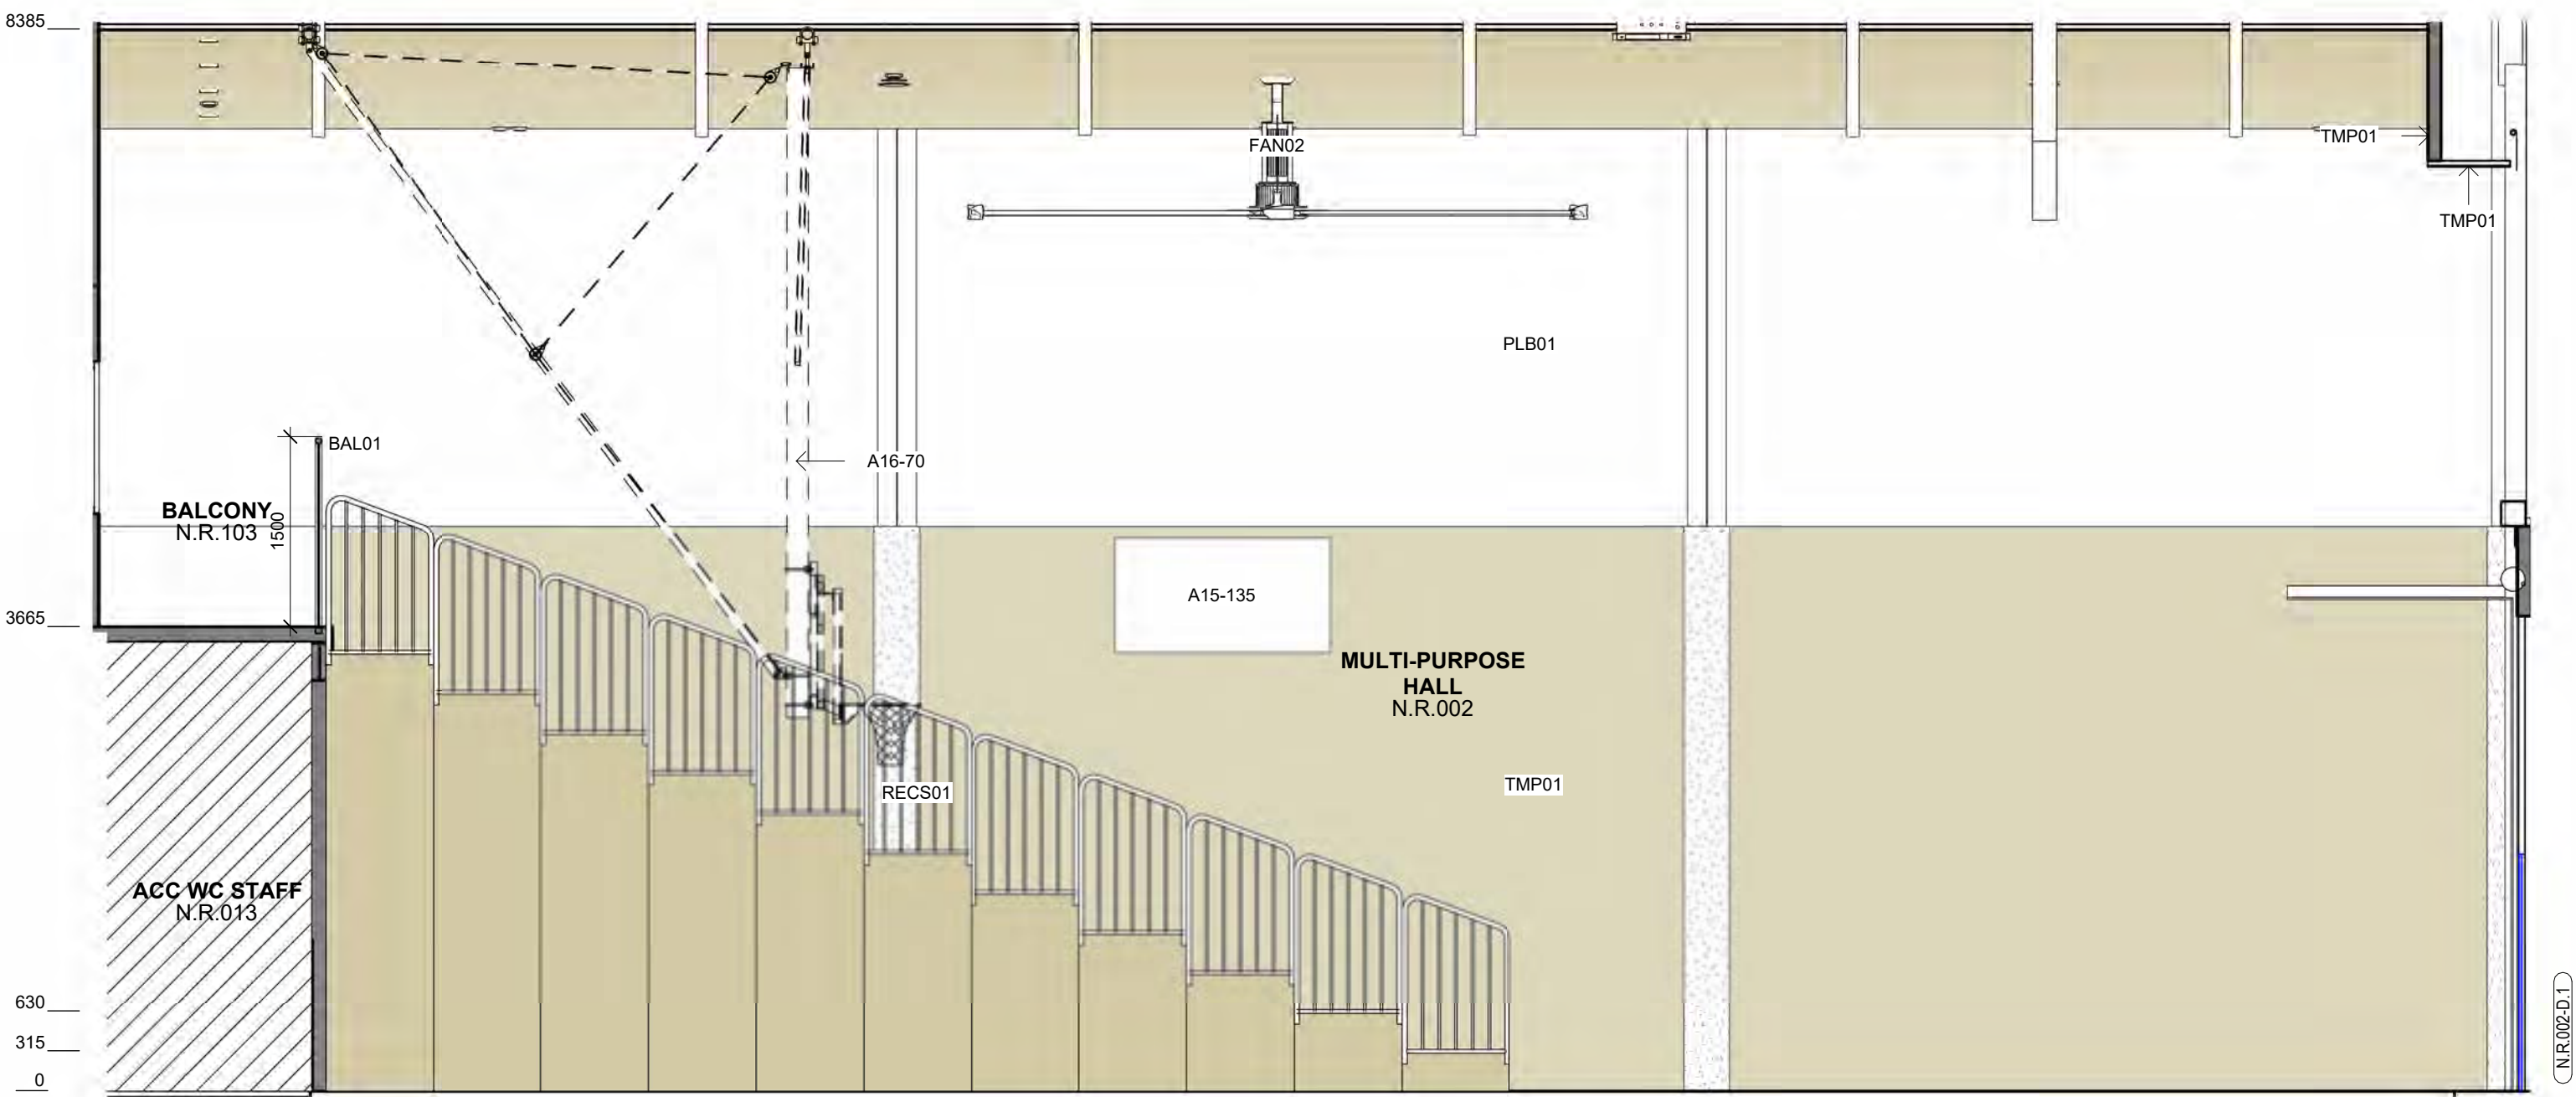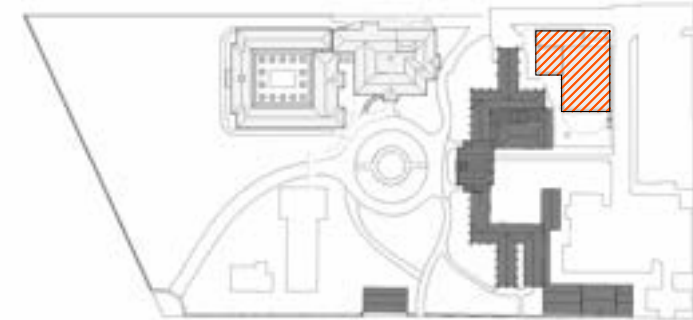

1 MULTI-PURPOSE HALL - ELEVATION EAST
1 : 50

PAINT CODE	DESCRIPTION
A15-135	SCOREBOARD
A16-70	BASKETBALL BACKBOARD
BAL01	BALUSTRADE TYPE 01
FAN02	BIG ASS FAN, 5.9M DIA
PLB01	13MM ECO08 PLASTERBOARD
PLYC01	POLYCARBONATE WALL PANEL
RECS01	RETRACTABLE SEATING
TMP01	TIMBER PANELLING TYPE 01



2 MULTI-PURPOSE HALL - ELEVATION WEST
1 : 50

TENDER OPTION (TO10) RETRACTABLE SEATING
THIS COST IS ASSOCIATED WITH RECS01

Issue			
No.	Date	Description	Chkd
21	10/04/2025	VSBA RF1	SJF
22	29/04/2025	VSBA Update	SJF
23	09/05/2025	TENDER OPTIONS	SJF
24	13/05/2025	VSBA Update	SJF
25	12/06/2025	HV Permit	SJF

Changes to this Revision

+61 (03) 9118 0000 nbrs.com.au
Nominated Architect:
Andrew Duffin NSW 5602
NBRS & Partners Pty Ltd VIC 51197 ABN 16 002 247 565

Project
Victorian College for the Deaf

at
597 St Kilda Rd, Melbourne, VIC 3004



for
Victorian School Building Authority

Drawing Title
RLS - HALL - SHEET 2


Date 26/06/2025 4:48:23 PM
Scale 1 : 50 @ A1

Drawing Reference Revision
VCD-NBRS-BN-DR-A-7021 25


Any form of replication of this drawing in full or in part without the written permission of NBRS+PARTNERS Pty Ltd constitutes an infringement of the copyright. © 2023

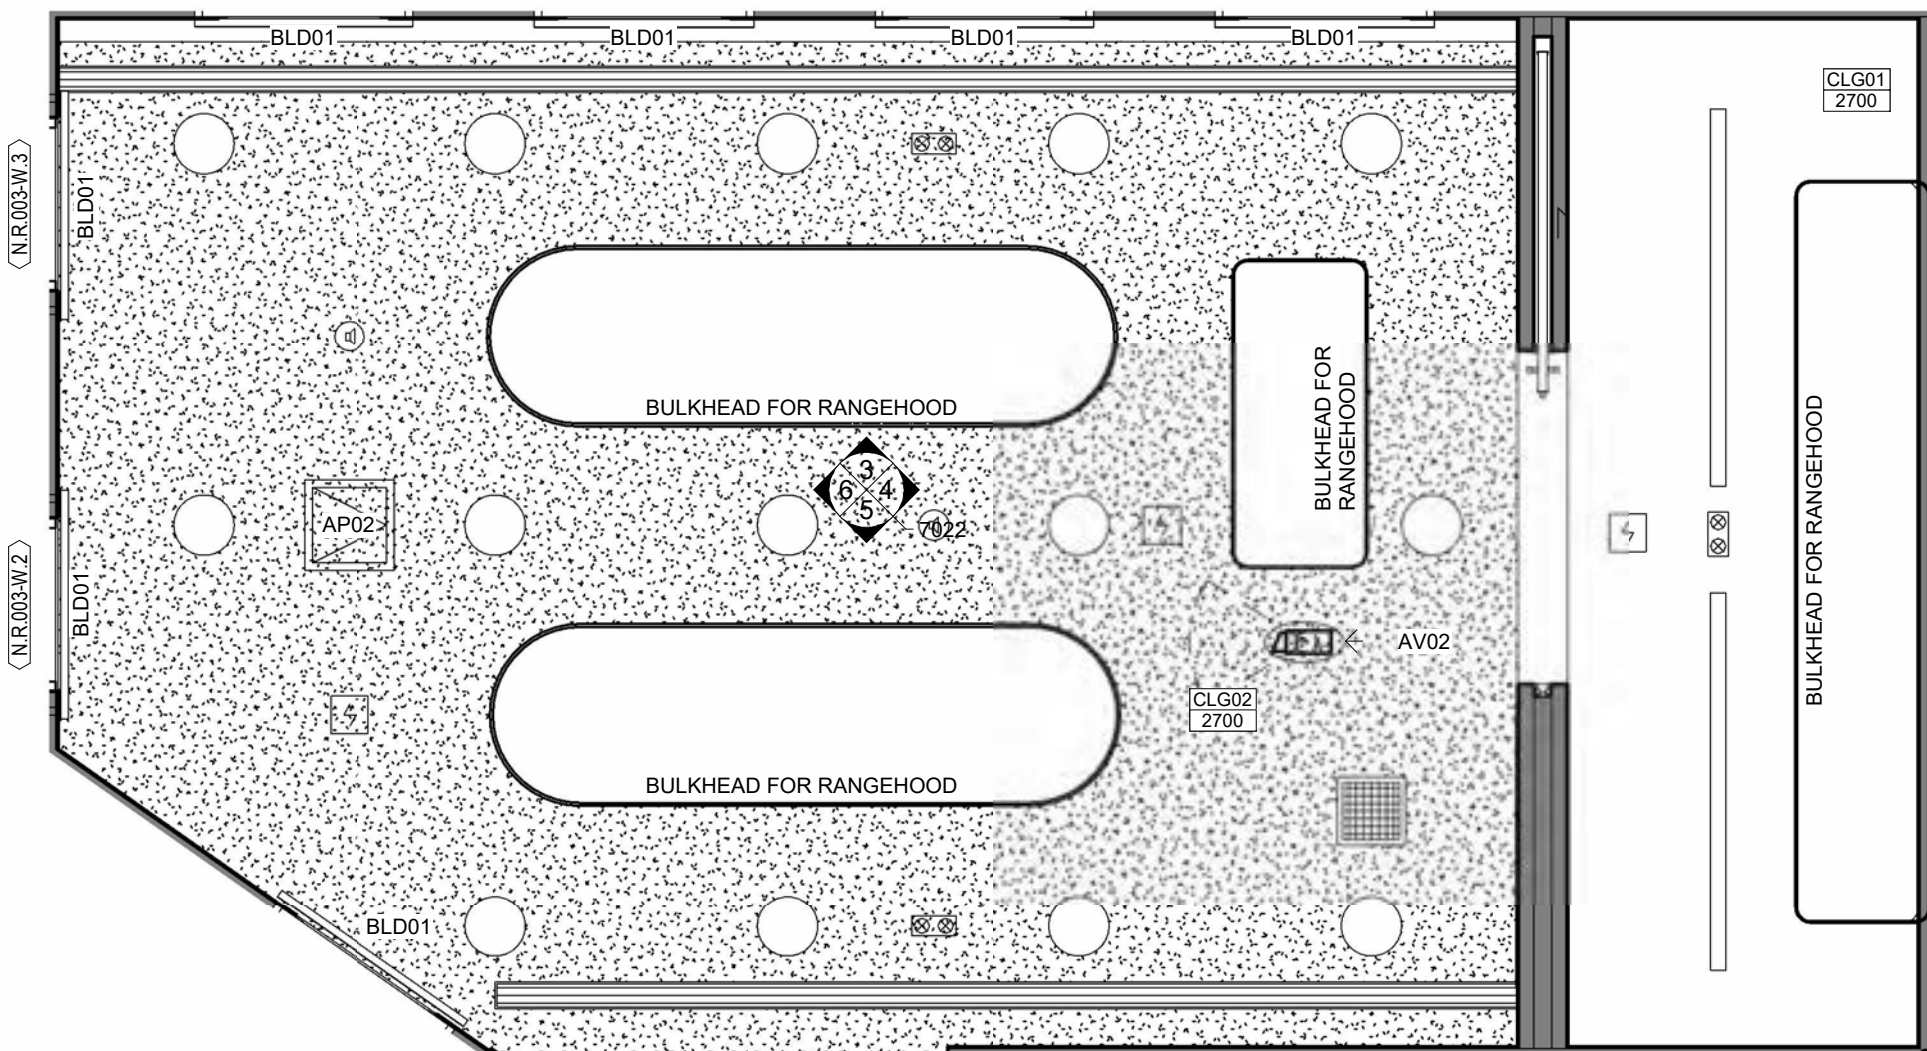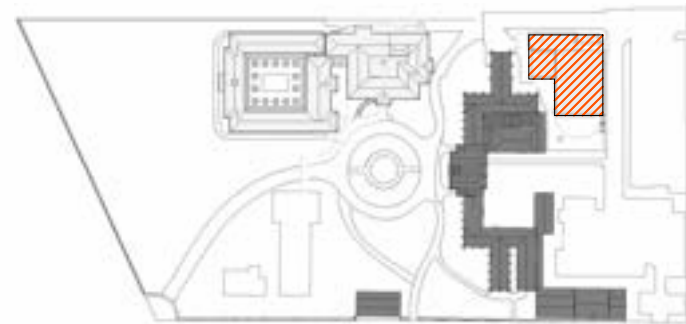


1 FOOD TECHNOLOGY RCP
1 : 50

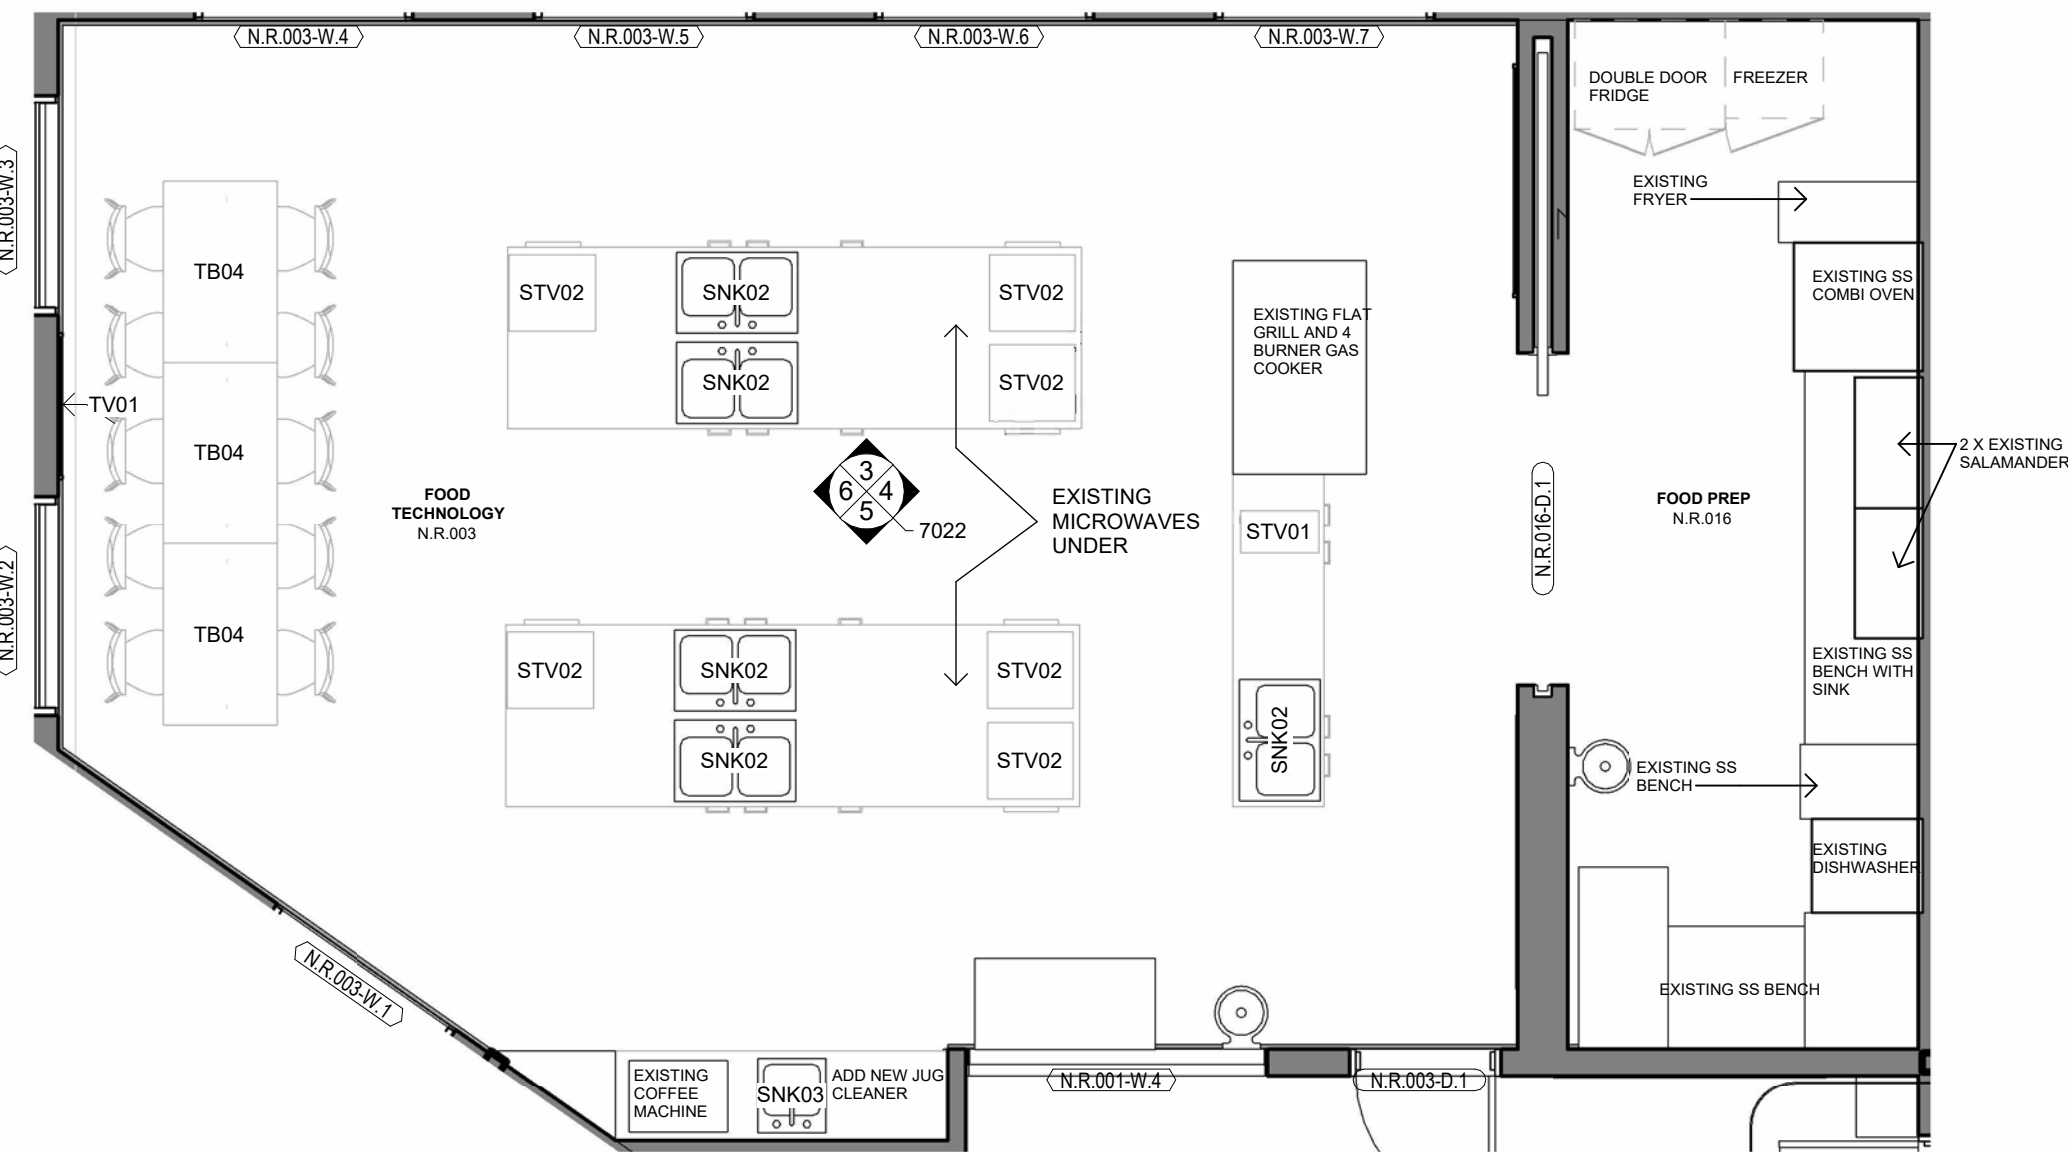


2 FOOD TECHNOLOGY FLOOR PLAN
1 : 50

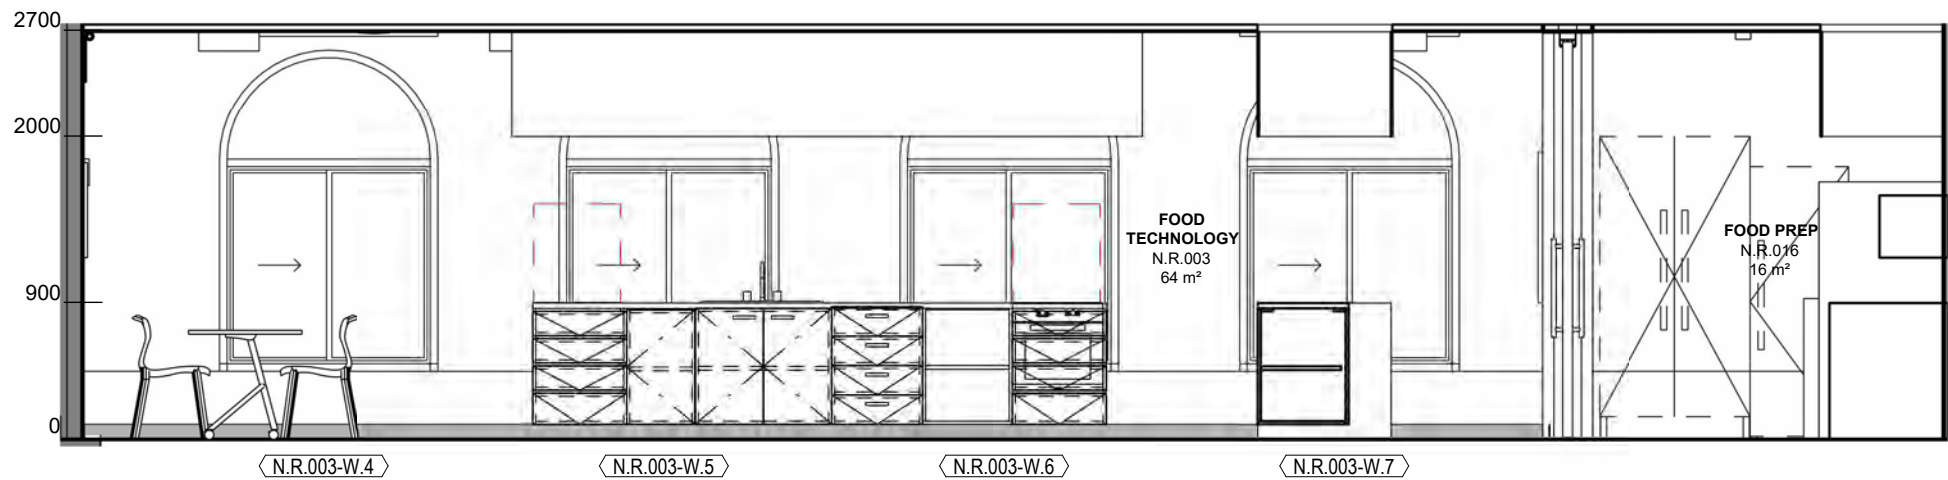


3 FOOD TECHNOLOGY - NORTH ELEVATION
1 : 50

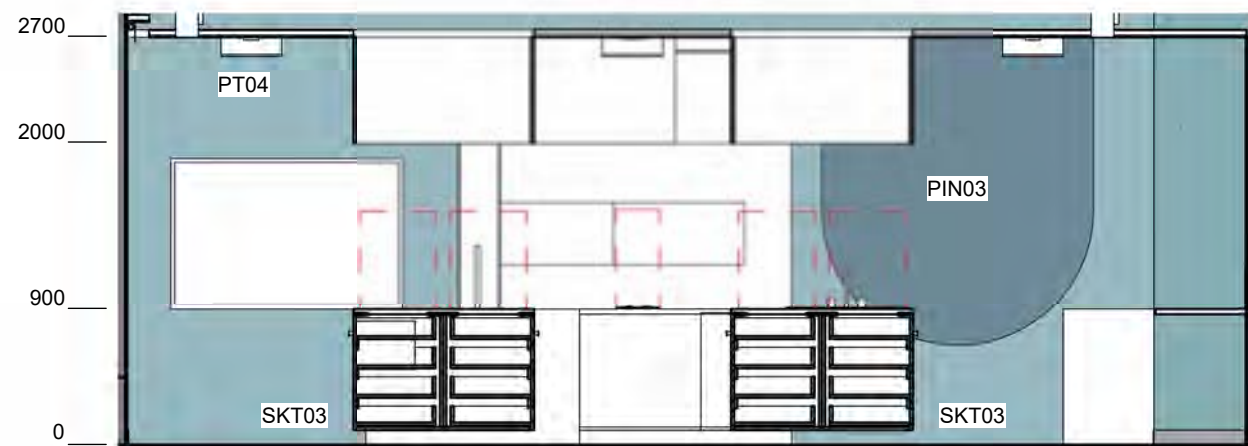

4 FOOD TECHNOLOGY - EAST ELEVATION
1 : 50

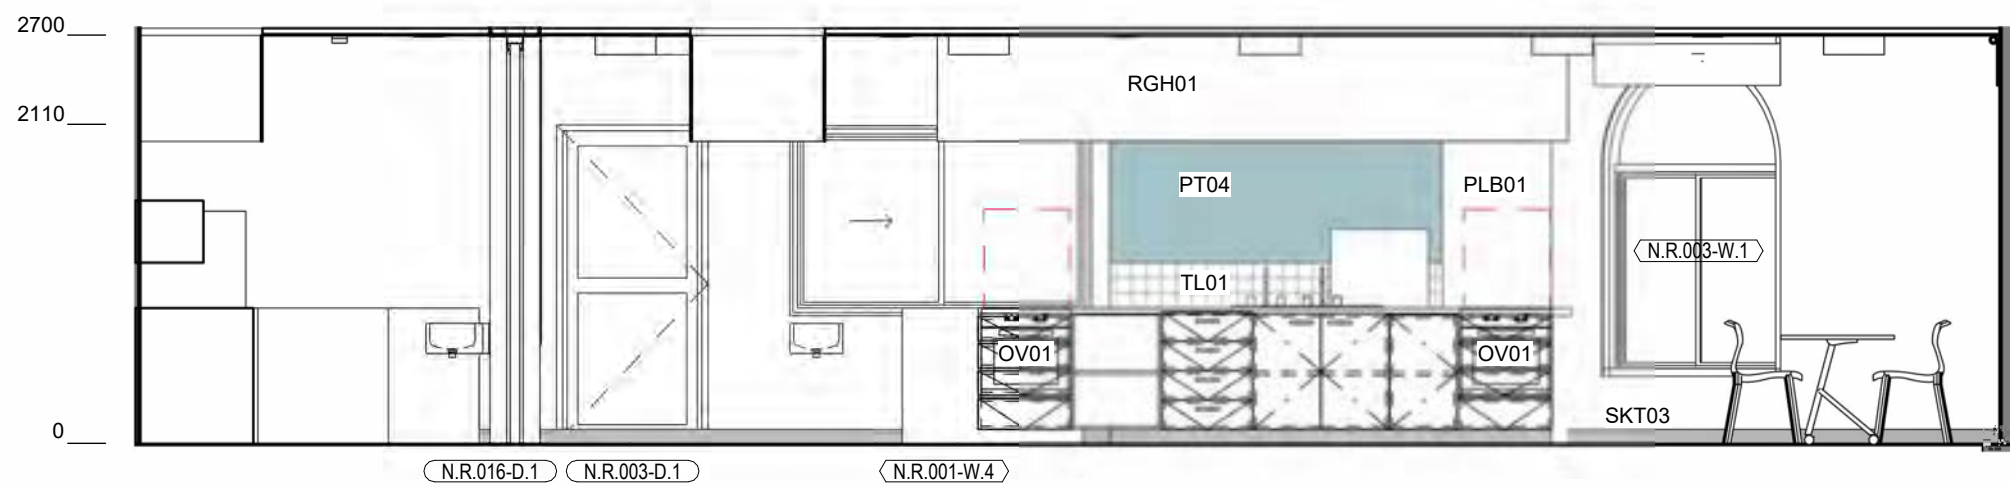

5 FOOD TECHNOLOGY - SOUTH ELEVATION
1 : 50

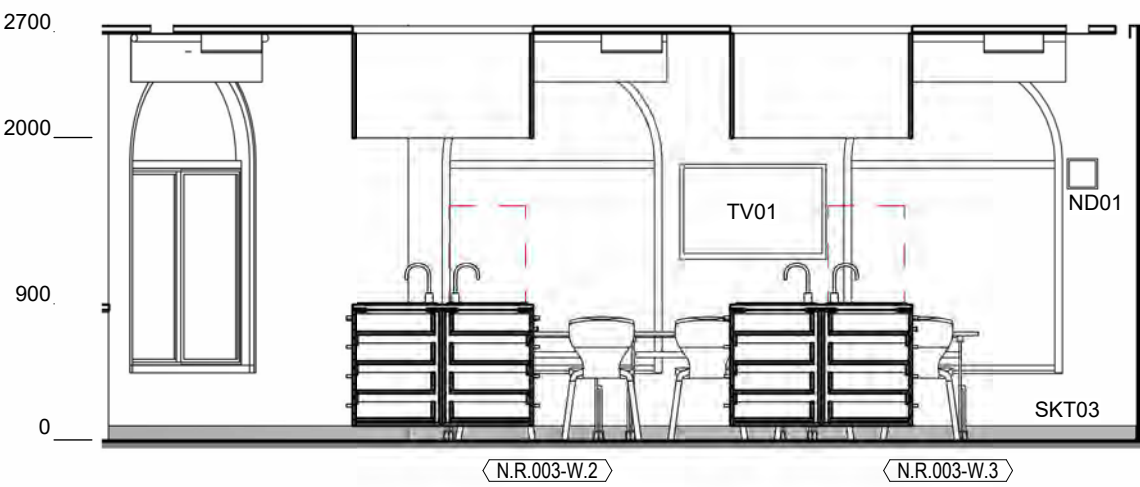

6 FOOD TECHNOLOGY - WEST ELEVATION
1 : 50

PAINT CODE	DESCRIPTION
AP02	ACCESS PANEL TYPE 02
AV02	DEMONSTRATION CAMERA CEILING MOUNTED
BLD01	BLIND TYPE 01
ND01	NOISE DETECTOR
OV01	OVEN TYPE 01
PIN03	PINBOARD - BASIC 03
PLB01	13MM ECO08 PLASTERBOARD
PT04	PAINT TYPE 04
RGH01	RANGE HOOD TYPE 01
SKT03	SKIRTING TYPE 03 - VINYL
SNK02	DOUBLE SINK, FOOD TECH
SNK03	SINK SINK, FOOD TECH
STV01	STOVE TYPE 01
STV02	STOVE TYPE 02
TB04	TABLE TYPE 04
TL01	WHITE TILING TO WALLS
TV01	TELEVISION TYPE 01

Issue			
No.	Date	Description	Chkd
21	10/04/2025	VSBA RFI	SJF
22	29/04/2025	VSBA Update	SJF
23	09/05/2025	TENDER OPTIONS	SJF
24	13/05/2025	VSBA Update	SJF
25	12/06/2025	HV Permit	SJF

Changes to this Revision

+61 (03) 9118 0000
nbrs.com.au
Nominated Architect:
Andrew Duffin NSW 5602
NBRS & Partners Pty Ltd VIC 51197
ABN 16 002 247 565

Project
Victorian College for the Deaf

at
597 St Kilda Rd, Melbourne, VIC 3004


for
Victorian School Building Authority

Drawing Title
RLS - FOOD TECH

Date 26/06/2025 4:48:32 PM
Scale 1 : 50 @ A1

Drawing Reference
VCD-NBRS-BN-DR-A-7022
Revision
25

Any form of replication of this drawing in full or in part without the written permission of NBRS+PARTNERS Pty Ltd constitutes an infringement of the copyright.
© 2023

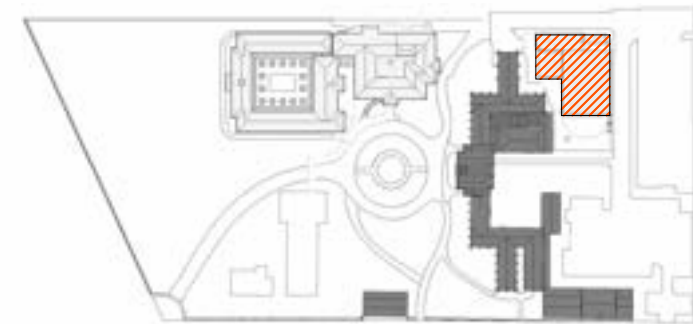

PAINT CODE	DESCRIPTION
AP01	ACCESS PANEL TYPE 01
AV01	PROJECTOR CEILING MOUNTED
AV02	DEMONSTRATION CAMERA CEILING MOUNTED
BLD01	BLIND TYPE 01
CHR01	CHAIR TYPE 01
CHR06	CHAIR TYPE 06
LM04	LAMINATE FINISH TYPE 04
ND01	NOISE DETECTOR
PIN01	PINBOARD - BASIC 01
TB02	TABLE TYPE 02

Issue			
No.	Date	Description	Chkd
21	10/04/2025	VSBA RFI	SJF
22	29/04/2025	VSBA Update	SJF
23	09/05/2025	TENDER OPTIONS	SJF
24	13/05/2025	VSBA Update	SJF
25	12/06/2025	HV Permit	SJF

Changes to this Revision

+61 (03) 9118 0000
Nominated Architect:
Andrew Duffin NSW 5602
NBRS & Partners Pty Ltd VIC 51197
nbrs.com.au
ABN 16 002 247 565

Project
Victorian College for the Deaf

at
597 St Kilda Rd, Melbourne, VIC 3004


for
Victorian School Building Authority

Drawing Title
RLS - VIS. COMM


Date 26/06/2025 4:48:37 PM
Scale 1 : 50 @ A1

Drawing Reference
VCD-NBRS-BN-DR-A-7023
Revision
25


Any form of replication of this drawing in full or in part without the written permission of NBRS+PARTNERS Pty Ltd constitutes an infringement of the copyright.
© 2023

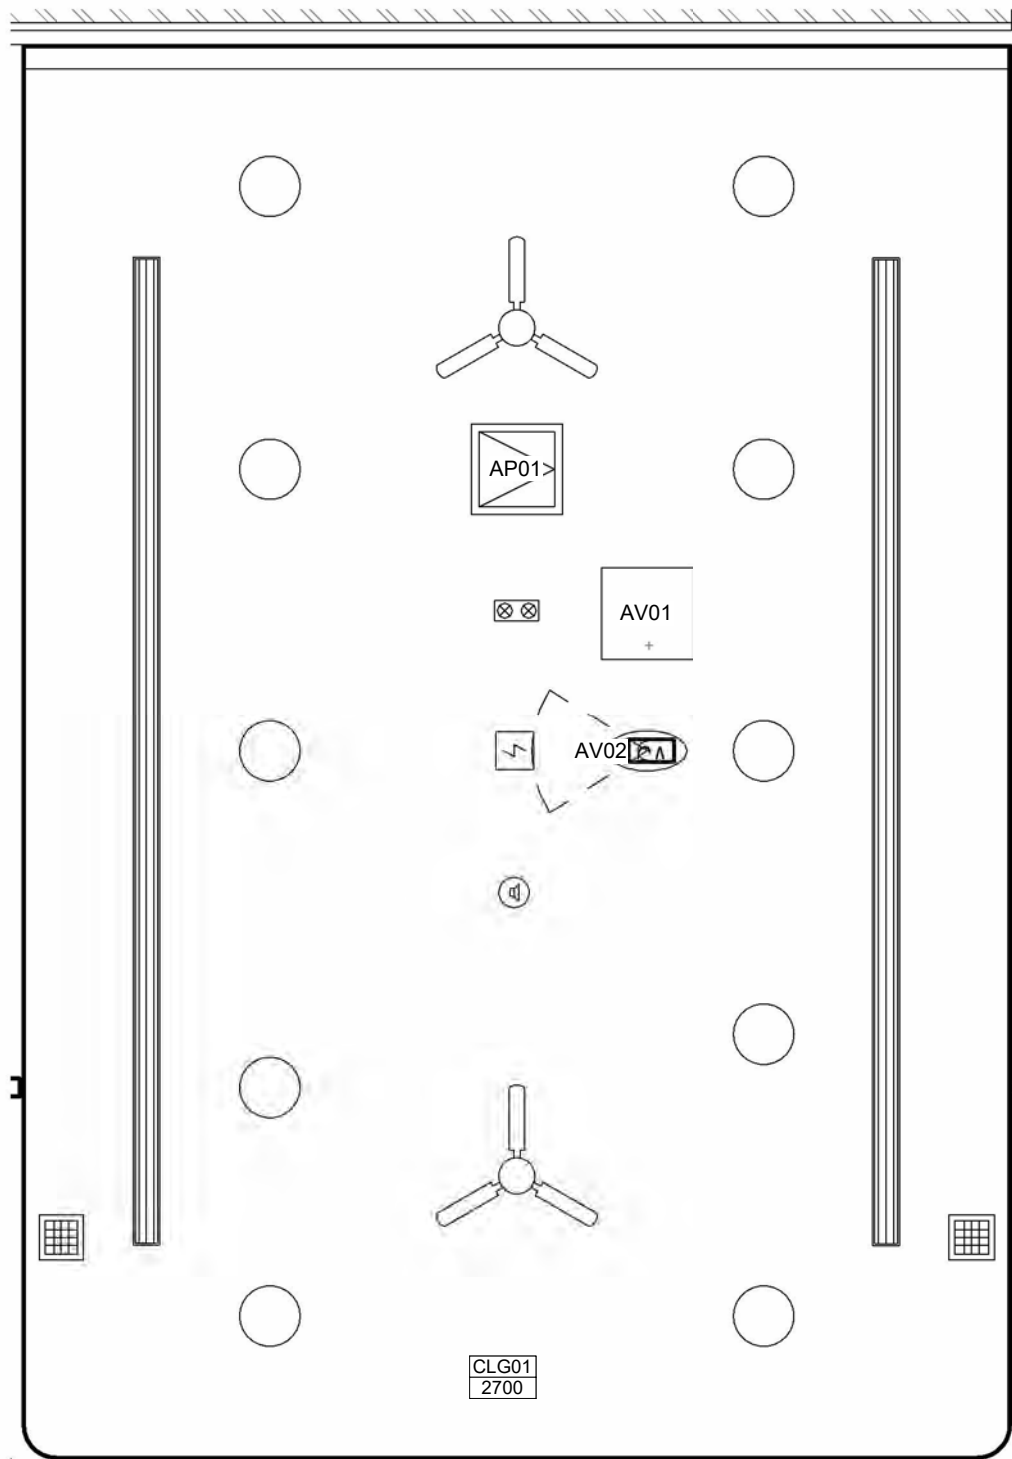


1 VISUAL COMMUNICATION - RCP
1 : 50

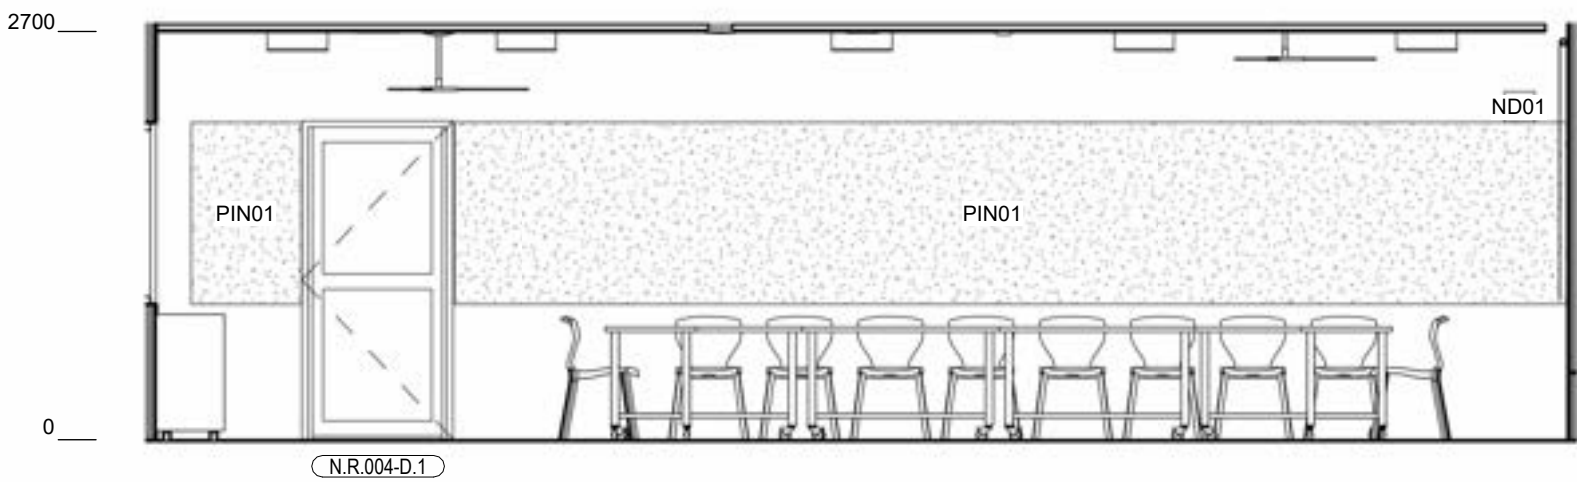


3 VISUAL COMMUNICATION - WEST
1 : 50

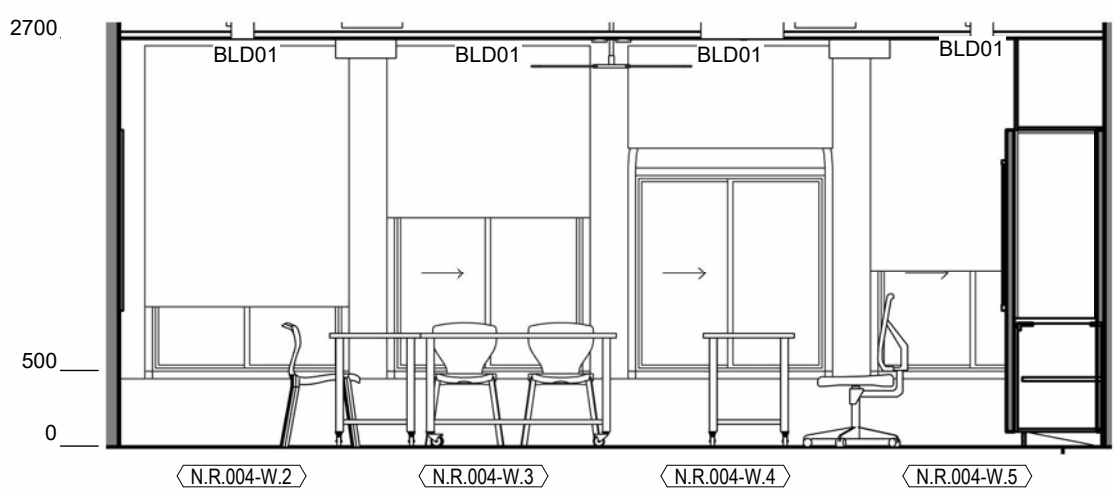


4 VISUAL COMMUNICATION - NORTH
1 : 50

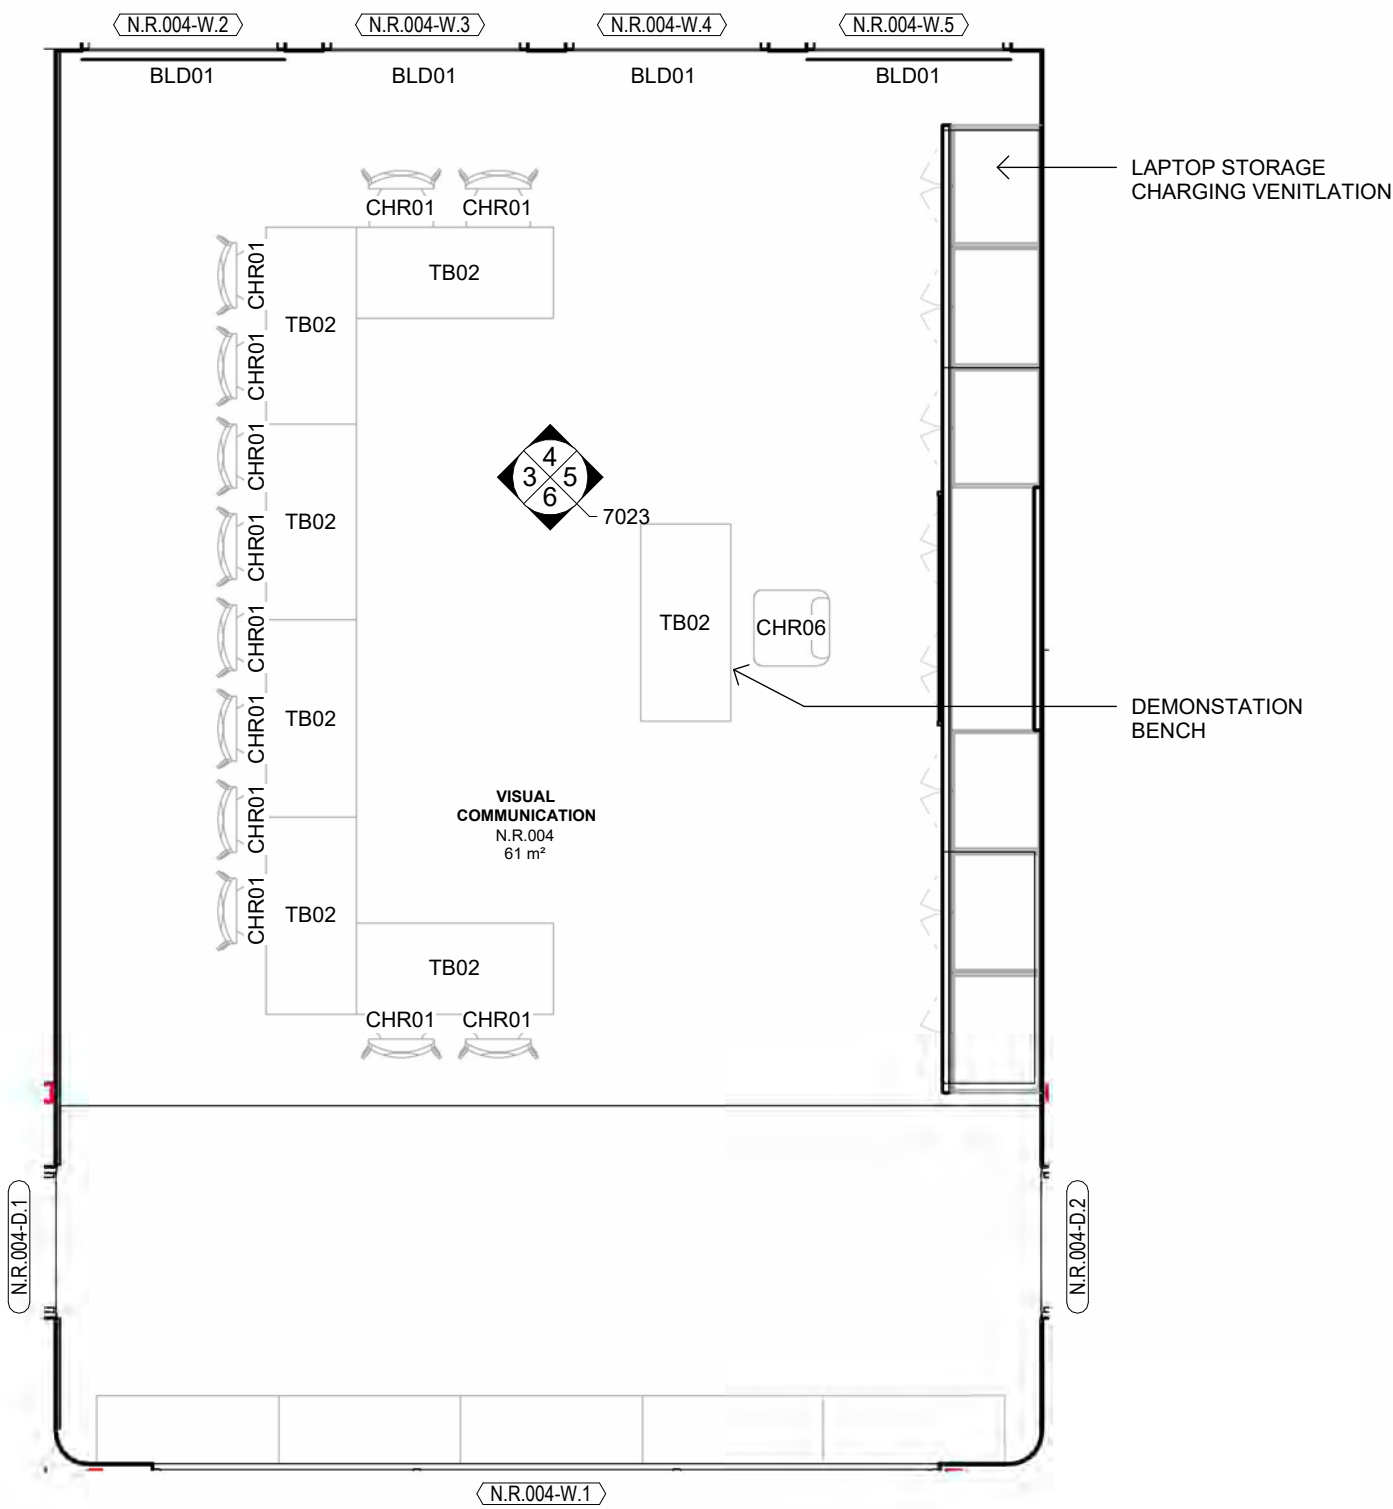



2 VISUAL COMMUNICATION - PLAN
1 : 50

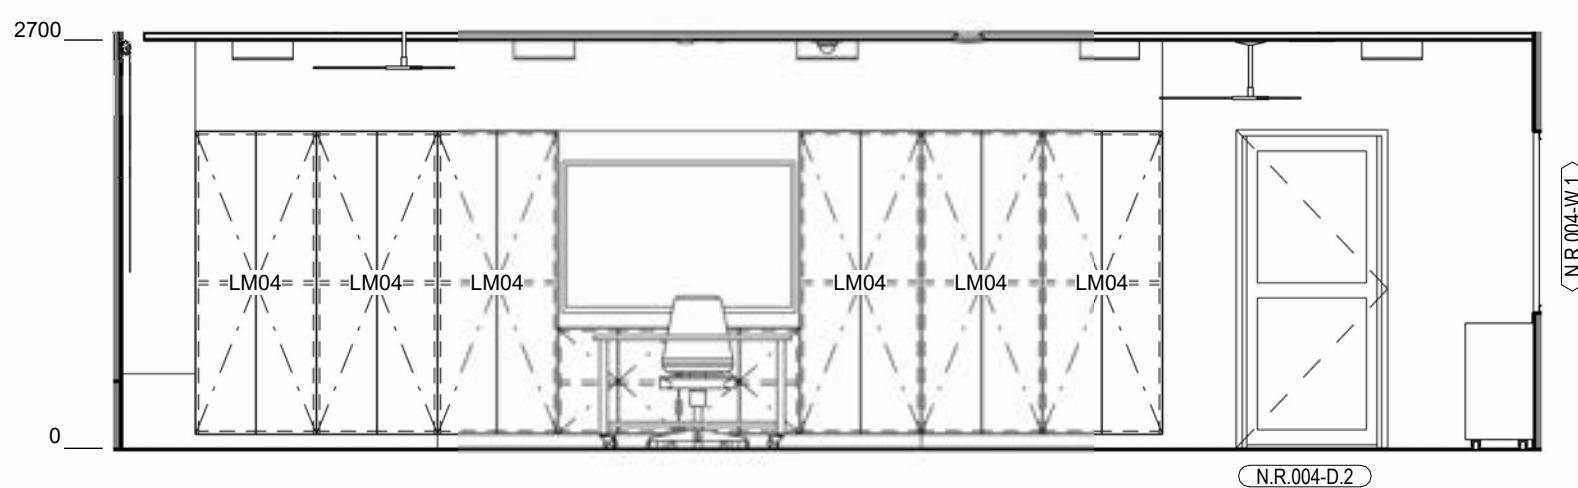


5 VISUAL COMMUNICATION - EAST
1 : 50

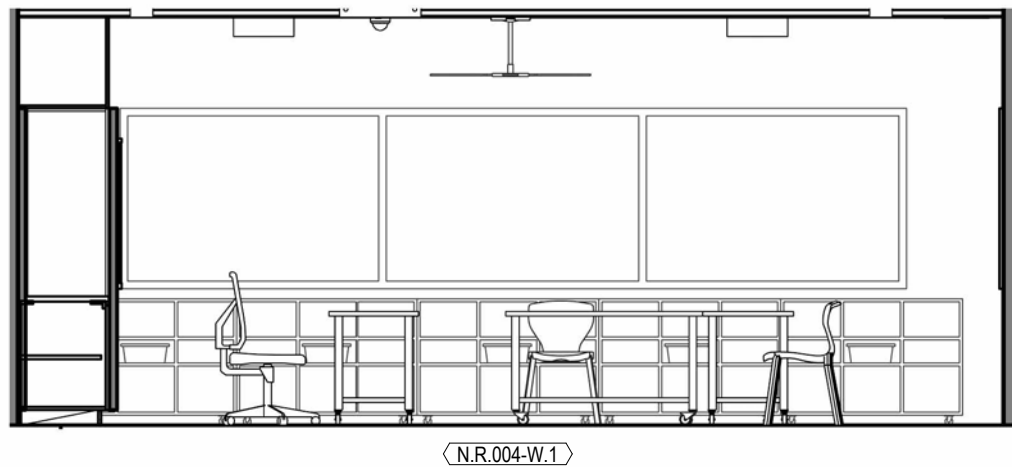


6 VISUAL COMMUNICATION - SOUTH
1 : 50

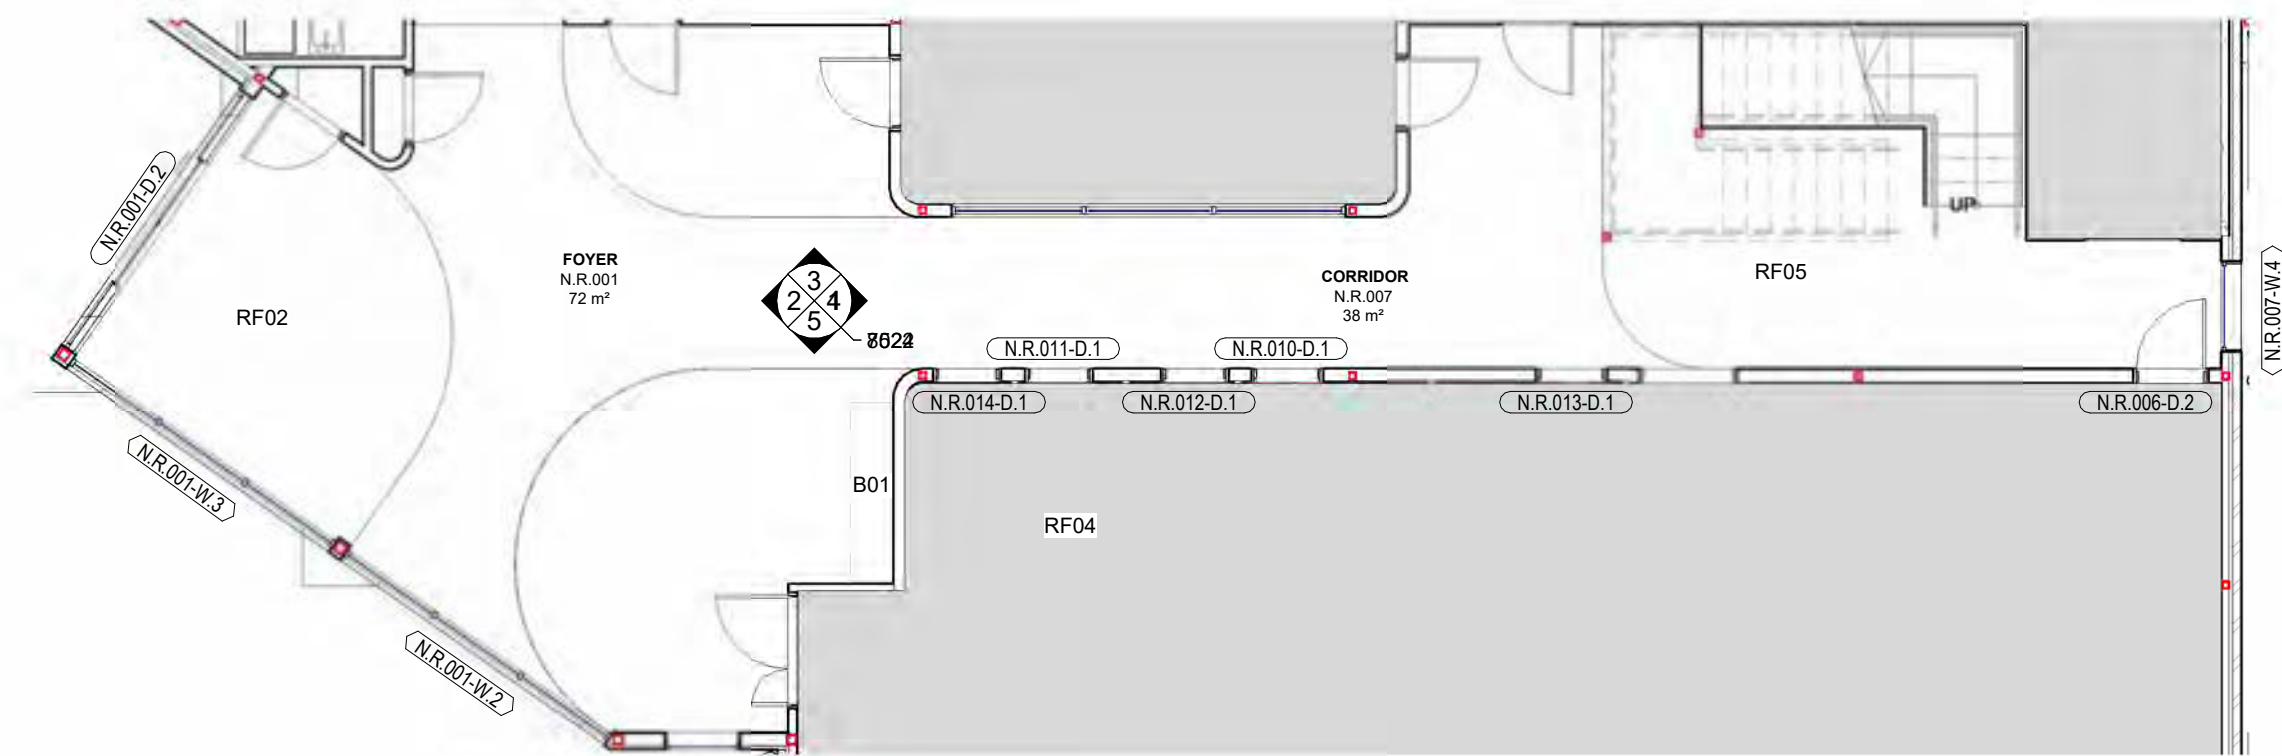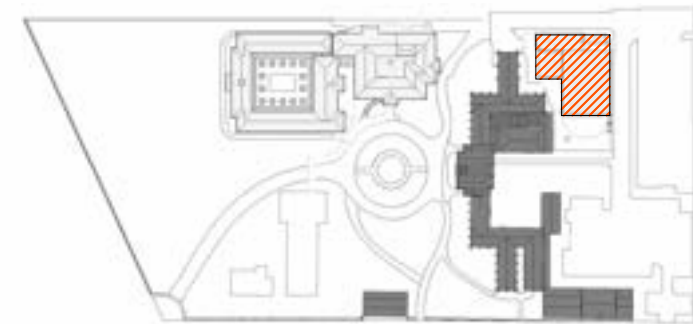

1 FOYER FLOOR PLAN
1 : 100

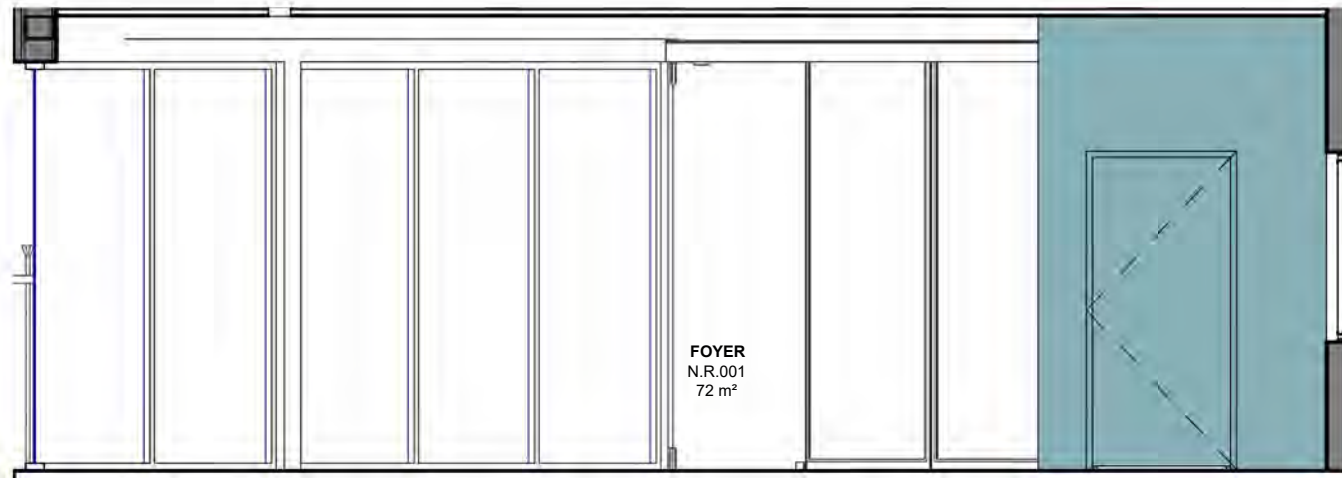


2 FOYER - WEST
1 : 50

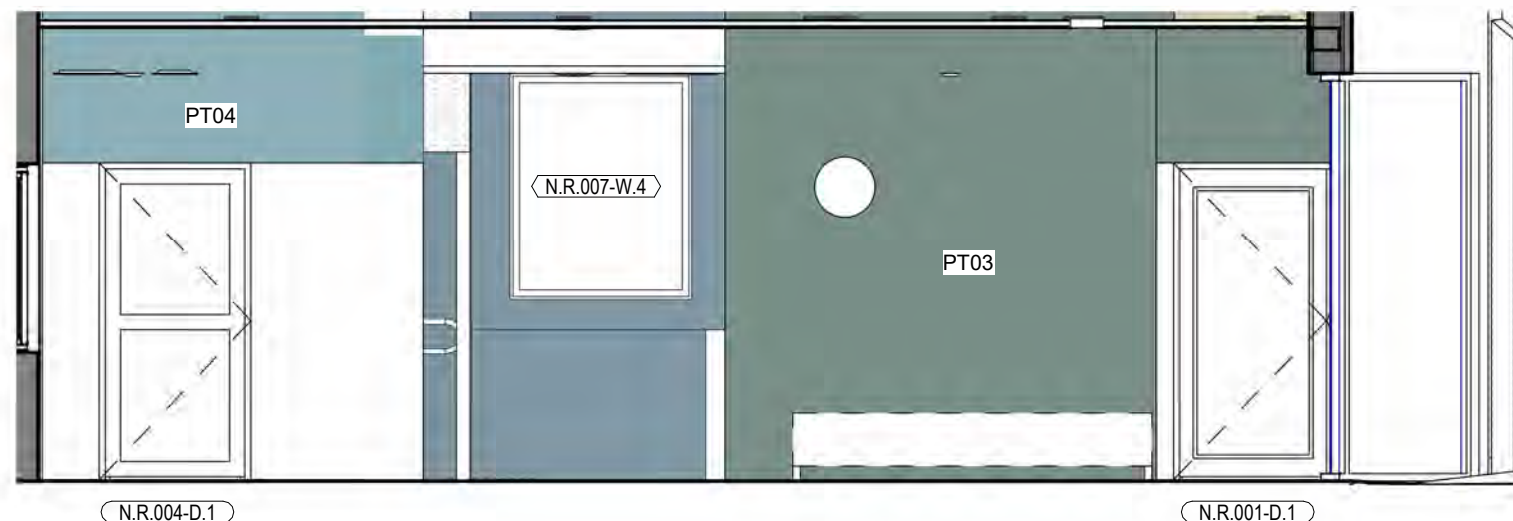


4 FOYER - EAST
1 : 50

PAINT CODE	DESCRIPTION
B01	BENCH TYPE 01
PIN02	PINBOARD - BASIC 02
PLB01	13MM ECO08 PLASTERBOARD
PT03	PAINT TYPE 03
PT04	PAINT TYPE 04
PT05	PAINT TYPE 05
RF02	RESILIENT FINISH TYPE 02
RF04	RESILIENT FINISH TYPE 04
RF05	RESILIENT FINISH TYPE 05
SCN02	PERFORATED METAL SCREEN- MOON LIGHT SATIN POWDERCOATE FINISH

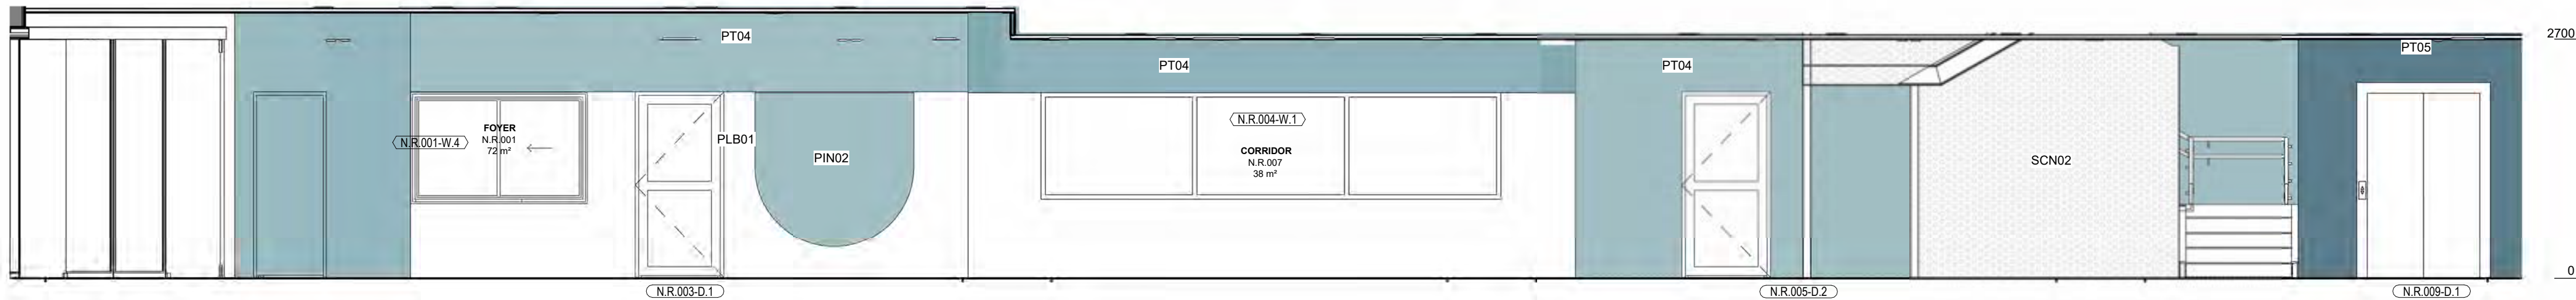

3 FOYER - NORTH
1 : 50

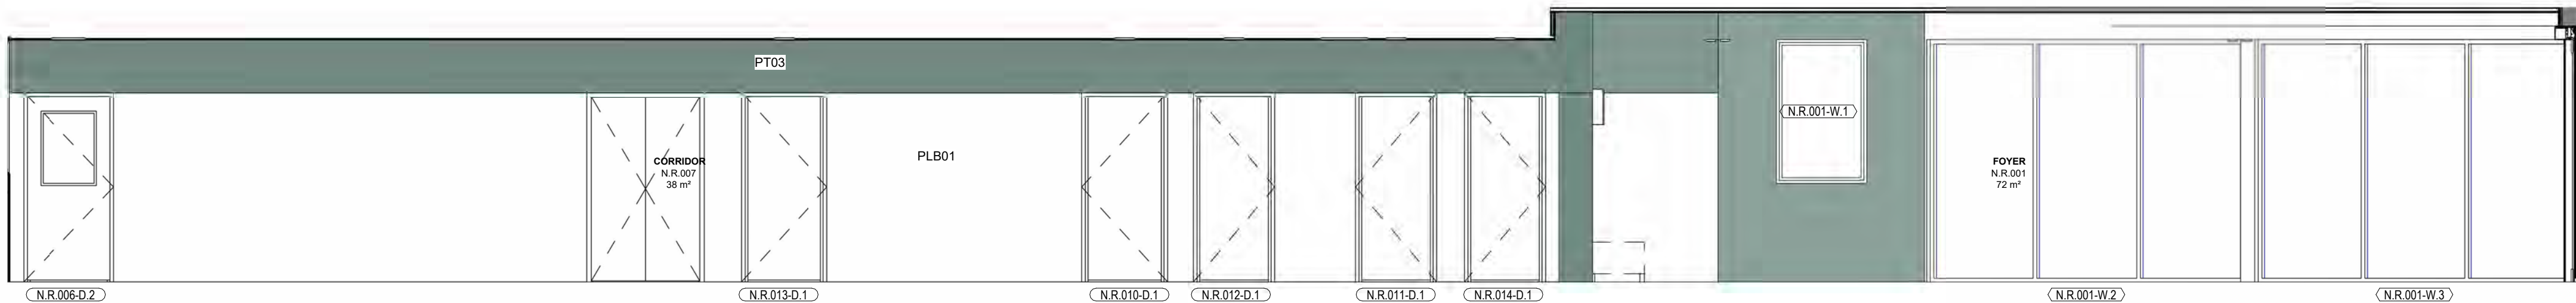

5 FOYER SOUTH
1 : 50

Issue No.	Date	Description	Chkd
21	10/04/2025	VSBA RFI	SJF
22	29/04/2025	VSBA Update	SJF
23	09/05/2025	TENDER OPTIONS	SJF
24	13/05/2025	VSBA Update	SJF
25	12/06/2025	HV Permit	SJF

Changes to this Revision

+61 (03) 9118 0000
Nominated Architect:
Andrew Duffin NSW 5602
NBRS & Partners Pty Ltd VIC 51197

Project
Victorian College for the Deaf

at
597 St Kilda Rd, Melbourne, VIC 3004

for
Victorian School Building Authority



Drawing Title
RLS - FOYER

Date 26/06/2025 4:48:52 PM
Scale As indicated @ A1


Drawing Reference
VCD-NBRS-BN-DR-A-7024

Revision
25


Any form of replication of this drawing in full or in part without the written permission of NBRS+PARTNERS Pty Ltd constitutes an infringement of the copyright.

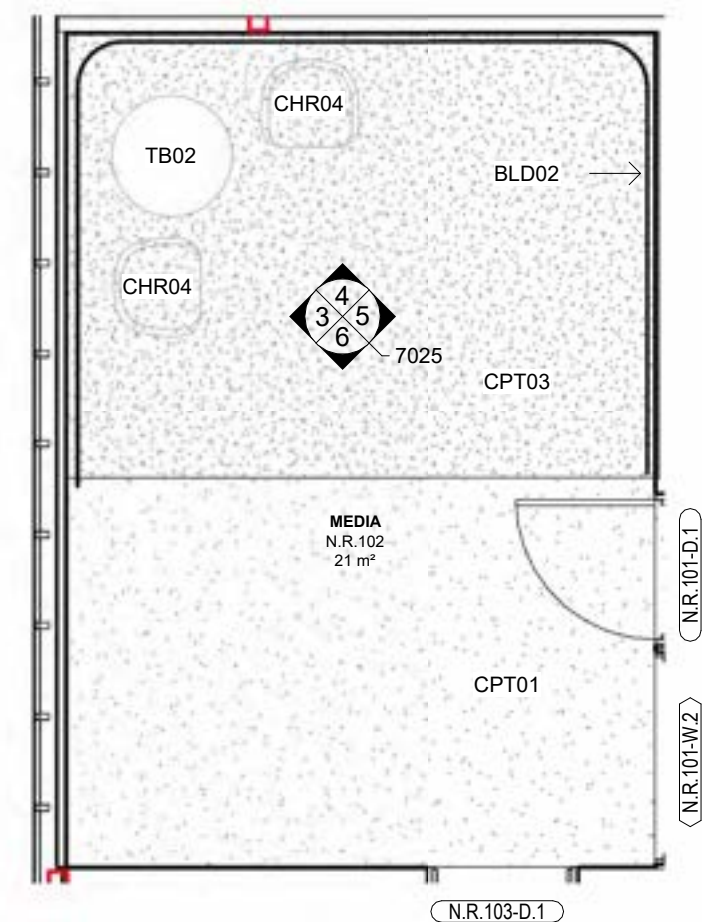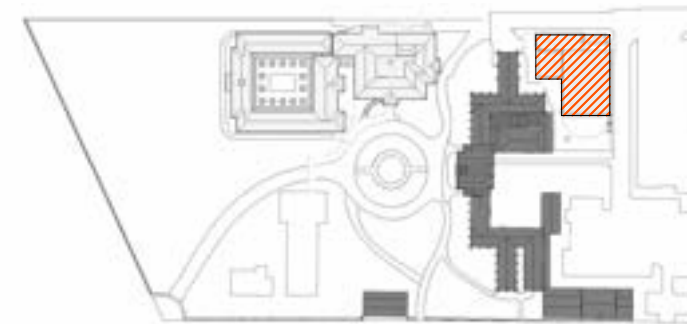


1 MEDIA - PLAN
1 : 50

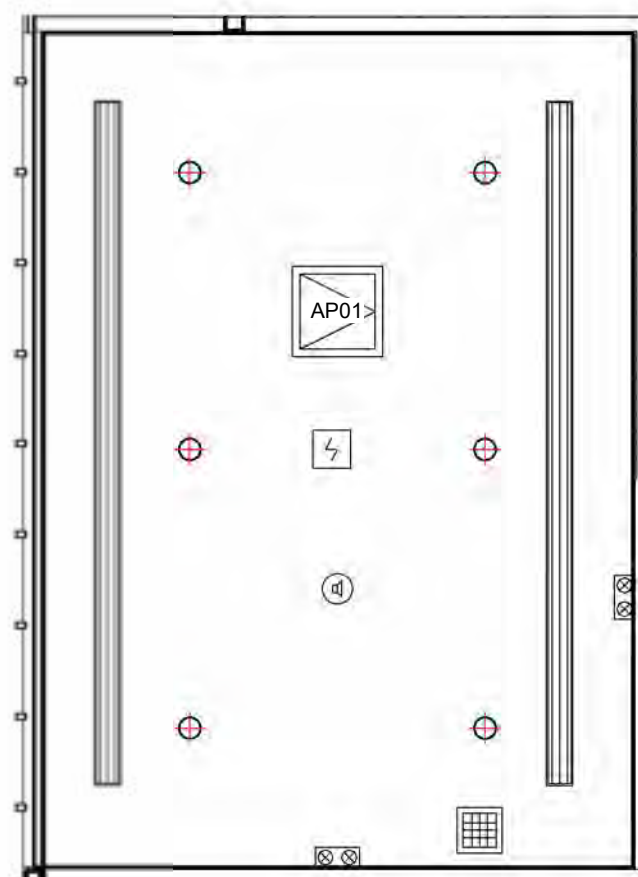


2 MEDIA - RCP
1 : 50

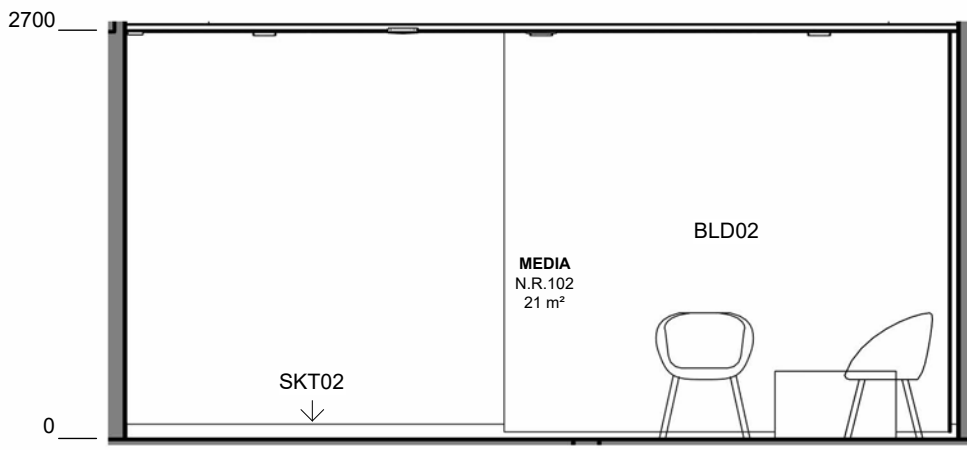


3 MEDIA - WEST
1 : 50

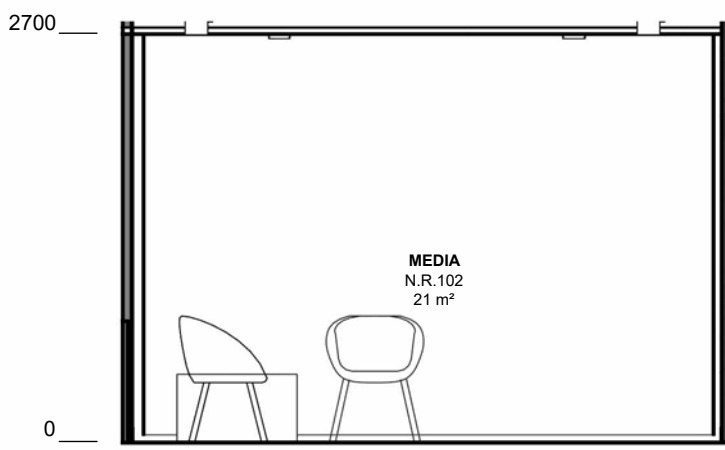


4 MEDIA - NORTH
1 : 50

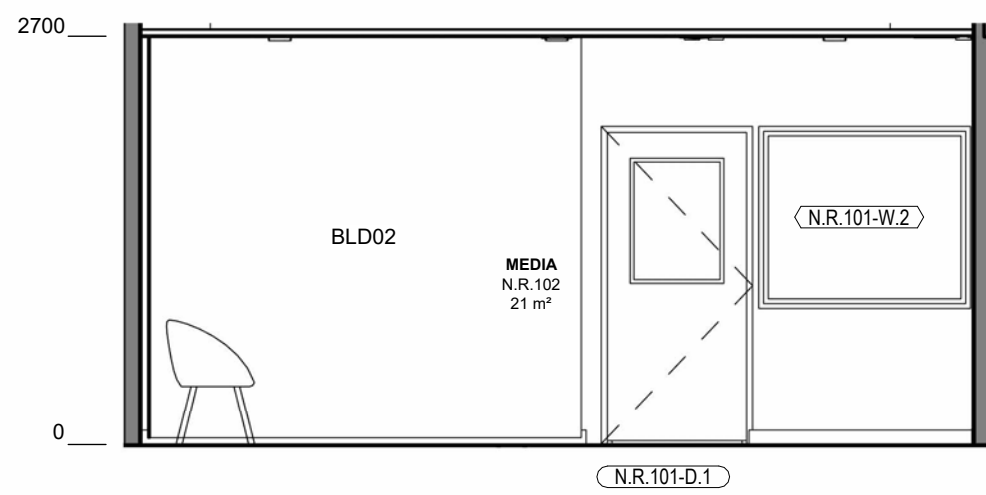


5 MEDIA - EAST
1 : 50

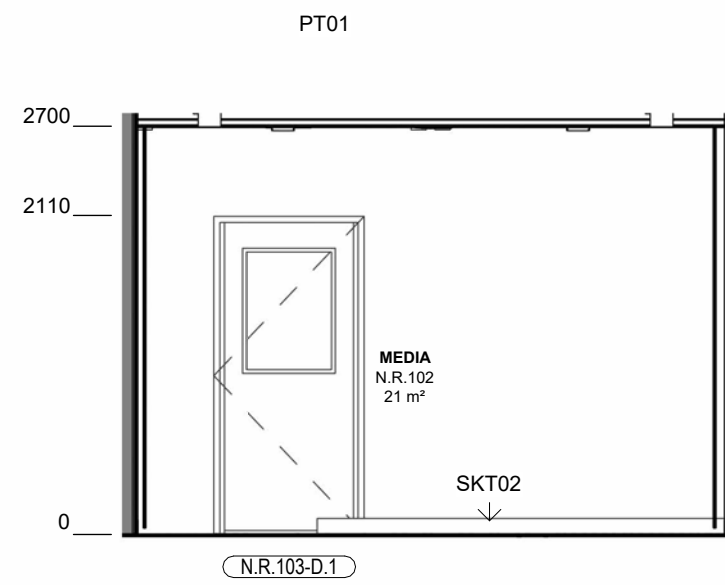


6 MEDIA - SOUTH
1 : 50

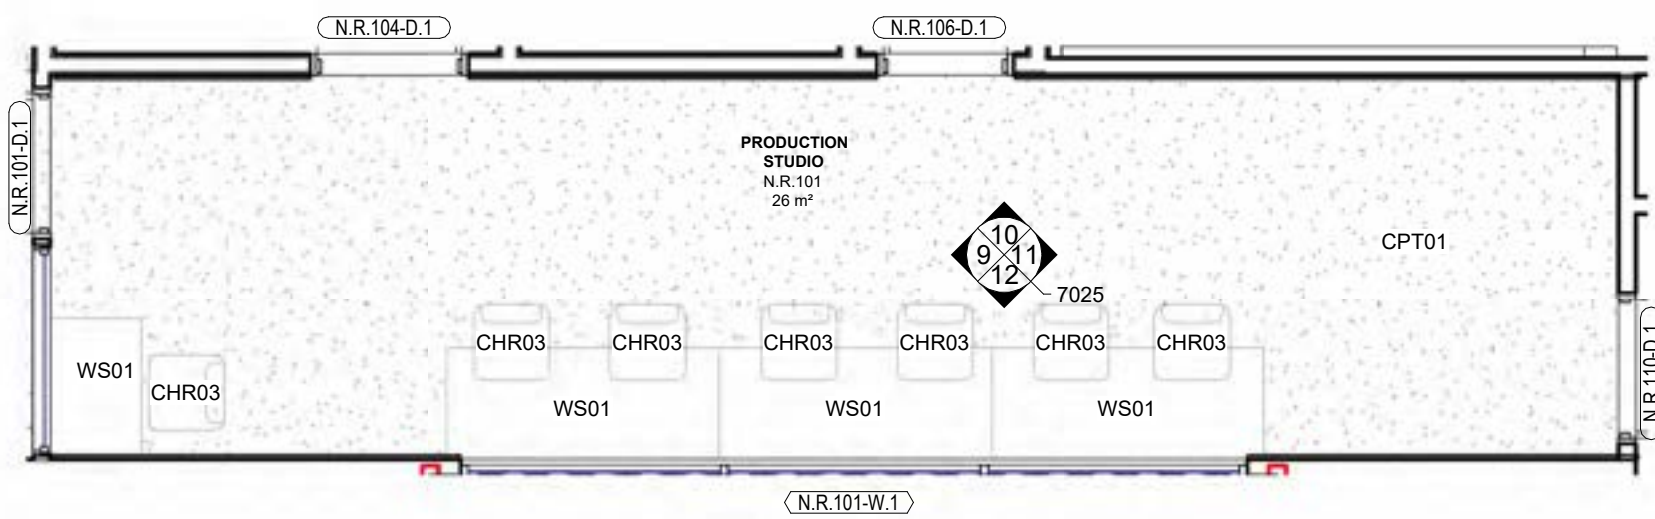


7 PRODUCTION STUDIO - PLAN
1 : 50

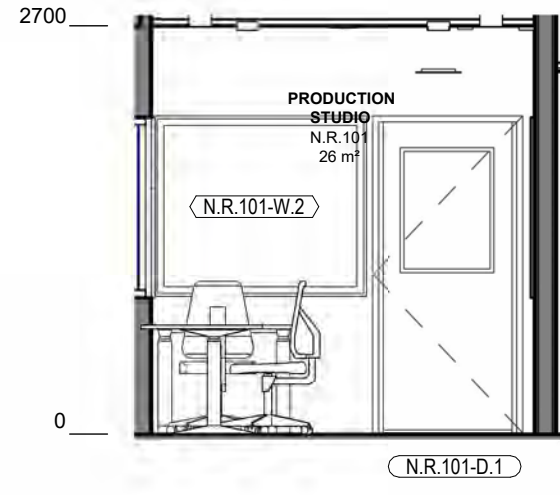


9 PRODUCTION STUDIO - WEST
1 : 50

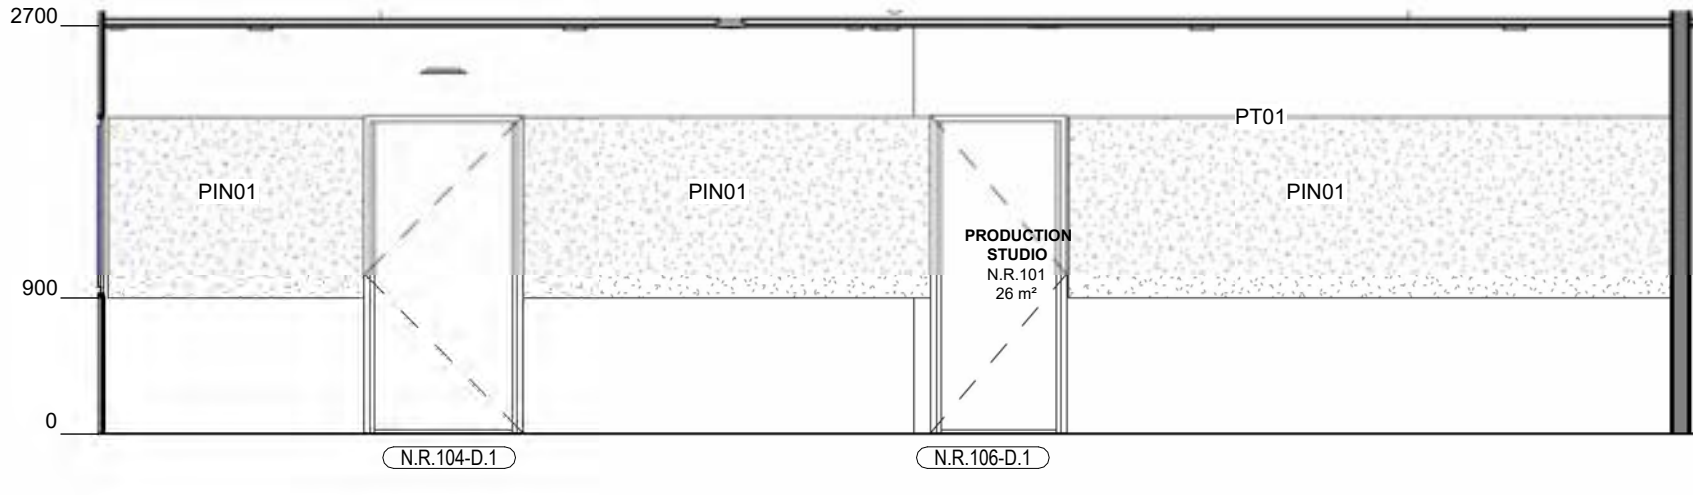


10 PRODUCTION STUDIO - NORTH
1 : 50

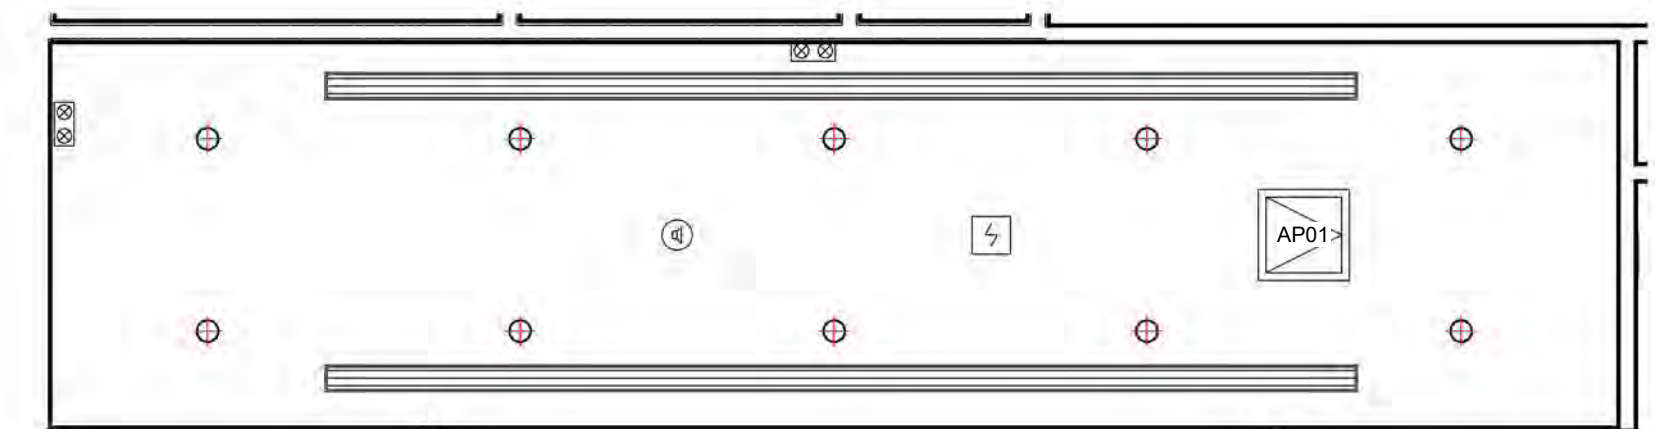

8 PRODUCTION STUDIO - RCP
1 : 50

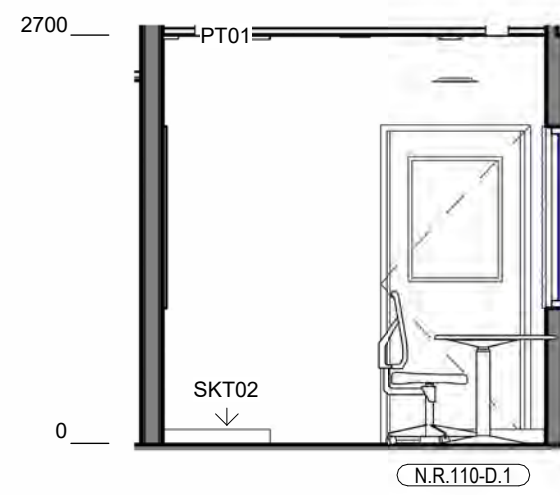

11 PRODUCTION STUDIO - EAST
1 : 50

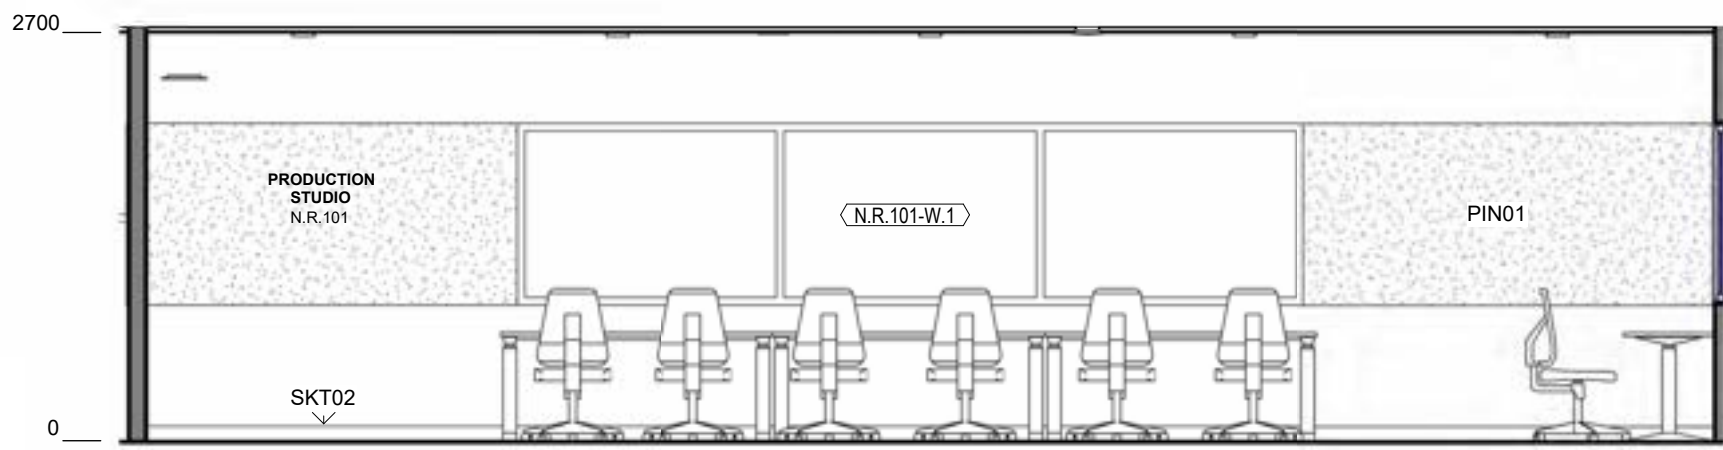

12 PRODUCTION STUDIO - SOUTH
1 : 50

PAINT CODE	DESCRIPTION
AP01	ACCESS PANEL TYPE 01
BLD02	BLIND TYPE 02
CHR03	CHAIR TYPE 03
CHR04	CHAIR TYPE 04
CPT01	CARPET TYPE 01
CPT03	CARPET TYPE 03
PIN01	PINBOARD - BASIC 01
PT01	PAINT TYPE 01
SKT02	SKIRTING TYPE 02 - ALUMINIUM
TB02	TABLE TYPE 02
WS01	WORKSTATION TYPE 01

AV EQUIPMENTS IN MEDIA ROOM AND PRODUCTION STUDIO REFER TO AV CONSULTANT'S DRAWING AND SPECIFICATION

Issue No.	Date	Description	Chkd
21	10/04/2025	VSBA RFI	SJF
22	29/04/2025	VSBA Update	SJF
23	09/05/2025	TENDER OPTIONS	SJF
24	13/05/2025	VSBA Update	SJF
25	12/06/2025	HV Permit	SJF

Changes to this Revision

+61 (03) 9118 0000
nbrs.com.au
Nominated Architect:
Andrew Duffin NSW 5602
NBRS & Partners Pty Ltd VIC 51197
ABN 16 002 247 565

Project
Victorian College for the Deaf

at
597 St Kilda Rd, Melbourne, VIC 3004



for
Victorian School Building Authority

Drawing Title
RLS - MEDIA & PRODUCTION


Date 26/06/2025 4:48:58 PM
Scale 1 : 50 @ A1

Drawing Reference
VCD-NBRS-BN-DR-A-7025
Revision
25


Any form of replication of this drawing in full or in part without the written permission of NBRS+PARTNERS Pty Ltd constitutes an infringement of the copyright.
© 2023

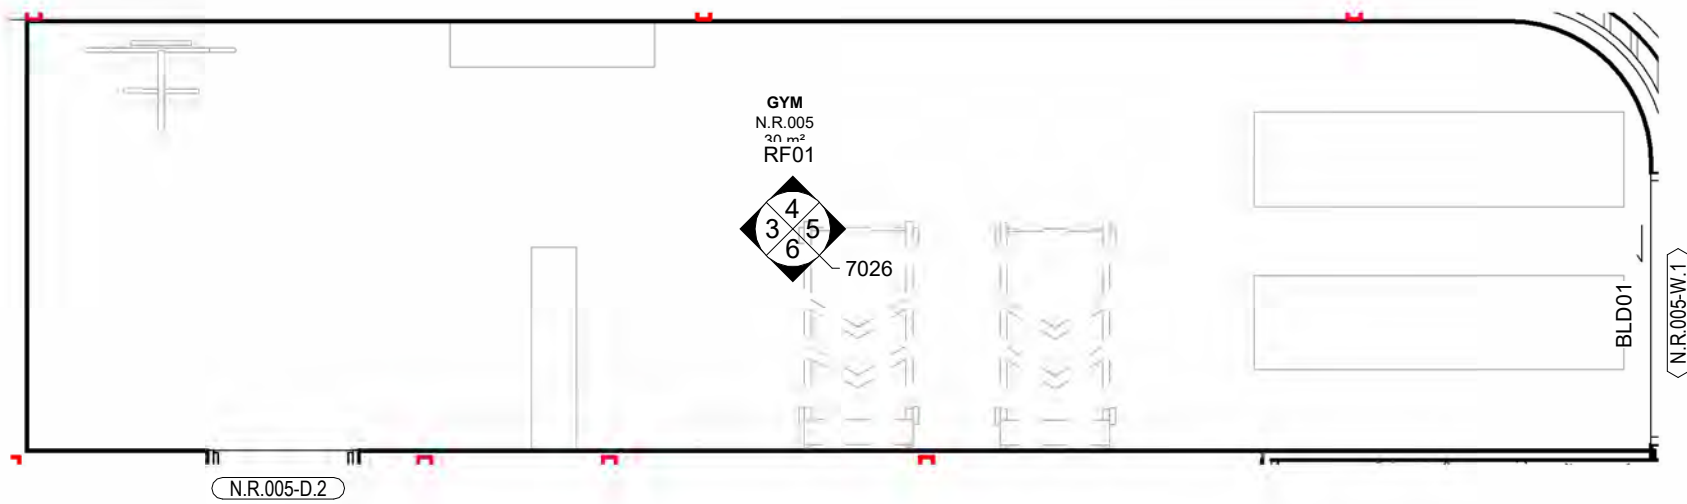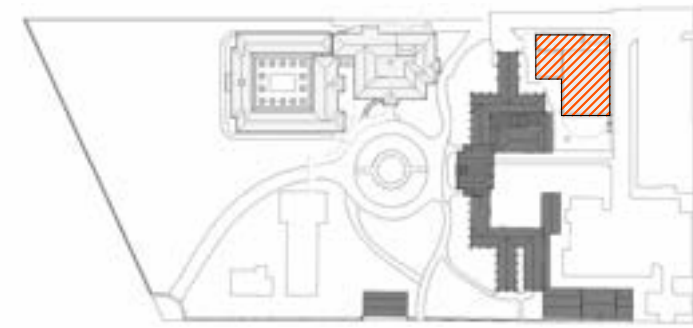


1 GYM - PLAN
1 : 50

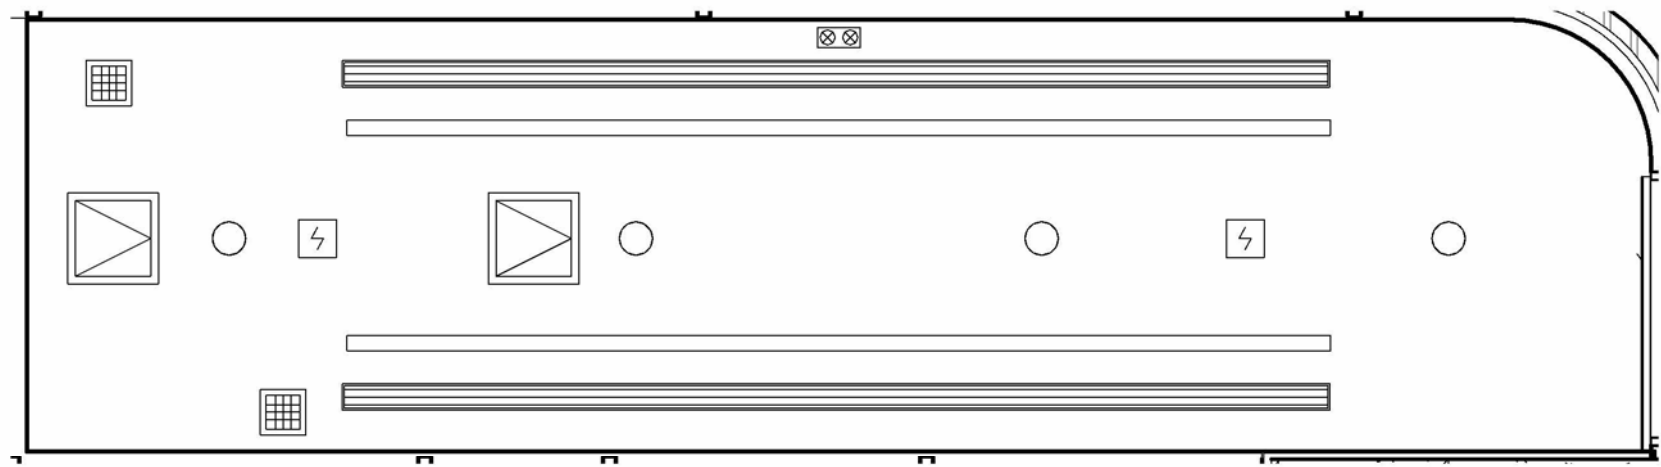


2 GYM - RCP
1 : 50

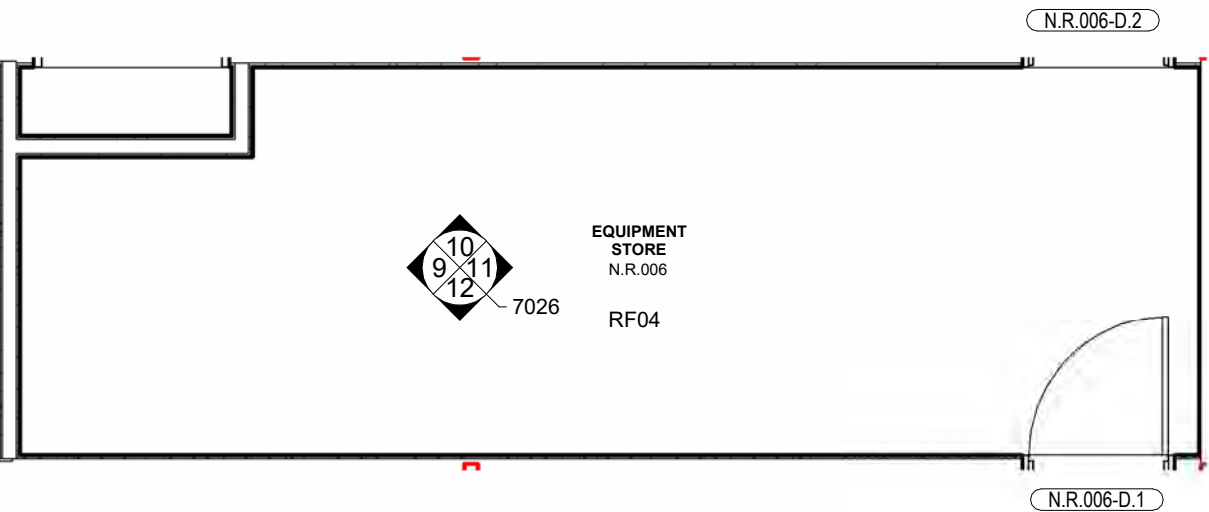


7 EQUIP. STORE - PLAN
1 : 50

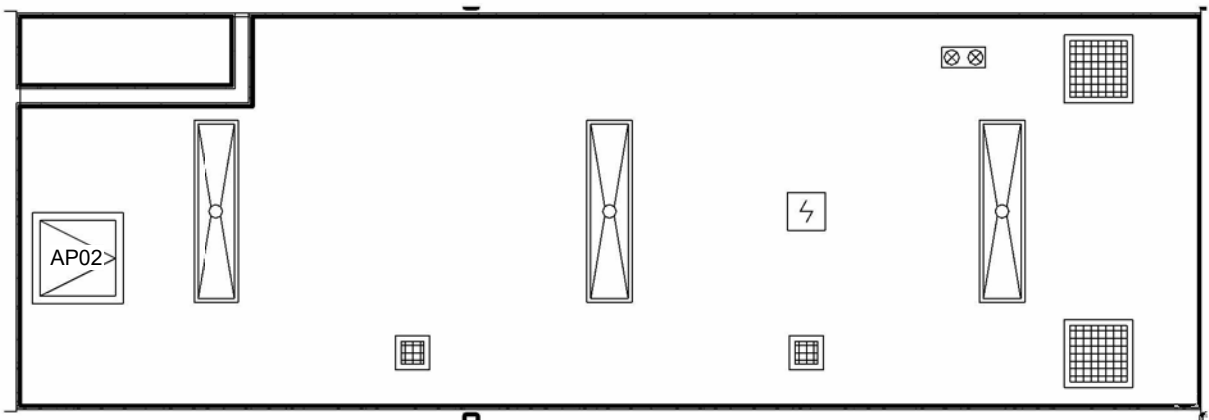


8 EQUIP. STORE - RCP
1 : 50

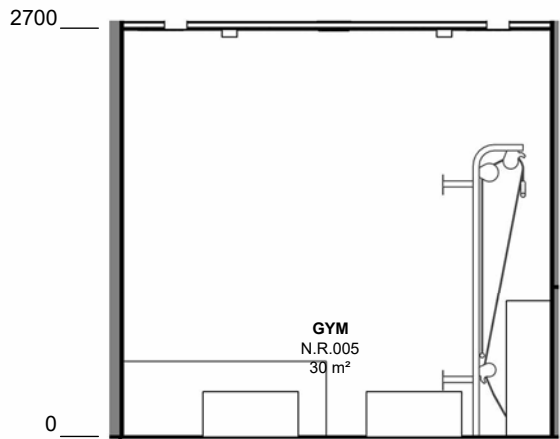


3 GYM - WEST ELEVATION
1 : 50

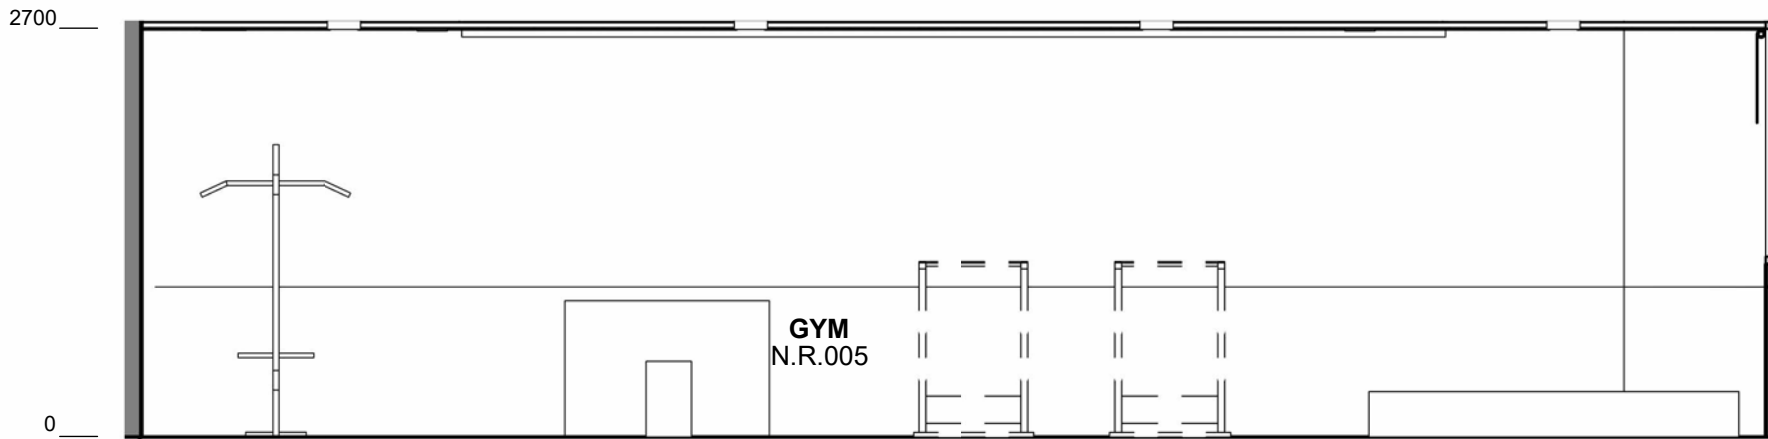


4 GYM - NORTH ELEVATION
1 : 50

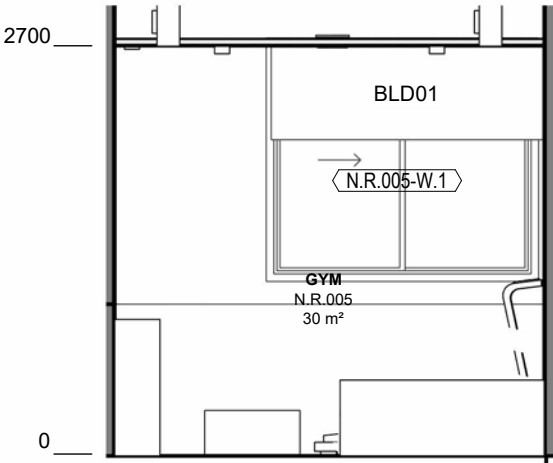


5 GYM - EAST ELEVATION
1 : 50

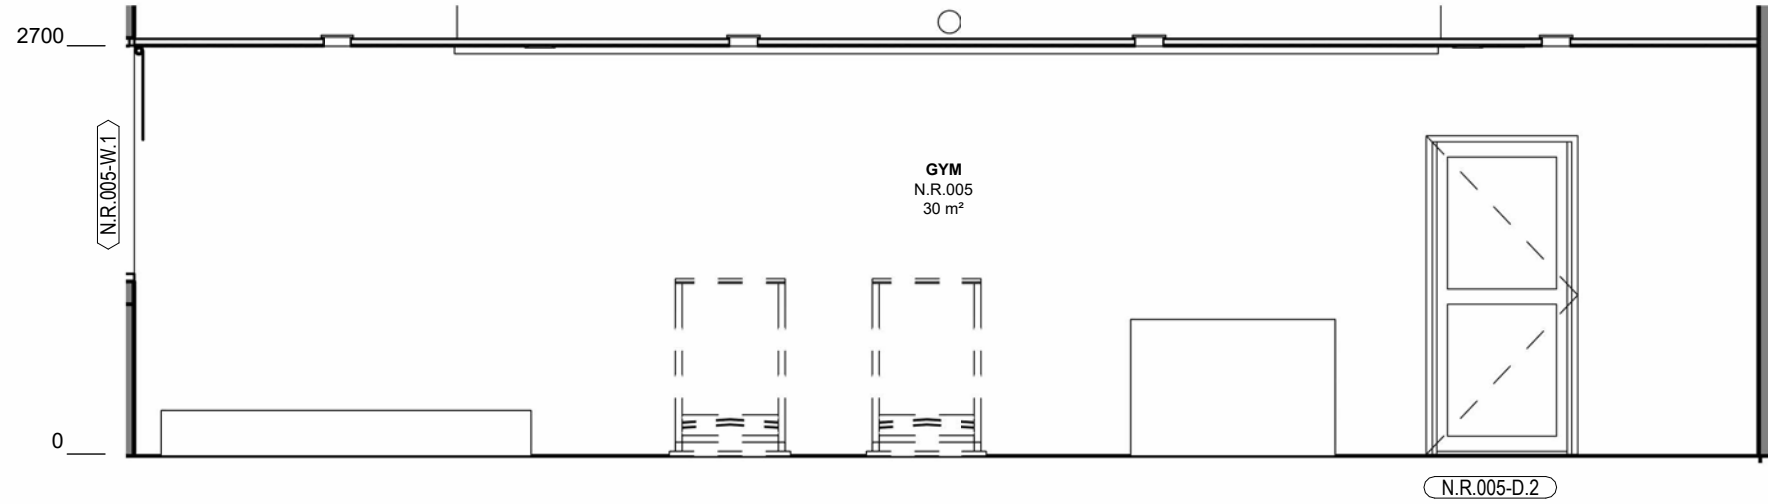


6 GYM - SOUTH ELEVATION
1 : 50

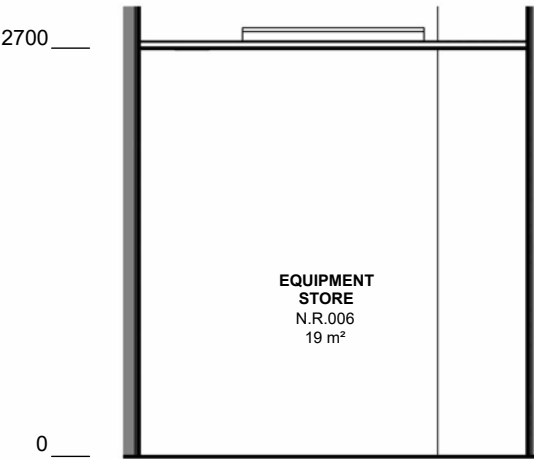


9 EQUIP. STORE - WEST ELEVATION
1 : 50

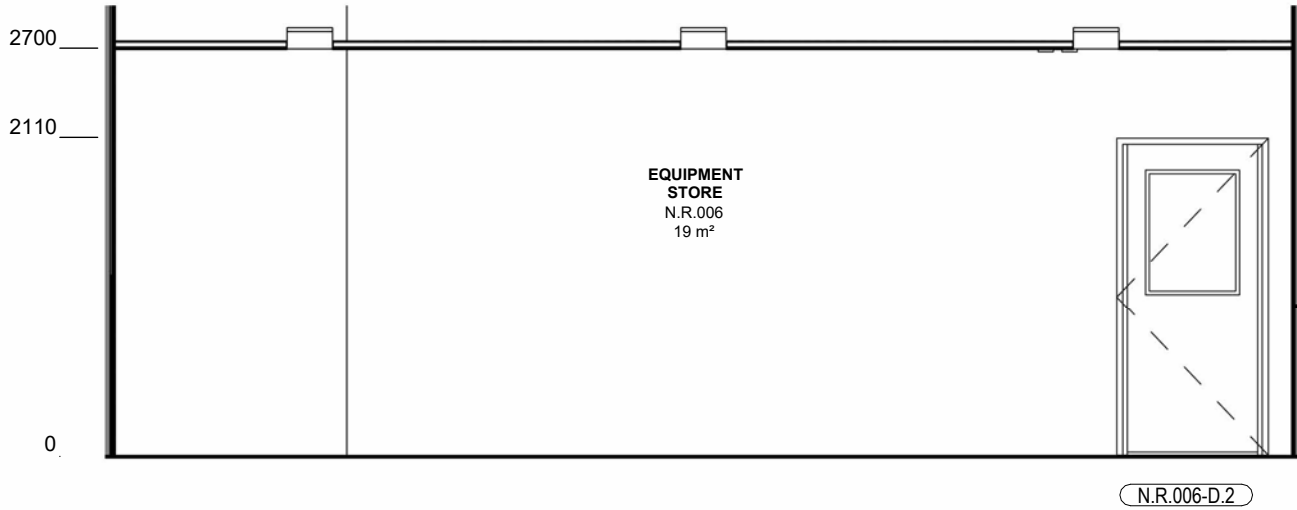

10 EQUIP. STORE - NORTH ELEVATION
1 : 50

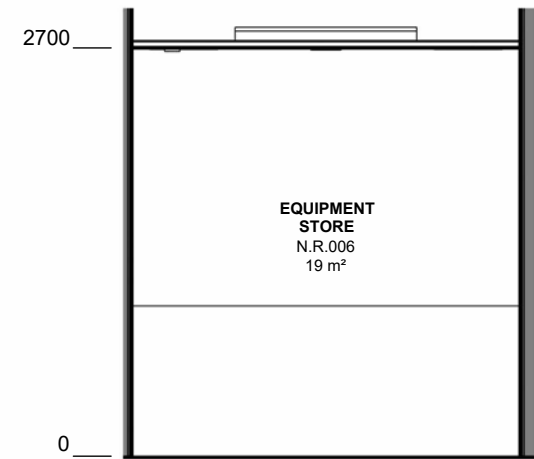

11 EQUIP. STORE - EAST ELEVATION
1 : 50

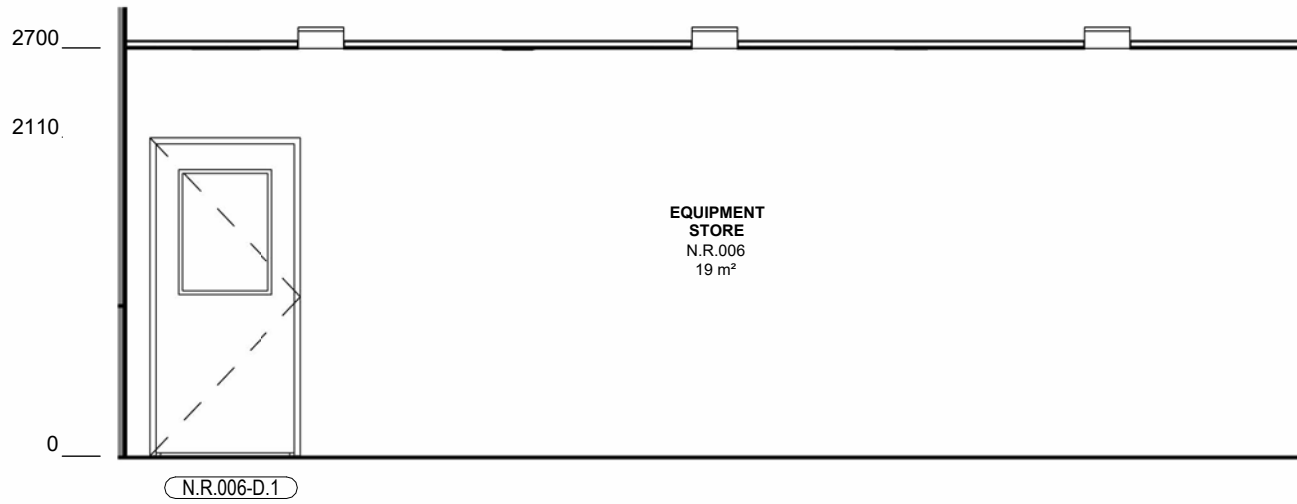

12 EQUIP. STORE - SOUTH ELEVATION
1 : 50

PAINT CODE	DESCRIPTION
AP02	ACCESS PANEL TYPE 02
BLD01	BLIND TYPE 01
RF01	RESILIENT FINISH TYPE 01
RF04	RESILIENT FINISH TYPE 04

Issue No.	Date	Description	Chkd
21	10/04/2025	VSBA RF1	SJF
22	29/04/2025	VSBA Update	SJF
23	09/05/2025	TENDER OPTIONS	SJF
24	13/05/2025	VSBA Update	SJF
25	12/06/2025	HV Permit	SJF

Changes to this Revision

+61 (03) 9118 0000
nbrs.com.au
Nominated Architect:
Andrew Duffin NSW 5602
NBRS & Partners Pty Ltd VIC 51197
ABN 16 002 247 565

Project
Victorian College for the Deaf

at
597 St Kilda Rd, Melbourne, VIC 3004



for
Victorian School Building Authority

Drawing Title
RLS - GYM & EQUIPMENT ROOM


Date 26/06/2025 4:49:05 PM
Scale 1 : 50 @ A1

Drawing Reference
VCD-NBRS-BN-DR-A-7026
Revision
25


Any form of replication of this drawing in full or in part without the written permission of NBRS+PARTNERS Pty Ltd constitutes an infringement of the copyright.
© 2023

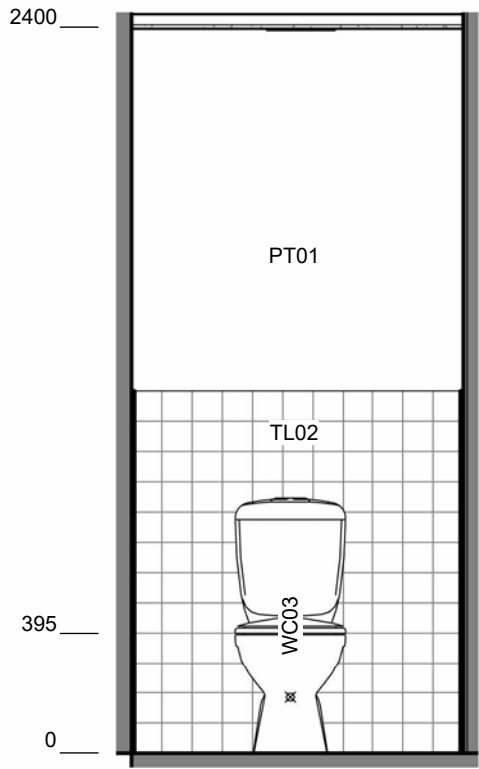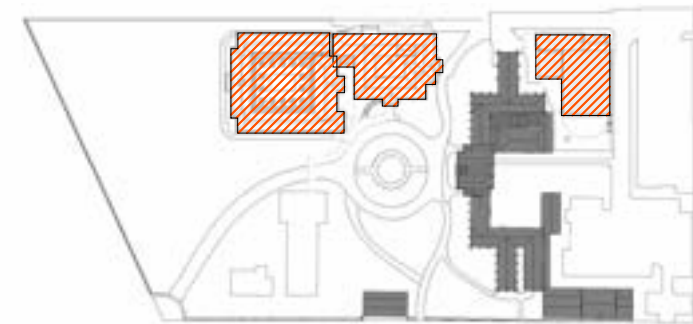


1 TYP. WC INTERIOR ELEVATION 1
1 : 25

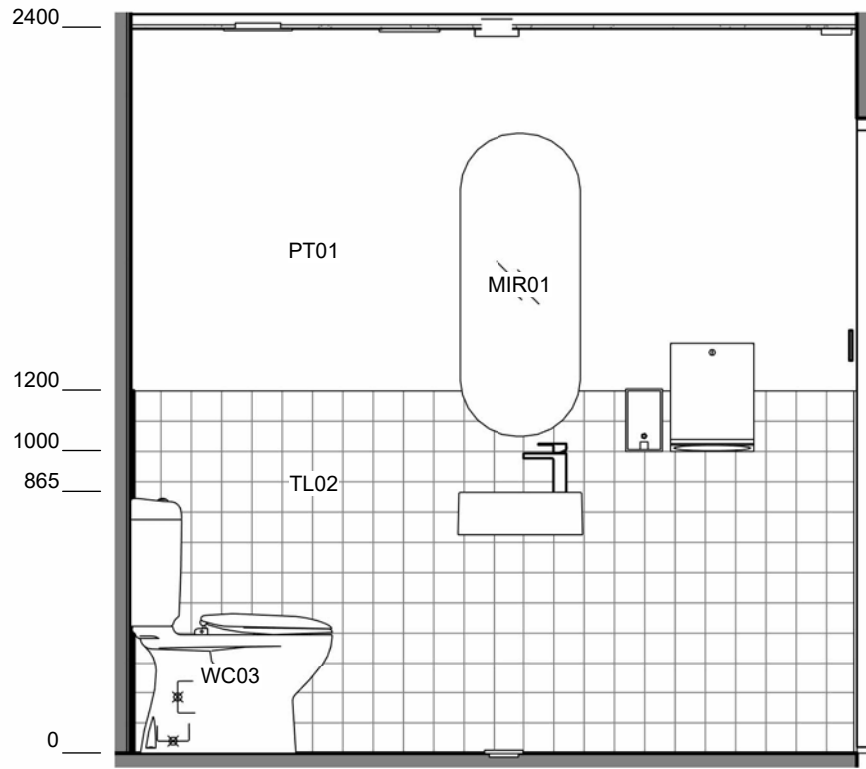

2 TYP. WC INTERIOR ELEVATION 2
1 : 25

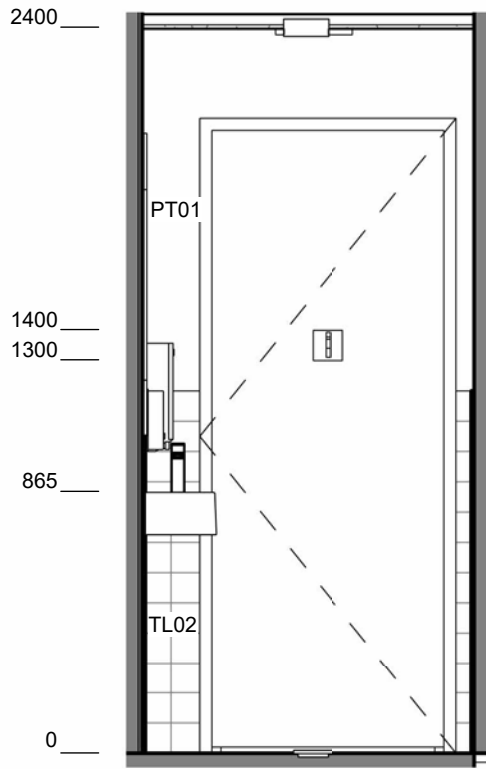


3 TYP. WC INTERIOR ELEVATION 3
1 : 25

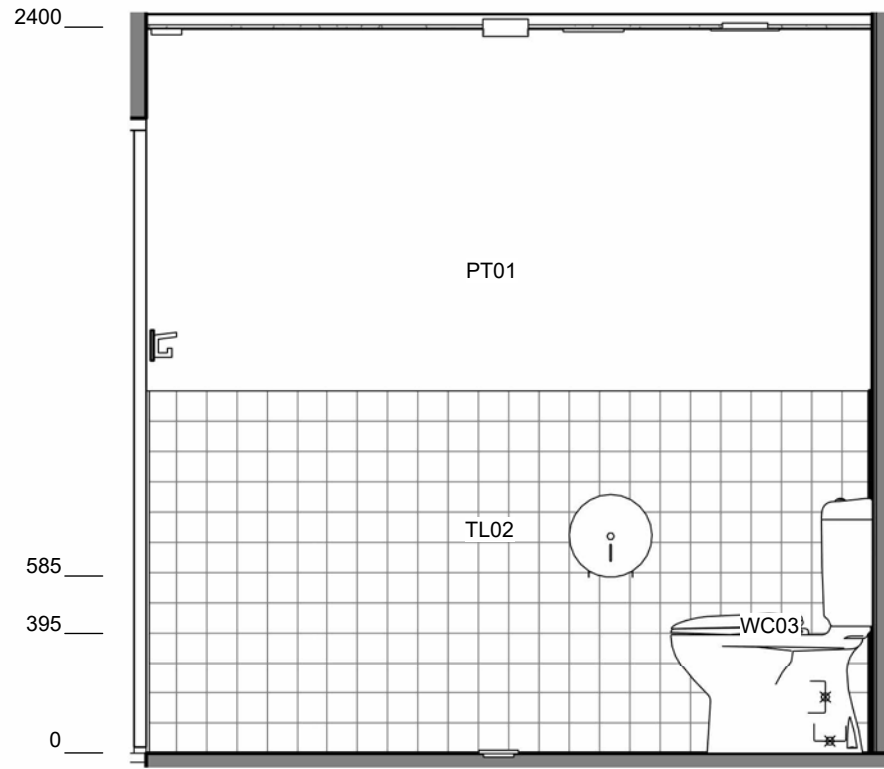


4 TYP. WC INTERIOR ELEVATION 4
1 : 25


PAINT CODE	DESCRIPTION
AP01	ACCESS PANEL TYPE 01
BSN01	BASIN TYPE 01
FW01	FLOOR WASTE TYPE 01
MIR01	MIRROR TYPE 01
MIR02	MIRROR TYPE 02
PT01	PAINT TYPE 01
RF04	RESILIENT FINISH TYPE 04
TAP01	TAP TYPE 01
TL02	JADE TILING TO WALLS
TPH01	TOILET PAPER HOLDER TYPE 01
WC02	AMBULANT TOILET SUITE
WC03	GENERAL TOILET SUITE

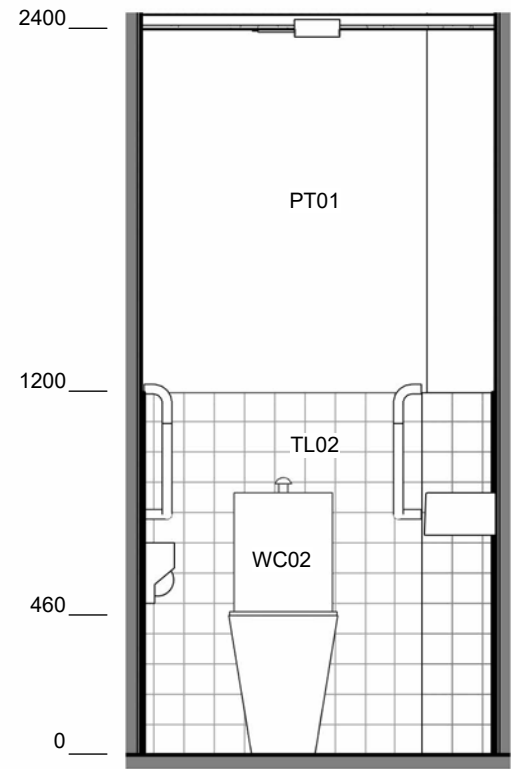


5 AMB. WC INTERIOR ELEVATION 1
1 : 25

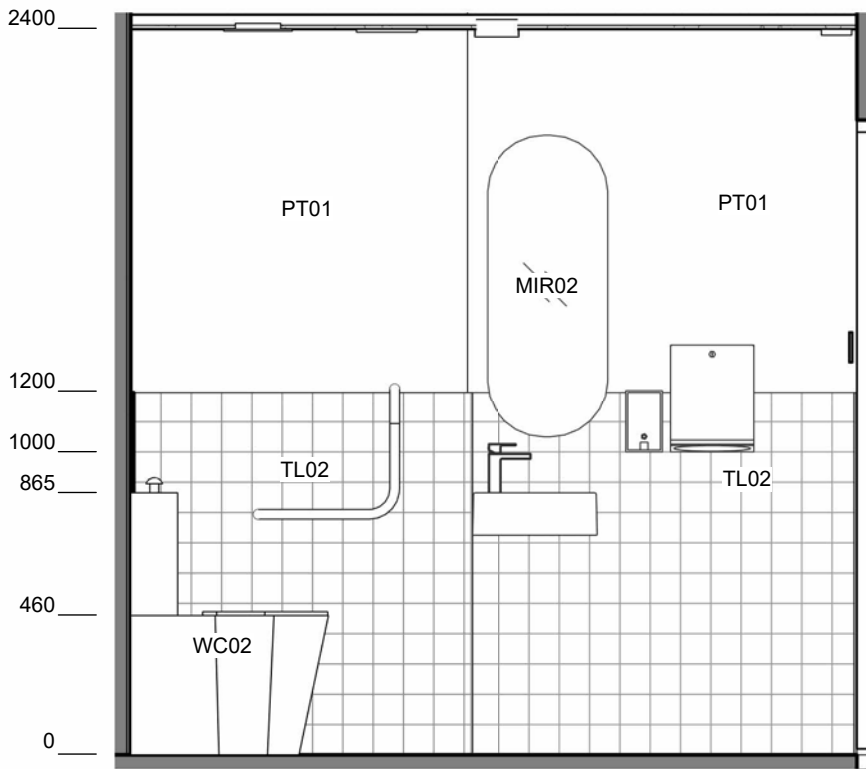

6 AMB. WC INTERIOR ELEVATION 2
1 : 25

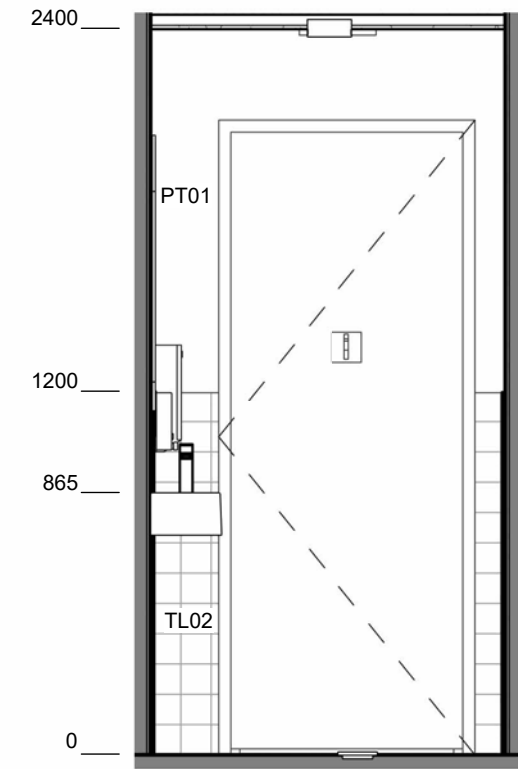


7 AMB. WC INTERIOR ELEVATION 3
1 : 25

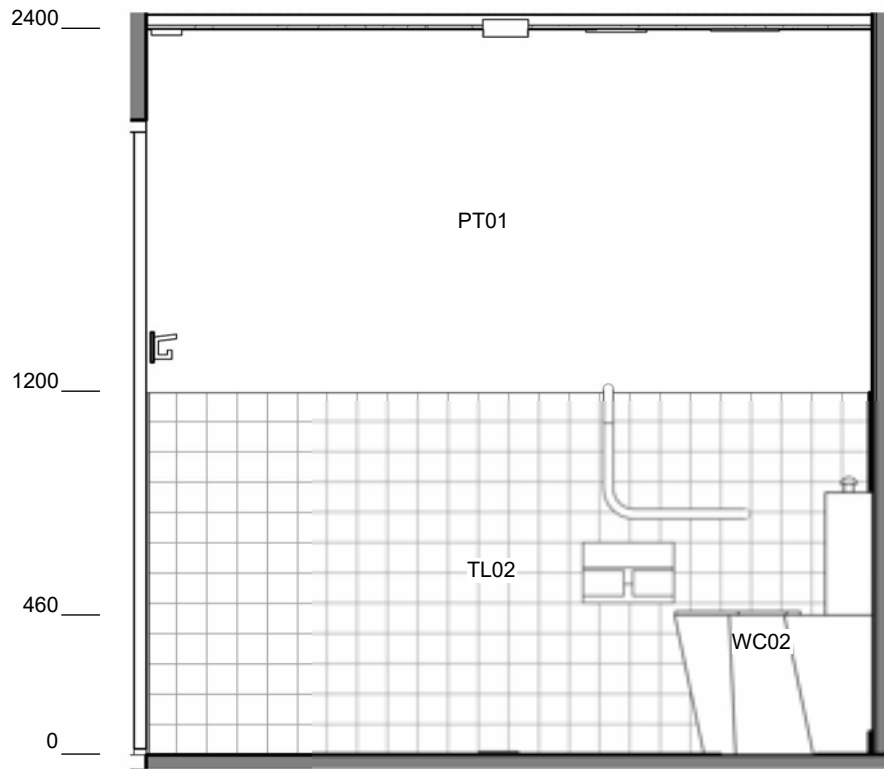


8 AMB. WC INTERIOR ELEVATION 4
1 : 25

Issue No.	Date	Description	Chkd
21	10/04/2025	VSBA RFI	SJF
22	29/04/2025	VSBA Update	SJF
23	09/05/2025	TENDER OPTIONS	SJF
24	13/05/2025	VSBA Update	SJF
25	12/06/2025	HV Permit	SJF

Changes to this Revision

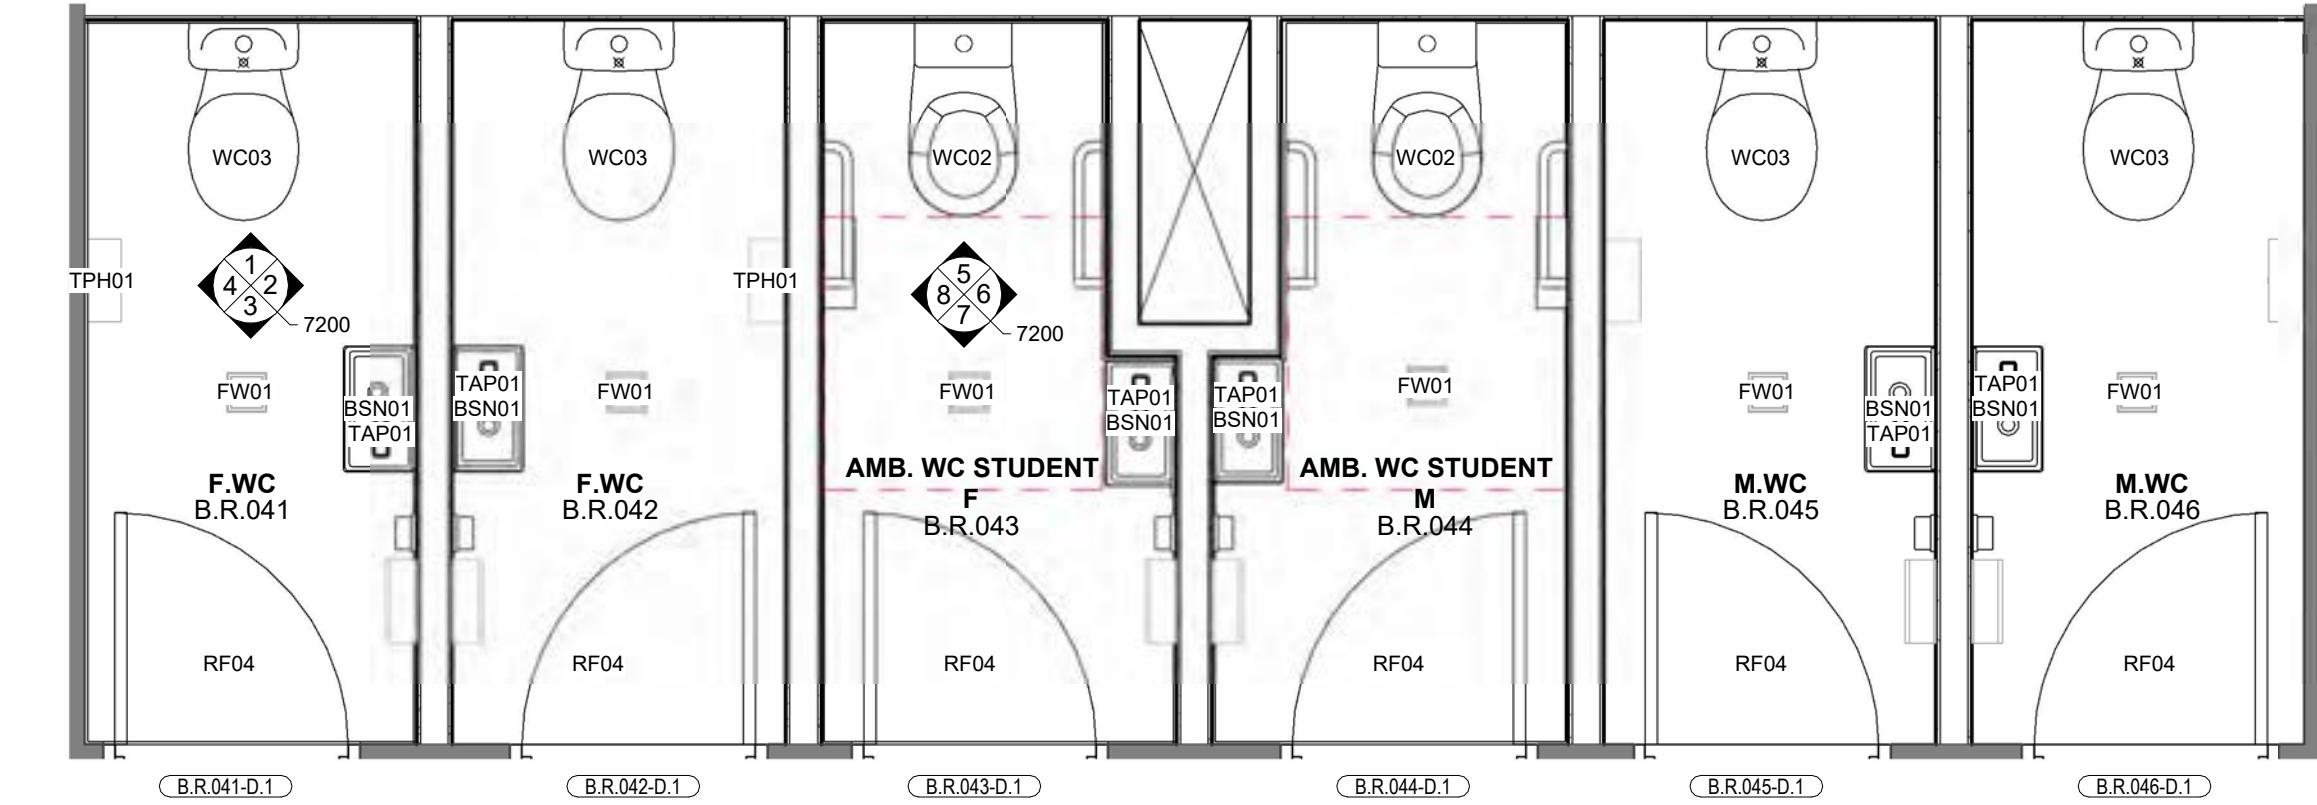

9 BLOCK B AMENITIES - PLAN
1 : 25

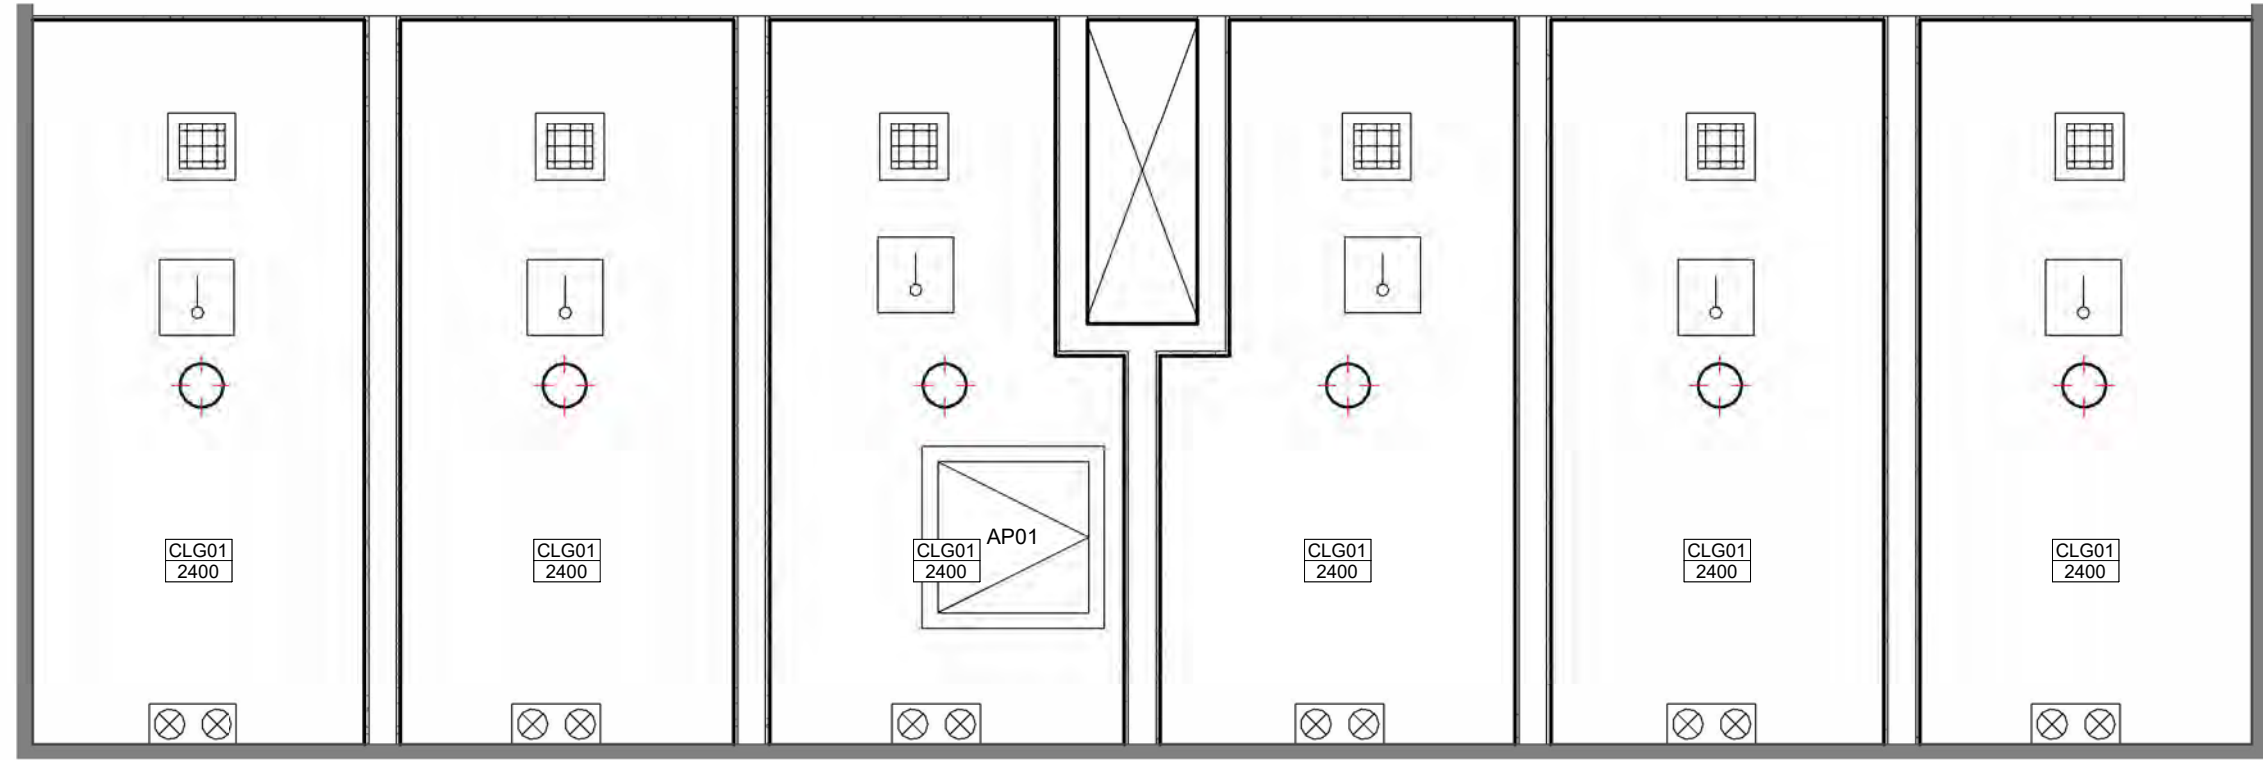

10 BLOCK B AMENITIES - RCP
1 : 25

+61 (03) 9118 0000
nbrs.com.au
Nominated Architect:
Andrew Duffin NSW 5602
NBRS & Partners Pty Ltd VIC 51197
ABN 16 002 247 565

Project
Victorian College for the Deaf

at
597 St Kilda Rd, Melbourne, VIC 3004

for
Victorian School Building Authority


Drawing Title
RLS - WET AREA DETAILS - SHEET 1

Date 26/06/2025 4:49:12 PM
Scale 1 : 25 @ A1


Drawing Reference
VCD-NBRS-BN-DR-A-7200

Revision
25


Any form of replication of this drawing in full or in part without the written permission of NBRS+PARTNERS Pty Ltd constitutes an infringement of the copyright.
© 2023

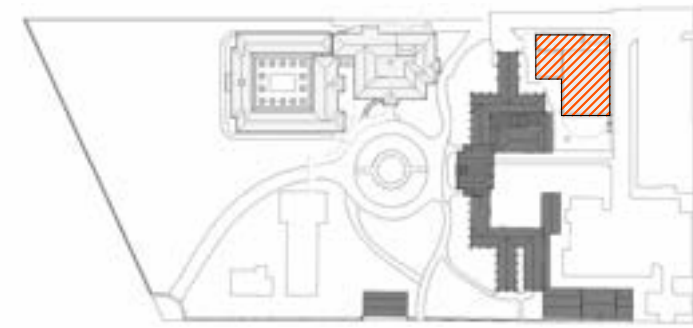


PAINT CODE	DESCRIPTION
BSN01	BASIN TYPE 01
FSS01	FOLDING SHOWER SEAT TYPE 01
FW01	FLOOR WASTE TYPE 01
GR01	ACCESSIBLE WC GRAB RAIL
GR03	ACCESSIBLE WC SHOWER GRAB RAIL
HD01	HAND DRYER TYPE 01
HK01	COAT HOOK TYPE 01
MIR02	MIRROR TYPE 02
PT01	PAINT TYPE 01
RF04	RESILIENT FINISH TYPE 04
SHD01	SHOWER HEAD TYPE 01
SNK01	SINK OR TROUGH TYPE 01
SPD01	SOAP DISPENSER TYPE 01
TL01	WHITE TILING TO WALLS
TPH01	TOILET PAPER HOLDER TYPE 01
WC01	ACCESS TOILET SUITE

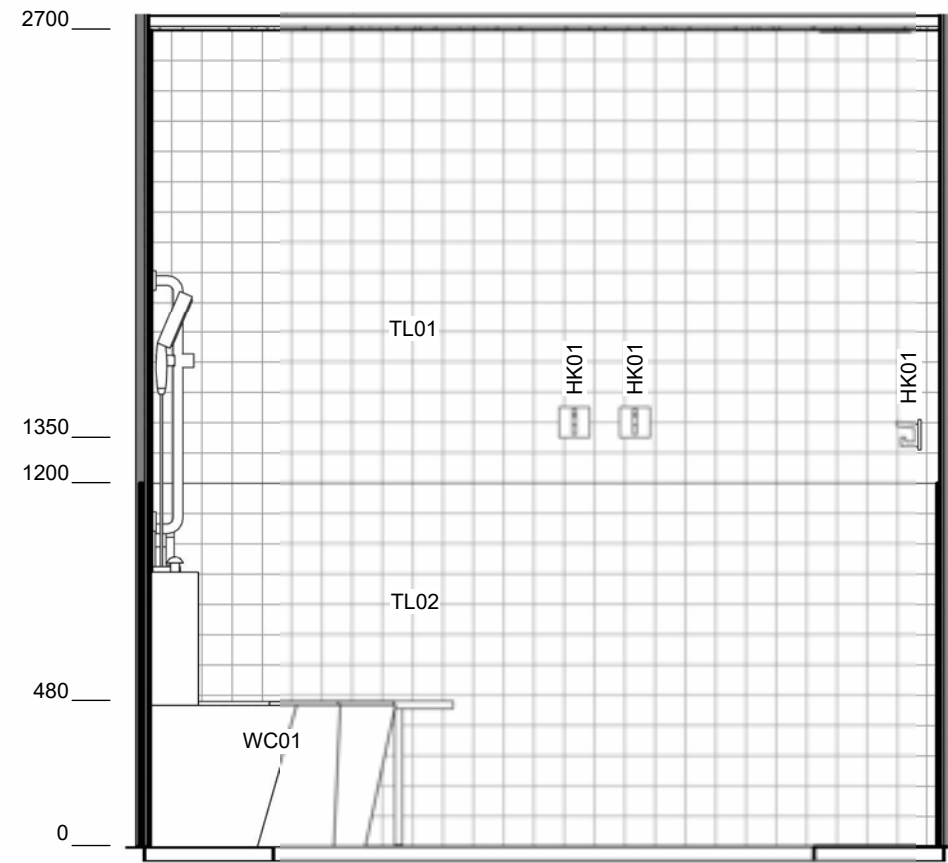


1 TYP. ACC STUDENT - ELEVATION 01
1 : 25

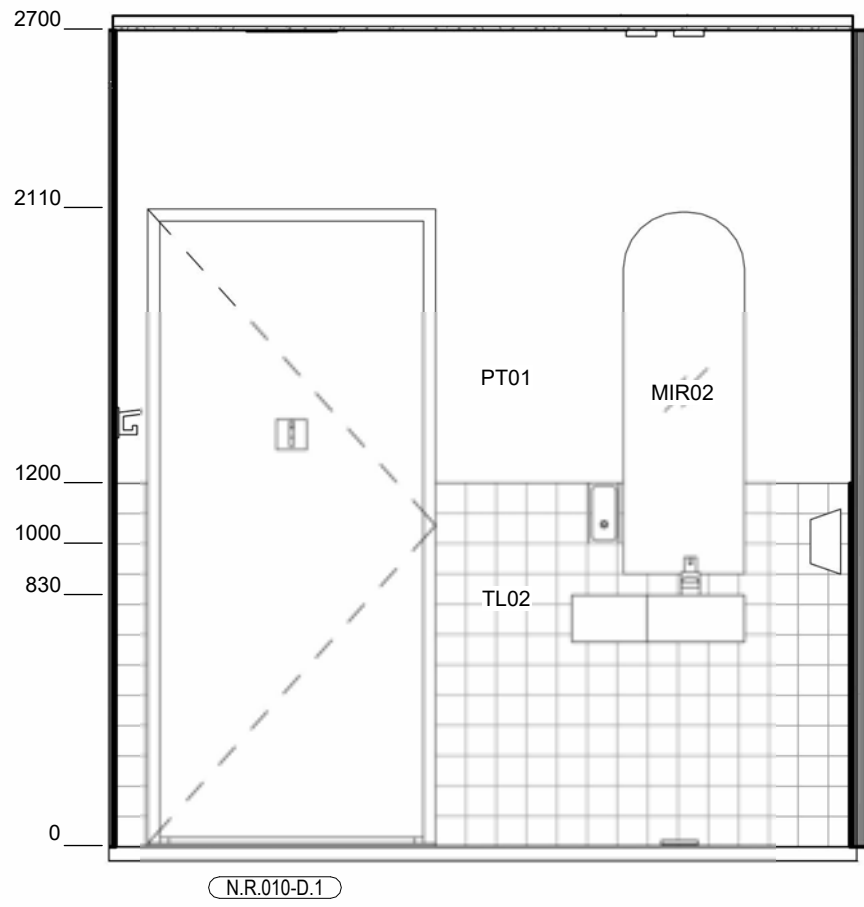


2 TYP. ACC STUDENT - ELEVATION 02
1 : 25

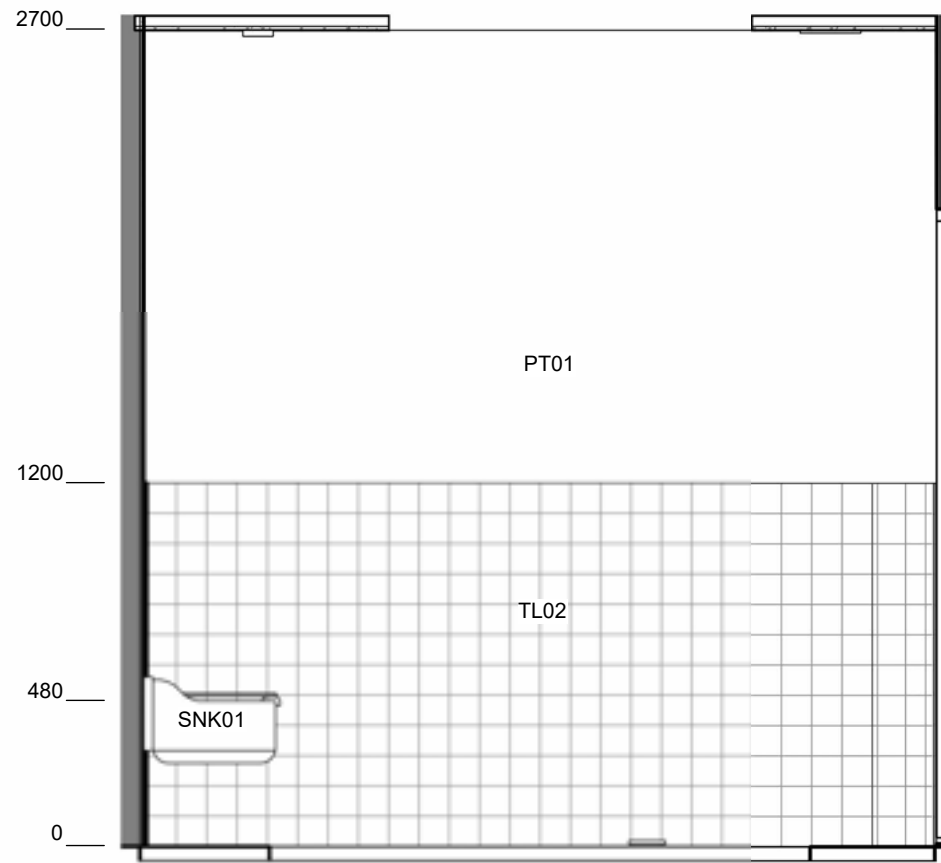


5 CLEANERS - WEST ELEVATION
1 : 25

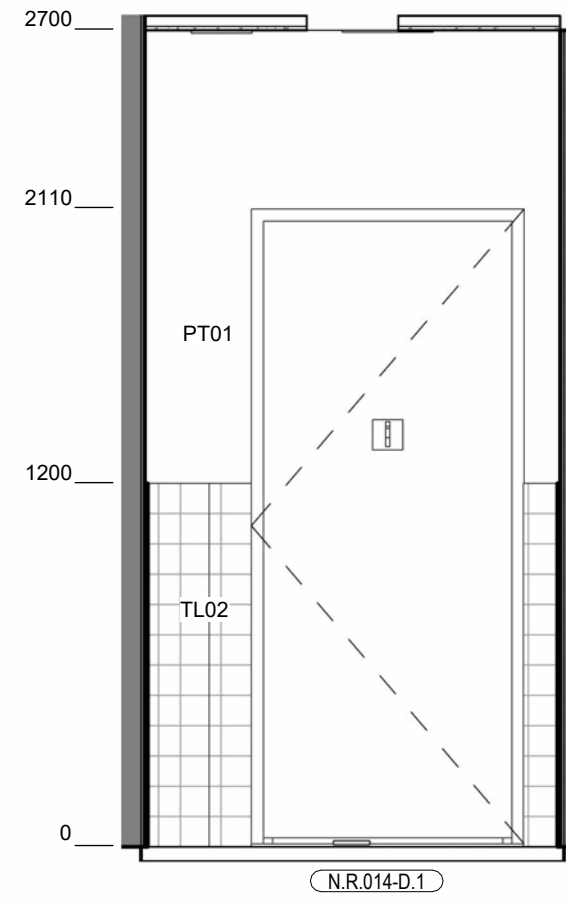


6 CLEANERS - NORTH ELEVATION
1 : 25

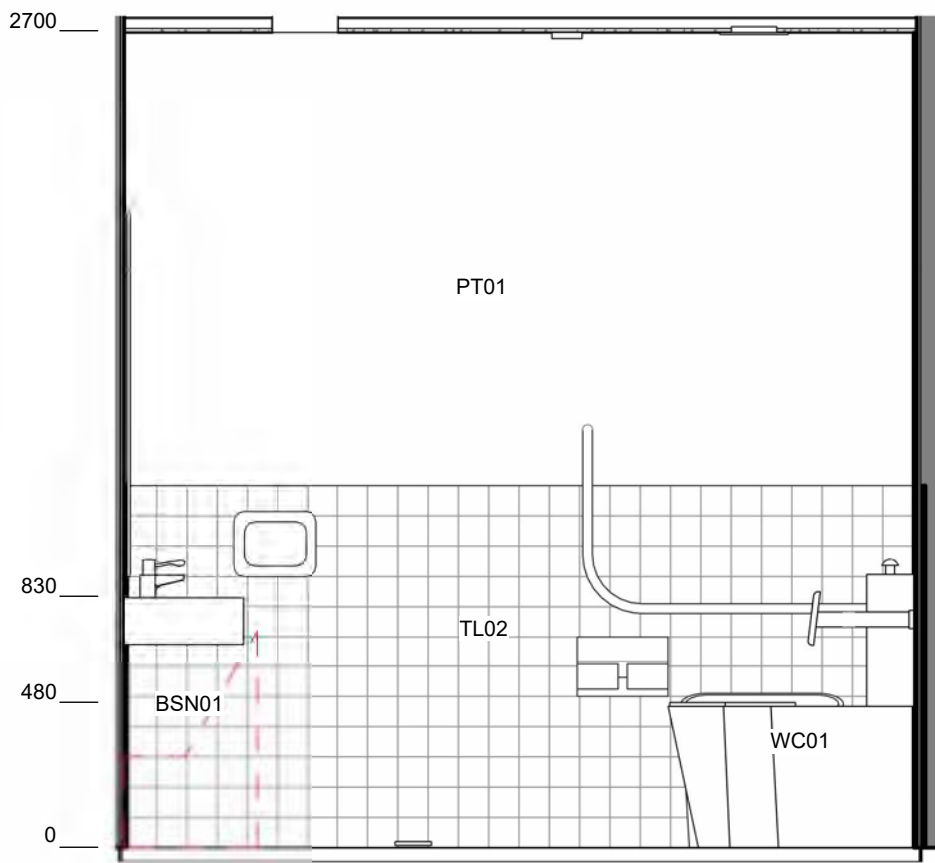


3 TYP. ACC STUDENT - ELEVATION 03
1 : 25

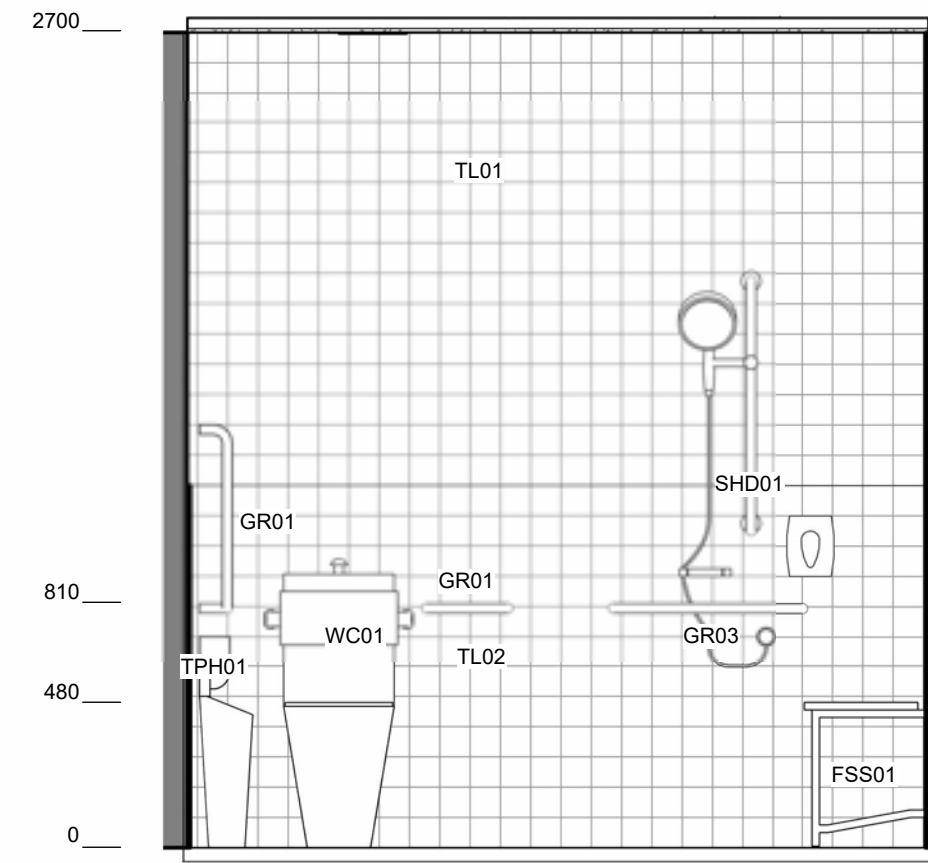

4 TYP. ACC STUDENT - ELEVATION 04
1 : 25

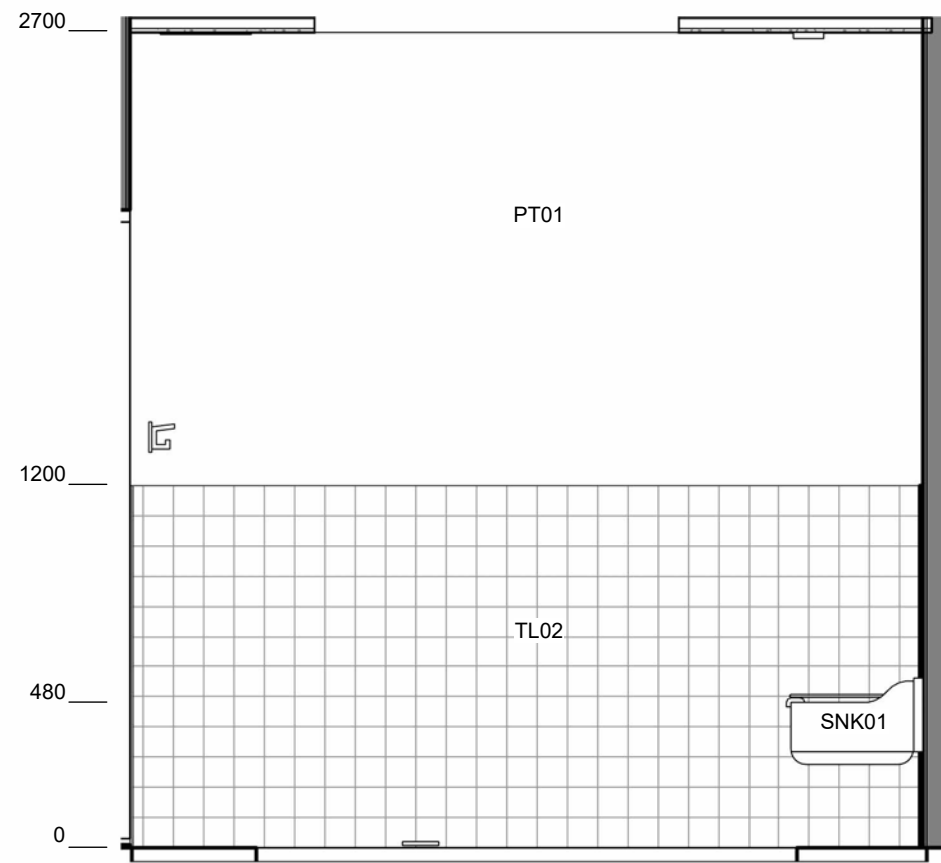


7 CLEANERS - EAST ELEVATION
1 : 25

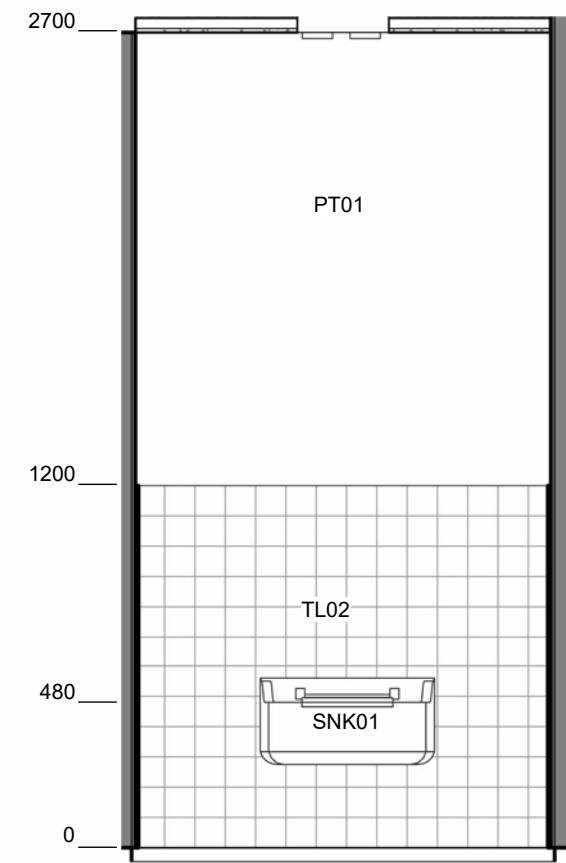


8 CLEANERS - SOUTH ELEVATION
1 : 25

Issue No.	Date	Description	Chkd
21	10/04/2025	VSBA RF1	SJF
22	29/04/2025	VSBA Update	SJF
23	09/05/2025	TENDER OPTIONS	SJF
24	13/05/2025	VSBA Update	SJF
25	12/06/2025	HV Permit	SJF


Changes to this Revision

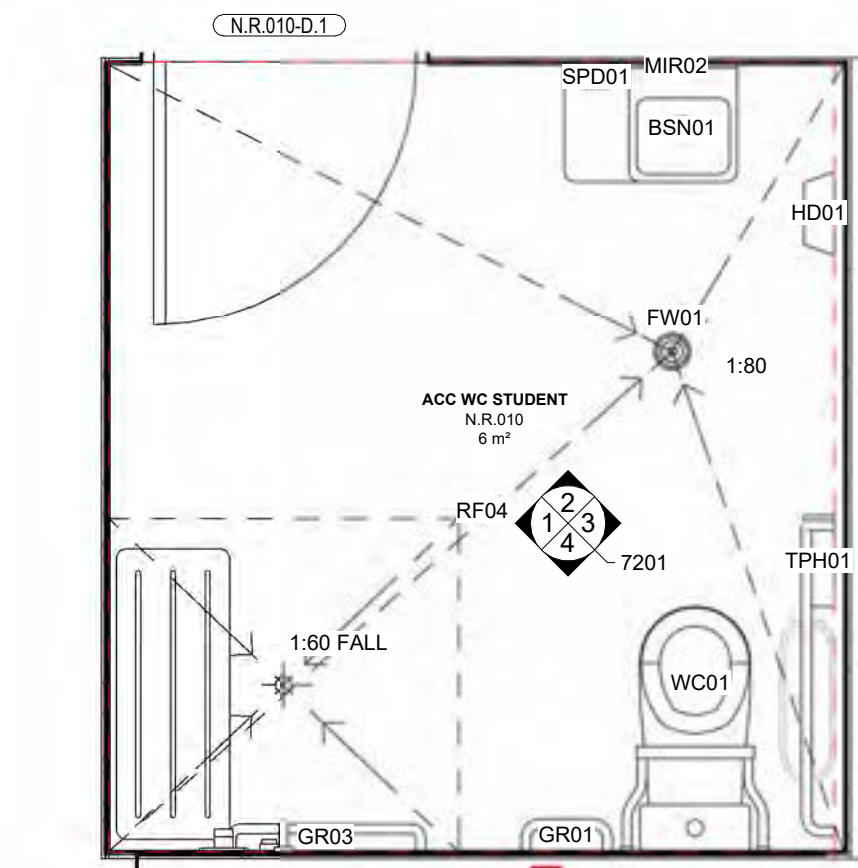


9 TYP. ACC STUDENT - PLAN
1 : 25

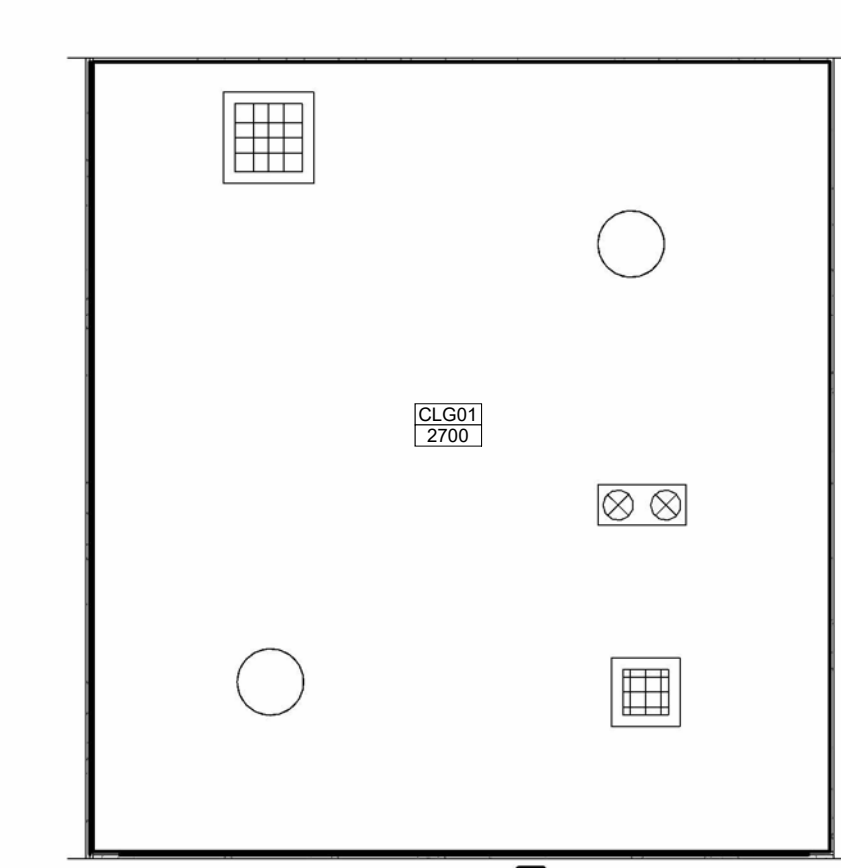

11 TYP. ACC STUDENT - RCP
1 : 25

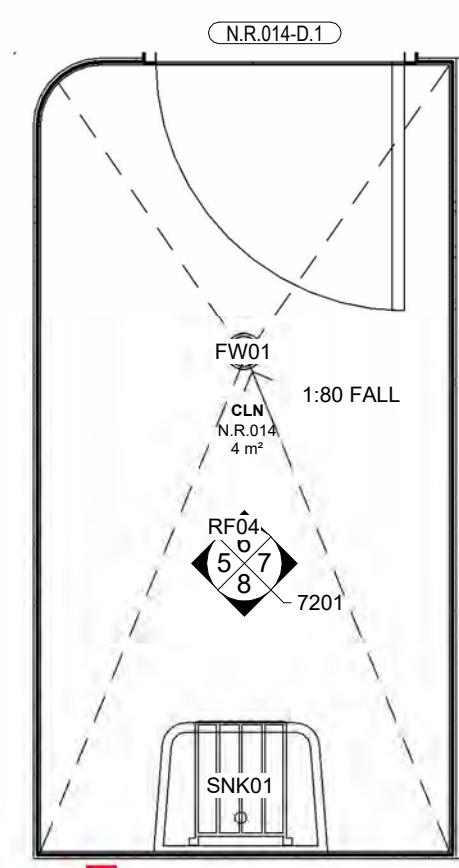

10 CLEANERS - PLAN
1 : 25

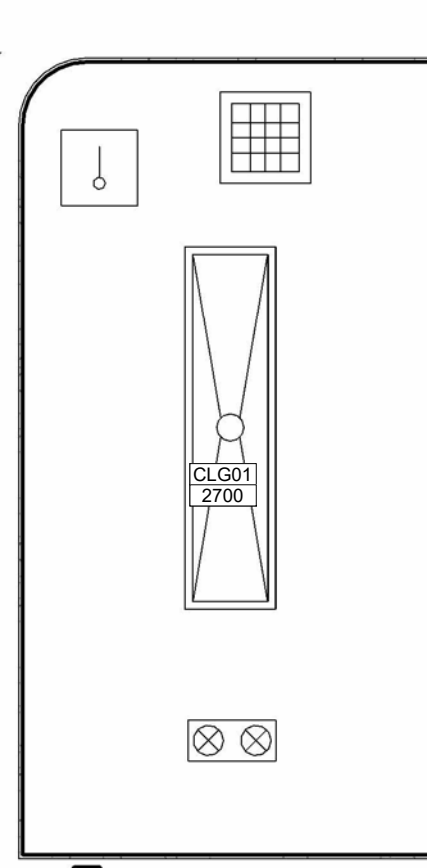

12 CLEANERS - RCP
1 : 25

+61 (03) 9118 0000
Nominated Architect:
Andrew Duffin NSW 5602
NBRS & Partners Pty Ltd VIC 51197
nbrs.com.au
ABN 16 002 247 565

Project
Victorian College for the Deaf

at
597 St Kilda Rd, Melbourne, VIC 3004



for
Victorian School Building Authority

Drawing Title
RLS - WET AREA DETAILS - SHEET 2

Date 26/06/2025 4:49:18 PM
Scale 1 : 25 @ A1

Drawing Reference
VCD-NBRS-BN-DR-A-7201
Revision
25

Any form of replication of this drawing in full or in part without the written permission of NBRS+PARTNERS Pty Ltd constitutes an infringement of the copyright.
© 2023

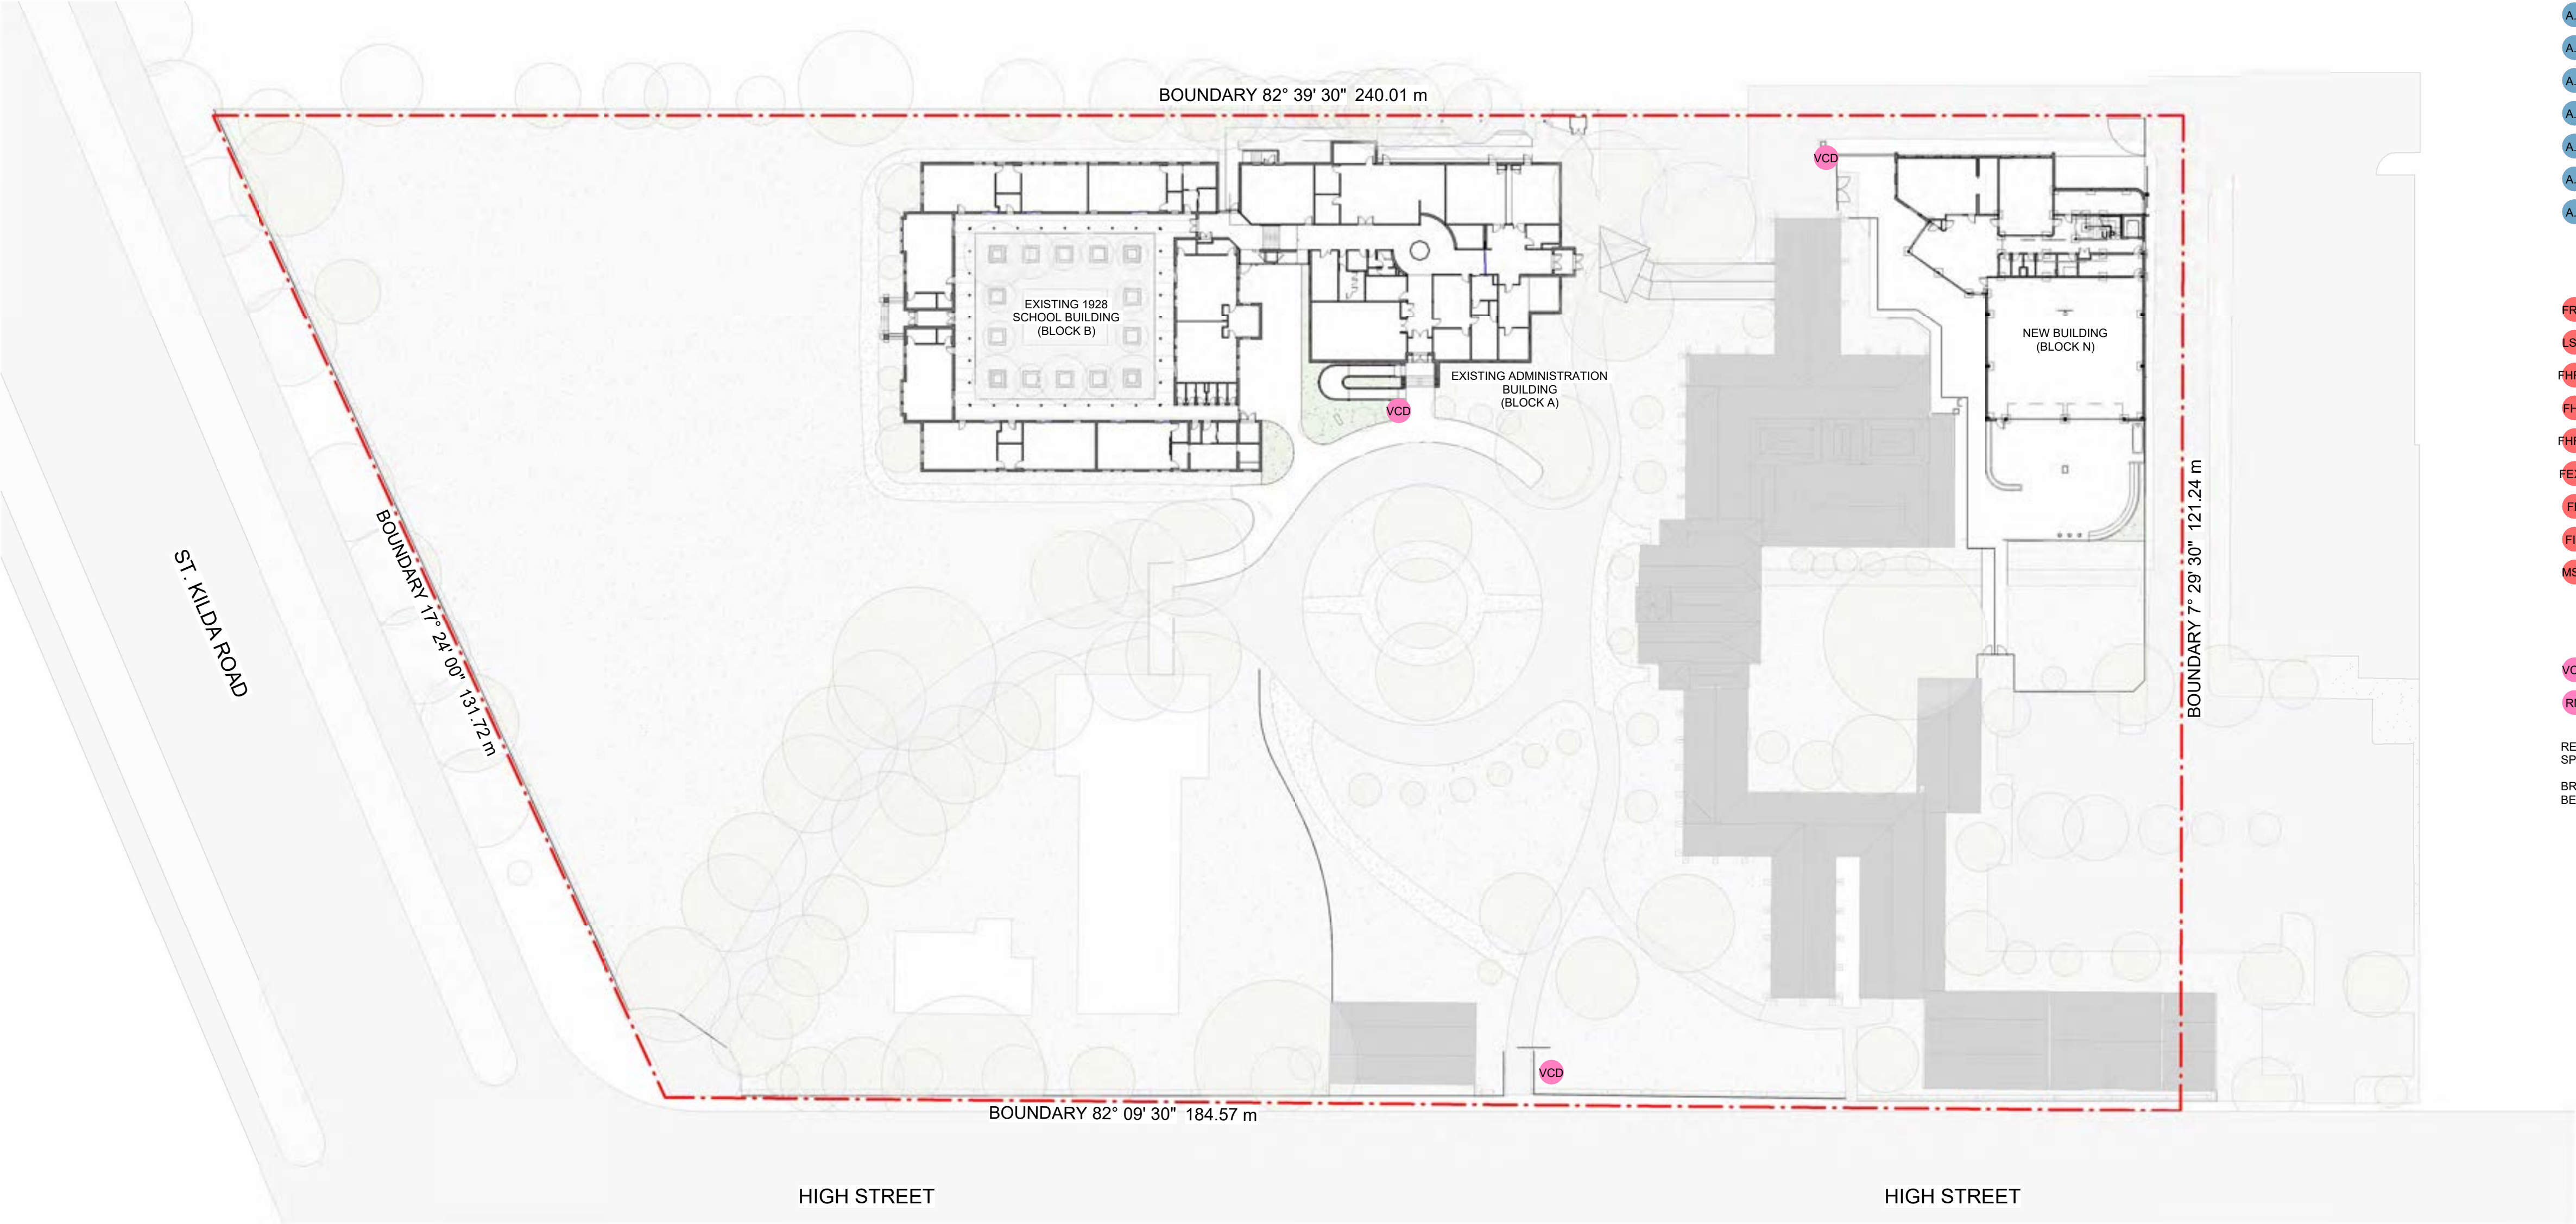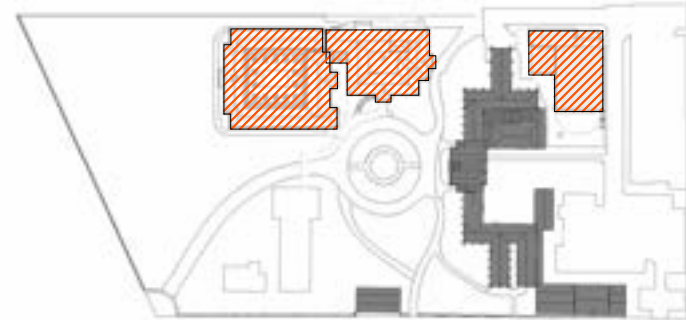

TOILET SIGNAGE LEGEND

- M.1 MALE TOILET
- M.8 MALE AND MALE AMB. TOILET
- F.1 FEMALE TOILET TOI
- F.8 FEMALE AND FEMALE AMB. TOILET
- U.1 UNISEX TOILET
- U.7 UNISEX DISABLED TOILET L.H.
- U.8 UNISEX DISABLED TOILET R.H.
- U.10 UNISEX TOILET AND SHOWER R.H.
- U.13 UNISEX ACCESSIBLE CHANGE ROOM

ACCESSIBLE SIGNAGE LEGEND

- A.1 ACCESSIBLE EXIT
- A.2 LOCATION OF RAMP
- A.4 ACCESSIBLE LIFT
- A.5 RAMPED ACCESS
- A.6 ACCESSIBLE OPTION RIGHT
- A.7 ACCESSIBLE OPTION LEFT
- A.8 ACCESSIBLE ROUTE
- A.9 EXIT LEVEL

STATUTORY SIGNAGE LEGEND

- FR.3 DOOR DISCHARGE FROM FIRE EXIT
- LS.1 LIFT WARNING MESSAGE
- FHR.1 FIRE HOSE REEL
- FHY FIRE HYDRANT
- FHR.2 FIRE HOSE REEL LOCATION SIGN
- FEXS PORTABLE FIRE EXTINGUISHER
- FB FIRE BLANKET
- FIP FIRE INDICATOR PANEL
- MSB MAIN SWITCH BOARD

CUSTOM SIGNAGE LEGEND

- VCD BUILDING LOCATIONS
- RM ROOM NAME/ NUMBER

REFER TO STATUTORY SIGNAGE GUIDE FOR SPECIFICATION AND DESCRIPTION

BRAILLE AND TACTILE COMPONENTS LOCATED BETWEEN 1200 - 1600mm ABOVE FLOOR

Issue				
No.	Date	Description	Chkd	
1	06/12/2023	Schematic Design	SJF	
2	30/04/2024	100% DD	PD	
3	12/06/2025	HV Permit	SJF	

Changes to this Revision


+61 (03) 9118 0000
nbrs.com.au
Nominated Architect:
Andrew Duffin NSW 5602
NBRS & Partners Pty Ltd VIC 51197
ABN 16 002 247 565

Project
Victorian College for the Deaf
at
597 St Kilda Rd, Melbourne, VIC 3004
for
Victorian School Building Authority

Drawing Title
SIGNAGE & WAYFINDING - SITE



Date 26/06/2025 4:49:31 PM
Scale As indicated @ A1

Drawing Reference
VCD-NBRS-ZZ-DR-A-8500

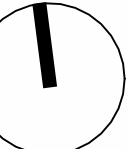

Revision
3

Any form of replication of this drawing in full or in part without the written permission of NBRS+PARTNERS Pty Ltd constitutes an infringement of the copyright.

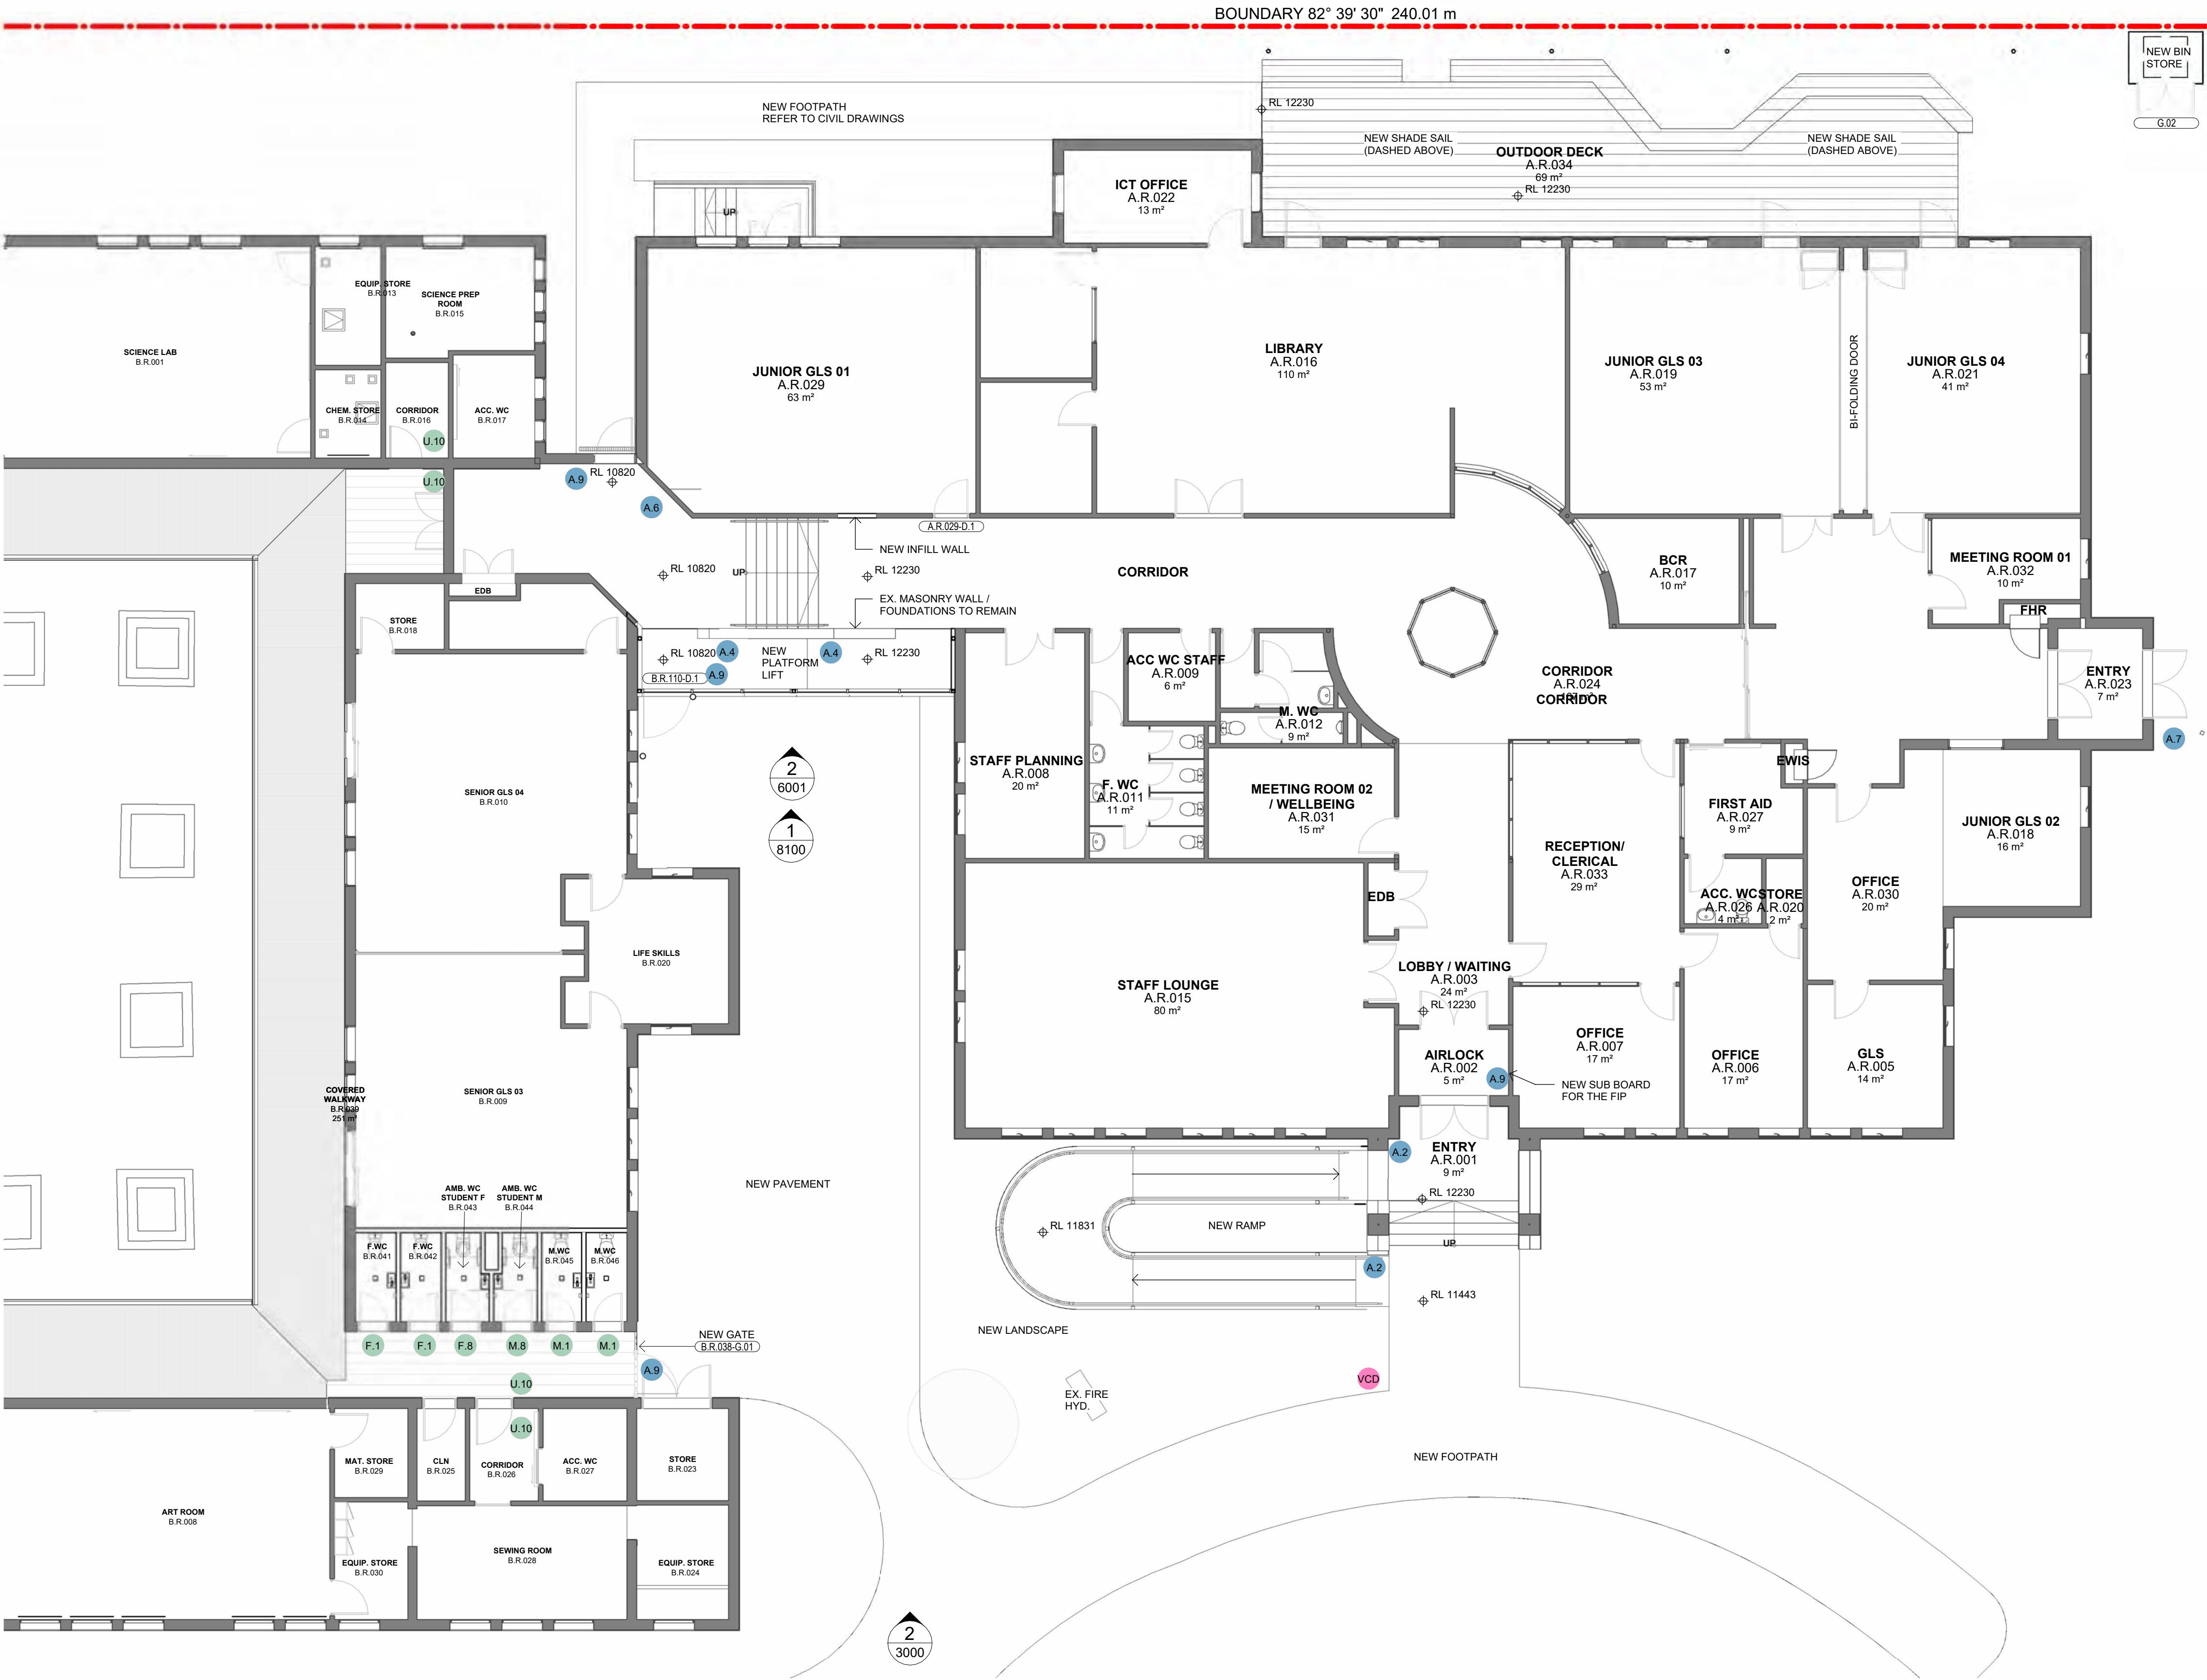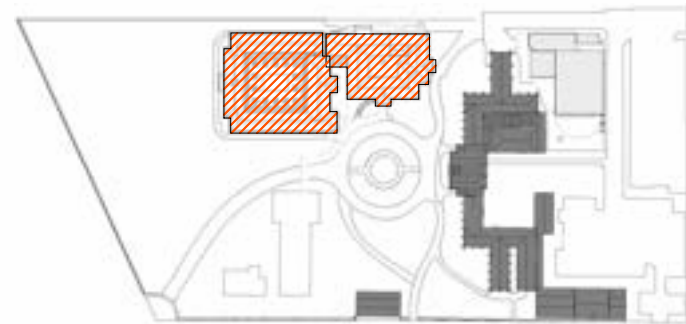

TOILET SIGNAGE LEGEND

- M.1 MALE TOILET
- M.8 MALE AND MALE AMB. TOILET
- F.1 FEMALE TOILET TOI
- F.8 FEMALE AND FEMALE AMB. TOILET
- U.1 UNISEX TOILET
- U.7 UNISEX DISABLED TOILET L.H.
- U.8 UNISEX DISABLED TOILET R.H.
- U.10 UNISEX TOILET AND SHOWER R.H.
- U.13 UNISEX ACCESSIBLE CHANGE ROOM

ACCESSIBLE SIGNAGE LEGEND

- A.1 ACCESSIBLE EXIT
- A.2 LOCATION OF RAMP
- A.4 ACCESSIBLE LIFT
- A.5 RAMPED ACCESS
- A.6 ACCESSIBLE OPTION RIGHT
- A.7 ACCESSIBLE OPTION LEFT
- A.8 ACCESSIBLE ROUTE
- A.9 EXIT LEVEL

STATUTORY SIGNAGE LEGEND

- FR.3 DOOR DISCHARGE FROM FIRE EXIT
- LS.1 LIFT WARNING MESSAGE
- FHR.1 FIRE HOSE REEL
- FHY FIRE HYDRANT
- FHR.2 FIRE HOSE REEL LOCATION SIGN
- FEXS PORTABLE FIRE EXTINGUISHER
- FB FIRE BLANKET
- FIP FIRE INDICATOR PANEL
- MSB MAIN SWITCH BOARD

CUSTOM SIGNAGE LEGEND

- VCD BUILDING LOCATIONS
- RM ROOM NAME/ NUMBER

REFER TO STATUTORY SIGNAGE GUIDE FOR SPECIFICATION AND DESCRIPTION
BRAILLE AND TACTILE COMPONENTS LOCATED BETWEEN 1200 - 1600mm ABOVE FLOOR

Issue			
No.	Date	Description	Chkd
1	06/12/2023	Schematic Design	SJF
2	30/04/2024	100% DD	PD
3	12/06/2025	HV Permit	SJF

Changes to this Revision

+61 (03) 9118 0000
nbrs.com.au
Nominated Architect:
Andrew Duffin NSW 5602
NBRS & Partners Pty Ltd VIC 51197
ABN 16 002 247 565

Project
Victorian College for the Deaf

at
597 St Kilda Rd, Melbourne, VIC 3004

for
Victorian School Building Authority


Drawing Title
SIGNAGE & WAYFINDING - BLOCK A & B
- GROUND FLOOR

Date 26/06/2025 4:49:36 PM
Scale 1 : 100 @ A1

Drawing Reference
VCD-NBRS-ZZ-DR-A-8510

Revision
3

Any form of replication of this drawing in full or in part without the written permission of NBRS+PARTNERS Pty Ltd constitutes an infringement of the copyright.
© 2023

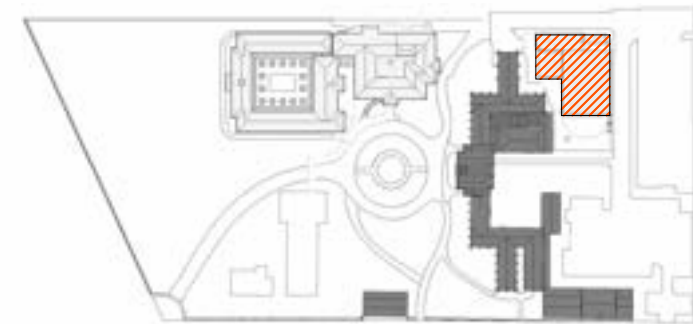

- TOILET SIGNAGE LEGEND**
- M.1 MALE TOILET
 - M.8 MALE AND MALE AMB. TOILET
 - F.1 FEMALE TOILET TOI
 - F.8 FEMALE AND FEMALE AMB. TOILET
 - U.1 UNISEX TOILET
 - U.7 UNISEX DISABLED TOILET L.H.
 - U.8 UNISEX DISABLED TOILET R.H.
 - U.10 UNISEX TOILET AND SHOWER R.H.
 - U.13 UNISEX ACCESSIBLE CHANGE ROOM

- ACCESSIBLE SIGNAGE LEGEND**
- A.1 ACCESSIBLE EXIT
 - A.2 LOCATION OF RAMP
 - A.4 ACCESSIBLE LIFT
 - A.5 RAMPED ACCESS
 - A.6 ACCESSIBLE OPTION RIGHT
 - A.7 ACCESSIBLE OPTION LEFT
 - A.8 ACCESSIBLE ROUTE
 - A.9 EXIT LEVEL

- STATUTORY SIGNAGE LEGEND**
- FR.3 DOOR DISCHARGE FROM FIRE EXIT
 - LS.1 LIFT WARNING MESSAGE
 - FHR.1 FIRE HOSE REEL
 - FHY FIRE HYDRANT
 - FHR.2 FIRE HOSE REEL LOCATION SIGN
 - FEXS PORTABLE FIRE EXTINGUISHER
 - FB FIRE BLANKET
 - FIP FIRE INDICATOR PANEL
 - MSB MAIN SWITCH BOARD

- CUSTOM SIGNAGE LEGEND**
- VCD BUILDING LOCATIONS
 - RM ROOM NAME/ NUMBER
- REFER TO STATUTORY SIGNAGE GUIDE FOR SPECIFICATION AND DESCRIPTION
- BRAILLE AND TACTILE COMPONENTS LOCATED BETWEEN 1200 - 1600mm ABOVE FLOOR

Issue			
No.	Date	Description	Chkd
1	06/12/2023	Schematic Design	SJF
2	30/04/2024	100% DD	PD
3	12/06/2025	HV Permit	SJF

Changes to this Revision

+61 (03) 9118 0000
Nominated Architect:
Andrew Duffin NSW 5602
NBRS & Partners Pty Ltd VIC 51197

Project
Victorian College for the Deaf

at
597 St Kilda Rd, Melbourne, VIC 3004

for
Victorian School Building Authority


Drawing Title
SIGNAGE & WAYFINDING - BLOCK N -
GROUND FLOOR



Date 26/06/2025 4:49:43 PM
Scale 1 : 100 @ A1

Drawing Reference
VCD-NBRS-ZZ-DR-A-8520

Revision
3

Any form of replication of this drawing in full or in part without the written permission of NBRS+PARTNERS Pty Ltd constitutes an infringement of the copyright.

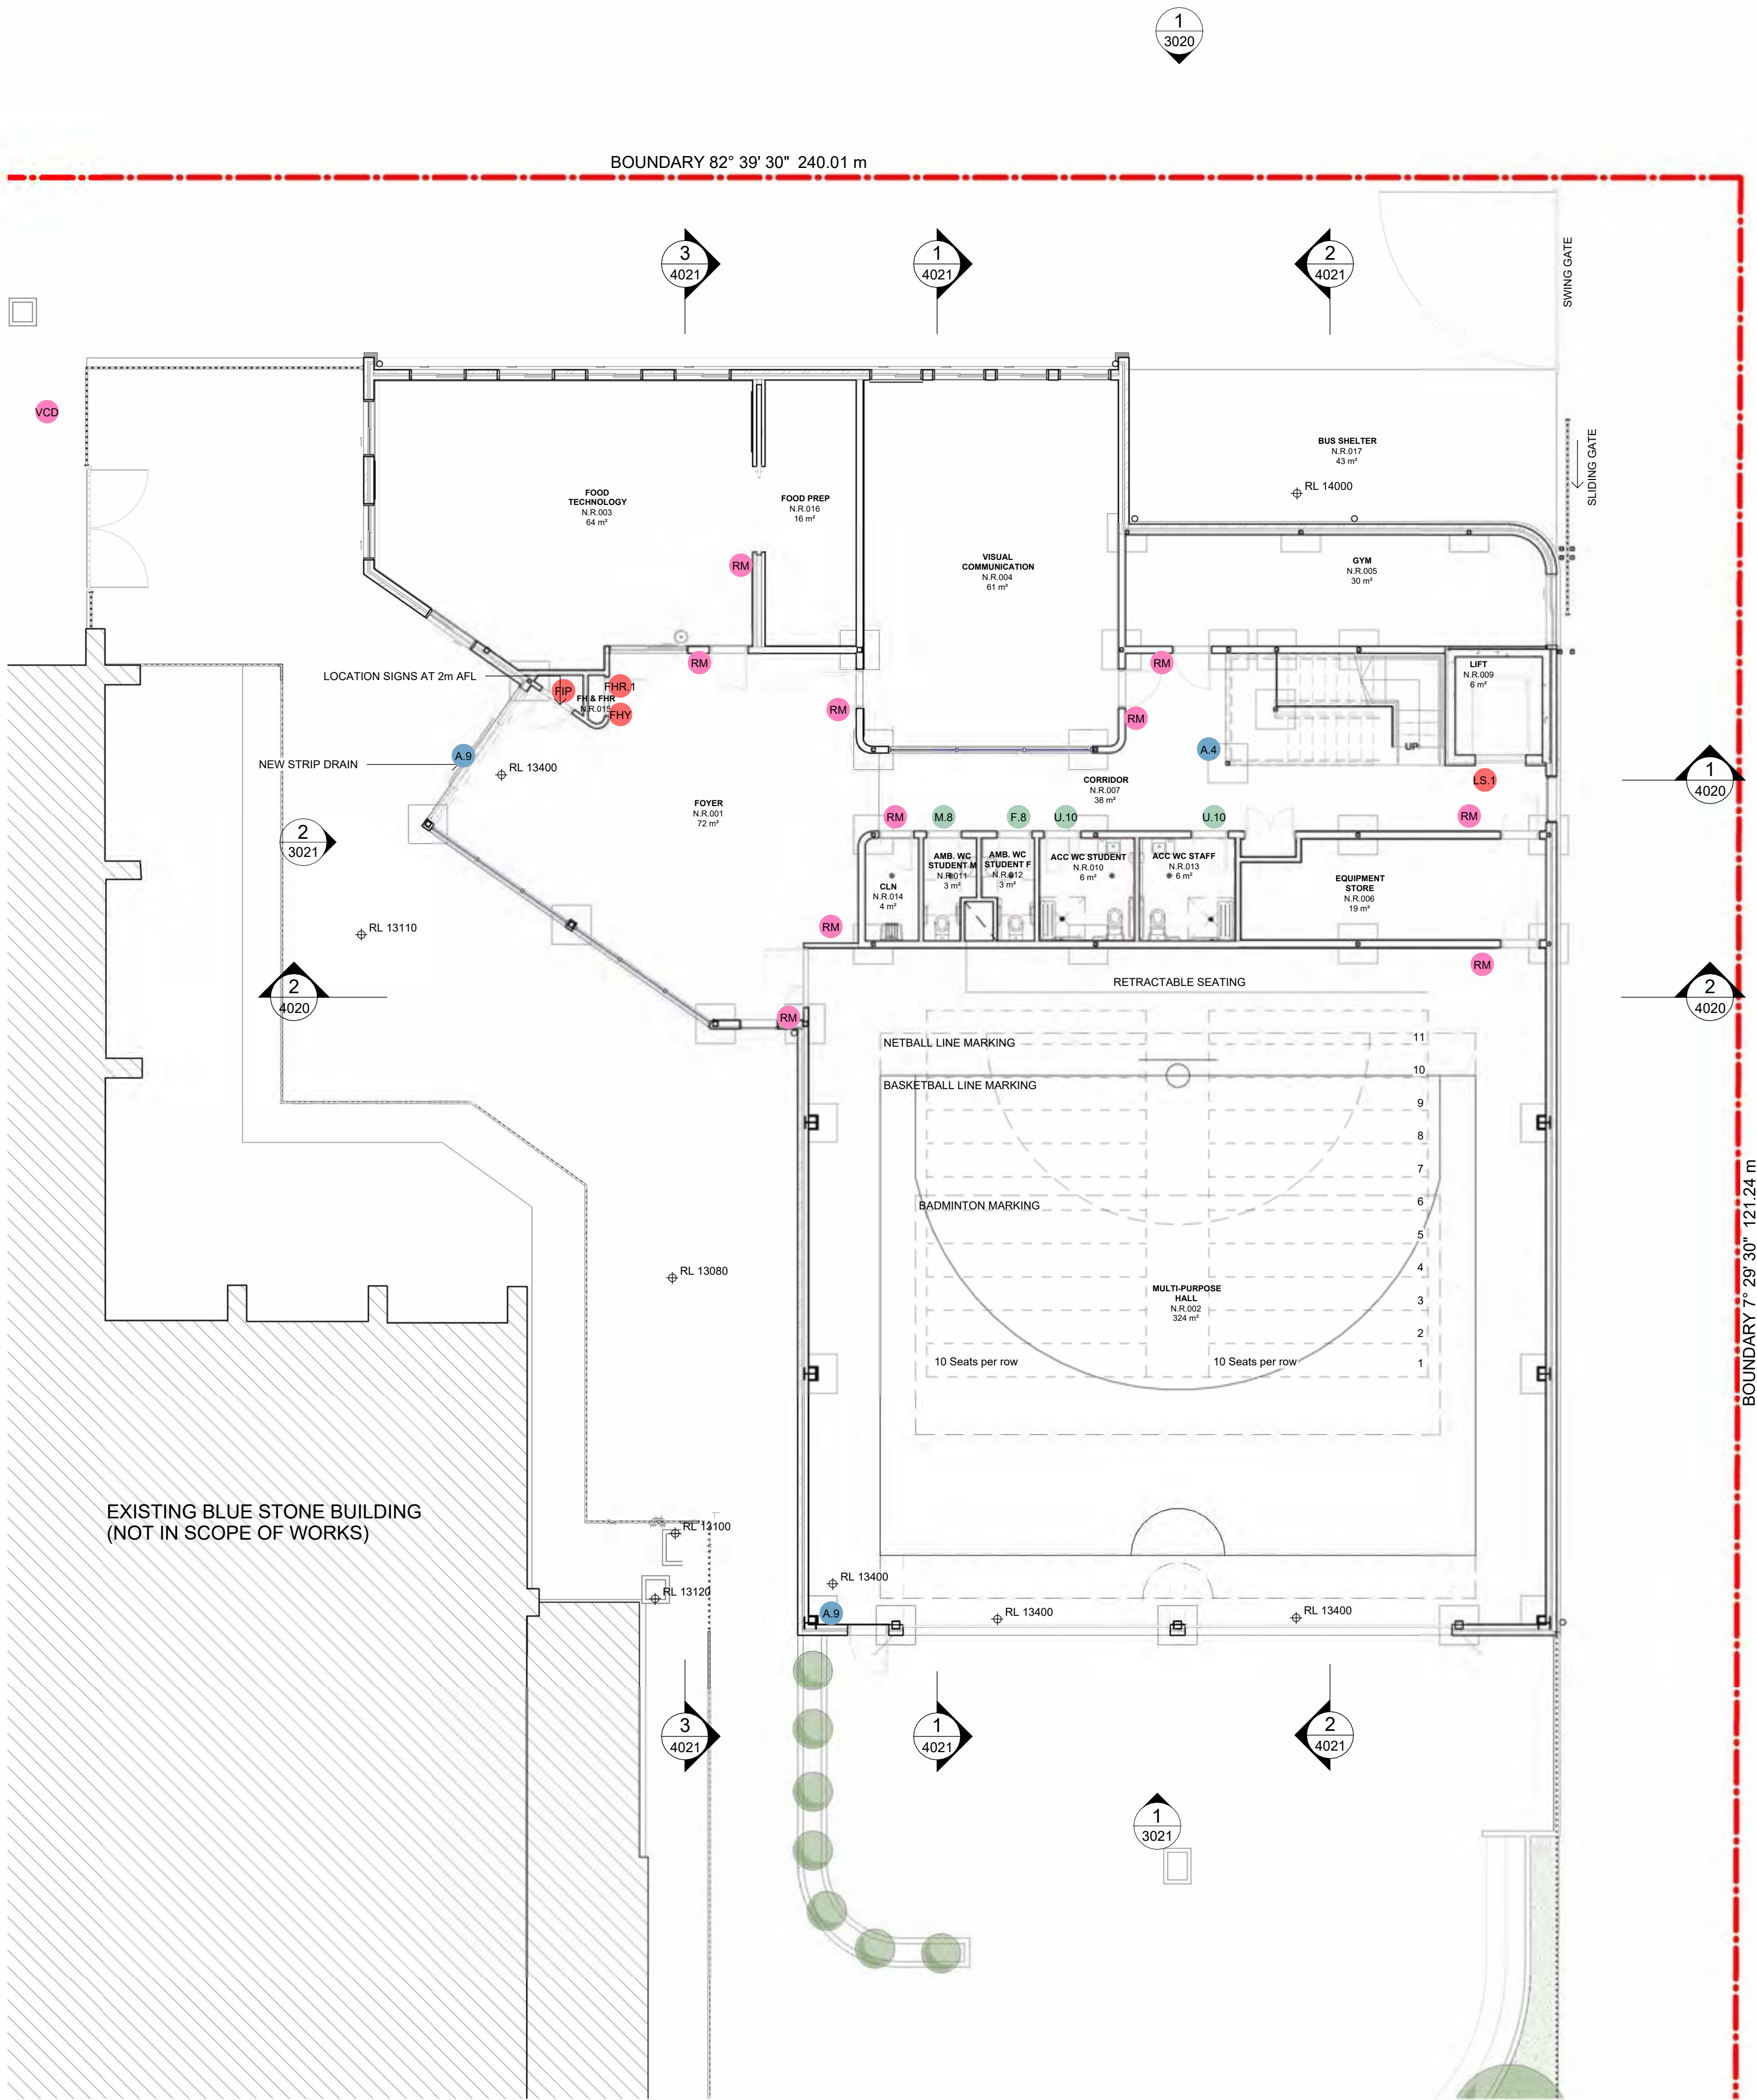

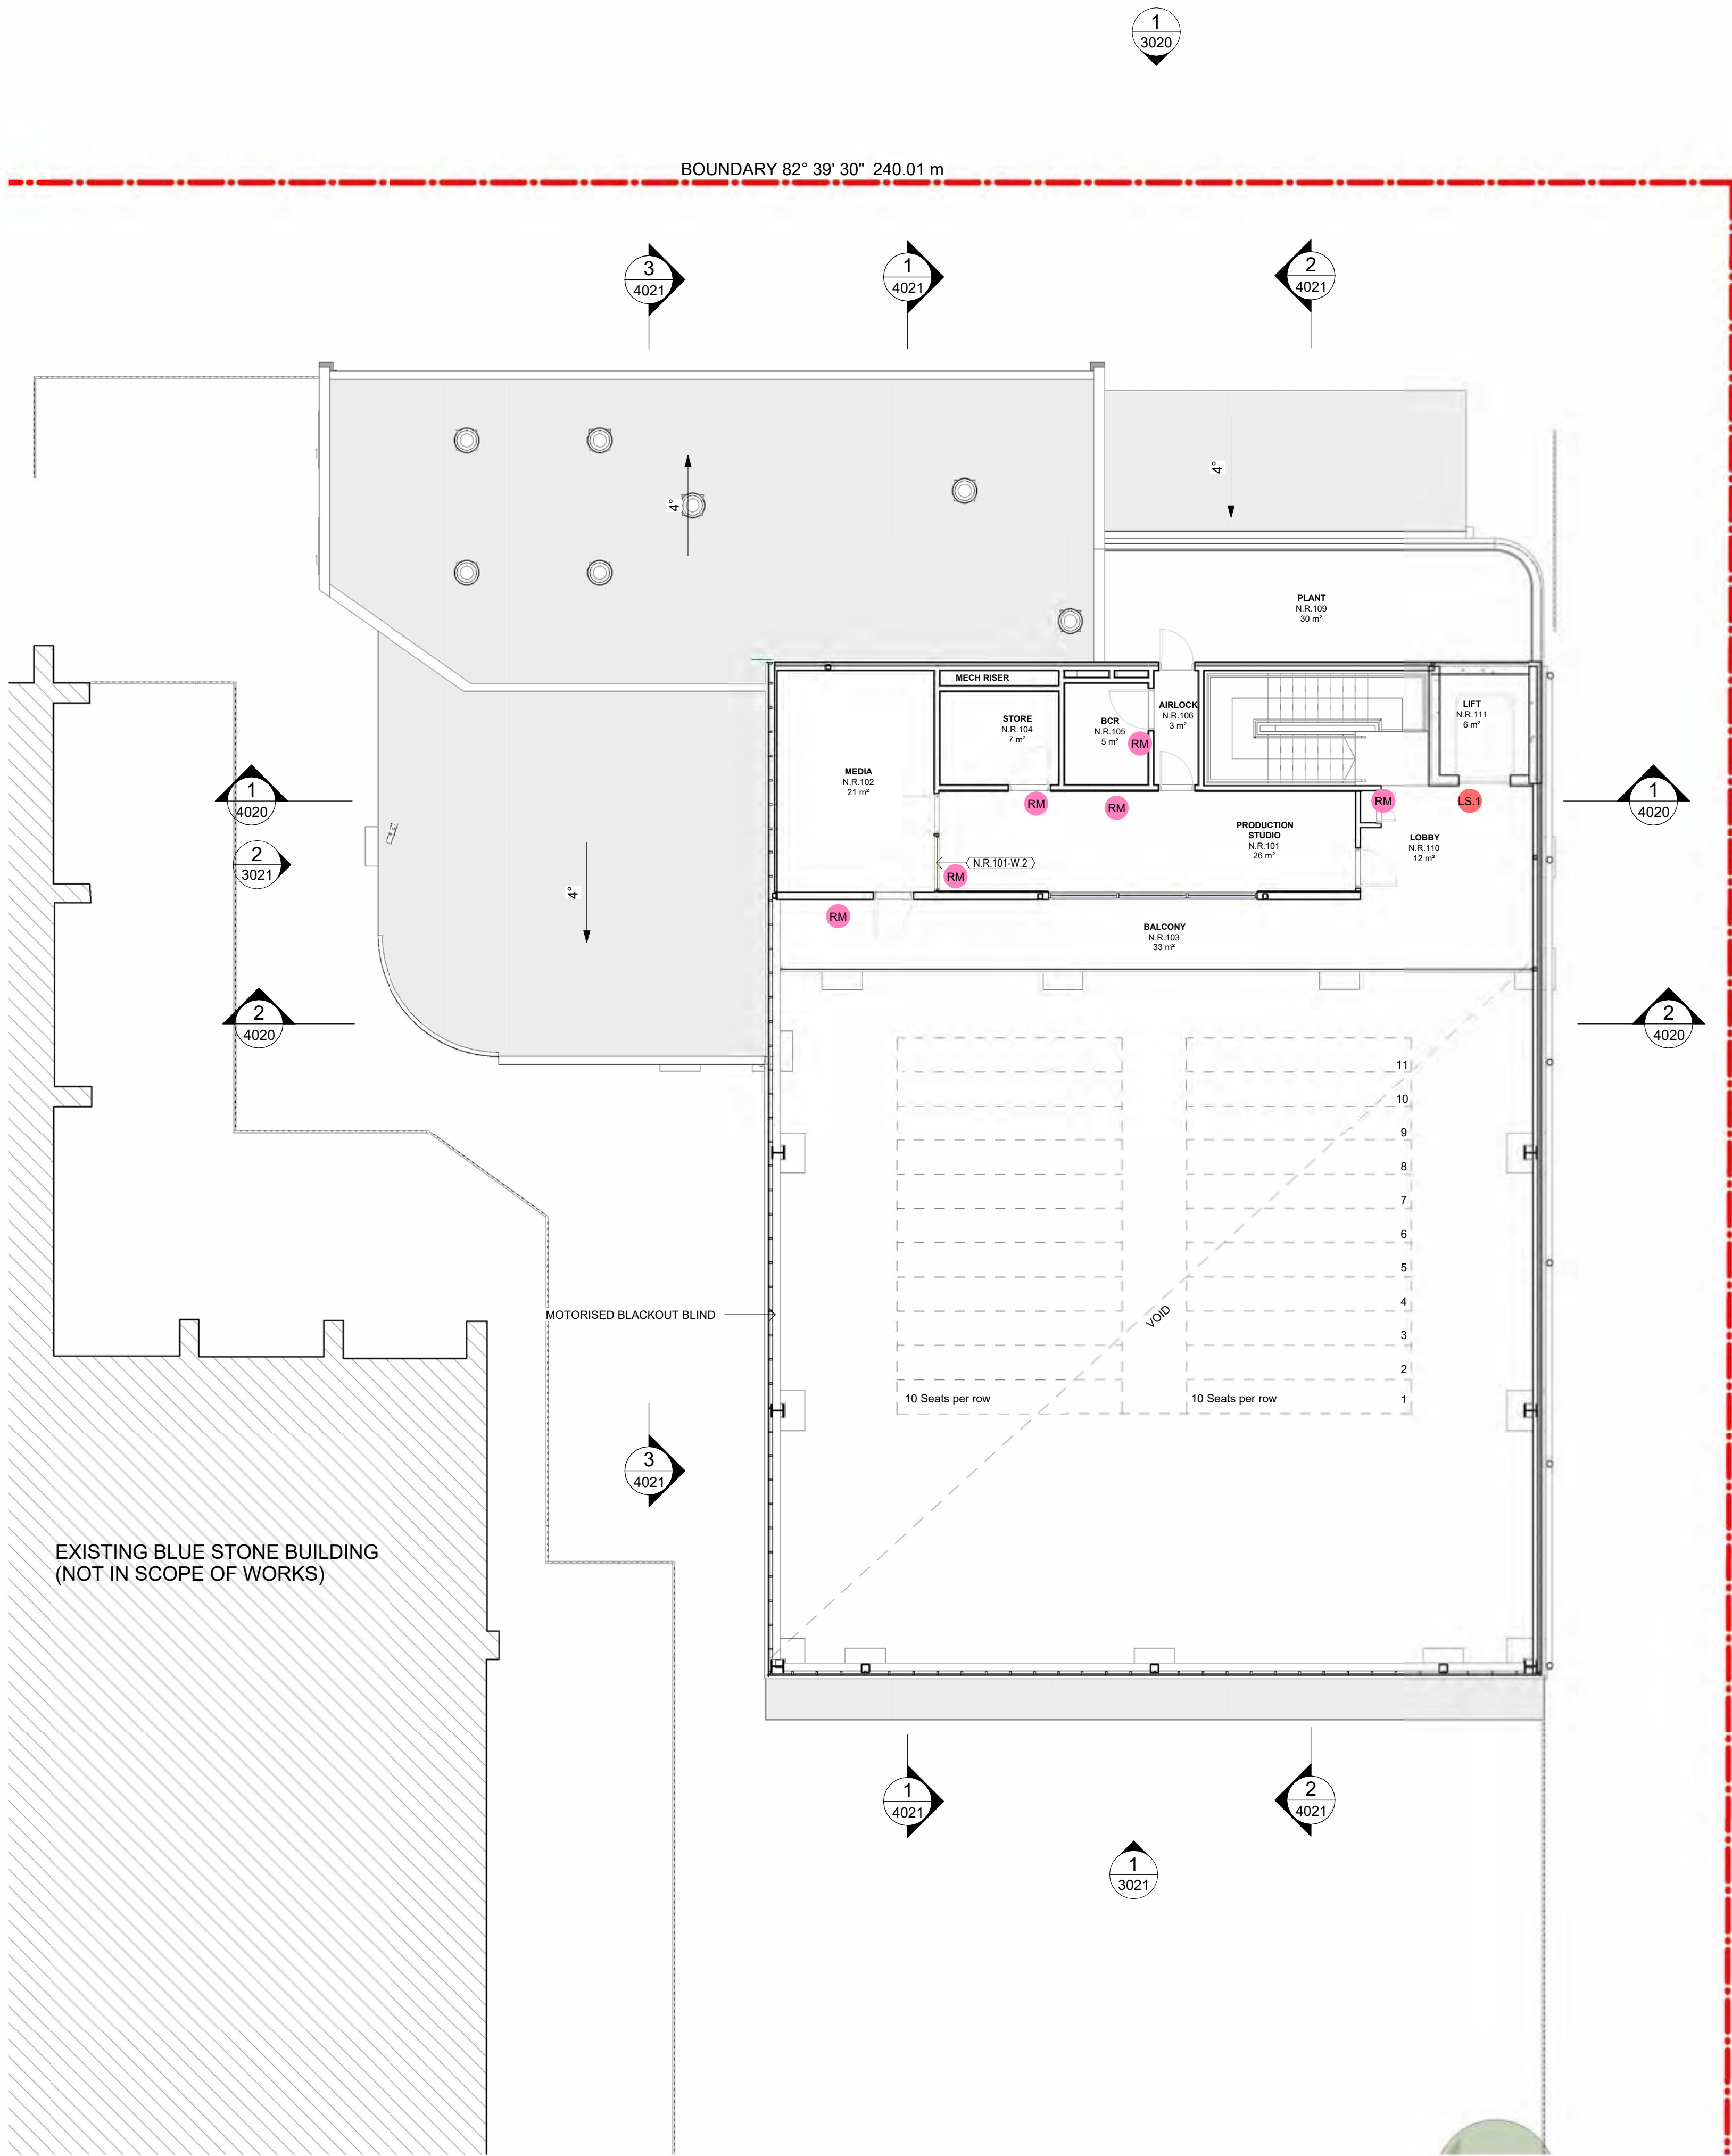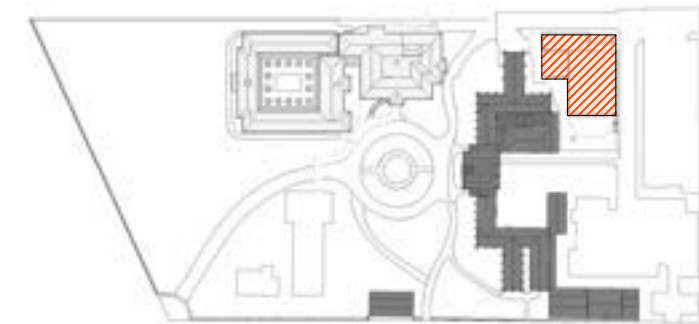

TOILET SIGNAGE LEGEND

- M.1 MALE TOILET
- M.8 MALE AND MALE AMB. TOILET
- F.1 FEMALE TOILET TOI
- F.8 FEMALE AND FEMALE AMB. TOILET
- U.1 UNISEX TOILET
- U.7 UNISEX DISABLED TOILET L.H.
- U.8 UNISEX DISABLED TOILET R.H.
- U.10 UNISEX TOILET AND SHOWER R.H.
- U.13 UNISEX ACCESSIBLE CHANGE ROOM

ACCESSIBLE SIGNAGE LEGEND

- A.1 ACCESSIBLE EXIT
- A.2 LOCATION OF RAMP
- A.4 ACCESSIBLE LIFT
- A.5 RAMPED ACCESS
- A.6 ACCESSIBLE OPTION RIGHT
- A.7 ACCESSIBLE OPTION LEFT
- A.8 ACCESSIBLE ROUTE
- A.9 EXIT LEVEL

STATUTORY SIGNAGE LEGEND

- FR.3 DOOR DISCHARGE FROM FIRE EXIT
- LS.1 LIFT WARNING MESSAGE
- FHR.1 FIRE HOSE REEL
- FHY FIRE HYDRANT
- FHR.2 FIRE HOSE REEL LOCATION SIGN
- FEXS PORTABLE FIRE EXTINGUISHER
- FB FIRE BLANKET
- FIP FIRE INDICATOR PANEL
- MSB MAIN SWITCH BOARD

CUSTOM SIGNAGE LEGEND

- VCD BUILDING LOCATIONS
- RM ROOM NAME/ NUMBER

REFER TO STATUTORY SIGNAGE GUIDE FOR SPECIFICATION AND DESCRIPTION
BRAILLE AND TACTILE COMPONENTS LOCATED BETWEEN 1200 - 1600mm ABOVE FLOOR

Issue			
No.	Date	Description	Chkd
1	06/12/2023	Schematic Design	SJF
2	30/04/2024	100% DD	PD
3	12/06/2025	HV Permit	SJF

Changes to this Revision

+61 (03) 9118 0000
nbrs.com.au
Nominated Architect:
Andrew Duffin NSW 5602
NBRS & Partners Pty Ltd VIC 51197
ABN 16 002 247 565

Project
Victorian College for the Deaf

at
597 St Kilda Rd, Melbourne, VIC 3004




for
Victorian School Building Authority

Drawing Title
SIGNAGE & WAYFINDING - BLOCK N - FIRST FLOOR

Date 26/06/2025 4:49:49 PM
Scale 1 : 100 @ A1

Drawing Reference
VCD-NBRS-ZZ-DR-A-8521
Revision
3

Any form of replication of this drawing in full or in part without the written permission of NBRS+PARTNERS Pty Ltd constitutes an infringement of the copyright.
© 2023

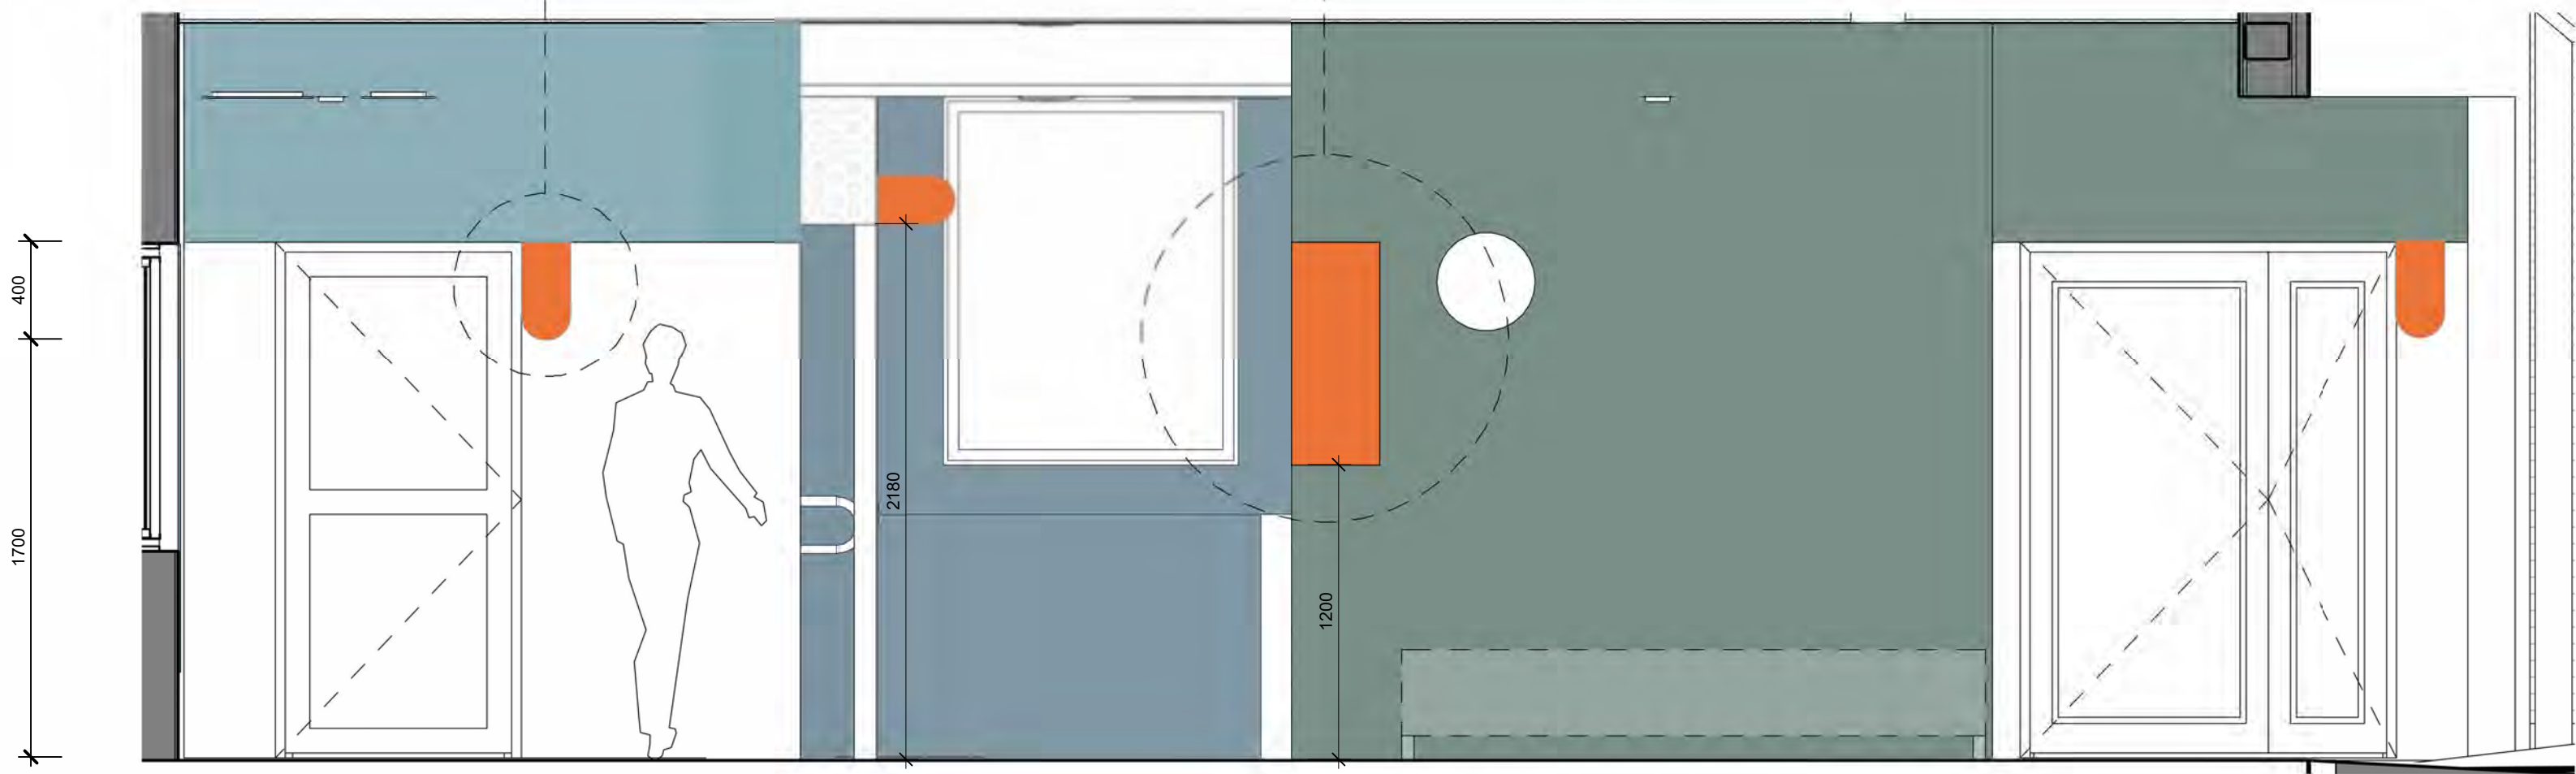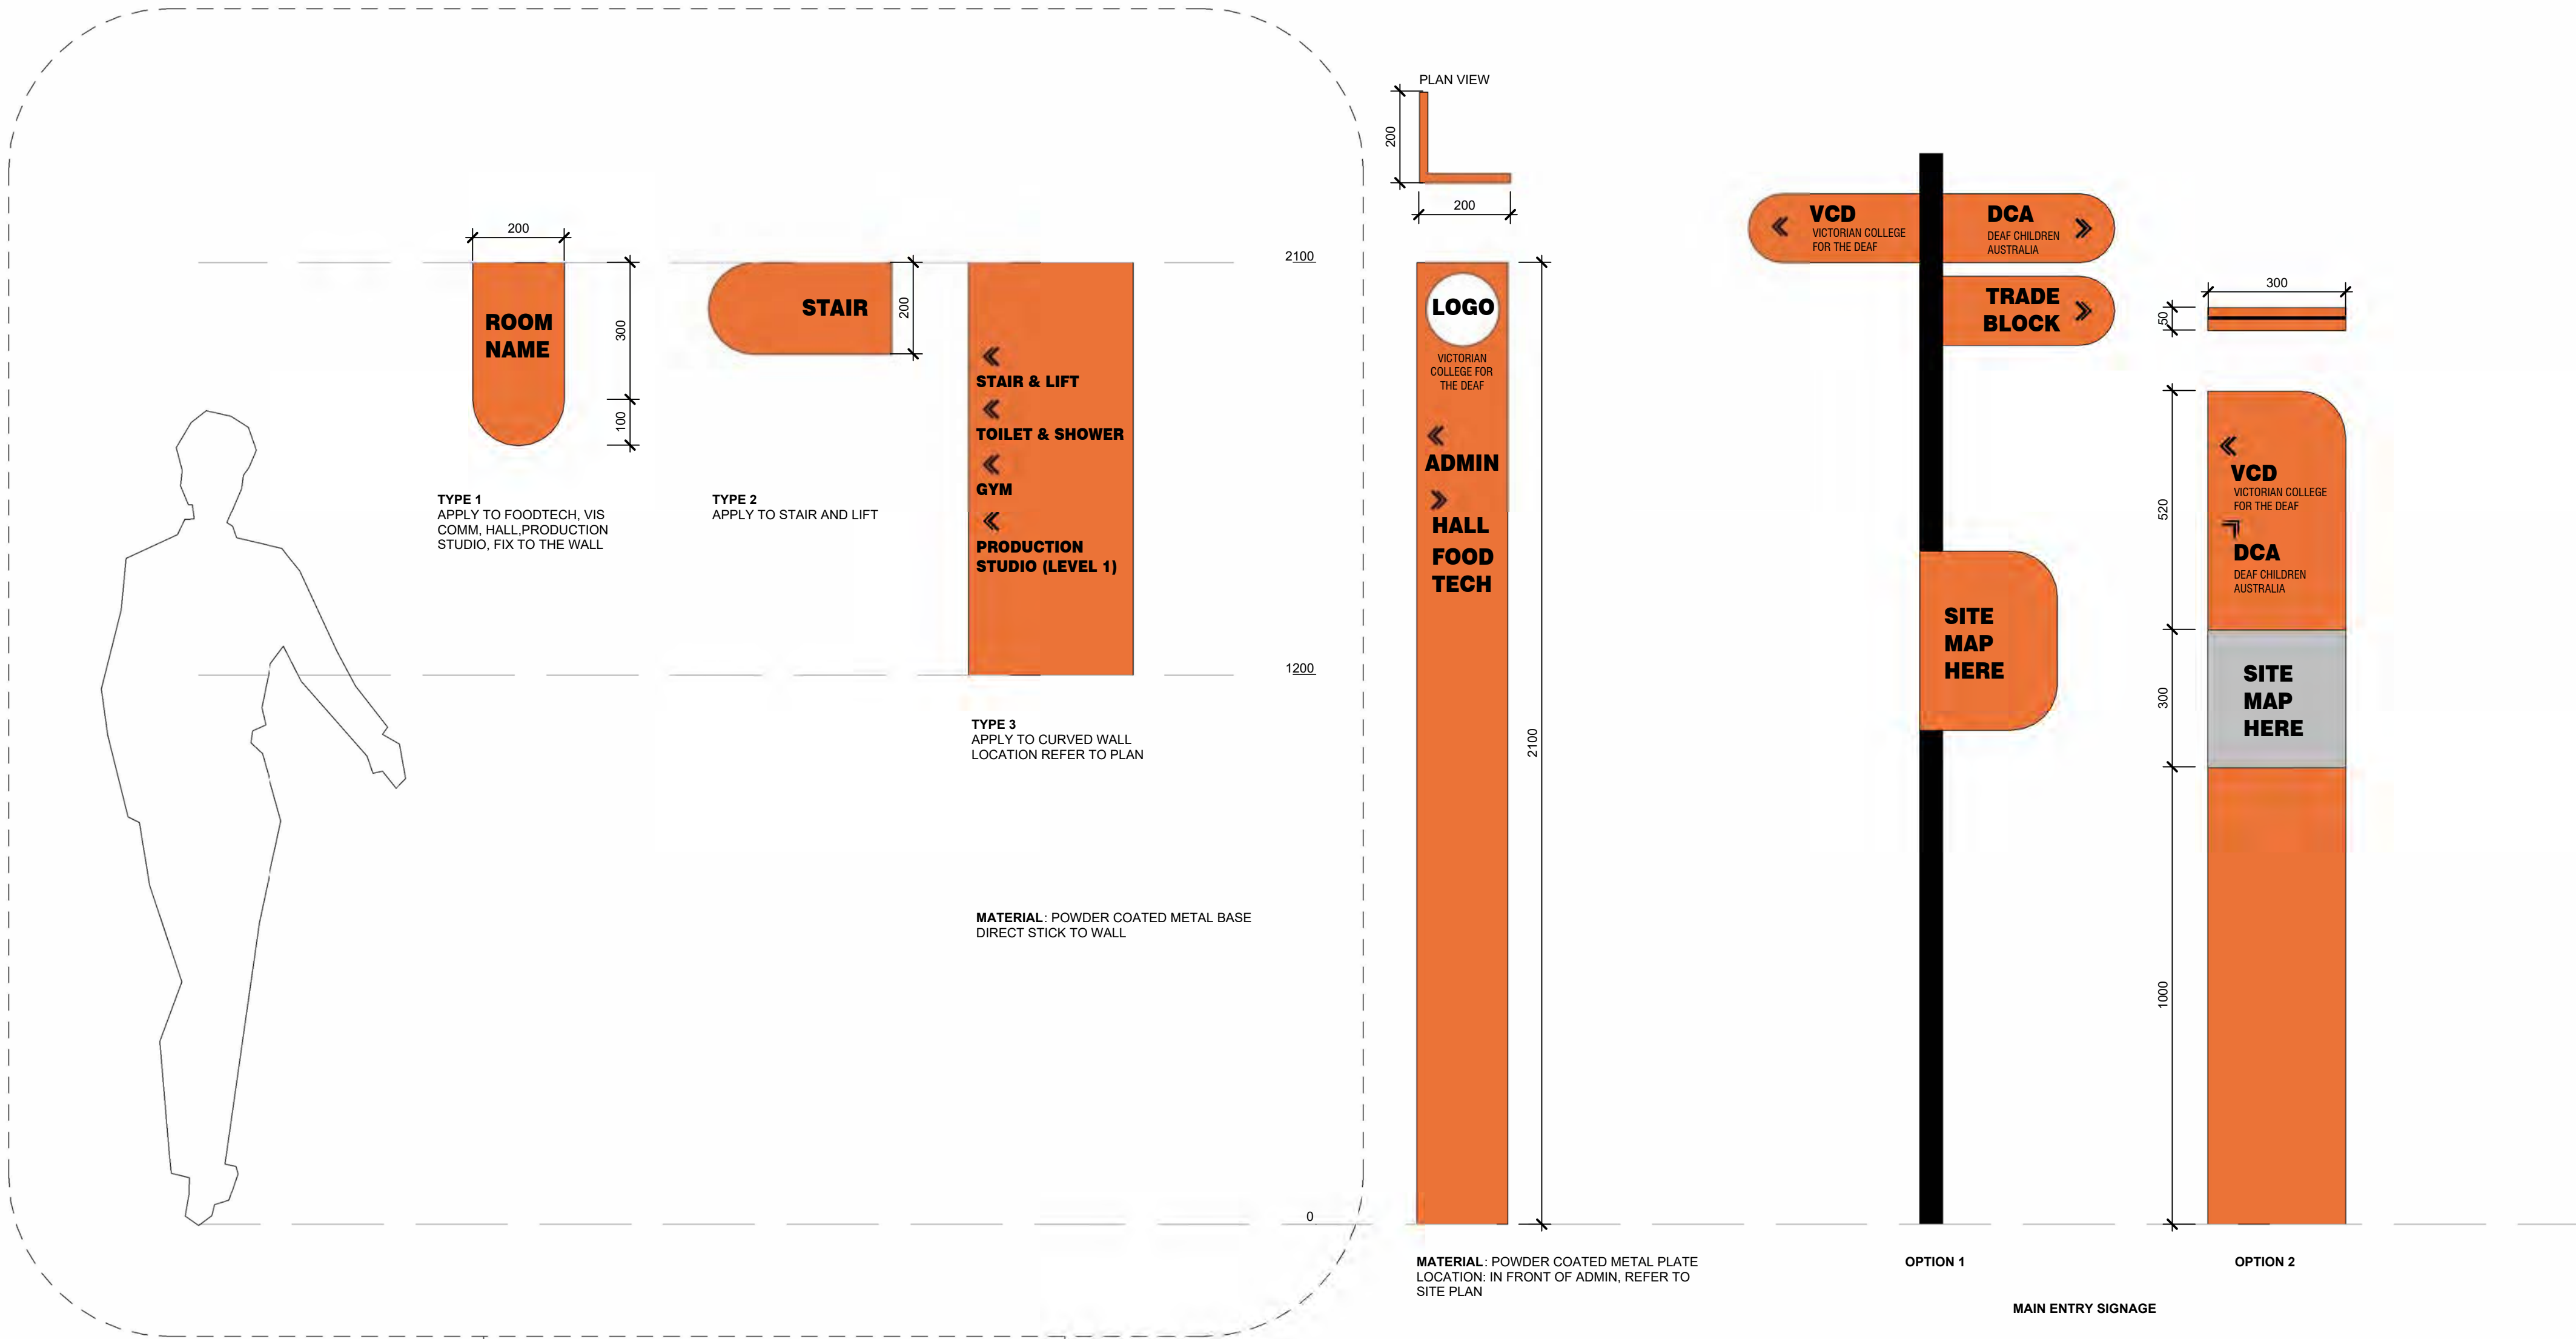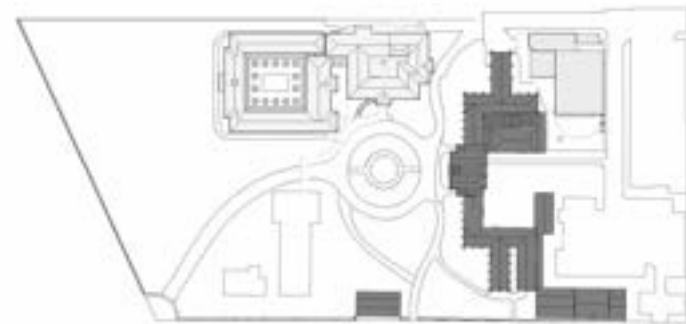

1 NEW BUILDING FOYER ELEVATION
1 : 25

Issue				
No.	Date	Description	Chkd	
1	06/12/2023	Schematic Design	SJF	
2	30/04/2024	100% DD	PD	
3	12/06/2025	HV Permit	SJF	

Changes to this Revision

+61 (03) 9118 0000
Nominated Architect:
Andrew Duffin NSW 5602
NBRS & Partners Pty Ltd VIC 51197

nbrs.com.au

ABN 16 002 247 565

Project
Victorian College for the Deaf

at
597 St Kilda Rd, Melbourne, VIC 3004

for
Victorian School Building Authority



Drawing Title
SIGNAGE & WAYFINDING - BLOCK N-
SIGNAGE CONCEPT

Date 26/06/2025 4:49:55 PM
Scale As indicated @ A1

Drawing Reference
VCD-NBRS-ZZ-DR-A-8522

Revision
3

Any form of replication of this drawing in full or in part without the written permission of NBRS+PARTNERS Pty Ltd constitutes an infringement of the copyright.
© 2023

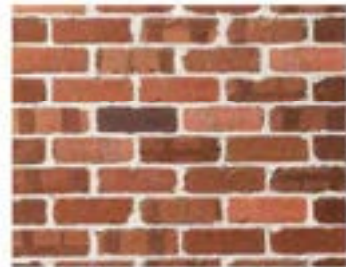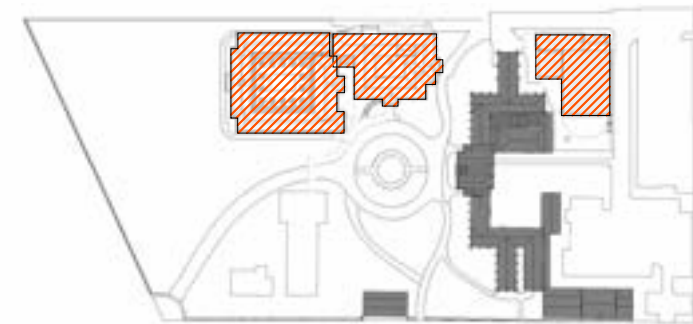

BWK01 RED BRICK



BWK02 WHITE/CREAM BRICK



MC01 METAL CLADDING, COLORBOND FINISH, SURFMIST



ARCH WINDOW WITH ALUMINIUM FRAME, POWDERCOATED FINISH, MOUNUMENT



CFC01 PREFINISHED COMPRESSED FIBER CEMENT PANEL



PLYC01 POLYCARBONATE WALL PANEL



ARCH WINDOW WITH ALUMINIUM FRAME, POWDERCOATED FINISH, MOUNUMENT

BRK01

Issue				
No.	Date	Description	Chkd	
1	06/12/2023	Schematic Design	SJF	
2	30/04/2024	100% DD	PD	
3	12/06/2025	HV Permit	SJF	

Changes to this Revision

+61 (03) 9118 0000
Nominated Architect:
Andrew Duffin NSW 5602
NBRS & Partners Pty Ltd VIC 51197

nbbs.com.au

ABN 16 002 247 565

Project
Victorian College for the Deaf

at
597 St Kilda Rd, Melbourne, VIC 3004

for
Victorian School Building Authority


Drawing Title
EXTERNAL FINISHES SCHEDULE 1

Date 26/06/2025 4:49:59 PM
Scale NOT TO SCALE

Drawing Reference
VCD-NBRS-ZZ-DR-A-8600

Revision
3

Any form of replication of this drawing in full or in part without the written permission of NBRS+PARTNERS Pty Ltd constitutes an infringement of the copyright.
© 2023

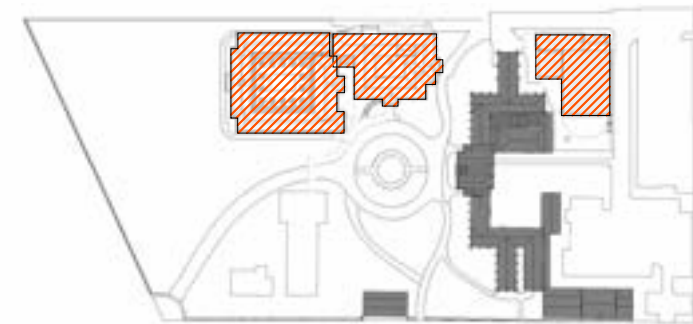

Issue				
No.	Date	Description	Chkd	
1	06/12/2023	Schematic Design	SJF	
2	30/04/2024	100% DD	PD	
3	12/06/2025	HV Permit	SJF	

Changes to this Revision

+61 (03) 9118 0000
Nominated Architect:
Andrew Duffin NSW 5602
NBRS & Partners Pty Ltd VIC 51197

nbrs.com.au

ABN 16 002 247 565

Project
Victorian College for the Deaf

at
597 St Kilda Rd, Melbourne, VIC 3004
for
Victorian School Building Authority



Drawing Title
EXTERNAL FINISHES SCHEDULE 2

Date 26/06/2025 4:50:04 PM
Scale NOT TO SCALE

Drawing Reference
VCD-NBRS-ZZ-DR-A-8601

Revision
3

Any form of replication of this drawing in full or in part without the written permission of NBRS+PARTNERS Pty Ltd constitutes an infringement of the copyright.
© 2023

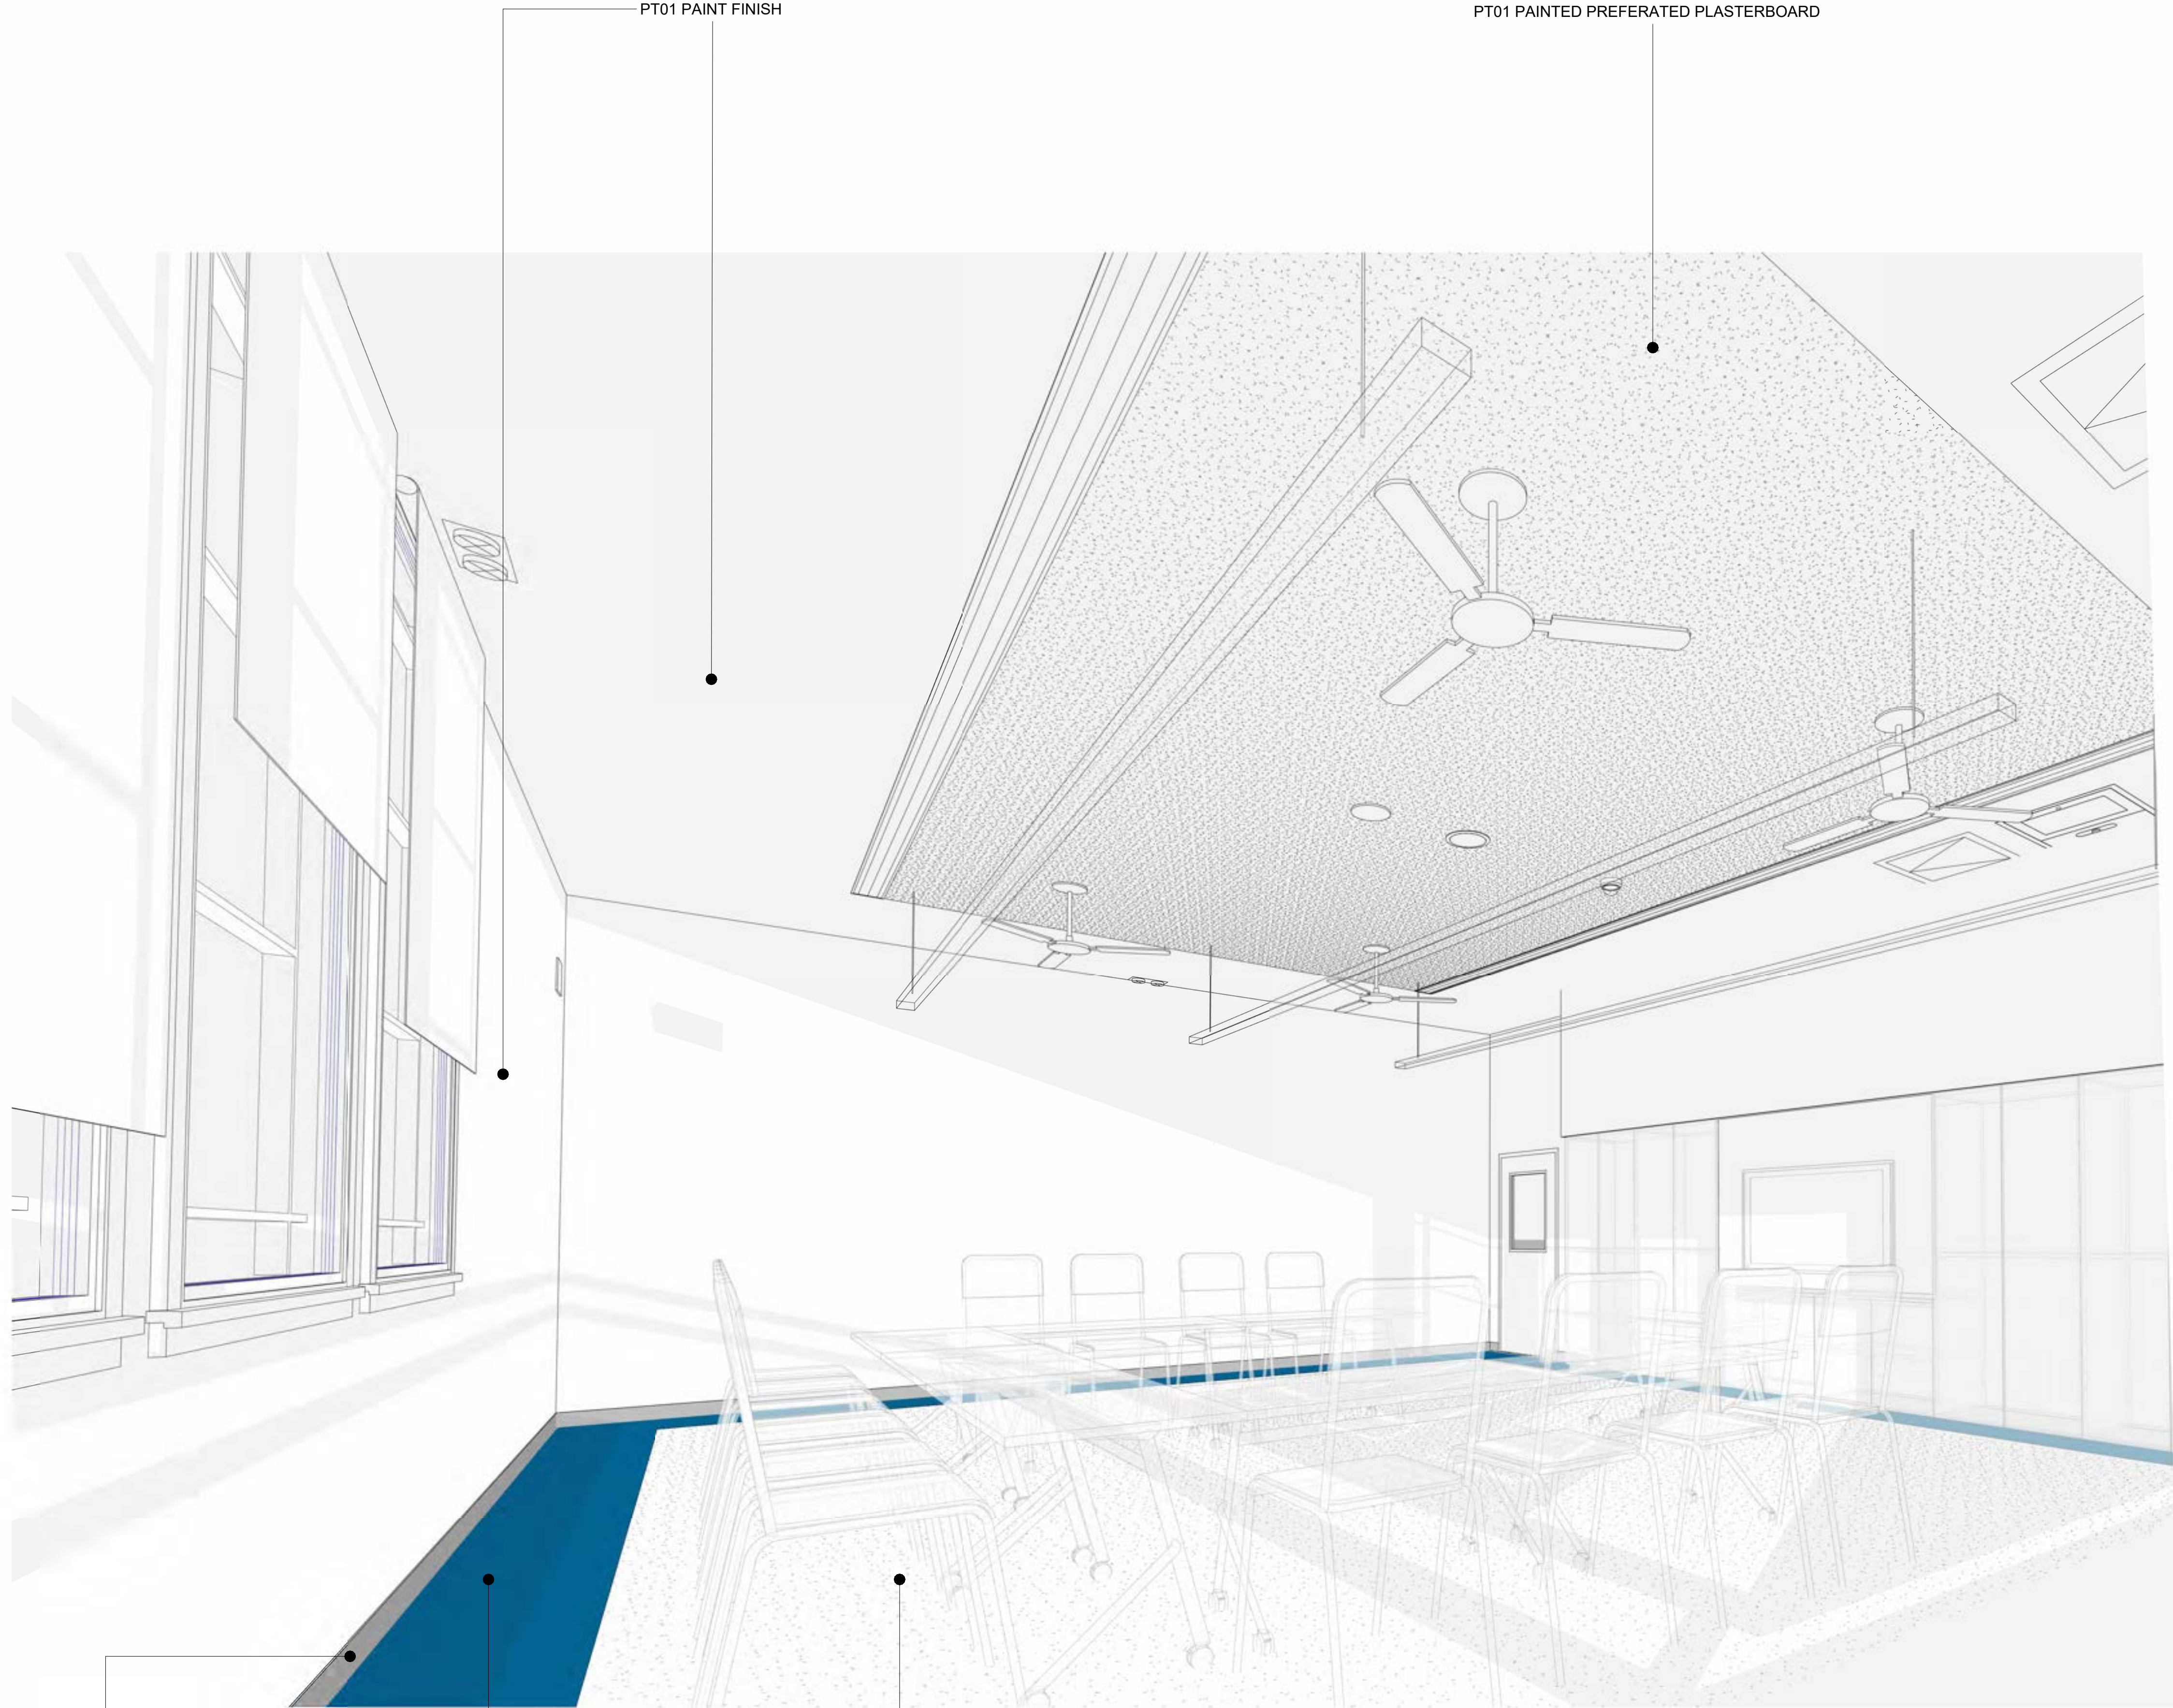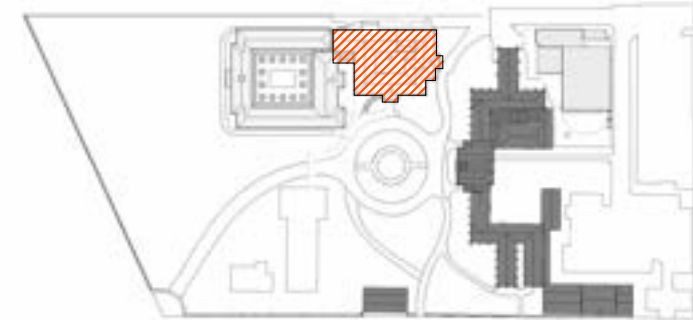

SKT02 - ALUMINIUM
SKIRTING POWDERCOATE
FINISH

CPT02 FEATURE COLOUR CARPET FINISH

CPT01 NEUTRAL COLOUR CARPET FINISH

Issue				
No.	Date	Description	Chkd	
1	06/12/2023	Schematic Design	SJF	
2	30/04/2024	100% DD	PD	
3	12/06/2025	HV Permit	SJF	

Changes to this Revision

+61 (03) 9118 0000
Nominated Architect:
Andrew Duffin NSW 5602
NBRS & Partners Pty Ltd VIC 51197

nbrs.com.au

ABN 16 002 247 565


Project
Victorian College for the Deaf
at
597 St Kilda Rd, Melbourne, VIC 3004
for
Victorian School Building Authority

Drawing Title
INTERNAL FINISHES SCHEDULE -
JUNIOR GLS

Date 26/06/2025 4:50:10 PM
Scale @ A1

Drawing Reference
VCD-NBRS-ZZ-DR-A-8700

Revision
3

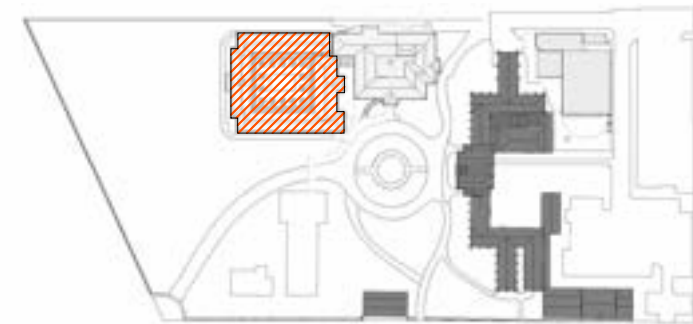

PT03 PAINT FINISH (FEATURE COLOR)

PT01 PAINT FINISH

PIN01 NATURAL COLOR PINBOARD

PT03 PAINTED PREFERATED PLASTERBOARD

TL01 WHITE CERAMIC TILE



RL01 VINYL FLOORING

SKT03 CURVED VINYL SKIRTING
TO MATCH FLOOR FINISH

Issue				
No.	Date	Description	Chkd	
1	06/12/2023	Schematic Design	SJF	
2	30/04/2024	100% DD	PD	
3	12/06/2025	HV Permit	SJF	

Changes to this Revision

+61 (03) 9118 0000
Nominated Architect:
Andrew Duffin NSW 5602
NBRS & Partners Pty Ltd VIC 51197

nbbs.com.au

ABN 16 002 247 565

Project
Victorian College for the Deaf

at
597 St Kilda Rd, Melbourne, VIC 3004

for
Victorian School Building Authority


Drawing Title
INTERNAL FINISHES SCHEDULE - ART
ROOM

Date 26/06/2025 4:50:19 PM
Scale @ A1

Drawing Reference
VCD-NBRS-ZZ-DR-A-8701

Revision
3

Any form of replication of this drawing in full or in part without the written permission of NBRS+PARTNERS Pty Ltd constitutes an infringement of the copyright.
© 2023

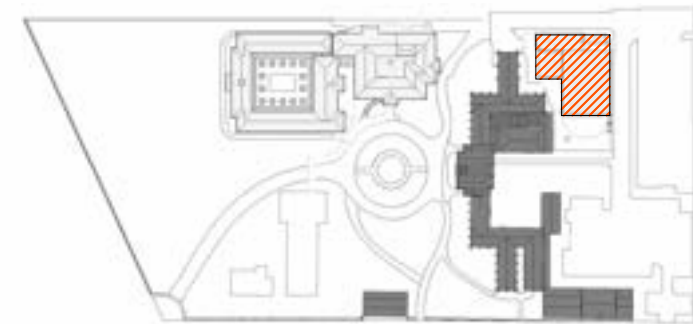

PT01 PAINTED PREFERATED PLASTERBOARD

PT04 LIGHT BLUE PAINTED PLASTERBOARD

PIN03 DARK BLUE COLOUR
PINBOARD

PT01 PAINT FINISH TL01 WHITE CERAMIC TILE



RL03 LIGHT BLUE VINYL FLOORING

RL01 VINYL FLOORING

SKT03 CURVED VINYL
SKIRTING TO MATCH
FLOOR FINISH

Issue				
No.	Date	Description	Chkd	
1	06/12/2023	Schematic Design	SJF	
2	30/04/2024	100% DD	PD	
3	12/06/2025	HV Permit	SJF	

Changes to this Revision

+61 (03) 9118 0000
Nominated Architect:
Andrew Duffin NSW 5602
NBRS & Partners Pty Ltd VIC 51197
Project
Victorian College for the Deaf
at
597 St Kilda Rd, Melbourne, VIC 3004
for
Victorian School Building Authority

nbrs.com.au



ABN 16 002 247 565

Drawing Title
INTERNAL FINISHES SCHEDULE - FOOD
TECH

Date 26/06/2025 4:50:45 PM
Scale @ A1


Drawing Reference
VCD-NBRS-ZZ-DR-A-8702
Revision
3

Any form of replication of this drawing in full or in part without the written permission of NBRS+PARTNERS Pty Ltd constitutes an infringement of the copyright.

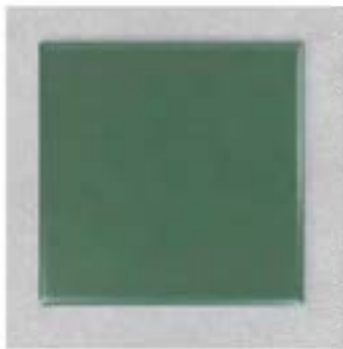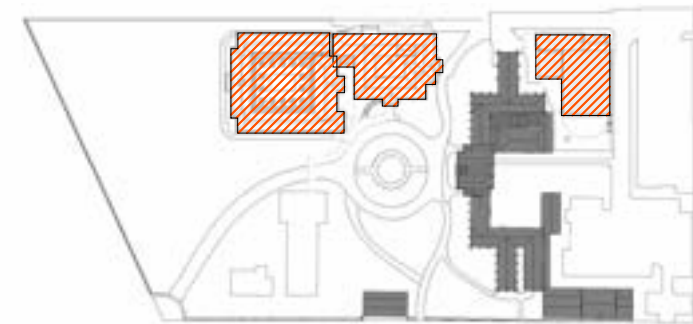

TL02 CERAMIC
TILING

PT01 PAINT FINISH

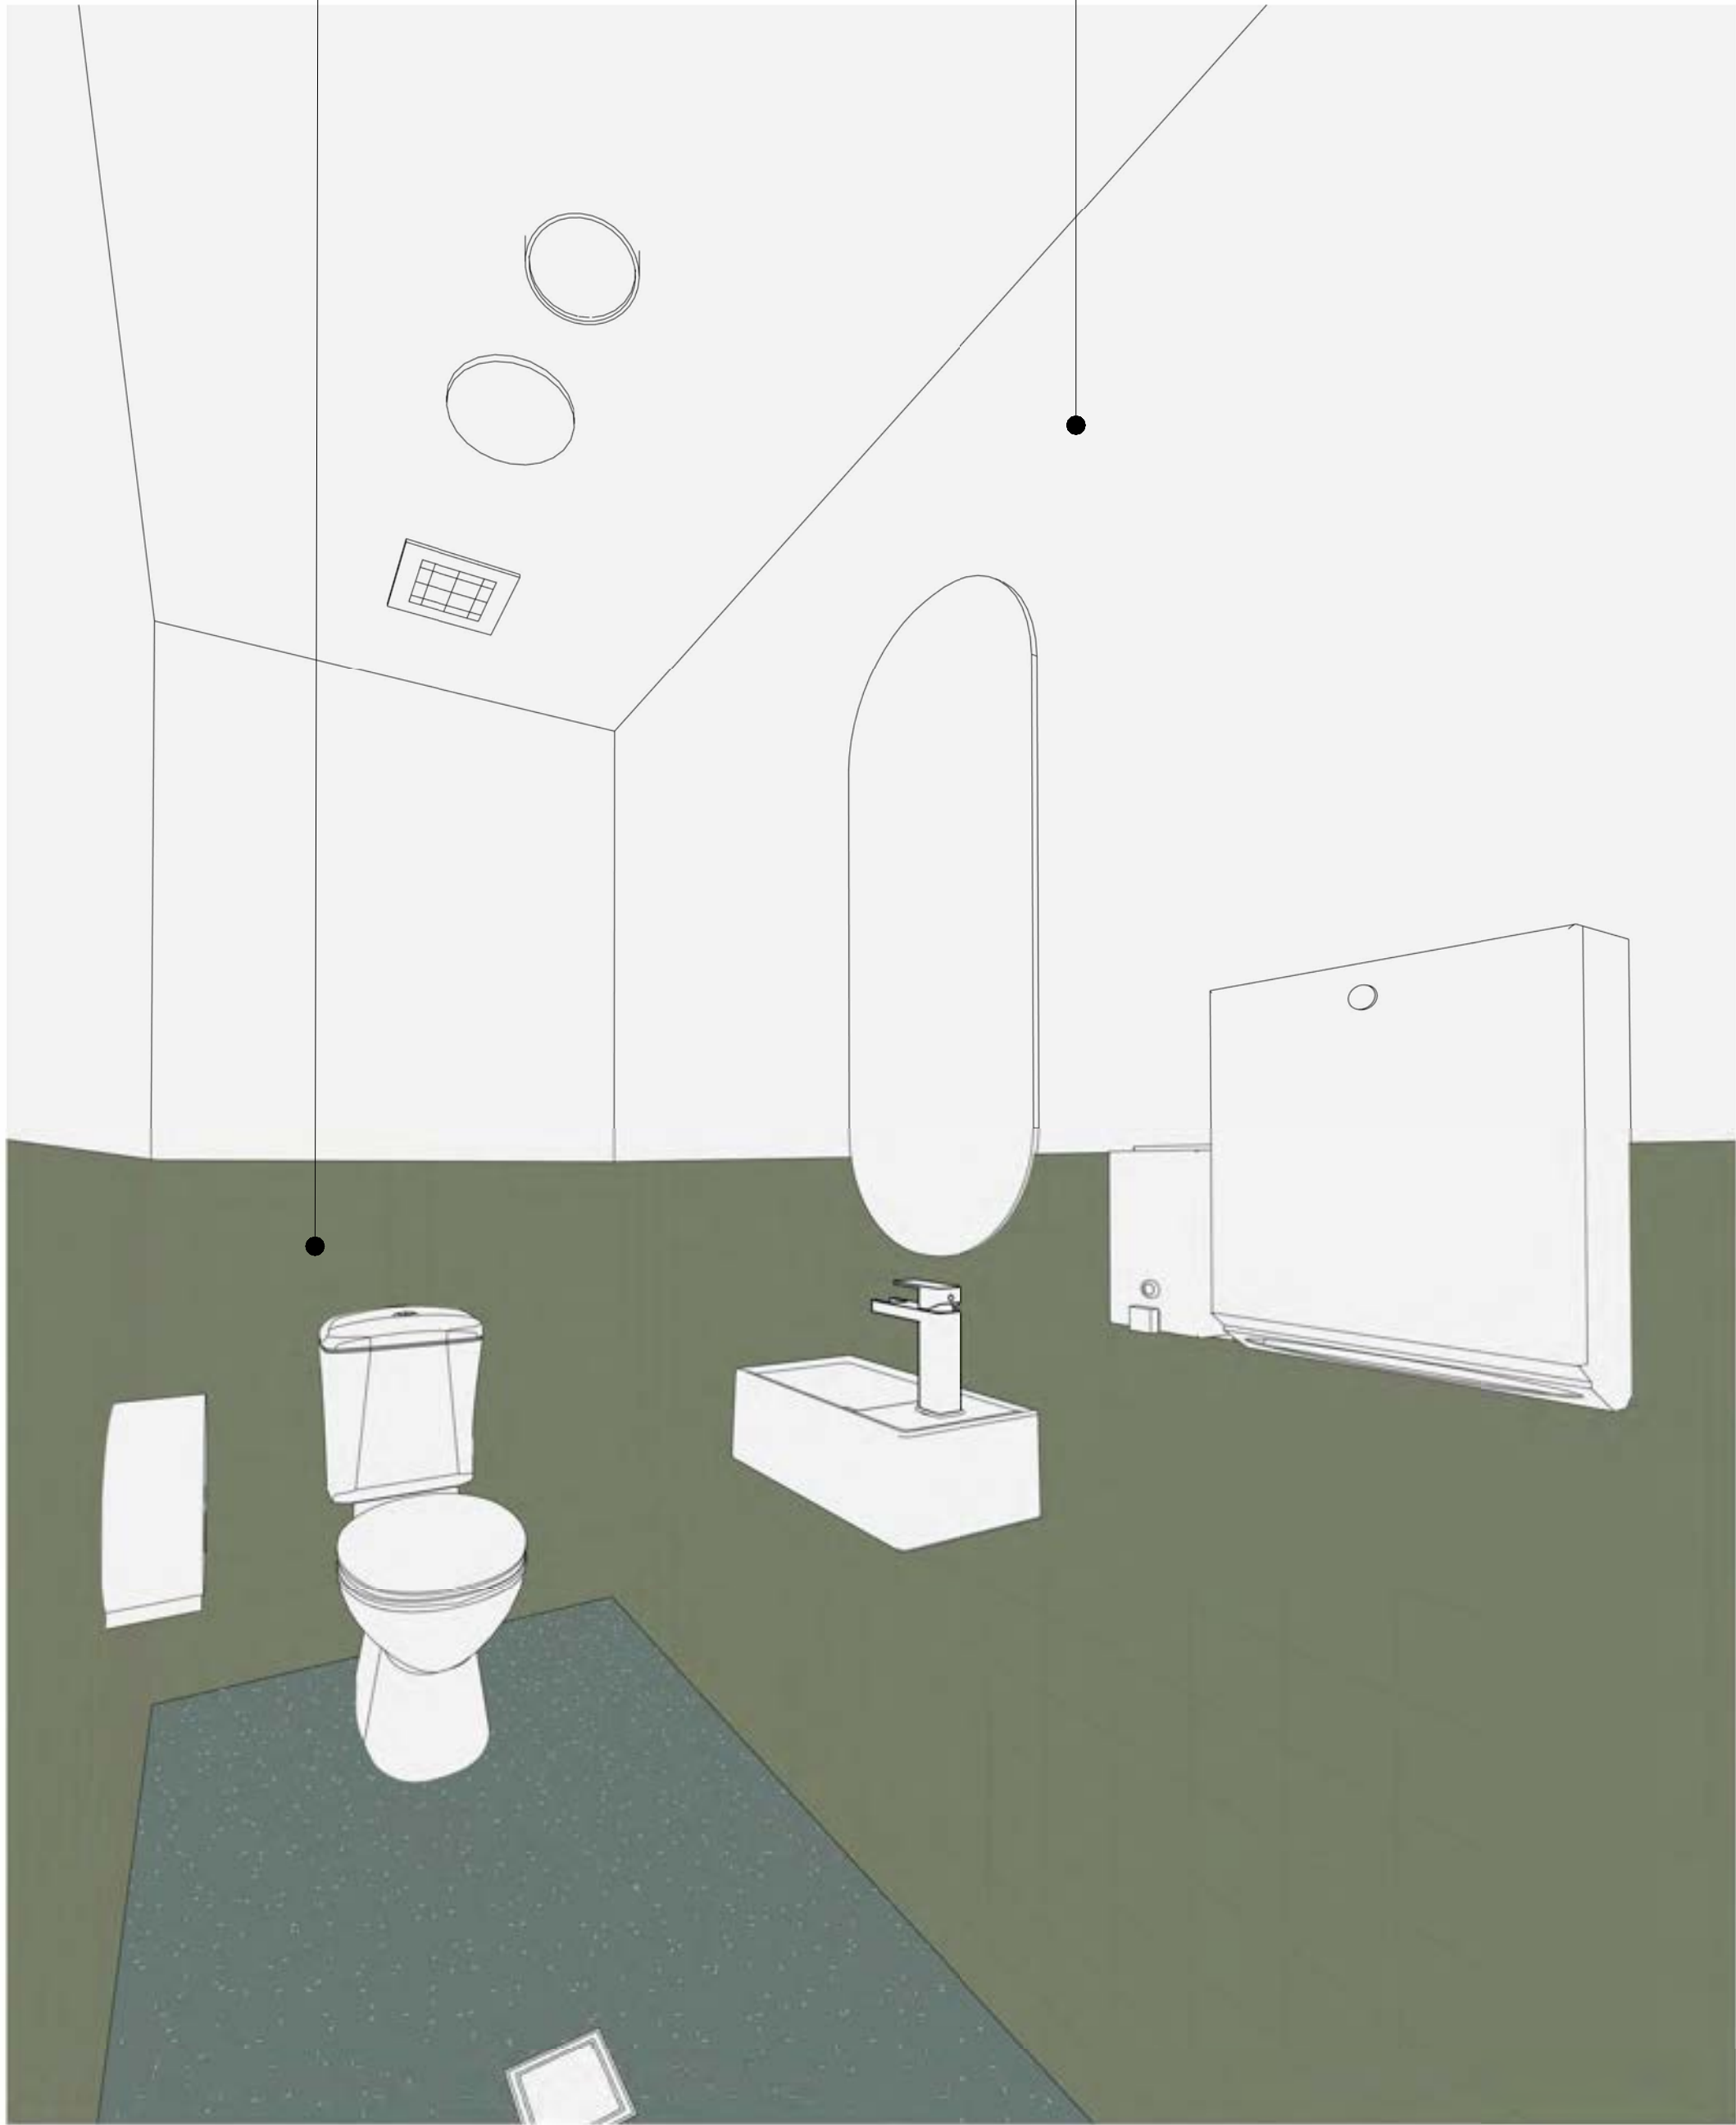

1 TYPICAL TOILET



RF04 VINYL FINISH

PT01 PAINT FINISH



TL01 CERAMIC TILING



2 TYPICAL ACCESSIBLE TOILET

Issue				
No.	Date	Description	Chkd	
1	06/12/2023	Schematic Design	SJF	
2	30/04/2024	100% DD	PD	
3	12/06/2025	HV Permit	SJF	

Changes to this Revision

+61 (03) 9118 0000
Nominated Architect:
Andrew Duffin NSW 5602
NBRS & Partners Pty Ltd VIC 51197

nbrs.com.au

ABN 16 002 247 565

Project
Victorian College for the Deaf

at
597 St Kilda Rd, Melbourne, VIC 3004

for
Victorian School Building Authority


Drawing Title
INTERNAL FINISHES SCHEDULE -
AMENITIES

Date 26/06/2025 4:51:10 PM
Scale @ A1

Drawing Reference
VCD-NBRS-ZZ-DR-A-8703

Revision
3

Any form of replication of this drawing in full or in part without the written permission of NBRS+PARTNERS Pty Ltd constitutes an infringement of the copyright.

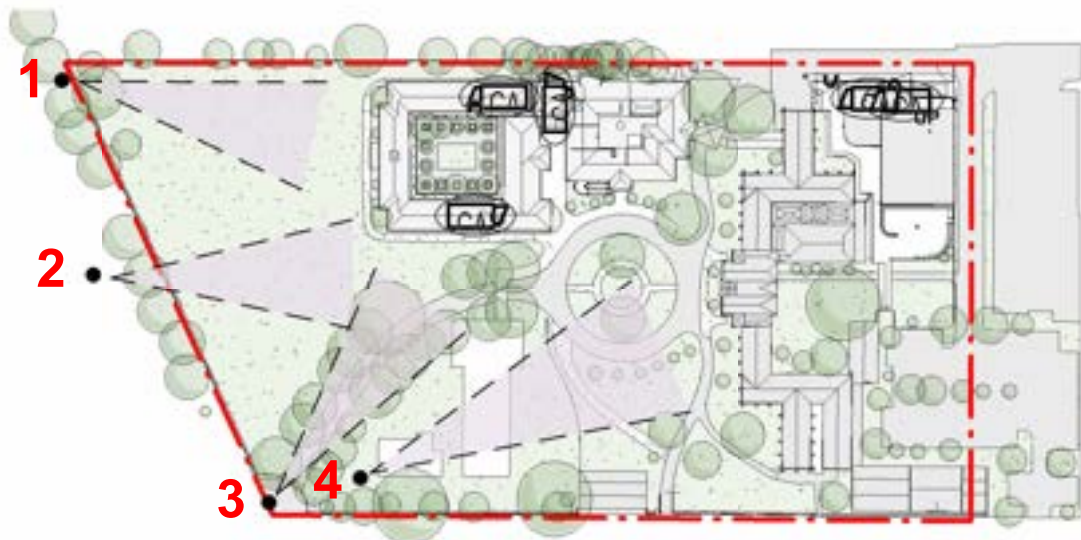

VIEW 1 - NO VISUAL IMPACT



VIEW 2 - NO VISUAL IMPACT



VIEW 3 - NO VISUAL IMPACT



VIEW 4 - NO VISUAL IMPACT



Issue				
No.	Date	Description	Chkd	
1	09/04/2024	HV Draft		
2	01/05/2024	HV ISSUE	PD	
3	12/06/2025	HV Permit	SJF	

Changes to this Revision

+61 (03) 9118 0000
Nominated Architect:
Andrew Duffin NSW 5602
NBRS & Partners Pty Ltd VIC 51197

nbrs.com.au

ABN 16 002 247 565

Project
Victorian College for the Deaf

at
597 St Kilda Rd, Melbourne, VIC 3004

for
Victorian School Building Authority

Drawing Title
STREET PERSPECTIVES

Date 26/06/2025 4:51:18 PM
Scale NOT TO SCALE

Drawing Reference
VCD-NBRS-ZZ-DR-A-10001

Revision
3

Any form of replication of this drawing in full or in part without the written permission of NBRS+PARTNERS Pty Ltd constitutes an infringement of the copyright.
© 2023