

ALTERATIONS & ADDITIONS AT LA MAMA COURTHOUSE

CONCEPT DESIGN 349 DRUMMOND STREET, CARLTON NORTH

DRAWING LIST

SHEET NO.	SHEET NAME	REVISION
CD A0.01	COVER PAGE	E
CD A1.01	EXISTING SITE PLAN	E
CD A1.02	EXISTING FLOOR PLAN	E
CD A1.03	EXISTING ELEVATIONS	E
CD A1.04	EXISTING CONDITIONS PHOTOS	E
CD A1.05	DEMOLITION PLAN	E
CD A2.01	PROPOSED SITE PLAN	E
CD A2.02	PROPOSED FLOOR PLAN	E
CD A2.03	PROPOSED DETAILS	E
CD A3.01	PROPOSED ELEVATIONS	E
CD A3.02	EXISTING MATERIALS & FINISHES	E
CD A3.03	PROPOSED MATERIALS & FINISHES	E



LOCATION PLAN
NTS

© COPYRIGHT: UNLESS OTHERWISE AGREED
THIS DRAWING REMAINS THE PROPERTY OF
CONSTRUCTION & BUILDING DESIGN

E	14/08/26	HERITAGE PERMIT APPLICATION
D	30/07/26	HERITAGE PERMIT APPLICATION
C	8/07/26	CLIENT SUBMISSION
B	30/06/26	CLIENT SUBMISSION
A	26/06/26	CLIENT SUBMISSION


PROJECT
CONCEPT DESIGN DRAWINGS
ALTERATIONS & ADDITIONS AT LA MAMA
COURTHOUSE
349 DRUMMOND STREET, CARLTON NORTH
CLIENT
LA MAMA INC.

SHEET
COVER PAGE

DATE 14/08/26
JOB NUMBER 12609
DRAWN BY JB
CHECKED BY MH
TO SCALE ON A2


DRAWING
NUMBER CD A0.01

VERSION
NUMBER E

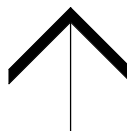

CBD
CONSTRUCTION & BUILDING DESIGN PTY LTD

1 BELL STREET BRUNSWICK VICTORIA 3056
PH 03 9380 8855
DP-AD: 1177

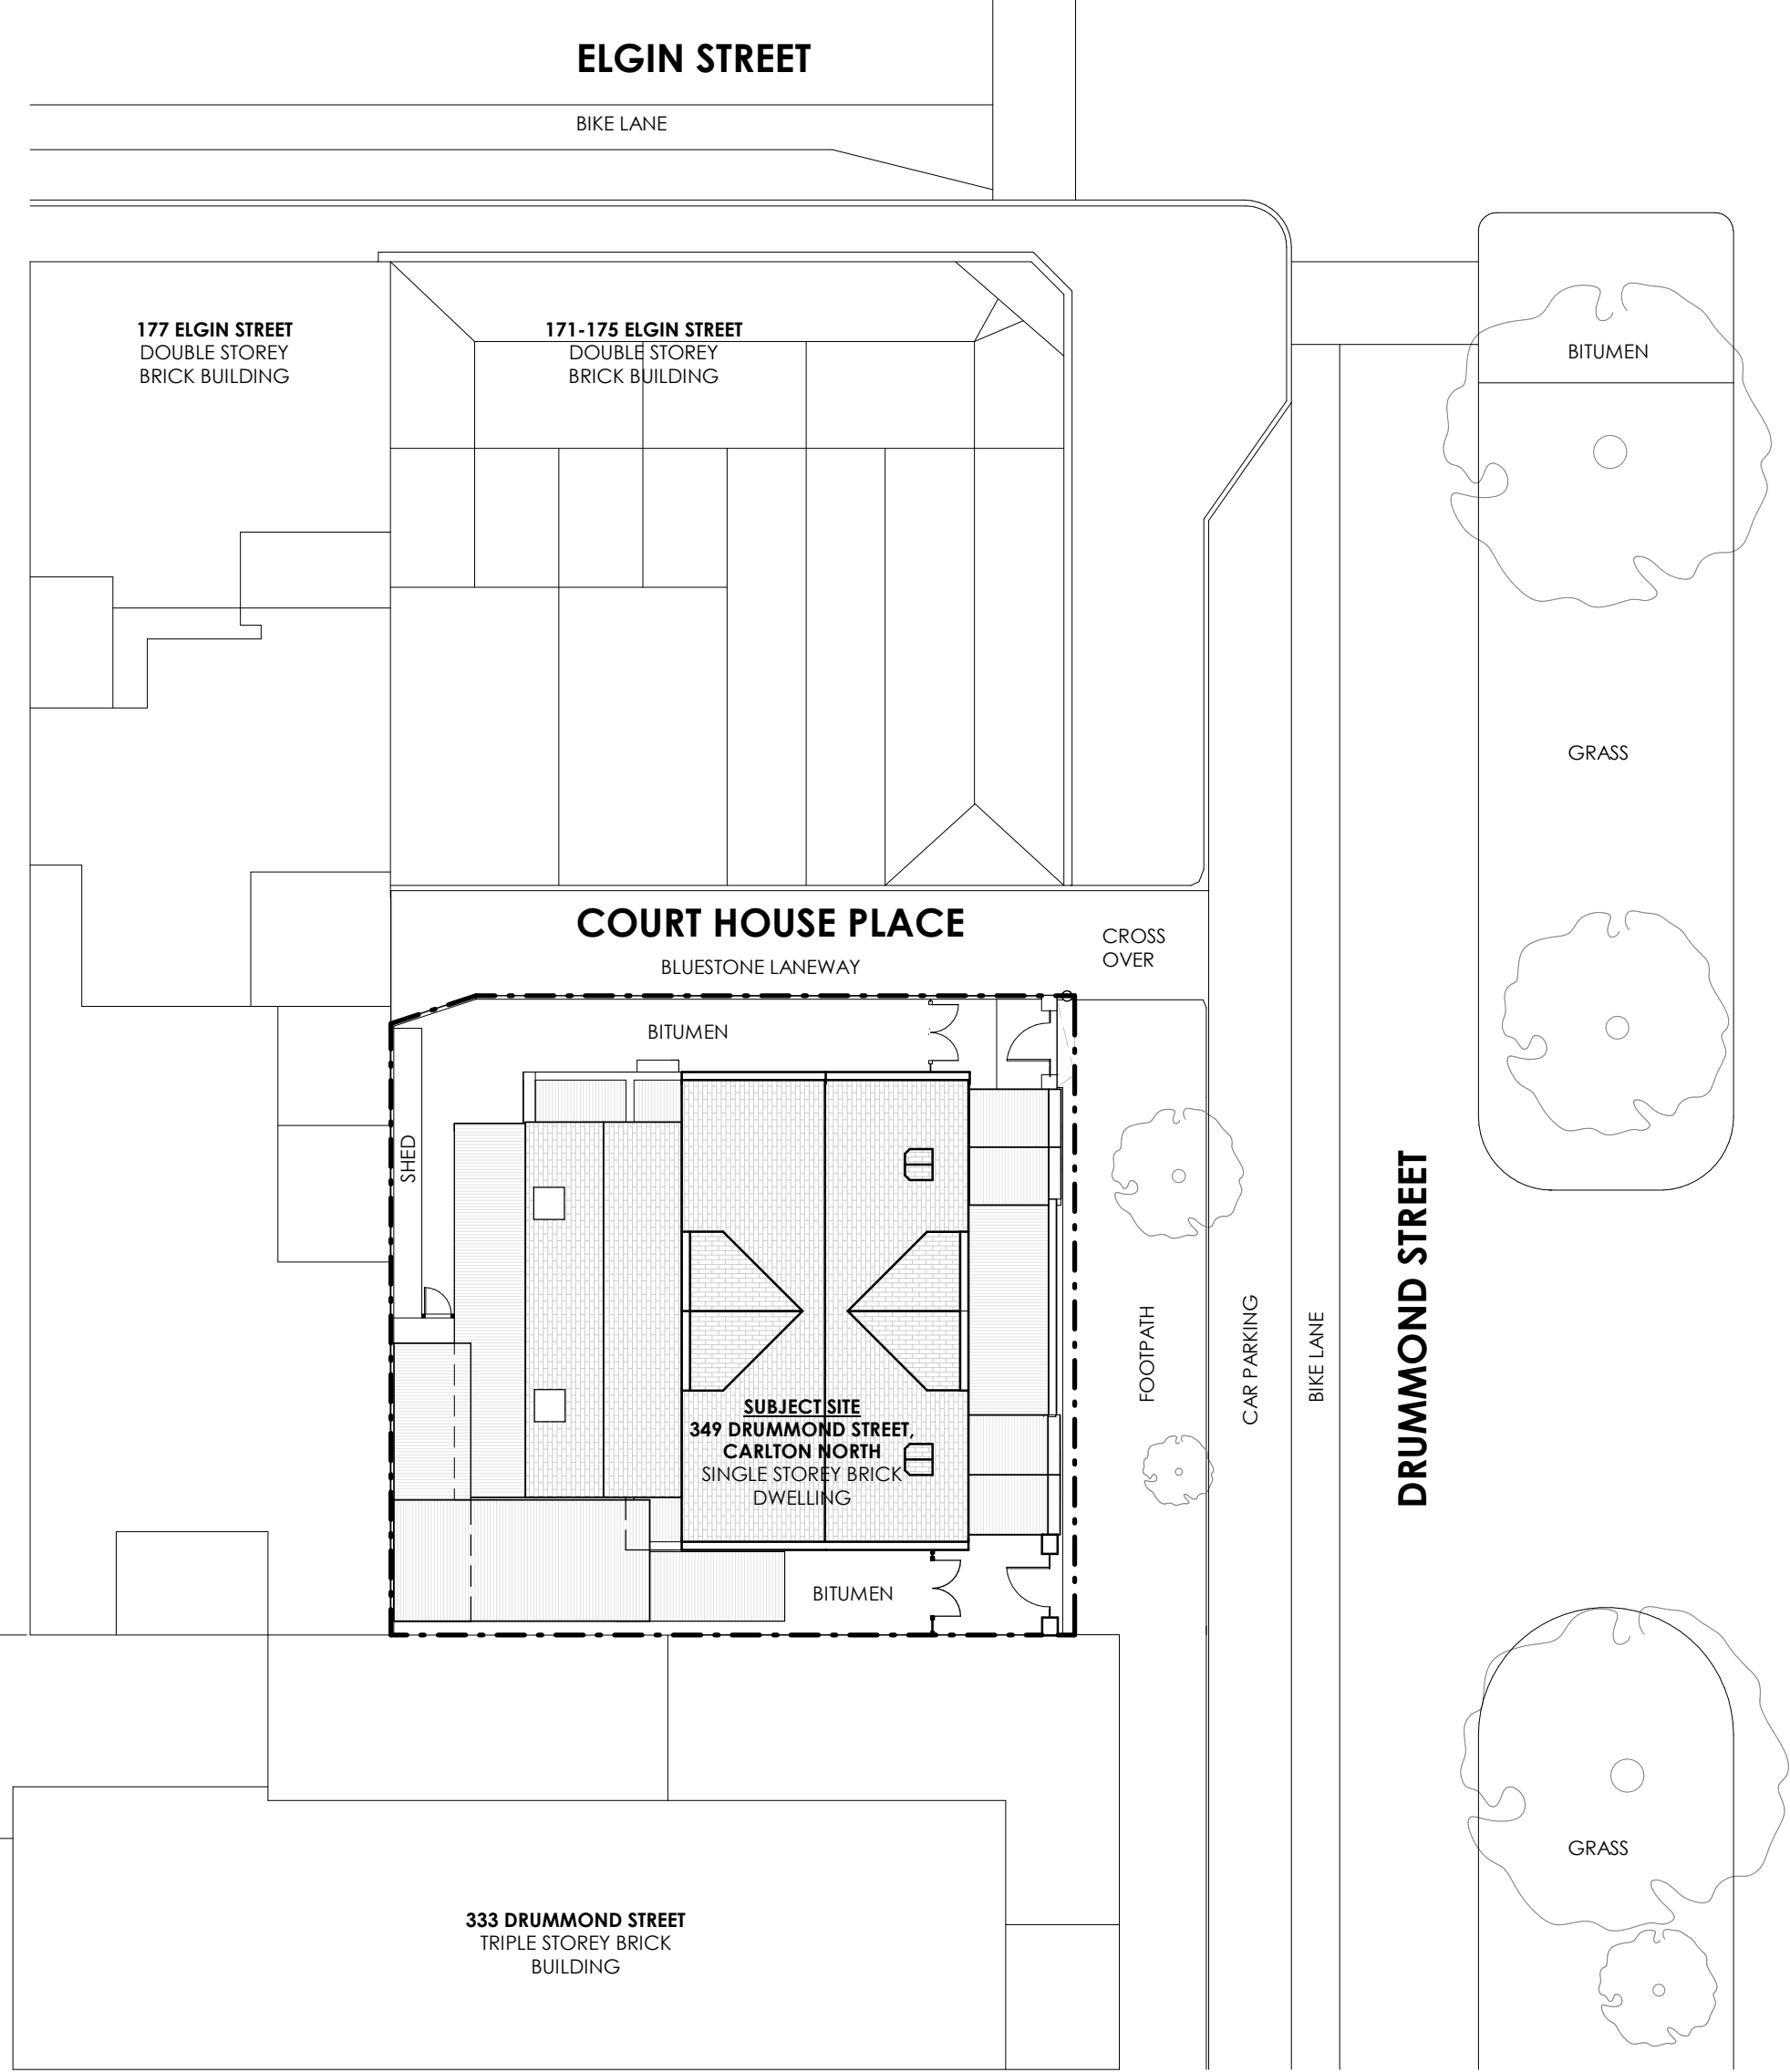

EXISTING SITE PLAN
1 : 200

© COPYRIGHT: UNLESS OTHERWISE AGREED
THIS DRAWING REMAINS THE PROPERTY OF
CONSTRUCTION & BUILDING DESIGN

E	14/08/26	HERITAGE PERMIT APPLICATION
D	30/07/26	HERITAGE PERMIT APPLICATION
A	26/06/26	CLIENT SUBMISSION


PROJECT
CONCEPT DESIGN DRAWINGS
ALTERATIONS & ADDITIONS AT LA MAMA
COURTHOUSE
349 DRUMMOND STREET, CARLTON NORTH
CLIENT
LA MAMA INC.

SHEET
EXISTING SITE PLAN


DATE 14/08/26
JOB NUMBER 12609
DRAWN BY JB
CHECKED BY MH
TO SCALE ON A2

DRAWING
NUMBER CD A1.01

VERSION
NUMBER E

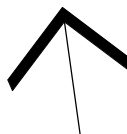

CBD
CONSTRUCTION & BUILDING DESIGN PTY LTD
1 BELL STREET BRUNSWICK VICTORIA 3056
PH 03 9380 8855
DP-AD: 1177

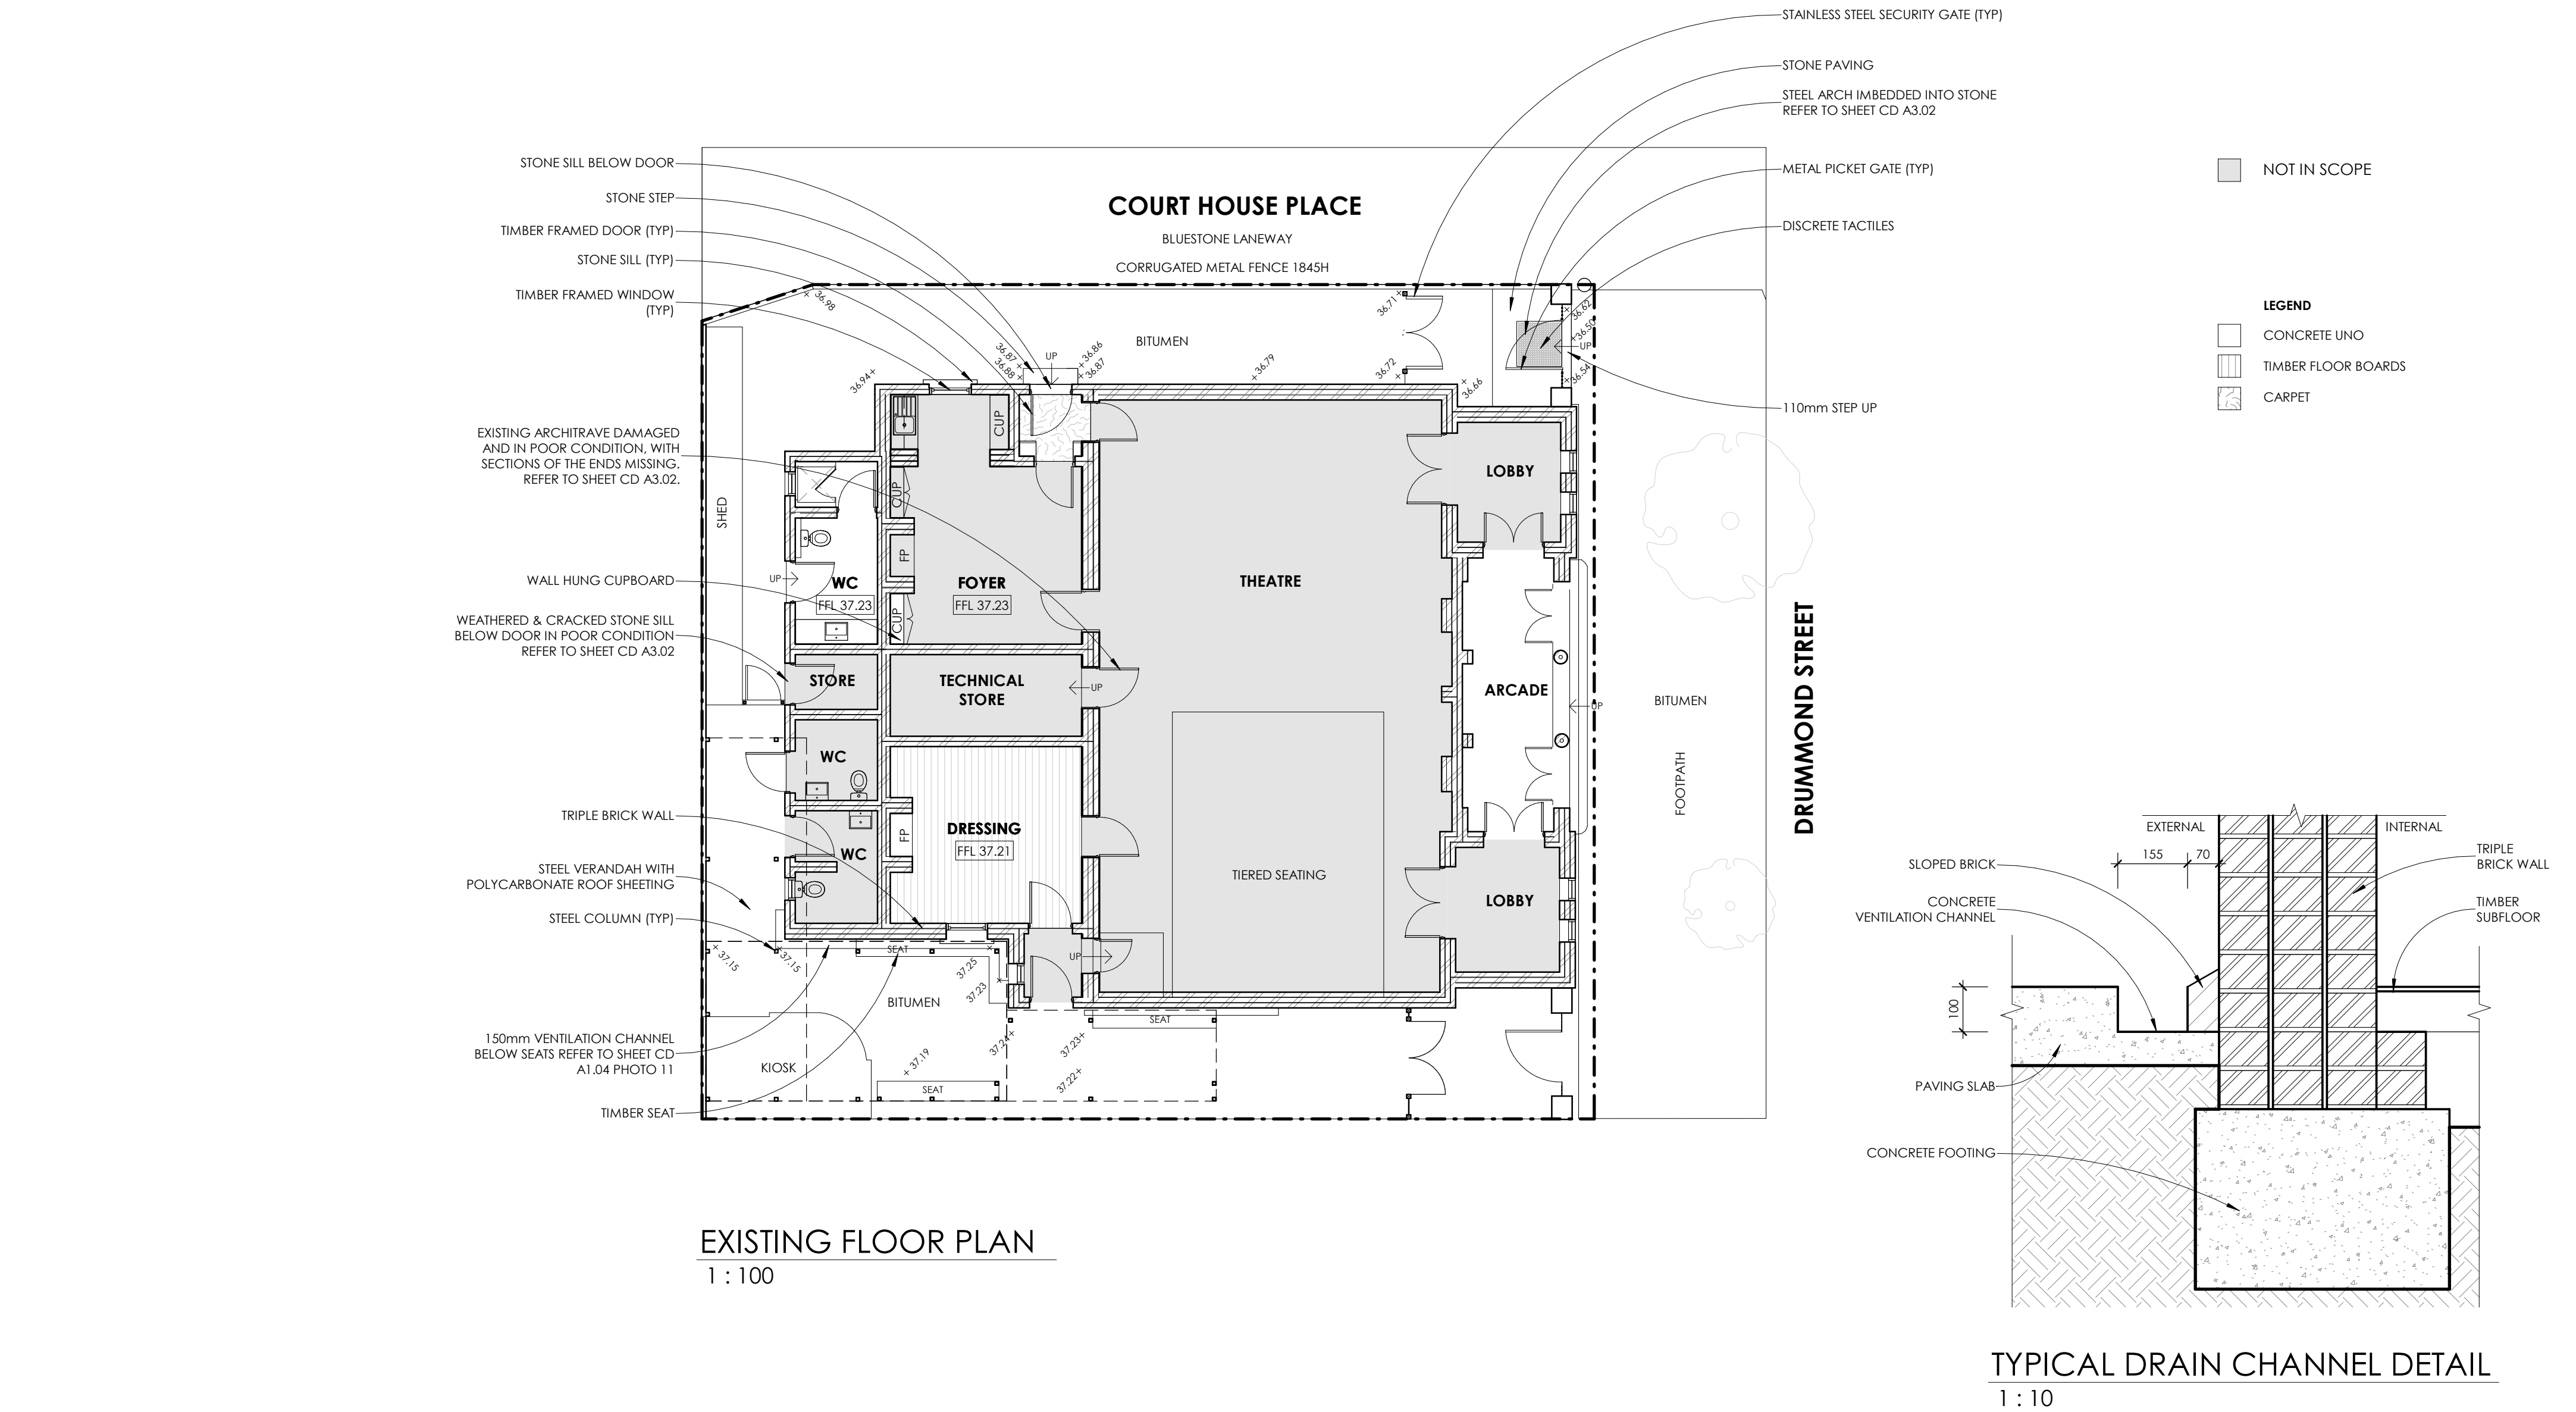

© COPYRIGHT: UNLESS OTHERWISE AGREED
THIS DRAWING REMAINS THE PROPERTY OF
CONSTRUCTION & BUILDING DESIGN

E	14/08/26	HERITAGE PERMIT APPLICATION
D	30/07/26	HERITAGE PERMIT APPLICATION
A	26/06/26	CLIENT SUBMISSION


PROJECT
CONCEPT DESIGN DRAWINGS
ALTERATIONS & ADDITIONS AT LA MAMA
COURTHOUSE
349 DRUMMOND STREET, CARLTON NORTH
CLIENT
LA MAMA INC.

SHEET
EXISTING FLOOR PLAN



DATE 14/08/26
JOB NUMBER 12609
DRAWN BY JB
CHECKED BY MH
TO SCALE ON A2

DRAWING
NUMBER CD A1.02

VERSION
NUMBER E

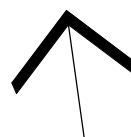

CBDO
CONSTRUCTION & BUILDING DESIGN PTY LTD
1 BELL STREET BRUNSWICK VICTORIA 3056
PH 03 9380 8855
DP-AD: 1177

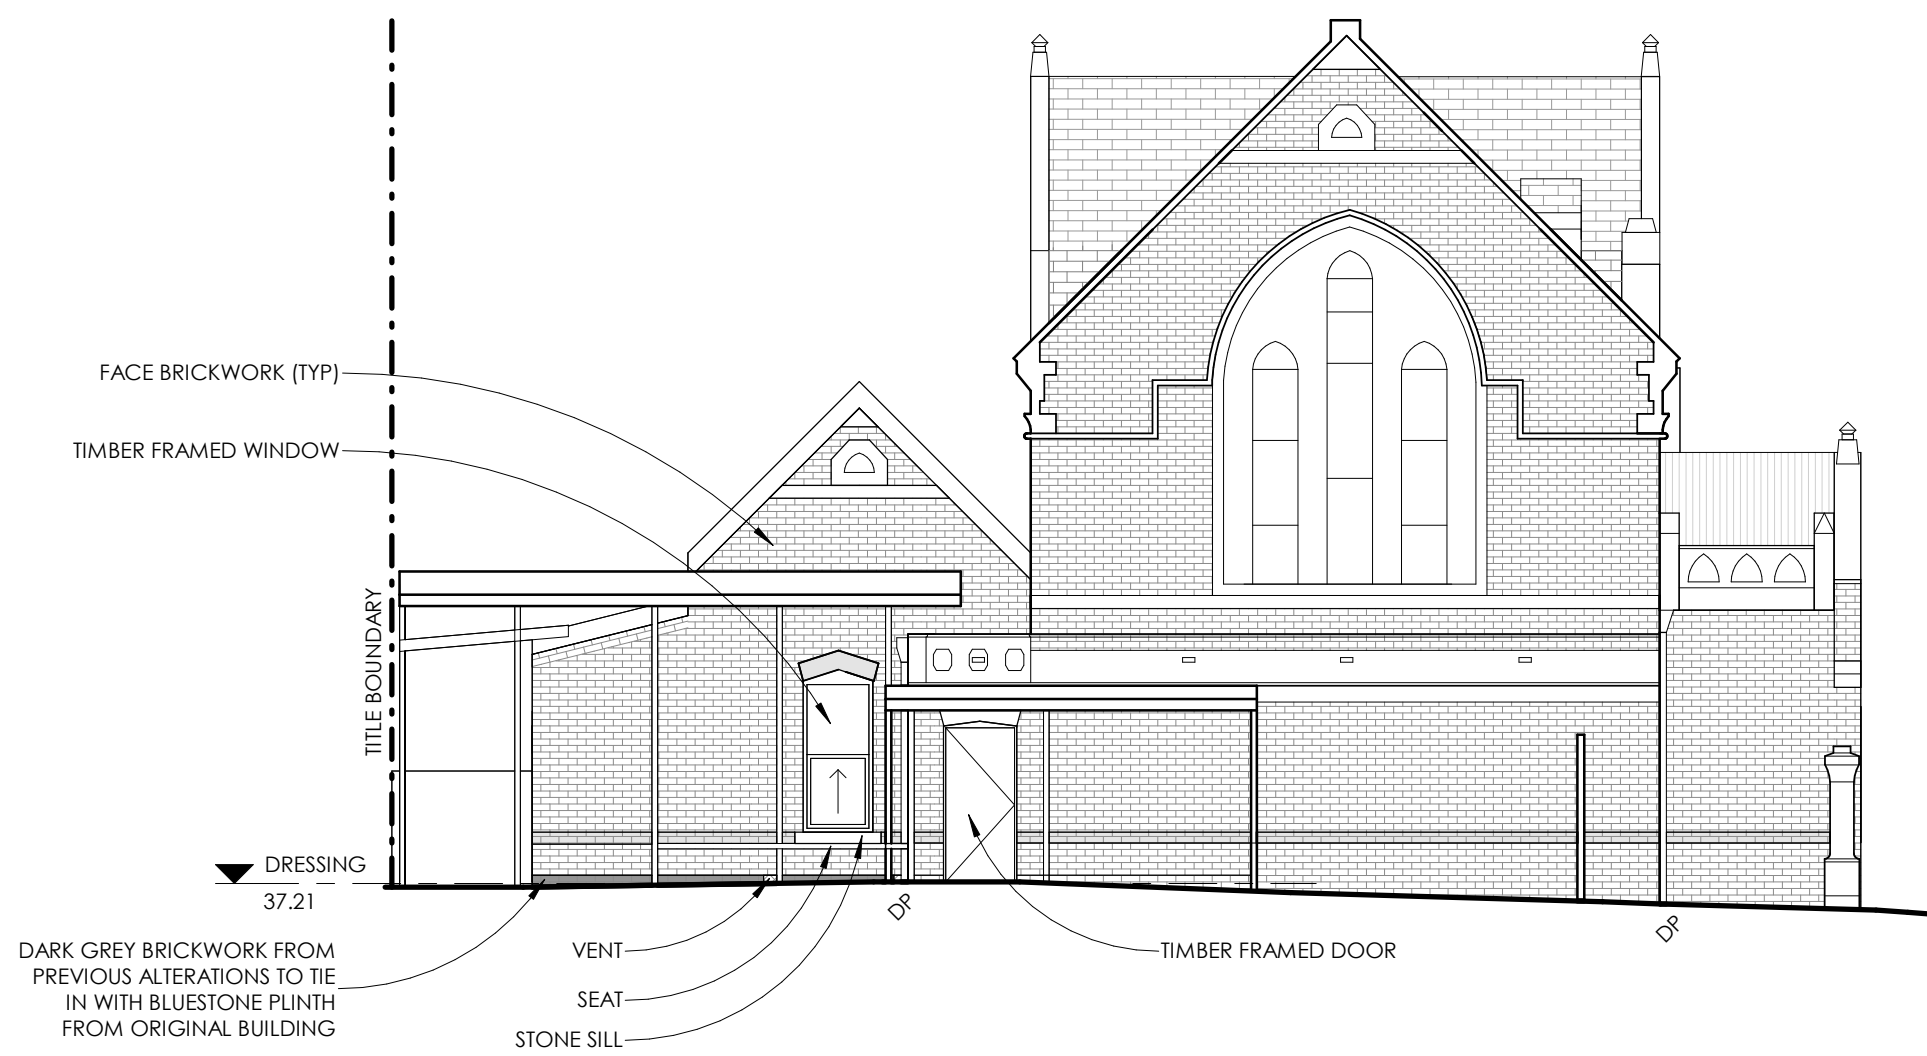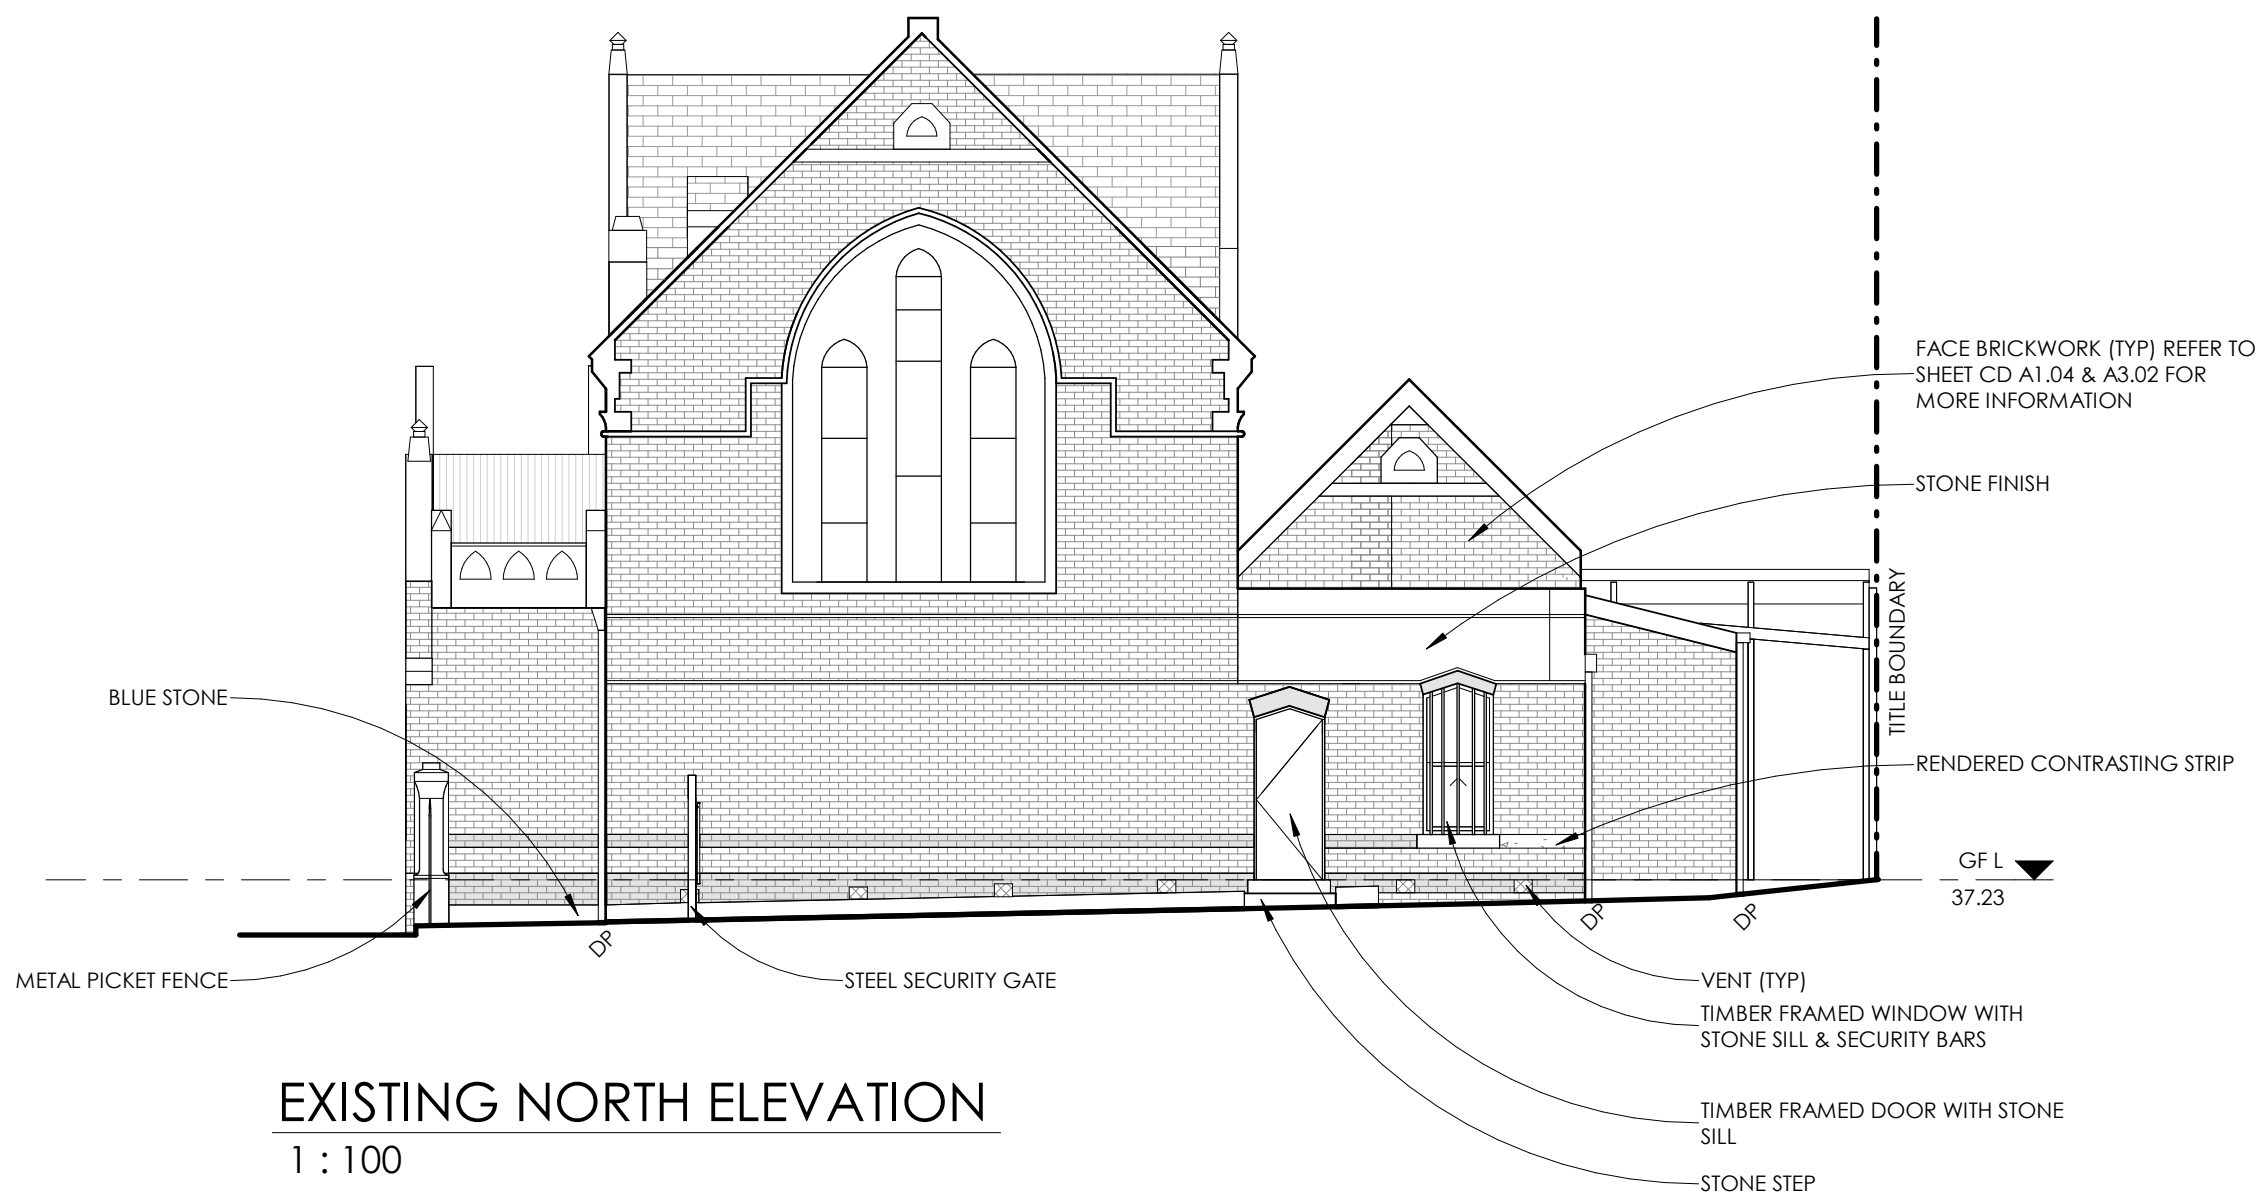

© COPYRIGHT: UNLESS OTHERWISE AGREED
THIS DRAWING REMAINS THE PROPERTY OF
CONSTRUCTION & BUILDING DESIGN

E	14/08/26	HERITAGE PERMIT APPLICATION
D	30/07/26	HERITAGE PERMIT APPLICATION
A	26/06/26	CLIENT SUBMISSION

PROJECT
CONCEPT DESIGN DRAWINGS
ALTERATIONS & ADDITIONS AT LA MAMA
COURTHOUSE
349 DRUMMOND STREET, CARLTON NORTH
CLIENT
LA MAMA INC.

SHEET
EXISTING ELEVATIONS

DATE 14/08/26
JOB NUMBER 12609
DRAWN BY JB
CHECKED BY MH
TO SCALE ON A2

DRAWING
NUMBER CD A1.03

VERSION
NUMBER E

C&B
CONSTRUCTION & BUILDING DESIGN PTY LTD
1 BELL STREET BRUNSWICK VICTORIA 3056
PH 03 9380 8855
DP-AD: 1177

EXTERNAL



PHOTO 01 - FACADE



PHOTO 02 - PICKET FENCE & SECURITY GATE

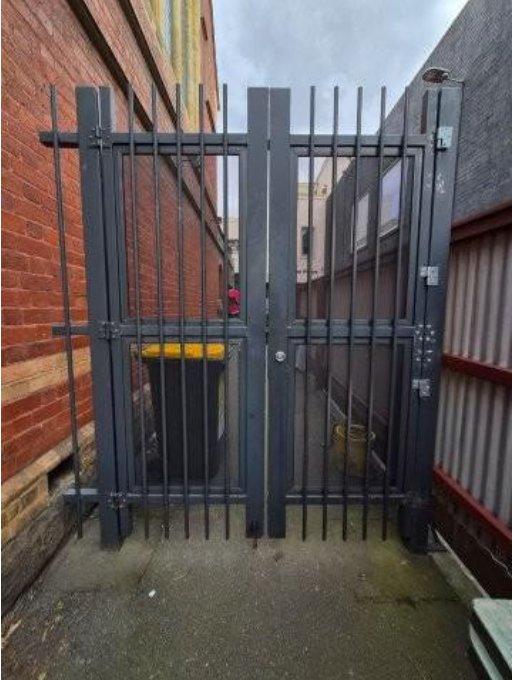


PHOTO 03 - SECURITY GATE



PHOTO 04 - ENTRY PATH



PHOTO 05 - ENTRY



PHOTO 06 - ENTRY



PHOTO 07 - ENTRY TO WC



PHOTO 08 - FENCE & LANEWAY



PHOTO 09 - VERANDAH



PHOTO 10 - VERANDAH & SEATS



PHOTO 11 - CONCRETE VENTILATION CHANNEL



PHOTO 12 - VERANDAH



PHOTO 13 - DRESSING ROOM

INTERNAL



PHOTO 14 - FOYER DOOR



PHOTO 15 - FOYER



PHOTO 16 - TIMBER WINDOW



PHOTO 17 - FOYER FIREPLACE



PHOTO 18 - FOYER



PHOTO 19 - WC



PHOTO 20 - WC

© COPYRIGHT: UNLESS OTHERWISE AGREED
THIS DRAWING REMAINS THE PROPERTY OF
CONSTRUCTION & BUILDING DESIGN

E	14/08/26	HERITAGE PERMIT APPLICATION
D	30/07/26	HERITAGE PERMIT APPLICATION
C	8/07/26	CLIENT SUBMISSION
A	26/06/26	CLIENT SUBMISSION

PROJECT
CONCEPT DESIGN DRAWINGS
ALTERATIONS & ADDITIONS AT LA MAMA
COURTHOUSE
349 DRUMMOND STREET, CARLTON NORTH
CLIENT
LA MAMA INC.


SHEET
EXISTING CONDITIONS
PHOTOS

DATE 14/08/26
JOB NUMBER 12609
DRAWN BY JB
CHECKED BY MH
TO SCALE ON A2

DRAWING NUMBER **CD A1.04**

VERSION NUMBER **E**

CBD
CONSTRUCTION & BUILDING DESIGN PTY LTD
1 BELL STREET BRUNSWICK VICTORIA 3056
PH 03 9380 8855
DP-AD: 1177

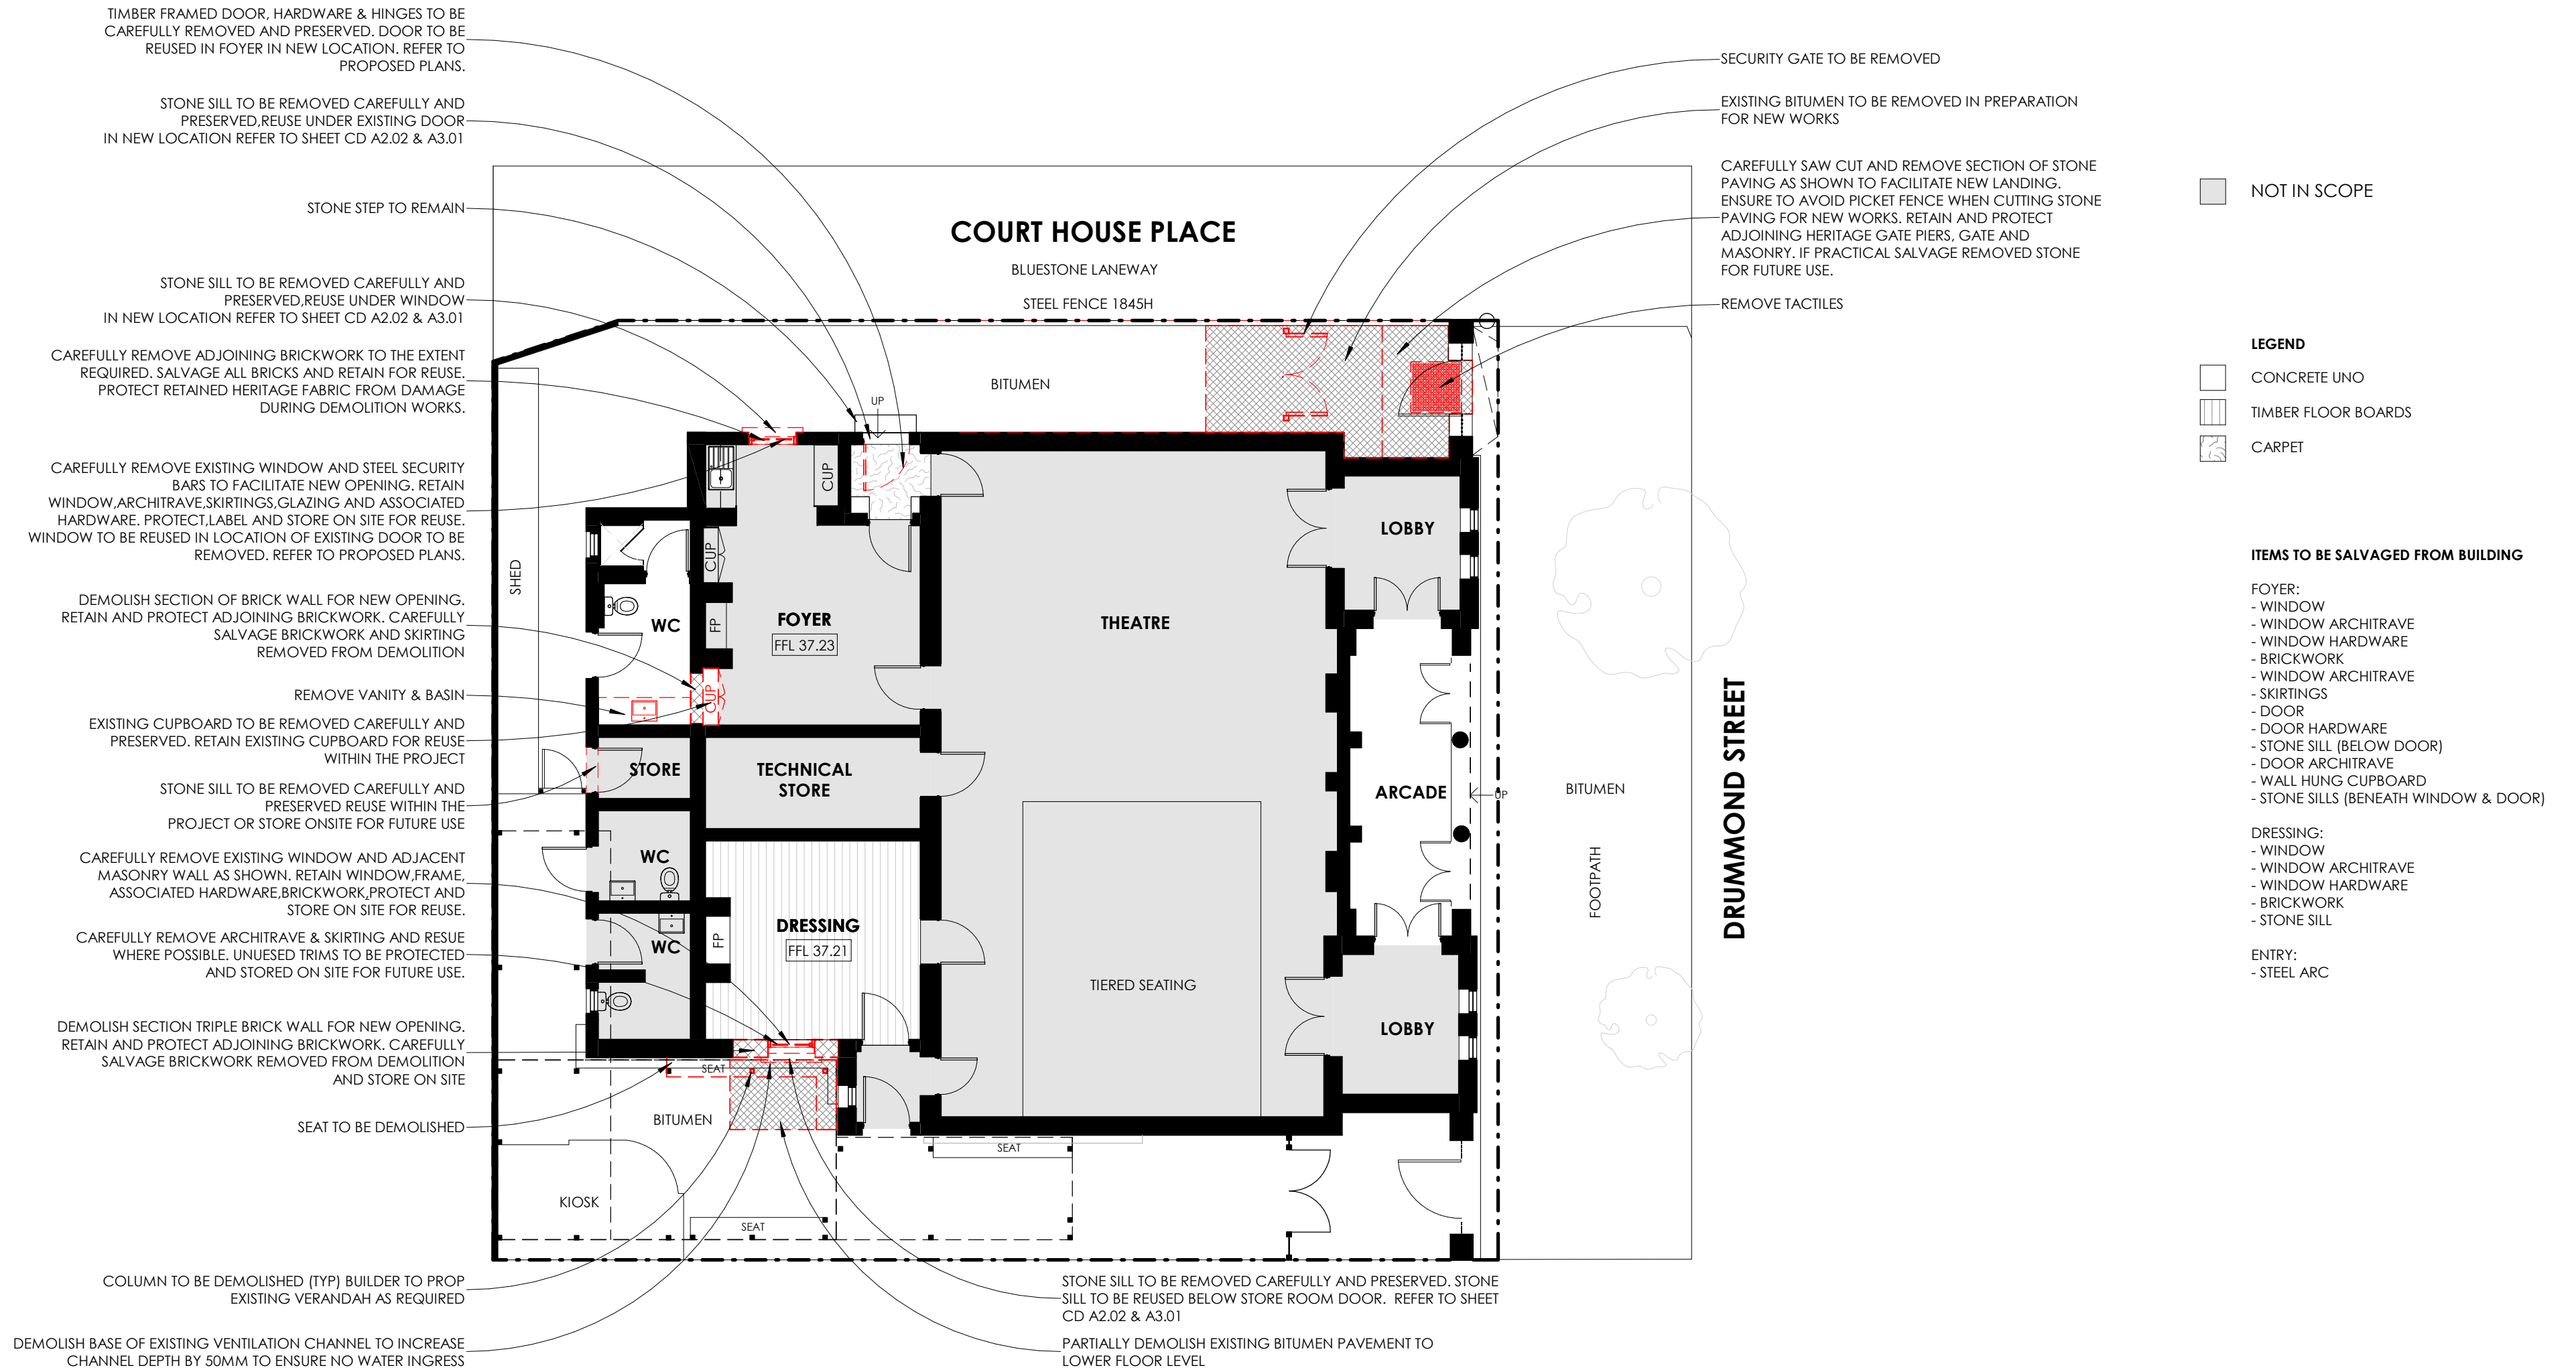

DEMOLITION FLOOR PLAN
1 : 100

© COPYRIGHT: UNLESS OTHERWISE AGREED
THIS DRAWING REMAINS THE PROPERTY OF
CONSTRUCTION & BUILDING DESIGN

E	14/08/26	HERITAGE PERMIT APPLICATION
D	30/07/26	HERITAGE PERMIT APPLICATION
C	8/07/26	CLIENT SUBMISSION
A	26/06/26	CLIENT SUBMISSION


PROJECT
CONCEPT DESIGN DRAWINGS
ALTERATIONS & ADDITIONS AT LA MAMA
COURTHOUSE
349 DRUMMOND STREET, CARLTON NORTH
CLIENT
LA MAMA INC.

SHEET
DEMOLITION PLAN


DATE 14/08/26
JOB NUMBER 12609
DRAWN BY JB
CHECKED BY MH
TO SCALE ON A2

DRAWING
NUMBER CD A1.05

VERSION
NUMBER E

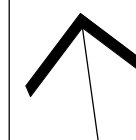

CBD
CONSTRUCTION & BUILDING DESIGN PTY LTD
1 BELL STREET BRUNSWICK VICTORIA 3056
PH 03 9380 8855
DP-AD: 1177

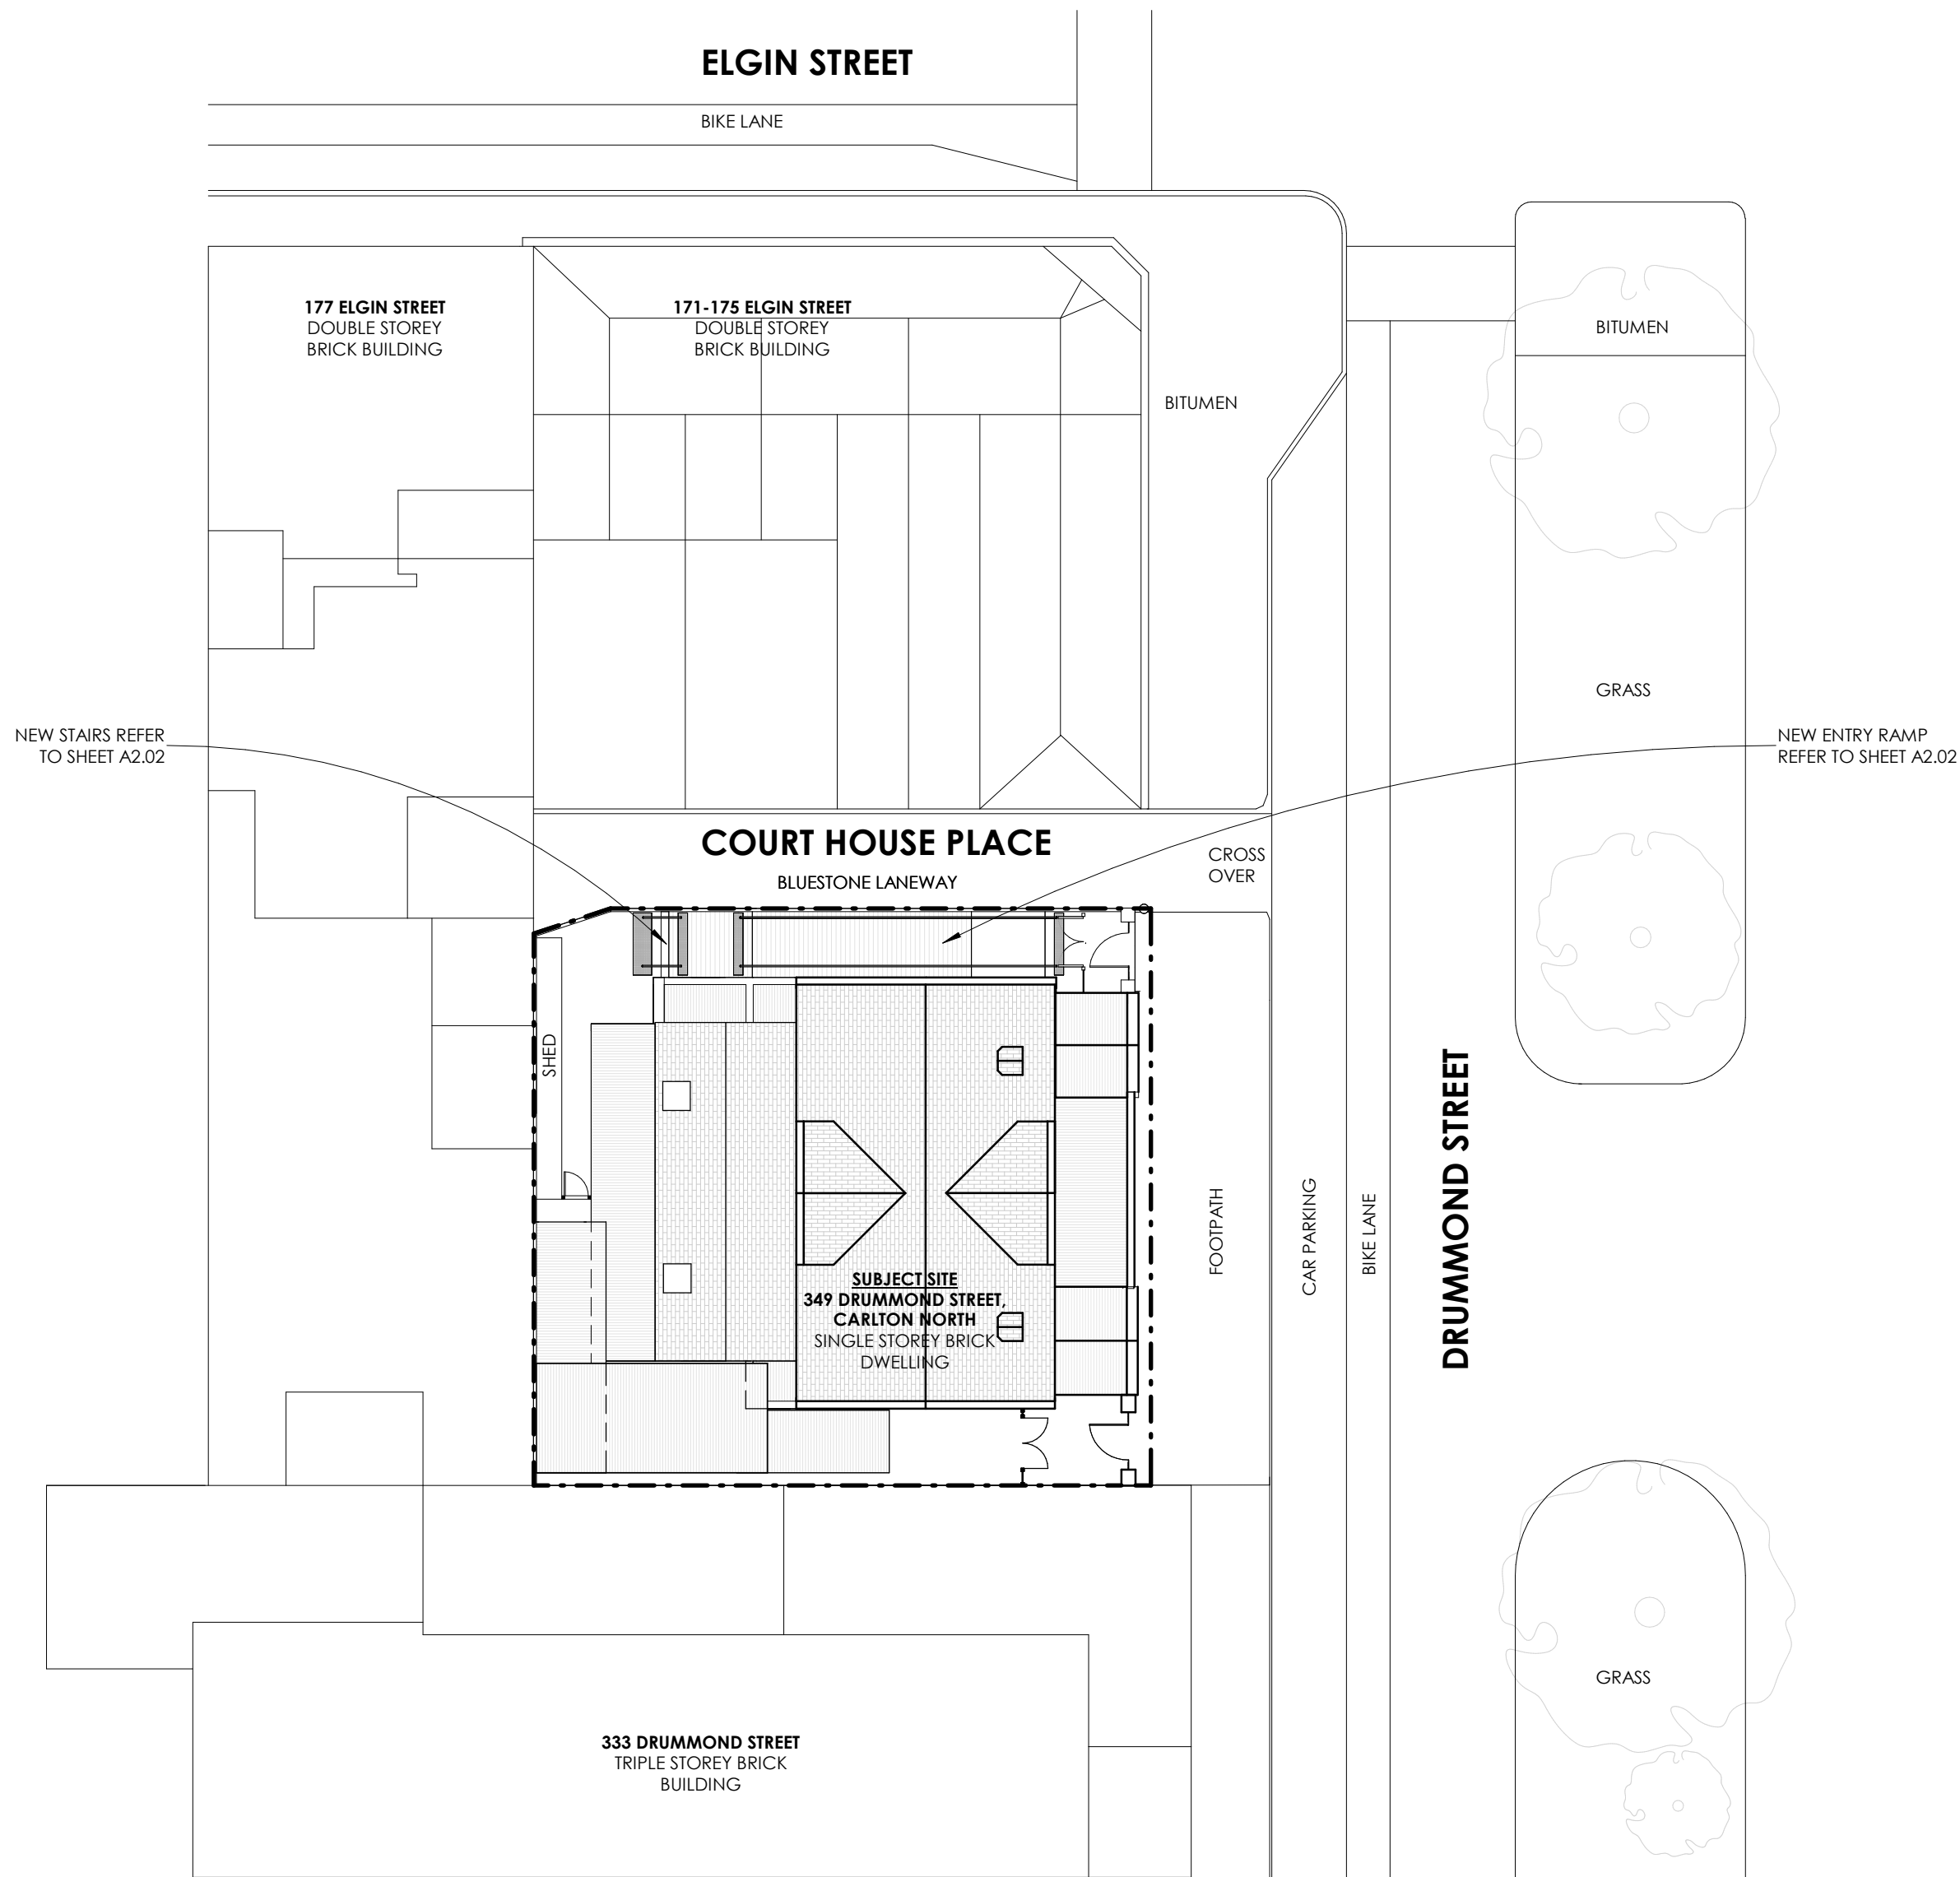

PROPOSED SITE PLAN
1 : 200

© COPYRIGHT: UNLESS OTHERWISE AGREED
THIS DRAWING REMAINS THE PROPERTY OF
CONSTRUCTION & BUILDING DESIGN

E	14/08/26	HERITAGE PERMIT APPLICATION
D	30/07/26	HERITAGE PERMIT APPLICATION
C	8/07/26	CLIENT SUBMISSION
A	26/06/26	CLIENT SUBMISSION


PROJECT
CONCEPT DESIGN DRAWINGS
ALTERATIONS & ADDITIONS AT LA MAMA
COURTHOUSE
349 DRUMMOND STREET, CARLTON NORTH
CLIENT
LA MAMA INC.

SHEET
PROPOSED SITE PLAN


DATE 14/08/26
JOB NUMBER 12609
DRAWN BY JB
CHECKED BY MH
TO SCALE ON A2

DRAWING
NUMBER CD A2.01

VERSION
NUMBER E

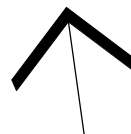


1 BELL STREET BRUNSWICK VICTORIA 3056
PH 03 9380 8855
DP-AD: 1177

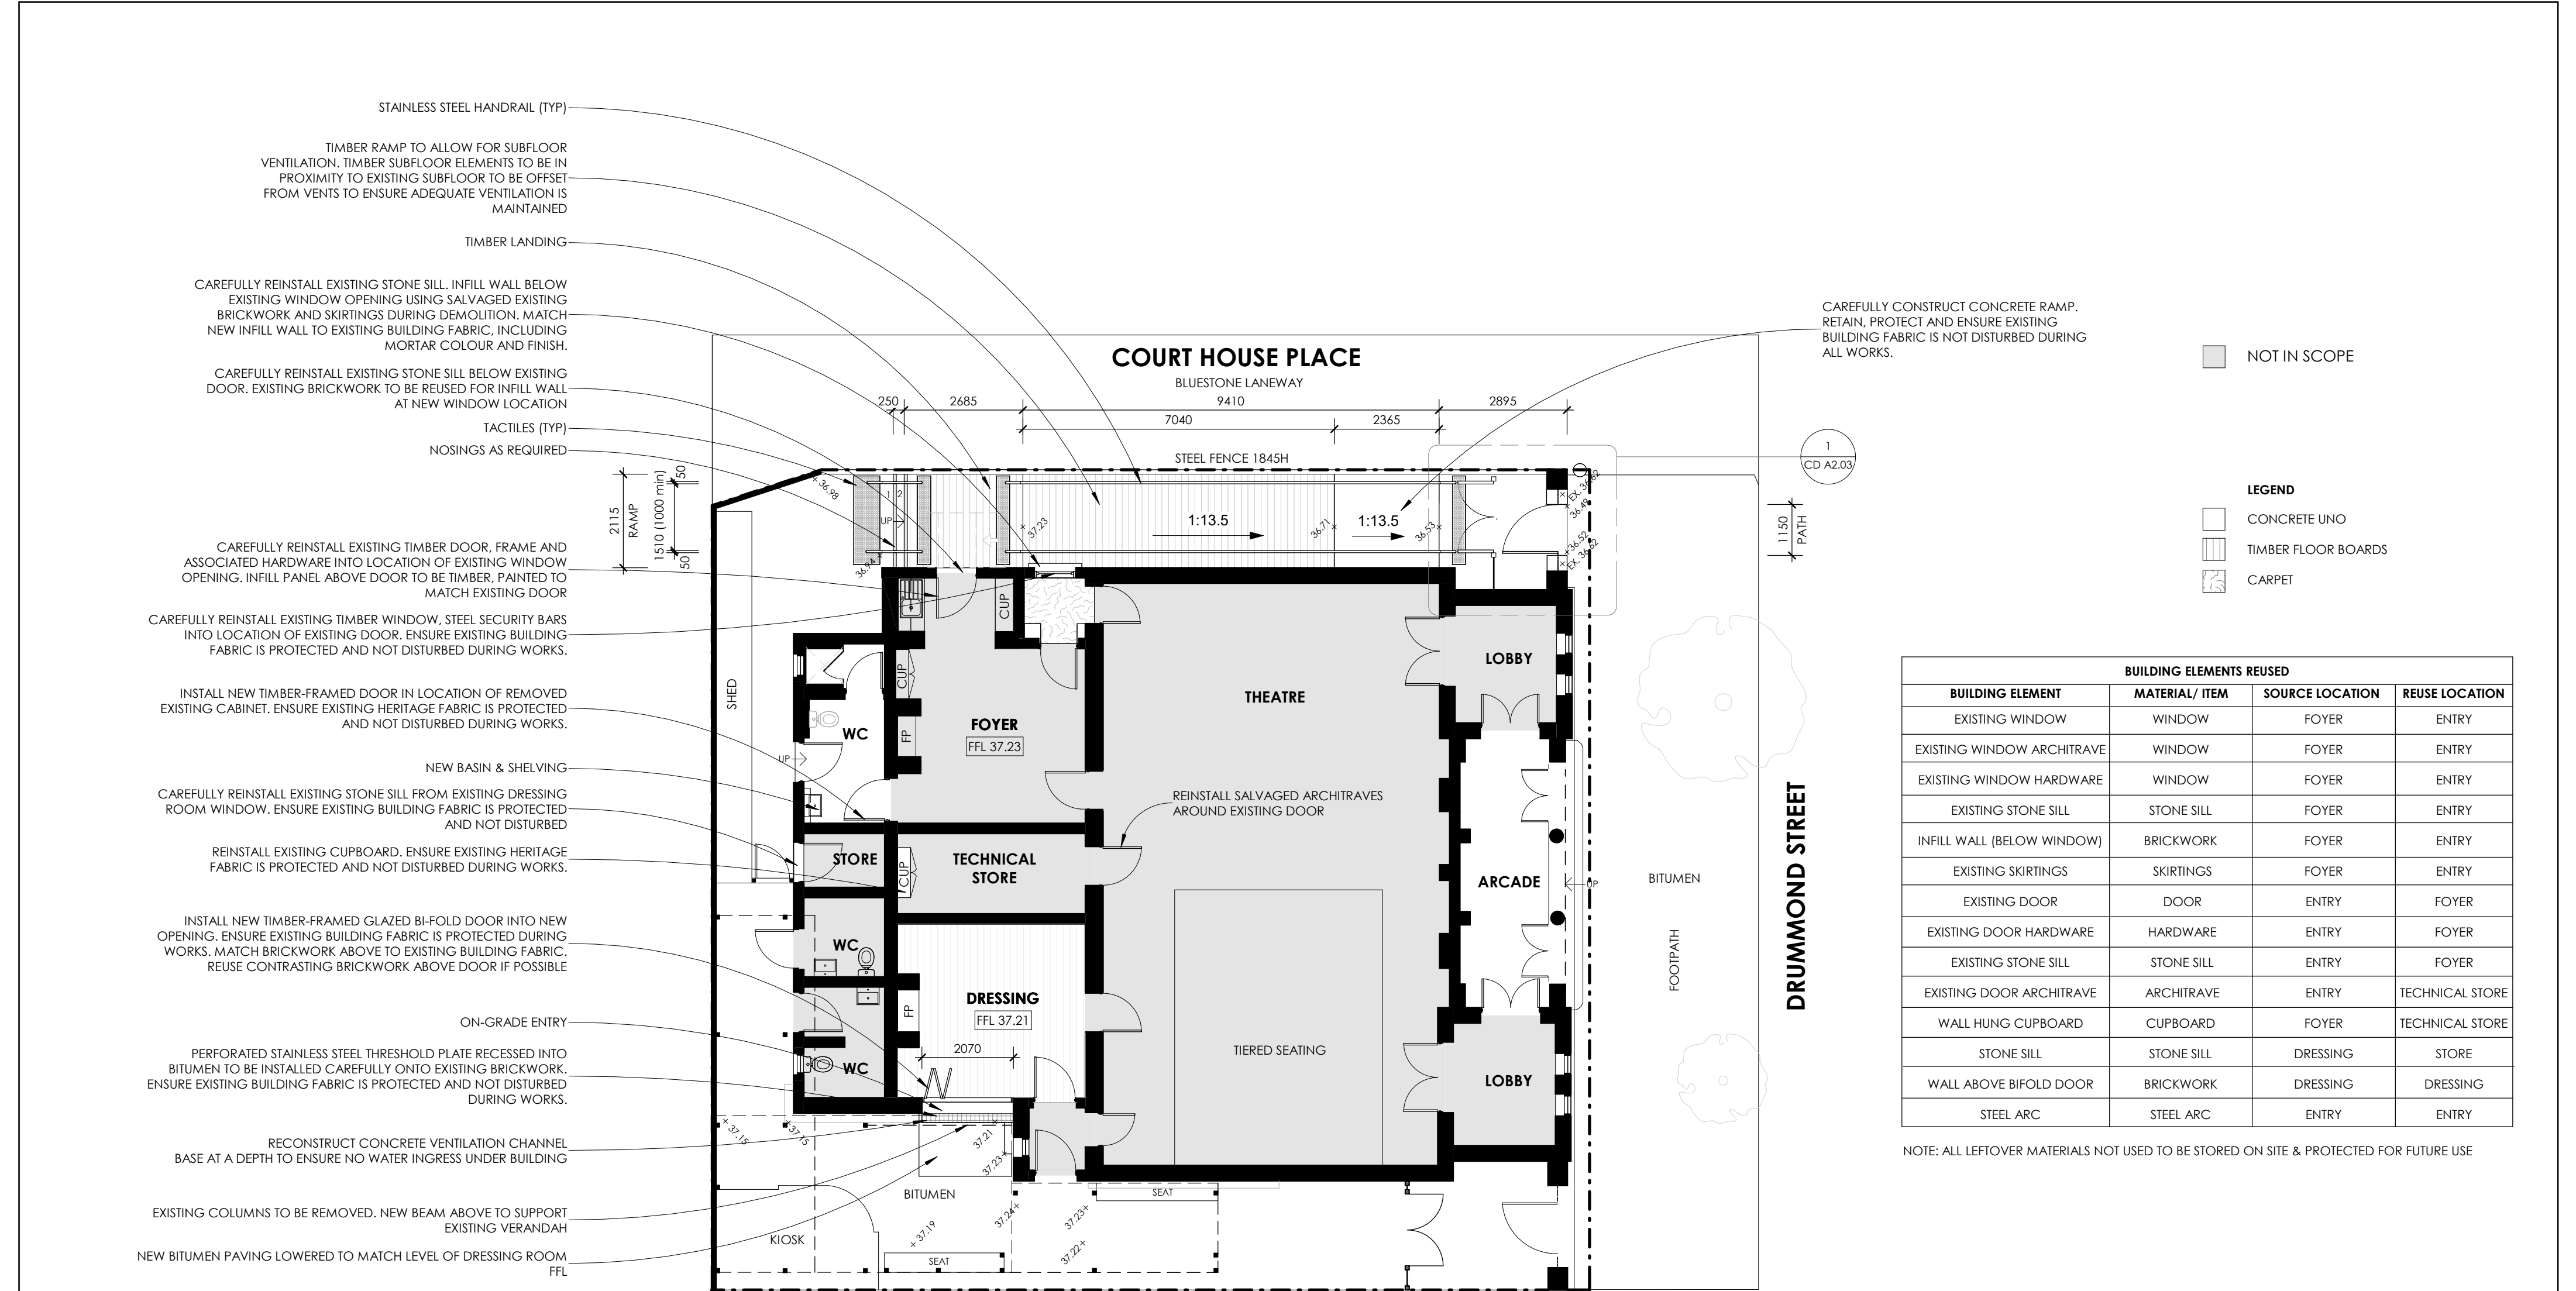


PROPOSED FLOOR PLAN
1 : 100

© COPYRIGHT: UNLESS OTHERWISE AGREED THIS DRAWING REMAINS THE PROPERTY OF CONSTRUCTION & BUILDING DESIGN			PROJECT CONCEPT DESIGN DRAWINGS ALTERATIONS & ADDITIONS AT LA MAMA COURTHOUSE 349 DRUMMOND STREET, CARLTON NORTH CLIENT LA MAMA INC.	SHEET PROPOSED FLOOR PLAN	DATE 14/08/26 JOB NUMBER 12609 DRAWN BY JB CHECKED BY MH TO SCALE ON A2	 CONSTRUCTION & BUILDING DESIGN PTY LTD 1 BELL STREET BRUNSWICK VICTORIA 3056 PH 03 9380 8855 DP-AD: 1177
	E 14/08/26	HERITAGE PERMIT APPLICATION			DRAWING NUMBER CD A2.02	VERSION NUMBER E
	D 30/07/26	HERITAGE PERMIT APPLICATION				
	C 8/07/26	CLIENT SUBMISSION				
	A 26/06/26	CLIENT SUBMISSION				

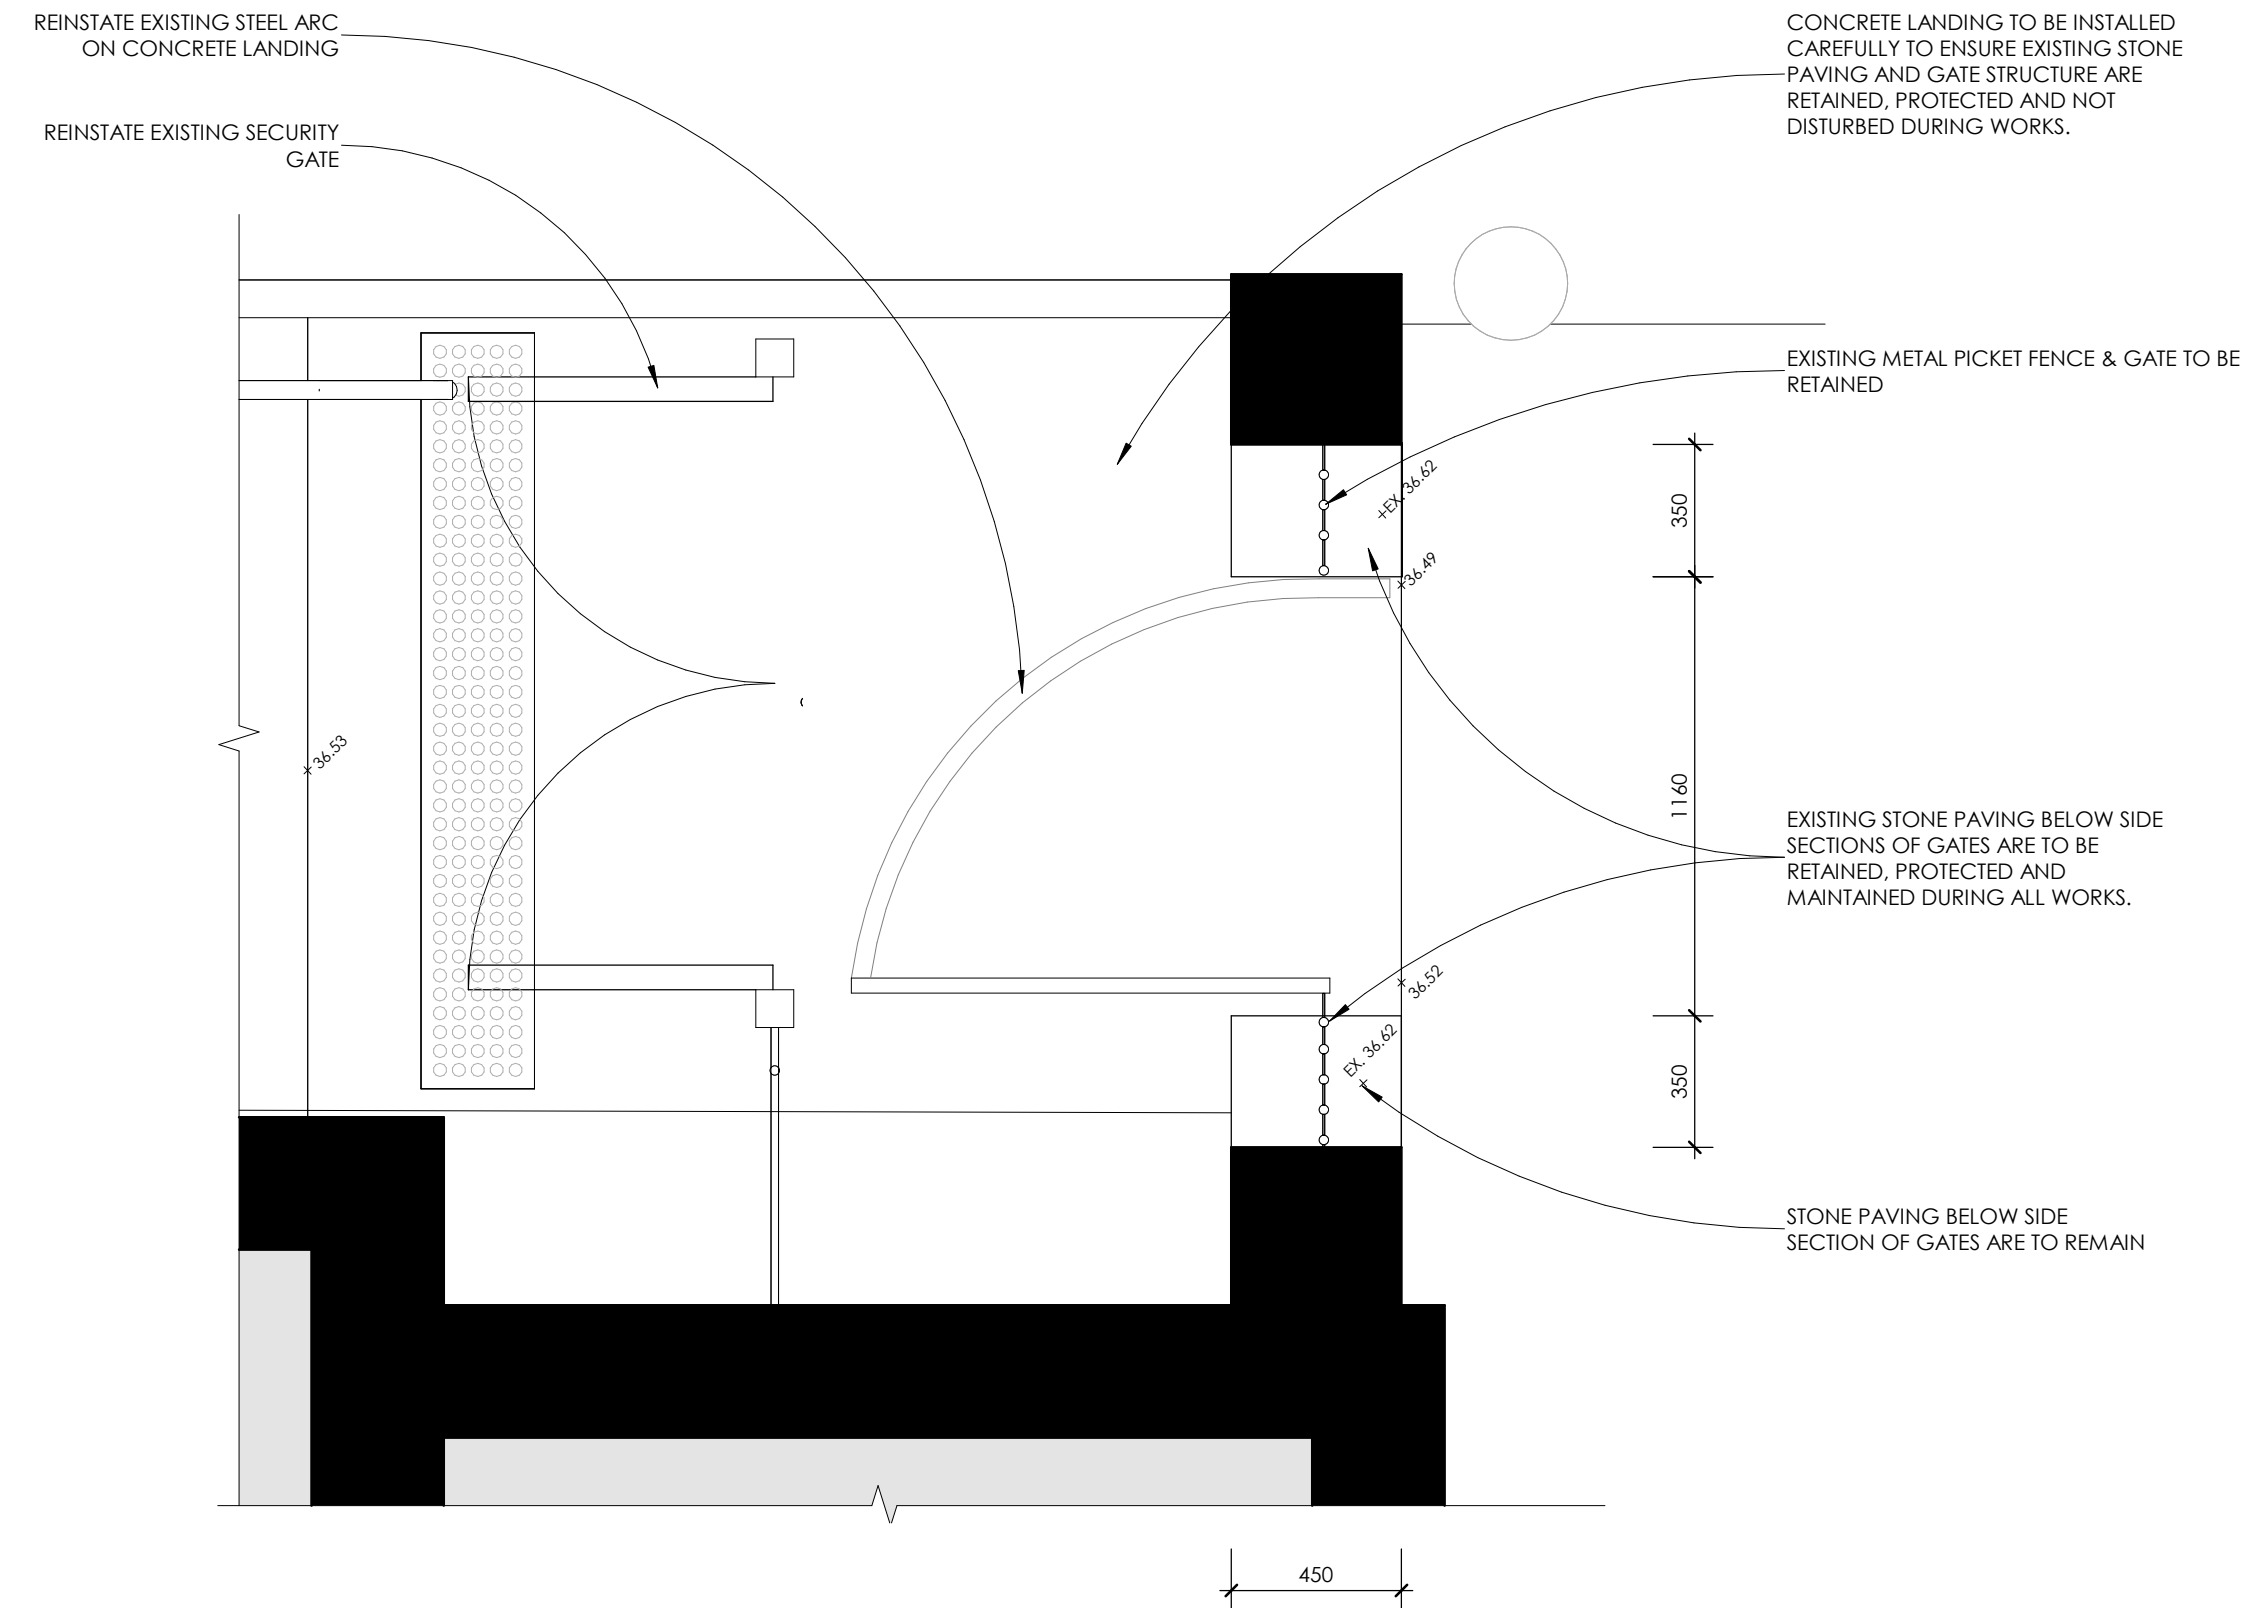

PROPOSED LANDING DETAIL
1 : 20

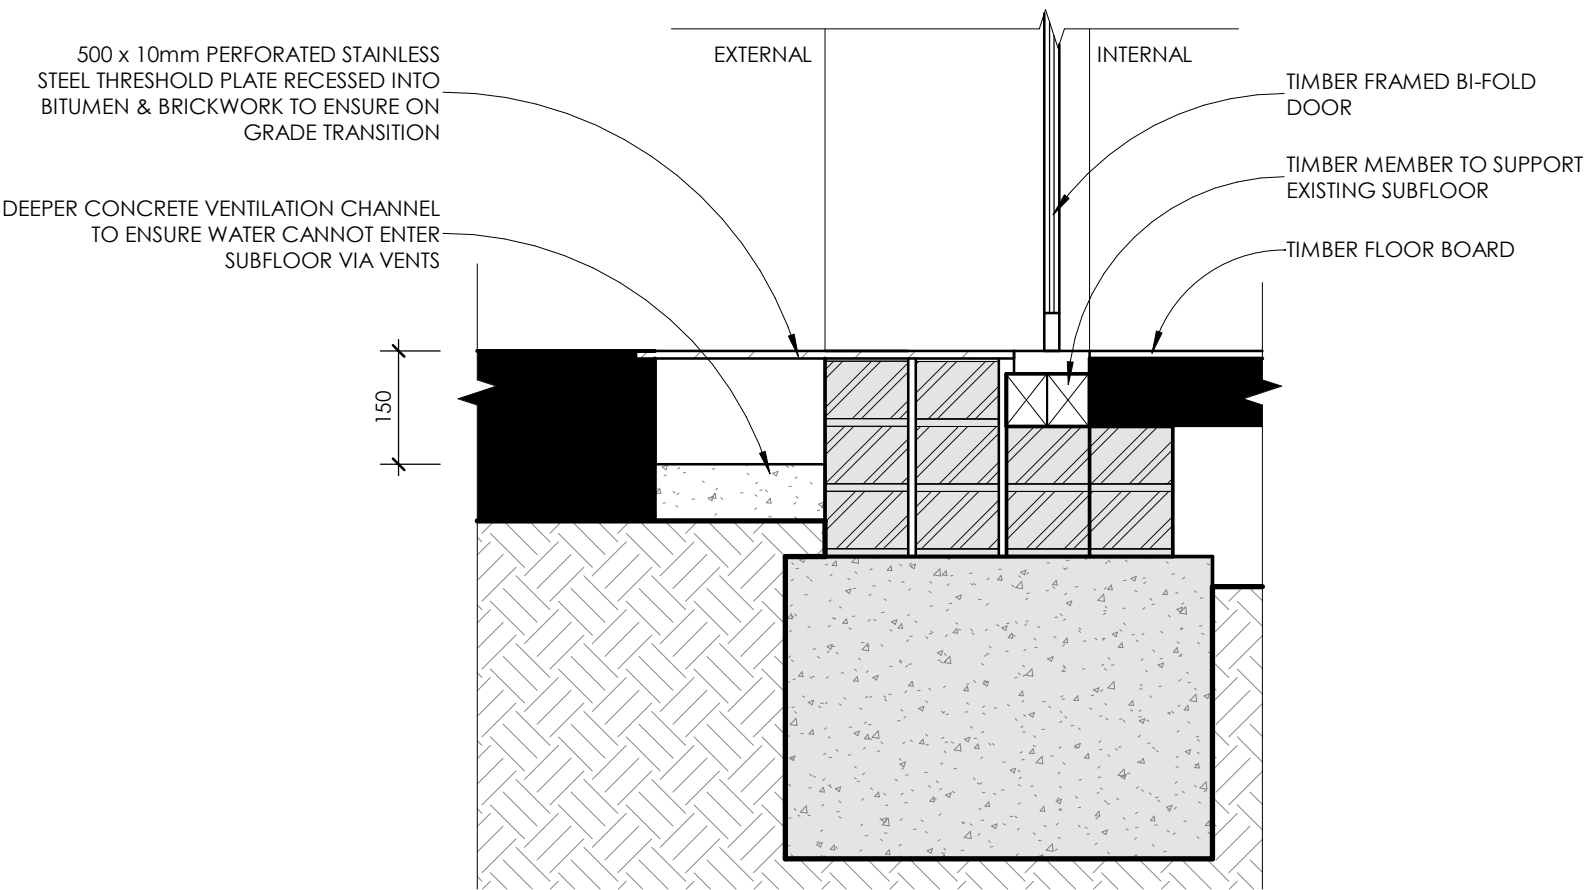

FLOOR TRANSITION DETAIL
1 : 10

© COPYRIGHT: UNLESS OTHERWISE AGREED THIS DRAWING REMAINS THE PROPERTY OF CONSTRUCTION & BUILDING DESIGN

E 14/08/26	HERITAGE PERMIT APPLICATION	

PROJECT

ALTERATIONS & ADDITIONS AT LA MAMA COURTHOUSE
349 DRUMMOND STREET, CARLTON NORTH
CLIENT
LA MAMA INC.

SHEET
PROPOSED DETAILS

DATE 13/08/26
JOB NUMBER 12609
DRAWN BY JB
CHECKED BY MH
TO SCALE ON A2


DRAWING NUMBER **CD A2.03**

VERSION NUMBER **E**




CBD
CONSTRUCTION & BUILDING DESIGN PTY LTD

1 BELL STREET BRUNSWICK VICTORIA 3056
PH 03 9380 8855
DP-AD: 1177

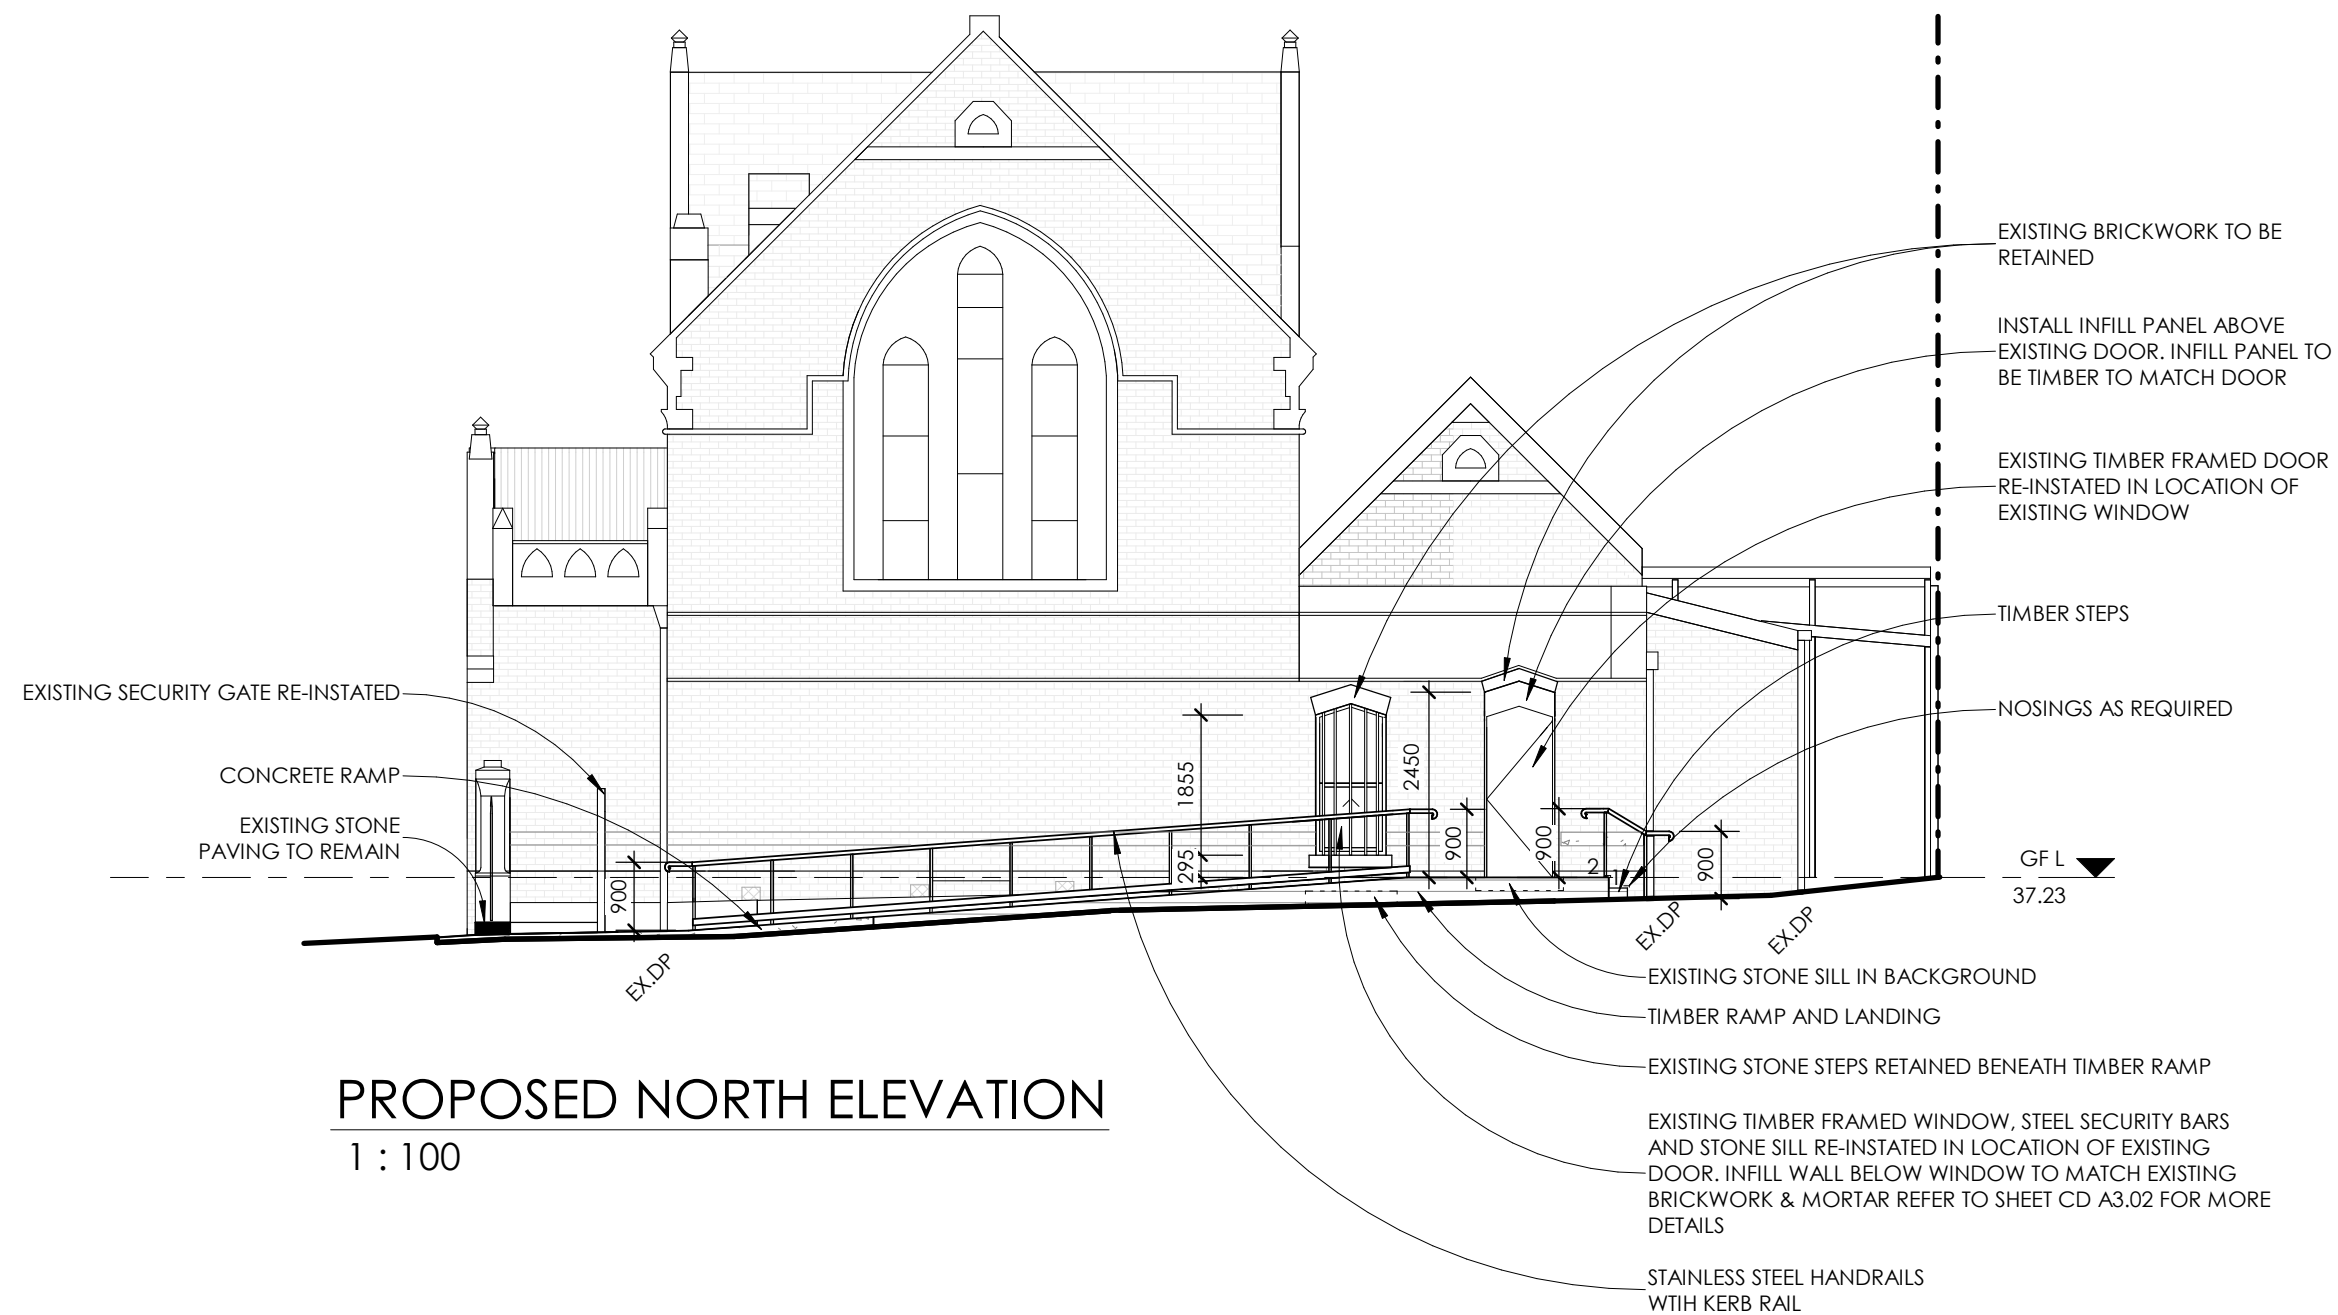

PROPOSED NORTH ELEVATION
1 : 100

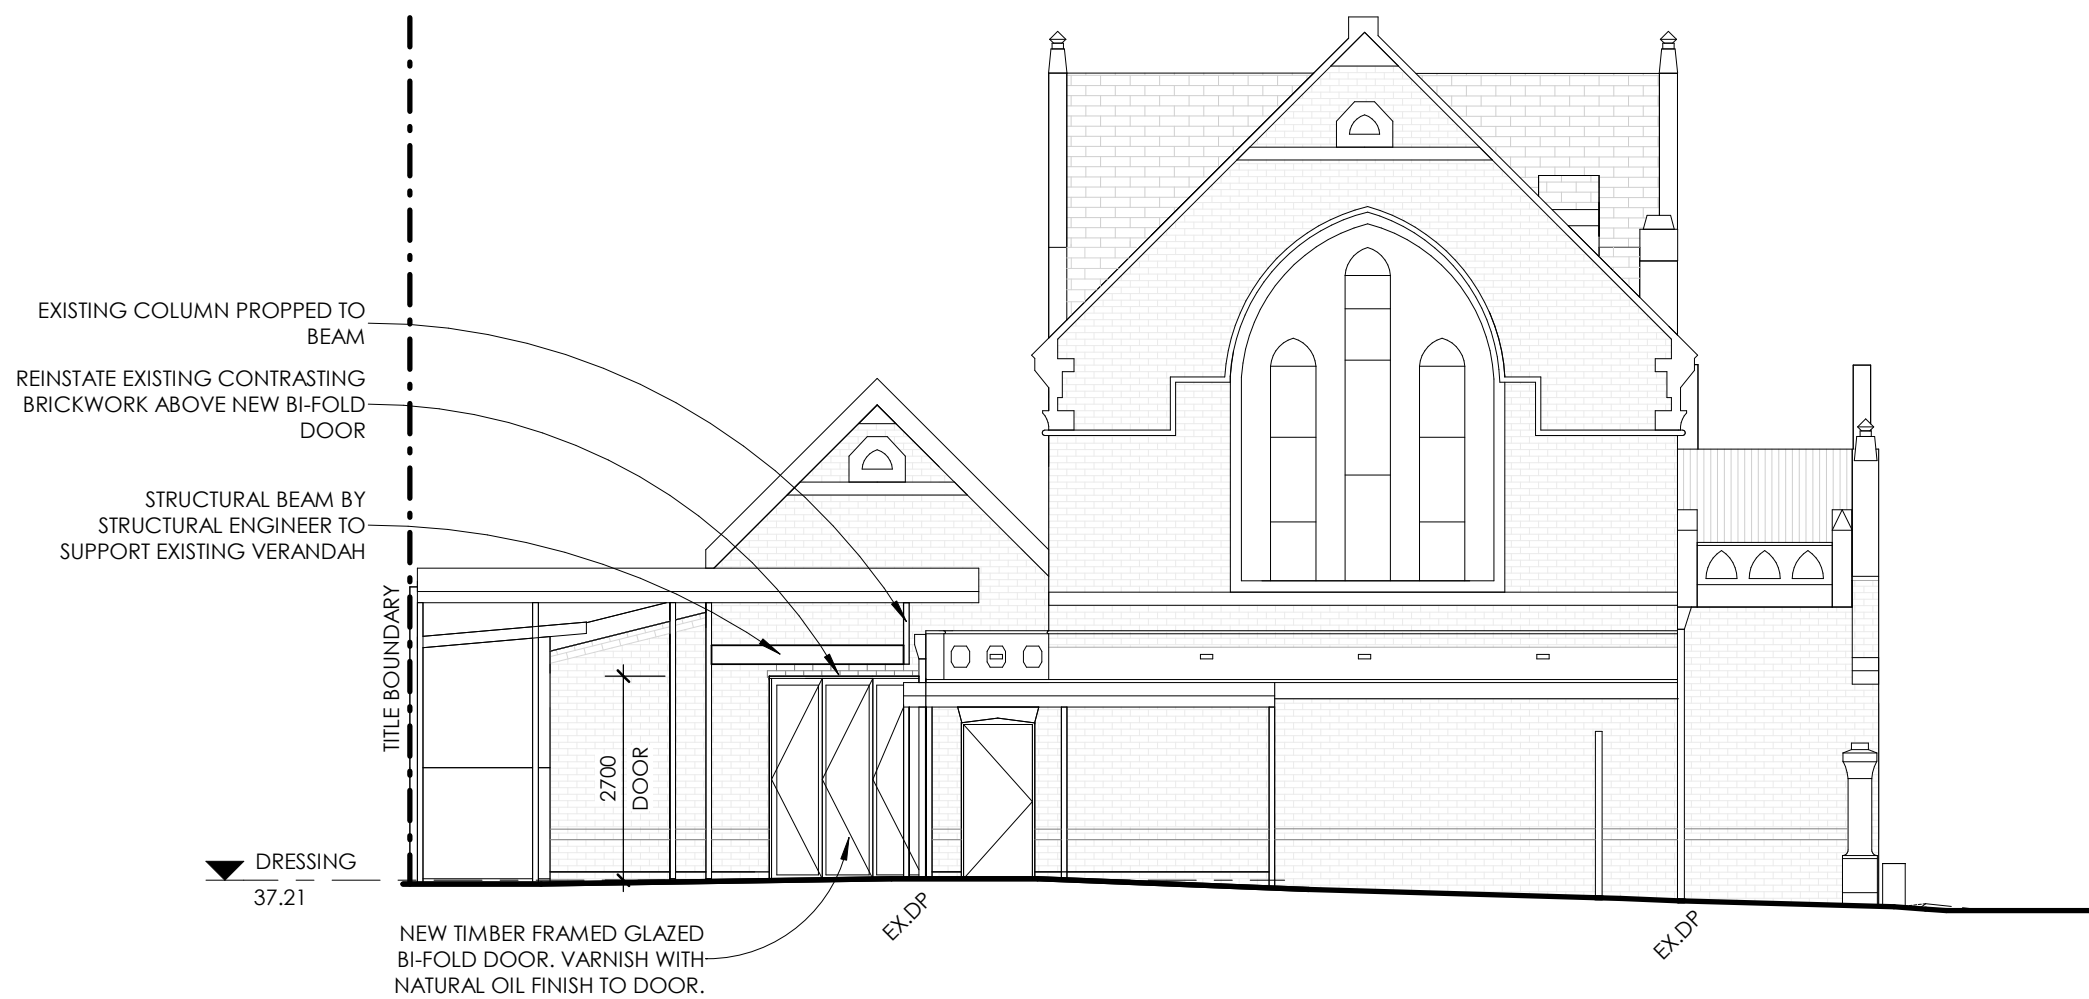

PROPOSED SOUTH ELEVATION
1 : 100



PROPOSED EAST ELEVATION
1 : 100



PROPOSED WEST ELEVATION
1 : 100

© COPYRIGHT: UNLESS OTHERWISE AGREED
THIS DRAWING REMAINS THE PROPERTY OF
CONSTRUCTION & BUILDING DESIGN

E	14/08/26	HERITAGE PERMIT APPLICATION
D	30/07/26	HERITAGE PERMIT APPLICATION
C	8/07/26	CLIENT SUBMISSION
A	26/06/26	CLIENT SUBMISSION

PROJECT
CONCEPT DESIGN DRAWINGS
ALTERATIONS & ADDITIONS AT LA MAMA
COURTHOUSE
349 DRUMMOND STREET, CARLTON NORTH
CLIENT
LA MAMA INC.

SHEET
PROPOSED ELEVATIONS

DATE 14/08/26
JOB NUMBER 12609
DRAWN BY JB
CHECKED BY MH
TO SCALE ON A2

DRAWING
NUMBER **CD A3.01**

VERSION
NUMBER **E**

C&B
CONSTRUCTION & BUILDING DESIGN PTY LTD
1 BELL STREET BRUNSWICK VICTORIA 3056
PH 03 9380 8855
DP-AD: 1177

MATERIALS & FINISHES

EXISTING FINISHES

WALL FINISHES



EXISTING FACE
BRICKWORK: RED

MORTAR FINISH: RED



EXISTING FACE
BRICKWORK: LIMESTONE

MORTAR FINISH: LIMESTONE



EXISTING PLINTH
BRICKWORK: LIMESTONE

MORTAR FINISH: LIMESTONE



EXISTING FACE STONE
WALL & TRIMS



PLINTH BRICKWORK - VENTILATION
CHANNEL: DARK GREY

MORTAR FINISH: LIMESTONE



EXISTING
PLASTERBOARD PAINTED
BLUE IN FOYER & ENTRY



EXISTING
PLASTERBOARD PAINTED
YELLOW IN DRESS



EXISTING SKIRTING



NEW DOOR BETWEEN FOYER &
WC TO MATCH EXISTING DOOR INCLUDING ARCHITRAVE,
PANELS, FRAME AND ASSOCIATED FINISHES



SECURITY GATE



TIMBER FRAMED
WINDOWS ,CONCRETE SILL
& ARCHED BRICKWORK



STONE PAVING



METAL PICKET GATE



MISSING ARCHITRAVES AROUND STORE ROOM
DOOR



STONE SILL BENEATH STORE DOOR IN POOR
CONDITION



EXISTING TIMBER DOOR & ARCHITRAVE



TIMBER ARCHITRAVE & SKIRTING IN DRESSING ROOM



TIMBER ARCHITRAVE & SKIRTING IN DRESSING ROOM



EXISTING VENT IN VENTILATION CHANNEL



STONE SILL & STEPS BENEATH EXISTING DOOR



EXISTING STEEL ARC EMBEDDED INTO STONE
PAVING



EXISTING CABINET IN FOYER



EXISTING BRICKWORK FINISH PATTERN

© COPYRIGHT: UNLESS OTHERWISE AGREED
THIS DRAWING REMAINS THE PROPERTY OF
CONSTRUCTION & BUILDING DESIGN

E	14/08/26	HERITAGE PERMIT APPLICATION
D	30/07/26	HERITAGE PERMIT APPLICATION
B	30/06/26	CLIENT SUBMISSION

PROJECT
CONCEPT DESIGN DRAWINGS
ALTERATIONS & ADDITIONS AT LA MAMA
COURTHOUSE
349 DRUMMOND STREET, CARLTON NORTH
CLIENT
LA MAMA INC.

SHEET
EXISTING MATERIALS &
FINISHES

DATE	14/08/26
JOB NUMBER	12609
DRAWN BY	JB
CHECKED BY	MH
TO SCALE ON	A2
DRAWING NUMBER	CD A3.02
VERSION NUMBER	E

CBD
CONSTRUCTION & BUILDING DESIGN PTY LTD
1 BELL STREET BRUNSWICK VICTORIA 3056
PH 03 9380 8855
DP-AD: 1177

MATERIALS & FINISHES

PROPOSED FINISHES

RAMP FINISHES



CONCRETE RAMP



STAIR NOSING



TIMBER DECKING
BOARDS




TIMBER INFILL PANEL



STAINLESS STEEL
THRESHOLD PLATE

PAINT FINISHES

 

EXISTING DOOR, WINDOW &
INFILL PANEL PAINTED TO
MATCH EXISTING



DISCRETE TACTILE
INDICATORS



INFILL WALL ABOVE NEW
DOOR IN FOYER PAINTED TO
MATCH EXISTING



STAINLESS STEEL HANDRAILS WITH KERB RAILS



TIMBER RAMP



TIMBER FRAMED GLAZED BI-FOLD DOOR WITH NATURAL OIL FINISH

© COPYRIGHT: UNLESS OTHERWISE AGREED
THIS DRAWING REMAINS THE PROPERTY OF
CONSTRUCTION & BUILDING DESIGN

E	14/08/26	HERITAGE PERMIT APPLICATION
B	30/06/26	CLIENT SUBMISSION


PROJECT
CONCEPT DESIGN DRAWINGS
ALTERATIONS & ADDITIONS AT LA MAMA
COURTHOUSE
349 DRUMMOND STREET, CARLTON NORTH
CLIENT
LA MAMA INC.

SHEET
**PROPOSED MATERIALS &
FINISHES**

DATE 14/08/26
JOB NUMBER 12609
DRAWN BY JB
CHECKED BY MH
TO SCALE ON A2

DRAWING
NUMBER **CD A3.03**

VERSION
NUMBER **E**

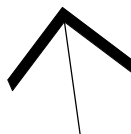

CBD
CONSTRUCTION & BUILDING DESIGN PTY LTD

1 BELL STREET BRUNSWICK VICTORIA 3056
PH 03 9380 8855
DP-AD: 1177