


FLOOR PLAN

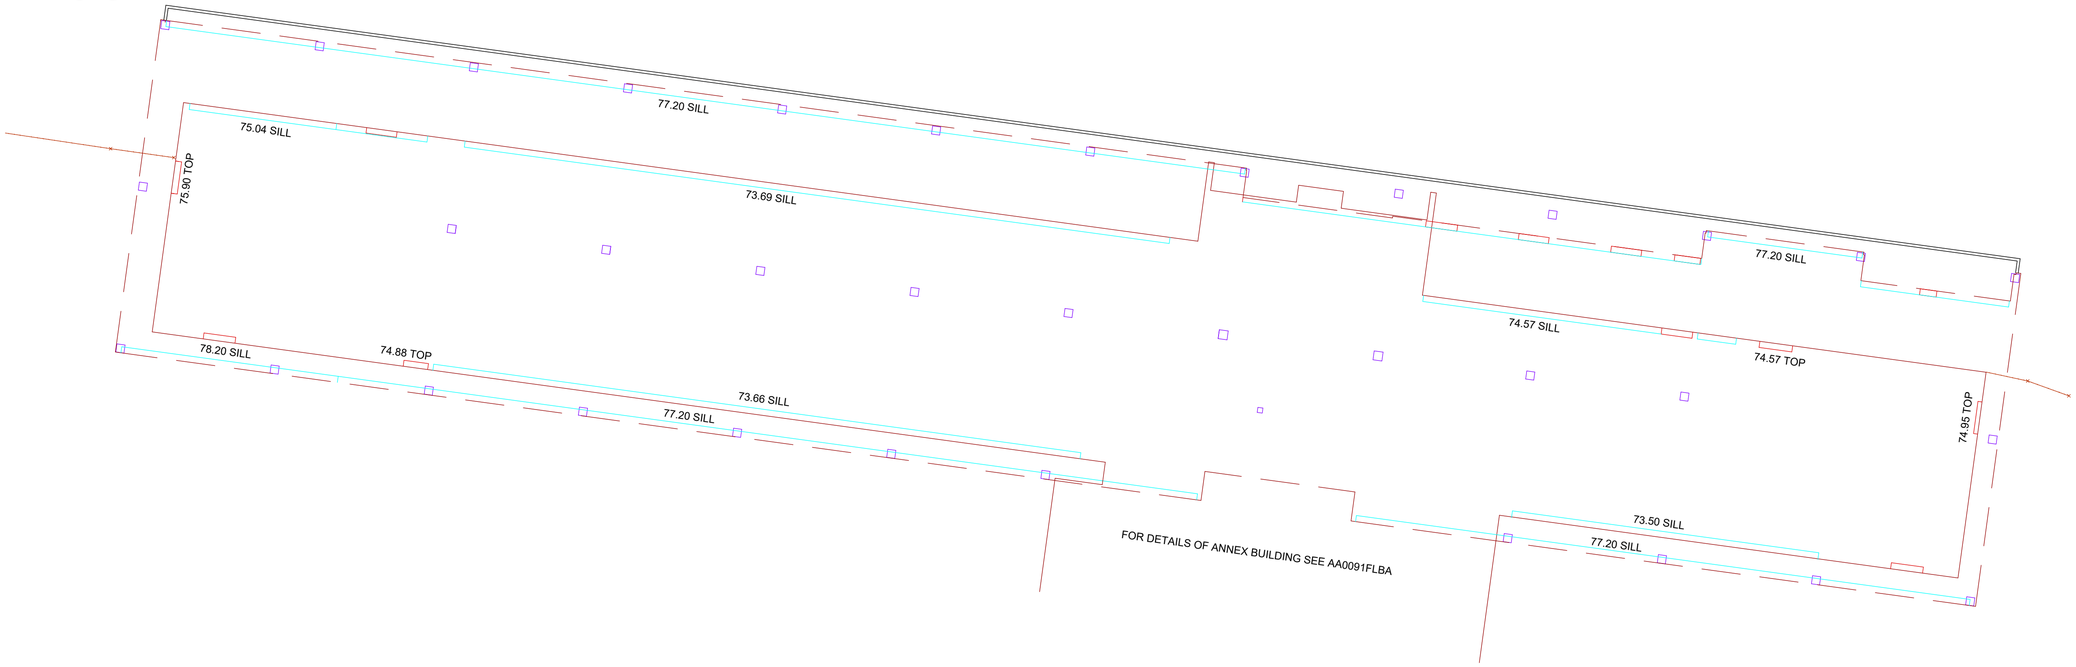

NORTH ELEVATION

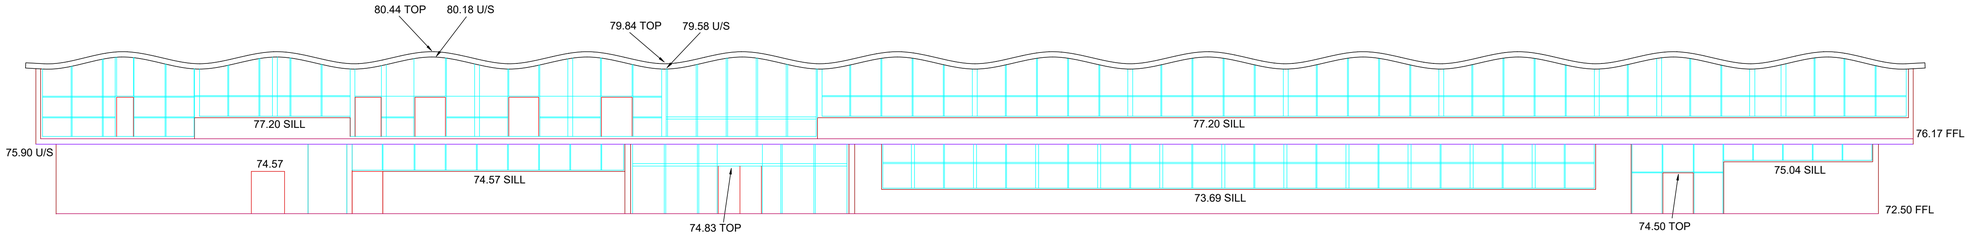

SOUTH ELEVATION

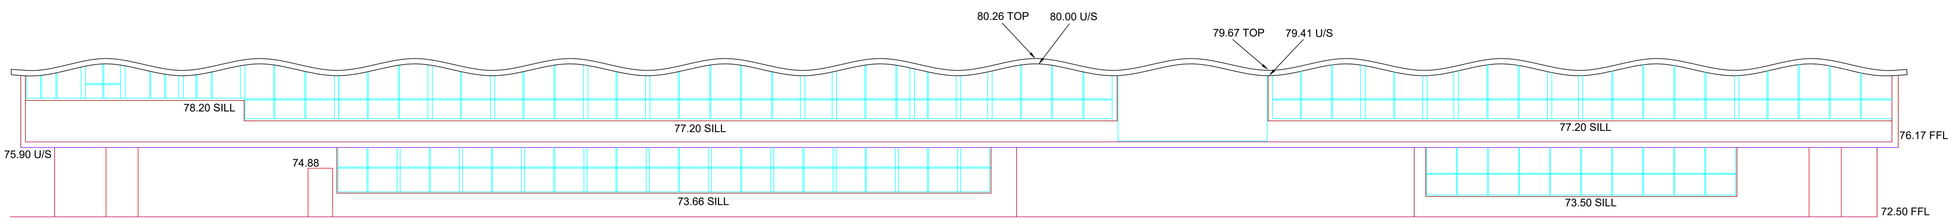

N
MGA

Lyssna

CLIENT

ERS/CIP - Wellington Road - Mulgrave

PROJECT

Address
276-294 Wellington Road
Mulgrave 3170
Certificate of Title
Volume 12052 Folio 870

SURVEY

Facade Survey

SCALE 1:150 0 1.5 3 4.5 6 9

Date of Survey	03/04/2020
Job Number	AA0091
Drawing Number	FLEA
Drawing Issue Date	15/04/20
Drawn By	SL
Original Page Size	A1

NOTATIONS

This plan and information shown must only be used by the client for its intended purpose. Lyssna Group does not warrant the use of the plan or information shown for any other purpose. All third parties are responsible for verifying information and its suitability for their purposes.

Access was not availble in some areas, these areas have been noted on the plan.

Plan contains frozen layers for clarity.

Levels shown +1.3m have been reduced to the Australian Height Datum (AHD) based on VERIS "Site Plan of Survey Control & Site Coordination" drawing 39183700AC (Issue C)

© Lyssna Group 2019


Except as permitted under the Copyright Act 1968 (Cth) or granted in a separate agreement, you may not reproduce or communicate any of the content of this plan or digital files, without permission of copyright owners. All other rights are reserved

LEGEND


WINDOW
DOOR
EXTERIOR WALL - GROUND
EXTERIOR WALL - FIRST
FACADE
COLUMN
FLOOR LEVEL
UNDERSIDE OF SLAB
RIDGE
FENCE

SHEET 1 OF 1

Lyssna Group Pty Ltd
ABN 18 616 811 191
PO Box 1098, South Melbourne 3205
Suite 3, 102 Dodds Street
Southbank VIC 3006 Australia
LyssnaGroup.com

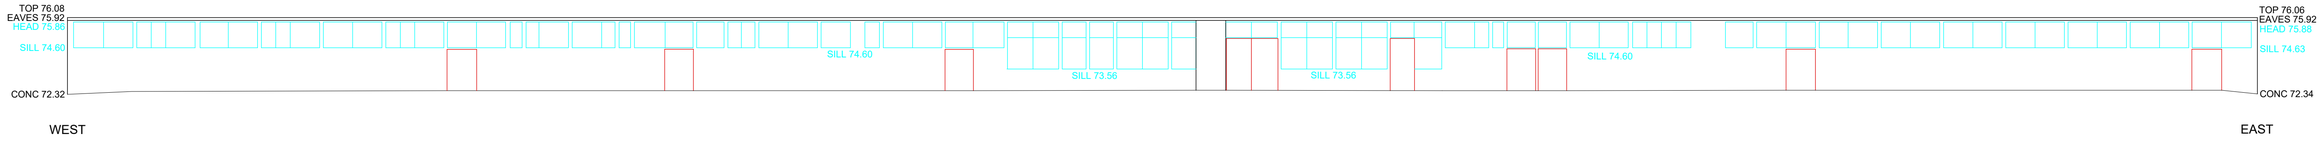


WINDOW ELEVATION A-A'

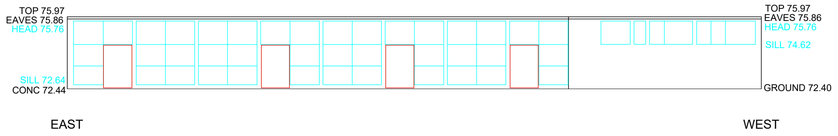


WINDOW ELEVATION B-B'



WINDOW ELEVATION B-B'

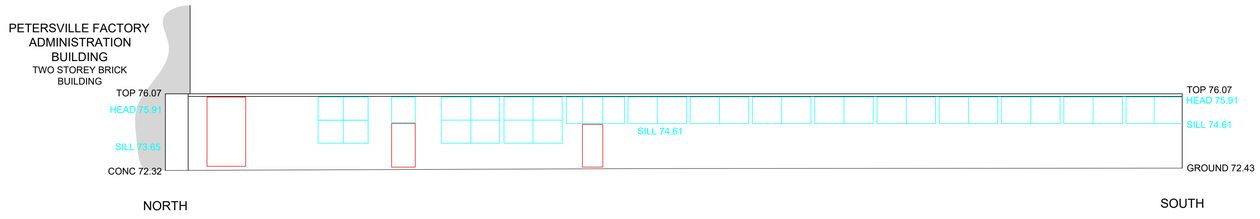

WINDOW ELEVATION D-D'

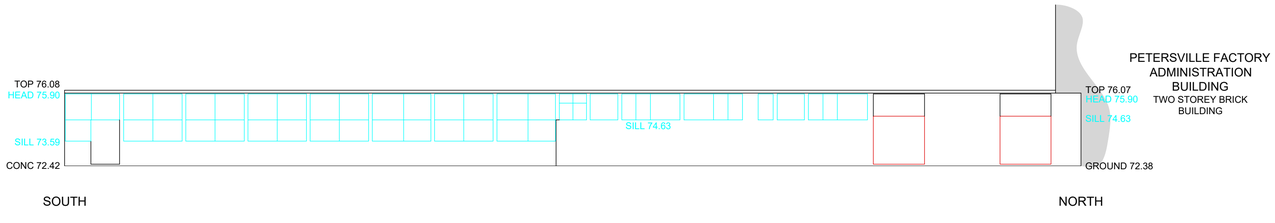

WINDOW ELEVATION E-E'

NOTATIONS

This plan and information shown must only be used by the client for its intended purpose. Lyssna Group does not warrant the use of the plan or information shown for any other purpose. All third parties are responsible for verifying information and its suitability for their purposes.

Ridge lines and air conditioning units shown on the roof of the building have been traced from aerial photography as these features could not be measured at the time of survey.

Plan contains frozen layers for clarity.

Levels shown $^{-1.34}$ have been reduced to the Australian Height Datum (AHD) based on VERIS "Site Plan of Survey Control & Site Coordination" drawing 39183700AC (Issue C)

© Lyssna Group 2019

Except as permitted under the Copyright Act 1968 (Cth) or granted in a separate agreement, you may not reproduce or communicate any of the content of this plan or digital files, without permission of copyright owners. All other rights are reserved

LEGEND

040	STEEL COLUMN
042	UNDERSIDE OF PURLIN
104	EXISTING SURFACE
107	FLOOR LEVEL
601	SUBJECT BUILDING
603	BUILDING
604	VERANDAH
606	DOOR
631	TOP
632	EAVES
636	WINDOW HEAD
637	WINDOW SILL
655	CABLE TRAY
765	AIR CONDITIONING UNIT
903	FENCE
	TRACE

MGA

Lyssna

CLIENT

ERS/CIP - Wellington Road - Mulgrave

PROJECT

Address
276-294 Wellington Road
Mulgrave 3170

Certificate of Title
Volume 12052 Folio 870

SURVEY

Feature & Level Survey

SCALE 1:150

0 1.5 3 4.5 6 9

Date of Survey	5/06/2019
Job Number	AA0091
Drawing Number	FLBA
Drawing Issue Date	07/06/19
Drawn By	JC
Original Page Size	A1

SHEET 2 OF 2

Lyssna Group Pty Ltd
ABN 18 616 811 191
PO Box 1098, South Melbourne 3205
Suite 3, 102 Dodds Street
Southbank VIC 3006 Australia
LyssnaGroup.com

GROUND



1st FLOOR



N
MGA

Lyssna

CLIENT

ERS/CIP - Wellington Road - Mulgrave

PROJECT

Address
276-294 Wellington Road
Mulgrave 3170
Certificate of Title
Volume 12052 Folio 870

SURVEY

Internal Building Survey

SCALE 1:150

0 1.5 3 4.5 6 9

Date of Survey	03/04/2020
Job Number	AA0091
Drawing Number	FLDA
Drawing Issue Date	09/04/20
Drawn By	SL
Original Page Size	A1

NOTATIONS

This plan and information shown must only be used by the client for its intended purpose. Lyssna Group does not warrant the use of the plan or information shown for any other purpose. All third parties are responsible for verifying information and its suitability for their purposes.

Access was not availble in some areas, these areas have been noted on the plan.

Plan contains frozen layers for clarity.

© Lyssna Group 2019


Except as permitted under the Copyright Act 1968 (Cth) or granted in a separate agreement, you may not reproduce or communicate any of the content of this plan or digital files, without permission of copyright owners. All other rights are reserved

LEGEND

INTERNAL WALL
DOOR
STAIR
EXTERIOR WALL
FACADE
COLUMN
FENCE

SHEET 1 OF 1

Lyssna Group Pty Ltd
ABN 18 616 811 191
PO Box 1098, South Melbourne 3205
Suite 3, 102 Dodds Street
Southbank VIC 3006 Australia
LyssnaGroup.com

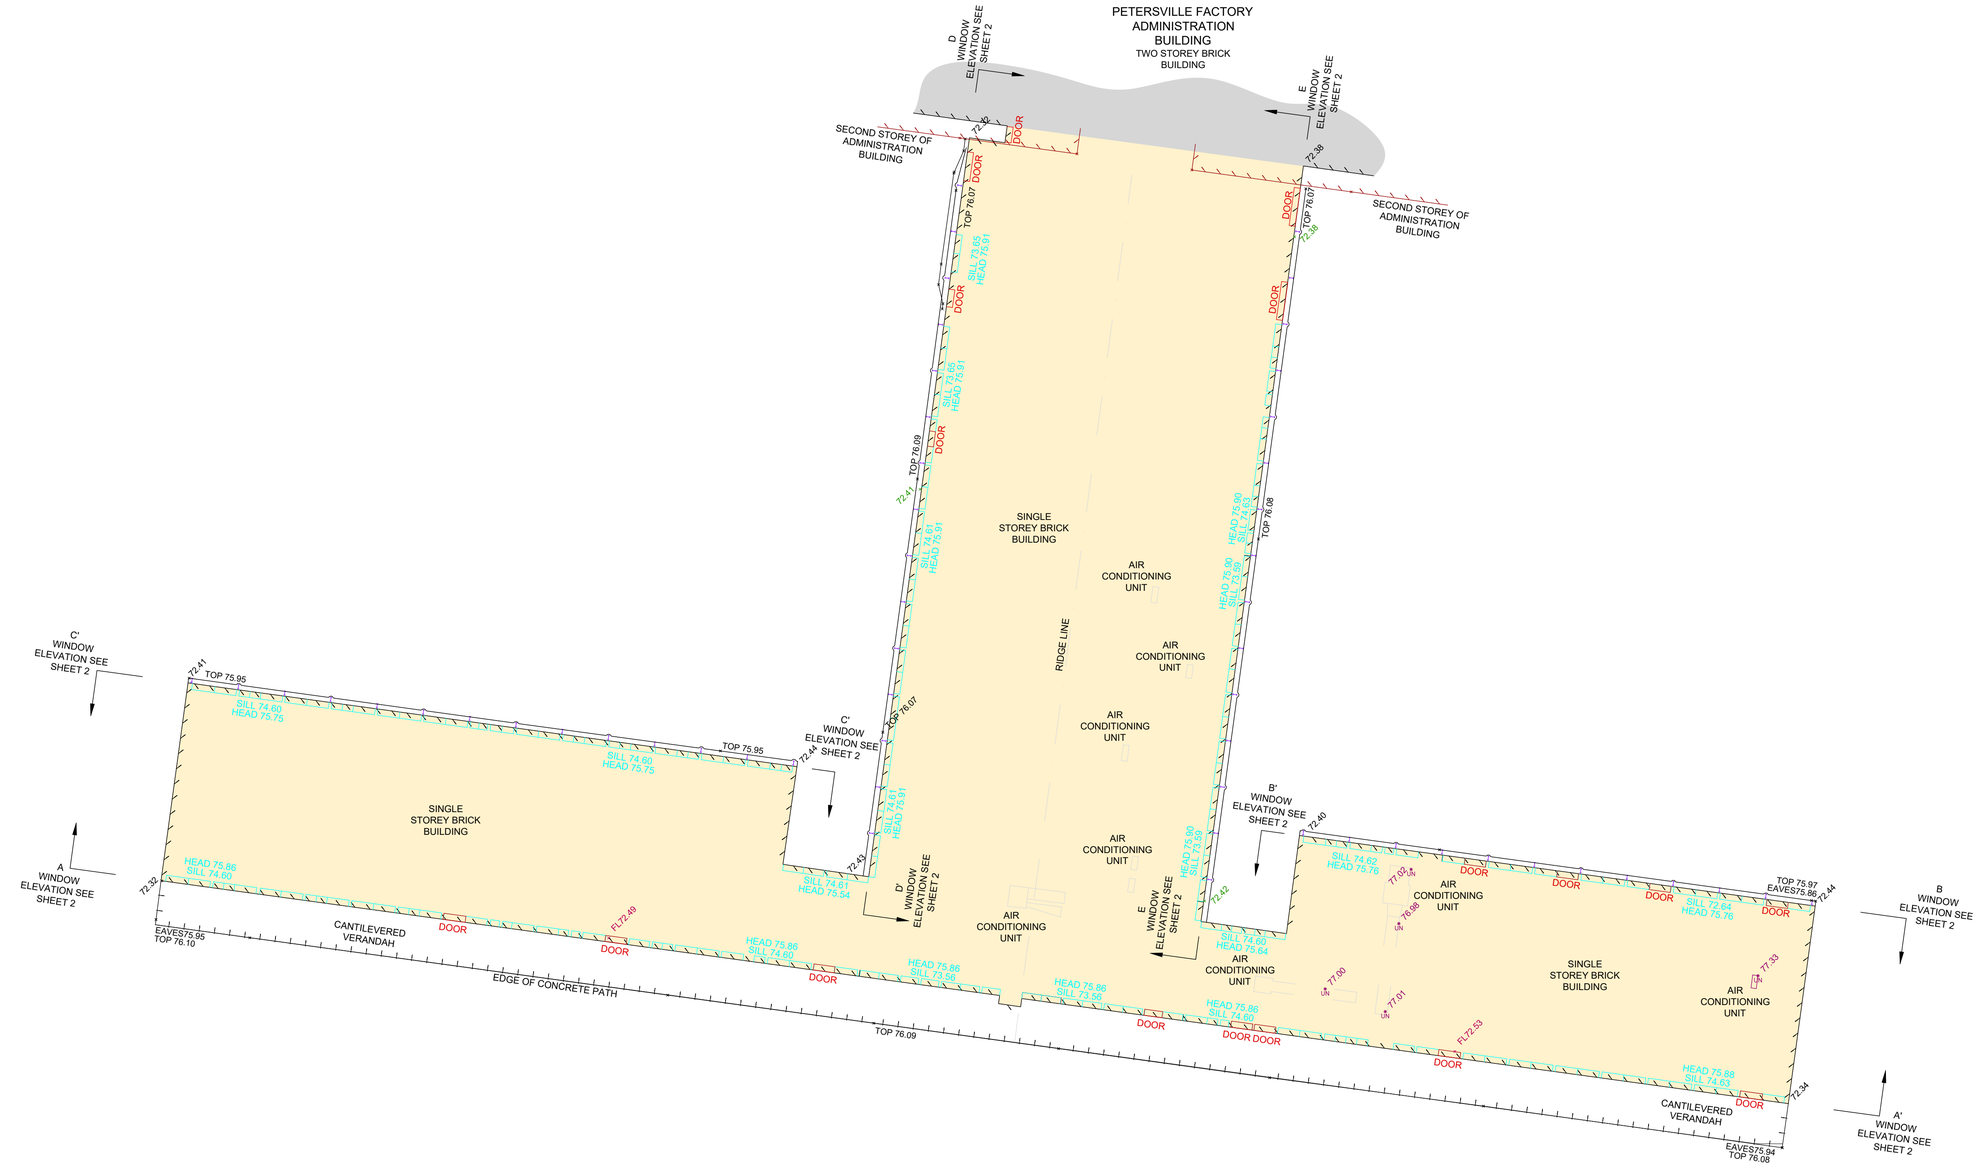

N

MGA

Lyssna

CLIENT

ERS/CIP - Wellington Road - Mulgrave

PROJECT

Address
276-294 Wellington Road
Mulgrave 3170

Certificate of Title
Volume 12052 Folio 870

SURVEY

Feature & Level Survey

SCALE 1:200 0 2 4 6 8 12

Date of Survey	5/06/2019
Job Number	AA0091
Drawing Number	FLBA
Drawing Issue Date	07/06/19
Drawn By	JC
Original Page Size	A1

NOTATIONS

This plan and information shown must only be used by the client for its intended purpose. Lyssna Group does not warrant the use of the plan or information shown for any other purpose. All third parties are responsible for verifying information and its suitability for their purposes.

Ridge lines and air conditioning units shown on the roof of the building have been traced from aerial photography as these features could not be measured at the time of survey.

Plan contains frozen layers for clarity.

Levels shown 12.34 have been reduced to the Australian Height Datum (AHD) based on VERIS "Site Plan of Survey Control & Site Coordination" drawing 39183700AC (Issue C)

© Lyssna Group 2019

Except as permitted under the Copyright Act 1968 (Cth) or granted in a separate agreement, you may not reproduce or communicate any of the content of this plan or digital files, without permission of copyright owners. All other rights are reserved

LEGEND

040	STEEL COLUMN	
042	UNDERSIDE OF PURLIN	
104	EXISTING SURFACE	
107	FLOOR LEVEL	
601	SUBJECT BUILDING	
603	BUILDING	
604	VERANDAH	
606	DOOR	
631	TOP	
632	EAVES	
636	WINDOW HEAD	
637	WINDOW SILL	
655	CABLE TRAY	
765	AIR CONDITIONING UNIT	UN
903	FENCE	
	TRACE	

SHEET 1 OF 2

Lyssna Group Pty Ltd
ABN 18 616 811 191
PO Box 1098, South Melbourne 3205
Suite 3, 102 Dodds Street
Southbank VIC 3006 Australia
LyssnaGroup.com