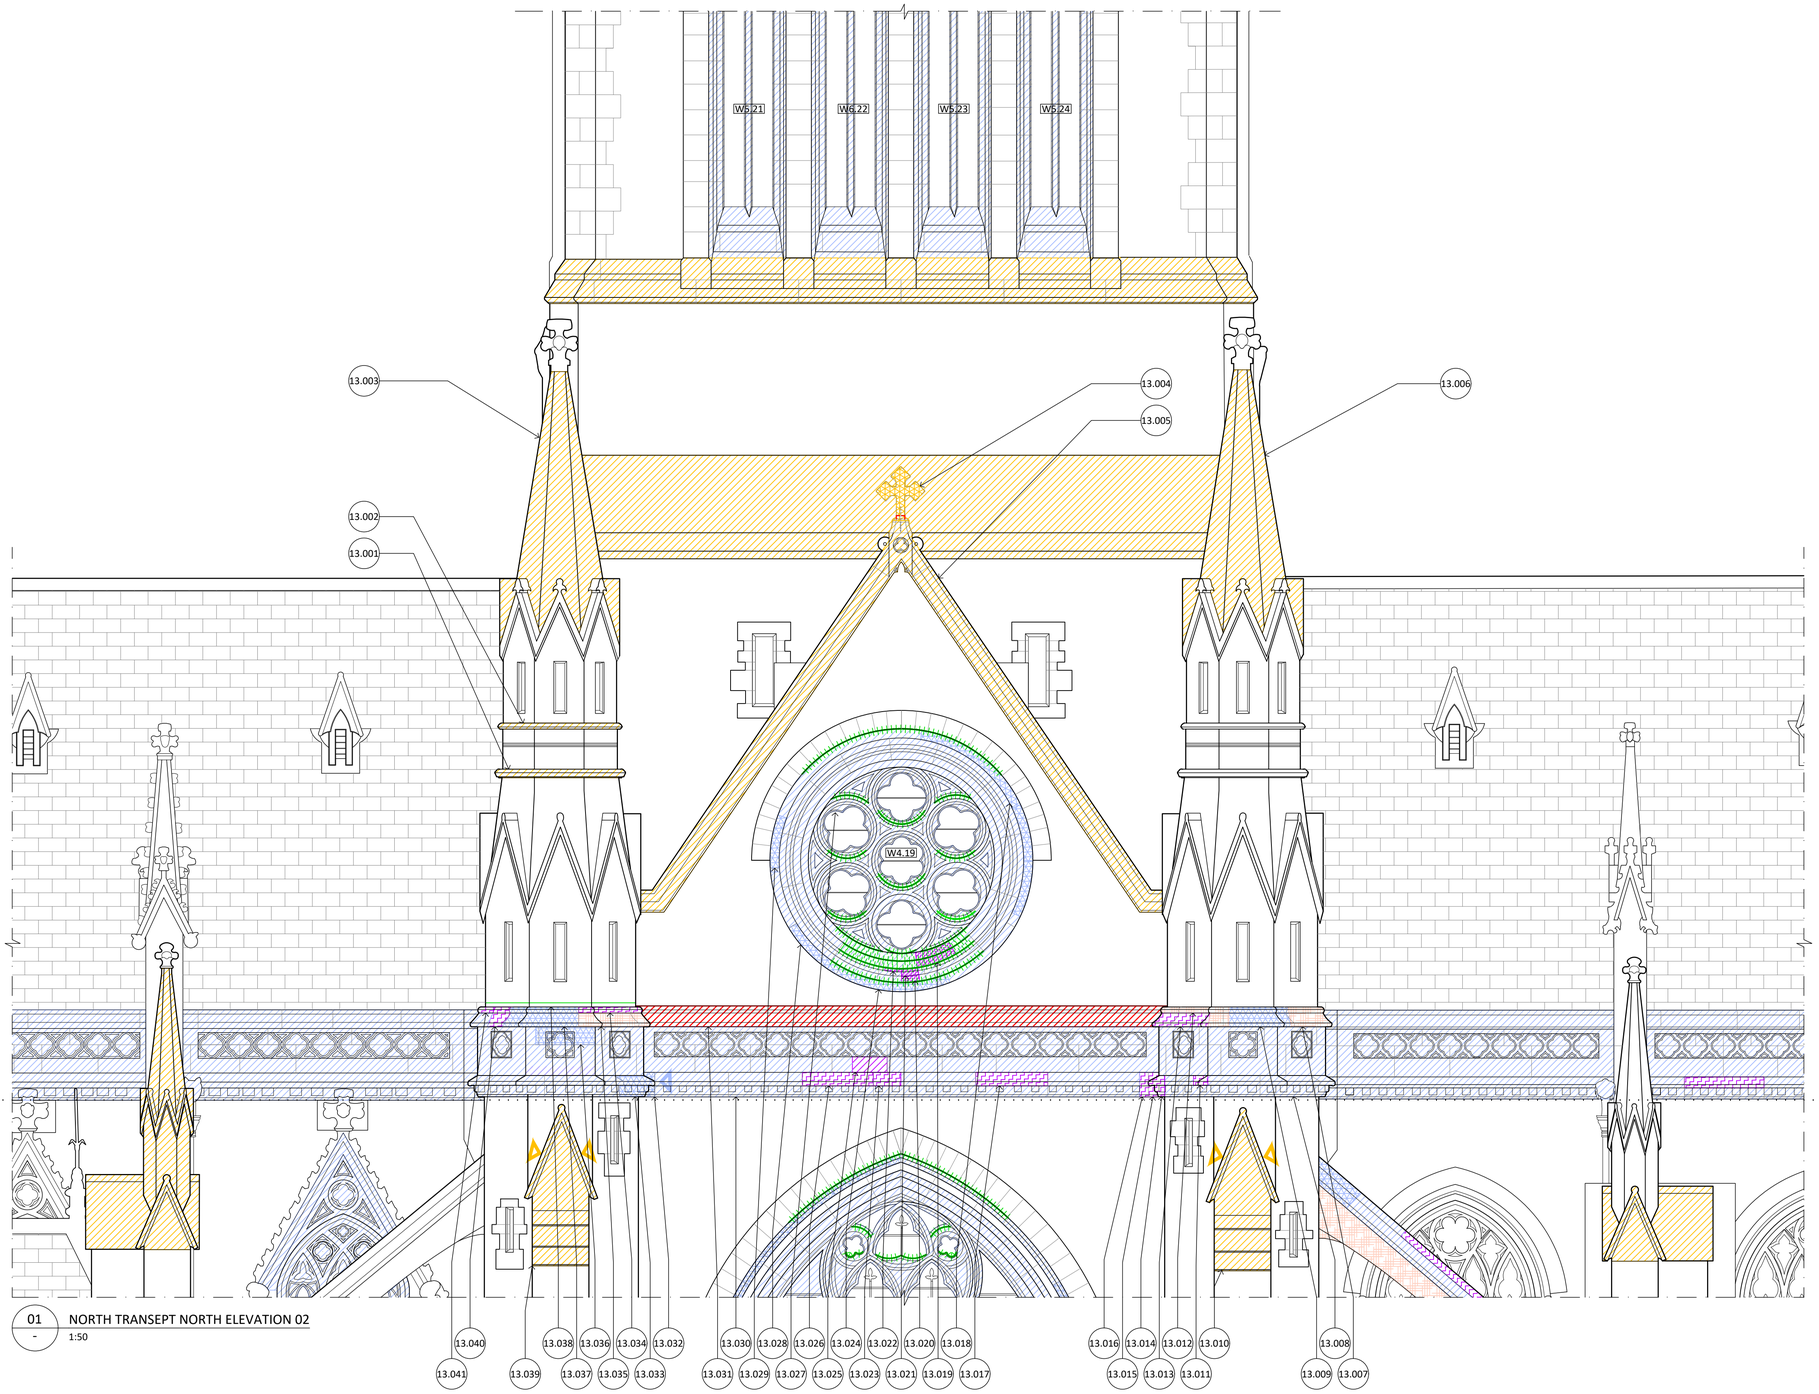


01 - NORTH TRANSEPT NORTH ELEVATION 02
1:50

GENERAL NOTES:

1. DRAWINGS SHALL BE READ IN CONJUNCTION WITH THE SCHEDULE OF WORKS, MENU OF METHODS FOR REPAIR AND THE ARCHITECTURAL SPECIFICATION.
2. ALL DRAWINGS TO BE READ IN CONJUNCTION WITH ALL CONSULTANT DOCUMENTATION.
3. NO HAZARDOUS MATERIAL AUDIT HAS BEEN UNDERTAKEN. CONTRACTOR IS RESPONSIBLE FOR UNDERTAKING HAZARDOUS MATERIAL DIV 6 AUDIT AS REQUIRED TO COMPLETE THE WORKS.
4. THE DRAWINGS ARE NOT MEASURED DRAWINGS. CONTRACTOR IS TO CHECK ALL DIMENSIONS AND OTHER NECESSARY INFORMATION ON SITE PRIOR TO COMMENCING WORKS OR PREPARING SHOP DRAWINGS. NOTIFY THE ARCHITECT AND SUPERINTENDENT OF ANY OMISSIONS OR DISCREPANCIES AND SEEK WRITTEN ADVICE PRIOR TO PROCEEDING.
6. DO NOT SCALE OFF DRAWINGS, USE DIMENSIONS ONLY.
7. DRAWINGS AT A LARGER SCALE TAKE PRECEDENCE OVER DRAWINGS OF A SMALLER SCALE.
8. ARCHITECTURAL DRAWINGS SHOW DESIGN INTENT FOR QUANTIFICATION AND CONSTRUCTION PURPOSES.

CONSERVATION NOTES:

1. ALL QUANTITIES RELATED TO THE CONSERVATION WORKS ARE PROVIDED IN THE SCHEDULES ARE NOMINAL ONLY AND THE CONTRACTOR SHALL VERIFY ON SITE AND NOTIFY THE ARCHITECT AND SUPERINTENDENT IN WRITING AS SOON AS ANY DISCREPANCIES ARE FOUND.
2. PROVIDE ALL SAMPLES AND SHOP DRAWINGS FOR APPROVAL BY SUPERINTENDENT PRIOR TO COMMENCEMENT OF WORKS.
3. CONTRACTOR IS TO STORE AND INSTALL ALL MATERIAL/PRODUCTS IN ACCORDANCE WITH THE MANUFACTURERS SPECIFICATION.

LEGEND:

GENERAL REPAIRS

- G3 REMOVE EMBEDDED ITEM
- G4 PIGMENTED MORTAR MIX REPAIR. TO MATCH EXISTING ADJACENT COLOUR AND FINISH
- G5 POULTICE EFFLORESCENCE
- ITEM TO BE CAREFULLY REMOVED AND PROTECTED, RETAINED FOR LATER REINSTATEMENT
- DIRECTION OF REPAIR TO SURFACE NOT SHOWN (COLOUR DENOTES REPAIR TYPE)
- CLEAN COPPER BIRD PROOFING, REMOVE AND REINSTATE TO ENABLE STONE WORK, REFIX WHERE DEFORMED OR MISSING FIXING


SANDSTONE REPAIRS

- SS1 SANDSTONE BLOCK REPLACEMENT - FLAT
- SS2 SANDSTONE INDENT REPAIR - FLAT
- SS3 SANDSTONE BLOCK REPLACEMENT - MOULDED
- SS4 SANDSTONE INDENT REPAIR - MOULDED
- SS5 STONE CRACK REPAIR
- SS6 PIN AND INJECT DELAMINATING STONE
- SS7 DRESS OFF AND CONSOLIDATE STONE
- SS8 REPOINT SANDSTONE (M^2)
- SS8 REPOINT SANDSTONE

BLUESTONE REPAIRS

- BS1 REPOINT BLUESTONE (M^2)
- BS1 REPOINT BLUESTONE
- BS2 BLUESTONE INDENT REPAIR - RUSTICATED
- BS3 STONE CRACK REPAIR
- BS4 BLUESTONE FLAT INDENT REPAIR - HONED
- BS5 BLUESTONE MOULDED INDENT REPAIR - HONED

KEY PLAN: NTS

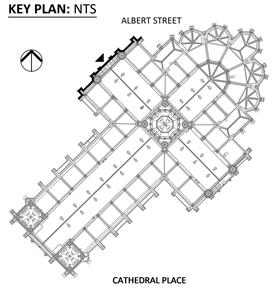

NOT FOR CONSTRUCTION

0 0.5 1 1.5 2 2.5 M
SCALE 1:50 @ A1

NO.	DATE	REVISION
P1	20/08/2024	PRELIMINARY
P2	23/10/2024	PRELIMINARY
DD1	21/02/2025	DESIGN DEVELOPMENT (50%)
DD2	05/05/2025	DESIGN DEVELOPMENT (70%)
DD3	08/08/2025	HERITAGE VICTORIA SUBMISSION

NOTE: ALL DIMENSIONS ARE TO BE VERIFIED ON SITE BEFORE COMMENCING ANY WORK OR PREPARING ANY SHOP DRAWINGS. SCALE INDICATED FOR REFERENCE ONLY. DO NOT SCALE OFF DRAWINGS. DO NOT SCALE DRAWINGS. OMISSIONS OR DISCREPANCIES ARE TO BE NOTIFIED TO THE ARCHITECT.

COPYRIGHT: THIS DRAWING IS COPYRIGHT AND REMAINS THE PROPERTY OF LOVELL CHEN.

PROJECT MANAGERS
ARMITAGE JONES
LEVEL 2, 37 LITTLE BOURKE STREET
MELBOURNE, VIC 3000

ACCESS CONSULTANT
BEFORE COMPLIANCE
1011/610 ST KILDA ROAD
MELBOURNE, VIC 3004

RELEVANT BUILDING SURVEYOR
ACCORD BUILDING CONSULTANTS
333 DRUMMOND STREET
CARLTON, VIC 3035

INTERIOR LIGHTING
2B DESIGNED
27 HODGSON STREET
FITZROY, VIC 3065

SERVICES
NDY
LEVEL 48, NORTH TOWER, 80 COLLINS STREET
MELBOURNE, VIC 3000

ACOUSTICS & AV CONSULTANT
HANSON ASSOCIATES
L1, 808 GLENFERRIE ROAD
HAWTHORN, VIC 3122

STRUCTURAL
4D WORKSHOP
MELBOURNE, VIC 3000
LEVEL 1, 360 LITTLE COLLINS STREET

CATHOLIC ARCHDIOCESE OF MELBOURNE

LOVELL CHEN
LEVEL 5, 176 WELLINGTON PARADE
EAST MELBOURNE 3002 AUSTRALIA
TEL +61 (0)3 9667 0800
enquiry@lovellchen.com.au
www.lovellchen.com.au

PROJECT
ST. PATRICK'S CATHEDRAL
RESTORATION AND RENEWAL


LOCATED ON WURUNDJERI COUNTRY

DRAWN	CHECKED	PROJECT NO.	DATE
WJ	SH	20240322	AUGUST 2024

DRAWING TITLE
NORTH TRANSEPT
NORTH ELEVATION 02

PREPARED ON THE LANDS OF THE WURUNDJERI PEOPLE

ISSUE	SCALE	DRAWING NO.	REVISION
AUTHORITY	1:50@A1	A-313	DD3

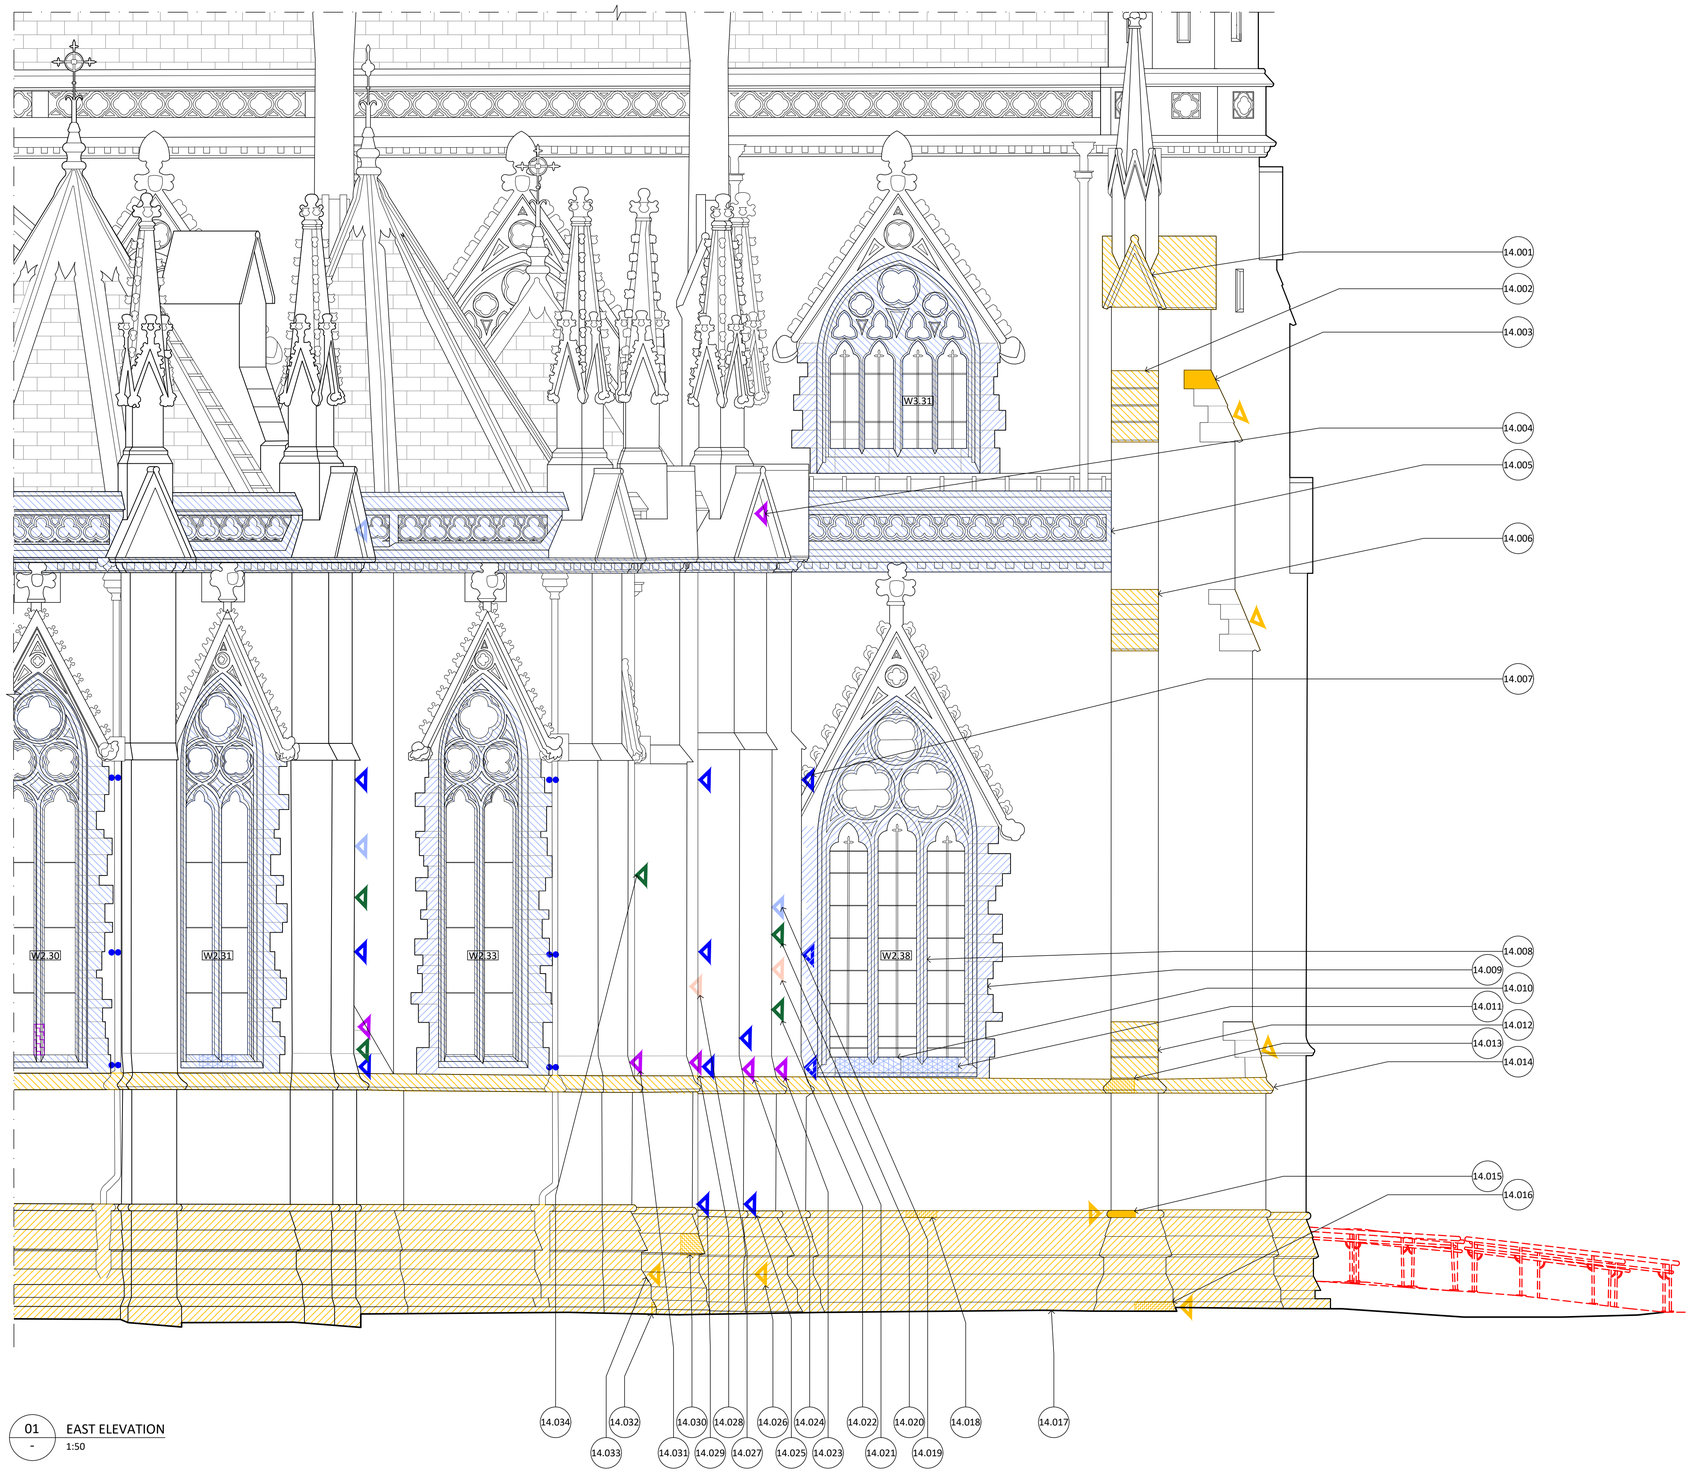

01 - EAST ELEVATION
1:50

GENERAL NOTES:

1. DRAWINGS SHALL BE READ IN CONJUNCTION WITH THE SCHEDULE OF WORKS, MENU OF METHODS FOR REPAIR AND THE ARCHITECTURAL SPECIFICATION.
2. ALL DRAWINGS TO BE READ IN CONJUNCTION WITH ALL CONSULTANT DOCUMENTATION.
3. NO HAZARDOUS MATERIAL AUDIT HAS BEEN UNDERTAKEN. CONTRACTOR IS RESPONSIBLE FOR UNDERTAKING HAZARDOUS MATERIAL DIV 6 AUDIT AS REQUIRED TO COMPLETE THE WORKS.
4. THE DRAWINGS ARE NOT MEASURED DRAWINGS. CONTRACTOR IS TO CHECK ALL DIMENSIONS AND OTHER NECESSARY INFORMATION ON SITE PRIOR TO COMMENCING WORKS OR PREPARING SHOP DRAWINGS. NOTIFY THE ARCHITECT AND SUPERINTENDENT OF ANY OMISSIONS OR DISCREPANCIES AND SEEK WRITTEN ADVICE PRIOR TO PROCEEDING.
6. DO NOT SCALE OFF DRAWINGS, USE DIMENSIONS ONLY.
7. DRAWINGS AT A LARGER SCALE TAKE PRECEDENCE OVER DRAWINGS OF A SMALLER SCALE.
8. ARCHITECTURAL DRAWINGS SHOW DESIGN INTENT FOR QUANTIFICATION AND CONSTRUCTION PURPOSES.

CONSERVATION NOTES:

1. ALL QUANTITIES RELATED TO THE CONSERVATION WORKS ARE PROVIDED IN THE SCHEDULES ARE NOMINAL ONLY AND THE CONTRACTOR SHALL VERIFY ON SITE AND NOTIFY THE ARCHITECT AND SUPERINTENDENT IN WRITING AS SOON AS ANY DISCREPANCIES ARE FOUND.
2. PROVIDE ALL SAMPLES AND SHOP DRAWINGS FOR APPROVAL BY SUPERINTENDENT PRIOR TO COMMENCEMENT OF WORKS.
3. CONTRACTOR IS TO STORE AND INSTALL ALL MATERIAL/PRODUCTS IN ACCORDANCE WITH THE MANUFACTURERS SPECIFICATION.

LEGEND:

GENERAL REPAIRS

- G3 REMOVE EMBEDDED ITEM
- G4 PIGMENTED MORTAR MIX REPAIR. TO MATCH EXISTING ADJACENT COLOUR AND FINISH
- G5 POULTICE EFFLORESCENCE
- ITEM TO BE CAREFULLY REMOVED AND PROTECTED, RETAINED FOR LATER REINSTATEMENT
- DIRECTION OF REPAIR TO SURFACE NOT SHOWN (COLOUR DENOTES REPAIR TYPE)
- CLEAN COPPER BIRD PROOFING, REMOVE AND REINSTATE TO ENABLE STONE WORK, REFIX WHERE DEFORMED OR MISSING FIXING

SANDSTONE REPAIRS

- SS1 SANDSTONE BLOCK REPLACEMENT - FLAT
- SS2 SANDSTONE INDENT REPAIR - FLAT
- SS3 SANDSTONE BLOCK REPLACEMENT - MOULDED
- SS4 SANDSTONE INDENT REPAIR - MOULDED
- SS5 STONE CRACK REPAIR
- SS6 PIN AND INJECT DELAMINATING STONE
- SS7 DRESS OFF AND CONSOLIDATE STONE
- SS8 REPOINT SANDSTONE (M^2)
- SS8 REPOINT SANDSTONE


BLUESTONE REPAIRS

- BS1 REPOINT BLUESTONE (M^2)
- BS1 REPOINT BLUESTONE
- BS2 BLUESTONE INDENT REPAIR - RUSTICATED
- BS3 STONE CRACK REPAIR
- BS4 BLUESTONE FLAT INDENT REPAIR - HONED
- BS5 BLUESTONE MOULDED INDENT REPAIR - HONED

METAL WORKS REPAIRS

- M1 CLEAN BACK BRASS

KEY PLAN: NTS

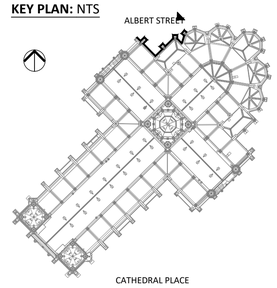

NOT FOR CONSTRUCTION

0 0.5 1 1.5 2 2.5 M
SCALE 1:50 @ A1

NO.	DATE	REVISION
P1	20/08/2024	PRELIMINARY
P2	23/10/2024	PRELIMINARY
DD1	21/02/2025	DESIGN DEVELOPMENT (50%)
DD2	05/05/2025	DESIGN DEVELOPMENT (70%)
DD3	08/08/2025	HERITAGE VICTORIA SUBMISSION

NOTE: ALL DIMENSIONS ARE TO BE VERIFIED ON SITE BEFORE COMMENCING ANY WORK OR PREPARING ANY SHOP DRAWINGS. SCALE INDICATED FOR REFERENCE ONLY. DO NOT SCALE OFF DRAWINGS. DO NOT SCALE DRAWINGS. OMISSIONS OR DISCREPANCIES ARE TO BE NOTIFIED TO THE ARCHITECT.

COPYRIGHT: THIS DRAWING IS COPYRIGHT AND REMAINS THE PROPERTY OF LOVELL CHEN.

PROJECT MANAGERS
ARMITAGE JONES
LEVEL 2, 37 LITTLE BOURKE STREET
MELBOURNE, VIC 3000

ACCESS CONSULTANT
BEFORE COMPLIANCE
1011/610 ST KILDA ROAD
MELBOURNE, VIC 3004

RELEVANT BUILDING SURVEYOR
ACCORD BUILDING CONSULTANTS
333 DRUMMOND STREET
CARLTON, VIC 3035

INTERIOR LIGHTING
2B DESIGNED
27 HODGSON STREET
FITZROY, VIC 3065

SERVICES
NDY
LEVEL 48, NORTH TOWER, 80 COLLINS STREET
MELBOURNE, VIC 3000

ACOUSTICS & AV CONSULTANT
HANSON ASSOCIATES
L1, 808 GLENFERRIE ROAD
HAWTHORN, VIC 3122

STRUCTURAL
4D WORKSHOP
MELBOURNE, VIC 3000
LEVEL 1, 360 LITTLE COLLINS STREET

CATHOLIC ARCHDIOCESE OF MELBOURNE

LOVELL CHEN
LEVEL 5, 176 WELLINGTON PARADE
EAST MELBOURNE 3002 AUSTRALIA
TEL +61 (0)3 9667 0800
enquiry@lovellchen.com.au
www.lovellchen.com.au

PROJECT
ST. PATRICK'S CATHEDRAL
RESTORATION AND RENEWAL


LOCATED ON WURUNDJERI COUNTRY

DRAWN	CHECKED	PROJECT NO.	DATE
WJ	SH	20240322	AUGUST 2024

DRAWING TITLE
NORTH TRANSEPT
EAST ELEVATION

PREPARED ON THE LANDS OF THE WURUNDJERI PEOPLE

ISSUE	SCALE	DRAWING NO.	REVISION
AUTHORITY	1:50@A1	A-314	DD3

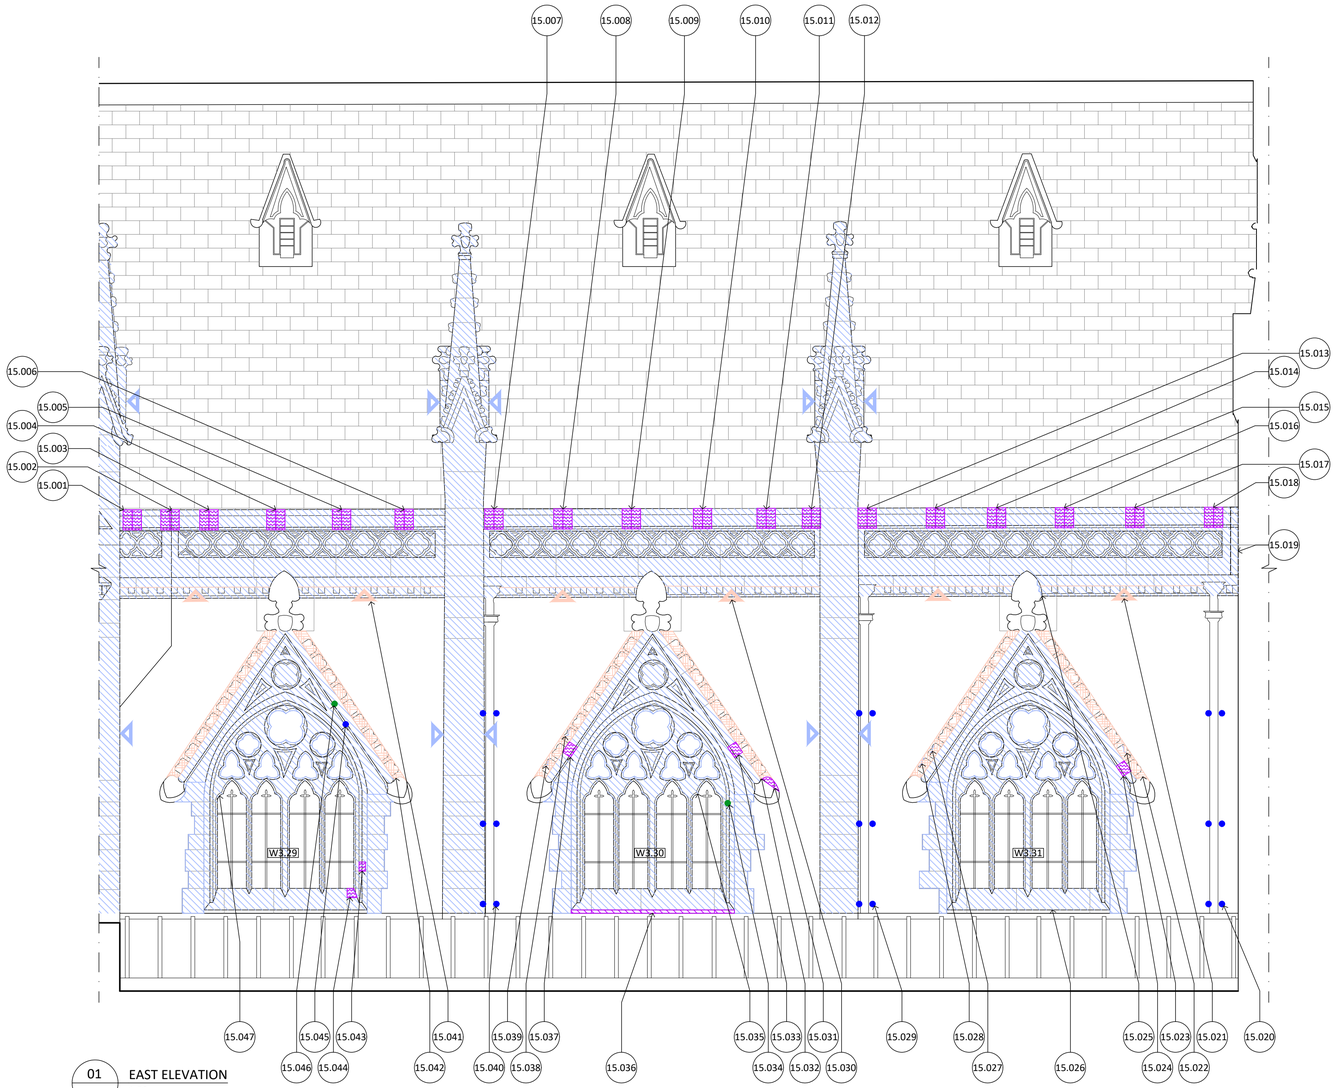

01 - EAST ELEVATION
1:50

GENERAL NOTES:

1. DRAWINGS SHALL BE READ IN CONJUNCTION WITH THE SCHEDULE OF WORKS, MENU OF METHODS FOR REPAIR AND THE ARCHITECTURAL SPECIFICATION.
2. ALL DRAWINGS TO BE READ IN CONJUNCTION WITH ALL CONSULTANT DOCUMENTATION.
3. NO HAZARDOUS MATERIAL AUDIT HAS BEEN UNDERTAKEN. CONTRACTOR IS RESPONSIBLE FOR UNDERTAKING HAZARDOUS MATERIAL DIV 6 AUDIT AS REQUIRED TO COMPLETE THE WORKS.
4. THE DRAWINGS ARE NOT MEASURED DRAWINGS. CONTRACTOR IS TO CHECK ALL DIMENSIONS AND OTHER NECESSARY INFORMATION ON SITE PRIOR TO COMMENCING WORKS OR PREPARING SHOP DRAWINGS. NOTIFY THE ARCHITECT AND SUPERINTENDENT OF ANY OMISSIONS OR DISCREPANCIES AND SEEK WRITTEN ADVICE PRIOR TO PROCEEDING.
6. DO NOT SCALE OFF DRAWINGS, USE DIMENSIONS ONLY.
7. DRAWINGS AT A LARGER SCALE TAKE PRECEDENCE OVER DRAWINGS OF A SMALLER SCALE.
8. ARCHITECTURAL DRAWINGS SHOW DESIGN INTENT FOR QUANTIFICATION AND CONSTRUCTION PURPOSES.

CONSERVATION NOTES:

1. ALL QUANTITIES RELATED TO THE CONSERVATION WORKS ARE PROVIDED IN THE SCHEDULES ARE NOMINAL ONLY AND THE CONTRACTOR SHALL VERIFY ON SITE AND NOTIFY THE ARCHITECT AND SUPERINTENDENT IN WRITING AS SOON AS ANY DISCREPANCIES ARE FOUND.
2. PROVIDE ALL SAMPLES AND SHOP DRAWINGS FOR APPROVAL BY SUPERINTENDENT PRIOR TO COMMENCEMENT OF WORKS.
3. CONTRACTOR IS TO STORE AND INSTALL ALL MATERIAL/PRODUCTS IN ACCORDANCE WITH THE MANUFACTURERS SPECIFICATION.

LEGEND:

GENERAL REPAIRS

- G3 REMOVE EMBEDDED ITEM
- G4 PIGMENTED MORTAR MIX REPAIR. TO MATCH EXISTING ADJACENT COLOUR AND FINISH
- G5 POULTICE EFFLORESCENCE
- ITEM TO BE CAREFULLY REMOVED AND PROTECTED, RETAINED FOR LATER REINSTATEMENT
- DIRECTION OF REPAIR TO SURFACE NOT SHOWN (COLOUR DENOTES REPAIR TYPE)
- CLEAN COPPER BIRD PROOFING, REMOVE AND REINSTATE TO ENABLE STONE WORK, REFIX WHERE DEFORMED OR MISSING FIXING


SANDSTONE REPAIRS

- SS1 SANDSTONE BLOCK REPLACEMENT - FLAT
- SS2 SANDSTONE INDENT REPAIR - FLAT
- SS3 SANDSTONE BLOCK REPLACEMENT - MOULDED
- SS4 SANDSTONE INDENT REPAIR - MOULDED
- SS5 STONE CRACK REPAIR
- SS6 PIN AND INJECT DELAMINATING STONE
- SS7 DRESS OFF AND CONSOLIDATE STONE
- SS8 REPOINT SANDSTONE (M^2)
- SS8 REPOINT SANDSTONE

BLUESTONE REPAIRS

- BS1 REPOINT BLUESTONE (M^2)
- BS1 REPOINT BLUESTONE
- BS2 BLUESTONE INDENT REPAIR - RUSTICATED
- BS3 STONE CRACK REPAIR
- BS4 BLUESTONE FLAT INDENT REPAIR - HONED
- BS5 BLUESTONE MOULDED INDENT REPAIR - HONED

KEY PLAN: NTS

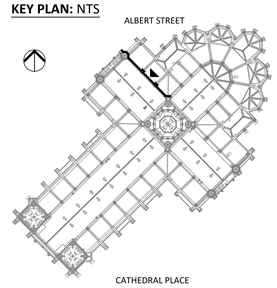

NOT FOR CONSTRUCTION

0 0.5 1 1.5 2 2.5 M
SCALE 1:50 @ A1

NO.	DATE	REVISION
P1	20/08/2024	PRELIMINARY
P2	23/10/2024	PRELIMINARY
DD1	21/02/2025	DESIGN DEVELOPMENT (50%)
DD2	05/05/2025	DESIGN DEVELOPMENT (70%)
DD3	08/08/2025	HERITAGE VICTORIA SUBMISSION

NOTE: ALL DIMENSIONS ARE TO BE VERIFIED ON SITE BEFORE COMMENCING ANY WORK OR PREPARING ANY SHOP DRAWINGS. SCALE INDICATED FOR REFERENCE ONLY. DO NOT SCALE OFF DRAWINGS. DO NOT SCALE DRAWINGS. OMISSIONS OR DISCREPANCIES ARE TO BE NOTIFIED TO THE ARCHITECT.

COPYRIGHT: THIS DRAWING IS COPYRIGHT AND REMAINS THE PROPERTY OF LOVELL CHEN.

PROJECT MANAGERS
ARMITAGE JONES
LEVEL 2, 37 LITTLE BOURKE STREET
MELBOURNE, VIC 3000

ACCESS CONSULTANT
BEFORE COMPLIANCE
1011/610 ST KILDA ROAD
MELBOURNE, VIC 3004

RELEVANT BUILDING SURVEYOR
ACCORD BUILDING CONSULTANTS
333 DRUMMOND STREET
CARLTON, VIC 3035

INTERIOR LIGHTING
2B DESIGNED
27 HODGSON STREET
FITZROY, VIC 3065

SERVICES
NDY
LEVEL 48, NORTH TOWER, 80 COLLINS STREET
MELBOURNE, VIC 3000

ACOUSTICS & AV CONSULTANT
HANSON ASSOCIATES
L1, 808 GLENFERRIE ROAD
HAWTHORN, VIC 3122

STRUCTURAL
4D WORKSHOP
MELBOURNE, VIC 3000
LEVEL 1, 360 LITTLE COLLINS STREET

CATHOLIC ARCHDIOCESE OF MELBOURNE

LOVELL CHEN
LEVEL 5, 176 WELLINGTON PARADE
EAST MELBOURNE 3002 AUSTRALIA
TEL +61 (0)3 9667 0800
enquiry@lovellchen.com.au
www.lovellchen.com.au

PROJECT
ST. PATRICK'S CATHEDRAL
RESTORATION AND RENEWAL


LOCATED ON WURUNDJERI COUNTRY

DRAWN	CHECKED	PROJECT NO.	DATE
WJ	SH	20240322	AUGUST 2024


DRAWING TITLE
NORTH TRANSEPT
EAST CLERESTORY

PREPARED ON THE LANDS OF THE WURUNDJERI PEOPLE


ISSUE	SCALE	DRAWING NO.	REVISION
AUTHORITY	1:50@A1	A-315	DD3

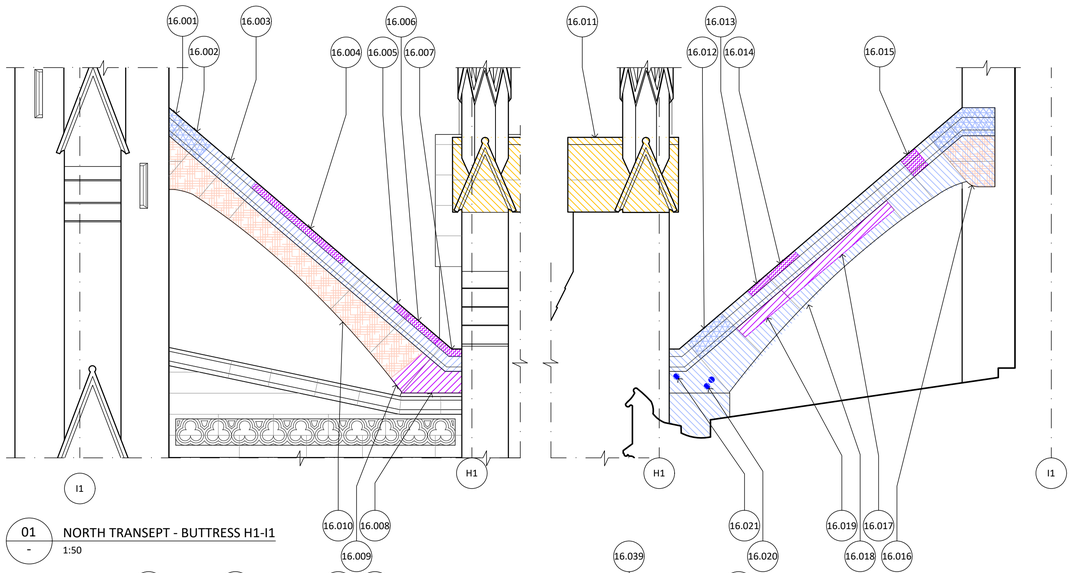


01 - NORTH TRANSEPT - BUTTRESS H1-I1
1:50

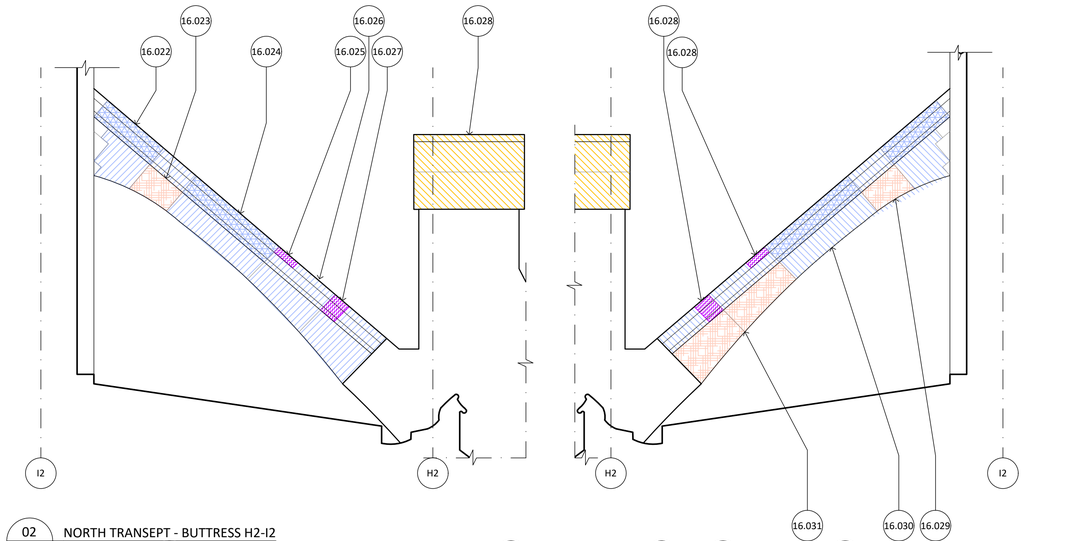


02 - NORTH TRANSEPT - BUTTRESS H2-I2
1:50

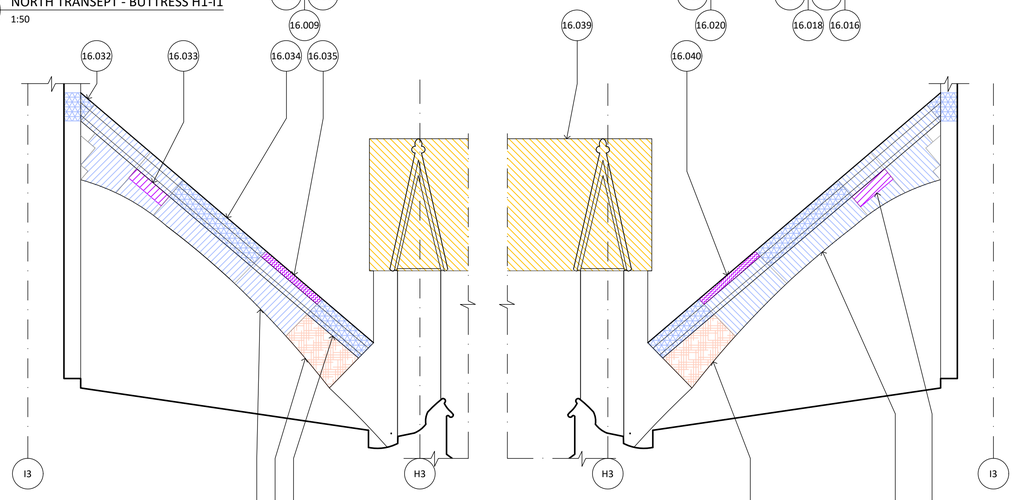


03 - NORTH TRANSEPT - BUTTRESS H3-I3
1:50

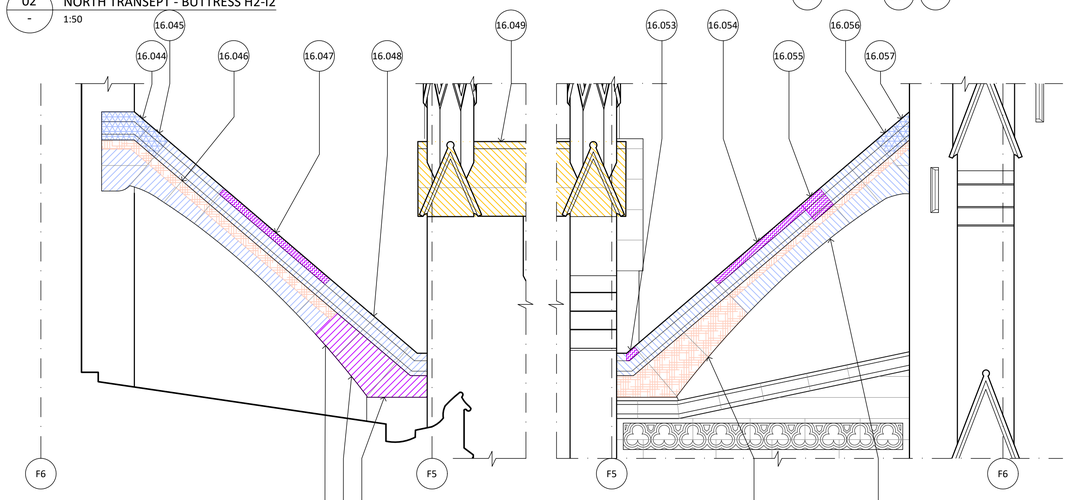

04 - NORTH TRANSEPT - BUTTRESS L1-M1
1:50

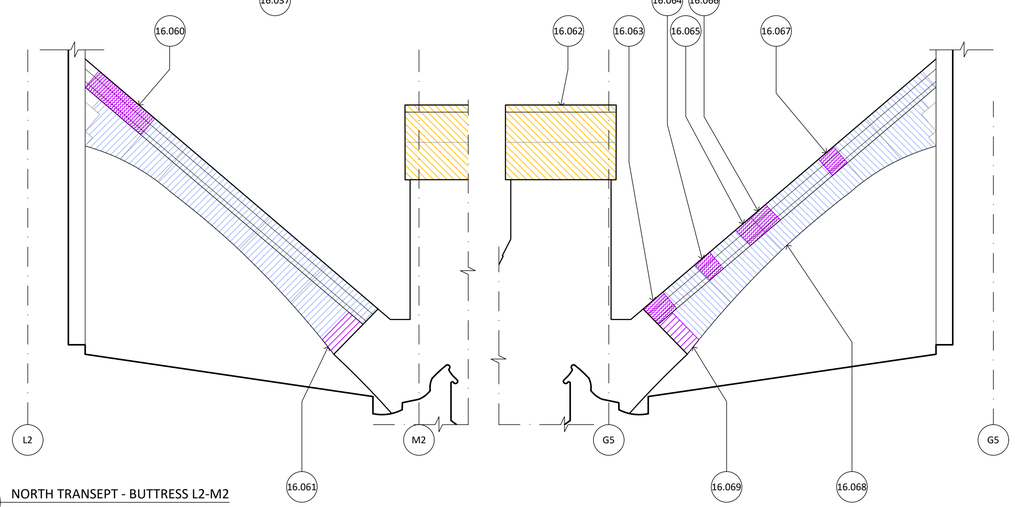

05 - NORTH TRANSEPT - BUTTRESS L2-M2
1:50

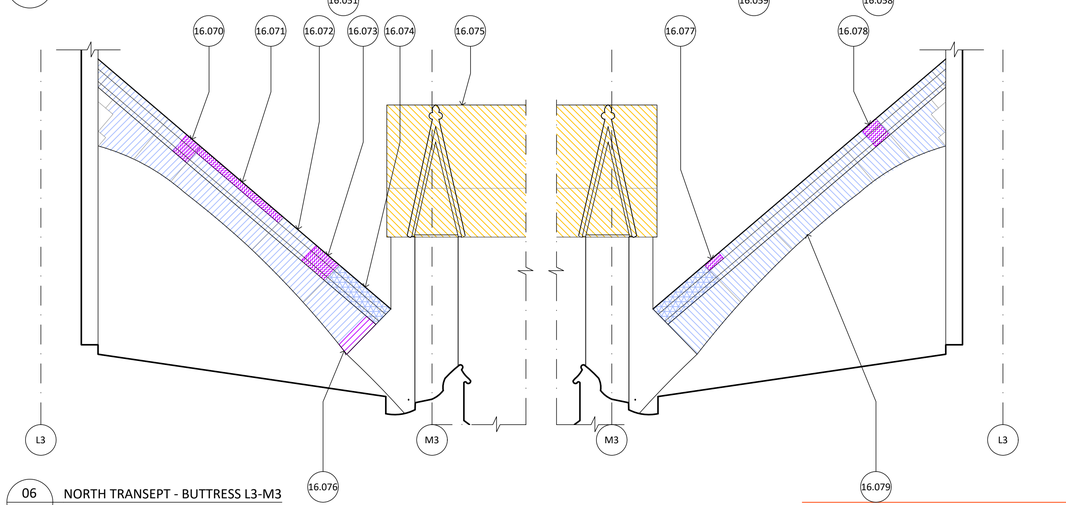

06 - NORTH TRANSEPT - BUTTRESS L3-M3
1:50

GENERAL NOTES:

1. DRAWINGS SHALL BE READ IN CONJUNCTION WITH THE SCHEDULE OF WORKS, MENU OF METHODS FOR REPAIR AND THE ARCHITECTURAL SPECIFICATION.
2. ALL DRAWINGS TO BE READ IN CONJUNCTION WITH ALL CONSULTANT DOCUMENTATION.
3. NO HAZARDOUS MATERIAL AUDIT HAS BEEN UNDERTAKEN. CONTRACTOR IS RESPONSIBLE FOR UNDERTAKING HAZARDOUS MATERIAL DIV 6 AUDIT AS REQUIRED TO COMPLETE THE WORKS.
4. THE DRAWINGS ARE NOT MEASURED DRAWINGS. CONTRACTOR IS TO CHECK ALL DIMENSIONS AND OTHER NECESSARY INFORMATION ON SITE PRIOR TO COMMENCING WORKS OR PREPARING SHOP DRAWINGS. NOTIFY THE ARCHITECT AND SUPERINTENDENT OF ANY OMISSIONS OR DISCREPANCIES AND SEEK WRITTEN ADVICE PRIOR TO PROCEEDING.
6. DO NOT SCALE OFF DRAWINGS, USE DIMENSIONS ONLY.
7. DRAWINGS AT A LARGER SCALE TAKE PRECEDENCE OVER DRAWINGS OF A SMALLER SCALE.
8. ARCHITECTURAL DRAWINGS SHOW DESIGN INTENT FOR QUANTIFICATION AND CONSTRUCTION PURPOSES.

CONSERVATION NOTES:

1. ALL QUANTITIES RELATED TO THE CONSERVATION WORKS ARE PROVIDED IN THE SCHEDULES ARE NOMINAL ONLY AND THE CONTRACTOR SHALL VERIFY ON SITE AND NOTIFY THE ARCHITECT AND SUPERINTENDENT IN WRITING AS SOON AS ANY DISCREPANCIES ARE FOUND.
2. PROVIDE ALL SAMPLES AND SHOP DRAWINGS FOR APPROVAL BY SUPERINTENDENT PRIOR TO COMMENCEMENT OF WORKS.
3. CONTRACTOR IS TO STORE AND INSTALL ALL MATERIAL/PRODUCTS IN ACCORDANCE WITH THE MANUFACTURERS SPECIFICATION.

LEGEND:

GENERAL REPAIRS

- G3 REMOVE EMBEDDED ITEM
- G4 PIGMENTED MORTAR MIX REPAIR. TO MATCH EXISTING ADJACENT COLOUR AND FINISH
- G5 POULTICE EFFLORESCENCE
- ITEM TO BE CAREFULLY REMOVED AND PROTECTED, RETAINED FOR LATER REINSTATEMENT
- DIRECTION OF REPAIR TO SURFACE NOT SHOWN (COLOUR DENOTES REPAIR TYPE)
- CLEAN COPPER BIRD PROOFING, REMOVE AND REINSTATE TO ENABLE STONE WORK, REFIX WHERE DEFORMED OR MISSING FIXING


SANDSTONE REPAIRS

- SS1 SANDSTONE BLOCK REPLACEMENT - FLAT
- SS2 SANDSTONE INDENT REPAIR - FLAT
- SS3 SANDSTONE BLOCK REPLACEMENT - MOULDED
- SS4 SANDSTONE INDENT REPAIR - MOULDED
- SS5 STONE CRACK REPAIR
- SS6 PIN AND INJECT DELAMINATING STONE
- SS7 DRESS OFF AND CONSOLIDATE STONE
- SS8 REPOINT SANDSTONE (M^2)
- SS8 REPOINT SANDSTONE

BLUESTONE REPAIRS

- BS1 REPOINT BLUESTONE (M^2)
- BS1 REPOINT BLUESTONE
- BS2 BLUESTONE INDENT REPAIR - RUSTICATED
- BS3 STONE CRACK REPAIR
- BS4 BLUESTONE FLAT INDENT REPAIR - HONED
- BS5 BLUESTONE MOULDED INDENT REPAIR - HONED

KEY PLAN: NTS

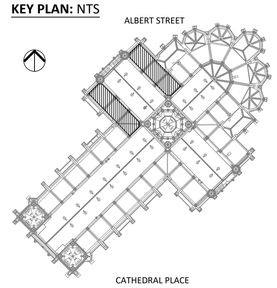

NOT FOR CONSTRUCTION

0 0,5 1 1,5 2 2,5 M
SCALE 1:50 @ A1

NO.	DATE	REVISION
P1	11/09/2024	PRELIMINARY
P2	23/10/2024	PRELIMINARY
DD1	21/02/2025	DESIGN DEVELOPMENT (50%)
DD2	05/05/2025	DESIGN DEVELOPMENT (70%)
DD3	08/08/2025	HERITAGE VICTORIA SUBMISSION

NOTE: ALL DIMENSIONS ARE TO BE VERIFIED ON SITE BEFORE COMMENCING ANY WORK OR PREPARING ANY SHOP DRAWINGS. SCALE INDICATED FOR REFERENCE ONLY. DO NOT SCALE OFF DRAWINGS. DO NOT SCALE DRAWINGS. OMISSIONS OR DISCREPANCIES ARE TO BE NOTIFIED TO THE ARCHITECT.

COPYRIGHT: THIS DRAWING IS COPYRIGHT AND REMAINS THE PROPERTY OF LOVELL CHEN.

PROJECT MANAGERS
ARMITAGE JONES
LEVEL 2, 37 LITTLE BOURKE STREET
MELBOURNE, VIC 3000

ACCESS CONSULTANT
BEFORE COMPLIANCE
1011/610 ST KILDA ROAD
MELBOURNE, VIC 3004

RELEVANT BUILDING SURVEYOR
ACCORD BUILDING CONSULTANTS
333 DRUMMOND STREET
CARLTON, VIC 3035

INTERIOR LIGHTING
2B DESIGNED
27 HODGSON STREET
FITZROY, VIC 3065

SERVICES
NDY
LEVEL 48, NORTH TOWER, 80 COLLINS STREET
MELBOURNE, VIC 3000

ACOUSTICS & AV CONSULTANT
HANSON ASSOCIATES
L1, 808 GLENFERRIE ROAD
HAWTHORN, VIC 3122

STRUCTURAL
4D WORKSHOP
MELBOURNE, VIC 3000
LEVEL 1, 360 LITTLE COLLINS STREET

CATHOLIC ARCHDIOCESE OF MELBOURNE

LOVELL CHEN
LEVEL 5, 176 WELLINGTON PARADE
EAST MELBOURNE 3002 AUSTRALIA
TEL +61 (0)3 9667 0800
enquiry@lovellchen.com.au
www.lovellchen.com.au

PROJECT
ST. PATRICK'S CATHEDRAL
RESTORATION AND RENEWAL


LOCATED ON WURUNDJERI COUNTRY

DRAWN	CHECKED	PROJECT NO.	DATE
WJ	SH	20240322	AUGUST 2024

DRAWING TITLE
NORTH TRANSEPT
BUTTRESS ELEVATIONS

PREPARED ON THE LANDS OF THE WURUNDJERI PEOPLE

ISSUE	SCALE	DRAWING NO.	REVISION
AUTHORITY	1:50@A1	A-316	DD3

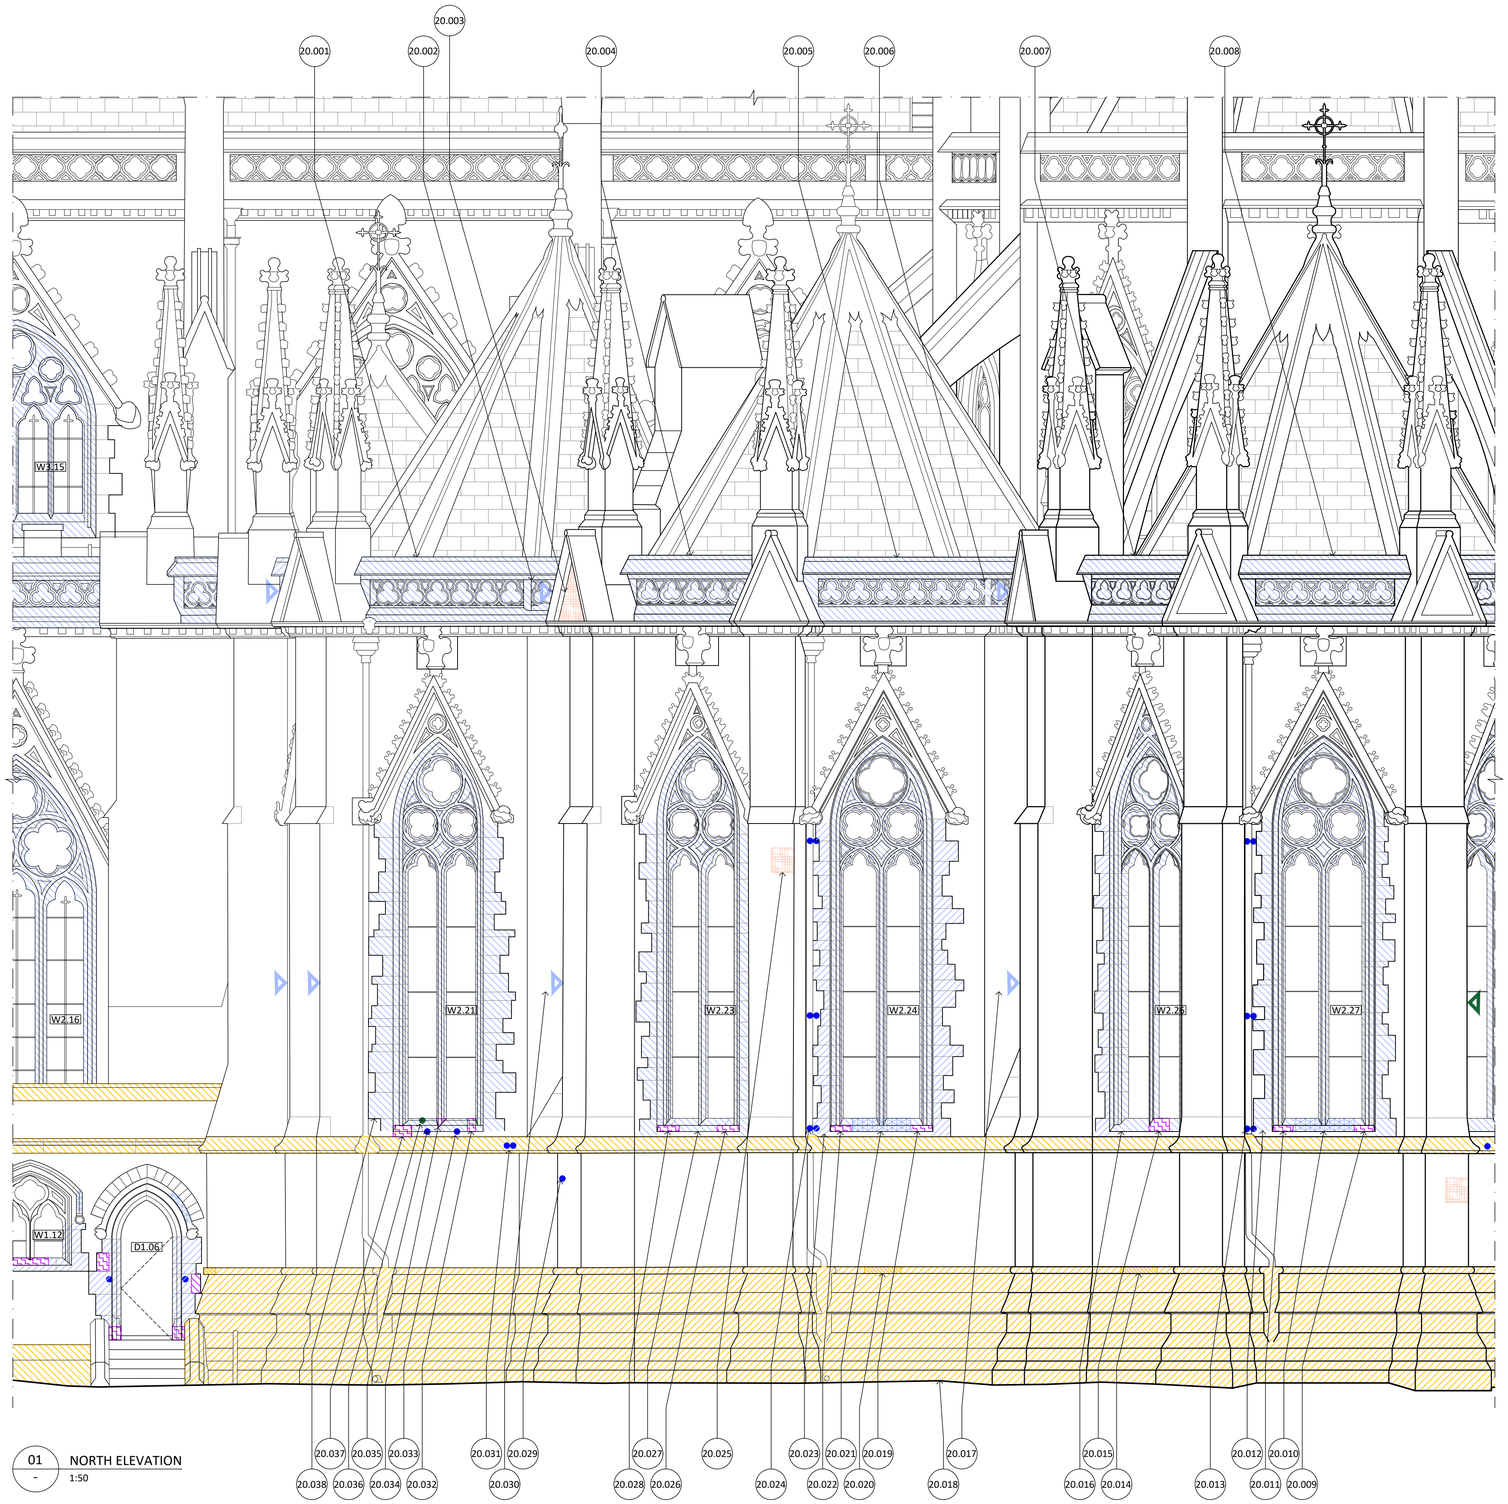

01
-

NORTH ELEVATION
1:50

GENERAL NOTES:

1. DRAWINGS SHALL BE READ IN CONJUNCTION WITH THE SCHEDULE OF WORKS, MENU OF METHODS FOR REPAIR AND THE ARCHITECTURAL SPECIFICATION.
2. ALL DRAWINGS TO BE READ IN CONJUNCTION WITH ALL CONSULTANT DOCUMENTATION.
3. NO HAZARDOUS MATERIAL AUDIT HAS BEEN UNDERTAKEN. CONTRACTOR IS RESPONSIBLE FOR UNDERTAKING HAZARDOUS MATERIAL DIV 6 AUDIT AS REQUIRED TO COMPLETE THE WORKS.
4. THE DRAWINGS ARE NOT MEASURED DRAWINGS. CONTRACTOR IS TO CHECK ALL DIMENSIONS AND OTHER NECESSARY INFORMATION ON SITE PRIOR TO COMMENCING WORKS OR PREPARING SHOP DRAWINGS. NOTIFY THE ARCHITECT AND SUPERINTENDENT OF ANY OMISSIONS OR DISCREPANCIES AND SEEK WRITTEN ADVICE PRIOR TO PROCEEDING.
6. DO NOT SCALE OFF DRAWINGS, USE DIMENSIONS ONLY.
7. DRAWINGS AT A LARGER SCALE TAKE PRECEDENCE OVER DRAWINGS OF A SMALLER SCALE.
8. ARCHITECTURAL DRAWINGS SHOW DESIGN INTENT FOR QUANTIFICATION AND CONSTRUCTION PURPOSES.

CONSERVATION NOTES:

1. ALL QUANTITIES RELATED TO THE CONSERVATION WORKS ARE PROVIDED IN THE SCHEDULES ARE NOMINAL ONLY AND THE CONTRACTOR SHALL VERIFY ON SITE AND NOTIFY THE ARCHITECT AND SUPERINTENDENT IN WRITING AS SOON AS ANY DISCREPANCIES ARE FOUND.
2. PROVIDE ALL SAMPLES AND SHOP DRAWINGS FOR APPROVAL BY SUPERINTENDENT PRIOR TO COMMENCEMENT OF WORKS.
3. CONTRACTOR IS TO STORE AND INSTALL ALL MATERIAL/PRODUCTS IN ACCORDANCE WITH THE MANUFACTURERS SPECIFICATION.

LEGEND:

GENERAL REPAIRS

- G3 REMOVE EMBEDDED ITEM
- G4 PIGMENTED MORTAR MIX REPAIR. TO MATCH EXISTING ADJACENT COLOUR AND FINISH
- G5 POULTICE EFFLORESCENCE
- ITEM TO BE CAREFULLY REMOVED AND PROTECTED, RETAINED FOR LATER REINSTATEMENT
- DIRECTION OF REPAIR TO SURFACE NOT SHOWN (COLOUR DENOTES REPAIR TYPE)
- CLEAN COPPER BIRD PROOFING, REMOVE AND REINSTATE TO ENABLE STONE WORK, REFIX WHERE DEFORMED OR MISSING FIXING


SANDSTONE REPAIRS

- SS1 SANDSTONE BLOCK REPLACEMENT - FLAT
- SS2 SANDSTONE INDENT REPAIR - FLAT
- SS3 SANDSTONE BLOCK REPLACEMENT - MOULDED
- SS4 SANDSTONE INDENT REPAIR - MOULDED
- SS5 STONE CRACK REPAIR
- SS6 PIN AND INJECT DELAMINATING STONE
- SS7 DRESS OFF AND CONSOLIDATE STONE
- SS8 REPOINT SANDSTONE (M²)
- SS8 REPOINT SANDSTONE

BLUESTONE REPAIRS

- BS1 REPOINT BLUESTONE (M²)
- BS1 REPOINT BLUESTONE
- BS2 BLUESTONE INDENT REPAIR - RUSTICATED
- BS3 STONE CRACK REPAIR
- BS4 BLUESTONE FLAT INDENT REPAIR - HONED
- BS5 BLUESTONE MOULDED INDENT REPAIR - HONED

KEY PLAN: NTS

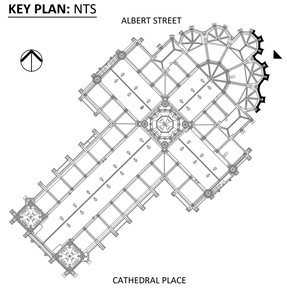

NOT FOR CONSTRUCTION

0 0.5 1 1.5 2 2.5 M
SCALE 1:50 @ A1

NO.	DATE	REVISION
P1	20/08/2024	PRELIMINARY
P2	23/10/2024	PRELIMINARY
DD1	27/02/2025	DESIGN DEVELOPMENT (50%)
DD2	05/05/2025	DESIGN DEVELOPMENT (70%)
DD3	08/08/2025	HERITAGE VICTORIA SUBMISSION

NOTE: ALL DIMENSIONS ARE TO BE VERIFIED ON SITE BEFORE COMMENCING ANY WORK OR PREPARING ANY SHOP DRAWINGS. SCALE INDICATED FOR REFERENCE ONLY. DO NOT SCALE OFF DRAWINGS. DO NOT SCALE DRAWINGS. OMISSIONS OR DISCREPANCIES ARE TO BE NOTIFIED TO THE ARCHITECT.

COPYRIGHT: THIS DRAWING IS COPYRIGHT AND REMAINS THE PROPERTY OF LOVELL CHEN.

PROJECT MANAGERS
ARMITAGE JONES
LEVEL 2, 37 LITTLE BOURKE STREET
MELBOURNE, VIC 3000

ACCESS CONSULTANT
BEFORE COMPLIANCE
1011/610 ST KILDA ROAD
MELBOURNE, VIC 3004

RELEVANT BUILDING SURVEYOR
ACCORD BUILDING CONSULTANTS
333 DRUMMOND STREET
CARLTON, VIC 3035

INTERIOR LIGHTING
2B DESIGNED
27 HODGSON STREET
FITZROY, VIC 3065

SERVICES
NDY
LEVEL 48, NORTH TOWER, 80 COLLINS STREET
MELBOURNE, VIC 3000

ACOUSTICS & AV CONSULTANT
HANSON ASSOCIATES
L1, 808 GLENFERRIE ROAD
HAWTHORN, VIC 3122

STRUCTURAL
4D WORKSHOP
MELBOURNE, VIC 3000
LEVEL 1, 360 LITTLE COLLINS STREET

CATHOLIC ARCHDIOCESE OF MELBOURNE

LOVELL CHEN
LEVEL 5, 176 WELLINGTON PARADE
EAST MELBOURNE 3002 AUSTRALIA
TEL +61 (0)3 9667 0800
enquiry@lovellchen.com.au
www.lovellchen.com.au

PROJECT
ST. PATRICK'S CATHEDRAL
RESTORATION AND RENEWAL

LOCATED ON WURUNDJERI COUNTRY

DRAWN	CHECKED	PROJECT NO.	DATE
WJ	SH	20240322	AUGUST 2024

DRAWING TITLE
CHEVET CHAPELS
ELEVATION 01

PREPARED ON THE LANDS OF THE WURUNDJERI PEOPLE

ISSUE	SCALE	DRAWING NO.	REVISION
AUTHORITY	1:50@A1	A-320	DD3



01 - NORTH ELEVATION
1:50

GENERAL NOTES:

1. DRAWINGS SHALL BE READ IN CONJUNCTION WITH THE SCHEDULE OF WORKS, MENU OF METHODS FOR REPAIR AND THE ARCHITECTURAL SPECIFICATION.
2. ALL DRAWINGS TO BE READ IN CONJUNCTION WITH ALL CONSULTANT DOCUMENTATION.
3. NO HAZARDOUS MATERIAL AUDIT HAS BEEN UNDERTAKEN. CONTRACTOR IS RESPONSIBLE FOR UNDERTAKING HAZARDOUS MATERIAL DIV 6 AUDIT AS REQUIRED TO COMPLETE THE WORKS.
4. THE DRAWINGS ARE NOT MEASURED DRAWINGS. CONTRACTOR IS TO CHECK ALL DIMENSIONS AND OTHER NECESSARY INFORMATION ON SITE PRIOR TO COMMENCING WORKS OR PREPARING SHOP DRAWINGS. NOTIFY THE ARCHITECT AND SUPERINTENDENT OF ANY OMISSIONS OR DISCREPANCIES AND SEEK WRITTEN ADVICE PRIOR TO PROCEEDING.
6. DO NOT SCALE OFF DRAWINGS, USE DIMENSIONS ONLY.
7. DRAWINGS AT A LARGER SCALE TAKE PRECEDENCE OVER DRAWINGS OF A SMALLER SCALE.
8. ARCHITECTURAL DRAWINGS SHOW DESIGN INTENT FOR QUANTIFICATION AND CONSTRUCTION PURPOSES.

CONSERVATION NOTES:

1. ALL QUANTITIES RELATED TO THE CONSERVATION WORKS ARE PROVIDED IN THE SCHEDULES ARE NOMINAL ONLY AND THE CONTRACTOR SHALL VERIFY ON SITE AND NOTIFY THE ARCHITECT AND SUPERINTENDENT IN WRITING AS SOON AS ANY DISCREPANCIES ARE FOUND.
2. PROVIDE ALL SAMPLES AND SHOP DRAWINGS FOR APPROVAL BY SUPERINTENDENT PRIOR TO COMMENCEMENT OF WORKS.
3. CONTRACTOR IS TO STORE AND INSTALL ALL MATERIAL/PRODUCTS IN ACCORDANCE WITH THE MANUFACTURERS SPECIFICATION.

LEGEND:

GENERAL REPAIRS

- G3 REMOVE EMBEDDED ITEM
- G4 PIGMENTED MORTAR MIX REPAIR. TO MATCH EXISTING ADJACENT COLOUR AND FINISH
- G5 POULTICE EFFLORESCENCE
- ITEM TO BE CAREFULLY REMOVED AND PROTECTED, RETAINED FOR LATER REINSTATEMENT
- DIRECTION OF REPAIR TO SURFACE NOT SHOWN (COLOUR DENOTES REPAIR TYPE)
- CLEAN COPPER BIRD PROOFING, REMOVE AND REINSTATE TO ENABLE STONE WORK, REFIX WHERE DEFORMED OR MISSING FIXING


SANDSTONE REPAIRS

- SS1 SANDSTONE BLOCK REPLACEMENT - FLAT
- SS2 SANDSTONE INDENT REPAIR - FLAT
- SS3 SANDSTONE BLOCK REPLACEMENT - MOULDED
- SS4 SANDSTONE INDENT REPAIR - MOULDED
- SS5 STONE CRACK REPAIR
- SS6 PIN AND INJECT DELAMINATING STONE
- SS7 DRESS OFF AND CONSOLIDATE STONE
- SS8 REPOINT SANDSTONE (M^2)
- SS8 REPOINT SANDSTONE

BLUESTONE REPAIRS

- BS1 REPOINT BLUESTONE (M^2)
- BS1 REPOINT BLUESTONE
- BS2 BLUESTONE INDENT REPAIR - RUSTICATED
- BS3 STONE CRACK REPAIR
- BS4 BLUESTONE FLAT INDENT REPAIR - HONED
- BS5 BLUESTONE MOULDED INDENT REPAIR - HONED

KEY PLAN: NTS

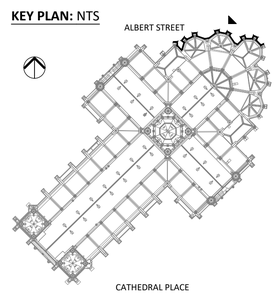

NOT FOR CONSTRUCTION

0 0.5 1 1.5 2 2.5 M
SCALE 1:50 @ A1

NO.	DATE	REVISION
P1	20/08/2024	PRELIMINARY
P2	23/10/2024	PRELIMINARY
DD1	27/02/2025	DESIGN DEVELOPMENT (50%)
DD2	05/05/2025	DESIGN DEVELOPMENT (70%)
DD3	08/08/2025	HERITAGE VICTORIA SUBMISSION

NOTE: ALL DIMENSIONS ARE TO BE VERIFIED ON SITE BEFORE COMMENCING ANY WORK OR PREPARING ANY SHOP DRAWINGS. SCALE INDICATED FOR REFERENCE ONLY. DO NOT SCALE OFF DRAWINGS. DO NOT SCALE DRAWINGS. OMISSIONS OR DISCREPANCIES ARE TO BE NOTIFIED TO THE ARCHITECT.

COPYRIGHT: THIS DRAWING IS COPYRIGHT AND REMAINS THE PROPERTY OF LOVELL CHEN.

PROJECT MANAGERS
ARMITAGE JONES
LEVEL 2, 37 LITTLE BOURKE STREET
MELBOURNE, VIC 3000

ACCESS CONSULTANT
BEFORE COMPLIANCE
1011/610 ST KILDA ROAD
MELBOURNE, VIC 3004

RELEVANT BUILDING SURVEYOR
ACCORD BUILDING CONSULTANTS
333 DRUMMOND STREET
CARLTON, VIC 3035

INTERIOR LIGHTING
2B DESIGNED
27 HODGSON STREET
FITZROY, VIC 3065

SERVICES
NDY
LEVEL 48, NORTH TOWER, 80 COLLINS STREET
MELBOURNE, VIC 3000

ACOUSTICS & AV CONSULTANT
HANSON ASSOCIATES
L1, 808 GLENFERRIE ROAD
HAWTHORN, VIC 3122

STRUCTURAL
4D WORKSHOP
MELBOURNE, VIC 3000
LEVEL 1, 360 LITTLE COLLINS STREET

CATHOLIC ARCHDIOCESE OF MELBOURNE

LOVELL CHEN
LEVEL 5, 176 WELLINGTON PARADE
EAST MELBOURNE 3002 AUSTRALIA
TEL +61 (0)3 9667 0800
enquiry@lovellchen.com.au
www.lovellchen.com.au

PROJECT
ST. PATRICK'S CATHEDRAL
RESTORATION AND RENEWAL


LOCATED ON WURUNDJERI COUNTRY

DRAWN	CHECKED	PROJECT NO.	DATE
WJ/TM	SH	20240322	AUGUST 2024


DRAWING TITLE
CHEVET CHAPELS
ELEVATION 02

PREPARED ON THE LANDS OF THE WURUNDJERI PEOPLE


ISSUE	SCALE	DRAWING NO.	REVISION
AUTHORITY	1:50@A1	A-321	DD3

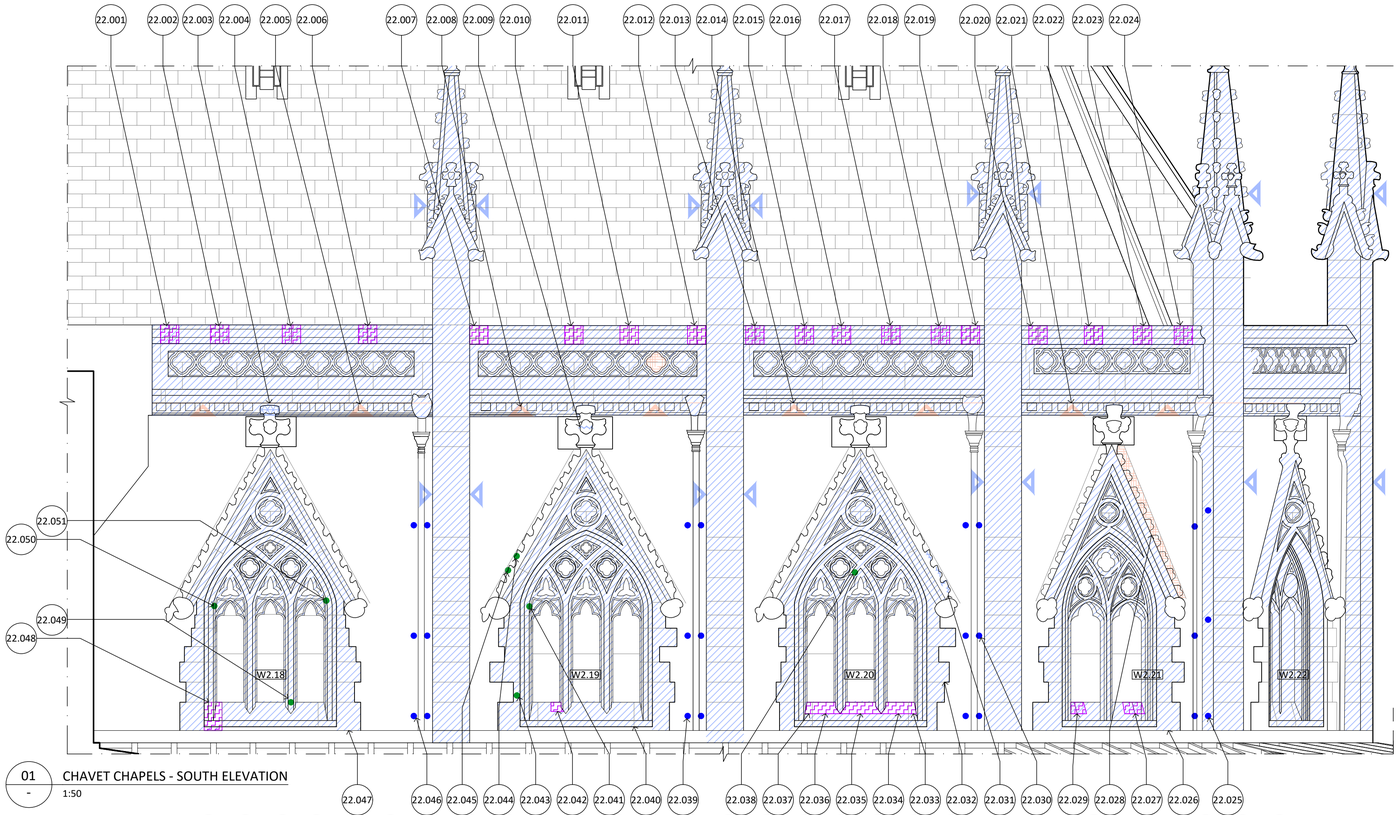

01 - CHAVET CHAPELS - SOUTH ELEVATION
1:50

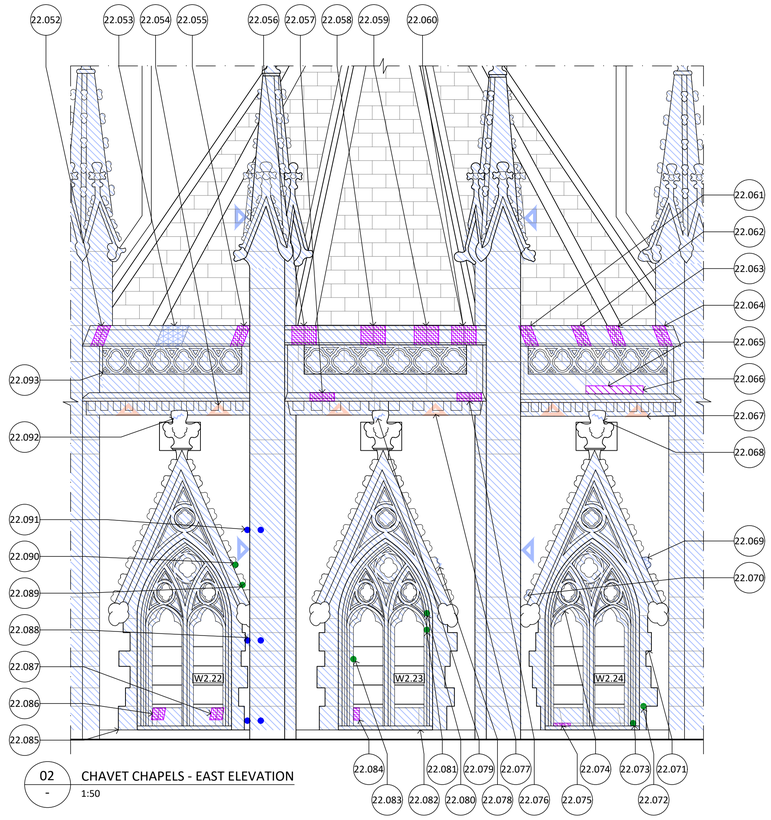

02 - CHAVET CHAPELS - EAST ELEVATION
1:50

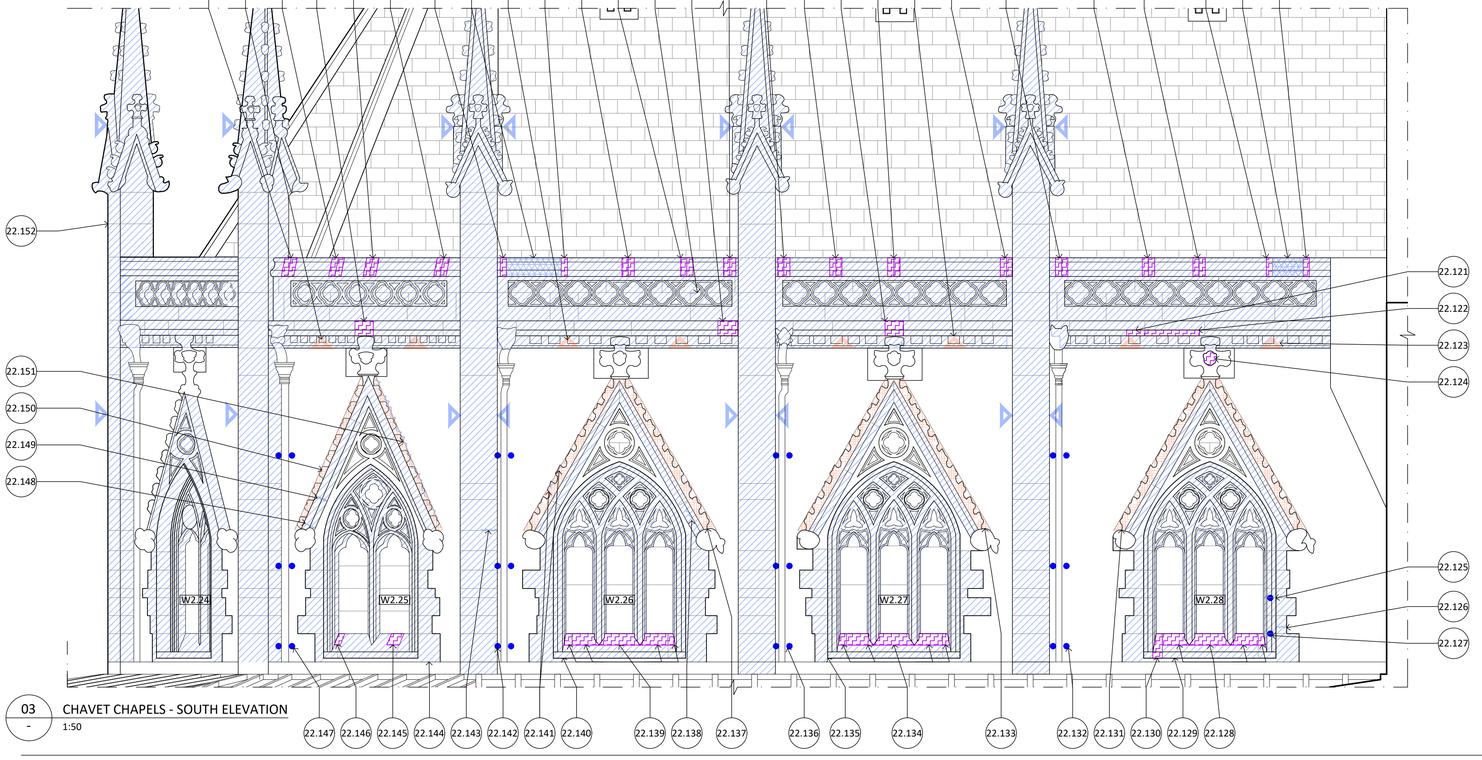

03 - CHAVET CHAPELS - SOUTH ELEVATION
1:50

GENERAL NOTES:

1. DRAWINGS SHALL BE READ IN CONJUNCTION WITH THE SCHEDULE OF WORKS, MENU OF METHODS FOR REPAIR AND THE ARCHITECTURAL SPECIFICATION.
2. ALL DRAWINGS TO BE READ IN CONJUNCTION WITH ALL CONSULTANT DOCUMENTATION.
3. NO HAZARDOUS MATERIAL AUDIT HAS BEEN UNDERTAKEN. CONTRACTOR IS RESPONSIBLE FOR UNDERTAKING HAZARDOUS MATERIAL DIV 6 AUDIT AS REQUIRED TO COMPLETE THE WORKS.
4. THE DRAWINGS ARE NOT MEASURED DRAWINGS. CONTRACTOR IS TO CHECK ALL DIMENSIONS AND OTHER NECESSARY INFORMATION ON SITE PRIOR TO COMMENCING WORKS OR PREPARING SHOP DRAWINGS. NOTIFY THE ARCHITECT AND SUPERINTENDENT OF ANY OMISSIONS OR DISCREPANCIES AND SEEK WRITTEN ADVICE PRIOR TO PROCEEDING.
6. DO NOT SCALE OFF DRAWINGS, USE DIMENSIONS ONLY.
7. DRAWINGS AT A LARGER SCALE TAKE PRECEDENCE OVER DRAWINGS OF A SMALLER SCALE.
8. ARCHITECTURAL DRAWINGS SHOW DESIGN INTENT FOR QUANTIFICATION AND CONSTRUCTION PURPOSES.

CONSERVATION NOTES:

1. ALL QUANTITIES RELATED TO THE CONSERVATION WORKS ARE PROVIDED IN THE SCHEDULES ARE NOMINAL ONLY AND THE CONTRACTOR SHALL VERIFY ON SITE AND NOTIFY THE ARCHITECT AND SUPERINTENDENT IN WRITING AS SOON AS ANY DISCREPANCIES ARE FOUND.
2. PROVIDE ALL SAMPLES AND SHOP DRAWINGS FOR APPROVAL BY SUPERINTENDENT PRIOR TO COMMENCEMENT OF WORKS.
3. CONTRACTOR IS TO STORE AND INSTALL ALL MATERIAL/PRODUCTS IN ACCORDANCE WITH THE MANUFACTURERS SPECIFICATION.

LEGEND:

GENERAL REPAIRS

- G3 REMOVE EMBEDDED ITEM
- G4 PIGMENTED MORTAR MIX REPAIR. TO MATCH EXISTING ADJACENT COLOUR AND FINISH
- G5 POULTICE EFFLORESCENCE
- ITEM TO BE CAREFULLY REMOVED AND PROTECTED, RETAINED FOR LATER REINSTATEMENT
- DIRECTION OF REPAIR TO SURFACE NOT SHOWN (COLOUR DENOTES REPAIR TYPE)
- CLEAN COPPER BIRD PROOFING, REMOVE AND REINSTATE TO ENABLE STONE WORK, REFIX WHERE DEFORMED OR MISSING FIXING


SANDSTONE REPAIRS

- SS1 SANDSTONE BLOCK REPLACEMENT - FLAT
- SS2 SANDSTONE INDENT REPAIR - FLAT
- SS3 SANDSTONE BLOCK REPLACEMENT - MOULDED
- SS4 SANDSTONE INDENT REPAIR - MOULDED
- SS5 STONE CRACK REPAIR
- SS6 PIN AND INJECT DELAMINATING STONE
- SS7 DRESS OFF AND CONSOLIDATE STONE
- SS8 REPOINT SANDSTONE (M²)
- SS8 REPOINT SANDSTONE

BLUESTONE REPAIRS

- BS1 REPOINT BLUESTONE (M²)
- BS1 REPOINT BLUESTONE
- BS2 BLUESTONE INDENT REPAIR - RUSTICATED
- BS3 STONE CRACK REPAIR
- BS4 BLUESTONE FLAT INDENT REPAIR - HONED
- BS5 BLUESTONE MOULDED INDENT REPAIR - HONED

KEY PLAN: NTS

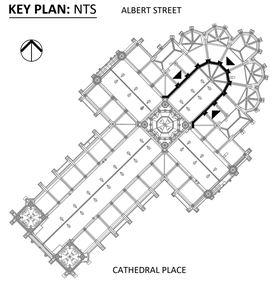

NOT FOR CONSTRUCTION

0 0.5 1 1.5 2 2.5 M
SCALE 1:50 @ A1

NO.	DATE	REVISION
DD1	27/02/2025	DESIGN DEVELOPMENT (50%)
DD2	05/05/2025	DESIGN DEVELOPMENT (70%)
DD3	08/08/2025	HERITAGE VICTORIA SUBMISSION

NOTE: ALL DIMENSIONS ARE TO BE VERIFIED ON SITE BEFORE COMMENCING ANY WORK OR PREPARING ANY SHOP DRAWINGS. SCALE INDICATED FOR REFERENCE ONLY. DO NOT SCALE OFF DRAWINGS. DO NOT SCALE DRAWINGS. OMISSIONS OR DISCREPANCIES ARE TO BE NOTIFIED TO THE ARCHITECT.

COPYRIGHT: THIS DRAWING IS COPYRIGHT AND REMAINS THE PROPERTY OF LOVELL CHEN.

PROJECT MANAGERS
ARMITAGE JONES
LEVEL 2, 37 LITTLE BOURKE STREET
MELBOURNE, VIC 3000

ACCESS CONSULTANT
BEFORE COMPLIANCE
1011/610 ST KILDA ROAD
MELBOURNE, VIC 3004

RELEVANT BUILDING SURVEYOR
ACCORD BUILDING CONSULTANTS
333 DRUMMOND STREET
CARLTON, VIC 3035

INTERIOR LIGHTING
2B DESIGNED
27 HODGSON STREET
FITZROY, VIC 3065

SERVICES
NDY
LEVEL 48, NORTH TOWER, 80 COLLINS STREET
MELBOURNE, VIC 3000

ACOUSTICS & AV CONSULTANT
HANSON ASSOCIATES
L1, 808 GLENFERRIE ROAD
HAWTHORN, VIC 3122

STRUCTURAL
4D WORKSHOP
MELBOURNE, VIC 3000
LEVEL 1, 360 LITTLE COLLINS STREET

CATHOLIC ARCHDIOCESE OF MELBOURNE

LOVELL CHEN
LEVEL 5, 176 WELLINGTON PARADE
EAST MELBOURNE 3002 AUSTRALIA
TEL +61 (0)3 9667 0800
enquiry@lovellchen.com.au
www.lovellchen.com.au

PROJECT
ST. PATRICK'S CATHEDRAL
RESTORATION AND RENEWAL


LOCATED ON WURUNDJERI COUNTRY

DRAWN	CHECKED	PROJECT NO.	DATE
WJ/TM	SH	20240322	AUGUST 2024


DRAWING TITLE
CHAVET CHAPELS
CLERESTORY

PREPARED ON THE LANDS OF THE WURUNDJERI PEOPLE


ISSUE	SCALE	DRAWING NO.	REVISION
AUTHORITY	1:50@A1	A-322	DD3

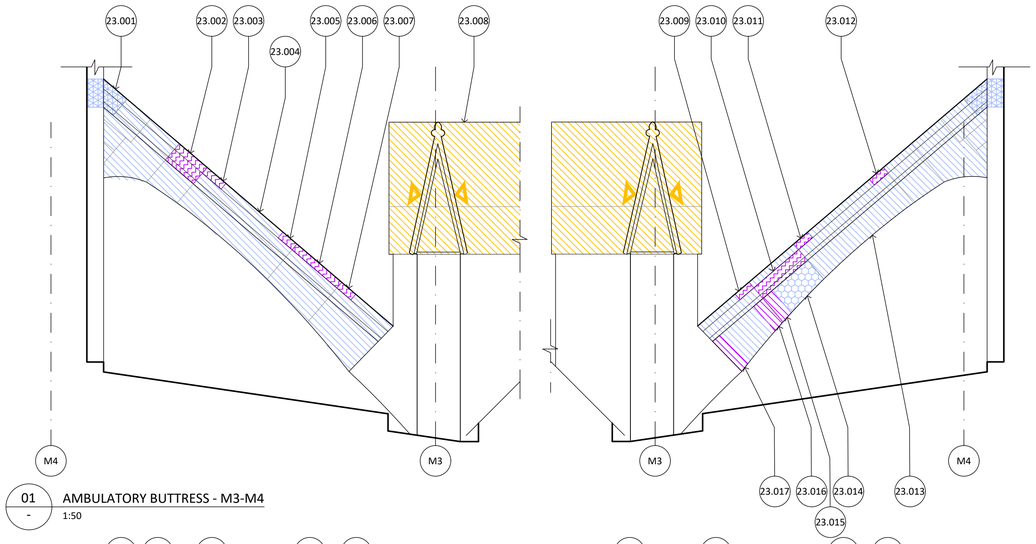


01 - AMBULATORY BUTTRESS - M3-M4
1:50

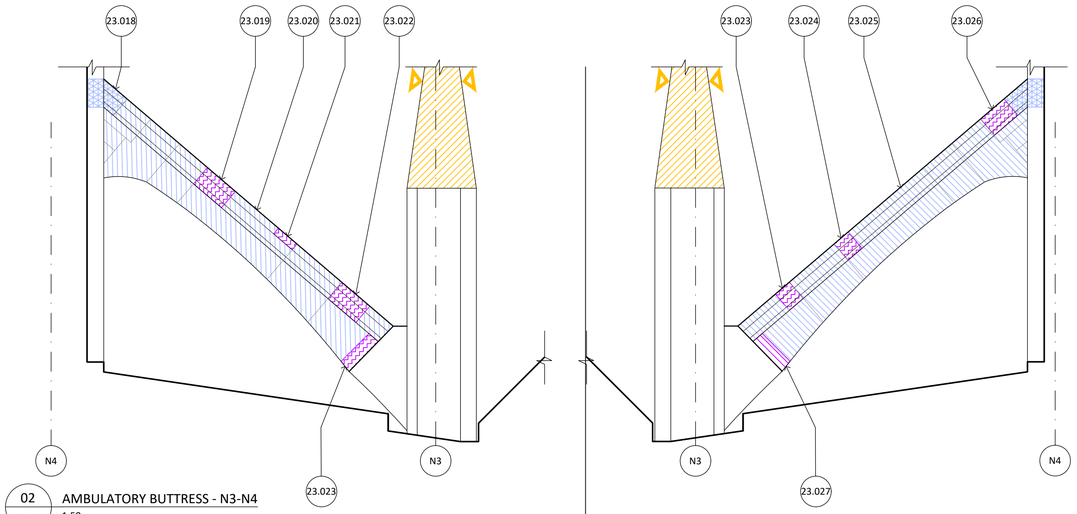


02 - AMBULATORY BUTTRESS - N3-N4
1:50

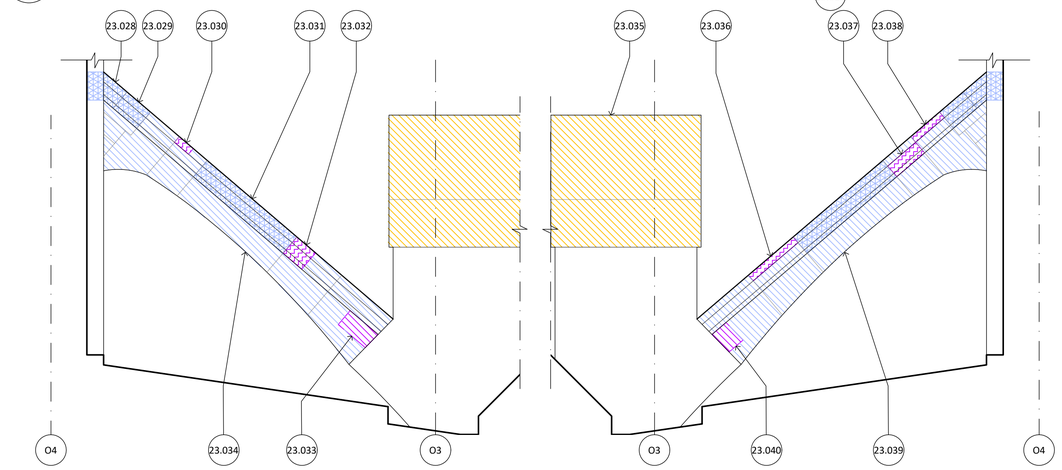


03 - AMBULATORY BUTTRESS - O3-O4
1:50

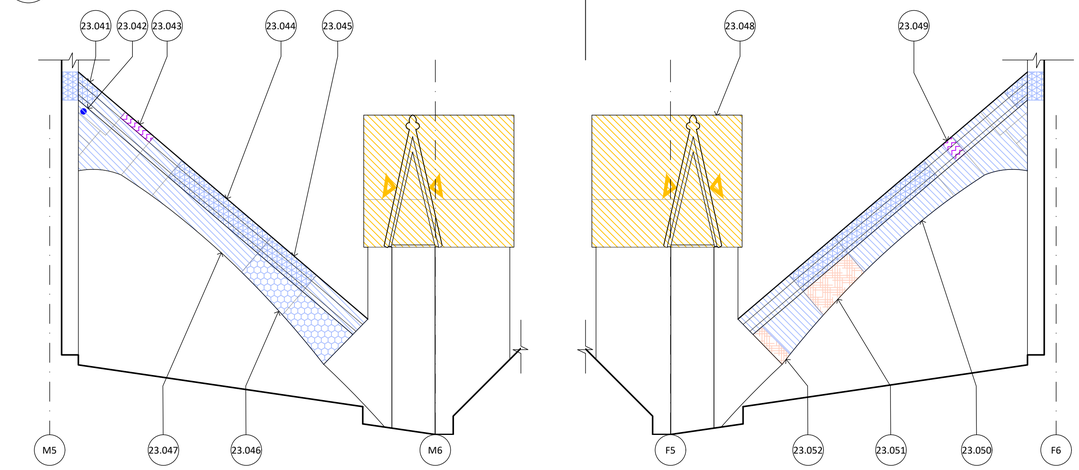

04 - AMBULATORY BUTTRESS -M5-M6
1:50

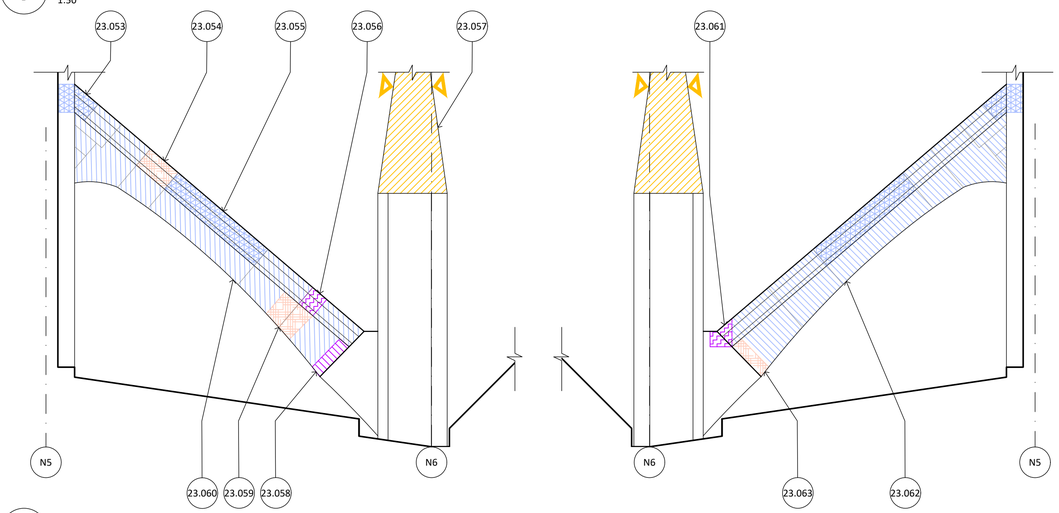

05 - AMBULATORY BUTTRESS - N5-N6
1:50

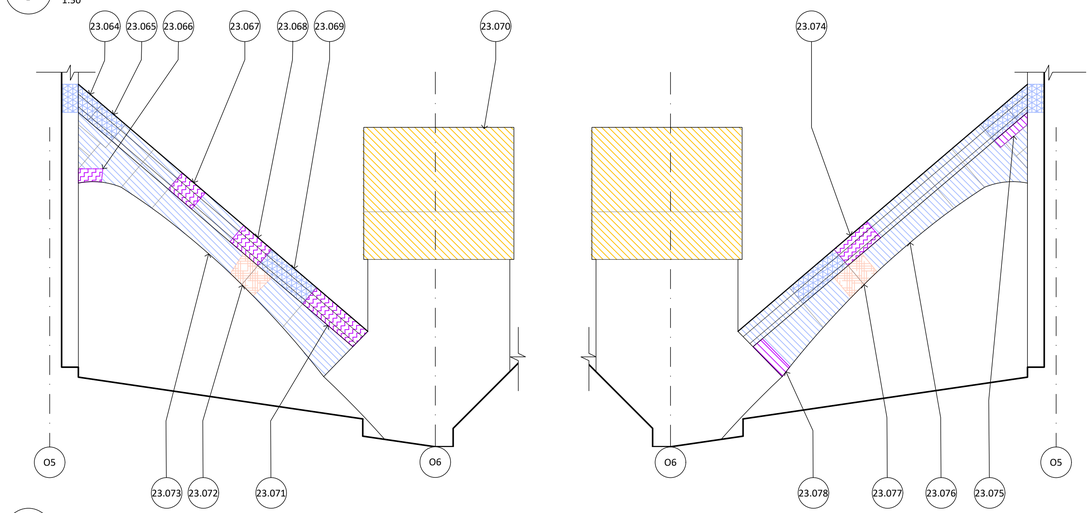

06 - AMBULATORY BUTTRESS - O5-O6
1:50

GENERAL NOTES:

1. DRAWINGS SHALL BE READ IN CONJUNCTION WITH THE SCHEDULE OF WORKS, MENU OF METHODS FOR REPAIR AND THE ARCHITECTURAL SPECIFICATION.
2. ALL DRAWINGS TO BE READ IN CONJUNCTION WITH ALL CONSULTANT DOCUMENTATION.
3. NO HAZARDOUS MATERIAL AUDIT HAS BEEN UNDERTAKEN. CONTRACTOR IS RESPONSIBLE FOR UNDERTAKING HAZARDOUS MATERIAL DIV 6 AUDIT AS REQUIRED TO COMPLETE THE WORKS.
4. THE DRAWINGS ARE NOT MEASURED DRAWINGS. CONTRACTOR IS TO CHECK ALL DIMENSIONS AND OTHER NECESSARY INFORMATION ON SITE PRIOR TO COMMENCING WORKS OR PREPARING SHOP DRAWINGS. NOTIFY THE ARCHITECT AND SUPERINTENDENT OF ANY OMISSIONS OR DISCREPANCIES AND SEEK WRITTEN ADVICE PRIOR TO PROCEEDING.
6. DO NOT SCALE OFF DRAWINGS, USE DIMENSIONS ONLY.
7. DRAWINGS AT A LARGER SCALE TAKE PRECEDENCE OVER DRAWINGS OF A SMALLER SCALE.
8. ARCHITECTURAL DRAWINGS SHOW DESIGN INTENT FOR QUANTIFICATION AND CONSTRUCTION PURPOSES.

CONSERVATION NOTES:

1. ALL QUANTITIES RELATED TO THE CONSERVATION WORKS ARE PROVIDED IN THE SCHEDULES ARE NOMINAL ONLY AND THE CONTRACTOR SHALL VERIFY ON SITE AND NOTIFY THE ARCHITECT AND SUPERINTENDENT IN WRITING AS SOON AS ANY DISCREPANCIES ARE FOUND.
2. PROVIDE ALL SAMPLES AND SHOP DRAWINGS FOR APPROVAL BY SUPERINTENDENT PRIOR TO COMMENCEMENT OF WORKS.
3. CONTRACTOR IS TO STORE AND INSTALL ALL MATERIAL/PRODUCTS IN ACCORDANCE WITH THE MANUFACTURERS SPECIFICATION.

LEGEND:

GENERAL REPAIRS

- G3 REMOVE EMBEDDED ITEM
- G4 PIGMENTED MORTAR MIX REPAIR. TO MATCH EXISTING ADJACENT COLOUR AND FINISH
- G5 POULTICE EFFLORESCENCE
- ITEM TO BE CAREFULLY REMOVED AND PROTECTED, RETAINED FOR LATER REINSTATEMENT
- DIRECTION OF REPAIR TO SURFACE NOT SHOWN (COLOUR DENOTES REPAIR TYPE)
- CLEAN COPPER BIRD PROOFING, REMOVE AND REINSTATE TO ENABLE STONE WORK, REFIX WHERE DEFORMED OR MISSING FIXING


SANDSTONE REPAIRS

- SS1 SANDSTONE BLOCK REPLACEMENT - FLAT
- SS2 SANDSTONE INDENT REPAIR - FLAT
- SS3 SANDSTONE BLOCK REPLACEMENT - MOULDED
- SS4 SANDSTONE INDENT REPAIR - MOULDED
- SS5 STONE CRACK REPAIR
- SS6 PIN AND INJECT DELAMINATING STONE
- SS7 DRESS OFF AND CONSOLIDATE STONE
- SS8 REPOINT SANDSTONE (M^2)
- SS8 REPOINT SANDSTONE

BLUESTONE REPAIRS

- BS1 REPOINT BLUESTONE (M^2)
- BS1 REPOINT BLUESTONE
- BS2 BLUESTONE INDENT REPAIR - RUSTICATED
- BS3 STONE CRACK REPAIR
- BS4 BLUESTONE FLAT INDENT REPAIR - HONED
- BS5 BLUESTONE MOULDED INDENT REPAIR - HONED

KEY PLAN: NTS

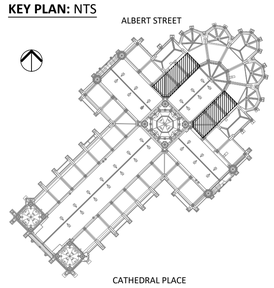

NOT FOR CONSTRUCTION

0 0,5 1 1,5 2 2,5 M
SCALE 1:50 @ A1

NO.	DATE	REVISION
P1	11/09/2024	PRELIMINARY
P2	23/10/2024	PRELIMINARY
DD1	27/02/2025	DESIGN DEVELOPMENT (50%)
DD2	05/05/2025	DESIGN DEVELOPMENT (70%)
DD32	08/08/2025	HERITAGE VICTORIA SUBMISSION

NOTE: ALL DIMENSIONS ARE TO BE VERIFIED ON SITE BEFORE COMMENCING ANY WORK OR PREPARING ANY SHOP DRAWINGS. SCALE INDICATED FOR REFERENCE ONLY. DO NOT SCALE OFF DRAWINGS. DO NOT SCALE DRAWINGS. OMISSIONS OR DISCREPANCIES ARE TO BE NOTIFIED TO THE ARCHITECT.

COPYRIGHT: THIS DRAWING IS COPYRIGHT AND REMAINS THE PROPERTY OF LOVELL CHEN.

PROJECT MANAGERS
ARMITAGE JONES
LEVEL 2, 37 LITTLE BOURKE STREET
MELBOURNE, VIC 3000

ACCESS CONSULTANT
BEFORE COMPLIANCE
1011/610 ST KILDA ROAD
MELBOURNE, VIC 3004

RELEVANT BUILDING SURVEYOR
ACCORD BUILDING CONSULTANTS
333 DRUMMOND STREET
CARLTON, VIC 3035

INTERIOR LIGHTING
2B DESIGNED
27 HODGSON STREET
FITZROY, VIC 3065

SERVICES
NDY
LEVEL 48, NORTH TOWER, 80 COLLINS STREET
MELBOURNE, VIC 3000

ACOUSTICS & AV CONSULTANT
HANSON ASSOCIATES
L1, 808 GLENFERRIE ROAD
HAWTHORN, VIC 3122

STRUCTURAL
4D WORKSHOP
MELBOURNE, VIC 3000
LEVEL 1, 360 LITTLE COLLINS STREET

CATHOLIC ARCHDIOCESE OF MELBOURNE

LOVELL CHEN
LEVEL 5, 176 WELLINGTON PARADE
EAST MELBOURNE 3002 AUSTRALIA
TEL +61 (0)3 9667 0800
enquiry@lovellchen.com.au
www.lovellchen.com.au

PROJECT
ST. PATRICK'S CATHEDRAL
RESTORATION AND RENEWAL


LOCATED ON WURUNDJERI COUNTRY

DRAWN	CHECKED	PROJECT NO.	DATE
WJ	SH	20240322	AUGUST 2024


DRAWING TITLE
CHAVET CHAPELS
BUTTRESS ELEVATIONS 1 OF 2

PREPARED ON THE LANDS OF THE WURUNDJERI PEOPLE


ISSUE	SCALE	DRAWING NO.	REVISION
AUTHORITY	1:50@A1	A-323	DD3

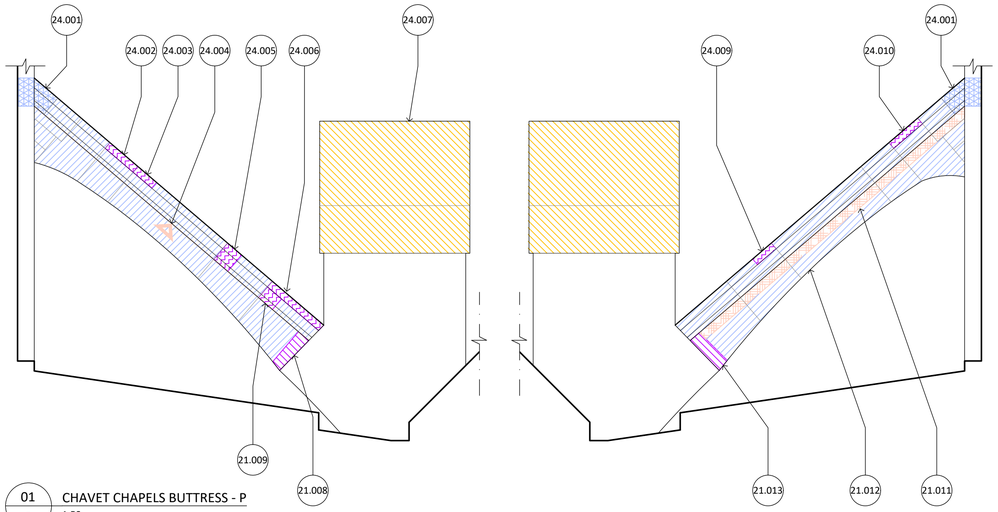


01 - CHAVET CHAPELS BUTTRESS - P
1:50

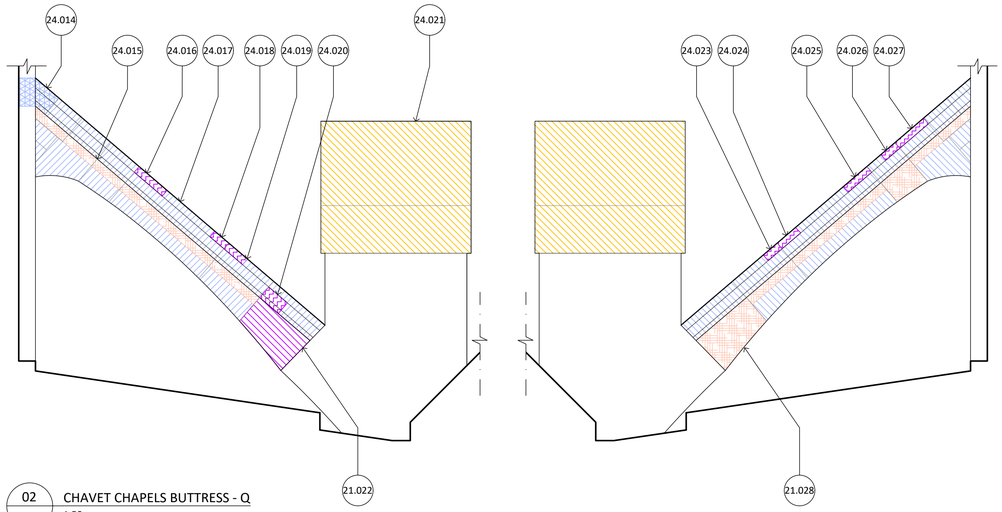

02 - CHAVET CHAPELS BUTTRESS - Q
1:50

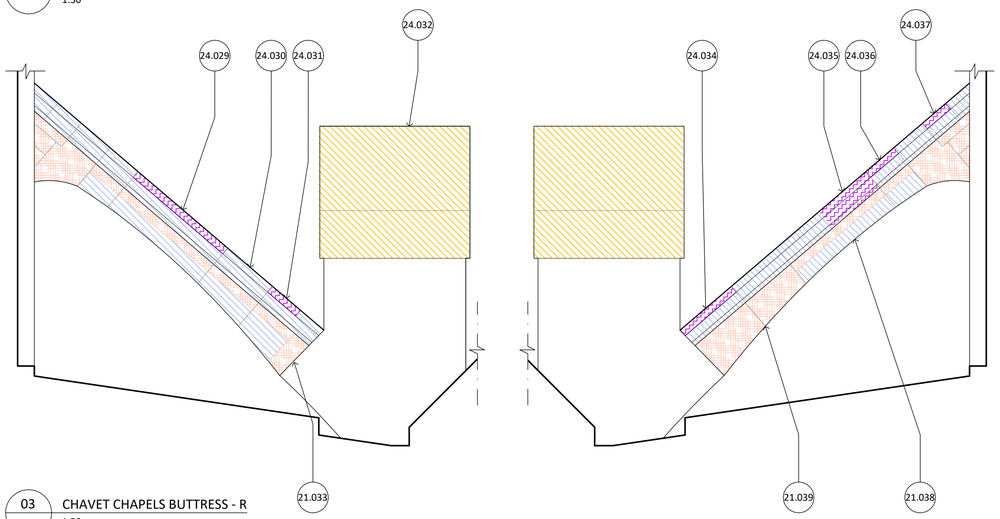

03 - CHAVET CHAPELS BUTTRESS - R
1:50

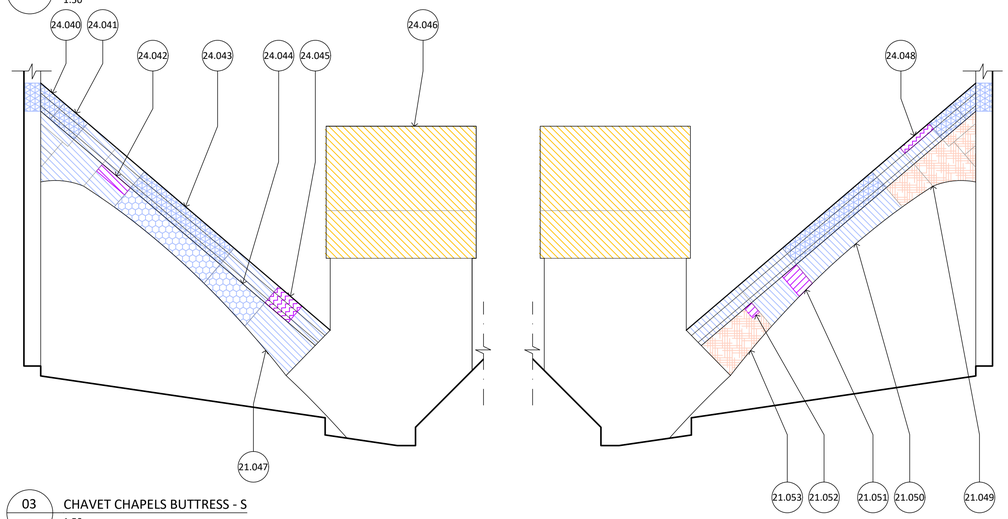

03 - CHAVET CHAPELS BUTTRESS - S
1:50

GENERAL NOTES:

1. DRAWINGS SHALL BE READ IN CONJUNCTION WITH THE SCHEDULE OF WORKS, MENU OF METHODS FOR REPAIR AND THE ARCHITECTURAL SPECIFICATION.
2. ALL DRAWINGS TO BE READ IN CONJUNCTION WITH ALL CONSULTANT DOCUMENTATION.
3. NO HAZARDOUS MATERIAL AUDIT HAS BEEN UNDERTAKEN. CONTRACTOR IS RESPONSIBLE FOR UNDERTAKING HAZARDOUS MATERIAL DIV 6 AUDIT AS REQUIRED TO COMPLETE THE WORKS.
4. THE DRAWINGS ARE NOT MEASURED DRAWINGS. CONTRACTOR IS TO CHECK ALL DIMENSIONS AND OTHER NECESSARY INFORMATION ON SITE PRIOR TO COMMENCING WORKS OR PREPARING SHOP DRAWINGS. NOTIFY THE ARCHITECT AND SUPERINTENDENT OF ANY OMISSIONS OR DISCREPANCIES AND SEEK WRITTEN ADVICE PRIOR TO PROCEEDING.
6. DO NOT SCALE OFF DRAWINGS, USE DIMENSIONS ONLY.
7. DRAWINGS AT A LARGER SCALE TAKE PRECEDENCE OVER DRAWINGS OF A SMALLER SCALE.
8. ARCHITECTURAL DRAWINGS SHOW DESIGN INTENT FOR QUANTIFICATION AND CONSTRUCTION PURPOSES.

CONSERVATION NOTES:

1. ALL QUANTITIES RELATED TO THE CONSERVATION WORKS ARE PROVIDED IN THE SCHEDULES ARE NOMINAL ONLY AND THE CONTRACTOR SHALL VERIFY ON SITE AND NOTIFY THE ARCHITECT AND SUPERINTENDENT IN WRITING AS SOON AS ANY DISCREPANCIES ARE FOUND.
2. PROVIDE ALL SAMPLES AND SHOP DRAWINGS FOR APPROVAL BY SUPERINTENDENT PRIOR TO COMMENCEMENT OF WORKS.
3. CONTRACTOR IS TO STORE AND INSTALL ALL MATERIAL/PRODUCTS IN ACCORDANCE WITH THE MANUFACTURERS SPECIFICATION.

LEGEND:

GENERAL REPAIRS

- G3 REMOVE EMBEDDED ITEM
- G4 PIGMENTED MORTAR MIX REPAIR. TO MATCH EXISTING ADJACENT COLOUR AND FINISH
- G5 POULTICE EFFLORESCENCE
- ITEM TO BE CAREFULLY REMOVED AND PROTECTED, RETAINED FOR LATER REINSTATEMENT
- DIRECTION OF REPAIR TO SURFACE NOT SHOWN (COLOUR DENOTES REPAIR TYPE)
- CLEAN COPPER BIRD PROOFING, REMOVE AND REINSTATE TO ENABLE STONE WORK, REFIX WHERE DEFORMED OR MISSING FIXING


SANDSTONE REPAIRS

- SS1 SANDSTONE BLOCK REPLACEMENT - FLAT
- SS2 SANDSTONE INDENT REPAIR - FLAT
- SS3 SANDSTONE BLOCK REPLACEMENT - MOULDED
- SS4 SANDSTONE INDENT REPAIR - MOULDED
- SS5 STONE CRACK REPAIR
- SS6 PIN AND INJECT DELAMINATING STONE
- SS7 DRESS OFF AND CONSOLIDATE STONE
- SS8 REPOINT SANDSTONE (M²)
- SS8 REPOINT SANDSTONE

BLUESTONE REPAIRS

- BS1 REPOINT BLUESTONE (M²)
- BS1 REPOINT BLUESTONE
- BS2 BLUESTONE INDENT REPAIR - RUSTICATED
- BS3 STONE CRACK REPAIR
- BS4 BLUESTONE FLAT INDENT REPAIR - HONED
- BS5 BLUESTONE MOULDED INDENT REPAIR - HONED

KEY PLAN: NTS

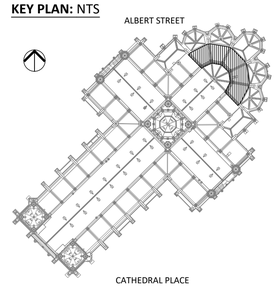

NOT FOR CONSTRUCTION

0 0.5 1 1.5 2 2.5 M
SCALE 1:50 @ A1

NO.	DATE	REVISION
P1	11/09/2024	PRELIMINARY
P2	23/10/2024	PRELIMINARY
DD1	21/02/2025	DESIGN DEVELOPMENT (50%)
DD2	05/05/2025	DESIGN DEVELOPMENT (70%)
DD3	08/08/2025	HERITAGE VICTORIA SUBMISSION

NOTE: ALL DIMENSIONS ARE TO BE VERIFIED ON SITE BEFORE COMMENCING ANY WORK OR PREPARING ANY SHOP DRAWINGS. SCALE INDICATED FOR REFERENCE ONLY. DO NOT SCALE OFF DRAWINGS. DO NOT SCALE DRAWINGS. OMISSIONS OR DISCREPANCIES ARE TO BE NOTIFIED TO THE ARCHITECT.

COPYRIGHT: THIS DRAWING IS COPYRIGHT AND REMAINS THE PROPERTY OF LOVELL CHEN.

PROJECT MANAGERS
ARMITAGE JONES
LEVEL 2, 37 LITTLE BOURKE STREET
MELBOURNE, VIC 3000

ACCESS CONSULTANT
BEFORE COMPLIANCE
1011/610 ST KILDA ROAD
MELBOURNE, VIC 3004

RELEVANT BUILDING SURVEYOR
ACCORD BUILDING CONSULTANTS
333 DRUMMOND STREET
CARLTON, VIC 3035

INTERIOR LIGHTING
2B DESIGNED
27 HODGSON STREET
FITZROY, VIC 3065

SERVICES
NDY
LEVEL 48, NORTH TOWER, 80 COLLINS STREET
MELBOURNE, VIC 3000

ACOUSTICS & AV CONSULTANT
HANSON ASSOCIATES
L1, 808 GLENFERRIE ROAD
HAWTHORN, VIC 3122

STRUCTURAL
4D WORKSHOP
MELBOURNE, VIC 3000
LEVEL 1, 360 LITTLE COLLINS STREET

CATHOLIC ARCHDIOCESE OF MELBOURNE

LOVELL CHEN
LEVEL 5, 176 WELLINGTON PARADE
EAST MELBOURNE 3002 AUSTRALIA
TEL +61 (0)3 9667 0800
enquiry@lovellchen.com.au
www.lovellchen.com.au

PROJECT
ST. PATRICK'S CATHEDRAL
RESTORATION AND RENEWAL


LOCATED ON WURUNDJERI COUNTRY

DRAWN	CHECKED	PROJECT NO.	DATE
WJ	SH	20240322	AUGUST 2024

DRAWING TITLE
CHAVET CHAPELS
BUTTRESS ELEVATIONS 2 OF 2

PREPARED ON THE LANDS OF THE WURUNDJERI PEOPLE

ISSUE	SCALE	DRAWING NO.	REVISION
AUTHORITY	1:50@A1	A-324	DD3

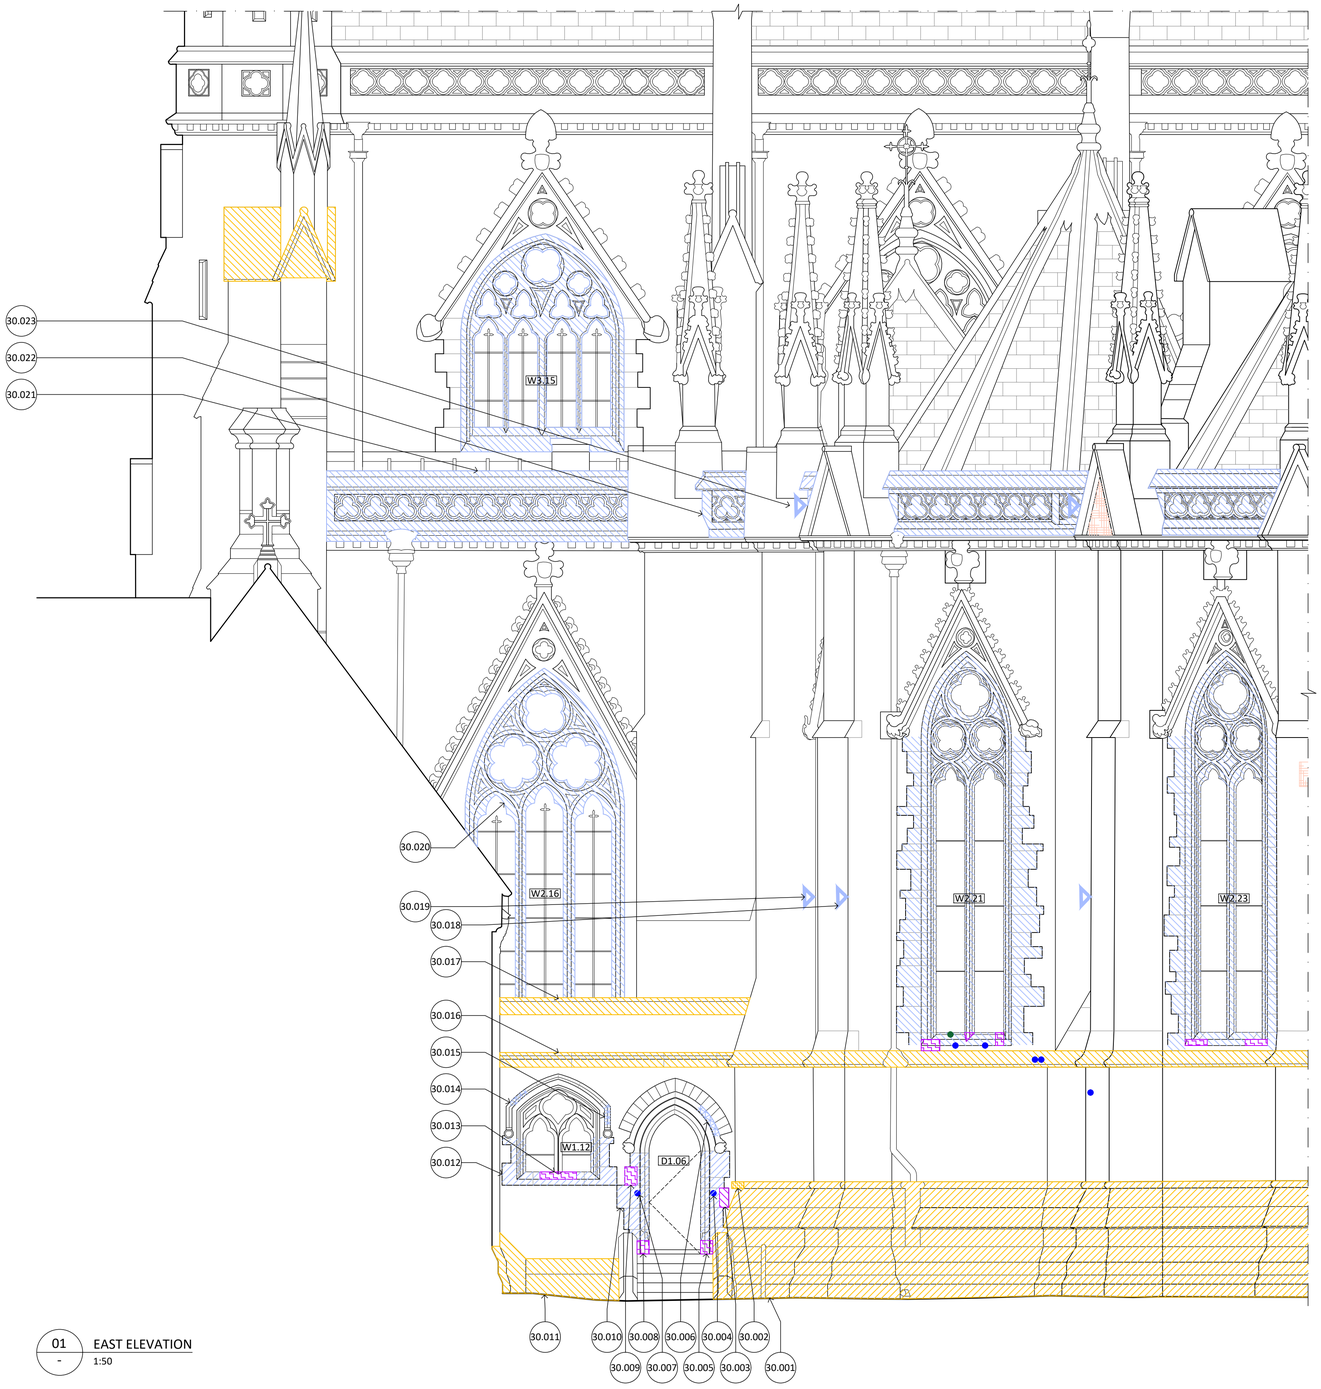

01 - EAST ELEVATION
1:50

GENERAL NOTES:

1. DRAWINGS SHALL BE READ IN CONJUNCTION WITH THE SCHEDULE OF WORKS, MENU OF METHODS FOR REPAIR AND THE ARCHITECTURAL SPECIFICATION.
2. ALL DRAWINGS TO BE READ IN CONJUNCTION WITH ALL CONSULTANT DOCUMENTATION.
3. NO HAZARDOUS MATERIAL AUDIT HAS BEEN UNDERTAKEN. CONTRACTOR IS RESPONSIBLE FOR UNDERTAKING HAZARDOUS MATERIAL DIV 6 AUDIT AS REQUIRED TO COMPLETE THE WORKS.
4. THE DRAWINGS ARE NOT MEASURED DRAWINGS. CONTRACTOR IS TO CHECK ALL DIMENSIONS AND OTHER NECESSARY INFORMATION ON SITE PRIOR TO COMMENCING WORKS OR PREPARING SHOP DRAWINGS. NOTIFY THE ARCHITECT AND SUPERINTENDENT OF ANY OMISSIONS OR DISCREPANCIES AND SEEK WRITTEN ADVICE PRIOR TO PROCEEDING.
6. DO NOT SCALE OFF DRAWINGS, USE DIMENSIONS ONLY.
7. DRAWINGS AT A LARGER SCALE TAKE PRECEDENCE OVER DRAWINGS OF A SMALLER SCALE.
8. ARCHITECTURAL DRAWINGS SHOW DESIGN INTENT FOR QUANTIFICATION AND CONSTRUCTION PURPOSES.

CONSERVATION NOTES:

1. ALL QUANTITIES RELATED TO THE CONSERVATION WORKS ARE PROVIDED IN THE SCHEDULES ARE NOMINAL ONLY AND THE CONTRACTOR SHALL VERIFY ON SITE AND NOTIFY THE ARCHITECT AND SUPERINTENDENT IN WRITING AS SOON AS ANY DISCREPANCIES ARE FOUND.
2. PROVIDE ALL SAMPLES AND SHOP DRAWINGS FOR APPROVAL BY SUPERINTENDENT PRIOR TO COMMENCEMENT OF WORKS.
3. CONTRACTOR IS TO STORE AND INSTALL ALL MATERIAL/PRODUCTS IN ACCORDANCE WITH THE MANUFACTURERS SPECIFICATION.

LEGEND:

GENERAL REPAIRS

- G3 REMOVE EMBEDDED ITEM
- G4 PIGMENTED MORTAR MIX REPAIR. TO MATCH EXISTING ADJACENT COLOUR AND FINISH
- G5 POULTICE EFFLORESCENCE
- ITEM TO BE CAREFULLY REMOVED AND PROTECTED, RETAINED FOR LATER REINSTATEMENT
- DIRECTION OF REPAIR TO SURFACE NOT SHOWN (COLOUR DENOTES REPAIR TYPE)
- CLEAN COPPER BIRD PROOFING, REMOVE AND REINSTATE TO ENABLE STONE WORK, REFIX WHERE DEFORMED OR MISSING FIXING

SANDSTONE REPAIRS

- SS1 SANDSTONE BLOCK REPLACEMENT - FLAT
- SS2 SANDSTONE INDENT REPAIR - FLAT
- SS3 SANDSTONE BLOCK REPLACEMENT - MOULDED
- SS4 SANDSTONE INDENT REPAIR - MOULDED
- SS5 STONE CRACK REPAIR
- SS6 PIN AND INJECT DELAMINATING STONE
- SS7 DRESS OFF AND CONSOLIDATE STONE
- SS8 REPOINT SANDSTONE (M^2)
- SS8 REPOINT SANDSTONE


BLUESTONE REPAIRS

- BS1 REPOINT BLUESTONE (M^2)
- BS1 REPOINT BLUESTONE
- BS2 BLUESTONE INDENT REPAIR - RUSTICATED
- BS3 STONE CRACK REPAIR
- BS4 BLUESTONE FLAT INDENT REPAIR - HONED
- BS5 BLUESTONE MOULDED INDENT REPAIR - HONED

METAL WORKS REPAIRS

- M1 CLEAN BACK BRASS

KEY PLAN: NTS

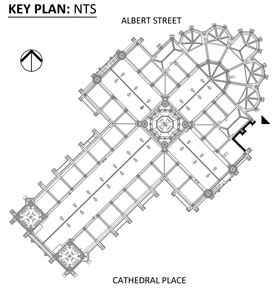

NOT FOR CONSTRUCTION

0 0.5 1 1.5 2 2.5 M
SCALE 1:50 @ A1

NO.	DATE	REVISION
P1	20/08/2024	PRELIMINARY
P2	23/10/2024	PRELIMINARY
DD1	21/02/2025	DESIGN DEVELOPMENT (50%)
DD2	05/05/2025	DESIGN DEVELOPMENT (70%)
DD3	08/08/2025	HERITAGE VICTORIA SUBMISSION

NOTE: ALL DIMENSIONS ARE TO BE VERIFIED ON SITE BEFORE COMMENCING ANY WORK OR PREPARING ANY SHOP DRAWINGS. SCALE INDICATED FOR REFERENCE ONLY. DO NOT SCALE OFF DRAWINGS. DO NOT SCALE DRAWINGS. OMISSIONS OR DISCREPANCIES ARE TO BE NOTIFIED TO THE ARCHITECT.

COPYRIGHT: THIS DRAWING IS COPYRIGHT AND REMAINS THE PROPERTY OF LOVELL CHEN.

PROJECT MANAGERS
ARMITAGE JONES
LEVEL 2, 37 LITTLE BOURKE STREET
MELBOURNE, VIC 3000

ACCESS CONSULTANT
BEFORE COMPLIANCE
1011/610 ST KILDA ROAD
MELBOURNE, VIC 3004

RELEVANT BUILDING SURVEYOR
ACCORD BUILDING CONSULTANTS
333 DRUMMOND STREET
CARLTON, VIC 3035

INTERIOR LIGHTING
2B DESIGNED
27 HODGSON STREET
FITZROY, VIC 3065

SERVICES
NDY
LEVEL 48, NORTH TOWER, 80 COLLINS STREET
MELBOURNE, VIC 3000

ACOUSTICS & AV CONSULTANT
HANSON ASSOCIATES
L1, 808 GLENFERRIE ROAD
HAWTHORN, VIC 3122

STRUCTURAL
4D WORKSHOP
MELBOURNE, VIC 3000
LEVEL 1, 360 LITTLE COLLINS STREET

CATHOLIC ARCHDIOCESE OF MELBOURNE

LOVELL CHEN
LEVEL 5, 176 WELLINGTON PARADE
EAST MELBOURNE 3002 AUSTRALIA
TEL +61 (0)3 9667 0800
enquiry@lovellchen.com.au
www.lovellchen.com.au

PROJECT
ST. PATRICK'S CATHEDRAL
RESTORATION AND RENEWAL


LOCATED ON WURUNDJERI COUNTRY

DRAWN	CHECKED	PROJECT NO.	DATE
WJ	SH	20240322	AUGUST 2024

DRAWING TITLE
SOUTH TRANSEPT
EAST ELEVATION

PREPARED ON THE LANDS OF THE WURUNDJERI PEOPLE

ISSUE	SCALE	DRAWING NO.	REVISION
AUTHORITY	1:50@A1	A-330	DD3

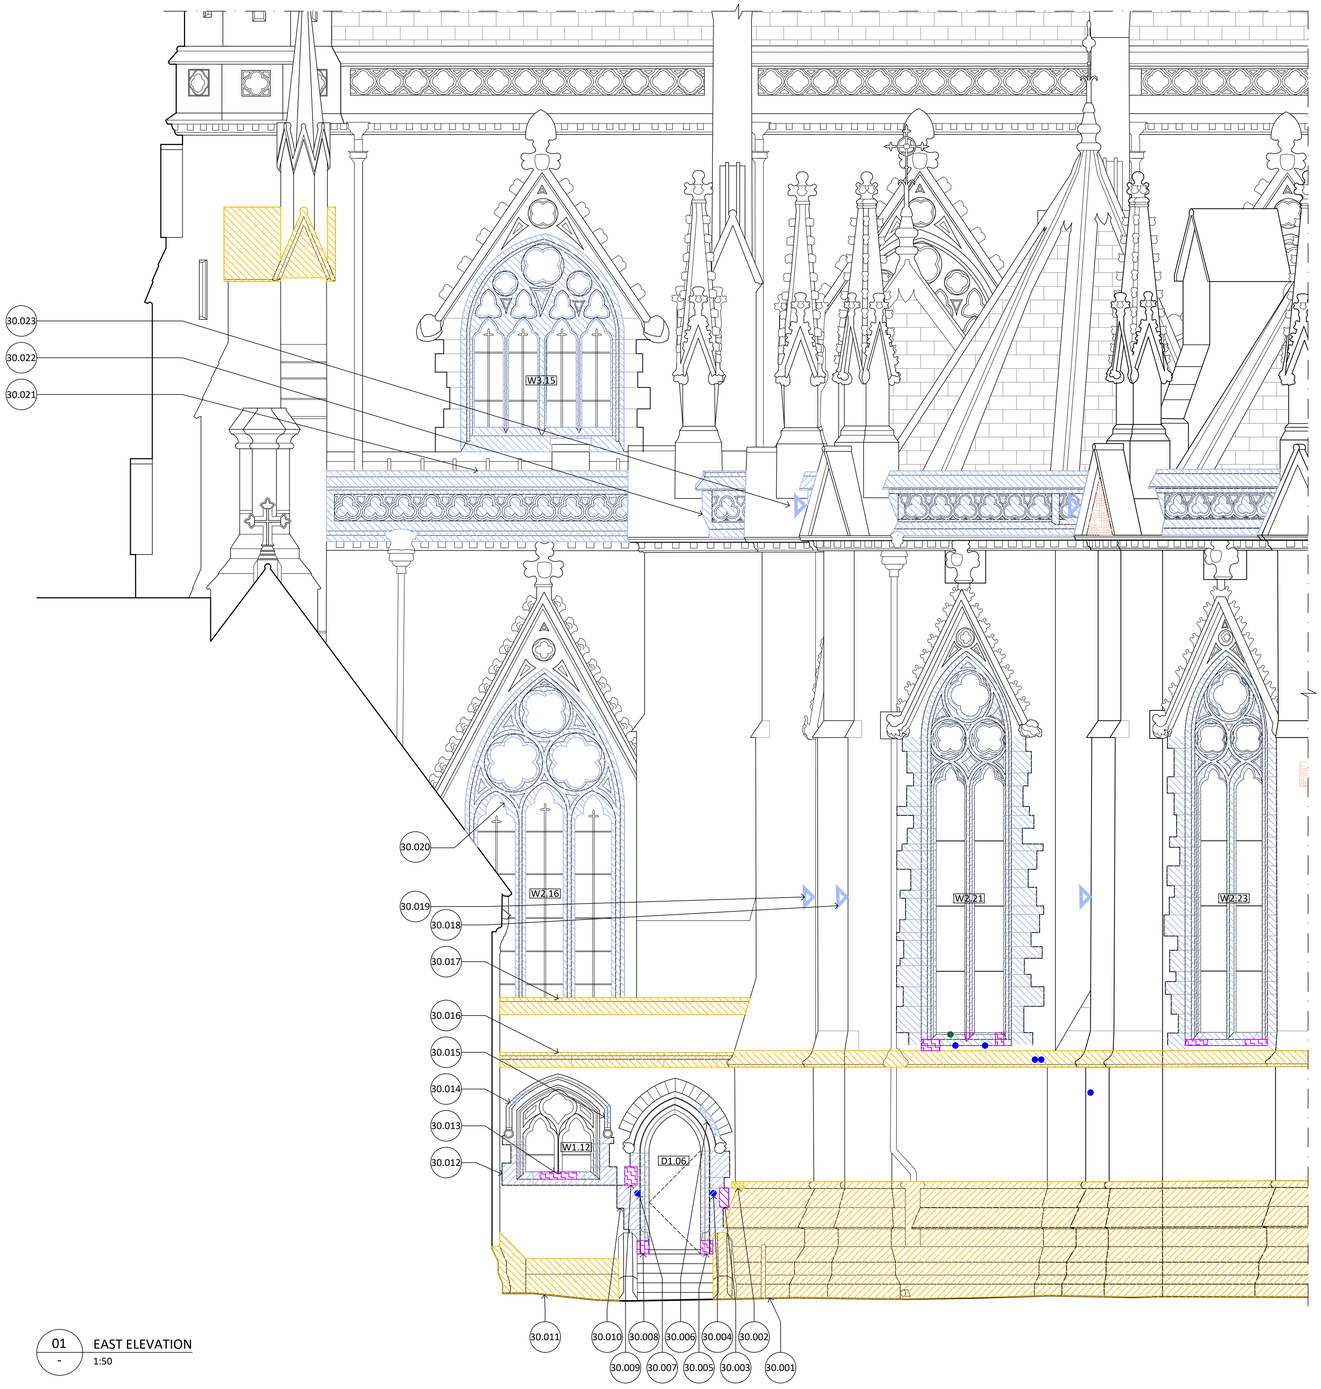

01 - EAST ELEVATION
1:50

GENERAL NOTES:

1. DRAWINGS SHALL BE READ IN CONJUNCTION WITH THE SCHEDULE OF WORKS, MENU OF METHODS FOR REPAIR AND THE ARCHITECTURAL SPECIFICATION.
2. ALL DRAWINGS TO BE READ IN CONJUNCTION WITH ALL CONSULTANT DOCUMENTATION.
3. NO HAZARDOUS MATERIAL AUDIT HAS BEEN UNDERTAKEN. CONTRACTOR IS RESPONSIBLE FOR UNDERTAKING HAZARDOUS MATERIAL DIV 6 AUDIT AS REQUIRED TO COMPLETE THE WORKS.
4. THE DRAWINGS ARE NOT MEASURED DRAWINGS. CONTRACTOR IS TO CHECK ALL DIMENSIONS AND OTHER NECESSARY INFORMATION ON SITE PRIOR TO COMMENCING WORKS OR PREPARING SHOP DRAWINGS. NOTIFY THE ARCHITECT AND SUPERINTENDENT OF ANY OMISSIONS OR DISCREPANCIES AND SEEK WRITTEN ADVICE PRIOR TO PROCEEDING.
6. DO NOT SCALE OFF DRAWINGS, USE DIMENSIONS ONLY.
7. DRAWINGS AT A LARGER SCALE TAKE PRECEDENCE OVER DRAWINGS OF A SMALLER SCALE.
8. ARCHITECTURAL DRAWINGS SHOW DESIGN INTENT FOR QUANTIFICATION AND CONSTRUCTION PURPOSES.

CONSERVATION NOTES:

1. ALL QUANTITIES RELATED TO THE CONSERVATION WORKS ARE PROVIDED IN THE SCHEDULES ARE NOMINAL ONLY AND THE CONTRACTOR SHALL VERIFY ON SITE AND NOTIFY THE ARCHITECT AND SUPERINTENDENT IN WRITING AS SOON AS ANY DISCREPANCIES ARE FOUND.
2. PROVIDE ALL SAMPLES AND SHOP DRAWINGS FOR APPROVAL BY SUPERINTENDENT PRIOR TO COMMENCEMENT OF WORKS.
3. CONTRACTOR IS TO STORE AND INSTALL ALL MATERIAL/PRODUCTS IN ACCORDANCE WITH THE MANUFACTURERS SPECIFICATION.

LEGEND:

GENERAL REPAIRS

- G3 REMOVE EMBEDDED ITEM
- G4 PIGMENTED MORTAR MIX REPAIR. TO MATCH EXISTING ADJACENT COLOUR AND FINISH
- G5 POULTICE EFFLORESCENCE
- ITEM TO BE CAREFULLY REMOVED AND PROTECTED, RETAINED FOR LATER REINSTATEMENT
- DIRECTION OF REPAIR TO SURFACE NOT SHOWN (COLOUR DENOTES REPAIR TYPE)
- CLEAN COPPER BIRD PROOFING, REMOVE AND REINSTATE TO ENABLE STONE WORK, REFIX WHERE DEFORMED OR MISSING FIXING


SANDSTONE REPAIRS

- SS1 SANDSTONE BLOCK REPLACEMENT - FLAT
- SS2 SANDSTONE INDENT REPAIR - FLAT
- SS3 SANDSTONE BLOCK REPLACEMENT - MOULDED
- SS4 SANDSTONE INDENT REPAIR - MOULDED
- SS5 STONE CRACK REPAIR
- SS6 PIN AND INJECT DELAMINATING STONE
- SS7 DRESS OFF AND CONSOLIDATE STONE
- SS8 REPOINT SANDSTONE (M^2)
- SS8 REPOINT SANDSTONE

BLUESTONE REPAIRS

- BS1 REPOINT BLUESTONE (M^2)
- BS1 REPOINT BLUESTONE
- BS2 BLUESTONE INDENT REPAIR - RUSTICATED
- BS3 STONE CRACK REPAIR
- BS4 BLUESTONE FLAT INDENT REPAIR - HONED
- BS5 BLUESTONE MOULDED INDENT REPAIR - HONED

KEY PLAN: NTS

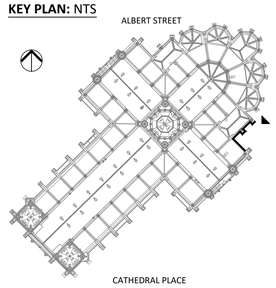

NOT FOR CONSTRUCTION

0 0.5 1 1.5 2 2.5 M
SCALE 1:50 @ A1

NO.	DATE	REVISION
P1	20/08/2024	PRELIMINARY
P2	23/10/2024	PRELIMINARY
DD1	21/02/2025	DESIGN DEVELOPMENT (50%)
DD2	05/05/2025	DESIGN DEVELOPMENT (70%)
DD3	08/08/2025	HERITAGE VICTORIA SUBMISSION

NOTE: ALL DIMENSIONS ARE TO BE VERIFIED ON SITE BEFORE COMMENCING ANY WORK OR PREPARING ANY SHOP DRAWINGS. SCALE INDICATED FOR REFERENCE ONLY. DO NOT SCALE OFF DRAWINGS. DO NOT SCALE DRAWINGS. OMISSIONS OR DISCREPANCIES ARE TO BE NOTIFIED TO THE ARCHITECT.

COPYRIGHT: THIS DRAWING IS COPYRIGHT AND REMAINS THE PROPERTY OF LOVELL CHEN.

PROJECT MANAGERS
ARMITAGE JONES
LEVEL 2, 37 LITTLE BOURKE STREET
MELBOURNE, VIC 3000

ACCESS CONSULTANT
BEFORE COMPLIANCE
1011/610 ST KILDA ROAD
MELBOURNE, VIC 3004

RELEVANT BUILDING SURVEYOR
ACCORD BUILDING CONSULTANTS
333 DRUMMOND STREET
CARLTON, VIC 3035

INTERIOR LIGHTING
2B DESIGNED
27 HODGSON STREET
FITZROY, VIC 3065

SERVICES
NDY
LEVEL 48, NORTH TOWER, 80 COLLINS STREET
MELBOURNE, VIC 3000

ACOUSTICS & AV CONSULTANT
HANSON ASSOCIATES
L1, 808 GLENFERRIE ROAD
HAWTHORN, VIC 3122

STRUCTURAL
4D WORKSHOP
MELBOURNE, VIC 3000
LEVEL 1, 360 LITTLE COLLINS STREET

CATHOLIC ARCHDIOCESE OF MELBOURNE

LOVELL CHEN
LEVEL 5, 176 WELLINGTON PARADE
EAST MELBOURNE 3002 AUSTRALIA
TEL +61 (0)3 9667 0800
enquiry@lovellchen.com.au
www.lovellchen.com.au

PROJECT
ST. PATRICK'S CATHEDRAL
RESTORATION AND RENEWAL


LOCATED ON WURUNDJERI COUNTRY

DRAWN	CHECKED	PROJECT NO.	DATE
WJ	SH	20240322	AUGUST 2024

DRAWING TITLE
SOUTH TRANSEPT
EAST ELEVATION

PREPARED ON THE LANDS OF THE WURUNDJERI PEOPLE

ISSUE	SCALE	DRAWING NO.	REVISION
AUTHORITY	1:50@A1	A-330	DD3

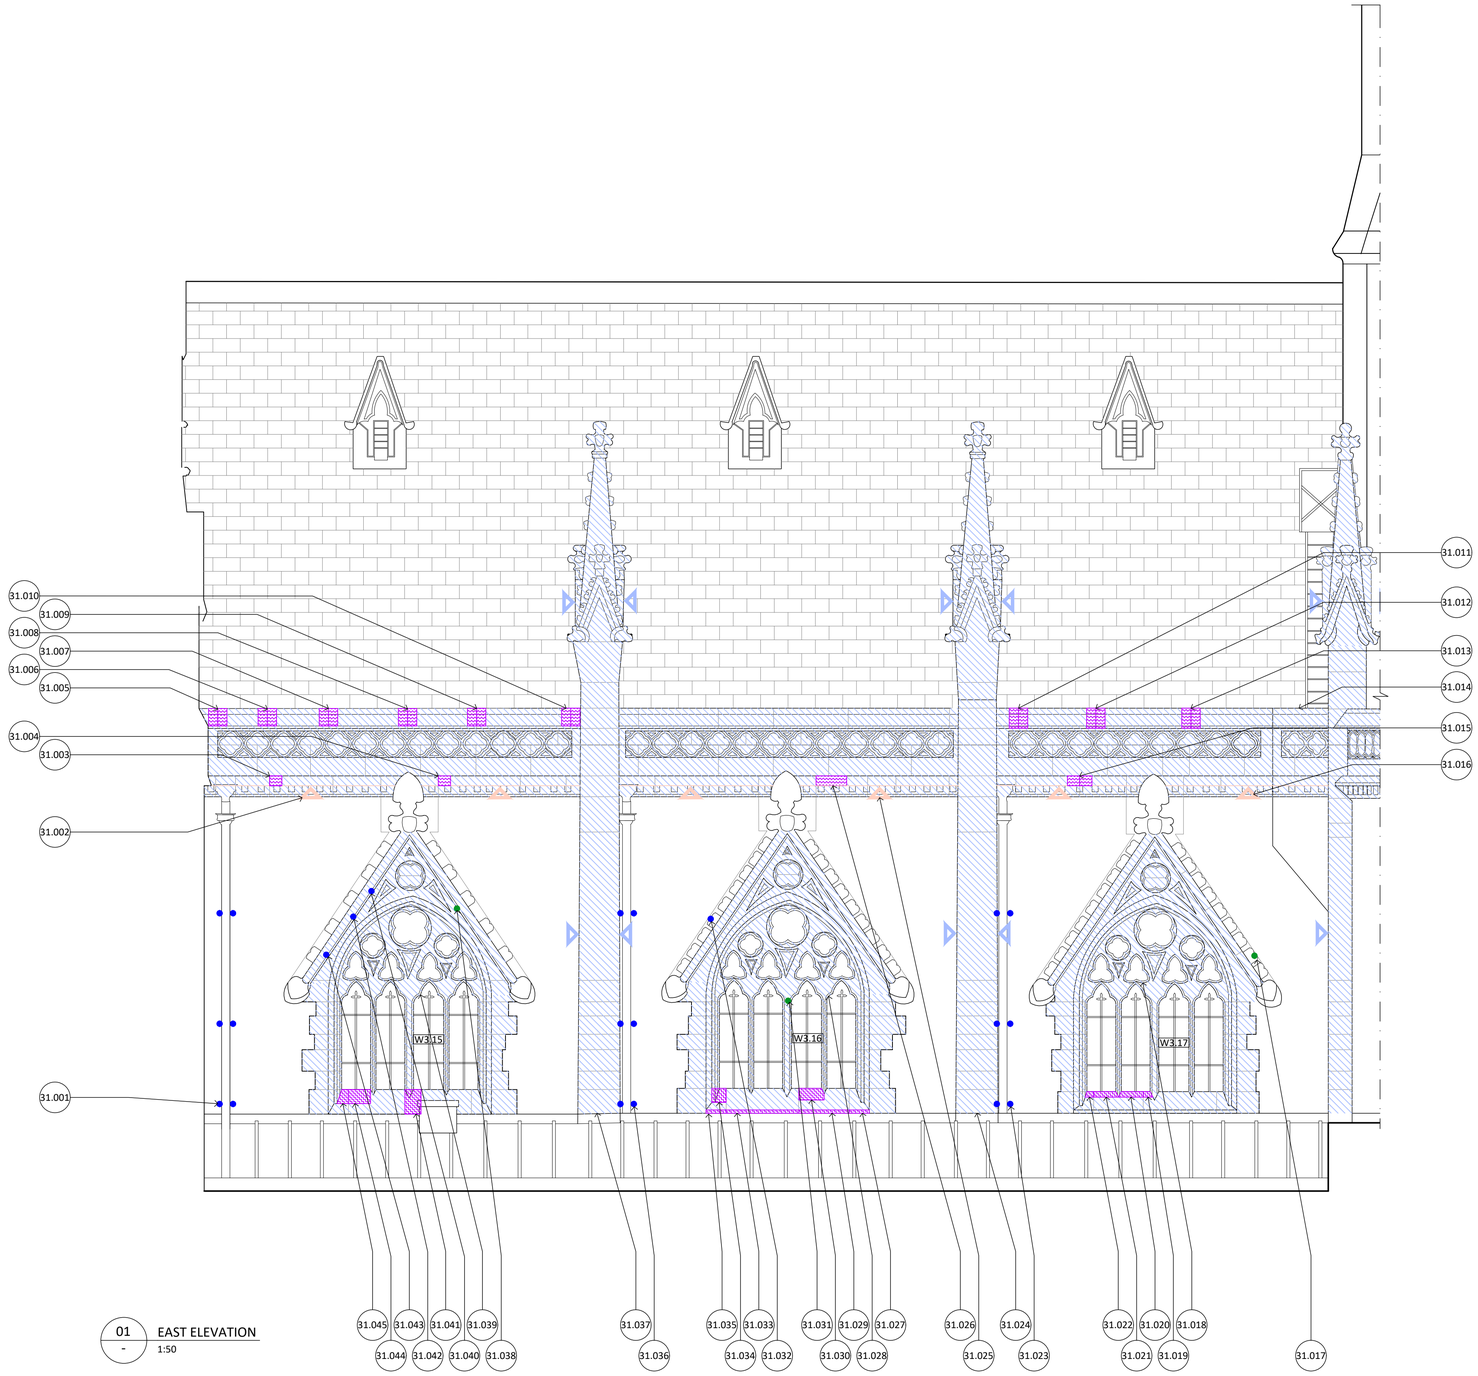

01 - EAST ELEVATION
1:50

GENERAL NOTES:

1. DRAWINGS SHALL BE READ IN CONJUNCTION WITH THE SCHEDULE OF WORKS, MENU OF METHODS FOR REPAIR AND THE ARCHITECTURAL SPECIFICATION.
2. ALL DRAWINGS TO BE READ IN CONJUNCTION WITH ALL CONSULTANT DOCUMENTATION.
3. NO HAZARDOUS MATERIAL AUDIT HAS BEEN UNDERTAKEN. CONTRACTOR IS RESPONSIBLE FOR UNDERTAKING HAZARDOUS MATERIAL DIV 6 AUDIT AS REQUIRED TO COMPLETE THE WORKS.
4. THE DRAWINGS ARE NOT MEASURED DRAWINGS. CONTRACTOR IS TO CHECK ALL DIMENSIONS AND OTHER NECESSARY INFORMATION ON SITE PRIOR TO COMMENCING WORKS OR PREPARING SHOP DRAWINGS. NOTIFY THE ARCHITECT AND SUPERINTENDENT OF ANY OMISSIONS OR DISCREPANCIES AND SEEK WRITTEN ADVICE PRIOR TO PROCEEDING.
6. DO NOT SCALE OFF DRAWINGS, USE DIMENSIONS ONLY.
7. DRAWINGS AT A LARGER SCALE TAKE PRECEDENCE OVER DRAWINGS OF A SMALLER SCALE.
8. ARCHITECTURAL DRAWINGS SHOW DESIGN INTENT FOR QUANTIFICATION AND CONSTRUCTION PURPOSES.

CONSERVATION NOTES:

1. ALL QUANTITIES RELATED TO THE CONSERVATION WORKS ARE PROVIDED IN THE SCHEDULES ARE NOMINAL ONLY AND THE CONTRACTOR SHALL VERIFY ON SITE AND NOTIFY THE ARCHITECT AND SUPERINTENDENT IN WRITING AS SOON AS ANY DISCREPANCIES ARE FOUND.
2. PROVIDE ALL SAMPLES AND SHOP DRAWINGS FOR APPROVAL BY SUPERINTENDENT PRIOR TO COMMENCEMENT OF WORKS.
3. CONTRACTOR IS TO STORE AND INSTALL ALL MATERIAL/PRODUCTS IN ACCORDANCE WITH THE MANUFACTURERS SPECIFICATION.

LEGEND:

GENERAL REPAIRS

- G3 REMOVE EMBEDDED ITEM
- G4 PIGMENTED MORTAR MIX REPAIR. TO MATCH EXISTING ADJACENT COLOUR AND FINISH
- G5 POULTICE EFFLORESCENCE
- ITEM TO BE CAREFULLY REMOVED AND PROTECTED, RETAINED FOR LATER REINSTATEMENT
- DIRECTION OF REPAIR TO SURFACE NOT SHOWN (COLOUR DENOTES REPAIR TYPE)
- CLEAN COPPER BIRD PROOFING, REMOVE AND REINSTATE TO ENABLE STONE WORK, REFIX WHERE DEFORMED OR MISSING FIXING


SANDSTONE REPAIRS

- SS1 SANDSTONE BLOCK REPLACEMENT - FLAT
- SS2 SANDSTONE INDENT REPAIR - FLAT
- SS3 SANDSTONE BLOCK REPLACEMENT - MOULDED
- SS4 SANDSTONE INDENT REPAIR - MOULDED
- SS5 STONE CRACK REPAIR
- SS6 PIN AND INJECT DELAMINATING STONE
- SS7 DRESS OFF AND CONSOLIDATE STONE
- SS8 REPOINT SANDSTONE (M²)
- SS8 REPOINT SANDSTONE

BLUESTONE REPAIRS

- BS1 REPOINT BLUESTONE (M²)
- BS1 REPOINT BLUESTONE
- BS2 BLUESTONE INDENT REPAIR - RUSTICATED
- BS3 STONE CRACK REPAIR
- BS4 BLUESTONE FLAT INDENT REPAIR - HONED
- BS5 BLUESTONE MOULDED INDENT REPAIR - HONED

KEY PLAN: NTS

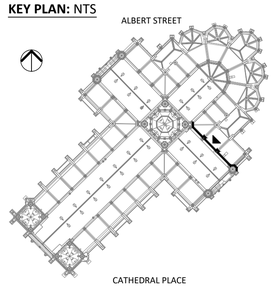

NOT FOR CONSTRUCTION

0 0.5 1 1.5 2 2.5 M
SCALE 1:50 @ A1

NO.	DATE	REVISION
P1	20/08/2024	PRELIMINARY
P2	23/10/2024	PRELIMINARY
DD1	21/02/2025	DESIGN DEVELOPMENT (50%)
DD2	05/05/2025	DESIGN DEVELOPMENT (70%)
DD3	08/08/2025	HERITAGE VICTORIA SUBMISSION

NOTE: ALL DIMENSIONS ARE TO BE VERIFIED ON SITE BEFORE COMMENCING ANY WORK OR PREPARING ANY SHOP DRAWINGS. SCALE INDICATED FOR REFERENCE ONLY. DO NOT SCALE OFF DRAWINGS. DO NOT SCALE DRAWINGS. OMISSIONS OR DISCREPANCIES ARE TO BE NOTIFIED TO THE ARCHITECT.

COPYRIGHT: THIS DRAWING IS COPYRIGHT AND REMAINS THE PROPERTY OF LOVELL CHEN.

PROJECT MANAGERS
ARMITAGE JONES
LEVEL 2, 37 LITTLE BOURKE STREET
MELBOURNE, VIC 3000

ACCESS CONSULTANT
BEFORE COMPLIANCE
1011/610 ST KILDA ROAD
MELBOURNE, VIC 3004

RELEVANT BUILDING SURVEYOR
ACCORD BUILDING CONSULTANTS
333 DRUMMOND STREET
CARLTON, VIC 3035

INTERIOR LIGHTING
2B DESIGNED
27 HODGSON STREET
FITZROY, VIC 3065

SERVICES
NDY
LEVEL 48, NORTH TOWER, 80 COLLINS STREET
MELBOURNE, VIC 3000

ACOUSTICS & AV CONSULTANT
HANSON ASSOCIATES
L1, 808 GLENFERRIE ROAD
HAWTHORN, VIC 3122

STRUCTURAL
4D WORKSHOP
MELBOURNE, VIC 3000
LEVEL 1, 360 LITTLE COLLINS STREET

CATHOLIC ARCHDIOCESE OF MELBOURNE

LOVELL CHEN
LEVEL 5, 176 WELLINGTON PARADE
EAST MELBOURNE 3002 AUSTRALIA
TEL +61 (0)3 9667 0800
enquiry@lovellchen.com.au
www.lovellchen.com.au

PROJECT
ST. PATRICK'S CATHEDRAL
RESTORATION AND RENEWAL


LOCATED ON WURUNDJERI COUNTRY

DRAWN	CHECKED	PROJECT NO.	DATE
WJ	SH	20240322	AUGUST 2024

DRAWING TITLE
SOUTH TRANSEPT
EAST CLERESTORY

PREPARED ON THE LANDS OF THE WURUNDJERI PEOPLE

ISSUE	SCALE	DRAWING NO.	REVISION
AUTHORITY	1:50@A1	A-331	DD3

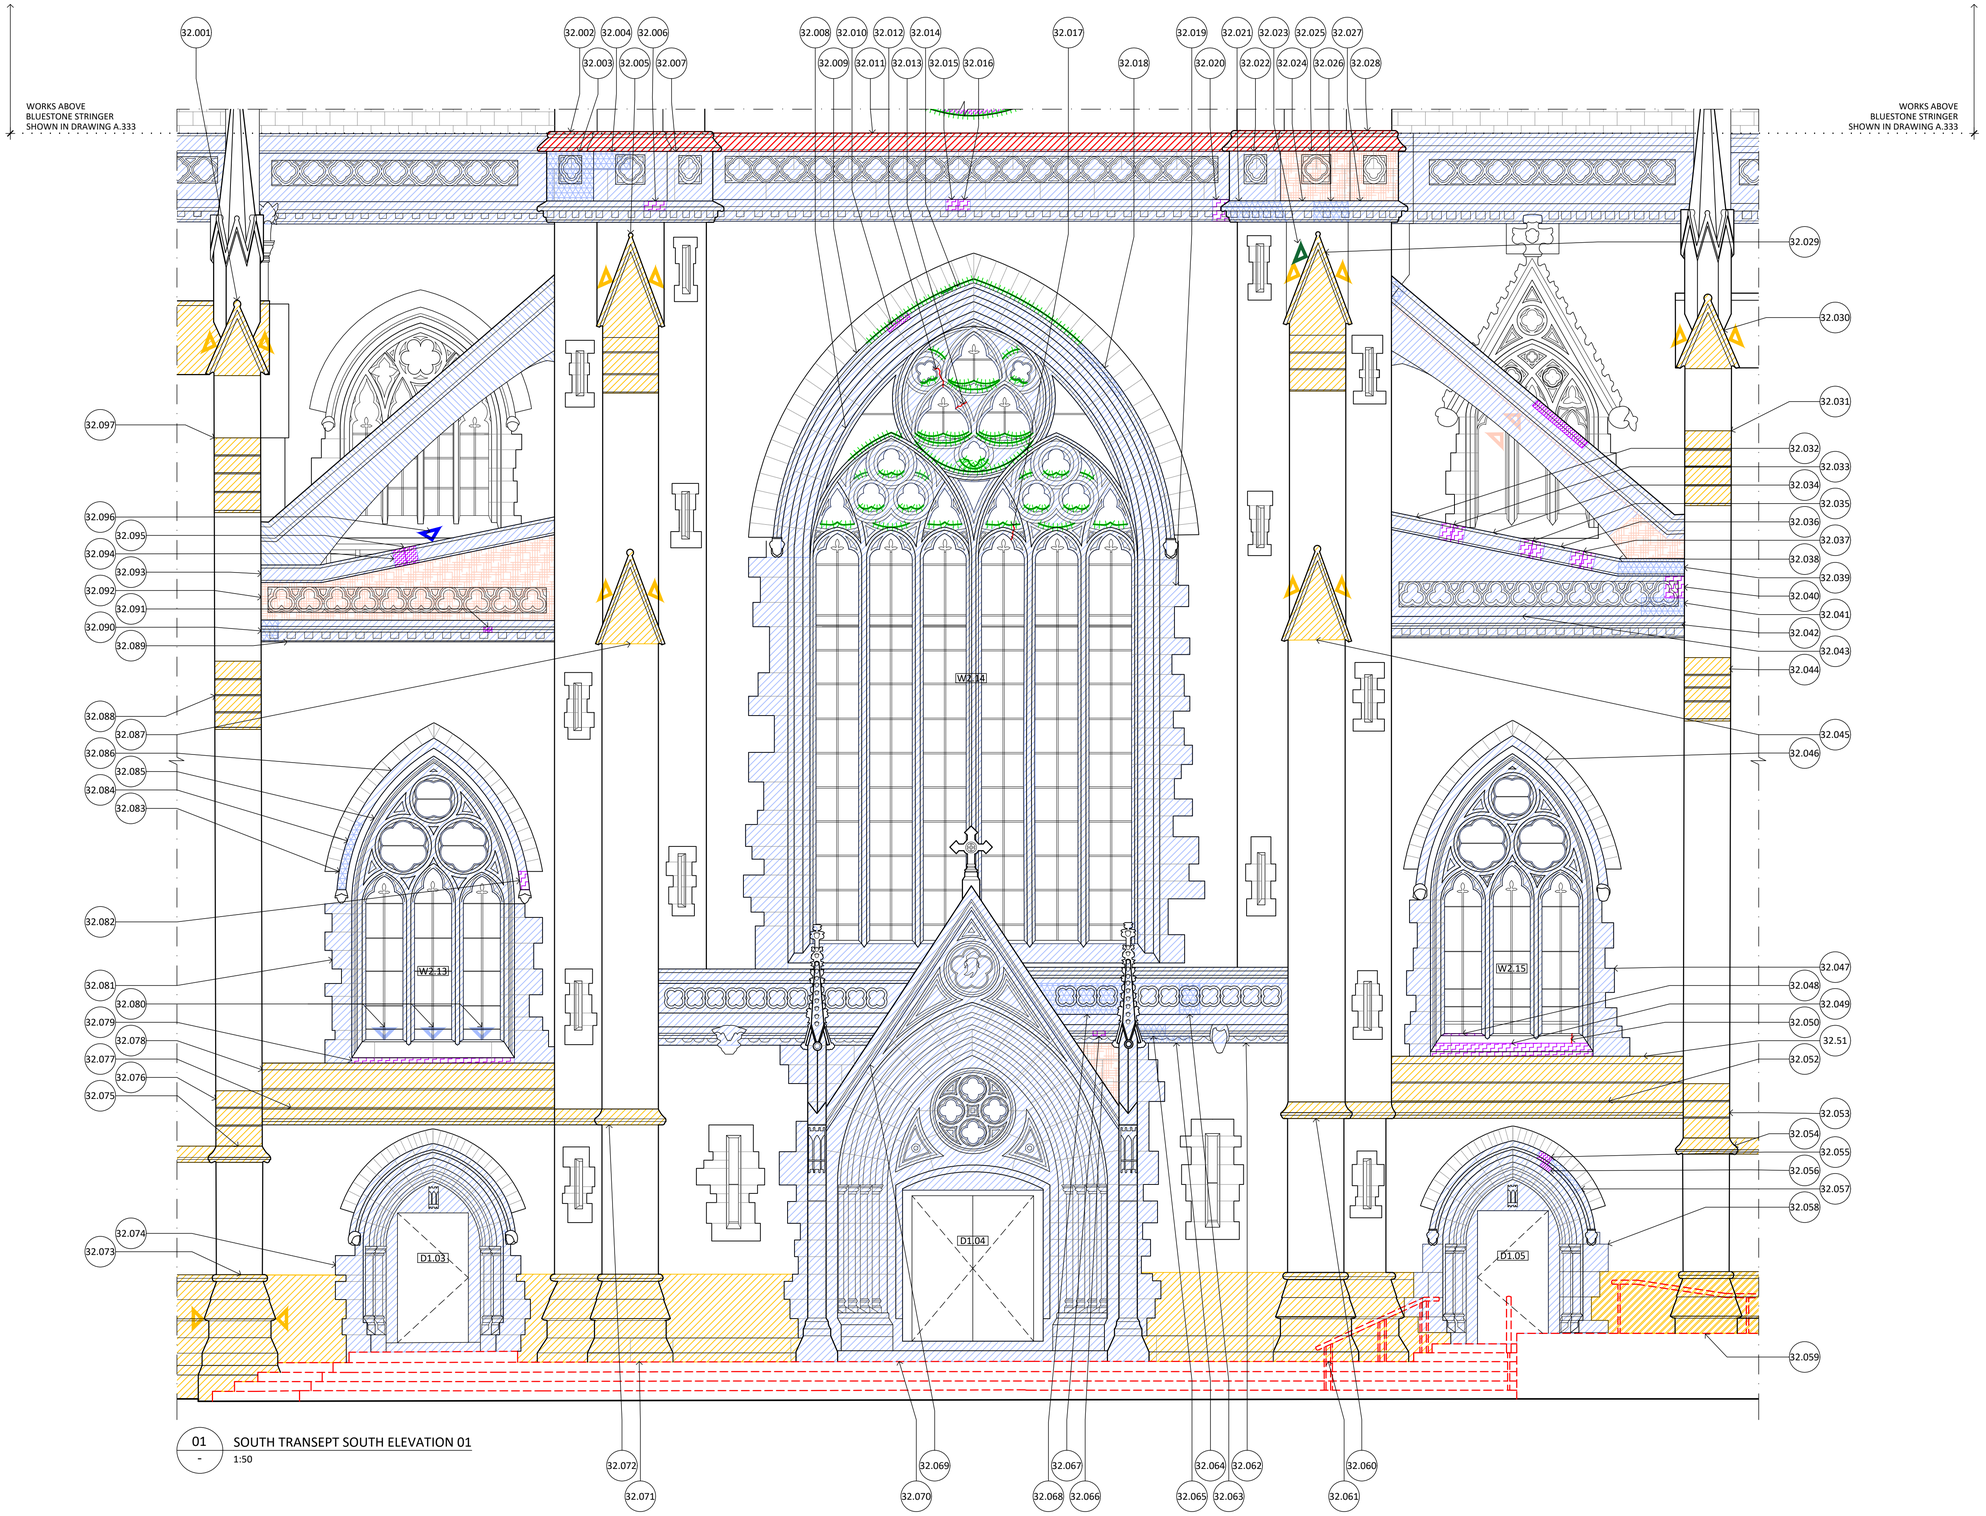

01 - SOUTH TRANSEPT SOUTH ELEVATION 01
1:50

GENERAL NOTES:

1. DRAWINGS SHALL BE READ IN CONJUNCTION WITH THE SCHEDULE OF WORKS, MENU OF METHODS FOR REPAIR AND THE ARCHITECTURAL SPECIFICATION.
2. ALL DRAWINGS TO BE READ IN CONJUNCTION WITH ALL CONSULTANT DOCUMENTATION.
3. NO HAZARDOUS MATERIAL AUDIT HAS BEEN UNDERTAKEN. CONTRACTOR IS RESPONSIBLE FOR UNDERTAKING HAZARDOUS MATERIAL DIV 6 AUDIT AS REQUIRED TO COMPLETE THE WORKS.
4. THE DRAWINGS ARE NOT MEASURED DRAWINGS. CONTRACTOR IS TO CHECK ALL DIMENSIONS AND OTHER NECESSARY INFORMATION ON SITE PRIOR TO COMMENCING WORKS OR PREPARING SHOP DRAWINGS. NOTIFY THE ARCHITECT AND SUPERINTENDENT OF ANY OMISSIONS OR DISCREPANCIES AND SEEK WRITTEN ADVICE PRIOR TO PROCEEDING.
6. DO NOT SCALE OFF DRAWINGS, USE DIMENSIONS ONLY.
7. DRAWINGS AT A LARGER SCALE TAKE PRECEDENCE OVER DRAWINGS OF A SMALLER SCALE.
8. ARCHITECTURAL DRAWINGS SHOW DESIGN INTENT FOR QUANTIFICATION AND CONSTRUCTION PURPOSES.

CONSERVATION NOTES:

1. ALL QUANTITIES RELATED TO THE CONSERVATION WORKS ARE PROVIDED IN THE SCHEDULES ARE NOMINAL ONLY AND THE CONTRACTOR SHALL VERIFY ON SITE AND NOTIFY THE ARCHITECT AND SUPERINTENDENT IN WRITING AS SOON AS ANY DISCREPANCIES ARE FOUND.
2. PROVIDE ALL SAMPLES AND SHOP DRAWINGS FOR APPROVAL BY SUPERINTENDENT PRIOR TO COMMENCEMENT OF WORKS.
3. CONTRACTOR IS TO STORE AND INSTALL ALL MATERIAL/PRODUCTS IN ACCORDANCE WITH THE MANUFACTURERS SPECIFICATION.

LEGEND:

GENERAL REPAIRS

- G3 REMOVE EMBEDDED ITEM
- G4 PIGMENTED MORTAR MIX REPAIR. TO MATCH EXISTING ADJACENT COLOUR AND FINISH
- G5 POULTICE EFFLORESCENCE
- ITEM TO BE CAREFULLY REMOVED AND PROTECTED, RETAINED FOR LATER REINSTATEMENT
- DIRECTION OF REPAIR TO SURFACE NOT SHOWN (COLOUR DENOTES REPAIR TYPE)
- CLEAN COPPER BIRD PROOFING, REMOVE AND REINSTATE TO ENABLE STONE WORK, REFIX WHERE DEFORMED OR MISSING FIXING


SANDSTONE REPAIRS

- SS1 SANDSTONE BLOCK REPLACEMENT - FLAT
- SS2 SANDSTONE INDENT REPAIR - FLAT
- SS3 SANDSTONE BLOCK REPLACEMENT - MOULDED
- SS4 SANDSTONE INDENT REPAIR - MOULDED
- SS5 STONE CRACK REPAIR
- SS6 PIN AND INJECT DELAMINATING STONE
- SS7 DRESS OFF AND CONSOLIDATE STONE
- SS8 REPOINT SANDSTONE (M²)
- SS8 REPOINT SANDSTONE

BLUESTONE REPAIRS

- BS1 REPOINT BLUESTONE (M²)
- BS1 REPOINT BLUESTONE
- BS2 BLUESTONE INDENT REPAIR - RUSTICATED
- BS3 STONE CRACK REPAIR
- BS4 BLUESTONE FLAT INDENT REPAIR - HONED
- BS5 BLUESTONE MOULDED INDENT REPAIR - HONED

KEY PLAN: NTS

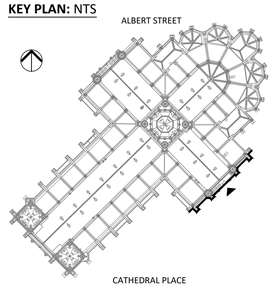

NOT FOR CONSTRUCTION

0 0.5 1 1.5 2 2.5 M
SCALE 1:50 @ A1

NO.	DATE	REVISION
P1	20/08/2024	PRELIMINARY
P2	23/10/2024	PRELIMINARY
DD1	21/02/2025	DESIGN DEVELOPMENT (50%)
DD2	05/05/2025	DESIGN DEVELOPMENT (70%)
DD3	08/08/2025	HERITAGE VICTORIA SUBMISSION

NOTE: ALL DIMENSIONS ARE TO BE VERIFIED ON SITE BEFORE COMMENCING ANY WORK OR PREPARING ANY SHOP DRAWINGS. SCALE INDICATED FOR REFERENCE ONLY. DO NOT SCALE OFF DRAWINGS. DO NOT SCALE DRAWINGS. OMISSIONS OR DISCREPANCIES ARE TO BE NOTIFIED TO THE ARCHITECT.

COPYRIGHT: THIS DRAWING IS COPYRIGHT AND REMAINS THE PROPERTY OF LOVELL CHEN.

PROJECT MANAGERS
ARMITAGE JONES
LEVEL 2, 37 LITTLE BOURKE STREET
MELBOURNE, VIC 3000

ACCESS CONSULTANT
BEFORE COMPLIANCE
1011/610 ST KILDA ROAD
MELBOURNE, VIC 3004

RELEVANT BUILDING SURVEYOR
ACCORD BUILDING CONSULTANTS
333 DRUMMOND STREET
CARLTON, VIC 3035

INTERIOR LIGHTING
2B DESIGNED
27 HODGSON STREET
FITZROY, VIC 3065

SERVICES
NDY
LEVEL 48, NORTH TOWER, 80 COLLINS STREET
MELBOURNE, VIC 3000

ACOUSTICS & AV CONSULTANT
HANSON ASSOCIATES
L1, 808 GLENFERRIE ROAD
HAWTHORN, VIC 3122

STRUCTURAL
4D WORKSHOP
MELBOURNE, VIC 3000
LEVEL 1, 360 LITTLE COLLINS STREET

CATHOLIC ARCHDIOCESE OF MELBOURNE

LOVELL CHEN
LEVEL 5, 176 WELLINGTON PARADE
EAST MELBOURNE 3002 AUSTRALIA
TEL +61 (0)3 9667 0800
enquiry@lovellchen.com.au
www.lovellchen.com.au

PROJECT
ST. PATRICK'S CATHEDRAL
RESTORATION AND RENEWAL


LOCATED ON WURUNDJERI COUNTRY

DRAWN	CHECKED	PROJECT NO.	DATE
WJ	SH	20240322	AUGUST 2024

DRAWING TITLE
SOUTH TRANSEPT
SOUTH ELEVATION 01

PREPARED ON THE LANDS OF THE WURUNDJERI PEOPLE

ISSUE	SCALE	DRAWING NO.	REVISION
AUTHORITY	1:50@A1	A-332	DD3

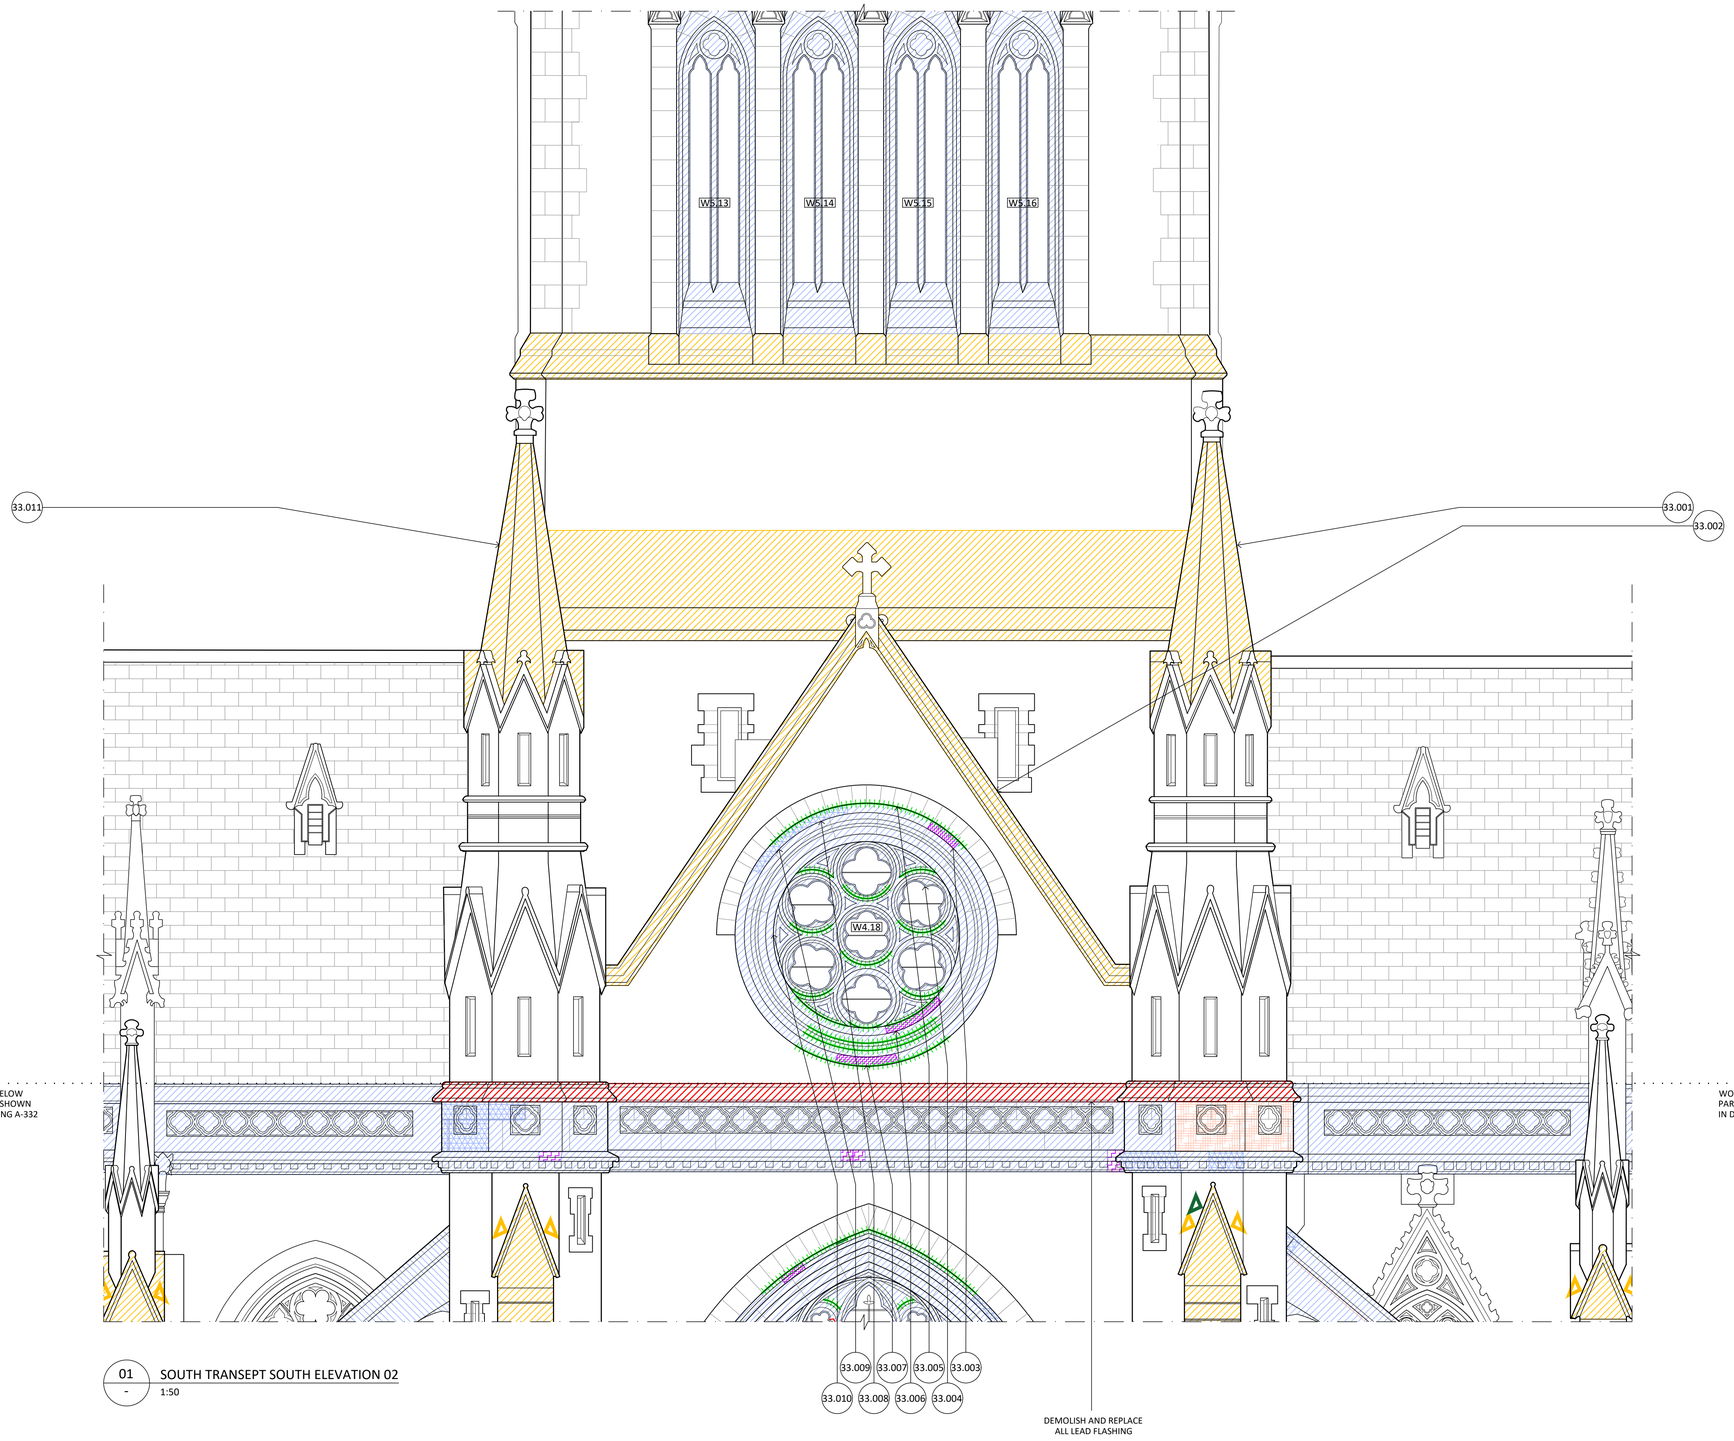

01 / - SOUTH TRANSEPT SOUTH ELEVATION 02
1:50

GENERAL NOTES:

1. DRAWINGS SHALL BE READ IN CONJUNCTION WITH THE SCHEDULE OF WORKS, MENU OF METHODS FOR REPAIR AND THE ARCHITECTURAL SPECIFICATION.
2. ALL DRAWINGS TO BE READ IN CONJUNCTION WITH ALL CONSULTANT DOCUMENTATION.
3. NO HAZARDOUS MATERIAL AUDIT HAS BEEN UNDERTAKEN. CONTRACTOR IS RESPONSIBLE FOR UNDERTAKING HAZARDOUS MATERIAL DIV 6 AUDIT AS REQUIRED TO COMPLETE THE WORKS.
4. THE DRAWINGS ARE NOT MEASURED DRAWINGS. CONTRACTOR IS TO CHECK ALL DIMENSIONS AND OTHER NECESSARY INFORMATION ON SITE PRIOR TO COMMENCING WORKS OR PREPARING SHOP DRAWINGS. NOTIFY THE ARCHITECT AND SUPERINTENDENT OF ANY OMISSIONS OR DISCREPANCIES AND SEEK WRITTEN ADVICE PRIOR TO PROCEEDING.
6. DO NOT SCALE OFF DRAWINGS, USE DIMENSIONS ONLY.
7. DRAWINGS AT A LARGER SCALE TAKE PRECEDENCE OVER DRAWINGS OF A SMALLER SCALE.
8. ARCHITECTURAL DRAWINGS SHOW DESIGN INTENT FOR QUANTIFICATION AND CONSTRUCTION PURPOSES.

CONSERVATION NOTES:

1. ALL QUANTITIES RELATED TO THE CONSERVATION WORKS ARE PROVIDED IN THE SCHEDULES ARE NOMINAL ONLY AND THE CONTRACTOR SHALL VERIFY ON SITE AND NOTIFY THE ARCHITECT AND SUPERINTENDENT IN WRITING AS SOON AS ANY DISCREPANCIES ARE FOUND.
2. PROVIDE ALL SAMPLES AND SHOP DRAWINGS FOR APPROVAL BY SUPERINTENDENT PRIOR TO COMMENCEMENT OF WORKS.
3. CONTRACTOR IS TO STORE AND INSTALL ALL MATERIAL/PRODUCTS IN ACCORDANCE WITH THE MANUFACTURERS SPECIFICATION.

LEGEND:

GENERAL REPAIRS

- G3 REMOVE EMBEDDED ITEM
- G4 PIGMENTED MORTAR MIX REPAIR. TO MATCH EXISTING ADJACENT COLOUR AND FINISH
- G5 POULTICE EFFLORESCENCE
- ITEM TO BE CAREFULLY REMOVED AND PROTECTED, RETAINED FOR LATER REINSTATEMENT
- DIRECTION OF REPAIR TO SURFACE NOT SHOWN (COLOUR DENOTES REPAIR TYPE)
- CLEAN COPPER BIRD PROOFING, REMOVE AND REINSTATE TO ENABLE STONE WORK, REFIX WHERE DEFORMED OR MISSING FIXING


SANDSTONE REPAIRS

- SS1 SANDSTONE BLOCK REPLACEMENT - FLAT
- SS2 SANDSTONE INDENT REPAIR - FLAT
- SS3 SANDSTONE BLOCK REPLACEMENT - MOULDED
- SS4 SANDSTONE INDENT REPAIR - MOULDED
- SS5 STONE CRACK REPAIR
- SS6 PIN AND INJECT DELAMINATING STONE
- SS7 DRESS OFF AND CONSOLIDATE STONE
- SS8 REPOINT SANDSTONE (M^2)
- SS8 REPOINT SANDSTONE

BLUESTONE REPAIRS

- BS1 REPOINT BLUESTONE (M^2)
- BS1 REPOINT BLUESTONE
- BS2 BLUESTONE INDENT REPAIR - RUSTICATED
- BS3 STONE CRACK REPAIR
- BS4 BLUESTONE FLAT INDENT REPAIR - HONED
- BS5 BLUESTONE MOULDED INDENT REPAIR - HONED

KEY PLAN: NTS

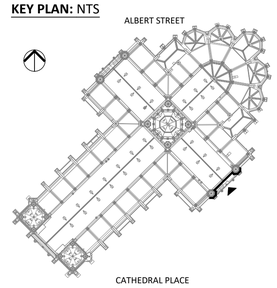

NOT FOR CONSTRUCTION

0 0.5 1 1.5 2 2.5 M
SCALE 1:50 @ A1

NO.	DATE	REVISION
P1	20/08/2024	PRELIMINARY
P2	23/10/2024	PRELIMINARY
DD1	21/02/2025	DESIGN DEVELOPMENT (50%)
DD2	05/05/2025	DESIGN DEVELOPMENT (70%)
DD3	08/08/2025	DESIGN DEVELOPMENT (70%)

NOTE: ALL DIMENSIONS ARE TO BE VERIFIED ON SITE BEFORE COMMENCING ANY WORK OR PREPARING ANY SHOP DRAWINGS. SCALE INDICATED FOR REFERENCE ONLY. DO NOT SCALE OFF DRAWINGS. DO NOT SCALE DRAWINGS. OMISSIONS OR DISCREPANCIES ARE TO BE NOTIFIED TO THE ARCHITECT.

COPYRIGHT: THIS DRAWING IS COPYRIGHT AND REMAINS THE PROPERTY OF LOVELL CHEN.

PROJECT MANAGERS
ARMITAGE JONES
LEVEL 2, 37 LITTLE BOURKE STREET
MELBOURNE, VIC 3000

ACCESS CONSULTANT
BEFORE COMPLIANCE
1011/610 ST KILDA ROAD
MELBOURNE, VIC 3004

RELEVANT BUILDING SURVEYOR
ACCORD BUILDING CONSULTANTS
333 DRUMMOND STREET
CARLTON, VIC 3035

INTERIOR LIGHTING
2B DESIGNED
27 HODGSON STREET
FITZROY, VIC 3065

SERVICES
NDY
LEVEL 48, NORTH TOWER, 80 COLLINS STREET
MELBOURNE, VIC 3000

ACOUSTICS & AV CONSULTANT
HANSON ASSOCIATES
L1, 808 GLENFERRIE ROAD
HAWTHORN, VIC 3122

STRUCTURAL
4D WORKSHOP
MELBOURNE, VIC 3000
LEVEL 1, 360 LITTLE COLLINS STREET

CATHOLIC ARCHDIOCESE OF MELBOURNE

LOVELL CHEN
LEVEL 5, 176 WELLINGTON PARADE
EAST MELBOURNE 3002 AUSTRALIA
TEL +61 (0)3 9667 0800
enquiry@lovellchen.com.au
www.lovellchen.com.au

PROJECT
ST. PATRICK'S CATHEDRAL
RESTORATION AND RENEWAL


LOCATED ON WURUNDJERI COUNTRY

DRAWN	CHECKED	PROJECT NO.	DATE
WJ	SH	20240322	AUGUST 2024

DRAWING TITLE
SOUTH TRANSEPT
SOUTH ELEVATION 02

PREPARED ON THE LANDS OF THE WURUNDJERI PEOPLE

ISSUE	SCALE	DRAWING NO.	REVISION
AUTHORITY	1:50@A1	A-333	DD3

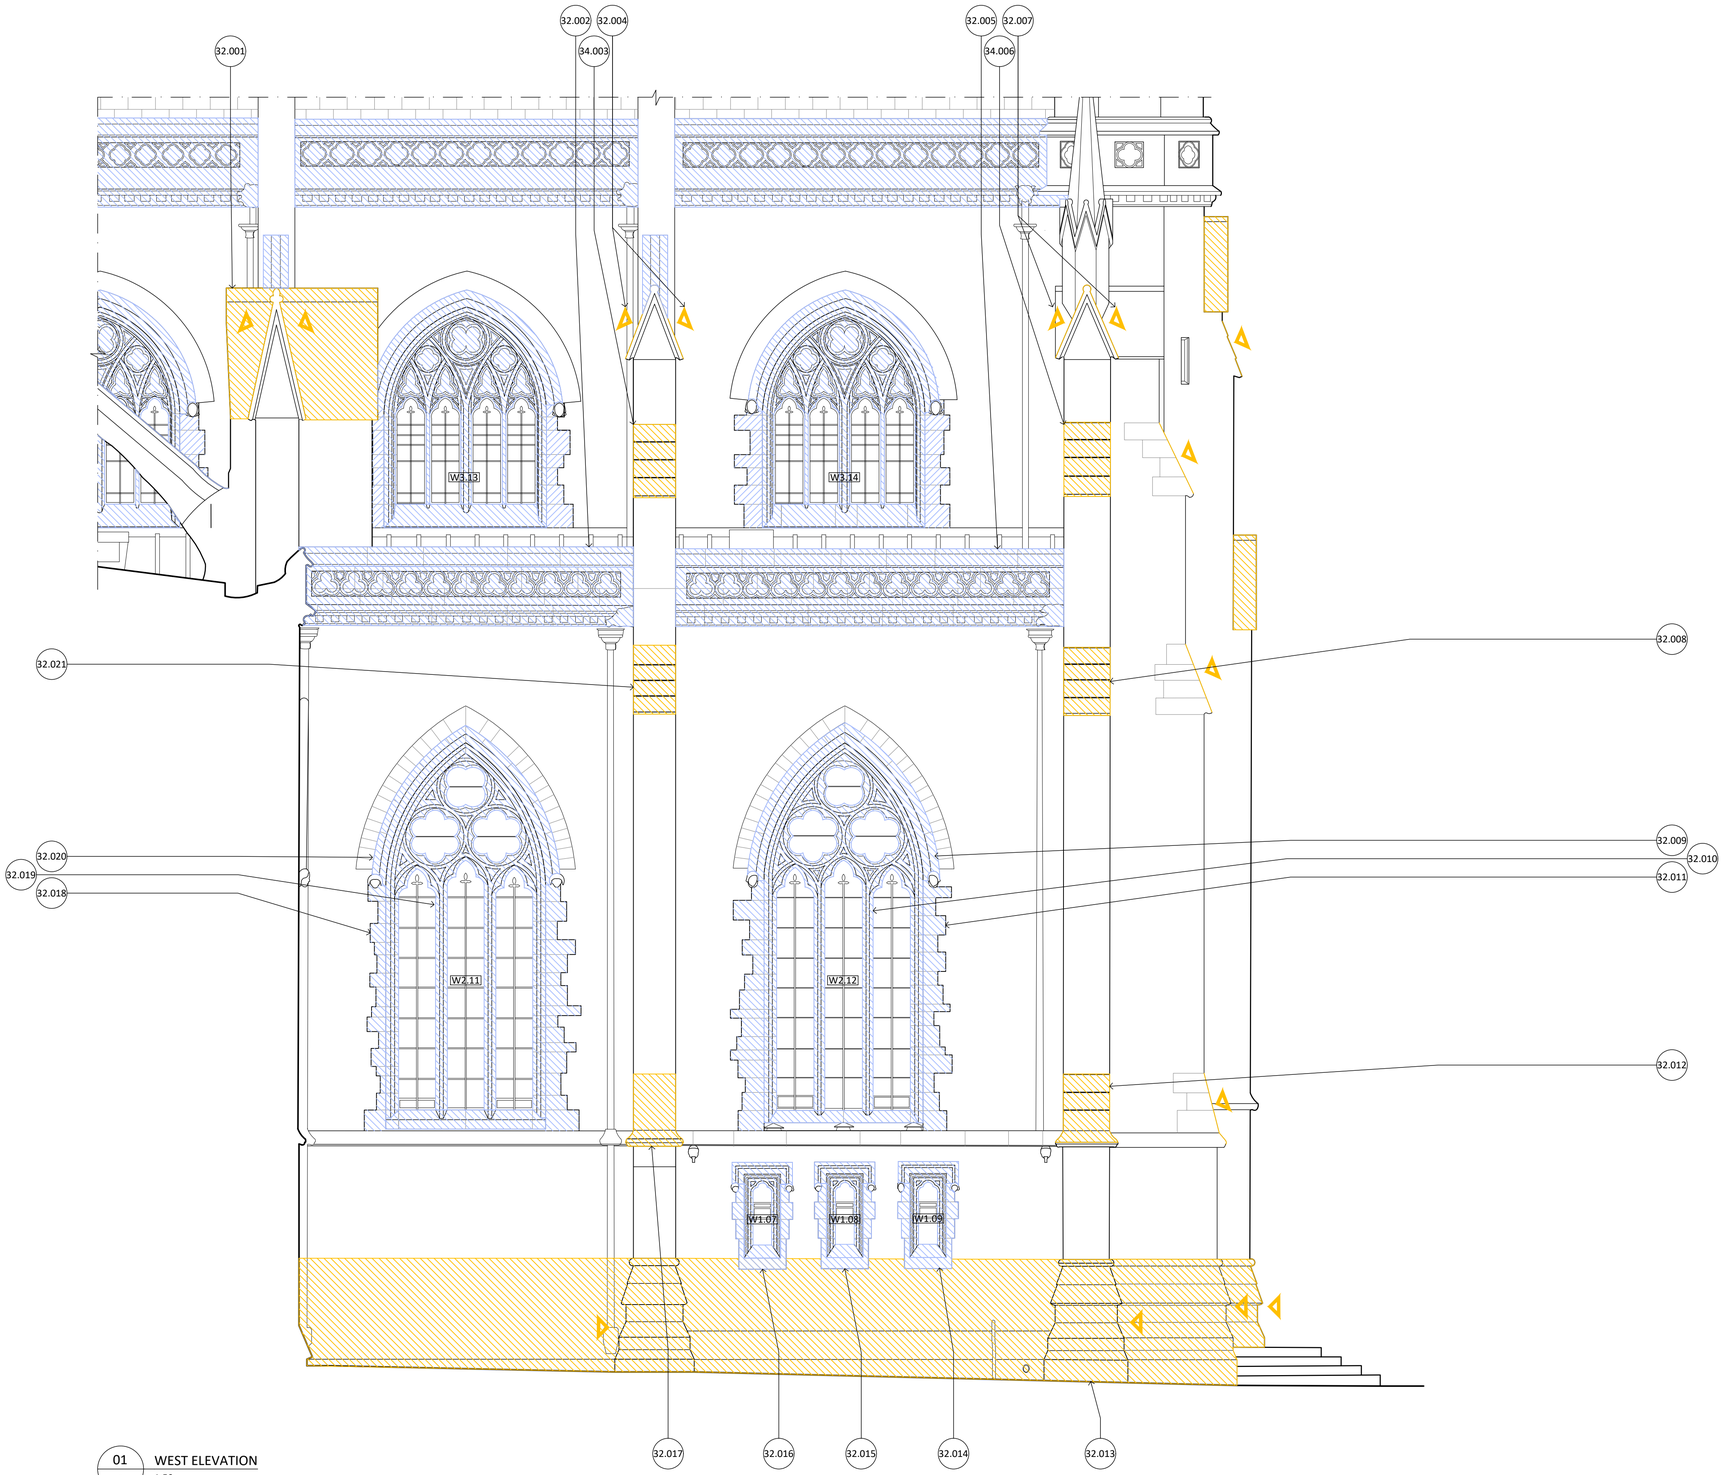

01 - WEST ELEVATION
1:50

GENERAL NOTES:

1. DRAWINGS SHALL BE READ IN CONJUNCTION WITH THE SCHEDULE OF WORKS, MENU OF METHODS FOR REPAIR AND THE ARCHITECTURAL SPECIFICATION.
2. ALL DRAWINGS TO BE READ IN CONJUNCTION WITH ALL CONSULTANT DOCUMENTATION.
3. NO HAZARDOUS MATERIAL AUDIT HAS BEEN UNDERTAKEN. CONTRACTOR IS RESPONSIBLE FOR UNDERTAKING HAZARDOUS MATERIAL DIV 6 AUDIT AS REQUIRED TO COMPLETE THE WORKS.
4. THE DRAWINGS ARE NOT MEASURED DRAWINGS. CONTRACTOR IS TO CHECK ALL DIMENSIONS AND OTHER NECESSARY INFORMATION ON SITE PRIOR TO COMMENCING WORKS OR PREPARING SHOP DRAWINGS. NOTIFY THE ARCHITECT AND SUPERINTENDENT OF ANY OMISSIONS OR DISCREPANCIES AND SEEK WRITTEN ADVICE PRIOR TO PROCEEDING.
6. DO NOT SCALE OFF DRAWINGS, USE DIMENSIONS ONLY.
7. DRAWINGS AT A LARGER SCALE TAKE PRECEDENCE OVER DRAWINGS OF A SMALLER SCALE.
8. ARCHITECTURAL DRAWINGS SHOW DESIGN INTENT FOR QUANTIFICATION AND CONSTRUCTION PURPOSES.

CONSERVATION NOTES:

1. ALL QUANTITIES RELATED TO THE CONSERVATION WORKS ARE PROVIDED IN THE SCHEDULES ARE NOMINAL ONLY AND THE CONTRACTOR SHALL VERIFY ON SITE AND NOTIFY THE ARCHITECT AND SUPERINTENDENT IN WRITING AS SOON AS ANY DISCREPANCIES ARE FOUND.
2. PROVIDE ALL SAMPLES AND SHOP DRAWINGS FOR APPROVAL BY SUPERINTENDENT PRIOR TO COMMENCEMENT OF WORKS.
3. CONTRACTOR IS TO STORE AND INSTALL ALL MATERIAL/PRODUCTS IN ACCORDANCE WITH THE MANUFACTURERS SPECIFICATION.

LEGEND:

GENERAL REPAIRS

- G3 REMOVE EMBEDDED ITEM
- G4 PIGMENTED MORTAR MIX REPAIR. TO MATCH EXISTING ADJACENT COLOUR AND FINISH
- G5 POULTICE EFFLORESCENCE
- ITEM TO BE CAREFULLY REMOVED AND PROTECTED, RETAINED FOR LATER REINSTATEMENT
- DIRECTION OF REPAIR TO SURFACE NOT SHOWN (COLOUR DENOTES REPAIR TYPE)
- CLEAN COPPER BIRD PROOFING, REMOVE AND REINSTATE TO ENABLE STONE WORK, REFIX WHERE DEFORMED OR MISSING FIXING


SANDSTONE REPAIRS

- SS1 SANDSTONE BLOCK REPLACEMENT - FLAT
- SS2 SANDSTONE INDENT REPAIR - FLAT
- SS3 SANDSTONE BLOCK REPLACEMENT - MOULDED
- SS4 SANDSTONE INDENT REPAIR - MOULDED
- SS5 STONE CRACK REPAIR
- SS6 PIN AND INJECT DELAMINATING STONE
- SS7 DRESS OFF AND CONSOLIDATE STONE
- SS8 REPOINT SANDSTONE (M^2)
- SS8 REPOINT SANDSTONE

BLUESTONE REPAIRS

- BS1 REPOINT BLUESTONE (M^2)
- BS1 REPOINT BLUESTONE
- BS2 BLUESTONE INDENT REPAIR - RUSTICATED
- BS3 STONE CRACK REPAIR
- BS4 BLUESTONE FLAT INDENT REPAIR - HONED
- BS5 BLUESTONE MOULDED INDENT REPAIR - HONED

KEY PLAN: NTS

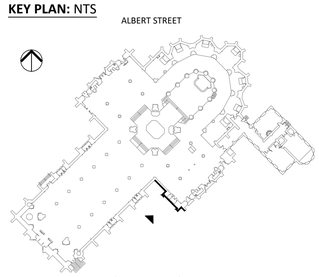

NOT FOR CONSTRUCTION

0 0.5 1 1.5 2 2.5 M
SCALE 1:50 @ A1

NO.	DATE	REVISION
P1	20/08/2024	PRELIMINARY
P2	23/10/2024	PRELIMINARY
DD1	21/02/2025	DESIGN DEVELOPMENT (50%)
DD2	05/05/2025	DESIGN DEVELOPMENT (70%)
DD3	08/08/2025	HERITAGE VICTORIA SUBMISSION

NOTE: ALL DIMENSIONS ARE TO BE VERIFIED ON SITE BEFORE COMMENCING ANY WORK OR PREPARING ANY SHOP DRAWINGS. SCALE INDICATED FOR REFERENCE ONLY. DO NOT SCALE OFF DRAWINGS. DO NOT SCALE DRAWINGS. OMISSIONS OR DISCREPANCIES ARE TO BE NOTIFIED TO THE ARCHITECT.

COPYRIGHT: THIS DRAWING IS COPYRIGHT AND REMAINS THE PROPERTY OF LOVELL CHEN.

PROJECT MANAGERS
ARMITAGE JONES
LEVEL 2, 37 LITTLE BOURKE STREET
MELBOURNE, VIC 3000

ACCESS CONSULTANT
BEFORE COMPLIANCE
1011/610 ST KILDA ROAD
MELBOURNE, VIC 3004

RELEVANT BUILDING SURVEYOR
ACCORD BUILDING CONSULTANTS
333 DRUMMOND STREET
CARLTON, VIC 3035

INTERIOR LIGHTING
2B DESIGNED
27 HODGSON STREET
FITZROY, VIC 3065

SERVICES
NDY
LEVEL 48, NORTH TOWER, 80 COLLINS STREET
MELBOURNE, VIC 3000

ACOUSTICS & AV CONSULTANT
HANSON ASSOCIATES
L1, 808 GLENFERRIE ROAD
HAWTHORN, VIC 3122

STRUCTURAL
4D WORKSHOP
MELBOURNE, VIC 3000
LEVEL 1, 360 LITTLE COLLINS STREET

CATHOLIC ARCHDIOCESE OF MELBOURNE

LOVELL CHEN
LEVEL 5, 176 WELLINGTON PARADE
EAST MELBOURNE 3002 AUSTRALIA
TEL +61 (0)3 9667 0800
enquiry@lovellchen.com.au
www.lovellchen.com.au

PROJECT
ST. PATRICK'S CATHEDRAL
RESTORATION AND RENEWAL


LOCATED ON WURUNDJERI COUNTRY

DRAWN	CHECKED	PROJECT NO.	DATE
WJ	SH	20240322	AUGUST 2024

DRAWING TITLE
SOUTH TRANSEPT
WEST ELEVATION

PREPARED ON THE LANDS OF THE WURUNDJERI PEOPLE

ISSUE	SCALE	DRAWING NO.	REVISION
AUTHORITY	1:50@A1	A-334	DD3

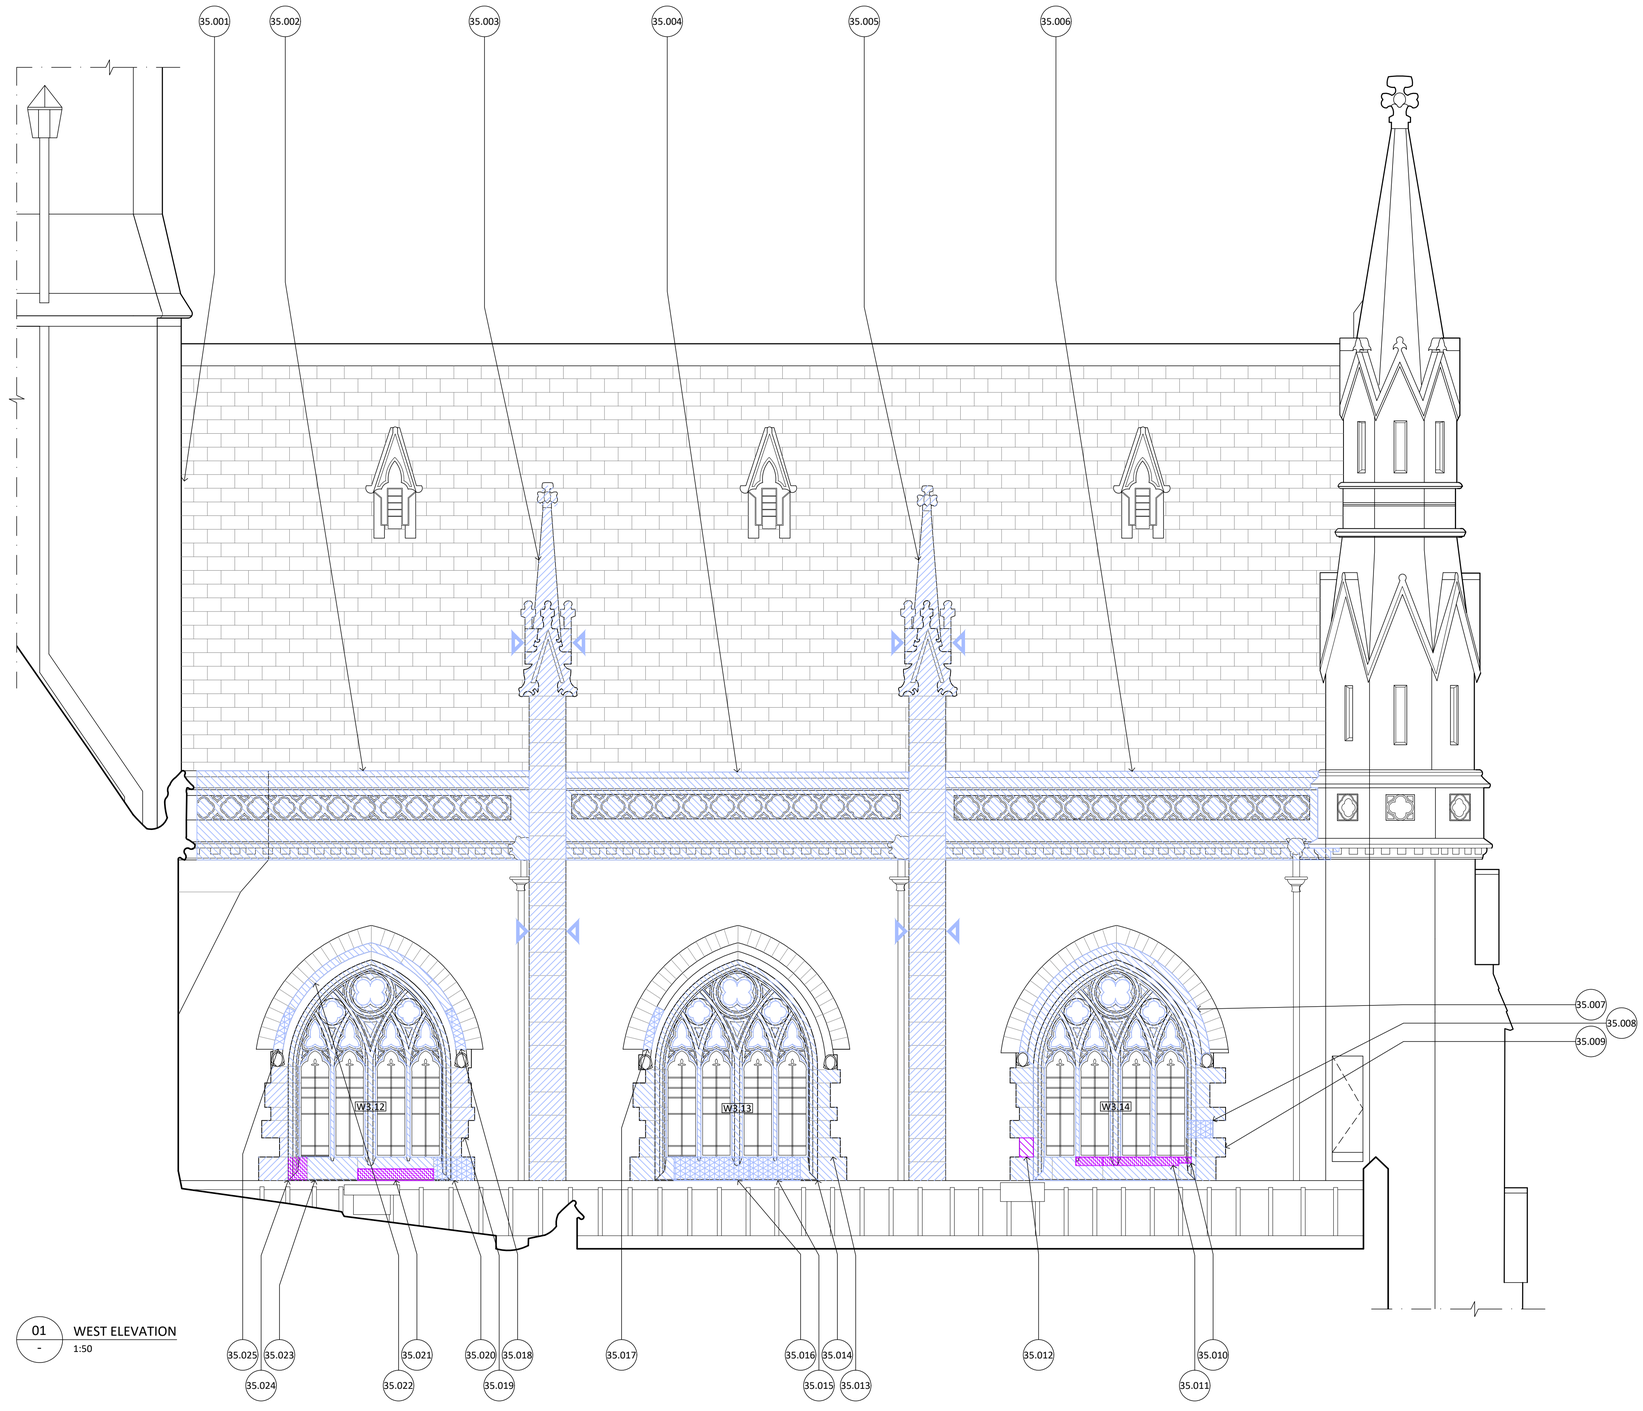

01 - WEST ELEVATION
1:50

GENERAL NOTES:

1. DRAWINGS SHALL BE READ IN CONJUNCTION WITH THE SCHEDULE OF WORKS, MENU OF METHODS FOR REPAIR AND THE ARCHITECTURAL SPECIFICATION.
2. ALL DRAWINGS TO BE READ IN CONJUNCTION WITH ALL CONSULTANT DOCUMENTATION.
3. NO HAZARDOUS MATERIAL AUDIT HAS BEEN UNDERTAKEN. CONTRACTOR IS RESPONSIBLE FOR UNDERTAKING HAZARDOUS MATERIAL DIV 6 AUDIT AS REQUIRED TO COMPLETE THE WORKS.
4. THE DRAWINGS ARE NOT MEASURED DRAWINGS. CONTRACTOR IS TO CHECK ALL DIMENSIONS AND OTHER NECESSARY INFORMATION ON SITE PRIOR TO COMMENCING WORKS OR PREPARING SHOP DRAWINGS. NOTIFY THE ARCHITECT AND SUPERINTENDENT OF ANY OMISSIONS OR DISCREPANCIES AND SEEK WRITTEN ADVICE PRIOR TO PROCEEDING.
6. DO NOT SCALE OFF DRAWINGS, USE DIMENSIONS ONLY.
7. DRAWINGS AT A LARGER SCALE TAKE PRECEDENCE OVER DRAWINGS OF A SMALLER SCALE.
8. ARCHITECTURAL DRAWINGS SHOW DESIGN INTENT FOR QUANTIFICATION AND CONSTRUCTION PURPOSES.

CONSERVATION NOTES:

1. ALL QUANTITIES RELATED TO THE CONSERVATION WORKS ARE PROVIDED IN THE SCHEDULES ARE NOMINAL ONLY AND THE CONTRACTOR SHALL VERIFY ON SITE AND NOTIFY THE ARCHITECT AND SUPERINTENDENT IN WRITING AS SOON AS ANY DISCREPANCIES ARE FOUND.
2. PROVIDE ALL SAMPLES AND SHOP DRAWINGS FOR APPROVAL BY SUPERINTENDENT PRIOR TO COMMENCEMENT OF WORKS.
3. CONTRACTOR IS TO STORE AND INSTALL ALL MATERIAL/PRODUCTS IN ACCORDANCE WITH THE MANUFACTURERS SPECIFICATION.

LEGEND:

GENERAL REPAIRS

- G3 REMOVE EMBEDDED ITEM
- G4 PIGMENTED MORTAR MIX REPAIR. TO MATCH EXISTING ADJACENT COLOUR AND FINISH
- G5 POULTICE EFFLORESCENCE
- ITEM TO BE CAREFULLY REMOVED AND PROTECTED, RETAINED FOR LATER REINSTATEMENT
- DIRECTION OF REPAIR TO SURFACE NOT SHOWN (COLOUR DENOTES REPAIR TYPE)
- CLEAN COPPER BIRD PROOFING, REMOVE AND REINSTATE TO ENABLE STONE WORK, REFIX WHERE DEFORMED OR MISSING FIXING


SANDSTONE REPAIRS

- SS1 SANDSTONE BLOCK REPLACEMENT - FLAT
- SS2 SANDSTONE INDENT REPAIR - FLAT
- SS3 SANDSTONE BLOCK REPLACEMENT - MOULDED
- SS4 SANDSTONE INDENT REPAIR - MOULDED
- SS5 STONE CRACK REPAIR
- SS6 PIN AND INJECT DELAMINATING STONE
- SS7 DRESS OFF AND CONSOLIDATE STONE
- SS8 REPOINT SANDSTONE (M^2)
- SS8 REPOINT SANDSTONE

BLUESTONE REPAIRS

- BS1 REPOINT BLUESTONE (M^2)
- BS1 REPOINT BLUESTONE
- BS2 BLUESTONE INDENT REPAIR - RUSTICATED
- BS3 STONE CRACK REPAIR
- BS4 BLUESTONE FLAT INDENT REPAIR - HONED
- BS5 BLUESTONE MOULDED INDENT REPAIR - HONED

KEY PLAN: NTS

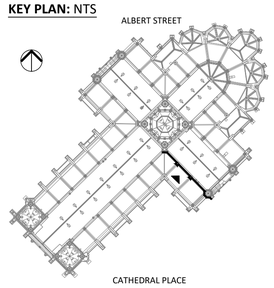

NOT FOR CONSTRUCTION

0 0.5 1 1.5 2 2.5 M
SCALE 1:50 @ A1

NO.	DATE	REVISION
P1	23/10/2024	PRELIMINARY
DD1	05/05/2025	DESIGN DEVELOPMENT (70%)
DD2	08/08/2025	HERITAGE VICTORIA SUBMISSION

NOTE: ALL DIMENSIONS ARE TO BE VERIFIED ON SITE BEFORE COMMENCING ANY WORK OR PREPARING ANY SHOP DRAWINGS. SCALE INDICATED FOR REFERENCE ONLY. DO NOT SCALE OFF DRAWINGS. DO NOT SCALE DRAWINGS. OMISSIONS OR DISCREPANCIES ARE TO BE NOTIFIED TO THE ARCHITECT.

COPYRIGHT: THIS DRAWING IS COPYRIGHT AND REMAINS THE PROPERTY OF LOVELL CHEN.

PROJECT MANAGERS
ARMITAGE JONES
LEVEL 2, 37 LITTLE BOURKE STREET
MELBOURNE, VIC 3000

CATHOLIC ARCHDIOCESE OF MELBOURNE

LOVELL CHEN
LEVEL 5, 176 WELLINGTON PARADE
EAST MELBOURNE 3002 AUSTRALIA
TEL +61 (0)3 9667 0800
enquiry@lovellchen.com.au
www.lovellchen.com.au

PROJECT
ST. PATRICK'S CATHEDRAL
RESTORATION AND RENEWAL


LOCATED ON WURUNDJERI COUNTRY

DRAWN	CHECKED	PROJECT NO.	DATE
WJ	SH	20240322	AUGUST 2024


DRAWING TITLE
SOUTH TRANSEPT
WEST CLERESTORY

PREPARED ON THE LANDS OF THE WURUNDJERI PEOPLE


ISSUE	SCALE	DRAWING NO.	REVISION
AUTHORITY	1:50@A1	A-335	DD2

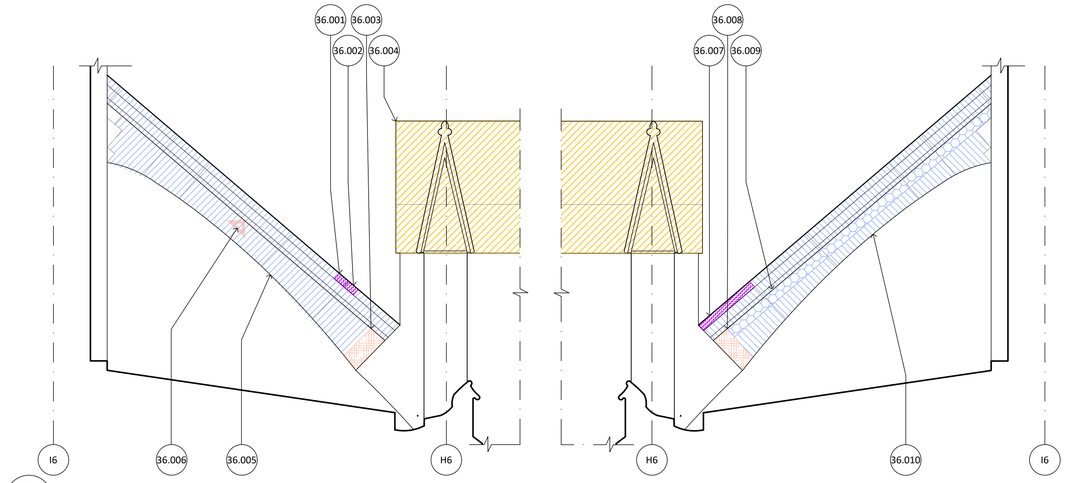


01 - SOUTH TRANSEPT - BUTTRESS H6-I6
1:50

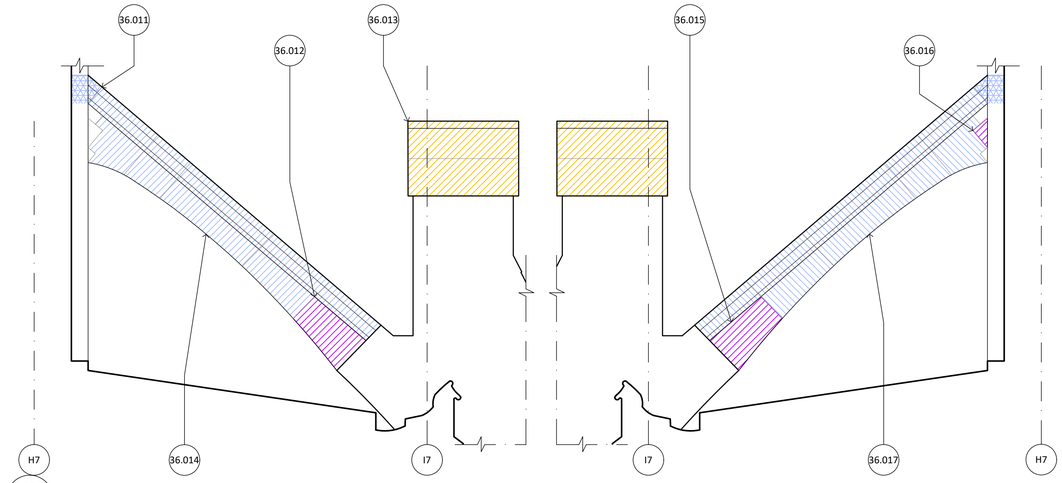


02 - SOUTH TRANSEPT - BUTTRESS H7-I7
1:50

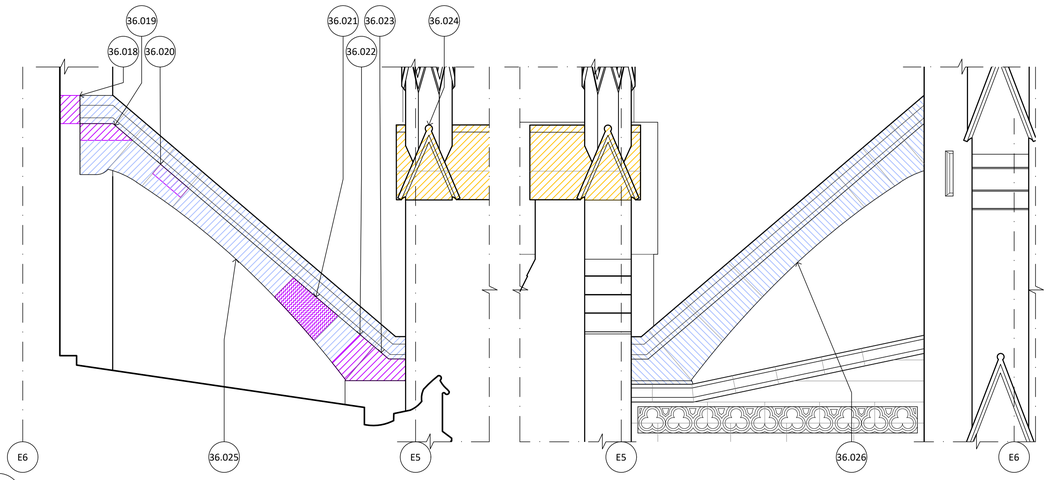


03 - SOUTH TRANSEPT - BUTTRESS H8-I8
1:50

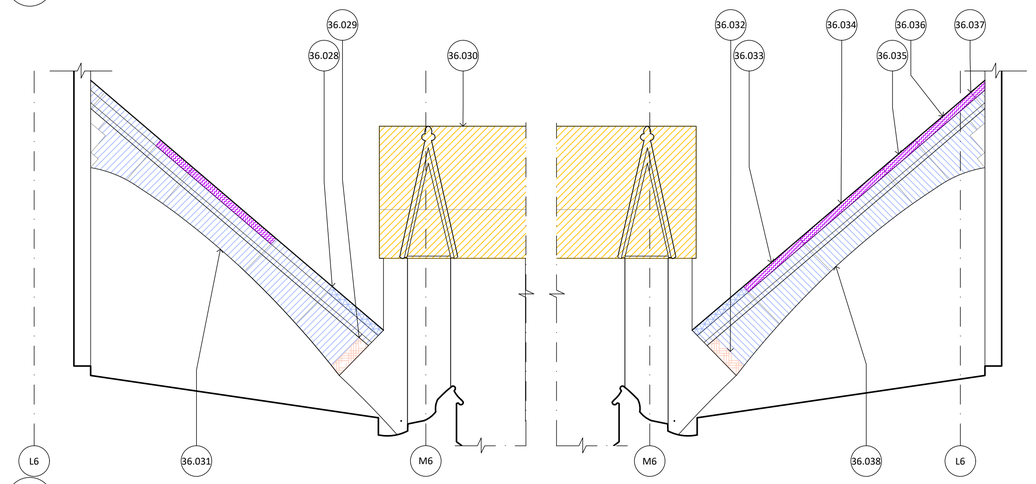

04 - SOUTH TRANSEPT - BUTTRESS L6-M6
1:50

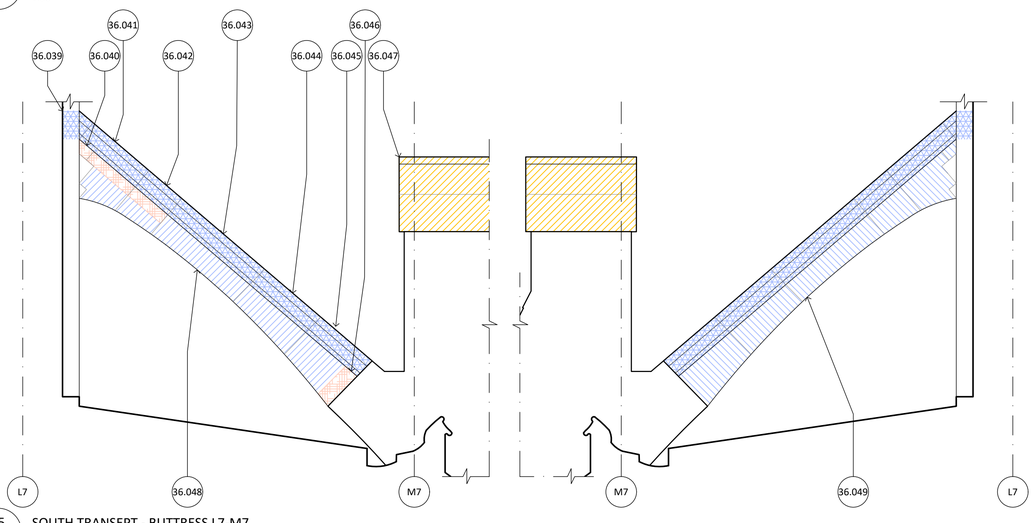

05 - SOUTH TRANSEPT - BUTTRESS L7-M7
1:50

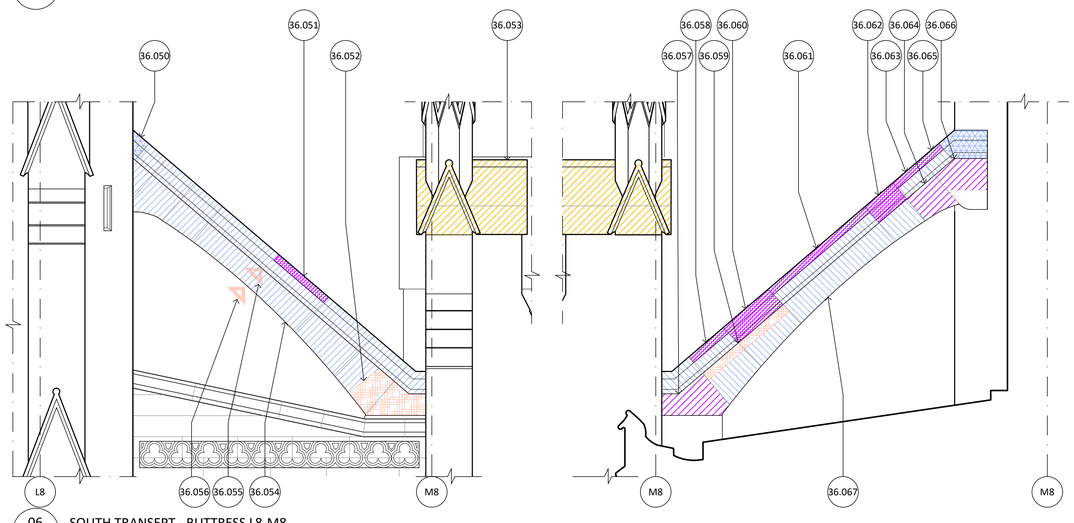

06 - SOUTH TRANSEPT - BUTTRESS L8-M8
1:50

GENERAL NOTES:

1. DRAWINGS SHALL BE READ IN CONJUNCTION WITH THE SCHEDULE OF WORKS, MENU OF METHODS FOR REPAIR AND THE ARCHITECTURAL SPECIFICATION.
2. ALL DRAWINGS TO BE READ IN CONJUNCTION WITH ALL CONSULTANT DOCUMENTATION.
3. NO HAZARDOUS MATERIAL AUDIT HAS BEEN UNDERTAKEN. CONTRACTOR IS RESPONSIBLE FOR UNDERTAKING HAZARDOUS MATERIAL DIV 6 AUDIT AS REQUIRED TO COMPLETE THE WORKS.
4. THE DRAWINGS ARE NOT MEASURED DRAWINGS. CONTRACTOR IS TO CHECK ALL DIMENSIONS AND OTHER NECESSARY INFORMATION ON SITE PRIOR TO COMMENCING WORKS OR PREPARING SHOP DRAWINGS. NOTIFY THE ARCHITECT AND SUPERINTENDENT OF ANY OMISSIONS OR DISCREPANCIES AND SEEK WRITTEN ADVICE PRIOR TO PROCEEDING.
6. DO NOT SCALE OFF DRAWINGS, USE DIMENSIONS ONLY.
7. DRAWINGS AT A LARGER SCALE TAKE PRECEDENCE OVER DRAWINGS OF A SMALLER SCALE.
8. ARCHITECTURAL DRAWINGS SHOW DESIGN INTENT FOR QUANTIFICATION AND CONSTRUCTION PURPOSES.

CONSERVATION NOTES:

1. ALL QUANTITIES RELATED TO THE CONSERVATION WORKS ARE PROVIDED IN THE SCHEDULES ARE NOMINAL ONLY AND THE CONTRACTOR SHALL VERIFY ON SITE AND NOTIFY THE ARCHITECT AND SUPERINTENDENT IN WRITING AS SOON AS ANY DISCREPANCIES ARE FOUND.
2. PROVIDE ALL SAMPLES AND SHOP DRAWINGS FOR APPROVAL BY SUPERINTENDENT PRIOR TO COMMENCEMENT OF WORKS.
3. CONTRACTOR IS TO STORE AND INSTALL ALL MATERIAL/PRODUCTS IN ACCORDANCE WITH THE MANUFACTURERS SPECIFICATION.

LEGEND:

GENERAL REPAIRS

- G3 REMOVE EMBEDDED ITEM
- G4 PIGMENTED MORTAR MIX REPAIR. TO MATCH EXISTING ADJACENT COLOUR AND FINISH
- G5 POULTICE EFFLORESCENCE
- ITEM TO BE CAREFULLY REMOVED AND PROTECTED, RETAINED FOR LATER REINSTATEMENT
- DIRECTION OF REPAIR TO SURFACE NOT SHOWN (COLOUR DENOTES REPAIR TYPE)
- CLEAN COPPER BIRD PROOFING, REMOVE AND REINSTATE TO ENABLE STONE WORK, REFIX WHERE DEFORMED OR MISSING FIXING


SANDSTONE REPAIRS

- SS1 SANDSTONE BLOCK REPLACEMENT - FLAT
- SS2 SANDSTONE INDENT REPAIR - FLAT
- SS3 SANDSTONE BLOCK REPLACEMENT - MOULDED
- SS4 SANDSTONE INDENT REPAIR - MOULDED
- SS5 STONE CRACK REPAIR
- SS6 PIN AND INJECT DELAMINATING STONE
- SS7 DRESS OFF AND CONSOLIDATE STONE
- SS8 REPOINT SANDSTONE (M^2)
- SS8 REPOINT SANDSTONE

BLUESTONE REPAIRS

- BS1 REPOINT BLUESTONE (M^2)
- BS1 REPOINT BLUESTONE
- BS2 BLUESTONE INDENT REPAIR - RUSTICATED
- BS3 STONE CRACK REPAIR
- BS4 BLUESTONE FLAT INDENT REPAIR - HONED
- BS5 BLUESTONE MOULDED INDENT REPAIR - HONED

KEY PLAN: NTS

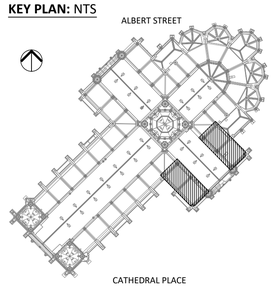

NOT FOR CONSTRUCTION

0 0.5 1 1.5 2 2.5 M
SCALE 1:50 @ A1

NO.	DATE	REVISION
P1	23/10/2024	PRELIMINARY
DD1	21/02/2025	DESIGN DEVELOPMENT (50%)
DD2	05/05/2025	DESIGN DEVELOPMENT (70%)
DD3	08/08/2025	HERITAGE VICTORIA SUBMISSION

NOTE: ALL DIMENSIONS ARE TO BE VERIFIED ON SITE BEFORE COMMENCING ANY WORK OR PREPARING ANY SHOP DRAWINGS. SCALE INDICATED FOR REFERENCE ONLY. DO NOT SCALE OFF DRAWINGS. DO NOT SCALE DRAWINGS. OMISSIONS OR DISCREPANCIES ARE TO BE NOTIFIED TO THE ARCHITECT.

COPYRIGHT: THIS DRAWING IS COPYRIGHT AND REMAINS THE PROPERTY OF LOVELL CHEN.

PROJECT MANAGERS
ARMITAGE JONES
LEVEL 2, 37 LITTLE BOURKE STREET
MELBOURNE, VIC 3000

ACCESS CONSULTANT
BEFORE COMPLIANCE
1011/610 ST KILDA ROAD
MELBOURNE, VIC 3004

RELEVANT BUILDING SURVEYOR
ACCORD BUILDING CONSULTANTS
333 DRUMMOND STREET
CARLTON, VIC 3035

INTERIOR LIGHTING
2B DESIGNED
27 HODGSON STREET
FITZROY, VIC 3065

SERVICES
NDY
LEVEL 48, NORTH TOWER, 80 COLLINS STREET
MELBOURNE, VIC 3000

ACOUSTICS & AV CONSULTANT
HANSON ASSOCIATES
L1, 808 GLENFERRIE ROAD
HAWTHORN, VIC 3122

STRUCTURAL
4D WORKSHOP
MELBOURNE, VIC 3000
LEVEL 1, 360 LITTLE COLLINS STREET

CATHOLIC ARCHDIOCESE OF MELBOURNE

LOVELL CHEN
LEVEL 5, 176 WELLINGTON PARADE
EAST MELBOURNE 3002 AUSTRALIA
TEL +61 (0)3 9667 0800
enquiry@lovellchen.com.au
www.lovellchen.com.au

PROJECT
ST. PATRICK'S CATHEDRAL
RESTORATION AND RENEWAL


LOCATED ON WURUNDJERI COUNTRY

DRAWN	CHECKED	PROJECT NO.	DATE
WJ/TM	SH	20240322	AUGUST 2024


DRAWING TITLE
SOUTH TRANSEPT
BUTTRESS ELEVATIONS

PREPARED ON THE LANDS OF THE WURUNDJERI PEOPLE


ISSUE	SCALE	DRAWING NO.	REVISION
AUTHORITY	1:50@A1	A-336	DD3

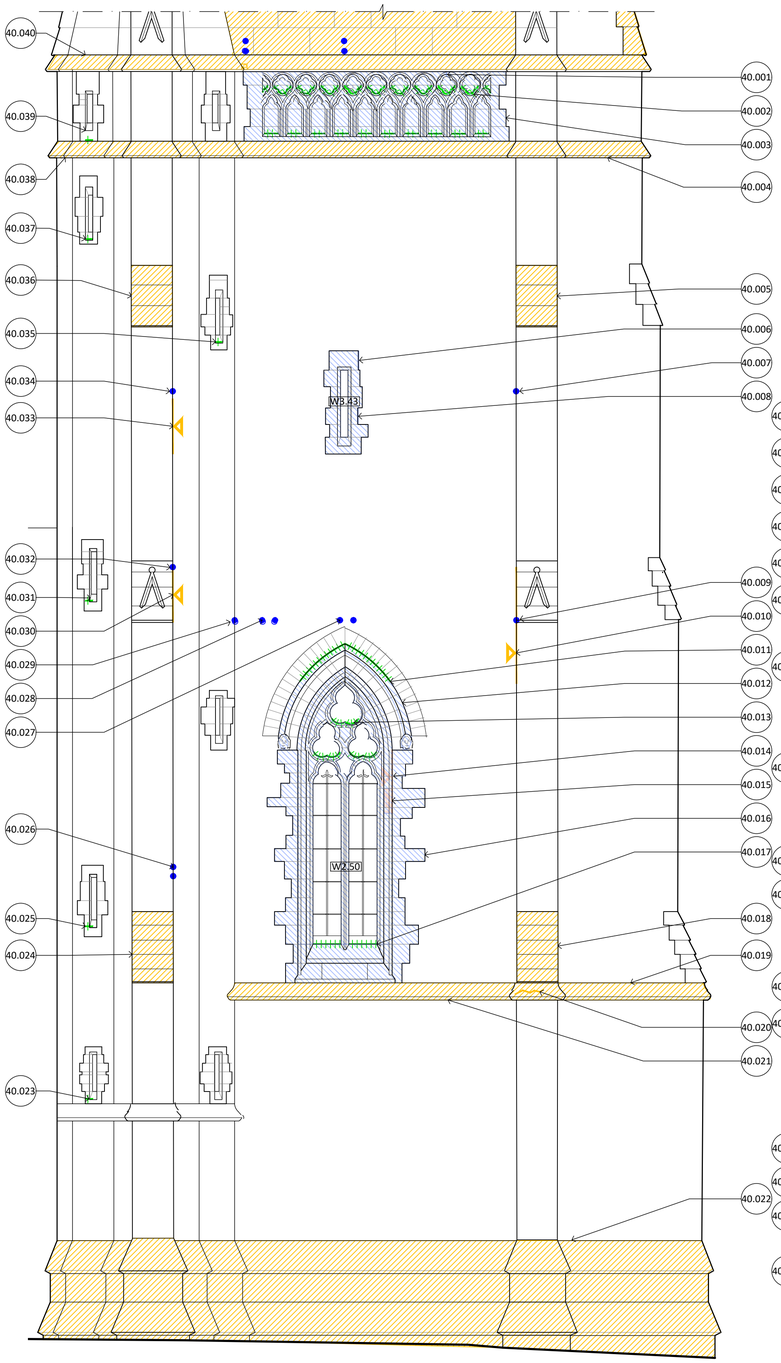

01 NORTH ELEVATION 1/2
- 1:50

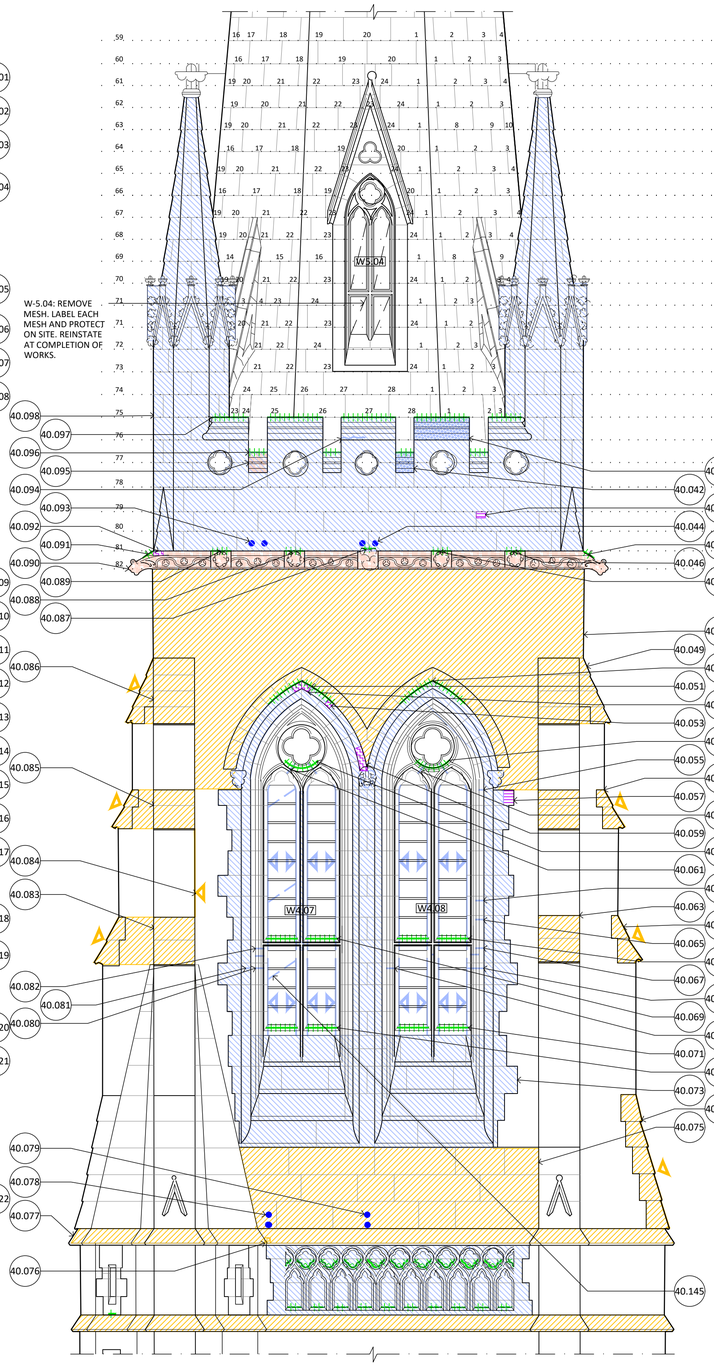

02 NORTH ELEVATION 2/2
- 1:50

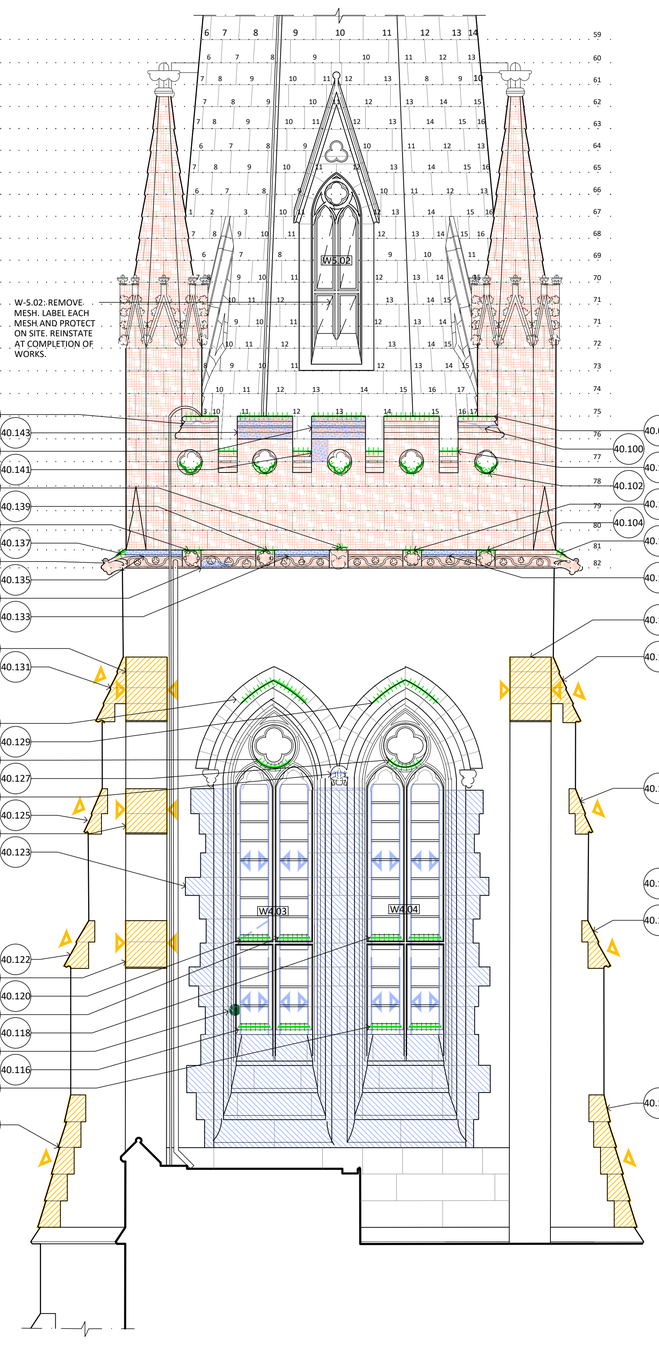

03 SOUTH ELEVATION
- 1:50

GENERAL NOTES:

1. DRAWINGS SHALL BE READ IN CONJUNCTION WITH THE SCHEDULE OF WORKS, MENU OF METHODS FOR REPAIR AND THE ARCHITECTURAL SPECIFICATION.
2. ALL DRAWINGS TO BE READ IN CONJUNCTION WITH ALL CONSULTANT DOCUMENTATION.
3. NO HAZARDOUS MATERIAL AUDIT HAS BEEN UNDERTAKEN. CONTRACTOR IS RESPONSIBLE FOR UNDERTAKING HAZARDOUS MATERIAL DIV 6 AUDIT AS REQUIRED TO COMPLETE THE WORKS.
4. THE DRAWINGS ARE NOT MEASURED DRAWINGS. CONTRACTOR IS TO CHECK ALL DIMENSIONS AND OTHER NECESSARY INFORMATION ON SITE PRIOR TO COMMENCING WORKS OR PREPARING SHOP DRAWINGS. NOTIFY THE ARCHITECT AND SUPERINTENDENT OF ANY OMISSIONS OR DISCREPANCIES AND SEEK WRITTEN ADVICE PRIOR TO PROCEEDING.
6. DO NOT SCALE OFF DRAWINGS, USE DIMENSIONS ONLY.
7. DRAWINGS AT A LARGER SCALE TAKE PRECEDENCE OVER DRAWINGS OF A SMALLER SCALE.
8. ARCHITECTURAL DRAWINGS SHOW DESIGN INTENT FOR QUANTIFICATION AND CONSTRUCTION PURPOSES.

CONSERVATION NOTES:

1. ALL QUANTITIES RELATED TO THE CONSERVATION WORKS ARE PROVIDED IN THE SCHEDULES ARE NOMINAL ONLY AND THE CONTRACTOR SHALL VERIFY ON SITE AND NOTIFY THE ARCHITECT AND SUPERINTENDENT IN WRITING AS SOON AS ANY DISCREPANCIES ARE FOUND.
2. PROVIDE ALL SAMPLES AND SHOP DRAWINGS FOR APPROVAL BY SUPERINTENDENT PRIOR TO COMMENCEMENT OF WORKS.
3. CONTRACTOR IS TO STORE AND INSTALL ALL MATERIAL/PRODUCTS IN ACCORDANCE WITH THE MANUFACTURERS SPECIFICATION.

LEGEND:

GENERAL REPAIRS

- G3 REMOVE EMBEDDED ITEM
- G4 PIGMENTED MORTAR MIX REPAIR. TO MATCH EXISTING ADJACENT COLOUR AND FINISH
- G5 POULTICE EFFLORESCENCE
- ITEM TO BE CAREFULLY REMOVED AND PROTECTED, RETAINED FOR LATER REINSTATEMENT
- DIRECTION OF REPAIR TO SURFACE NOT SHOWN (COLOUR DENOTES REPAIR TYPE)
- CLEAN COPPER BIRD PROOFING, REMOVE AND REINSTATE TO ENABLE STONE WORK, REFIX WHERE DEFORMED OR MISSING FIXING


SANDSTONE REPAIRS

- SS1 SANDSTONE BLOCK REPLACEMENT - FLAT
- SS2 SANDSTONE INDENT REPAIR - FLAT
- SS3 SANDSTONE BLOCK REPLACEMENT - MOULDED
- SS4 SANDSTONE INDENT REPAIR - MOULDED
- SS5 STONE CRACK REPAIR
- SS6 PIN AND INJECT DELAMINATING STONE
- SS7 DRESS OFF AND CONSOLIDATE STONE
- SS8 REPOINT SANDSTONE (M^2)
- SS8 REPOINT SANDSTONE

BLUESTONE REPAIRS

- BS1 REPOINT BLUESTONE (M^2)
- BS1 REPOINT BLUESTONE
- BS2 BLUESTONE INDENT REPAIR - RUSTICATED
- BS3 STONE CRACK REPAIR
- BS4 BLUESTONE FLAT INDENT REPAIR - HONED
- BS5 BLUESTONE MOULDED INDENT REPAIR - HONED

KEY PLAN: NTS

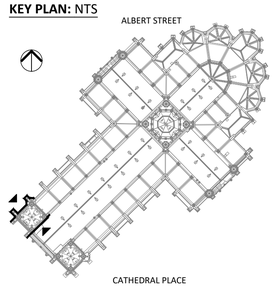

NOT FOR CONSTRUCTION

0 0,5 1 1,5 2 2,5 M
SCALE 1:50 @ A1

NO.	DATE	REVISION
P1	20/08/2024	PRELIMINARY
P2	23/10/2024	PRELIMINARY
DD1	21/02/2025	DESIGN DEVELOPMENT (50%)
DD2	05/05/2025	DESIGN DEVELOPMENT (70%)
DD3	08/08/2025	HERITAGE VICTORIA SUBMISSION

NOTE: ALL DIMENSIONS ARE TO BE VERIFIED ON SITE BEFORE COMMENCING ANY WORK OR PREPARING ANY SHOP DRAWINGS. SCALE INDICATED FOR REFERENCE ONLY. DO NOT SCALE OFF DRAWINGS. DO NOT SCALE DRAWINGS. OMISSIONS OR DISCREPANCIES ARE TO BE NOTIFIED TO THE ARCHITECT.

COPYRIGHT: THIS DRAWING IS COPYRIGHT AND REMAINS THE PROPERTY OF LOVELL CHEN.

PROJECT MANAGERS
ARMITAGE JONES
LEVEL 2, 37 LITTLE BOURKE STREET
MELBOURNE, VIC 3000

ACCESS CONSULTANT
BEFORE COMPLIANCE
1011/610 ST KILDA ROAD
MELBOURNE, VIC 3004

RELEVANT BUILDING SURVEYOR
ACCORD BUILDING CONSULTANTS
333 DRUMMOND STREET
CARLTON, VIC 3035

INTERIOR LIGHTING
2B DESIGNED
27 HODGSON STREET
FITZROY, VIC 3065

SERVICES
NDY
LEVEL 48, NORTH TOWER, 80 COLLINS STREET
MELBOURNE, VIC 3000

ACOUSTICS & AV CONSULTANT
HANSON ASSOCIATES
L1, 808 GLENFERRIE ROAD
HAWTHORN, VIC 3122

STRUCTURAL
4D WORKSHOP
MELBOURNE, VIC 3000
LEVEL 1, 360 LITTLE COLLINS STREET

CATHOLIC ARCHDIOCESE OF MELBOURNE

LOVELL CHEN
LEVEL 5, 176 WELLINGTON PARADE
EAST MELBOURNE 3002 AUSTRALIA
TEL +61 (0)3 9667 0800
enquiry@lovellchen.com.au
www.lovellchen.com.au

PROJECT
ST. PATRICK'S CATHEDRAL
RESTORATION AND RENEWAL


LOCATED ON WURUNDJERI COUNTRY

DRAWN	CHECKED	PROJECT NO.	DATE
WJ/TM	SH	20240322	AUGUST 2024

DRAWING TITLE
WESTERN SPIRES
NORTH TOWER
NORTH AND SOUTH ELEVATIONS

PREPARED ON THE LANDS OF THE WURUNDJERI PEOPLE

ISSUE	SCALE	DRAWING NO.	REVISION
AUTHORITY	1:50@A1	A-340	DD3

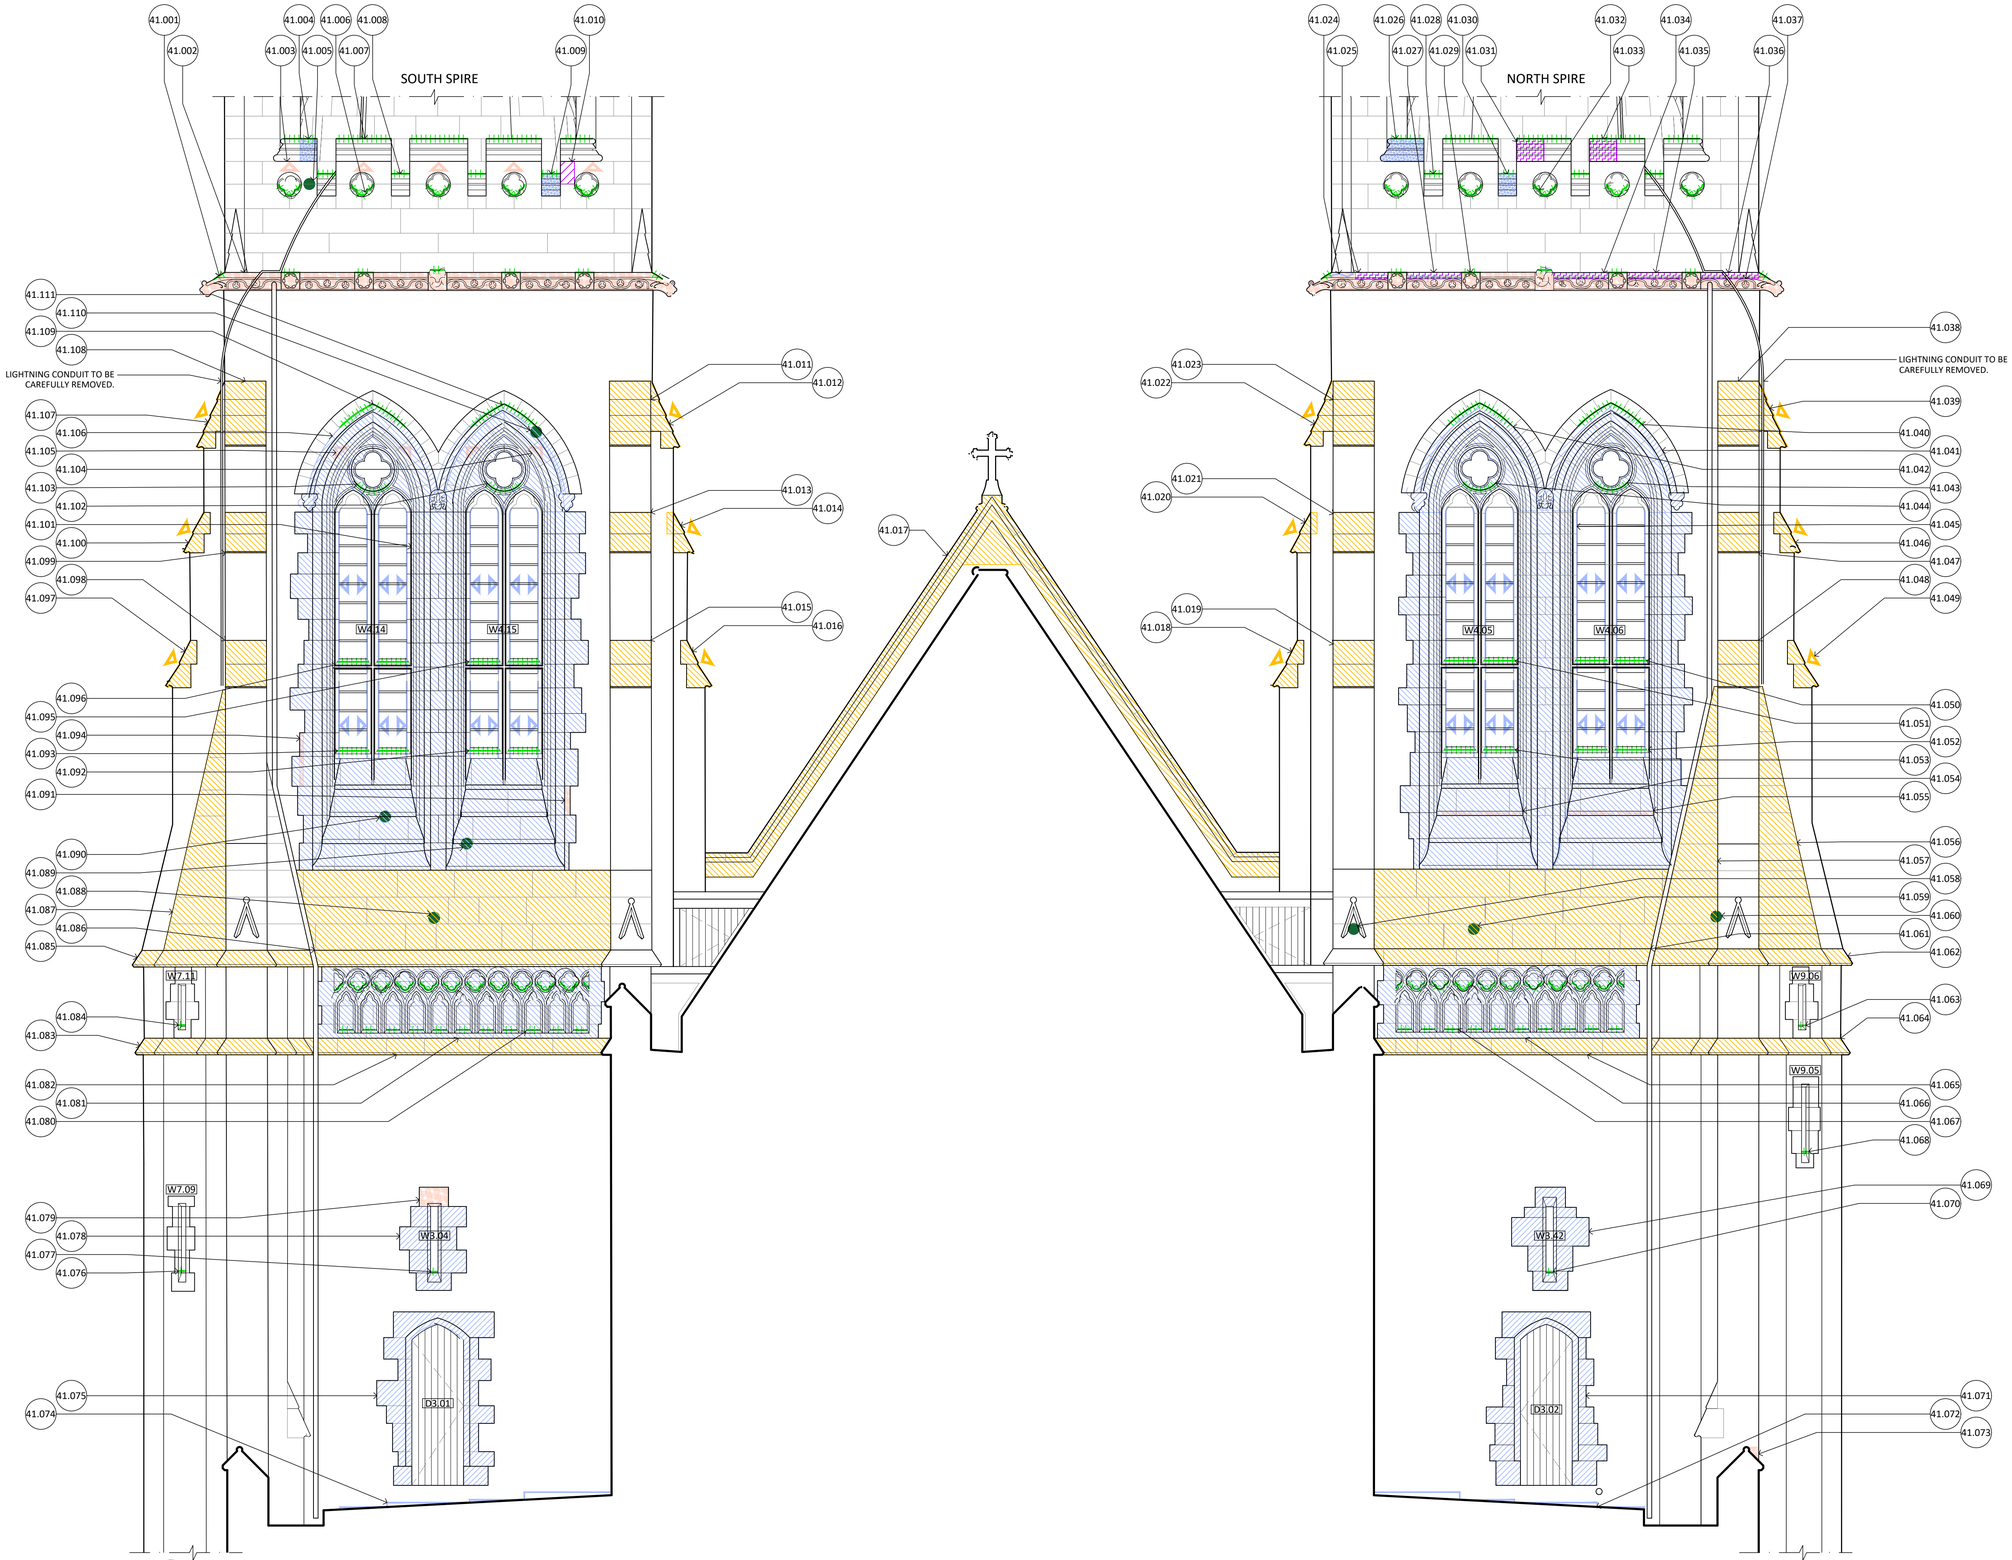

01 - EAST ELEVATION
1:50

GENERAL NOTES:

1. DRAWINGS SHALL BE READ IN CONJUNCTION WITH THE SCHEDULE OF WORKS, MENU OF METHODS FOR REPAIR AND THE ARCHITECTURAL SPECIFICATION.
2. ALL DRAWINGS TO BE READ IN CONJUNCTION WITH ALL CONSULTANT DOCUMENTATION.
3. NO HAZARDOUS MATERIAL AUDIT HAS BEEN UNDERTAKEN. CONTRACTOR IS RESPONSIBLE FOR UNDERTAKING HAZARDOUS MATERIAL DIV 6 AUDIT AS REQUIRED TO COMPLETE THE WORKS.
4. THE DRAWINGS ARE NOT MEASURED DRAWINGS. CONTRACTOR IS TO CHECK ALL DIMENSIONS AND OTHER NECESSARY INFORMATION ON SITE PRIOR TO COMMENCING WORKS OR PREPARING SHOP DRAWINGS. NOTIFY THE ARCHITECT AND SUPERINTENDENT OF ANY OMISSIONS OR DISCREPANCIES AND SEEK WRITTEN ADVICE PRIOR TO PROCEEDING.
6. DO NOT SCALE OFF DRAWINGS, USE DIMENSIONS ONLY.
7. DRAWINGS AT A LARGER SCALE TAKE PRECEDENCE OVER DRAWINGS OF A SMALLER SCALE.
8. ARCHITECTURAL DRAWINGS SHOW DESIGN INTENT FOR QUANTIFICATION AND CONSTRUCTION PURPOSES.

CONSERVATION NOTES:

1. ALL QUANTITIES RELATED TO THE CONSERVATION WORKS ARE PROVIDED IN THE SCHEDULES ARE NOMINAL ONLY AND THE CONTRACTOR SHALL VERIFY ON SITE AND NOTIFY THE ARCHITECT AND SUPERINTENDENT IN WRITING AS SOON AS ANY DISCREPANCIES ARE FOUND.
2. PROVIDE ALL SAMPLES AND SHOP DRAWINGS FOR APPROVAL BY SUPERINTENDENT PRIOR TO COMMENCEMENT OF WORKS.
3. CONTRACTOR IS TO STORE AND INSTALL ALL MATERIAL/PRODUCTS IN ACCORDANCE WITH THE MANUFACTURERS SPECIFICATION.

LEGEND:

GENERAL REPAIRS

- G3 REMOVE EMBEDDED ITEM
- G4 PIGMENTED MORTAR MIX REPAIR. TO MATCH EXISTING ADJACENT COLOUR AND FINISH
- G5 POULTICE EFFLORESCENCE
- ITEM TO BE CAREFULLY REMOVED AND PROTECTED, RETAINED FOR LATER REINSTATEMENT
- DIRECTION OF REPAIR TO SURFACE NOT SHOWN (COLOUR DENOTES REPAIR TYPE)
- CLEAN COPPER BIRD PROOFING, REMOVE AND REINSTATE TO ENABLE STONE WORK, REFIX WHERE DEFORMED OR MISSING FIXING


SANDSTONE REPAIRS

- SS1 SANDSTONE BLOCK REPLACEMENT - FLAT
- SS2 SANDSTONE INDENT REPAIR - FLAT
- SS3 SANDSTONE BLOCK REPLACEMENT - MOULDED
- SS4 SANDSTONE INDENT REPAIR - MOULDED
- SS5 STONE CRACK REPAIR
- SS6 PIN AND INJECT DELAMINATING STONE
- SS7 DRESS OFF AND CONSOLIDATE STONE
- SS8 REPOINT SANDSTONE (M^2)
- SS8 REPOINT SANDSTONE

BLUESTONE REPAIRS

- BS1 REPOINT BLUESTONE (M^2)
- BS1 REPOINT BLUESTONE
- BS2 BLUESTONE INDENT REPAIR - RUSTICATED
- BS3 STONE CRACK REPAIR
- BS4 BLUESTONE FLAT INDENT REPAIR - HONED
- BS5 BLUESTONE MOULDED INDENT REPAIR - HONED

KEY PLAN: NTS

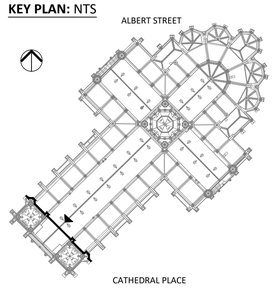

NOT FOR CONSTRUCTION

0 0.5 1 1.5 2 2.5 M
SCALE 1:50 @ A1

NO.	DATE	REVISION
P1	23/10/2024	PRELIMINARY
DD1	21/02/2025	DESIGN DEVELOPMENT (50%)
DD2	05/05/2025	DESIGN DEVELOPMENT (70%)
DD3	08/058/2025	HERITAGE VICTORIA SUBMISSION

NOTE: ALL DIMENSIONS ARE TO BE VERIFIED ON SITE BEFORE COMMENCING ANY WORK OR PREPARING ANY SHOP DRAWINGS. SCALE INDICATED FOR REFERENCE ONLY. DO NOT SCALE OFF DRAWINGS. DO NOT SCALE DRAWINGS. OMISSIONS OR DISCREPANCIES ARE TO BE NOTIFIED TO THE ARCHITECT.

COPYRIGHT: THIS DRAWING IS COPYRIGHT AND REMAINS THE PROPERTY OF LOVELL CHEN.

PROJECT MANAGERS
ARMITAGE JONES
LEVEL 2, 37 LITTLE BOURKE STREET
MELBOURNE, VIC 3000

ACCESS CONSULTANT
BEFORE COMPLIANCE
1011/610 ST KILDA ROAD
MELBOURNE, VIC 3004

RELEVANT BUILDING SURVEYOR
ACCORD BUILDING CONSULTANTS
333 DRUMMOND STREET
CARLTON, VIC 3035

INTERIOR LIGHTING
2B DESIGNED
27 HODGSON STREET
FITZROY, VIC 3065

SERVICES
NDY
LEVEL 48, NORTH TOWER, 80 COLLINS STREET
MELBOURNE, VIC 3000

ACOUSTICS & AV CONSULTANT
HANSON ASSOCIATES
L1, 808 GLENFERRIE ROAD
HAWTHORN, VIC 3122

STRUCTURAL
4D WORKSHOP
MELBOURNE, VIC 3000
LEVEL 1, 360 LITTLE COLLINS STREET

CATHOLIC ARCHDIOCESE OF MELBOURNE

LOVELL CHEN
LEVEL 5, 176 WELLINGTON PARADE
EAST MELBOURNE 3002 AUSTRALIA
TEL +61 (0)3 9667 0800
enquiry@lovellchen.com.au
www.lovellchen.com.au

PROJECT
ST. PATRICK'S CATHEDRAL
RESTORATION AND RENEWAL


LOCATED ON WURUNDJERI COUNTRY

DRAWN	CHECKED	PROJECT NO.	DATE
WJ	SH	20240322	AUGUST 2024


DRAWING TITLE
WESTERN SPIRES
EAST ELEVATIONS

PREPARED ON THE LANDS OF THE WURUNDJERI PEOPLE


ISSUE	SCALE	DRAWING NO.	REVISION
AUTHORITY	1:50@A1	A-341	DD3

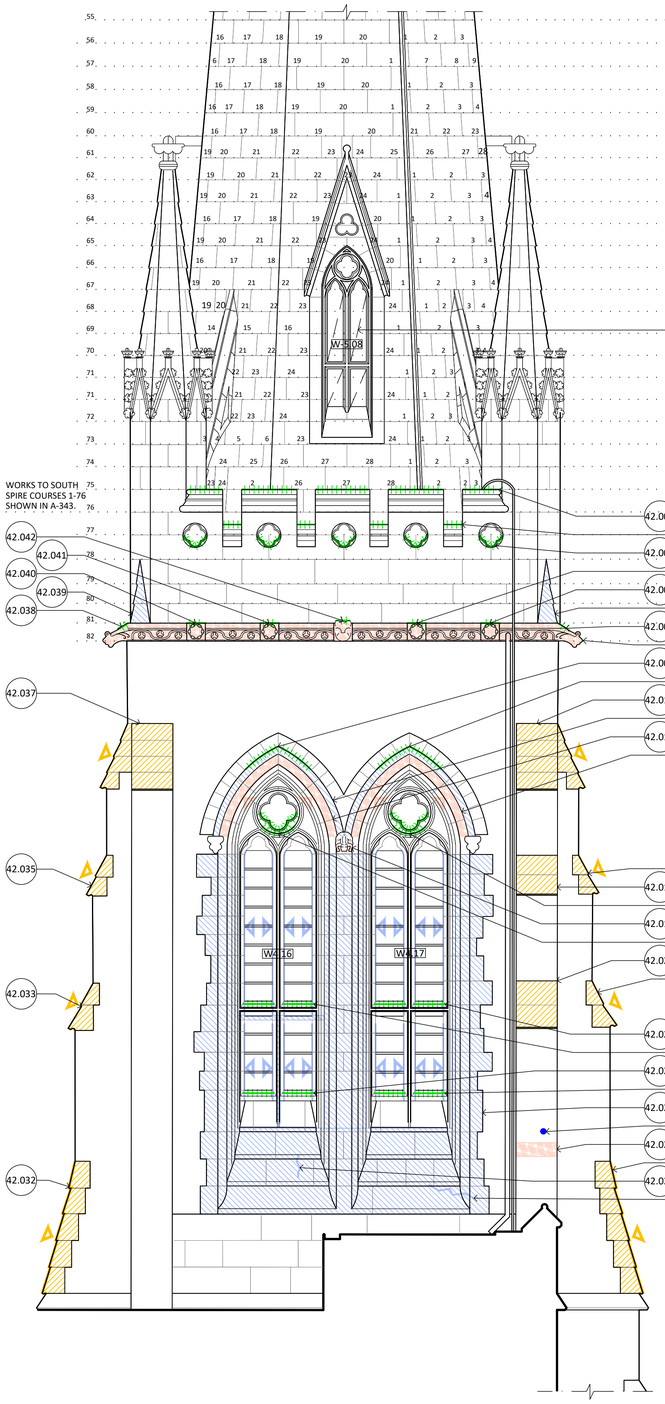

01 NORTH ELEVATION
- 1:50

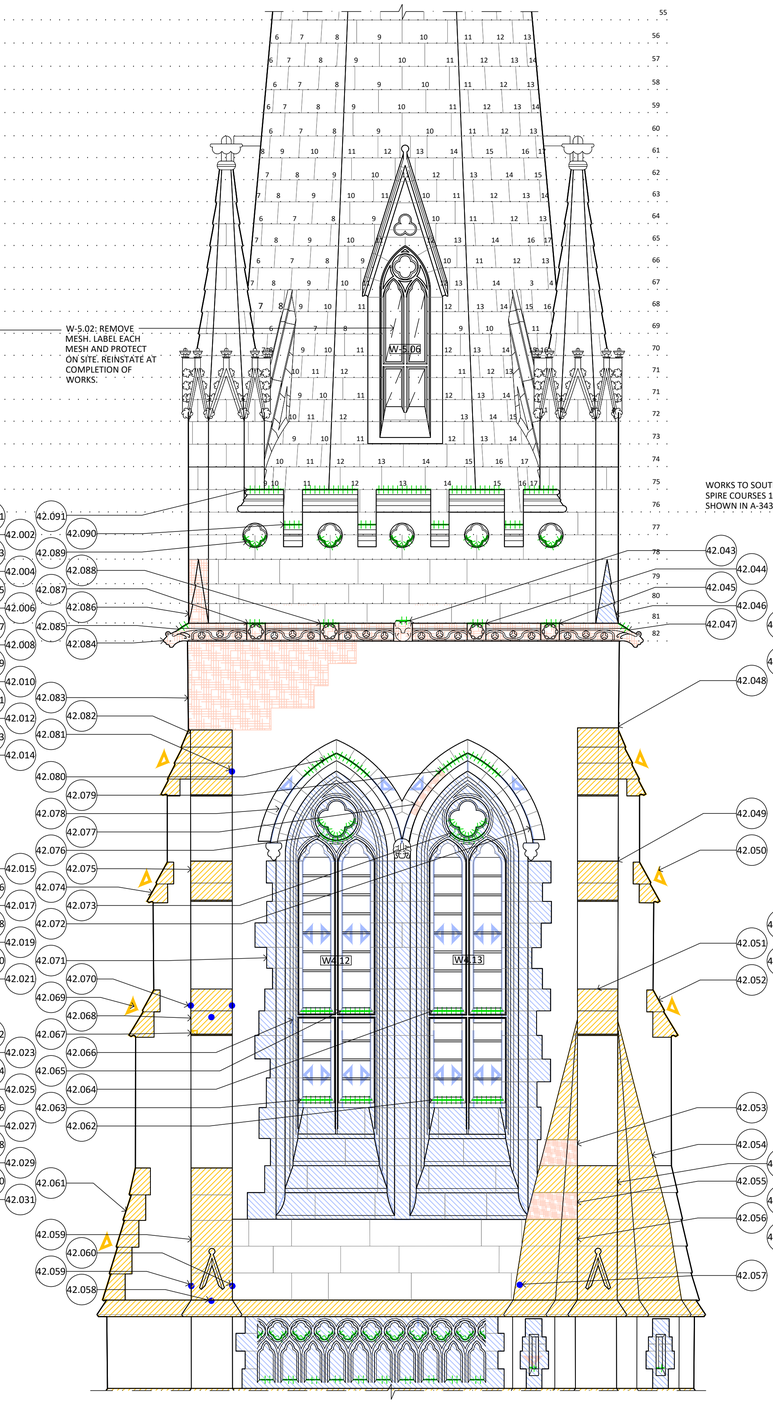

02 SOUTH ELEVATION 1 OF 2
- 1:50

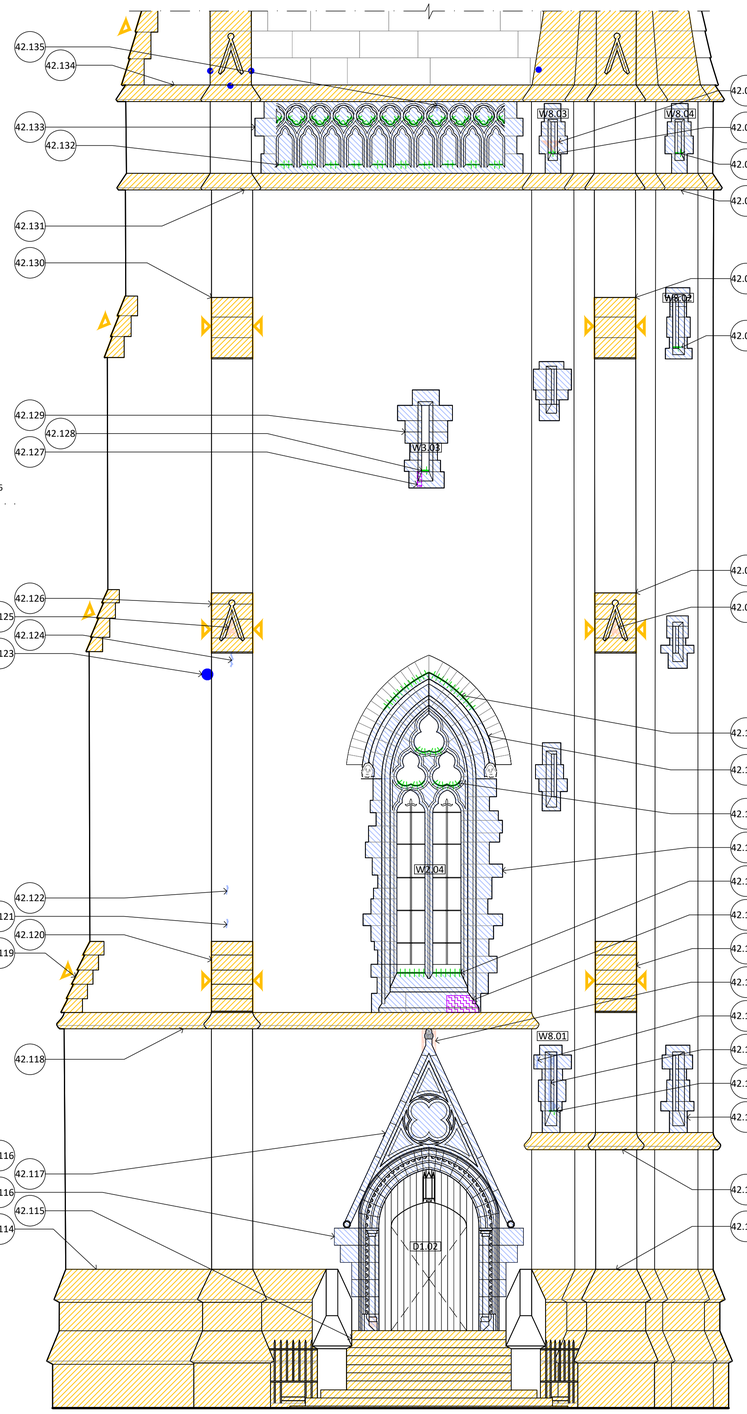

03 SOUTH ELEVATION 2 OF 2
- 1:50

GENERAL NOTES:

1. DRAWINGS SHALL BE READ IN CONJUNCTION WITH THE SCHEDULE OF WORKS, MENU OF METHODS FOR REPAIR AND THE ARCHITECTURAL SPECIFICATION.
2. ALL DRAWINGS TO BE READ IN CONJUNCTION WITH ALL CONSULTANT DOCUMENTATION.
3. NO HAZARDOUS MATERIAL AUDIT HAS BEEN UNDERTAKEN. CONTRACTOR IS RESPONSIBLE FOR UNDERTAKING HAZARDOUS MATERIAL DIV 6 AUDIT AS REQUIRED TO COMPLETE THE WORKS.
4. THE DRAWINGS ARE NOT MEASURED DRAWINGS. CONTRACTOR IS TO CHECK ALL DIMENSIONS AND OTHER NECESSARY INFORMATION ON SITE PRIOR TO COMMENCING WORKS OR PREPARING SHOP DRAWINGS. NOTIFY THE ARCHITECT AND SUPERINTENDENT OF ANY OMISSIONS OR DISCREPANCIES AND SEEK WRITTEN ADVICE PRIOR TO PROCEEDING.
6. DO NOT SCALE OFF DRAWINGS, USE DIMENSIONS ONLY.
7. DRAWINGS AT A LARGER SCALE TAKE PRECEDENCE OVER DRAWINGS OF A SMALLER SCALE.
8. ARCHITECTURAL DRAWINGS SHOW DESIGN INTENT FOR QUANTIFICATION AND CONSTRUCTION PURPOSES.

CONSERVATION NOTES:

1. ALL QUANTITIES RELATED TO THE CONSERVATION WORKS ARE PROVIDED IN THE SCHEDULES ARE NOMINAL ONLY AND THE CONTRACTOR SHALL VERIFY ON SITE AND NOTIFY THE ARCHITECT AND SUPERINTENDENT IN WRITING AS SOON AS ANY DISCREPANCIES ARE FOUND.
2. PROVIDE ALL SAMPLES AND SHOP DRAWINGS FOR APPROVAL BY SUPERINTENDENT PRIOR TO COMMENCEMENT OF WORKS.
3. CONTRACTOR IS TO STORE AND INSTALL ALL MATERIAL/PRODUCTS IN ACCORDANCE WITH THE MANUFACTURERS SPECIFICATION.

LEGEND:

GENERAL REPAIRS

- G3 REMOVE EMBEDDED ITEM
- G4 PIGMENTED MORTAR MIX REPAIR. TO MATCH EXISTING ADJACENT COLOUR AND FINISH
- G5 POULTICE EFFLORESCENCE
- ITEM TO BE CAREFULLY REMOVED AND PROTECTED, RETAINED FOR LATER REINSTATEMENT
- DIRECTION OF REPAIR TO SURFACE NOT SHOWN (COLOUR DENOTES REPAIR TYPE)
- CLEAN COPPER BIRD PROOFING, REMOVE AND REINSTATE TO ENABLE STONE WORK, REFIX WHERE DEFORMED OR MISSING FIXING

SANDSTONE REPAIRS

- SS1 SANDSTONE BLOCK REPLACEMENT - FLAT
- SS2 SANDSTONE INDENT REPAIR - FLAT
- SS3 SANDSTONE BLOCK REPLACEMENT - MOULDED
- SS4 SANDSTONE INDENT REPAIR - MOULDED
- SS5 STONE CRACK REPAIR
- SS6 PIN AND INJECT DELAMINATING STONE
- SS7 DRESS OFF AND CONSOLIDATE STONE
- SS8 REPOINT SANDSTONE (M^2)
- SS8 REPOINT SANDSTONE


BLUESTONE REPAIRS

- BS1 REPOINT BLUESTONE (M^2)
- BS1 REPOINT BLUESTONE
- BS2 BLUESTONE INDENT REPAIR - RUSTICATED
- BS3 STONE CRACK REPAIR
- BS4 BLUESTONE FLAT INDENT REPAIR - HONED
- BS5 BLUESTONE MOULDED INDENT REPAIR - HONED

METAL WORKS REPAIRS

- M1 CLEAN BACK BRASS

KEY PLAN: NTS

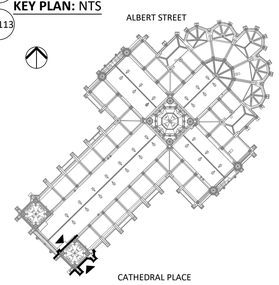

NOT FOR CONSTRUCTION

0 0.5 1 1.5 2 2.5 M
SCALE 1:50 @ A1

NO.	DATE	REVISION
P1	23/10/2024	PRELIMINARY
DD1	21/02/2025	DESIGN DEVELOPMENT (50%)
DD2	05/05/2025	DESIGN DEVELOPMENT (70%)
DD3	08/08/2025	HERITAGE VICTORIA SUBMISSION

NOTE: ALL DIMENSIONS ARE TO BE VERIFIED ON SITE BEFORE COMMENCING ANY WORK OR PREPARING ANY SHOP DRAWINGS. SCALE INDICATED FOR REFERENCE ONLY. DO NOT SCALE OFF DRAWINGS. DO NOT SCALE DRAWINGS. OMISSIONS OR DISCREPANCIES ARE TO BE NOTIFIED TO THE ARCHITECT.

COPYRIGHT: THIS DRAWING IS COPYRIGHT AND REMAINS THE PROPERTY OF LOVELL CHEN.

PROJECT MANAGERS
ARMITAGE JONES
LEVEL 2, 37 LITTLE BOURKE STREET
MELBOURNE, VIC 3000

ACCESS CONSULTANT
BEFORE COMPLIANCE
1011/610 ST KILDA ROAD
MELBOURNE, VIC 3004

RELEVANT BUILDING SURVEYOR
ACCORD BUILDING CONSULTANTS
333 DRUMMOND STREET
CARLTON, VIC 3035

INTERIOR LIGHTING
2B DESIGNED
27 HODGSON STREET
FITZROY, VIC 3065

SERVICES
NDY
LEVEL 48, NORTH TOWER, 80 COLLINS STREET
MELBOURNE, VIC 3000

ACOUSTICS & AV CONSULTANT
HANSON ASSOCIATES
L1, 808 GLENFERRIE ROAD
HAWTHORN, VIC 3122

STRUCTURAL
4D WORKSHOP
MELBOURNE, VIC 3000
LEVEL 1, 360 LITTLE COLLINS STREET

CATHOLIC ARCHDIOCESE OF MELBOURNE

LOVELL CHEN
LEVEL 5, 176 WELLINGTON PARADE
EAST MELBOURNE 3002 AUSTRALIA
TEL +61 (0)3 9667 0800
enquiry@lovellchen.com.au
www.lovellchen.com.au

PROJECT
ST. PATRICK'S CATHEDRAL
RESTORATION AND RENEWAL


LOCATED ON WURUNDJERI COUNTRY

DRAWN	CHECKED	PROJECT NO.	DATE
WJ/TM	SH	20240322	AUGUST 2024

DRAWING TITLE
WESTERN SPIRES
SOUTH TOWER
NORTH AND SOUTH ELEVATIONS

PREPARED ON THE LANDS OF THE WURUNDJERI PEOPLE

ISSUE	SCALE	DRAWING NO.	REVISION
AUTHORITY	1:50@A1	A-342	DD3

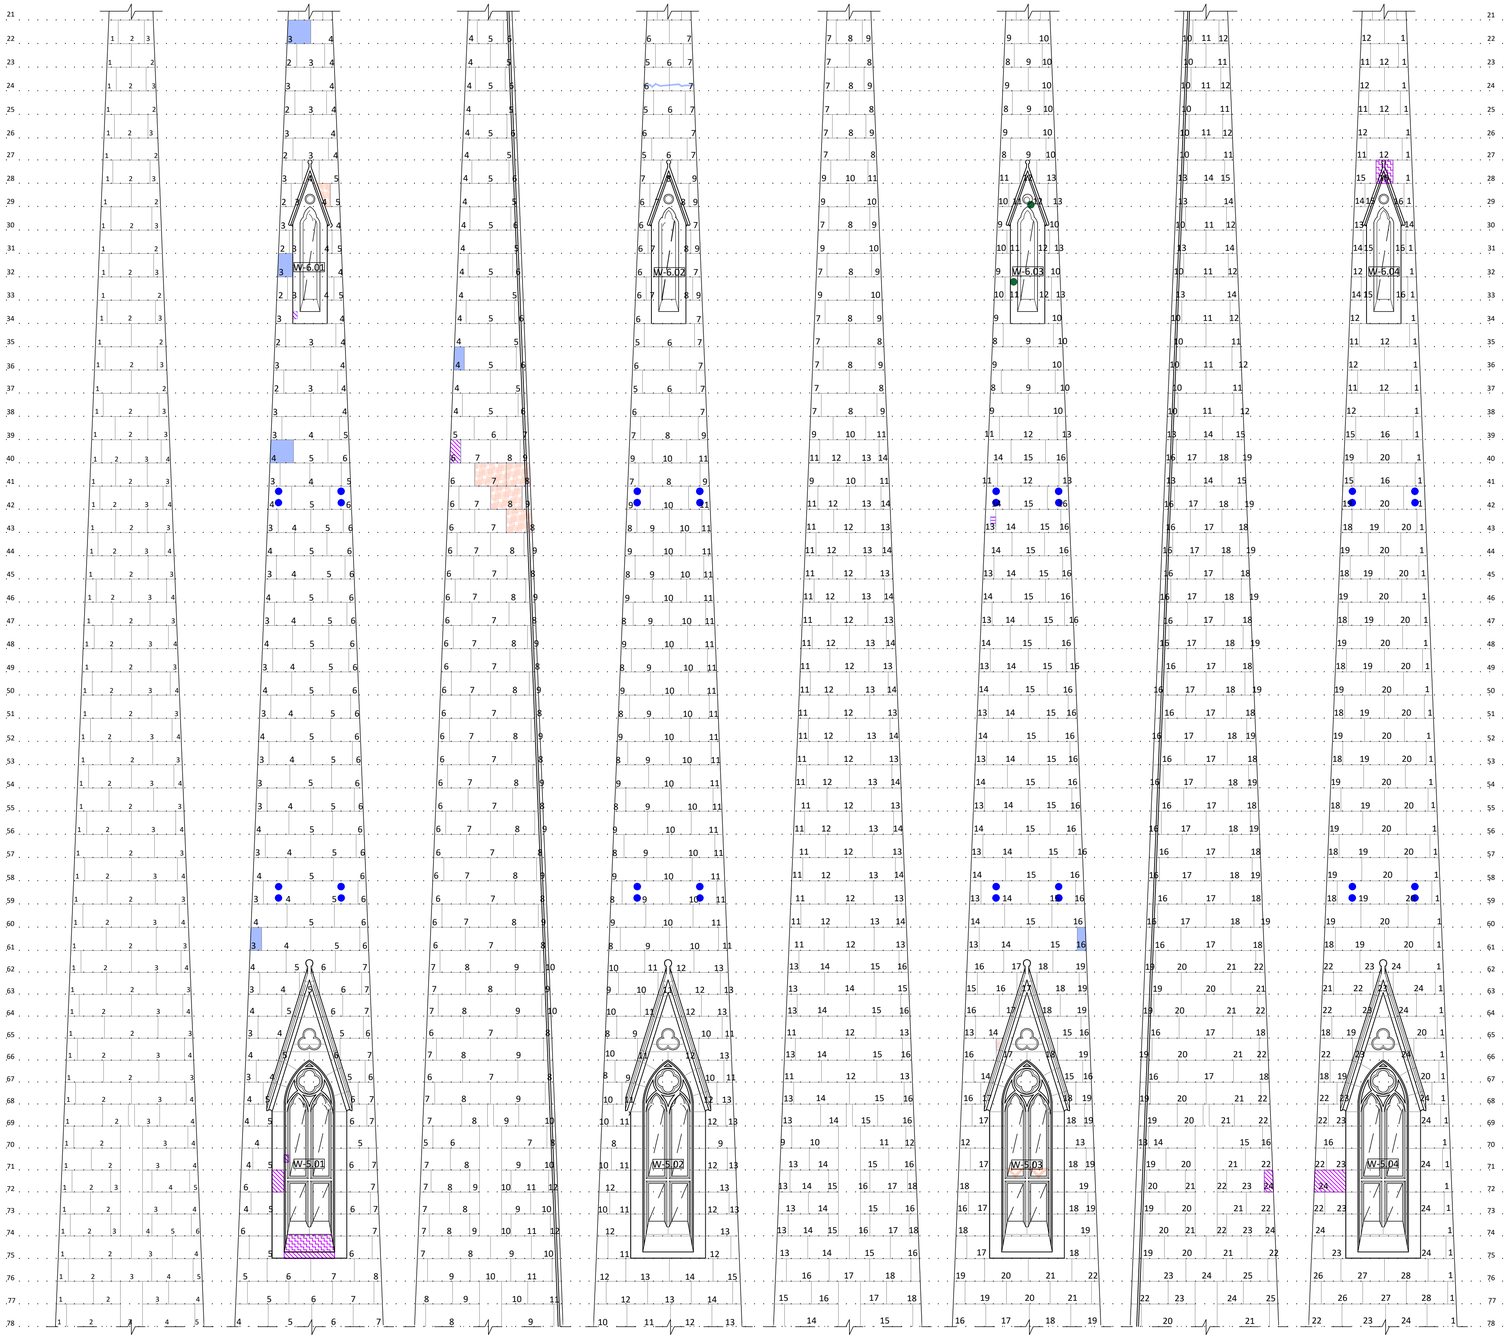

01 NORTH TOWER SPIRE ELEVATIONS 1 OF 2
1:50

GENERAL NOTES:

1. DRAWINGS SHALL BE READ IN CONJUNCTION WITH THE SCHEDULE OF WORKS, MENU OF METHODS FOR REPAIR AND THE ARCHITECTURAL SPECIFICATION.
2. ALL DRAWINGS TO BE READ IN CONJUNCTION WITH ALL CONSULTANT DOCUMENTATION.
3. NO HAZARDOUS MATERIAL AUDIT HAS BEEN UNDERTAKEN. CONTRACTOR IS RESPONSIBLE FOR UNDERTAKING HAZARDOUS MATERIAL DIV 6 AUDIT AS REQUIRED TO COMPLETE THE WORKS.
4. THE DRAWINGS ARE NOT MEASURED DRAWINGS. CONTRACTOR IS TO CHECK ALL DIMENSIONS AND OTHER NECESSARY INFORMATION ON SITE PRIOR TO COMMENCING WORKS OR PREPARING SHOP DRAWINGS. NOTIFY THE ARCHITECT AND SUPERINTENDENT OF ANY OMISSIONS OR DISCREPANCIES AND SEEK WRITTEN ADVICE PRIOR TO PROCEEDING.
6. DO NOT SCALE OFF DRAWINGS, USE DIMENSIONS ONLY.
7. DRAWINGS AT A LARGER SCALE TAKE PRECEDENCE OVER DRAWINGS OF A SMALLER SCALE.
8. ARCHITECTURAL DRAWINGS SHOW DESIGN INTENT FOR QUANTIFICATION AND CONSTRUCTION PURPOSES.

CONSERVATION NOTES:

1. ALL QUANTITIES RELATED TO THE CONSERVATION WORKS ARE PROVIDED IN THE SCHEDULES ARE NOMINAL ONLY AND THE CONTRACTOR SHALL VERIFY ON SITE AND NOTIFY THE ARCHITECT AND SUPERINTENDENT IN WRITING AS SOON AS ANY DISCREPANCIES ARE FOUND.
2. PROVIDE ALL SAMPLES AND SHOP DRAWINGS FOR APPROVAL BY SUPERINTENDENT PRIOR TO COMMENCEMENT OF WORKS.
3. CONTRACTOR IS TO STORE AND INSTALL ALL MATERIAL/PRODUCTS IN ACCORDANCE WITH THE MANUFACTURERS SPECIFICATION.

LEGEND:

GENERAL REPAIRS

- G3 REMOVE EMBEDDED ITEM
- G4 PIGMENTED MORTAR MIX REPAIR. TO MATCH EXISTING ADJACENT COLOUR AND FINISH
- G5 POULTICE EFFLORESCENCE
- ITEM TO BE CAREFULLY REMOVED AND PROTECTED, RETAINED FOR LATER REINSTATEMENT
- DIRECTION OF REPAIR TO SURFACE NOT SHOWN (COLOUR DENOTES REPAIR TYPE)
- CLEAN COPPER BIRD PROOFING, REMOVE AND REINSTATE TO ENABLE STONE WORK, REFIX WHERE DEFORMED OR MISSING FIXING


SANDSTONE REPAIRS

- SS1 SANDSTONE BLOCK REPLACEMENT - FLAT
- SS2 SANDSTONE INDENT REPAIR - FLAT
- SS3 SANDSTONE BLOCK REPLACEMENT - MOULDED
- SS4 SANDSTONE INDENT REPAIR - MOULDED
- SS5 STONE CRACK REPAIR
- SS6 PIN AND INJECT DELAMINATING STONE
- SS7 DRESS OFF AND CONSOLIDATE STONE
- SS8 REPOINT SANDSTONE (M²)
- SS8 REPOINT SANDSTONE


BLUESTONE REPAIRS

- BS1 REPOINT BLUESTONE (M²)
- BS1 REPOINT BLUESTONE
- BS2 BLUESTONE INDENT REPAIR - RUSTICATED
- BS3 STONE CRACK REPAIR
- BS4 BLUESTONE FLAT INDENT REPAIR - HONED
- BS5 BLUESTONE MOULDED INDENT REPAIR - HONED

KEY PLAN - NORTH TOWER: NTS

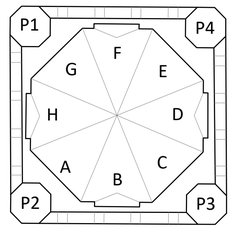

KEY PLAN: NTS

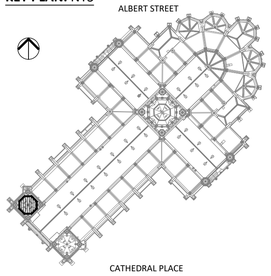

NOT FOR CONSTRUCTION

0 0,5 1 1,5 2 2,5 M
SCALE 1:50 @ A1

NO.	DATE	REVISION
P1	23/10/2024	PRELIMINARY
DD1	21/02/2025	DESIGN DEVELOPMENT (50%)
DD2	05/05/2025	DESIGN DEVELOPMENT (70%)
DD3	08/08/2025	HERITAGE VICTORIA SUBMISSION

NOTE: ALL DIMENSIONS ARE TO BE VERIFIED ON SITE BEFORE COMMENCING ANY WORK OR PREPARING ANY SHOP DRAWINGS. SCALE INDICATED FOR REFERENCE ONLY. DO NOT SCALE OFF DRAWINGS. DO NOT SCALE DRAWINGS. OMISSIONS OR DISCREPANCIES ARE TO BE NOTIFIED TO THE ARCHITECT.

COPYRIGHT: THIS DRAWING IS COPYRIGHT AND REMAINS THE PROPERTY OF LOVELL CHEN.

PROJECT MANAGERS
ARMITAGE JONES
LEVEL 2, 37 LITTLE BOURKE STREET
MELBOURNE, VIC 3000

ACCESS CONSULTANT
BEFORE COMPLIANCE
1011/610 ST KILDA ROAD
MELBOURNE, VIC 3004

RELEVANT BUILDING SURVEYOR
ACCORD BUILDING CONSULTANTS
333 DRUMMOND STREET
CARLTON, VIC 3035

INTERIOR LIGHTING
2B DESIGNED
27 HODGSON STREET
FITZROY, VIC 3065

SERVICES
NDY
LEVEL 48, NORTH TOWER, 80 COLLINS STREET
MELBOURNE, VIC 3000

ACOUSTICS & AV CONSULTANT
HANSON ASSOCIATES
L1, 808 GLENFERRIE ROAD
HAWTHORN, VIC 3122

STRUCTURAL
4D WORKSHOP
MELBOURNE, VIC 3000
LEVEL 1, 360 LITTLE COLLINS STREET

CATHOLIC ARCHDIOCESE OF MELBOURNE

LOVELL CHEN
LEVEL 5, 176 WELLINGTON PARADE
EAST MELBOURNE 3002 AUSTRALIA
TEL +61 (0)3 9667 0800
enquiry@lovellchen.com.au
www.lovellchen.com.au

PROJECT
ST. PATRICK'S CATHEDRAL
RESTORATION AND RENEWAL


LOCATED ON WURUNDJERI COUNTRY

DRAWN	CHECKED	PROJECT NO.	DATE
WJ/TM	SH	20240322	AUGUST 2024

DRAWING TITLE
WESTERN SPIRES
NORTH TOWER
SPIRE ELEVATIONS 1 OF 2

PREPARED ON THE LANDS OF THE WURUNDJERI PEOPLE

ISSUE	SCALE	DRAWING NO.	REVISION
AUTHORITY	1:50@A1	A-343	DD3

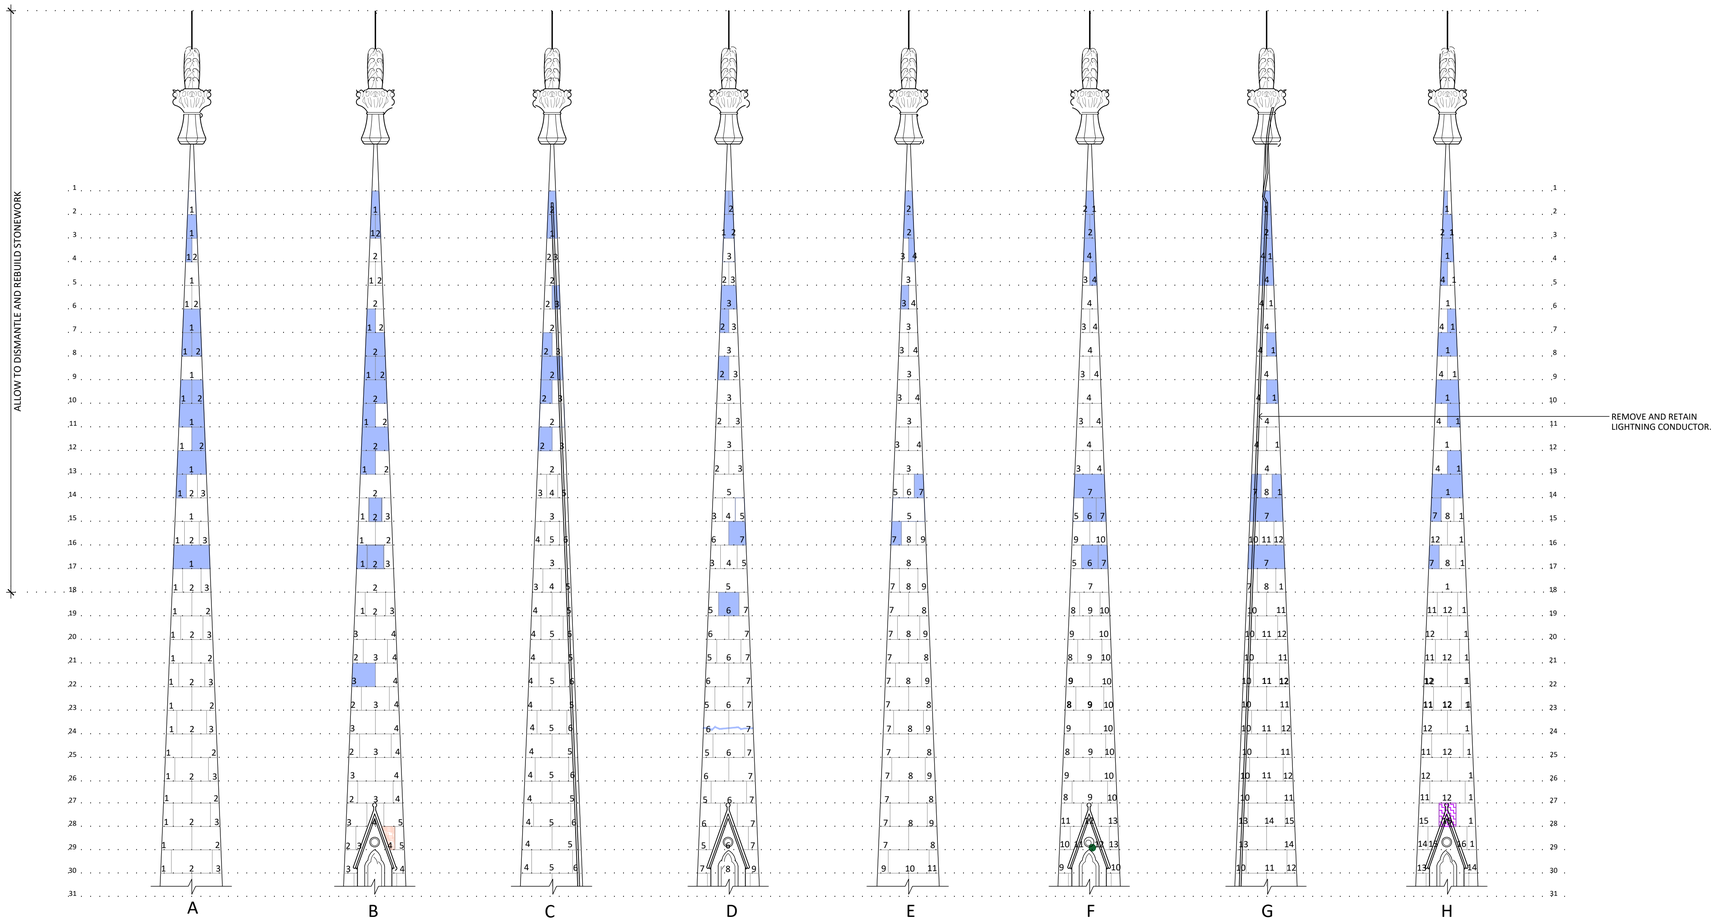

01 NORTH TOWER SPIRE ELEVATIONS 2 of 2
1:50

GENERAL NOTES:

1. DRAWINGS SHALL BE READ IN CONJUNCTION WITH THE SCHEDULE OF WORKS, MENU OF METHODS FOR REPAIR AND THE ARCHITECTURAL SPECIFICATION.
2. ALL DRAWINGS TO BE READ IN CONJUNCTION WITH ALL CONSULTANT DOCUMENTATION.
3. NO HAZARDOUS MATERIAL AUDIT HAS BEEN UNDERTAKEN. CONTRACTOR IS RESPONSIBLE FOR UNDERTAKING HAZARDOUS MATERIAL DIV 6 AUDIT AS REQUIRED TO COMPLETE THE WORKS.
4. THE DRAWINGS ARE NOT MEASURED DRAWINGS. CONTRACTOR IS TO CHECK ALL DIMENSIONS AND OTHER NECESSARY INFORMATION ON SITE PRIOR TO COMMENCING WORKS OR PREPARING SHOP DRAWINGS. NOTIFY THE ARCHITECT AND SUPERINTENDENT OF ANY OMISSIONS OR DISCREPANCIES AND SEEK WRITTEN ADVICE PRIOR TO PROCEEDING.
6. DO NOT SCALE OFF DRAWINGS, USE DIMENSIONS ONLY.
7. DRAWINGS AT A LARGER SCALE TAKE PRECEDENCE OVER DRAWINGS OF A SMALLER SCALE.
8. ARCHITECTURAL DRAWINGS SHOW DESIGN INTENT FOR QUANTIFICATION AND CONSTRUCTION PURPOSES.

CONSERVATION NOTES:

1. ALL QUANTITIES RELATED TO THE CONSERVATION WORKS ARE PROVIDED IN THE SCHEDULES ARE NOMINAL ONLY AND THE CONTRACTOR SHALL VERIFY ON SITE AND NOTIFY THE ARCHITECT AND SUPERINTENDENT IN WRITING AS SOON AS ANY DISCREPANCIES ARE FOUND.
2. PROVIDE ALL SAMPLES AND SHOP DRAWINGS FOR APPROVAL BY SUPERINTENDENT PRIOR TO COMMENCEMENT OF WORKS.
3. CONTRACTOR IS TO STORE AND INSTALL ALL MATERIAL/PRODUCTS IN ACCORDANCE WITH THE MANUFACTURERS SPECIFICATION.

LEGEND:

GENERAL REPAIRS

- G3 REMOVE EMBEDDED ITEM
- G4 PIGMENTED MORTAR MIX REPAIR. TO MATCH EXISTING ADJACENT COLOUR AND FINISH
- G5 POULTICE EFFLORESCENCE
- ITEM TO BE CAREFULLY REMOVED AND PROTECTED, RETAINED FOR LATER REINSTATEMENT
- DIRECTION OF REPAIR TO SURFACE NOT SHOWN (COLOUR DENOTES REPAIR TYPE)
- CLEAN COPPER BIRD PROOFING, REMOVE AND REINSTATE TO ENABLE STONE WORK, REFIX WHERE DEFORMED OR MISSING FIXING


SANDSTONE REPAIRS

- SS1 SANDSTONE BLOCK REPLACEMENT - FLAT
- SS2 SANDSTONE INDENT REPAIR - FLAT
- SS3 SANDSTONE BLOCK REPLACEMENT - MOULDED
- SS4 SANDSTONE INDENT REPAIR - MOULDED
- SS5 STONE CRACK REPAIR
- SS6 PIN AND INJECT DELAMINATING STONE
- SS7 DRESS OFF AND CONSOLIDATE STONE
- SS8 REPOINT SANDSTONE (M²)
- SS8 REPOINT SANDSTONE


BLUESTONE REPAIRS

- BS1 REPOINT BLUESTONE (M²)
- BS1 REPOINT BLUESTONE
- BS2 BLUESTONE INDENT REPAIR - RUSTICATED
- BS3 STONE CRACK REPAIR
- BS4 BLUESTONE FLAT INDENT REPAIR - HONED
- BS5 BLUESTONE MOULDED INDENT REPAIR - HONED

KEY PLAN - NORTH TOWER: NTS

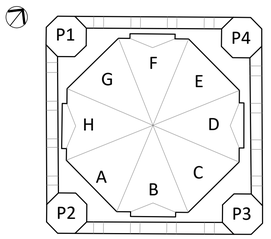

KEY PLAN: NTS

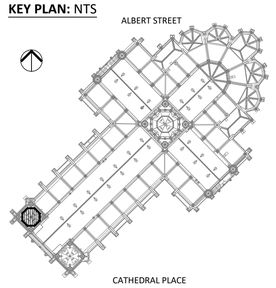

NOT FOR CONSTRUCTION

0 0,5 1 1,5 2 2,5 M
SCALE 1:50 @ A1

NO.	DATE	REVISION
P1	23/10/2024	PRELIMINARY
DD1	21/02/2025	DESIGN DEVELOPMENT (50%)
DD2	05/05/2025	DESIGN DEVELOPMENT (70%)
DD3	08/08/2025	HERITAGE VICTORIA SUBMISSION

NOTE: ALL DIMENSIONS ARE TO BE VERIFIED ON SITE BEFORE COMMENCING ANY WORK OR PREPARING ANY SHOP DRAWINGS. SCALE INDICATED FOR REFERENCE ONLY. DO NOT SCALE OFF DRAWINGS. DO NOT SCALE DRAWINGS. OMISSIONS OR DISCREPANCIES ARE TO BE NOTIFIED TO THE ARCHITECT.

COPYRIGHT: THIS DRAWING IS COPYRIGHT AND REMAINS THE PROPERTY OF LOVELL CHEN.

PROJECT MANAGERS
ARMITAGE JONES
LEVEL 2, 37 LITTLE BOURKE STREET
MELBOURNE, VIC 3000

ACCESS CONSULTANT
BEFORE COMPLIANCE
1011/610 ST KILDA ROAD
MELBOURNE, VIC 3004

RELEVANT BUILDING SURVEYOR
ACCORD BUILDING CONSULTANTS
333 DRUMMOND STREET
CARLTON, VIC 3035

INTERIOR LIGHTING
2B DESIGNED
27 HODGSON STREET
FITZROY, VIC 3065

SERVICES
NDY
LEVEL 48, NORTH TOWER, 80 COLLINS STREET
MELBOURNE, VIC 3000

ACOUSTICS & AV CONSULTANT
HANSON ASSOCIATES
L1, 808 GLENFERRIE ROAD
HAWTHORN, VIC 3122

STRUCTURAL
4D WORKSHOP
MELBOURNE, VIC 3000
LEVEL 1, 360 LITTLE COLLINS STREET

CATHOLIC ARCHDIOCESE OF MELBOURNE

LOVELL CHEN
LEVEL 5, 176 WELLINGTON PARADE
EAST MELBOURNE 3002 AUSTRALIA
TEL +61 (0)3 9667 0800
enquiry@lovellchen.com.au
www.lovellchen.com.au

PROJECT
ST. PATRICK'S CATHEDRAL
RESTORATION AND RENEWAL


LOCATED ON WURUNDJERI COUNTRY

DRAWN	CHECKED	PROJECT NO.	DATE
WJ/TM	SH	20240322	AUGUST 2024


DRAWING TITLE
WESTERN SPIRES
NORTH TOWER
SPIRE ELEVATIONS 2 OF 2

PREPARED ON THE LANDS OF THE WURUNDJERI PEOPLE


ISSUE	SCALE	DRAWING NO.	REVISION
AUTHORITY	1:50@A1	A-344	DD3

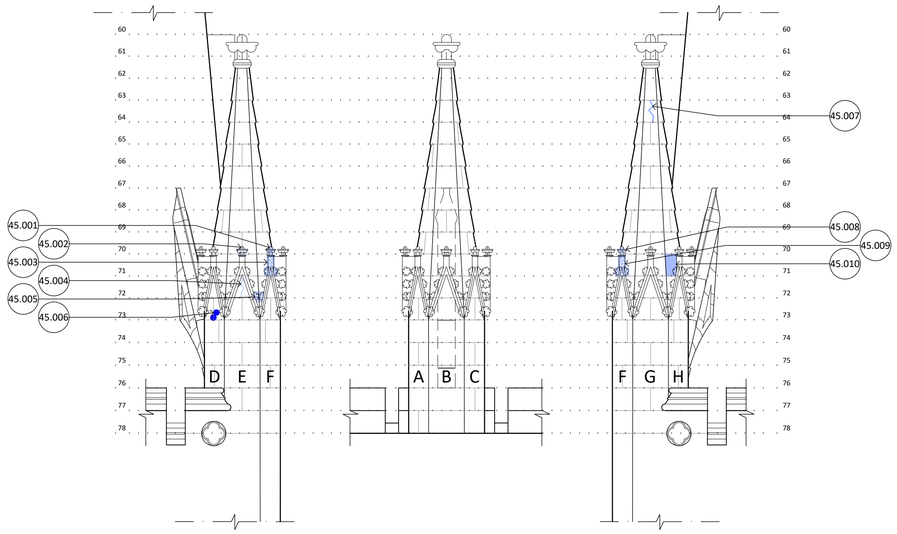


01 - PINNACLE P1
1:50

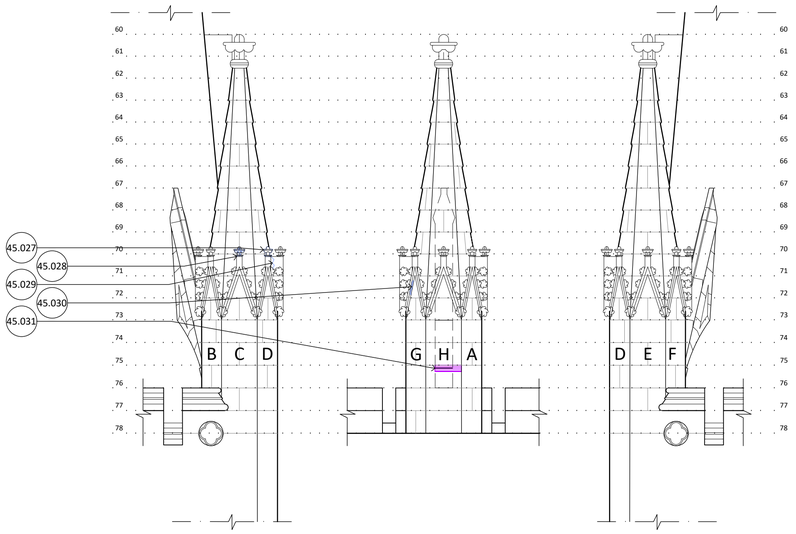

04 - PINNACLE P4
1:50

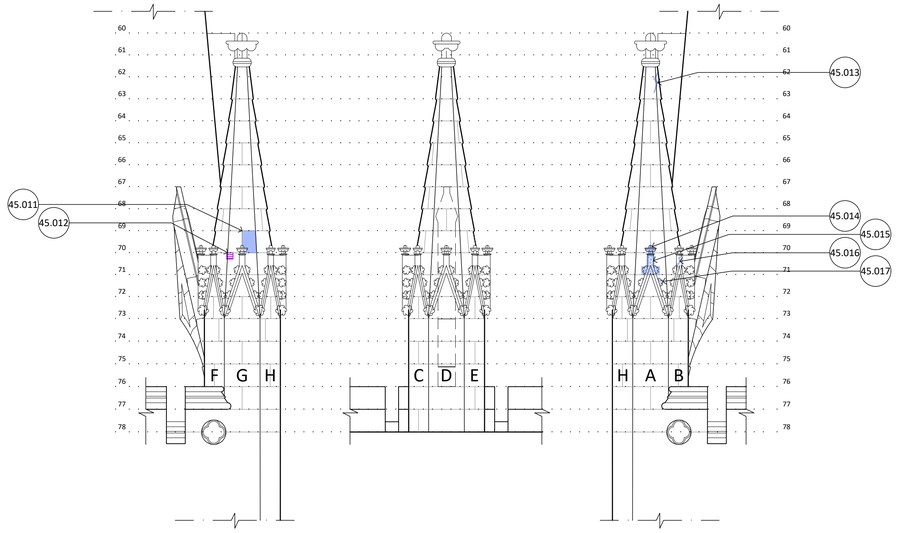

02 - PINNACLE P2
1:50

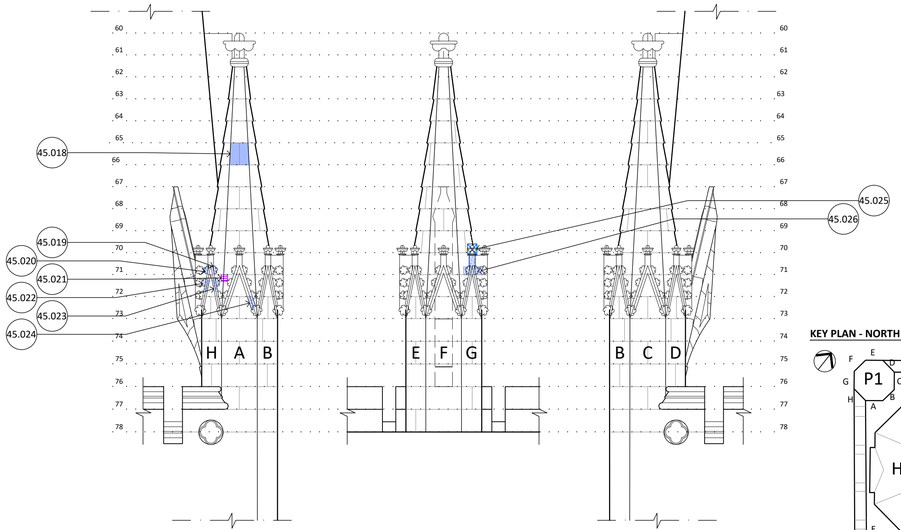

03 - PINNACLE P3
1:50

GENERAL NOTES:

1. DRAWINGS SHALL BE READ IN CONJUNCTION WITH THE SCHEDULE OF WORKS, MENU OF METHODS FOR REPAIR AND THE ARCHITECTURAL SPECIFICATION.
2. ALL DRAWINGS TO BE READ IN CONJUNCTION WITH ALL CONSULTANT DOCUMENTATION.
3. NO HAZARDOUS MATERIAL AUDIT HAS BEEN UNDERTAKEN. CONTRACTOR IS RESPONSIBLE FOR UNDERTAKING HAZARDOUS MATERIAL DIV 6 AUDIT AS REQUIRED TO COMPLETE THE WORKS.
4. THE DRAWINGS ARE NOT MEASURED DRAWINGS. CONTRACTOR IS TO CHECK ALL DIMENSIONS AND OTHER NECESSARY INFORMATION ON SITE PRIOR TO COMMENCING WORKS OR PREPARING SHOP DRAWINGS. NOTIFY THE ARCHITECT AND SUPERINTENDENT OF ANY OMISSIONS OR DISCREPANCIES AND SEEK WRITTEN ADVICE PRIOR TO PROCEEDING.
6. DO NOT SCALE OFF DRAWINGS, USE DIMENSIONS ONLY.
7. DRAWINGS AT A LARGER SCALE TAKE PRECEDENCE OVER DRAWINGS OF A SMALLER SCALE.
8. ARCHITECTURAL DRAWINGS SHOW DESIGN INTENT FOR QUANTIFICATION AND CONSTRUCTION PURPOSES.

CONSERVATION NOTES:

CONSERVATION NOTES:

1. ALL QUANTITIES RELATED TO THE CONSERVATION WORKS ARE PROVIDED TO BE CONSERVATIVE AND NOMINAL ONLY AND THE CONTRACTOR SHALL VERIFY ON SITE AND WITH THE ARCHITECT AND SUPERINTENDENT IF QUANTITIES AS SCHEDULED ARE CONSIDERED TO BE NOMINAL AS SOON AS ANY DISCREPANCIES ARE FOUND.
2. PROVIDE ALL SAMPLES AND SHOP DRAWINGS FOR APPROVAL BY SUPERINTENDENT PRIOR TO COMMENCEMENT OF WORKS
3. CONTROL JOINTS TO BE PROVIDED AND INSTALL ALL MATERIALS/PRODUCTS IN ACCORDANCE WITH THE MANUFACTURERS SPECIFICATION.

LEGEND:


LEGEND:

GENERAL REPAIRS
GENERAL REPAIRS
- G3 REMOVE EMBEDDED ITEM
- G3 REMOVE EMBEDDED ITEM
- G4 PIGMENTED MORTAR MIX REPAIR. TO MATCH EXISTING ADJACENT COLOUR AND FINISH
- G4 PIGMENTED MORTAR MIX REPAIR. TO MATCH EXISTING ADJACENT COLOUR AND FINISH
- G5 POULTICE EFFLORESCENCE
- G5 POULTICE EFFLORESCENCE
- ITEM TO BE CAREFULLY REMOVED AND PROTECTED, RETAINED FOR LATER REINSTATEMENT
- ITEM TO BE CAREFULLY REMOVED AND PROTECTED, RETAINED FOR LATER REINSTATEMENT
- DIRECTION OF REPAIR TO SURFACE NOT SHOWN (COLOUR DENOTES REPAIR TYPE)
- DIRECTION OF REPAIR TO SURFACE NOT SHOWN (COLOUR DENOTES REPAIR TYPE)
- CLEAN COPPER BIRD PROOFING, REMOVE AND REINSTATE TO ENABLE STONE WORK, REFIX WHERE DEFORMED OR MISSING FIXING
- CLEAN COPPER BIRD PROOFING, REMOVE AND REINSTATE TO ENABLE STONE WORK, REFIX WHERE DEFORMED OR MISSING FIXING


SANDSTONE REPAIRS
SANDSTONE REPAIRS
- SS1 SANDSTONE BLOCK REPLACEMENT - FLAT
- SS1 SANDSTONE BLOCK REPLACEMENT - FLAT
- SS2 SANDSTONE INDENT REPAIR - FLAT
- SS2 SANDSTONE INDENT REPAIR - FLAT
- SS3 SANDSTONE BLOCK REPLACEMENT - MOULDED
- SS3 SANDSTONE BLOCK REPLACEMENT - MOULDED
- SS4 SANDSTONE INDENT REPAIR - MOULDED
- SS4 SANDSTONE INDENT REPAIR - MOULDED
- SS5 STONE CRACK REPAIR
- SS5 STONE CRACK REPAIR
- SS6 PIN AND INJECT DELAMINATING STONE
- SS6 PIN AND INJECT DELAMINATING STONE
- SS7 DRESS OFF AND CONSOLIDATE STONE
- SS7 DRESS OFF AND CONSOLIDATE STONE
- SS8 REPOINT SANDSTONE (M^2)
- SS8 REPOINT SANDSTONE

BLUESTONE REPAIRS
BLUESTONE REPAIRS
- BS1 REPOINT BLUESTONE (M^2)
- BS1 REPOINT BLUESTONE (M^2)
- BS1 REPOINT BLUESTONE
- BS1 REPOINT BLUESTONE
- BS2 BLUESTONE INDENT REPAIR - RUSTICATED
- BS2 BLUESTONE INDENT REPAIR - RUSTICATED
- BS3 STONE CRACK REPAIR
- BS3 STONE CRACK REPAIR
- BS4 BLUESTONE FLAT INDENT REPAIR - HONED
- BS4 BLUESTONE FLAT INDENT REPAIR - HONED
- BS5 BLUESTONE MOULDED INDENT REPAIR - HONED
- BS5 BLUESTONE MOULDED INDENT REPAIR - HONED

KEY PLAN - NORTH TOWER: NTS

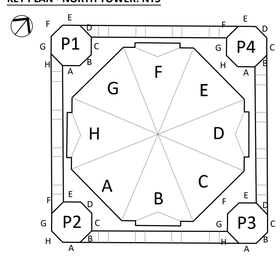

KEY PLAN: NTS

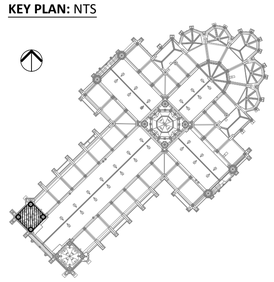

NOT FOR CONSTRUCTION

0 0.5 1 1.5 2 2.5 M
SCALE 1:50 @ A1

NO.	DATE	REVISION
P1	23/10/2024	PRELIMINARY
DD1	21/02/2025	DESIGN DEVELOPMENT (50%)
DD2	05/05/2025	DESIGN DEVELOPMENT (70%)
DD3	08/08/2025	HERITAGE VICTORIA SUBMISSION

NOTE: ALL DIMENSIONS ARE TO BE VERIFIED ON SITE BEFORE COMMENCING ANY WORK OR PREPARING ANY SHOP DRAWINGS. SCALE INDICATED FOR REFERENCE ONLY. DO NOT SCALE OFF DRAWINGS. DO NOT SCALE DRAWINGS. OMISSIONS OR DISCREPANCIES ARE TO BE NOTIFIED TO THE ARCHITECT.

COPYRIGHT: THIS DRAWING IS COPYRIGHT AND REMAINS THE PROPERTY OF LOVELL CHEN.

PROJECT MANAGERS
ARMITAGE JONES
LEVEL 2, 37 LITTLE BOURKE STREET
MELBOURNE, VIC 3000

ACCESS CONSULTANT
BEFORE COMPLIANCE
1011/610 ST KILDA ROAD
MELBOURNE, VIC 3004

RELEVANT BUILDING SURVEYOR
ACCORD BUILDING CONSULTANTS
333 DRUMMOND STREET
CARLTON, VIC 3035

INTERIOR LIGHTING
2B DESIGNED
27 HODGSON STREET
FITZROY, VIC 3065

SERVICES
NDY
LEVEL 48, NORTH TOWER, 80 COLLINS STREET
MELBOURNE, VIC 3000

ACOUSTICS & AV CONSULTANT
HANSON ASSOCIATES
L1, 808 GLENFERRIE ROAD
HAWTHORN, VIC 3122

STRUCTURAL
4D WORKSHOP
MELBOURNE, VIC 3000
LEVEL 1, 360 LITTLE COLLINS STREET

CATHOLIC ARCHDIOCESE OF MELBOURNE

LOVELL CHEN
LEVEL 5, 176 WELLINGTON PARADE
EAST MELBOURNE 3002 AUSTRALIA
TEL +61 (0)3 9667 0800
enquiry@lovellchen.com.au
www.lovellchen.com.au

PROJECT
ST. PATRICK'S CATHEDRAL
RESTORATION AND RENEWAL


LOCATED ON WURUNDJERI COUNTRY

DRAWN	CHECKED	PROJECT NO.	DATE
WJ/TM	SH	20240322	AUGUST 2024

DRAWING TITLE
WESTERN SPIRES
NORTH TOWER
PINNACLES ELEVATIONS

PREPARED ON THE LANDS OF THE WURUNDJERI PEOPLE

ISSUE	SCALE	DRAWING NO.	REVISION
AUTHORITY	1:50@A1	A-345	DD3

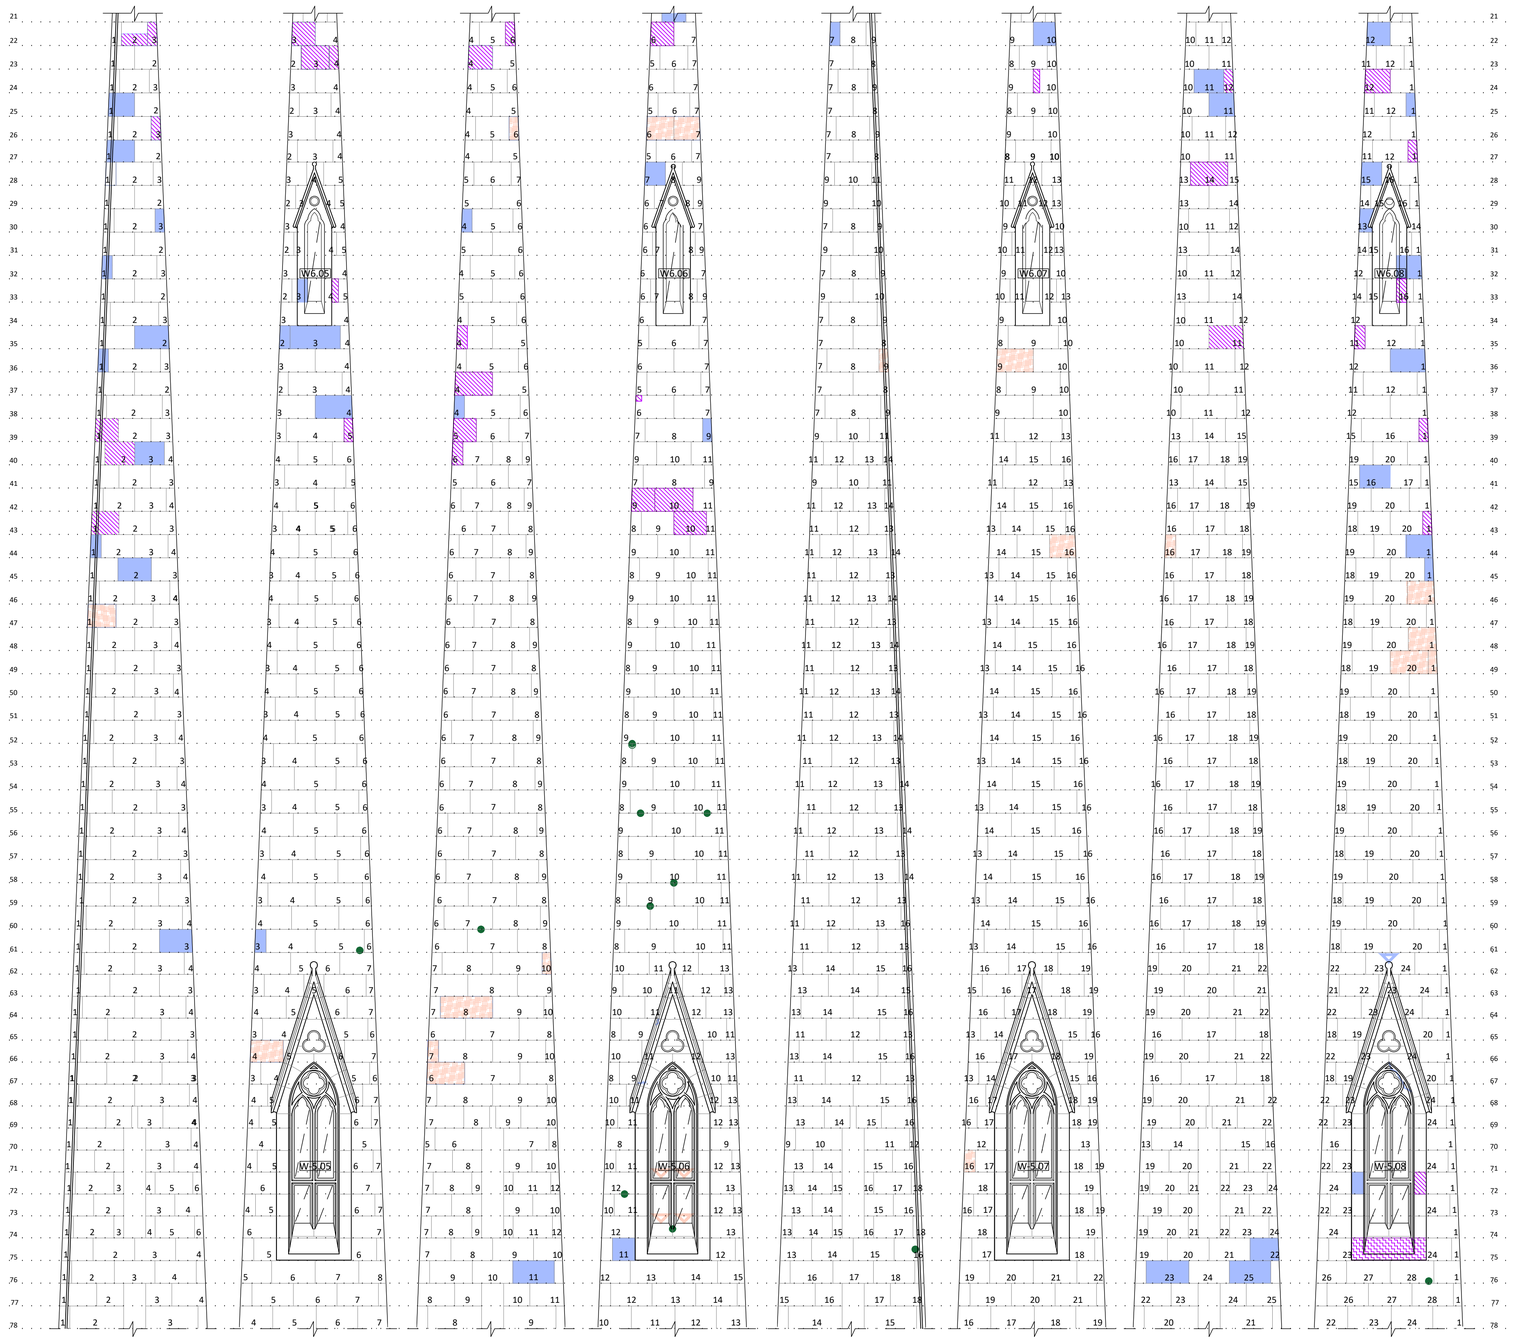

01 - SOUTH TOWER SPIRE ELEVATIONS 1 OF 2
1:50

GENERAL NOTES:

1. DRAWINGS SHALL BE READ IN CONJUNCTION WITH THE SCHEDULE OF WORKS, MENU OF METHODS FOR REPAIR AND THE ARCHITECTURAL SPECIFICATION.
2. ALL DRAWINGS TO BE READ IN CONJUNCTION WITH ALL CONSULTANT DOCUMENTATION.
3. NO HAZARDOUS MATERIAL AUDIT HAS BEEN UNDERTAKEN. CONTRACTOR IS RESPONSIBLE FOR UNDERTAKING HAZARDOUS MATERIAL DIV 6 AUDIT AS REQUIRED TO COMPLETE THE WORKS.
4. THE DRAWINGS ARE NOT MEASURED DRAWINGS. CONTRACTOR IS TO CHECK ALL DIMENSIONS AND OTHER NECESSARY INFORMATION ON SITE PRIOR TO COMMENCING WORKS OR PREPARING SHOP DRAWINGS. NOTIFY THE ARCHITECT AND SUPERINTENDENT OF ANY OMISSIONS OR DISCREPANCIES AND SEEK WRITTEN ADVICE PRIOR TO PROCEEDING.
6. DO NOT SCALE OFF DRAWINGS, USE DIMENSIONS ONLY.
7. DRAWINGS AT A LARGER SCALE TAKE PRECEDENCE OVER DRAWINGS OF A SMALLER SCALE.
8. ARCHITECTURAL DRAWINGS SHOW DESIGN INTENT FOR QUANTIFICATION AND CONSTRUCTION PURPOSES.

CONSERVATION NOTES:

1. ALL QUANTITIES RELATED TO THE CONSERVATION WORKS ARE PROVIDED IN THE SCHEDULES ARE NOMINAL ONLY AND THE CONTRACTOR SHALL VERIFY ON SITE AND NOTIFY THE ARCHITECT AND SUPERINTENDENT IN WRITING AS SOON AS ANY DISCREPANCIES ARE FOUND.
2. PROVIDE ALL SAMPLES AND SHOP DRAWINGS FOR APPROVAL BY SUPERINTENDENT PRIOR TO COMMENCEMENT OF WORKS.
3. CONTRACTOR IS TO STORE AND INSTALL ALL MATERIAL/PRODUCTS IN ACCORDANCE WITH THE MANUFACTURERS SPECIFICATION.

LEGEND:

GENERAL REPAIRS

- G3 REMOVE EMBEDDED ITEM
- G4 PIGMENTED MORTAR MIX REPAIR. TO MATCH EXISTING ADJACENT COLOUR AND FINISH
- G5 POULTICE EFFLORESCENCE
- ITEM TO BE CAREFULLY REMOVED AND PROTECTED, RETAINED FOR LATER REINSTATEMENT
- DIRECTION OF REPAIR TO SURFACE NOT SHOWN (COLOUR DENOTES REPAIR TYPE)
- CLEAN COPPER BIRD PROOFING, REMOVE AND REINSTATE TO ENABLE STONE WORK, REFIX WHERE DEFORMED OR MISSING FIXING


SANDSTONE REPAIRS

- SS1 SANDSTONE BLOCK REPLACEMENT - FLAT
- SS2 SANDSTONE INDENT REPAIR - FLAT
- SS3 SANDSTONE BLOCK REPLACEMENT - MOULDED
- SS4 SANDSTONE INDENT REPAIR - MOULDED
- SS5 STONE CRACK REPAIR
- SS6 PIN AND INJECT DELAMINATING STONE
- SS7 DRESS OFF AND CONSOLIDATE STONE
- SS8 REPOINT SANDSTONE (M^2)
- SS8 REPOINT SANDSTONE


BLUESTONE REPAIRS

- BS1 REPOINT BLUESTONE (M^2)
- BS1 REPOINT BLUESTONE
- BS2 BLUESTONE INDENT REPAIR - RUSTICATED
- BS3 STONE CRACK REPAIR
- BS4 BLUESTONE FLAT INDENT REPAIR - HONED
- BS5 BLUESTONE MOULDED INDENT REPAIR - HONED

SOUTH TOWER PLAN:

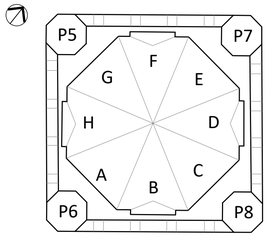

KEY PLAN: NTS

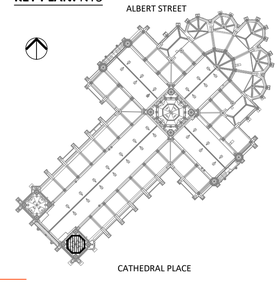

NOT FOR CONSTRUCTION

0 0.5 1 1.5 2 2.5 M
SCALE 1:50 @ A1

NO.	DATE	REVISION
P1	23/10/2024	PRELIMINARY
P1	23/10/2024	PRELIMINARY
DD1	21/02/2025	DESIGN DEVELOPMENT (50%)
DD2	05/05/2025	DESIGN DEVELOPMENT (70%)
DD3	08/08/2025	HERITAGE VICTORIA SUBMISSION

NOTE: ALL DIMENSIONS ARE TO BE VERIFIED ON SITE BEFORE COMMENCING ANY WORK OR PREPARING ANY SHOP DRAWINGS. SCALE INDICATED FOR REFERENCE ONLY. DO NOT SCALE OFF DRAWINGS. DO NOT SCALE DRAWINGS. OMISSIONS OR DISCREPANCIES ARE TO BE NOTIFIED TO THE ARCHITECT.

COPYRIGHT: THIS DRAWING IS COPYRIGHT AND REMAINS THE PROPERTY OF LOVELL CHEN.

PROJECT MANAGERS
ARMITAGE JONES
LEVEL 2, 37 LITTLE BOURKE STREET
MELBOURNE, VIC 3000

ACCESS CONSULTANT
BEFORE COMPLIANCE
1011/610 ST KILDA ROAD
MELBOURNE, VIC 3004

RELEVANT BUILDING SURVEYOR
ACCORD BUILDING CONSULTANTS
333 DRUMMOND STREET
CARLTON, VIC 3035

INTERIOR LIGHTING
2B DESIGNED
27 HODGSON STREET
FITZROY, VIC 3065

SERVICES
NDY
LEVEL 48, NORTH TOWER, 80 COLLINS STREET
MELBOURNE, VIC 3000

ACOUSTICS & AV CONSULTANT
HANSON ASSOCIATES
L1, 808 GLENFERRIE ROAD
HAWTHORN, VIC 3122

STRUCTURAL
4D WORKSHOP
MELBOURNE, VIC 3000
LEVEL 1, 360 LITTLE COLLINS STREET

CATHOLIC ARCHDIOCESE OF MELBOURNE

LOVELL CHEN
LEVEL 5, 176 WELLINGTON PARADE
EAST MELBOURNE 3002 AUSTRALIA
TEL +61 (0)3 9667 0800
enquiry@lovellchen.com.au
www.lovellchen.com.au

PROJECT
ST. PATRICK'S CATHEDRAL
RESTORATION AND RENEWAL


LOCATED ON WURUNDJERI COUNTRY

DRAWN	CHECKED	PROJECT NO.	DATE
WJ/TM	SH	20240322	AUGUST 2024

DRAWING TITLE
WESTERN SPIRES
SOUTH TOWER
SPIRE ELEVATIONS 01

PREPARED ON THE LANDS OF THE WURUNDJERI PEOPLE

ISSUE	SCALE	DRAWING NO.	REVISION
AUTHORITY	1:50@A1	A-346	DD3

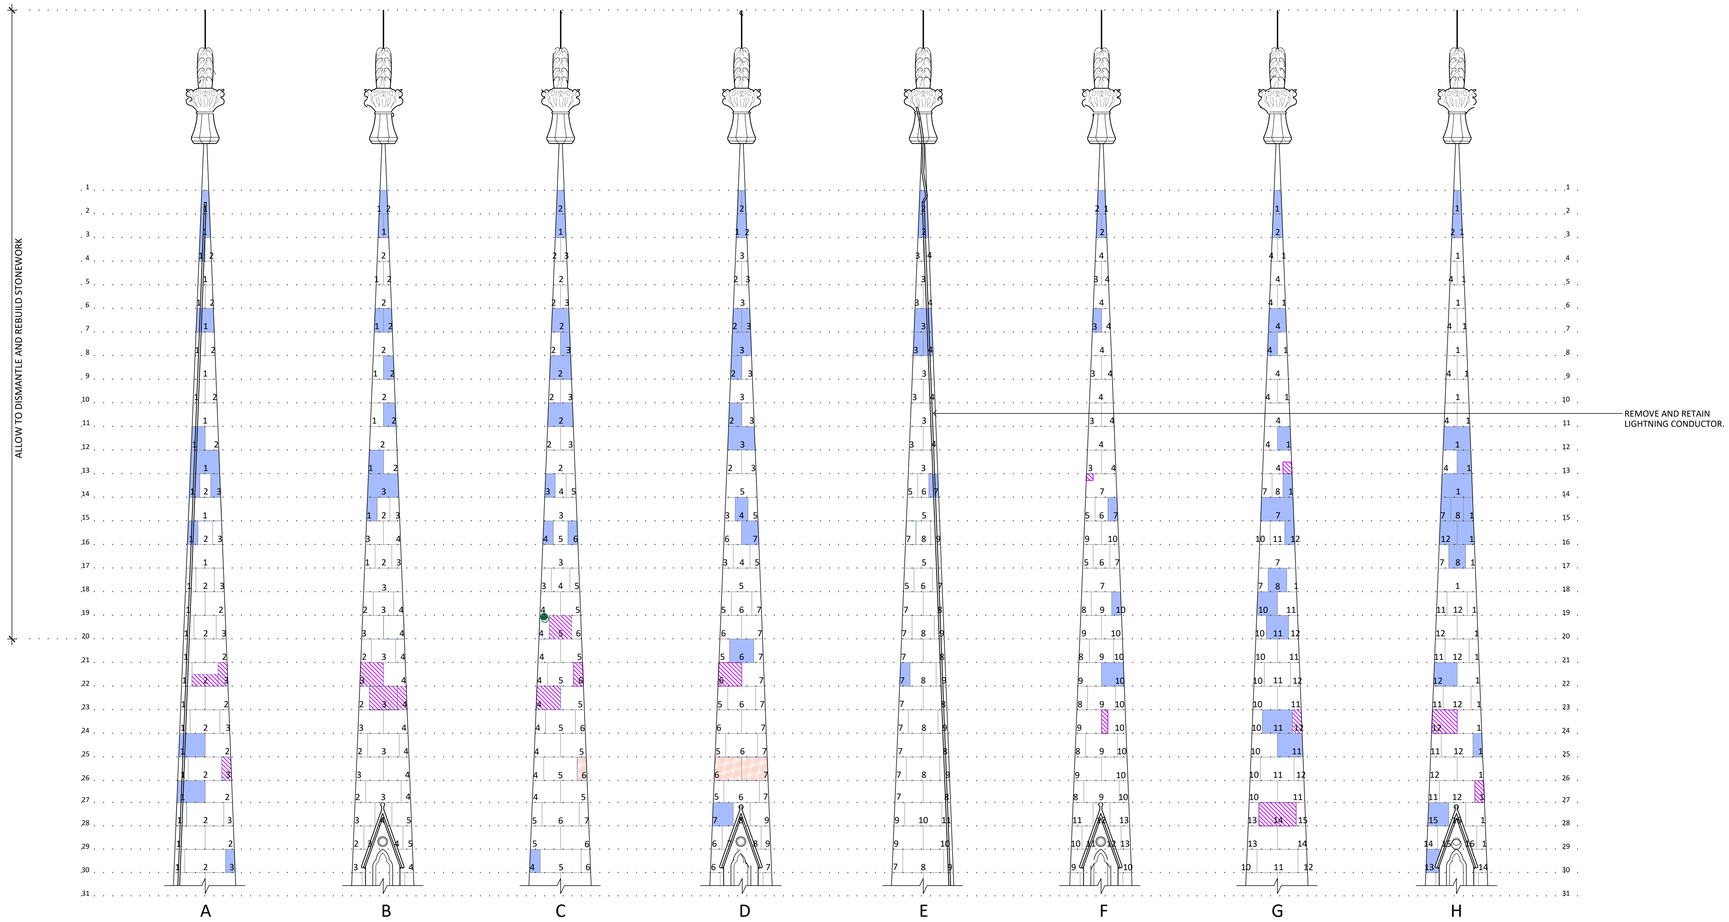

01 - SOUTH TOWER SPIRE ELEVATIONS 2 OF 2
1:50

GENERAL NOTES:

1. DRAWINGS SHALL BE READ IN CONJUNCTION WITH THE SCHEDULE OF WORKS, MENU OF METHODS FOR REPAIR AND THE ARCHITECTURAL SPECIFICATION.
2. ALL DRAWINGS TO BE READ IN CONJUNCTION WITH ALL CONSULTANT DOCUMENTATION.
3. NO HAZARDOUS MATERIAL AUDIT HAS BEEN UNDERTAKEN. CONTRACTOR IS RESPONSIBLE FOR UNDERTAKING HAZARDOUS MATERIAL DIV 6 AUDIT AS REQUIRED TO COMPLETE THE WORKS.
4. THE DRAWINGS ARE NOT MEASURED DRAWINGS. CONTRACTOR IS TO CHECK ALL DIMENSIONS AND OTHER NECESSARY INFORMATION ON SITE PRIOR TO COMMENCING WORKS OR PREPARING SHOP DRAWINGS. NOTIFY THE ARCHITECT AND SUPERINTENDENT OF ANY OMISSIONS OR DISCREPANCIES AND SEEK WRITTEN ADVICE PRIOR TO PROCEEDING.
6. DO NOT SCALE OFF DRAWINGS, USE DIMENSIONS ONLY.
7. DRAWINGS AT A LARGER SCALE TAKE PRECEDENCE OVER DRAWINGS OF A SMALLER SCALE.
8. ARCHITECTURAL DRAWINGS SHOW DESIGN INTENT FOR QUANTIFICATION AND CONSTRUCTION PURPOSES.

CONSERVATION NOTES:

1. ALL QUANTITIES RELATED TO THE CONSERVATION WORKS ARE PROVIDED IN THE SCHEDULES ARE NOMINAL ONLY AND THE CONTRACTOR SHALL VERIFY ON SITE AND NOTIFY THE ARCHITECT AND SUPERINTENDENT IN WRITING AS SOON AS ANY DISCREPANCIES ARE FOUND.
2. PROVIDE ALL SAMPLES AND SHOP DRAWINGS FOR APPROVAL BY SUPERINTENDENT PRIOR TO COMMENCEMENT OF WORKS.
3. CONTRACTOR IS TO STORE AND INSTALL ALL MATERIAL/PRODUCTS IN ACCORDANCE WITH THE MANUFACTURERS SPECIFICATION.

LEGEND:

GENERAL REPAIRS

- G3 REMOVE EMBEDDED ITEM
- G4 PIGMENTED MORTAR MIX REPAIR. TO MATCH EXISTING ADJACENT COLOUR AND FINISH
- G5 POULTICE EFFLORESCENCE
- ITEM TO BE CAREFULLY REMOVED AND PROTECTED, RETAINED FOR LATER REINSTATEMENT
- DIRECTION OF REPAIR TO SURFACE NOT SHOWN (COLOUR DENOTES REPAIR TYPE)
- CLEAN COPPER BIRD PROOFING, REMOVE AND REINSTATE TO ENABLE STONE WORK, REFIX WHERE DEFORMED OR MISSING FIXING


SANDSTONE REPAIRS

- SS1 SANDSTONE BLOCK REPLACEMENT - FLAT
- SS2 SANDSTONE INDENT REPAIR - FLAT
- SS3 SANDSTONE BLOCK REPLACEMENT - MOULDED
- SS4 SANDSTONE INDENT REPAIR - MOULDED
- SS5 STONE CRACK REPAIR
- SS6 PIN AND INJECT DELAMINATING STONE
- SS7 DRESS OFF AND CONSOLIDATE STONE
- SS8 REPOINT SANDSTONE (M²)
- SS8 REPOINT SANDSTONE


BLUESTONE REPAIRS

- BS1 REPOINT BLUESTONE (M²)
- BS1 REPOINT BLUESTONE
- BS2 BLUESTONE INDENT REPAIR - RUSTICATED
- BS3 STONE CRACK REPAIR
- BS4 BLUESTONE FLAT INDENT REPAIR - HONED
- BS5 BLUESTONE MOULDED INDENT REPAIR - HONED

SOUTH TOWER PLAN:

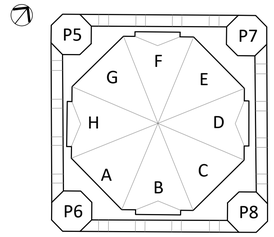

KEY PLAN: NTS

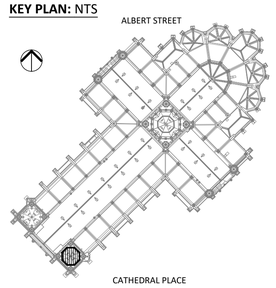

NOT FOR CONSTRUCTION

0 0,5 1 1.5 2 2,5 M
SCALE 1:50 @ A1

NO.	DATE	REVISION
P1	23/10/2024	PRELIMINARY
DD1	21/02/2025	DESIGN DEVELOPMENT (50%)
DD2	05/05/2025	DESIGN DEVELOPMENT (70%)
DD3	08/08/2025	HERITAGE VICTORIA SUBMISSION

NOTE: ALL DIMENSIONS ARE TO BE VERIFIED ON SITE BEFORE COMMENCING ANY WORK OR PREPARING ANY SHOP DRAWINGS. SCALE INDICATED FOR REFERENCE ONLY. DO NOT SCALE OFF DRAWINGS. DO NOT SCALE DRAWINGS. OMISSIONS OR DISCREPANCIES ARE TO BE NOTIFIED TO THE ARCHITECT.

COPYRIGHT: THIS DRAWING IS COPYRIGHT AND REMAINS THE PROPERTY OF LOVELL CHEN.

PROJECT MANAGERS
ARMITAGE JONES
LEVEL 2, 37 LITTLE BOURKE STREET
MELBOURNE, VIC 3000

ACCESS CONSULTANT
BEFORE COMPLIANCE
1011/610 ST KILDA ROAD
MELBOURNE, VIC 3004

RELEVANT BUILDING SURVEYOR
ACCORD BUILDING CONSULTANTS
333 DRUMMOND STREET
CARLTON, VIC 3035

INTERIOR LIGHTING
2B DESIGNED
27 HODGSON STREET
FITZROY, VIC 3065

SERVICES
NDY
LEVEL 48, NORTH TOWER, 80 COLLINS STREET
MELBOURNE, VIC 3000

ACOUSTICS & AV CONSULTANT
HANSON ASSOCIATES
L1, 808 GLENFERRIE ROAD
HAWTHORN, VIC 3122

STRUCTURAL
4D WORKSHOP
MELBOURNE, VIC 3000
LEVEL 1, 360 LITTLE COLLINS STREET

CATHOLIC ARCHDIOCESE OF MELBOURNE

LOVELL CHEN
LEVEL 5, 176 WELLINGTON PARADE
EAST MELBOURNE 3002 AUSTRALIA
TEL +61 (0)3 9667 0800
enquiry@lovellchen.com.au
www.lovellchen.com.au

PROJECT
ST. PATRICK'S CATHEDRAL
RESTORATION AND RENEWAL

LOCATED ON WURUNDJERI COUNTRY

DRAWN	CHECKED	PROJECT NO.	DATE
WJ/TM	SH	20240322	SEPT 2024


DRAWING TITLE
WESTERN SPIRES
SOUTH TOWER
SPIRE ELEVATIONS 02

PREPARED ON THE LANDS OF THE WURUNDJERI PEOPLE


ISSUE	SCALE	DRAWING NO.	REVISION
AUTHORITY	1:50@A1	A-347	DD3

NOTE:


1. PINNACLE P5 NOT ACCESSIBLE FOR INSPECTION. CONTRACTOR TO ALLOW FOR REPLACEMENT OF 4 NO. FINIALS, APEX AND CROCKET

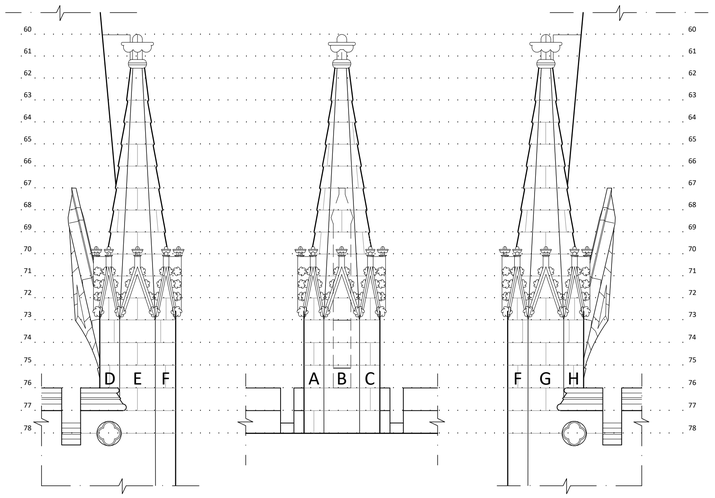


01 - PINNACLE P5
1:50

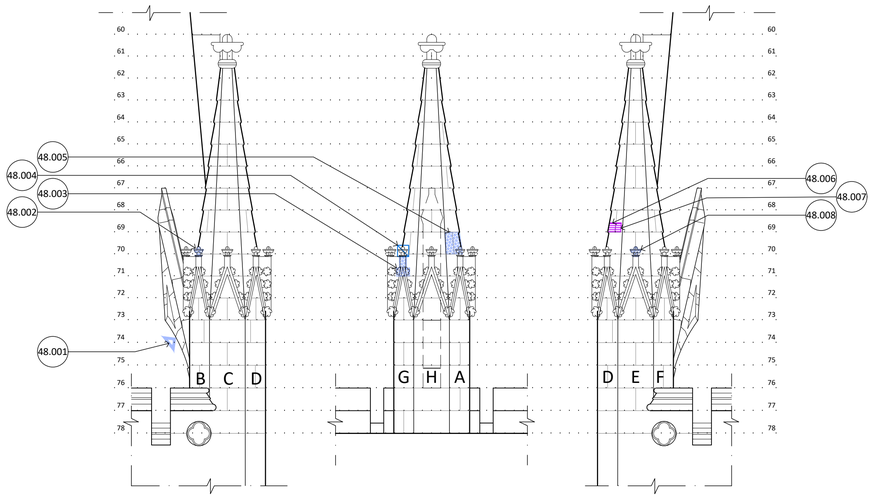

02 - PINNACLE P8
1:50

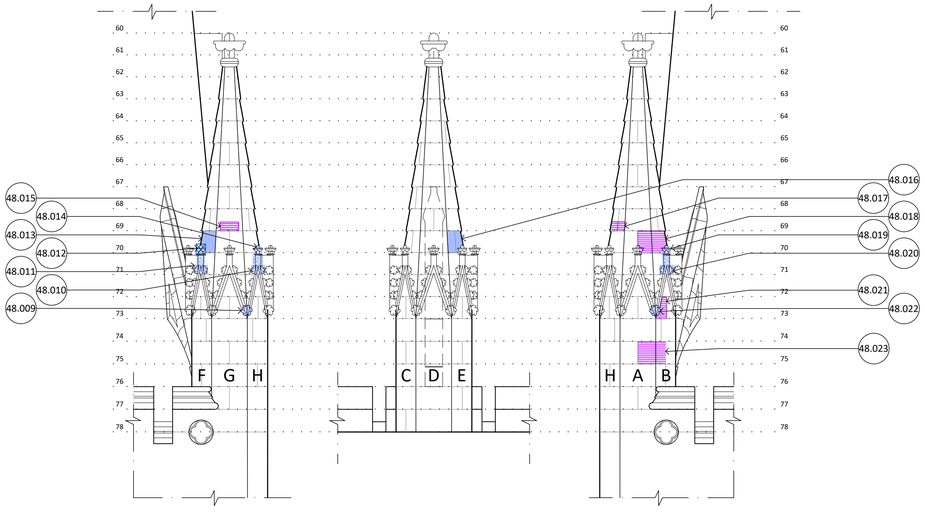

03 - PINNACLE P6
1:50

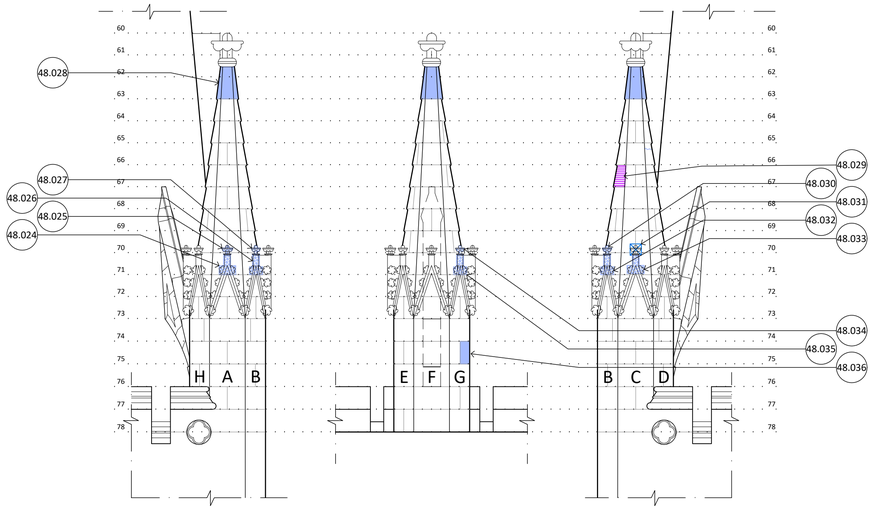

04 - PINNACLE P7
1:50

GENERAL NOTES:

1. DRAWINGS SHALL BE READ IN CONJUNCTION WITH THE SCHEDULE OF WORKS, MENU OF METHODS FOR REPAIR AND THE ARCHITECTURAL SPECIFICATION.
2. ALL DRAWINGS TO BE READ IN CONJUNCTION WITH ALL CONSULTANT DOCUMENTATION.
3. NO HAZARDOUS MATERIAL AUDIT HAS BEEN UNDERTAKEN. CONTRACTOR IS RESPONSIBLE FOR UNDERTAKING HAZARDOUS MATERIAL DIV 6 AUDIT AS REQUIRED TO COMPLETE THE WORKS.
4. THE DRAWINGS ARE NOT MEASURED DRAWINGS. CONTRACTOR IS TO CHECK ALL DIMENSIONS AND OTHER NECESSARY INFORMATION ON SITE PRIOR TO COMMENCING WORKS OR PREPARING SHOP DRAWINGS. NOTIFY THE ARCHITECT AND SUPERINTENDENT OF ANY OMISSIONS OR DISCREPANCIES AND SEEK WRITTEN ADVICE PRIOR TO PROCEEDING.
6. DO NOT SCALE OFF DRAWINGS, USE DIMENSIONS ONLY.
7. DRAWINGS AT A LARGER SCALE TAKE PRECEDENCE OVER DRAWINGS OF A SMALLER SCALE.
8. ARCHITECTURAL DRAWINGS SHOW DESIGN INTENT FOR QUANTIFICATION AND CONSTRUCTION PURPOSES.

CONSERVATION NOTES:

1. ALL QUANTITIES RELATED TO THE CONSERVATION WORKS ARE PROVIDED IN THE SCHEDULES ARE NOMINAL ONLY AND THE CONTRACTOR SHALL VERIFY ON SITE AND NOTIFY THE ARCHITECT AND SUPERINTENDENT IN WRITING AS SOON AS ANY DISCREPANCIES ARE FOUND.
2. PROVIDE ALL SAMPLES AND SHOP DRAWINGS FOR APPROVAL BY SUPERINTENDENT PRIOR TO COMMENCEMENT OF WORKS.
3. CONTRACTOR IS TO STORE AND INSTALL ALL MATERIAL/PRODUCTS IN ACCORDANCE WITH THE MANUFACTURERS SPECIFICATION.

LEGEND:

GENERAL REPAIRS

- G3 REMOVE EMBEDDED ITEM
- G4 PIGMENTED MORTAR MIX REPAIR. TO MATCH EXISTING ADJACENT COLOUR AND FINISH
- G5 POULTICE EFFLORESCENCE
- ITEM TO BE CAREFULLY REMOVED AND PROTECTED, RETAINED FOR LATER REINSTATEMENT
- DIRECTION OF REPAIR TO SURFACE NOT SHOWN (COLOUR DENOTES REPAIR TYPE)
- CLEAN COPPER BIRD PROOFING, REMOVE AND REINSTATE TO ENABLE STONE WORK, REFIX WHERE DEFORMED OR MISSING FIXING


SANDSTONE REPAIRS

- SS1 SANDSTONE BLOCK REPLACEMENT - FLAT
- SS2 SANDSTONE INDENT REPAIR - FLAT
- SS3 SANDSTONE BLOCK REPLACEMENT - MOULDED
- SS4 SANDSTONE INDENT REPAIR - MOULDED
- SS5 STONE CRACK REPAIR
- SS6 PIN AND INJECT DELAMINATING STONE
- SS7 DRESS OFF AND CONSOLIDATE STONE
- SS8 REPOINT SANDSTONE (M²)
- SS8 REPOINT SANDSTONE


BLUESTONE REPAIRS

- BS1 REPOINT BLUESTONE (M²)
- BS1 REPOINT BLUESTONE
- BS2 BLUESTONE INDENT REPAIR - RUSTICATED
- BS3 STONE CRACK REPAIR
- BS4 BLUESTONE FLAT INDENT REPAIR - HONED
- BS5 BLUESTONE MOULDED INDENT REPAIR - HONED

KEY PLAN:

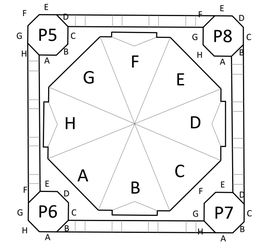

KEY PLAN: NTS

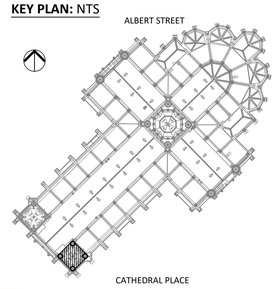

NOT FOR CONSTRUCTION

0 0.5 1 1.5 2 2.5 M
SCALE 1:50 @ A1

NO.	DATE	REVISION
P1	23/10/2024	PRELIMINARY
DD1	21/02/2025	DESIGN DEVELOPMENT (50%)
DD2	05/05/2025	DESIGN DEVELOPMENT (70%)
DD3	08/08/2025	HERITAGE VICTORIA SUBMISSION

NOTE: ALL DIMENSIONS ARE TO BE VERIFIED ON SITE BEFORE COMMENCING ANY WORK OR PREPARING ANY SHOP DRAWINGS. SCALE INDICATED FOR REFERENCE ONLY. DO NOT SCALE OFF DRAWINGS. DO NOT SCALE DRAWINGS. OMISSIONS OR DISCREPANCIES ARE TO BE NOTIFIED TO THE ARCHITECT.

COPYRIGHT: THIS DRAWING IS COPYRIGHT AND REMAINS THE PROPERTY OF LOVELL CHEN.

PROJECT MANAGERS
ARMITAGE JONES
LEVEL 2, 37 LITTLE BOURKE STREET
MELBOURNE, VIC 3000

ACCESS CONSULTANT
BEFORE COMPLIANCE
1011/610 ST KILDA ROAD
MELBOURNE, VIC 3004

RELEVANT BUILDING SURVEYOR
ACCORD BUILDING CONSULTANTS
333 DRUMMOND STREET
CARLTON, VIC 3035

INTERIOR LIGHTING
2B DESIGNED
27 HODGSON STREET
FITZROY, VIC 3065

SERVICES
NDY
LEVEL 48, NORTH TOWER, 80 COLLINS STREET
MELBOURNE, VIC 3000

ACOUSTICS & AV CONSULTANT
HANSON ASSOCIATES
L1, 808 GLENFERRIE ROAD
HAWTHORN, VIC 3122

STRUCTURAL
4D WORKSHOP
MELBOURNE, VIC 3000
LEVEL 1, 360 LITTLE COLLINS STREET

CATHOLIC ARCHDIOCESE OF MELBOURNE

LOVELL CHEN
LEVEL 5, 176 WELLINGTON PARADE
EAST MELBOURNE 3002 AUSTRALIA
TEL +61 (0)3 9667 0800
enquiry@lovellchen.com.au
www.lovellchen.com.au

PROJECT
ST. PATRICK'S CATHEDRAL
RESTORATION AND RENEWAL


LOCATED ON WURUNDJERI COUNTRY

DRAWN	CHECKED	PROJECT NO.	DATE
WJ/TM	SH	20240322	AUGUST 2024

DRAWING TITLE
WESTERN SPIRES
SOUTH TOWER
PINNACLES ELEVATIONS

PREPARED ON THE LANDS OF THE WURUNDJERI PEOPLE


ISSUE	SCALE	DRAWING NO.	REVISION
AUTHORITY	1:50@A1	A-348	DD3

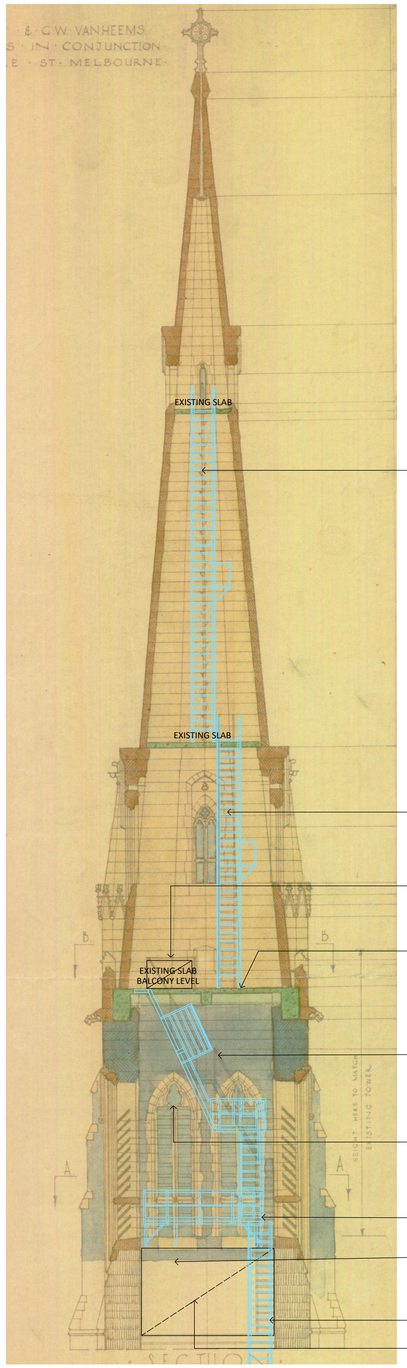

01 - SOUTHERN SPIRES - TYPICAL ACCESS UPGRADE WORKS
1:100



02 - PHOTO OF SOUTH SPIRE ACCESS PLATFORM
NTS

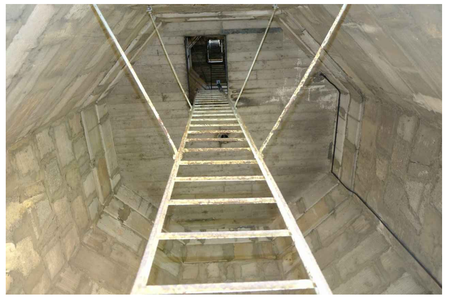

03 - PHOTO OF NORTH SPIRE ACCESS SYSTEM
NTS



04 - PHOTO OF SOUTH SPIRE ACCESS PLATFORM
NTS



05 - PHOTO OF SOUTH SPIRE BELLS
NTS

GENERAL NOTES:

1. DRAWINGS SHALL BE READ IN CONJUNCTION WITH THE SCHEDULE OF WORKS, MENU OF METHODS FOR REPAIR AND THE ARCHITECTURAL SPECIFICATION.
2. ALL DRAWINGS TO BE READ IN CONJUNCTION WITH ALL CONSULTANT DOCUMENTATION.
3. NO HAZARDOUS MATERIAL AUDIT HAS BEEN UNDERTAKEN. CONTRACTOR IS RESPONSIBLE FOR UNDERTAKING HAZARDOUS MATERIAL DIV 6 AUDIT AS REQUIRED TO COMPLETE THE WORKS.
4. THE DRAWINGS ARE NOT MEASURED DRAWINGS. CONTRACTOR IS TO CHECK ALL DIMENSIONS AND OTHER NECESSARY INFORMATION ON SITE PRIOR TO COMMENCING WORKS OR PREPARING SHOP DRAWINGS. NOTIFY THE ARCHITECT AND SUPERINTENDENT OF ANY OMISSIONS OR DISCREPANCIES AND SEEK WRITTEN ADVICE PRIOR TO PROCEEDING.
6. DO NOT SCALE OFF DRAWINGS, USE DIMENSIONS ONLY.
7. DRAWINGS AT A LARGER SCALE TAKE PRECEDENCE OVER DRAWINGS OF A SMALLER SCALE.
8. ARCHITECTURAL DRAWINGS SHOW DESIGN INTENT FOR QUANTIFICATION AND CONSTRUCTION PURPOSES.

CONSERVATION NOTES:

1. ALL QUANTITIES RELATED TO THE CONSERVATION WORKS ARE PROVIDED IN THE SCHEDULES ARE NOMINAL ONLY AND THE CONTRACTOR SHALL VERIFY ON SITE AND NOTIFY THE ARCHITECT AND SUPERINTENDENT IN WRITING AS SOON AS ANY DISCREPANCIES ARE FOUND.
2. PROVIDE ALL SAMPLES AND SHOP DRAWINGS FOR APPROVAL BY SUPERINTENDENT PRIOR TO COMMENCEMENT OF WORKS.
3. CONTRACTOR IS TO STORE AND INSTALL ALL MATERIAL/PRODUCTS IN ACCORDANCE WITH THE MANUFACTURERS SPECIFICATION.

LEGEND:

GENERAL REPAIRS


- G3 REMOVE EMBEDDED ITEM
- G4 PIGMENTED MORTAR MIX REPAIR. TO MATCH EXISTING ADJACENT COLOUR AND FINISH
- G5 POULTICE EFFLORESCENCE

ITEM TO BE CAREFULLY REMOVED AND PROTECTED, RETAINED FOR LATER REINSTATEMENT

DIRECTION OF REPAIR TO SURFACE NOT SHOWN (COLOUR DENOTES REPAIR TYPE)

CLEAN COPPER BIRD PROOFING, REMOVE AND REINSTATE TO ENABLE STONE WORK, REFIX WHERE DEFORMED OR MISSING FIXING

KEY PLAN: NTS

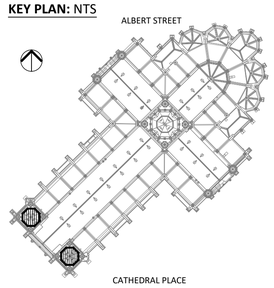

NOT FOR CONSTRUCTION

0 1 2 3 4 5M
SCALE 1:100 @ A1

NO.	DATE	REVISION
P1	23/10/2024	PRELIMINARY
DD1	21/02/2025	DESIGN DEVELOPMENT (50%)
DD2	05/05/2025	DESIGN DEVELOPMENT (70%)
DD3	08/08/2025	HERITAGE VICTORIA SUBMISSION

NOTE: ALL DIMENSIONS ARE TO BE VERIFIED ON SITE BEFORE COMMENCING ANY WORK OR PREPARING ANY SHOP DRAWINGS. SCALE INDICATED FOR REFERENCE ONLY. DO NOT SCALE OFF DRAWINGS. DO NOT SCALE DRAWINGS. OMISSIONS OR DISCREPANCIES ARE TO BE NOTIFIED TO THE ARCHITECT.

COPYRIGHT: THIS DRAWING IS COPYRIGHT AND REMAINS THE PROPERTY OF LOVELL CHEN.

PROJECT MANAGERS
ARMITAGE JONES
LEVEL 2, 37 LITTLE BOURKE STREET
MELBOURNE, VIC 3000

ACCESS CONSULTANT
BEFORE COMPLIANCE
1011/610 ST KILDA ROAD
MELBOURNE, VIC 3004

RELEVANT BUILDING SURVEYOR
ACCORD BUILDING CONSULTANTS
333 DRUMMOND STREET
CARLTON, VIC 3035

INTERIOR LIGHTING
2B DESIGNED
27 HODGSON STREET
FITZROY, VIC 3065

SERVICES
NDY
LEVEL 48, NORTH TOWER, 80 COLLINS STREET
MELBOURNE, VIC 3000

ACOUSTICS & AV CONSULTANT
HANSON ASSOCIATES
L1, 808 GLENFERRIE ROAD
HAWTHORN, VIC 3122

STRUCTURAL
4D WORKSHOP
MELBOURNE, VIC 3000
LEVEL 1, 360 LITTLE COLLINS STREET

CATHOLIC ARCHDIOCESE OF MELBOURNE

LOVELL CHEN
LEVEL 5, 176 WELLINGTON PARADE
EAST MELBOURNE 3002 AUSTRALIA
TEL +61 (0)3 9667 0800
enquiry@lovellchen.com.au
www.lovellchen.com.au

PROJECT
ST. PATRICK'S CATHEDRAL
RESTORATION AND RENEWAL

LOCATED ON WURUNDJERI COUNTRY

DRAWN	CHECKED	PROJECT NO.	DATE
WJ	SH	20240322	AUGUST 2024


DRAWING TITLE
WESTERN SPIRES
NORTH AND SOUTH TOWERS
ACCESS UPGRADE WORKS

PREPARED ON THE LANDS OF THE WURUNDJERI PEOPLE


ISSUE	SCALE	DRAWING NO.	REVISION
AUTHORITY	1:100@A1	A-349	DD3

NOTE:

1. EAST ELEVATION NOT ACCESSIBLE FOR INSPECTION. CONTRACTOR TO ALLOW FOR REPLACEMENT OF 4 NO. FINIALS, APEX AND CROCKET

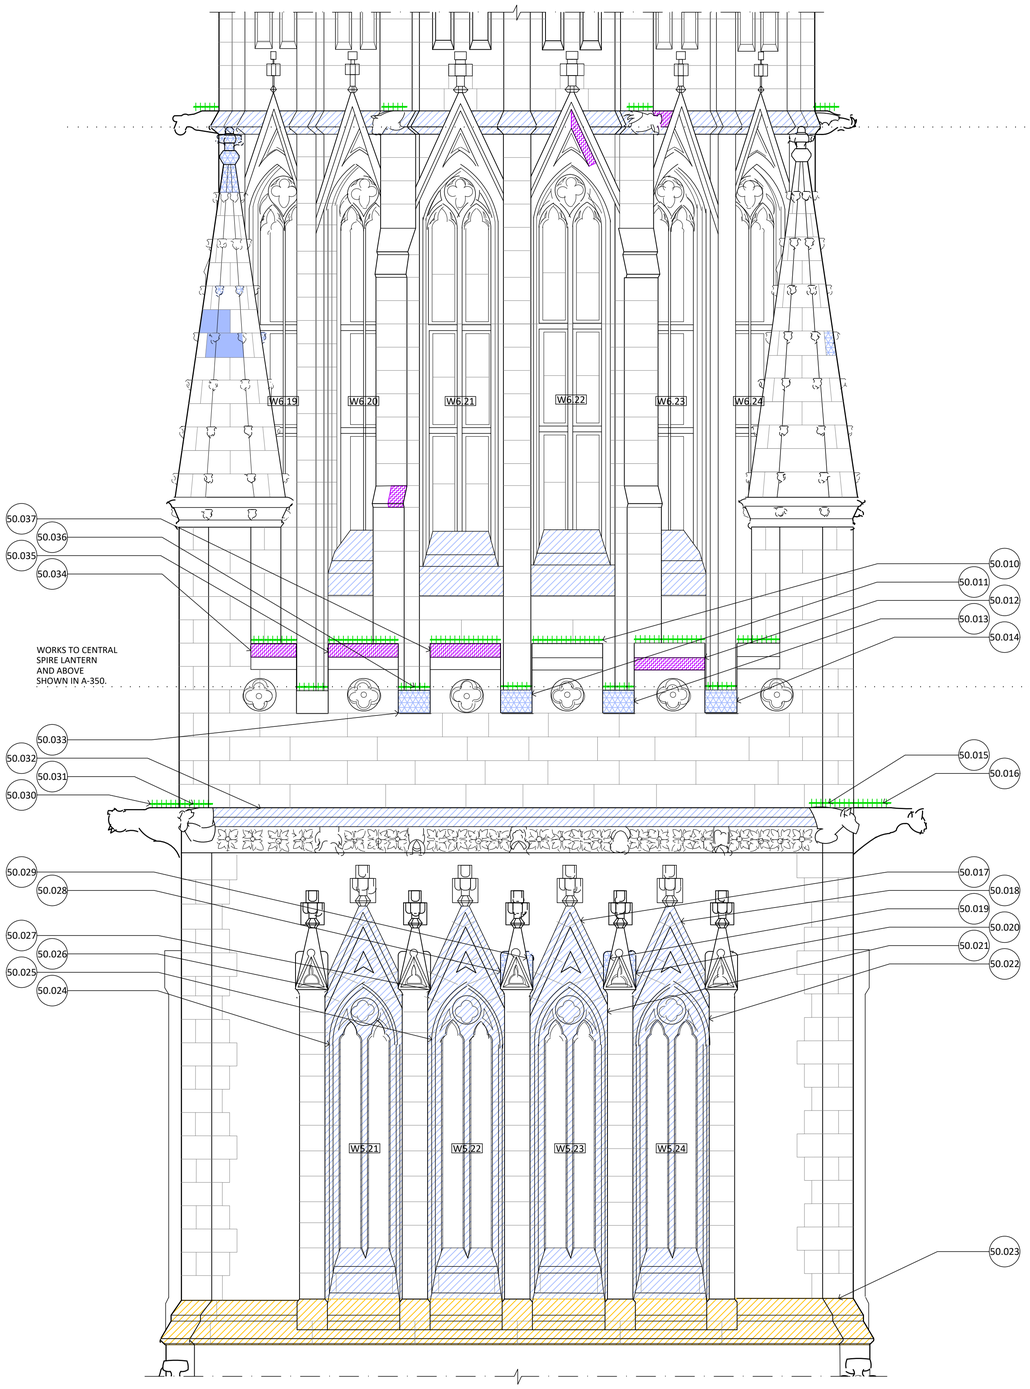

01 NORTH ELEVATION
1:50

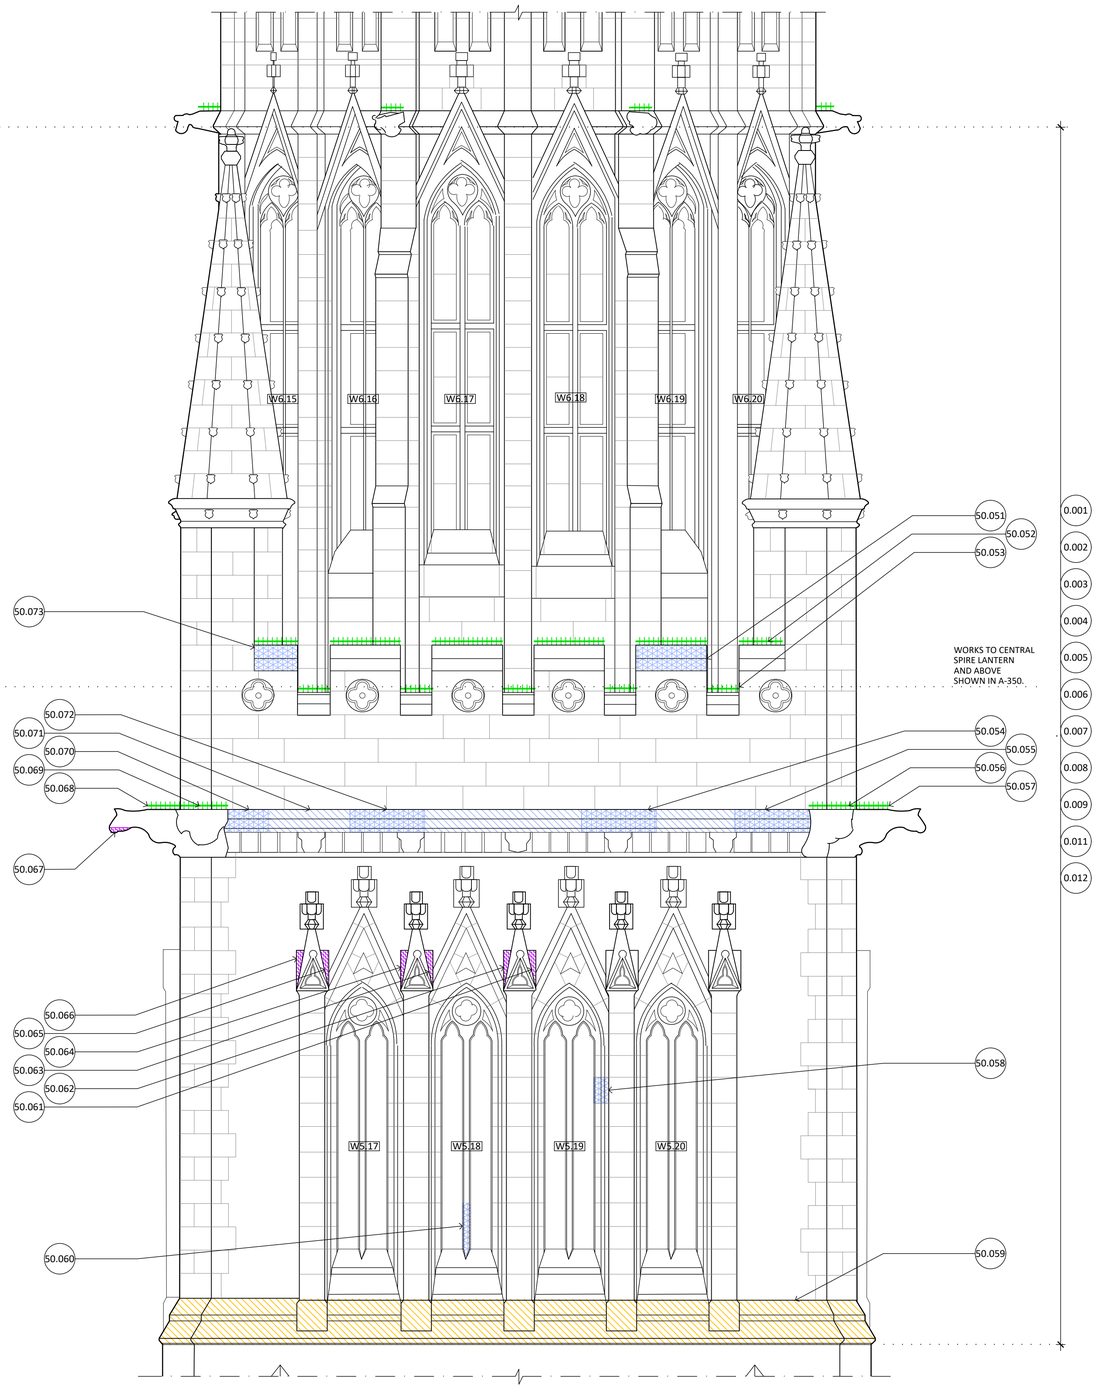

02 EAST ELEVATION
1:50

GENERAL NOTES:

1. DRAWINGS SHALL BE READ IN CONJUNCTION WITH THE SCHEDULE OF WORKS, MENU OF METHODS FOR REPAIR AND THE ARCHITECTURAL SPECIFICATION.
2. ALL DRAWINGS TO BE READ IN CONJUNCTION WITH ALL CONSULTANT DOCUMENTATION.
3. NO HAZARDOUS MATERIAL AUDIT HAS BEEN UNDERTAKEN. CONTRACTOR IS RESPONSIBLE FOR UNDERTAKING HAZARDOUS MATERIAL DIV 6 AUDIT AS REQUIRED TO COMPLETE THE WORKS.
4. THE DRAWINGS ARE NOT MEASURED DRAWINGS. CONTRACTOR IS TO CHECK ALL DIMENSIONS AND OTHER NECESSARY INFORMATION ON SITE PRIOR TO COMMENCING WORKS OR PREPARING SHOP DRAWINGS. NOTIFY THE ARCHITECT AND SUPERINTENDENT OF ANY OMISSIONS OR DISCREPANCIES AND SEEK WRITTEN ADVICE PRIOR TO PROCEEDING.
6. DO NOT SCALE OFF DRAWINGS, USE DIMENSIONS ONLY.
7. DRAWINGS AT A LARGER SCALE TAKE PRECEDENCE OVER DRAWINGS OF A SMALLER SCALE.
8. ARCHITECTURAL DRAWINGS SHOW DESIGN INTENT FOR QUANTIFICATION AND CONSTRUCTION PURPOSES.

CONSERVATION NOTES:

1. ALL QUANTITIES RELATED TO THE CONSERVATION WORKS ARE PROVIDED IN THE SCHEDULES ARE NOMINAL ONLY AND THE CONTRACTOR SHALL VERIFY ON SITE AND NOTIFY THE ARCHITECT AND SUPERINTENDENT IN WRITING AS SOON AS ANY DISCREPANCIES ARE FOUND.
2. PROVIDE ALL SAMPLES AND SHOP DRAWINGS FOR APPROVAL BY SUPERINTENDENT PRIOR TO COMMENCEMENT OF WORKS.
3. CONTRACTOR IS TO STORE AND INSTALL ALL MATERIAL/PRODUCTS IN ACCORDANCE WITH THE MANUFACTURERS SPECIFICATION.

LEGEND:

GENERAL REPAIRS

- G3 REMOVE EMBEDDED ITEM
- G4 PIGMENTED MORTAR MIX REPAIR. TO MATCH EXISTING ADJACENT COLOUR AND FINISH
- G5 POULTICE EFFLORESCENCE
- ITEM TO BE CAREFULLY REMOVED AND PROTECTED, RETAINED FOR LATER REINSTATEMENT
- DIRECTION OF REPAIR TO SURFACE NOT SHOWN (COLOUR DENOTES REPAIR TYPE)
- CLEAN COPPER BIRD PROOFING, REMOVE AND REINSTATE TO ENABLE STONE WORK, REFIX WHERE DEFORMED OR MISSING FIXING


SANDSTONE REPAIRS

- SS1 SANDSTONE BLOCK REPLACEMENT - FLAT
- SS2 SANDSTONE INDENT REPAIR - FLAT
- SS3 SANDSTONE BLOCK REPLACEMENT - MOULDED
- SS4 SANDSTONE INDENT REPAIR - MOULDED
- SS5 STONE CRACK REPAIR
- SS6 PIN AND INJECT DELAMINATING STONE
- SS7 DRESS OFF AND CONSOLIDATE STONE
- SS8 REPOINT SANDSTONE (M²)
- SS8 REPOINT SANDSTONE

BLUESTONE REPAIRS

- BS1 REPOINT BLUESTONE (M²)
- BS1 REPOINT BLUESTONE
- BS2 BLUESTONE INDENT REPAIR - RUSTICATED
- BS3 STONE CRACK REPAIR
- BS4 BLUESTONE FLAT INDENT REPAIR - HONED
- BS5 BLUESTONE MOULDED INDENT REPAIR - HONED

KEY PLAN: NTS

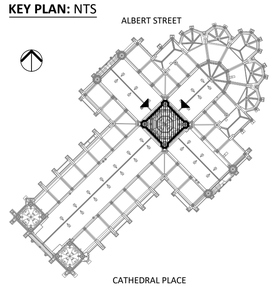

NOT FOR CONSTRUCTION

0 0.5 1 1.5 2 2.5 M
SCALE 1:50 @ A1

NO.	DATE	REVISION
P1	20/08/2024	PRELIMINARY
P2	11/09/2024	PRELIMINARY
P3	23/10/2024	PRELIMINARY
DD1	21/02/2025	DESIGN DEVELOPMENT (50%)
DD2	05/05/2025	DESIGN DEVELOPMENT (70%)
DD3	08/08/2025	HERITAGE VICTORIA SUBMISSION

NOTE: ALL DIMENSIONS ARE TO BE VERIFIED ON SITE BEFORE COMMENCING ANY WORK OR PREPARING ANY SHOP DRAWINGS. SCALE INDICATED FOR REFERENCE ONLY. DO NOT SCALE OFF DRAWINGS. DO NOT SCALE DRAWINGS. OMISSIONS OR DISCREPANCIES ARE TO BE NOTIFIED TO THE ARCHITECT.

COPYRIGHT: THIS DRAWING IS COPYRIGHT AND REMAINS THE PROPERTY OF LOVELL CHEN.

PROJECT MANAGERS
ARMITAGE JONES
LEVEL 2, 37 LITTLE BOURKE STREET
MELBOURNE, VIC 3000

ACCESS CONSULTANT
BEFORE COMPLIANCE
1011/610 ST KILDA ROAD
MELBOURNE, VIC 3004

RELEVANT BUILDING SURVEYOR
ACCORD BUILDING CONSULTANTS
333 DRUMMOND STREET
CARLTON, VIC 3035

INTERIOR LIGHTING
2B DESIGNED
27 HODGSON STREET
FITZROY, VIC 3065

SERVICES
NDY
LEVEL 48, NORTH TOWER, 80 COLLINS STREET
MELBOURNE, VIC 3000

ACOUSTICS & AV CONSULTANT
HANSON ASSOCIATES
L1, 808 GLENFERRIE ROAD
HAWTHORN, VIC 3122

STRUCTURAL
4D WORKSHOP
MELBOURNE, VIC 3000
LEVEL 1, 360 LITTLE COLLINS STREET

CATHOLIC ARCHDIOCESE OF MELBOURNE

LOVELL CHEN
LEVEL 5, 176 WELLINGTON PARADE
EAST MELBOURNE 3002 AUSTRALIA
TEL +61 (0)3 9667 0800
enquiry@lovellchen.com.au
www.lovellchen.com.au

PROJECT
ST. PATRICK'S CATHEDRAL
RESTORATION AND RENEWAL


LOCATED ON WURUNDJERI COUNTRY

DRAWN	CHECKED	PROJECT NO.	DATE
WJ/TM	SH	20240322	AUGUST 2024


DRAWING TITLE
MAIN SPIRE
TOWER LANTERN
NORTH AND EAST ELEVATIONS

PREPARED ON THE LANDS OF THE WURUNDJERI PEOPLE

ISSUE	SCALE	DRAWING NO.	REVISION
AUTHORITY	1:50@A1	A-350	DD3

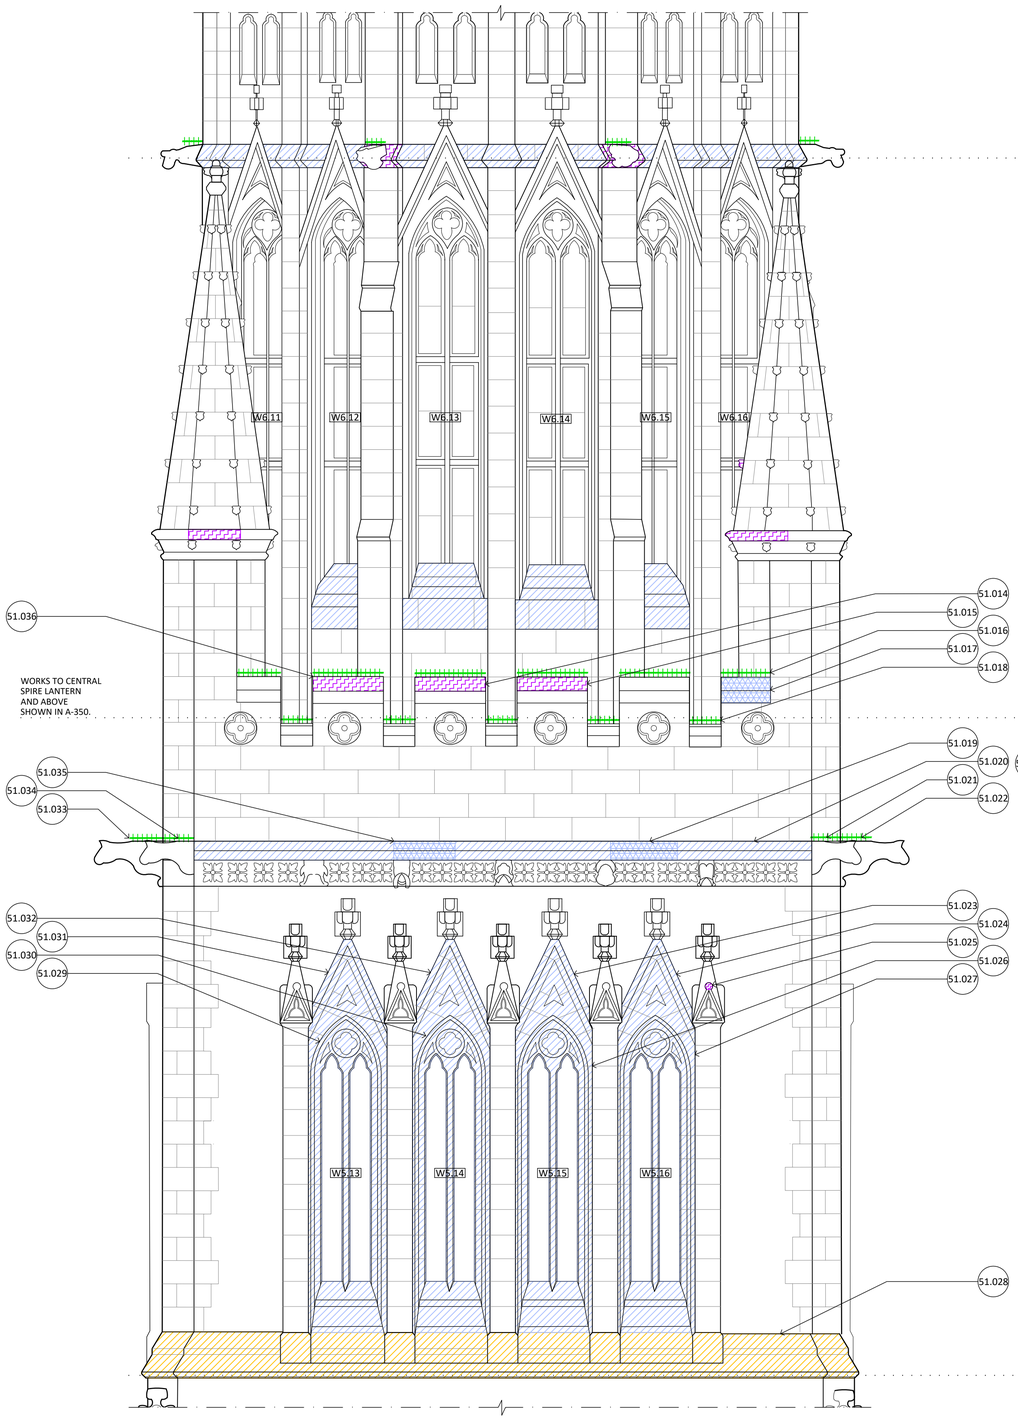

01 SOUTH ELEVATION
1:50

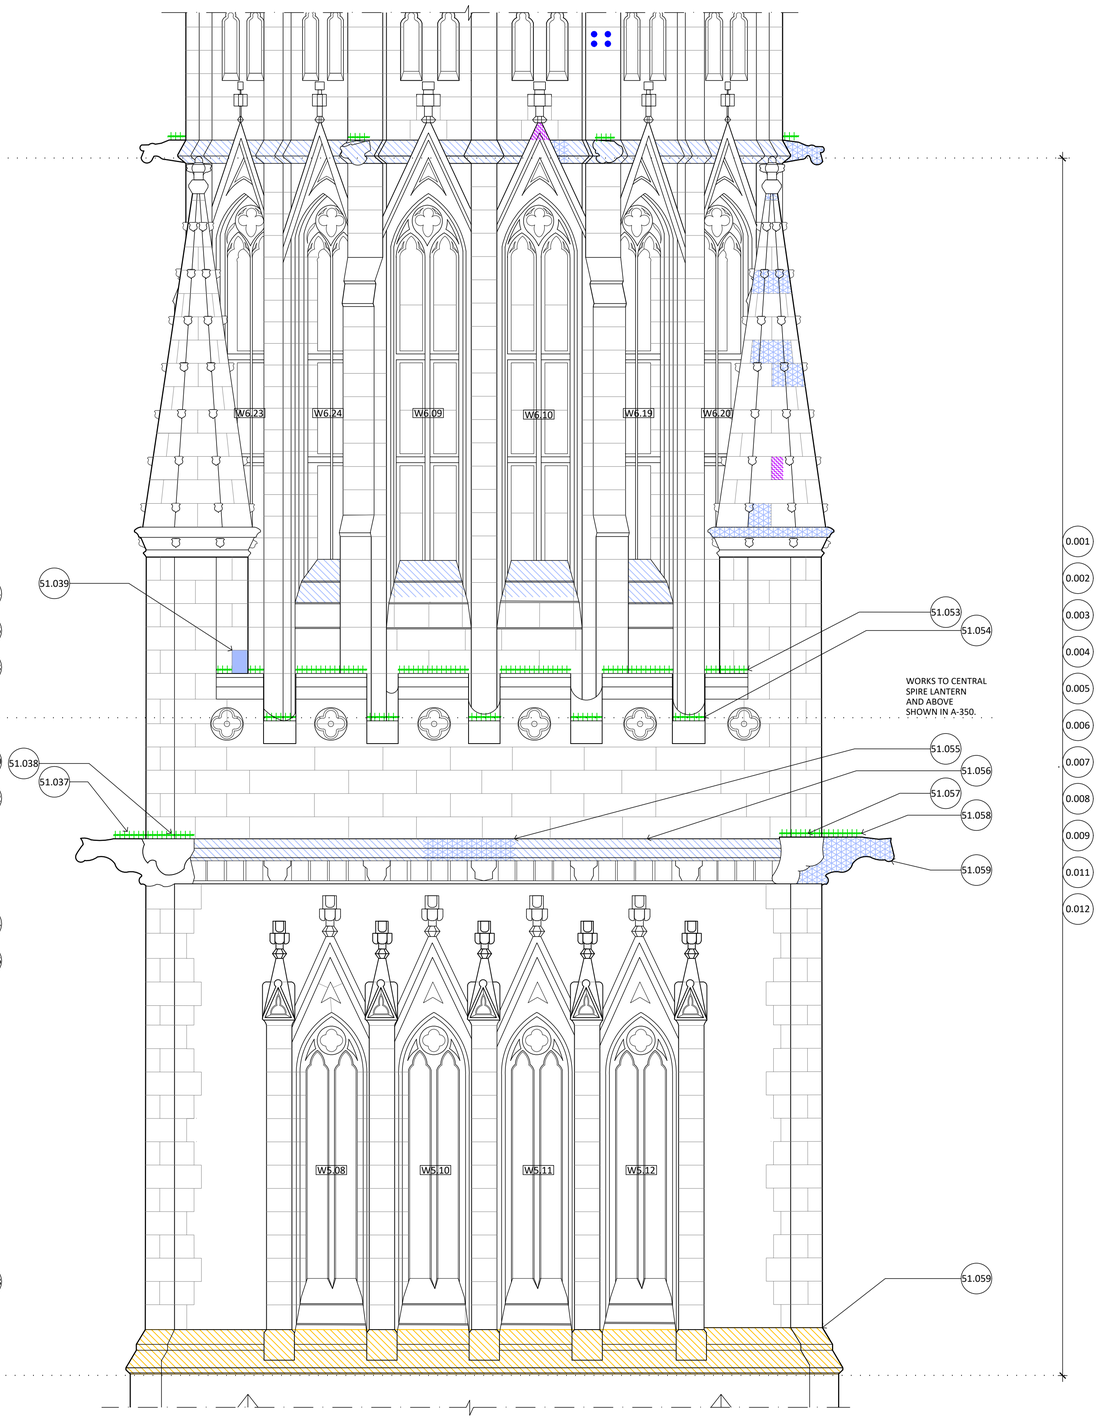

02 WEST ELEVATION
1:50

GENERAL NOTES:

1. DRAWINGS SHALL BE READ IN CONJUNCTION WITH THE SCHEDULE OF WORKS, MENU OF METHODS FOR REPAIR AND THE ARCHITECTURAL SPECIFICATION.
2. ALL DRAWINGS TO BE READ IN CONJUNCTION WITH ALL CONSULTANT DOCUMENTATION.
3. NO HAZARDOUS MATERIAL AUDIT HAS BEEN UNDERTAKEN. CONTRACTOR IS RESPONSIBLE FOR UNDERTAKING HAZARDOUS MATERIAL DIV 6 AUDIT AS REQUIRED TO COMPLETE THE WORKS.
4. THE DRAWINGS ARE NOT MEASURED DRAWINGS. CONTRACTOR IS TO CHECK ALL DIMENSIONS AND OTHER NECESSARY INFORMATION ON SITE PRIOR TO COMMENCING WORKS OR PREPARING SHOP DRAWINGS. NOTIFY THE ARCHITECT AND SUPERINTENDENT OF ANY OMISSIONS OR DISCREPANCIES AND SEEK WRITTEN ADVICE PRIOR TO PROCEEDING.
6. DO NOT SCALE OFF DRAWINGS, USE DIMENSIONS ONLY.
7. DRAWINGS AT A LARGER SCALE TAKE PRECEDENCE OVER DRAWINGS OF A SMALLER SCALE.
8. ARCHITECTURAL DRAWINGS SHOW DESIGN INTENT FOR QUANTIFICATION AND CONSTRUCTION PURPOSES.

CONSERVATION NOTES:

1. ALL QUANTITIES RELATED TO THE CONSERVATION WORKS ARE PROVIDED IN THE SCHEDULES ARE NOMINAL ONLY AND THE CONTRACTOR SHALL VERIFY ON SITE AND NOTIFY THE ARCHITECT AND SUPERINTENDENT IN WRITING AS SOON AS ANY DISCREPANCIES ARE FOUND.
2. PROVIDE ALL SAMPLES AND SHOP DRAWINGS FOR APPROVAL BY SUPERINTENDENT PRIOR TO COMMENCEMENT OF WORKS.
3. CONTRACTOR IS TO STORE AND INSTALL ALL MATERIAL/PRODUCTS IN ACCORDANCE WITH THE MANUFACTURERS SPECIFICATION.

LEGEND:

GENERAL REPAIRS

- G3 REMOVE EMBEDDED ITEM
- G4 PIGMENTED MORTAR MIX REPAIR. TO MATCH EXISTING ADJACENT COLOUR AND FINISH
- G5 POULTICE EFFLORESCENCE
- ITEM TO BE CAREFULLY REMOVED AND PROTECTED, RETAINED FOR LATER REINSTATEMENT
- DIRECTION OF REPAIR TO SURFACE NOT SHOWN (COLOUR DENOTES REPAIR TYPE)
- CLEAN COPPER BIRD PROOFING, REMOVE AND REINSTATE TO ENABLE STONE WORK, REFIX WHERE DEFORMED OR MISSING FIXING


SANDSTONE REPAIRS

- SS1 SANDSTONE BLOCK REPLACEMENT - FLAT
- SS2 SANDSTONE INDENT REPAIR - FLAT
- SS3 SANDSTONE BLOCK REPLACEMENT - MOULDED
- SS4 SANDSTONE INDENT REPAIR - MOULDED
- SS5 STONE CRACK REPAIR
- SS6 PIN AND INJECT DELAMINATING STONE
- SS7 DRESS OFF AND CONSOLIDATE STONE
- SS8 REPOINT SANDSTONE (M²)
- SS8 REPOINT SANDSTONE

BLUESTONE REPAIRS

- BS1 REPOINT BLUESTONE (M²)
- BS1 REPOINT BLUESTONE
- BS2 BLUESTONE INDENT REPAIR - RUSTICATED
- BS3 STONE CRACK REPAIR
- BS4 BLUESTONE FLAT INDENT REPAIR - HONED
- BS5 BLUESTONE MOULDED INDENT REPAIR - HONED

KEY PLAN: NTS

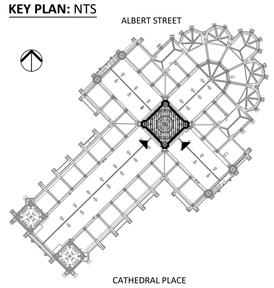

NOT FOR CONSTRUCTION

0 0.5 1 1.5 2 2.5 M
SCALE 1:50 @ A1

NO.	DATE	REVISION
P1	20/08/2024	PRELIMINARY
P2	11/09/2024	PRELIMINARY
P3	23/10/2024	PRELIMINARY
DD1	21/02/2025	DESIGN DEVELOPMENT (50%)
DD2	05/05/2025	DESIGN DEVELOPMENT (70%)
DD3	08/08/2025	HERITAGE VICTORIA SUBMISSION

NOTE: ALL DIMENSIONS ARE TO BE VERIFIED ON SITE BEFORE COMMENCING ANY WORK OR PREPARING ANY SHOP DRAWINGS. SCALE INDICATED FOR REFERENCE ONLY. DO NOT SCALE OFF DRAWINGS. DO NOT SCALE DRAWINGS. OMISSIONS OR DISCREPANCIES ARE TO BE NOTIFIED TO THE ARCHITECT.

COPYRIGHT: THIS DRAWING IS COPYRIGHT AND REMAINS THE PROPERTY OF LOVELL CHEN.

PROJECT MANAGERS
ARMITAGE JONES
LEVEL 2, 37 LITTLE BOURKE STREET
MELBOURNE, VIC 3000

ACCESS CONSULTANT
BEFORE COMPLIANCE
1011/610 ST KILDA ROAD
MELBOURNE, VIC 3004

RELEVANT BUILDING SURVEYOR
ACCORD BUILDING CONSULTANTS
333 DRUMMOND STREET
CARLTON, VIC 3035

INTERIOR LIGHTING
2B DESIGNED
27 HODGSON STREET
FITZROY, VIC 3065

SERVICES
NDY
LEVEL 48, NORTH TOWER, 80 COLLINS STREET
MELBOURNE, VIC 3000

ACOUSTICS & AV CONSULTANT
HANSON ASSOCIATES
L1, 808 GLENFERRIE ROAD
HAWTHORN, VIC 3122

STRUCTURAL
4D WORKSHOP
MELBOURNE, VIC 3000
LEVEL 1, 360 LITTLE COLLINS STREET

CATHOLIC ARCHDIOCESE OF MELBOURNE

LOVELL CHEN
LEVEL 5, 176 WELLINGTON PARADE
EAST MELBOURNE 3002 AUSTRALIA
TEL +61 (0)3 9667 0800
enquiry@lovellchen.com.au
www.lovellchen.com.au

PROJECT
ST. PATRICK'S CATHEDRAL
RESTORATION AND RENEWAL


LOCATED ON WURUNDJERI COUNTRY

DRAWN	CHECKED	PROJECT NO.	DATE
WJ/TM	SH	20240322	AUGUST 2024

DRAWING TITLE
MAIN SPIRE
TOWER LANTERN
SOUTH AND WEST ELEVATIONS

PREPARED ON THE LANDS OF THE WURUNDJERI PEOPLE

ISSUE	SCALE	DRAWING NO.	REVISION
AUTHORITY	1:50@A1	A-351	DD3

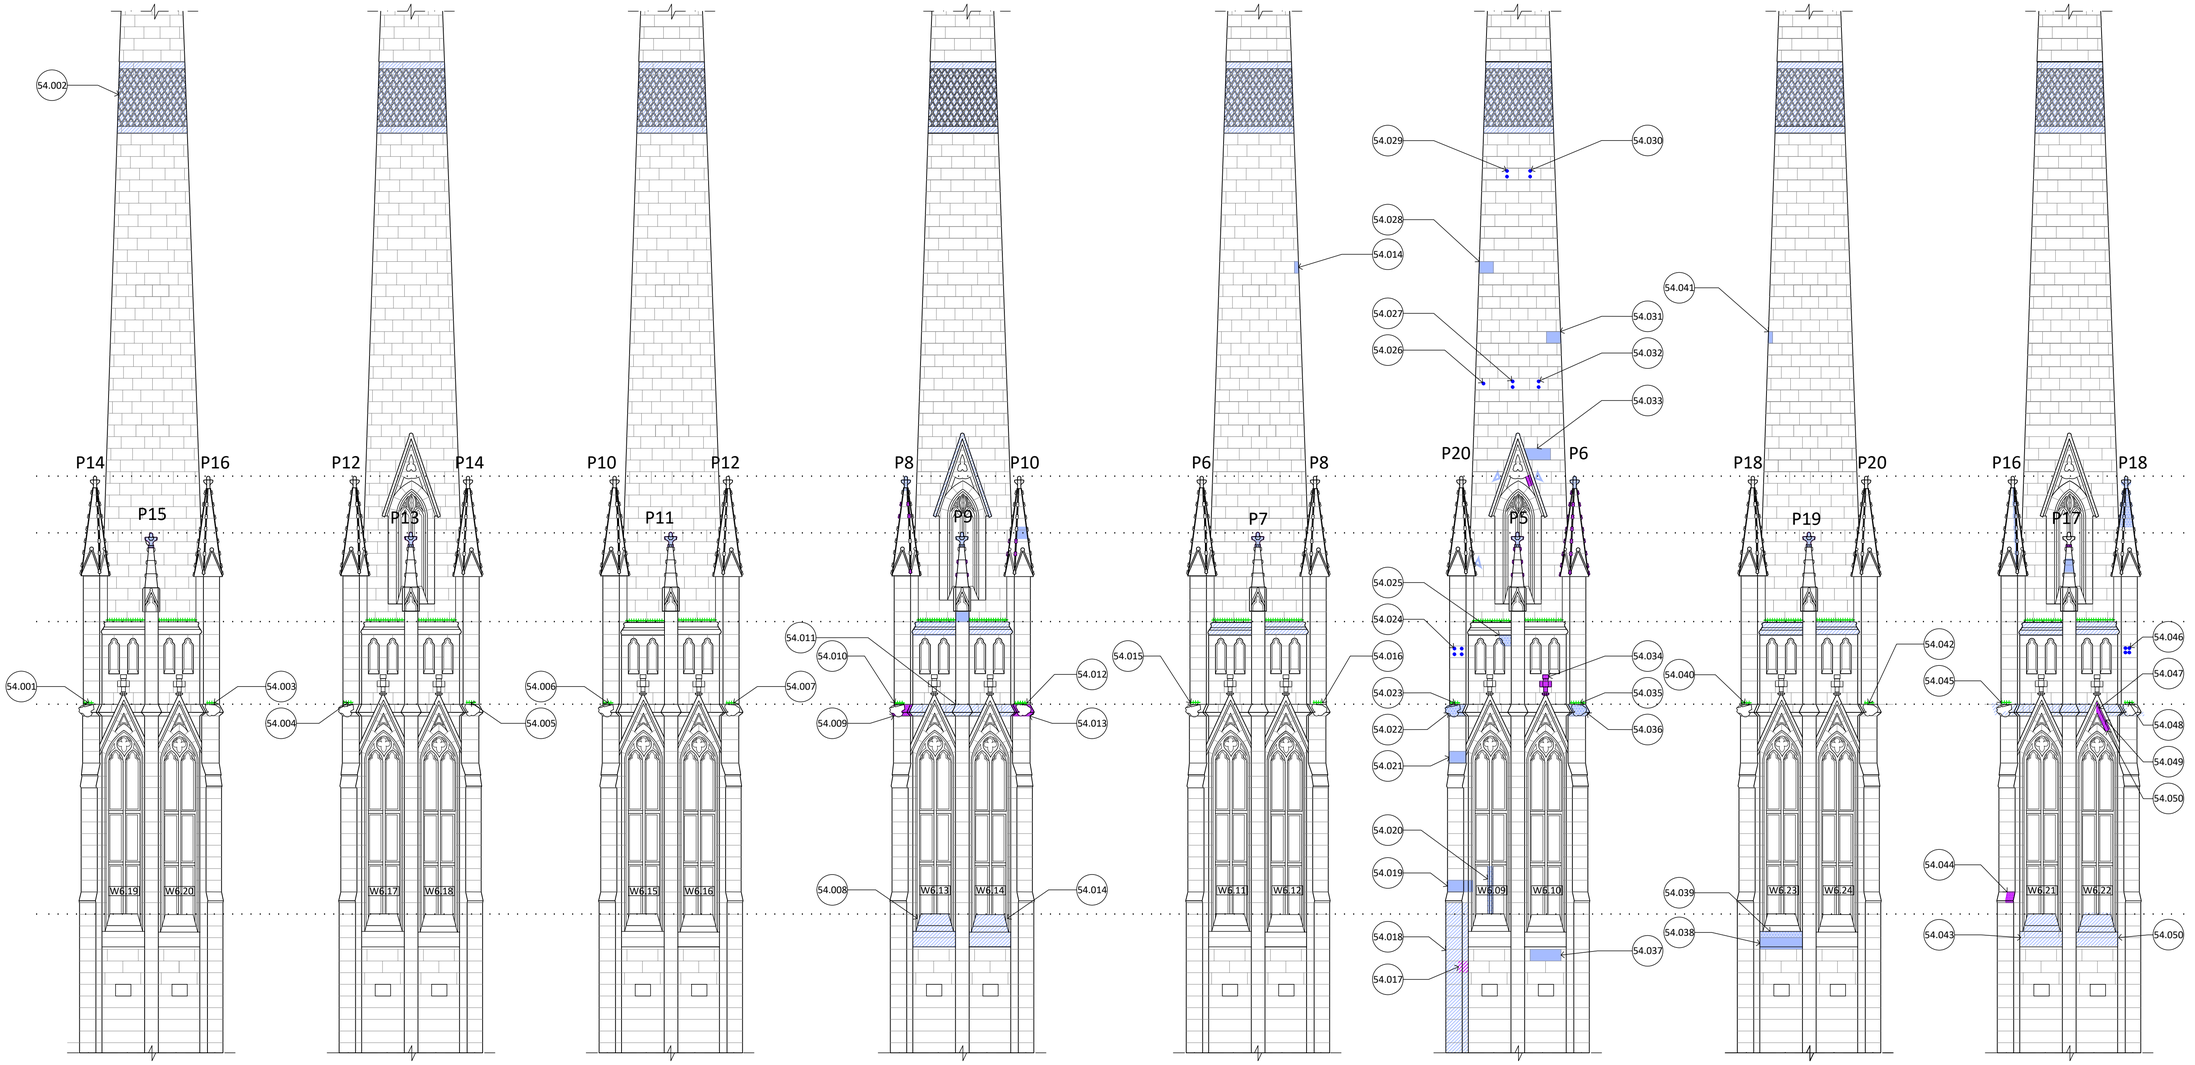

01 ELEVATION A
1:100

02 ELEVATION B
1:100

03 ELEVATION C
1:100

04 ELEVATION D
1:100

05 ELEVATION E
1:100

06 ELEVATION F
1:100

07 ELEVATION G
1:100

08 ELEVATION H
1:100

GENERAL NOTES:

1. DRAWINGS SHALL BE READ IN CONJUNCTION WITH THE SCHEDULE OF WORKS, MENU OF METHODS FOR REPAIR AND THE ARCHITECTURAL SPECIFICATION.
2. ALL DRAWINGS TO BE READ IN CONJUNCTION WITH ALL CONSULTANT DOCUMENTATION.
3. NO HAZARDOUS MATERIAL AUDIT HAS BEEN UNDERTAKEN. CONTRACTOR IS RESPONSIBLE FOR UNDERTAKING HAZARDOUS MATERIAL DIV 6 AUDIT AS REQUIRED TO COMPLETE THE WORKS.
4. THE DRAWINGS ARE NOT MEASURED DRAWINGS. CONTRACTOR IS TO CHECK ALL DIMENSIONS AND OTHER NECESSARY INFORMATION ON SITE PRIOR TO COMMENCING WORKS OR PREPARING SHOP DRAWINGS. NOTIFY THE ARCHITECT AND SUPERINTENDENT OF ANY OMISSIONS OR DISCREPANCIES AND SEEK WRITTEN ADVICE PRIOR TO PROCEEDING.
6. DO NOT SCALE OFF DRAWINGS, USE DIMENSIONS ONLY.
7. DRAWINGS AT A LARGER SCALE TAKE PRECEDENCE OVER DRAWINGS OF A SMALLER SCALE.
8. ARCHITECTURAL DRAWINGS SHOW DESIGN INTENT FOR QUANTIFICATION AND CONSTRUCTION PURPOSES.

CONSERVATION NOTES:

1. ALL QUANTITIES RELATED TO THE CONSERVATION WORKS ARE PROVIDED IN THE SCHEDULES ARE NOMINAL ONLY AND THE CONTRACTOR SHALL VERIFY ON SITE AND NOTIFY THE ARCHITECT AND SUPERINTENDENT IN WRITING AS SOON AS ANY DISCREPANCIES ARE FOUND.
2. PROVIDE ALL SAMPLES AND SHOP DRAWINGS FOR APPROVAL BY SUPERINTENDENT PRIOR TO COMMENCEMENT OF WORKS.
3. CONTRACTOR IS TO STORE AND INSTALL ALL MATERIAL/PRODUCTS IN ACCORDANCE WITH THE MANUFACTURERS SPECIFICATION.

LEGEND:

GENERAL REPAIRS

- G3 REMOVE EMBEDDED ITEM
- G4 PIGMENTED MORTAR MIX REPAIR. TO MATCH EXISTING ADJACENT COLOUR AND FINISH
- G5 POULTICE EFFLORESCENCE
- ITEM TO BE CAREFULLY REMOVED AND PROTECTED, RETAINED FOR LATER REINSTATEMENT
- DIRECTION OF REPAIR TO SURFACE NOT SHOWN (COLOUR DENOTES REPAIR TYPE)
- CLEAN COPPER BIRD PROOFING, REMOVE AND REINSTATE TO ENABLE STONE WORK, REFIX WHERE DEFORMED OR MISSING FIXING


SANDSTONE REPAIRS

- SS1 SANDSTONE BLOCK REPLACEMENT - FLAT
- SS2 SANDSTONE INDENT REPAIR - FLAT
- SS3 SANDSTONE BLOCK REPLACEMENT - MOULDED
- SS4 SANDSTONE INDENT REPAIR - MOULDED
- SS5 STONE CRACK REPAIR
- SS6 PIN AND INJECT DELAMINATING STONE
- SS7 DRESS OFF AND CONSOLIDATE STONE
- SS8 REPOINT SANDSTONE (M^2)
- SS8 REPOINT SANDSTONE


BLUESTONE REPAIRS

- BS1 REPOINT BLUESTONE (M^2)
- BS1 REPOINT BLUESTONE
- BS2 BLUESTONE INDENT REPAIR - RUSTICATED
- BS3 STONE CRACK REPAIR
- BS4 BLUESTONE FLAT INDENT REPAIR - HONED
- BS5 BLUESTONE MOULDED INDENT REPAIR - HONED

CENTRAL SPIRE KEY PLAN: 1:200

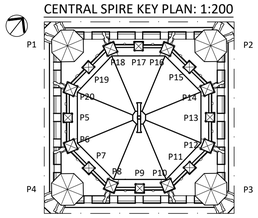

KEY PLAN: NTS

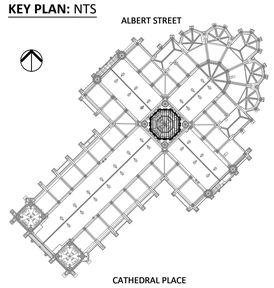

NOT FOR CONSTRUCTION

0 1 2 3 4 5M
SCALE 1:100 @ A1

NO.	DATE	REVISION
P1	20/08/2024	PRELIMINARY
P2	23/10/2024	PRELIMINARY
DD1	21/02/2025	DESIGN DEVELOPMENT (50%)
DD2	05/05/2025	DESIGN DEVELOPMENT (70%)
DD3	08/085/2025	HERITAGE VICTORIA SUBMISSION

NOTE: ALL DIMENSIONS ARE TO BE VERIFIED ON SITE BEFORE COMMENCING ANY WORK OR PREPARING ANY SHOP DRAWINGS. SCALE INDICATED FOR REFERENCE ONLY. DO NOT SCALE OFF DRAWINGS. DO NOT SCALE DRAWINGS. OMISSIONS OR DISCREPANCIES ARE TO BE NOTIFIED TO THE ARCHITECT.

COPYRIGHT: THIS DRAWING IS COPYRIGHT AND REMAINS THE PROPERTY OF LOVELL CHEN.

PROJECT MANAGERS
ARMITAGE JONES
LEVEL 2, 37 LITTLE BOURKE STREET
MELBOURNE, VIC 3000

ACCESS CONSULTANT
BEFORE COMPLIANCE
1011/610 ST KILDA ROAD
MELBOURNE, VIC 3004

RELEVANT BUILDING SURVEYOR
ACCORD BUILDING CONSULTANTS
333 DRUMMOND STREET
CARLTON, VIC 3035

INTERIOR LIGHTING
2B DESIGNED
27 HODGSON STREET
FITZROY, VIC 3065

SERVICES
NDY
LEVEL 48, NORTH TOWER, 80 COLLINS STREET
MELBOURNE, VIC 3000

ACOUSTICS & AV CONSULTANT
HANSON ASSOCIATES
L1, 808 GLENFERRIE ROAD
HAWTHORN, VIC 3122

STRUCTURAL
4D WORKSHOP
MELBOURNE, VIC 3000
LEVEL 1, 360 LITTLE COLLINS STREET

CATHOLIC ARCHDIOCESE OF MELBOURNE

LOVELL CHEN
LEVEL 5, 176 WELLINGTON PARADE
EAST MELBOURNE 3002 AUSTRALIA
TEL +61 (03) 9667 0800
enquiry@lovellchen.com.au
www.lovellchen.com.au

PROJECT
ST. PATRICK'S CATHEDRAL
RESTORATION AND RENEWAL


LOCATED ON WURUNDJERI COUNTRY

DRAWN	CHECKED	PROJECT NO.	DATE
WJ/TM	SH	20240322	AUGUST 2024

DRAWING TITLE
MAIN SPIRE
SPIRE ELEVATIONS


PREPARED ON THE LANDS OF THE WURUNDJERI PEOPLE

ISSUE	SCALE	DRAWING NO.	REVISION
AUTHORITY	1:100@A1	A-354	DD3

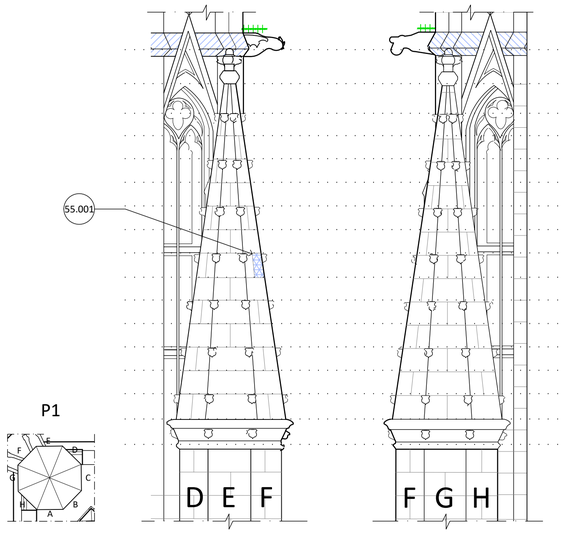


01 PINNACLE P1
- 1:50

03 PINNACLE P4
- 1:50

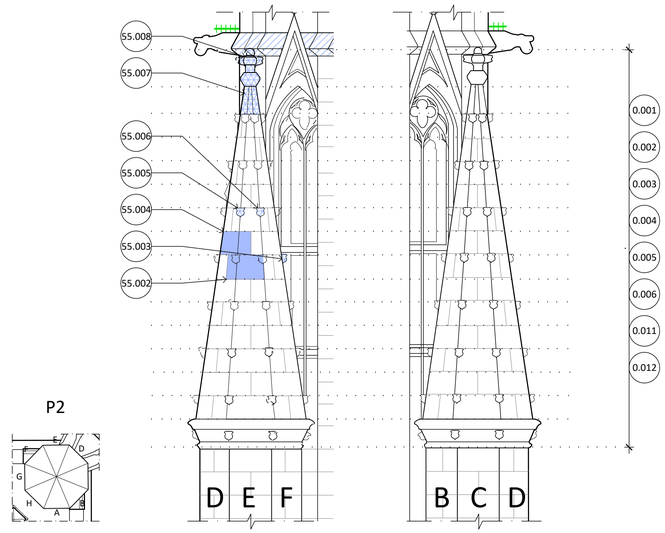

02 PINNACLE P2
- 1:50

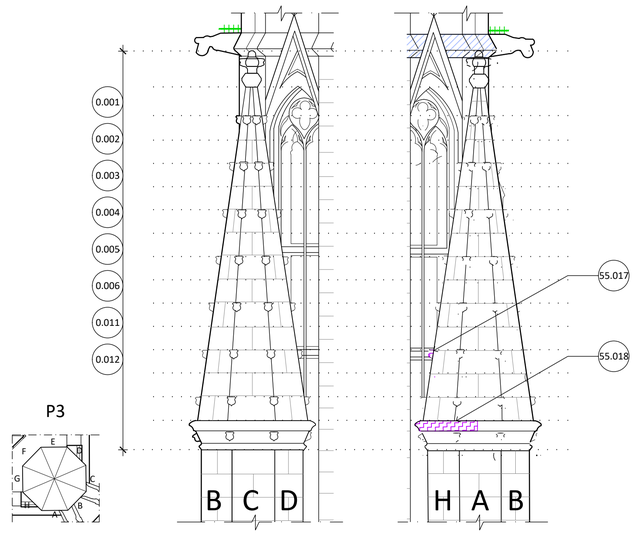

04 PINNACLE P3
- 1:50

GENERAL NOTES:

1. DRAWINGS SHALL BE READ IN CONJUNCTION WITH THE SCHEDULE OF WORKS, MENU OF METHODS FOR REPAIR AND THE ARCHITECTURAL SPECIFICATION.
2. ALL DRAWINGS TO BE READ IN CONJUNCTION WITH ALL CONSULTANT DOCUMENTATION.
3. NO HAZARDOUS MATERIAL AUDIT HAS BEEN UNDERTAKEN. CONTRACTOR IS RESPONSIBLE FOR UNDERTAKING HAZARDOUS MATERIAL DIV 6 AUDIT AS REQUIRED TO COMPLETE THE WORKS.
4. THE DRAWINGS ARE NOT MEASURED DRAWINGS. CONTRACTOR IS TO CHECK ALL DIMENSIONS AND OTHER NECESSARY INFORMATION ON SITE PRIOR TO COMMENCING WORKS OR PREPARING SHOP DRAWINGS. NOTIFY THE ARCHITECT AND SUPERINTENDENT OF ANY OMISSIONS OR DISCREPANCIES AND SEEK WRITTEN ADVICE PRIOR TO PROCEEDING.
6. DO NOT SCALE OFF DRAWINGS, USE DIMENSIONS ONLY.
7. DRAWINGS AT A LARGER SCALE TAKE PRECEDENCE OVER DRAWINGS OF A SMALLER SCALE.
8. ARCHITECTURAL DRAWINGS SHOW DESIGN INTENT FOR QUANTIFICATION AND CONSTRUCTION PURPOSES.

CONSERVATION NOTES:

1. ALL QUANTITIES RELATED TO THE CONSERVATION WORKS ARE PROVIDED IN THE SCHEDULES ARE NOMINAL ONLY AND THE CONTRACTOR SHALL VERIFY ON SITE AND NOTIFY THE ARCHITECT AND SUPERINTENDENT IN WRITING AS SOON AS ANY DISCREPANCIES ARE FOUND.
2. PROVIDE ALL SAMPLES AND SHOP DRAWINGS FOR APPROVAL BY SUPERINTENDENT PRIOR TO COMMENCEMENT OF WORKS.
3. CONTRACTOR IS TO STORE AND INSTALL ALL MATERIAL/PRODUCTS IN ACCORDANCE WITH THE MANUFACTURERS SPECIFICATION.

LEGEND:

GENERAL REPAIRS

- G3 REMOVE EMBEDDED ITEM
- G4 PIGMENTED MORTAR MIX REPAIR. TO MATCH EXISTING ADJACENT COLOUR AND FINISH
- G5 POULTICE EFFLORESCENCE
- ITEM TO BE CAREFULLY REMOVED AND PROTECTED, RETAINED FOR LATER REINSTATEMENT
- DIRECTION OF REPAIR TO SURFACE NOT SHOWN (COLOUR DENOTES REPAIR TYPE)
- CLEAN COPPER BIRD PROOFING, REMOVE AND REINSTATE TO ENABLE STONE WORK, REFIX WHERE DEFORMED OR MISSING FIXING


SANDSTONE REPAIRS

- SS1 SANDSTONE BLOCK REPLACEMENT - FLAT
- SS2 SANDSTONE INDENT REPAIR - FLAT
- SS3 SANDSTONE BLOCK REPLACEMENT - MOULDED
- SS4 SANDSTONE INDENT REPAIR - MOULDED
- SS5 STONE CRACK REPAIR
- SS6 PIN AND INJECT DELAMINATING STONE
- SS7 DRESS OFF AND CONSOLIDATE STONE
- SS8 REPOINT SANDSTONE (M²)
- SS8 REPOINT SANDSTONE


BLUESTONE REPAIRS

- BS1 REPOINT BLUESTONE (M²)
- BS1 REPOINT BLUESTONE
- BS2 BLUESTONE INDENT REPAIR - RUSTICATED
- BS3 STONE CRACK REPAIR
- BS4 BLUESTONE FLAT INDENT REPAIR - HONED
- BS5 BLUESTONE MOULDED INDENT REPAIR - HONED

CENTRAL SPIRE KEY PLAN: 1:200

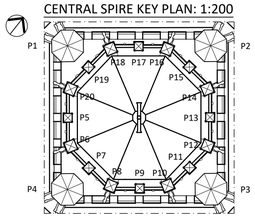

KEY PLAN: NTS

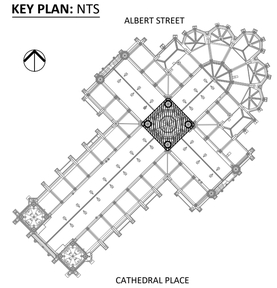

NOT FOR CONSTRUCTION

0 0.5 1 1.5 2 2.5 M
SCALE 1:50 @ A1

NO.	DATE	REVISION
P1	20/08/2024	PRELIMINARY
P2	23/10/2024	PRELIMINARY
DD1	21/02/2025	DESIGN DEVELOPMENT (50%)
DD2	05/05/2025	DESIGN DEVELOPMENT (70%)
DD3	08/08/2025	HERITAGE VICTORIA SUBMISSION

NOTE: ALL DIMENSIONS ARE TO BE VERIFIED ON SITE BEFORE COMMENCING ANY WORK OR PREPARING ANY SHOP DRAWINGS. SCALE INDICATED FOR REFERENCE ONLY. DO NOT SCALE OFF DRAWINGS. DO NOT SCALE DRAWINGS. OMISSIONS OR DISCREPANCIES ARE TO BE NOTIFIED TO THE ARCHITECT.

COPYRIGHT: THIS DRAWING IS COPYRIGHT AND REMAINS THE PROPERTY OF LOVELL CHEN.

PROJECT MANAGERS
ARMITAGE JONES
LEVEL 2, 37 LITTLE BOURKE STREET
MELBOURNE, VIC 3000

ACCESS CONSULTANT
BEFORE COMPLIANCE
1011/610 ST KILDA ROAD
MELBOURNE, VIC 3004

RELEVANT BUILDING SURVEYOR
ACCORD BUILDING CONSULTANTS
333 DRUMMOND STREET
CARLTON, VIC 3035

INTERIOR LIGHTING
2B DESIGNED
27 HODGSON STREET
FITZROY, VIC 3065

SERVICES
NDY
LEVEL 48, NORTH TOWER, 80 COLLINS STREET
MELBOURNE, VIC 3000

ACOUSTICS & AV CONSULTANT
HANSON ASSOCIATES
L1, 808 GLENFERRIE ROAD
HAWTHORN, VIC 3122

STRUCTURAL
4D WORKSHOP
MELBOURNE, VIC 3000
LEVEL 1, 360 LITTLE COLLINS STREET

CATHOLIC ARCHDIOCESE OF MELBOURNE

LOVELL CHEN
LEVEL 5, 176 WELLINGTON PARADE
EAST MELBOURNE 3002 AUSTRALIA
TEL +61 (0)3 9667 0800
enquiry@lovellchen.com.au
www.lovellchen.com.au

PROJECT
ST. PATRICK'S CATHEDRAL
RESTORATION AND RENEWAL


LOCATED ON WURUNDJERI COUNTRY

DRAWN	CHECKED	PROJECT NO.	DATE
WJ/TM	SH	20240322	AUGUST 2024

DRAWING TITLE
MAIN SPIRE
TOWER PINNACLES ELEVATIONS


PREPARED ON THE LANDS OF THE WURUNDJERI PEOPLE

ISSUE	SCALE	DRAWING NO.	REVISION
AUTHORITY	1:50@A1	A-355	DD3

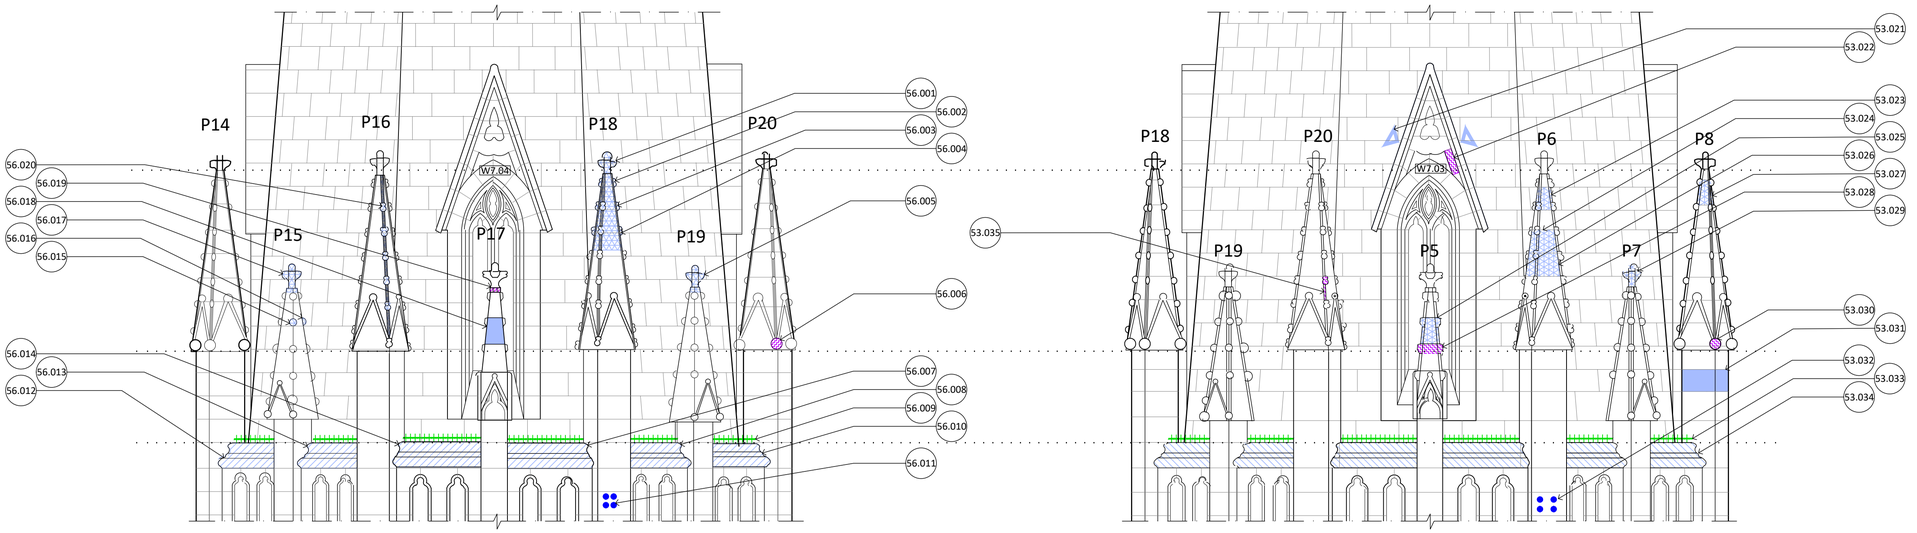


01 NORTH ELEVATION
- 1:50

02 WEST ELEVATION
- 1:50

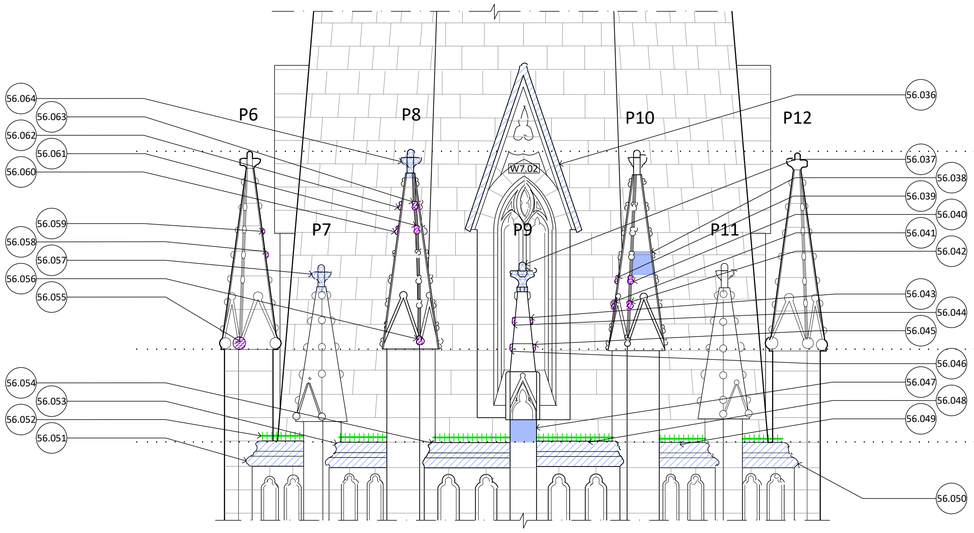

03 SOUTH ELEVATION
- 1:50

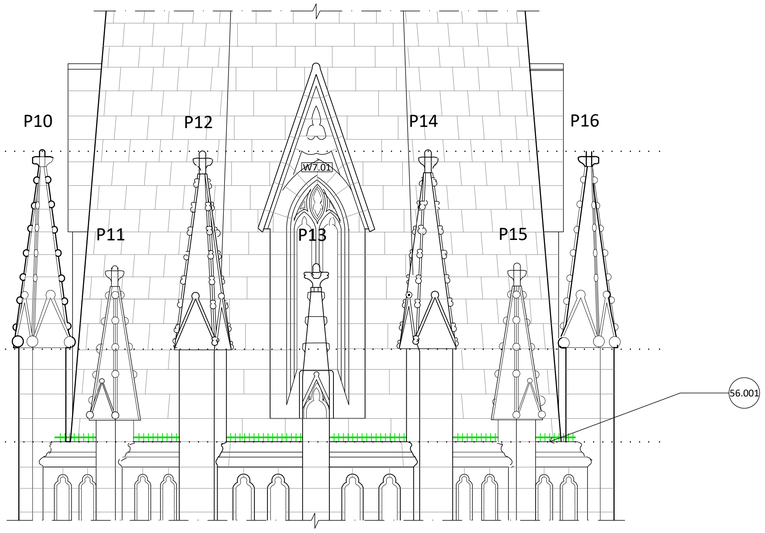

04 EAST ELEVATION
- 1:50

NOTE:

1. EAST ELEVATION NOT ACCESSIBLE FOR INSPECTION. FOR ALLOWANCES REFER TO SCHEDULE.

GENERAL NOTES:

1. DRAWINGS SHALL BE READ IN CONJUNCTION WITH THE SCHEDULE OF WORKS, MENU OF METHODS FOR REPAIR AND THE ARCHITECTURAL SPECIFICATION.
2. ALL DRAWINGS TO BE READ IN CONJUNCTION WITH ALL CONSULTANT DOCUMENTATION.
3. NO HAZARDOUS MATERIAL AUDIT HAS BEEN UNDERTAKEN. CONTRACTOR IS RESPONSIBLE FOR UNDERTAKING HAZARDOUS MATERIAL DIV 6 AUDIT AS REQUIRED TO COMPLETE THE WORKS.
4. THE DRAWINGS ARE NOT MEASURED DRAWINGS. CONTRACTOR IS TO CHECK ALL DIMENSIONS AND OTHER NECESSARY INFORMATION ON SITE PRIOR TO COMMENCING WORKS OR PREPARING SHOP DRAWINGS. NOTIFY THE ARCHITECT AND SUPERINTENDENT OF ANY OMISSIONS OR DISCREPANCIES AND SEEK WRITTEN ADVICE PRIOR TO PROCEEDING.
6. DO NOT SCALE OFF DRAWINGS, USE DIMENSIONS ONLY.
7. DRAWINGS AT A LARGER SCALE TAKE PRECEDENCE OVER DRAWINGS OF A SMALLER SCALE.
8. ARCHITECTURAL DRAWINGS SHOW DESIGN INTENT FOR QUANTIFICATION AND CONSTRUCTION PURPOSES.

CONSERVATION NOTES:

1. ALL QUANTITIES RELATED TO THE CONSERVATION WORKS ARE PROVIDED IN THE SCHEDULES ARE NOMINAL ONLY AND THE CONTRACTOR SHALL VERIFY ON SITE AND NOTIFY THE ARCHITECT AND SUPERINTENDENT IN WRITING AS SOON AS ANY DISCREPANCIES ARE FOUND.
2. PROVIDE ALL SAMPLES AND SHOP DRAWINGS FOR APPROVAL BY SUPERINTENDENT PRIOR TO COMMENCEMENT OF WORKS.
3. CONTRACTOR IS TO STORE AND INSTALL ALL MATERIAL/PRODUCTS IN ACCORDANCE WITH THE MANUFACTURERS SPECIFICATION.

LEGEND:

GENERAL REPAIRS

- G3 REMOVE EMBEDDED ITEM
- G4 PIGMENTED MORTAR MIX REPAIR. TO MATCH EXISTING ADJACENT COLOUR AND FINISH
- G5 POULTICE EFFLORESCENCE
- ITEM TO BE CAREFULLY REMOVED AND PROTECTED, RETAINED FOR LATER REINSTATEMENT
- DIRECTION OF REPAIR TO SURFACE NOT SHOWN (COLOUR DENOTES REPAIR TYPE)
- CLEAN COPPER BIRD PROOFING, REMOVE AND REINSTATE TO ENABLE STONE WORK, REFIX WHERE DEFORMED OR MISSING FIXING


SANDSTONE REPAIRS

- SS1 SANDSTONE BLOCK REPLACEMENT - FLAT
- SS2 SANDSTONE INDENT REPAIR - FLAT
- SS3 SANDSTONE BLOCK REPLACEMENT - MOULDED
- SS4 SANDSTONE INDENT REPAIR - MOULDED
- SS5 STONE CRACK REPAIR
- SS6 PIN AND INJECT DELAMINATING STONE
- SS7 DRESS OFF AND CONSOLIDATE STONE
- SS8 REPOINT SANDSTONE (M²)
- SS8 REPOINT SANDSTONE


BLUESTONE REPAIRS

- BS1 REPOINT BLUESTONE (M²)
- BS1 REPOINT BLUESTONE
- BS2 BLUESTONE INDENT REPAIR - RUSTICATED
- BS3 STONE CRACK REPAIR
- BS4 BLUESTONE FLAT INDENT REPAIR - HONED
- BS5 BLUESTONE MOULDED INDENT REPAIR - HONED

CENTRAL SPIRE KEY PLAN: 1:200

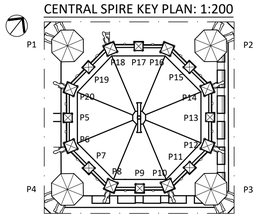

KEY PLAN: NTS

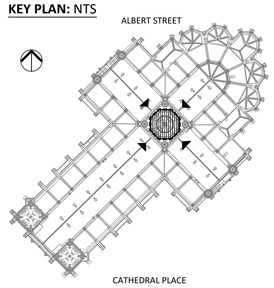

NOT FOR CONSTRUCTION

0 0.5 1 1.5 2 2.5 M
SCALE 1:50 @ A1

NO.	DATE	REVISION
P1	20/08/2024	PRELIMINARY
P2	23/10/2024	PRELIMINARY
DD1	05/05/2025	DESIGN DEVELOPMENT (70%)
DD2	08/08/2025	HERITAGE VICTORIA SUBMISSION

NOTE: ALL DIMENSIONS ARE TO BE VERIFIED ON SITE BEFORE COMMENCING ANY WORK OR PREPARING ANY SHOP DRAWINGS. SCALE INDICATED FOR REFERENCE ONLY. DO NOT SCALE OFF DRAWINGS. DO NOT SCALE DRAWINGS. OMISSIONS OR DISCREPANCIES ARE TO BE NOTIFIED TO THE ARCHITECT.

COPYRIGHT: THIS DRAWING IS COPYRIGHT AND REMAINS THE PROPERTY OF LOVELL CHEN.

PROJECT MANAGERS
ARMITAGE JONES
LEVEL 2, 37 LITTLE BOURKE STREET
MELBOURNE, VIC 3000

ACCESS CONSULTANT
BEFORE COMPLIANCE
1011/610 ST KILDA ROAD
MELBOURNE, VIC 3004

RELEVANT BUILDING SURVEYOR
ACCORD BUILDING CONSULTANTS
333 DRUMMOND STREET
CARLTON, VIC 3035

INTERIOR LIGHTING
2B DESIGNED
27 HODGSON STREET
FITZROY, VIC 3065

SERVICES
NDY
LEVEL 48, NORTH TOWER, 80 COLLINS STREET
MELBOURNE, VIC 3000

ACOUSTICS & AV CONSULTANT
HANSON ASSOCIATES
L1, 808 GLENFERRIE ROAD
HAWTHORN, VIC 3122

STRUCTURAL
4D WORKSHOP
MELBOURNE, VIC 3000
LEVEL 1, 360 LITTLE COLLINS STREET

CATHOLIC ARCHDIOCESE OF MELBOURNE

LOVELL CHEN
LEVEL 5, 176 WELLINGTON PARADE
EAST MELBOURNE 3002 AUSTRALIA
TEL +61 (0)3 9667 0800
enquiry@lovellchen.com.au
www.lovellchen.com.au

PROJECT
ST. PATRICK'S CATHEDRAL
RESTORATION AND RENEWAL


LOCATED ON WURUNDJERI COUNTRY

DRAWN	CHECKED	PROJECT NO.	DATE
WJ/TM	SH	20240322	AUGUST 2024


DRAWING TITLE
MAIN SPIRE
SPIRE LANTERN PINNACLES ELEVATIONS

PREPARED ON THE LANDS OF THE WURUNDJERI PEOPLE

ISSUE	SCALE	DRAWING NO.	REVISION
AUTHORITY	1:50@A1	A-356	DD2

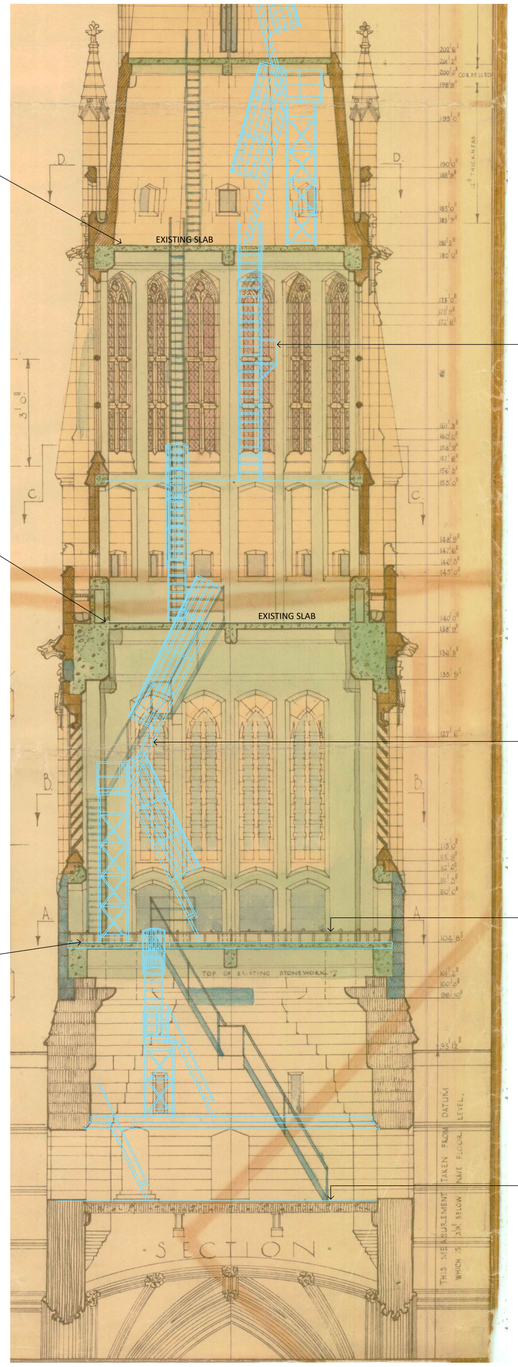

01 - CENTRAL SPIRE - NOMINAL ACCESS UPGRADE WORKS 1/2
1:100

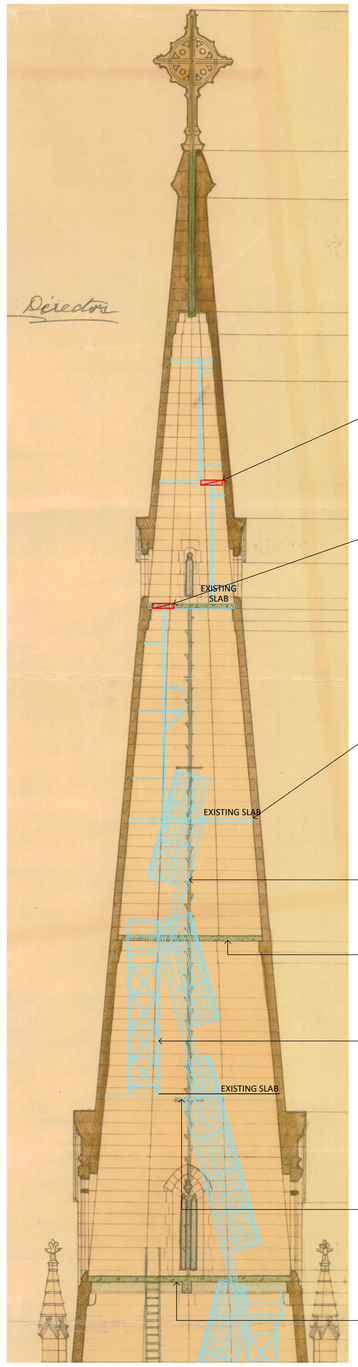

02 - CENTRAL SPIRE - NOMINAL ACCESS UPGRADE WORKS 2/2
1:100

GENERAL NOTES:

1. DRAWINGS SHALL BE READ IN CONJUNCTION WITH THE SCHEDULE OF WORKS, MENU OF METHODS FOR REPAIR AND THE ARCHITECTURAL SPECIFICATION.
2. ALL DRAWINGS TO BE READ IN CONJUNCTION WITH ALL CONSULTANT DOCUMENTATION.
3. NO HAZARDOUS MATERIAL AUDIT HAS BEEN UNDERTAKEN. CONTRACTOR IS RESPONSIBLE FOR UNDERTAKING HAZARDOUS MATERIAL DIV 6 AUDIT AS REQUIRED TO COMPLETE THE WORKS.
4. THE DRAWINGS ARE NOT MEASURED DRAWINGS. CONTRACTOR IS TO CHECK ALL DIMENSIONS AND OTHER NECESSARY INFORMATION ON SITE PRIOR TO COMMENCING WORKS OR PREPARING SHOP DRAWINGS. NOTIFY THE ARCHITECT AND SUPERINTENDENT OF ANY OMISSIONS OR DISCREPANCIES AND SEEK WRITTEN ADVICE PRIOR TO PROCEEDING.
6. DO NOT SCALE OFF DRAWINGS, USE DIMENSIONS ONLY.
7. DRAWINGS AT A LARGER SCALE TAKE PRECEDENCE OVER DRAWINGS OF A SMALLER SCALE.
8. ARCHITECTURAL DRAWINGS SHOW DESIGN INTENT FOR QUANTIFICATION AND CONSTRUCTION PURPOSES.

CONSERVATION NOTES:

1. ALL QUANTITIES RELATED TO THE CONSERVATION WORKS ARE PROVIDED IN THE SCHEDULES ARE NOMINAL ONLY AND THE CONTRACTOR SHALL VERIFY ON SITE AND NOTIFY THE ARCHITECT AND SUPERINTENDENT IN WRITING AS SOON AS ANY DISCREPANCIES ARE FOUND.
2. PROVIDE ALL SAMPLES AND SHOP DRAWINGS FOR APPROVAL BY SUPERINTENDENT PRIOR TO COMMENCEMENT OF WORKS.
3. CONTRACTOR IS TO STORE AND INSTALL ALL MATERIAL/PRODUCTS IN ACCORDANCE WITH THE MANUFACTURERS SPECIFICATION.

LEGEND:

GENERAL REPAIRS

- G3 REMOVE EMBEDDED ITEM
- G4 PIGMENTED MORTAR MIX REPAIR. TO MATCH EXISTING ADJACENT COLOUR AND FINISH
- G5 POULTICE EFFLORESCENCE
- ITEM TO BE CAREFULLY REMOVED AND PROTECTED, RETAINED FOR LATER REINSTATEMENT
- DIRECTION OF REPAIR TO SURFACE NOT SHOWN (COLOUR DENOTES REPAIR TYPE)
- CLEAN COPPER BIRD PROOFING, REMOVE AND REINSTATE TO ENABLE STONE WORK, REFIX WHERE DEFORMED OR MISSING FIXING

SANDSTONE REPAIRS

- SS1 SANDSTONE BLOCK REPLACEMENT - FLAT
- SS2 SANDSTONE INDENT REPAIR - FLAT
- SS3 SANDSTONE BLOCK REPLACEMENT - MOULDED
- SS4 SANDSTONE INDENT REPAIR - MOULDED
- SS5 STONE CRACK REPAIR
- SS6 PIN AND INJECT DELAMINATING STONE
- SS7 DRESS OFF AND CONSOLIDATE STONE
- SS8 REPOINT SANDSTONE (M^2)
- SS8 REPOINT SANDSTONE


BLUESTONE REPAIRS

- BS1 REPOINT BLUESTONE (M^2)
- BS1 REPOINT BLUESTONE
- BS2 BLUESTONE INDENT REPAIR - RUSTICATED
- BS3 STONE CRACK REPAIR
- BS4 BLUESTONE FLAT INDENT REPAIR - HONED
- BS5 BLUESTONE MOULDED INDENT REPAIR - HONED

METAL WORKS REPAIRS

- M1 CLEAN BACK BRASS

KEY PLAN: NTS

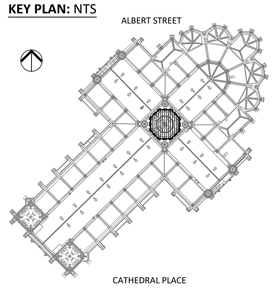

NOT FOR CONSTRUCTION

0 0.5 1 1.5 2 2.5 M
SCALE 1:50 @ A1

NO.	DATE	REVISION
DD1	05/05/2025	DESIGN DEVELOPMENT (70%)
DD2	08/08/2025	HERITAGE VICTORIA SUBMISSION

NOTE: ALL DIMENSIONS ARE TO BE VERIFIED ON SITE BEFORE COMMENCING ANY WORK OR PREPARING ANY SHOP DRAWINGS. SCALE INDICATED FOR REFERENCE ONLY. DO NOT SCALE OFF DRAWINGS. DO NOT SCALE DRAWINGS. OMISSIONS OR DISCREPANCIES ARE TO BE NOTIFIED TO THE ARCHITECT.

COPYRIGHT: THIS DRAWING IS COPYRIGHT AND REMAINS THE PROPERTY OF LOVELL CHEN.

PROJECT MANAGERS
ARMITAGE JONES
LEVEL 2, 37 LITTLE BOURKE STREET
MELBOURNE, VIC 3000

ACCESS CONSULTANT
BEFORE COMPLIANCE
1011/610 ST KILDA ROAD
MELBOURNE, VIC 3004

RELEVANT BUILDING SURVEYOR
ACCORD BUILDING CONSULTANTS
333 DRUMMOND STREET
CARLTON, VIC 3035

INTERIOR LIGHTING
2B DESIGNED
27 HODGSON STREET
FITZROY, VIC 3065

SERVICES
NDY
LEVEL 48, NORTH TOWER, 80 COLLINS STREET
MELBOURNE, VIC 3000

ACOUSTICS & AV CONSULTANT
HANSON ASSOCIATES
L1, 808 GLENFERRIE ROAD
HAWTHORN, VIC 3122

STRUCTURAL
4D WORKSHOP
MELBOURNE, VIC 3000
LEVEL 1, 360 LITTLE COLLINS STREET

CATHOLIC ARCHDIOCESE OF MELBOURNE

LOVELL CHEN
LEVEL 5, 176 WELLINGTON PARADE
EAST MELBOURNE 3002 AUSTRALIA
TEL +61 (0)3 9667 0800
enquiry@lovellchen.com.au
www.lovellchen.com.au

PROJECT
ST. PATRICK'S CATHEDRAL
RESTORATION AND RENEWAL


LOCATED ON WURUNDJERI COUNTRY

DRAWN	CHECKED	PROJECT NO.	DATE
WJ/TM	SH	20240322	AUGUST 2024


DRAWING TITLE
MAIN SPIRE
CENTRAL TOWER ACCESS SYSTEM

PREPARED ON THE LANDS OF THE WURUNDJERI PEOPLE


ISSUE	SCALE	DRAWING NO.	REVISION
AUTHORITY	1:50@A1	A-357	DD2

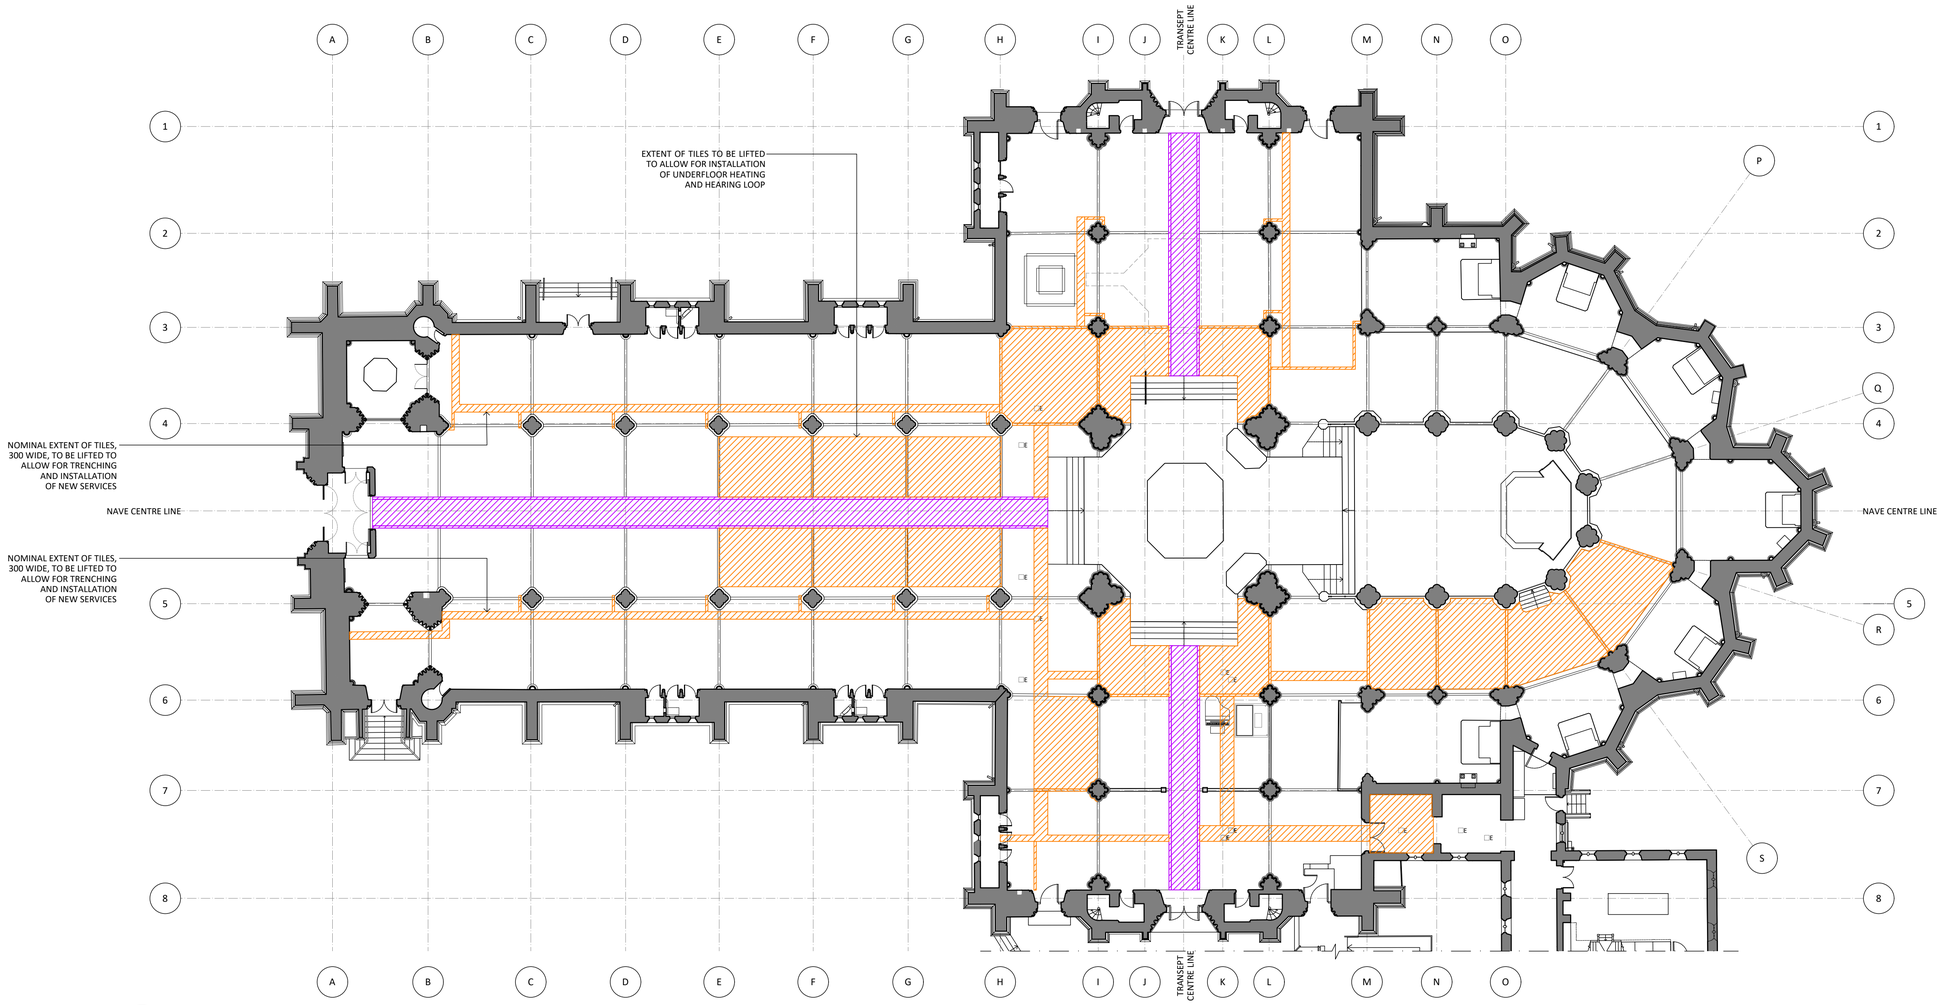

01 FLOOR PLAN - TILE LAYOUT
-- 1:200

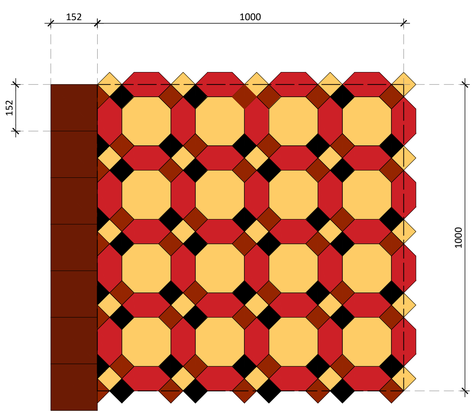

02 GEOMETRIC TILE PATTERN - T1
-- 1:10

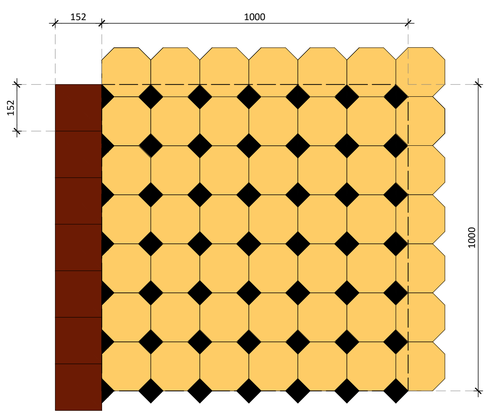

03 GEOMETRIC TILE PATTERN - T2
-- 1:10

GENERAL NOTES:

1. DRAWINGS SHALL BE READ IN CONJUNCTION WITH THE SCHEDULE OF WORKS, MENU OF METHODS FOR REPAIR AND THE ARCHITECTURAL SPECIFICATION.
2. ALL DRAWINGS TO BE READ IN CONJUNCTION WITH ALL CONSULTANT DOCUMENTATION.
3. NO HAZARDOUS MATERIAL AUDIT HAS BEEN UNDERTAKEN. CONTRACTOR IS RESPONSIBLE FOR UNDERTAKING HAZARDOUS MATERIAL DIV 6 AUDIT AS REQUIRED TO COMPLETE THE WORKS.
4. THE DRAWINGS ARE NOT MEASURED DRAWINGS. CONTRACTOR IS TO CHECK ALL DIMENSIONS AND OTHER NECESSARY INFORMATION ON SITE PRIOR TO COMMENCING WORKS OR PREPARING SHOP DRAWINGS. NOTIFY THE ARCHITECT AND SUPERINTENDENT OF ANY OMISSIONS OR DISCREPANCIES AND SEEK WRITTEN ADVICE PRIOR TO PROCEEDING.
6. DO NOT SCALE OFF DRAWINGS, USE DIMENSIONS ONLY.
7. DRAWINGS AT A LARGER SCALE TAKE PRECEDENCE OVER DRAWINGS OF A SMALLER SCALE.
8. ARCHITECTURAL DRAWINGS SHOW DESIGN INTENT FOR QUANTIFICATION AND CONSTRUCTION PURPOSES.

LEGEND:

- LIFT AND REPLACE TILE PATTERN 1
- LIFT AND REPLACE TILE PATTERN 2

NOT FOR CONSTRUCTION

0 100 200 300 400 500 MM
SCALE 1:10 @ A1
0 2 4 6 8 10 M
SCALE 1:200 @ A1

NO.	DATE	REVISION
DD1	21/02/2025	DESIGN DEVELOPMENT (50%)
DD2	26/02/2025	DESIGN DEVELOPMENT (50%)
DD3	05/05/2025	DESIGN DEVELOPMENT (70%)
DD4	20/06/2025	DESIGN DEVELOPMENT
DD5	08/08/2025	HERITAGE VICTORIA SUBMISSION

NOTE: ALL DIMENSIONS ARE TO BE VERIFIED ON SITE BEFORE COMMENCING ANY WORK OR PREPARING ANY SHOP DRAWINGS. SCALE INDICATED FOR REFERENCE ONLY. DO NOT SCALE OFF DRAWINGS. DO NOT SCALE DRAWINGS. OMISSIONS OR DISCREPANCIES ARE TO BE NOTIFIED TO THE ARCHITECT.

COPYRIGHT: THIS DRAWING IS COPYRIGHT AND REMAINS THE PROPERTY OF LOVELL CHEN.

PROJECT MANAGERS
ARMITAGE JONES
LEVEL 2, 37 LITTLE BOURKE STREET
MELBOURNE, VIC 3000

ACCESS CONSULTANT
BEFORE COMPLIANCE
1011/610 ST KILDA ROAD
MELBOURNE, VIC 3004

RELEVANT BUILDING SURVEYOR
ACCORD BUILDING CONSULTANTS
333 DRUMMOND STREET
CARLTON, VIC 3035

INTERIOR LIGHTING
2B DESIGNED
27 HODGSON STREET
FITZROY, VIC 3065

SERVICES
NDY
LEVEL 48, NORTH TOWER, 80 COLLINS STREET
MELBOURNE, VIC 3000

ACOUSTICS & AV CONSULTANT
HANSON ASSOCIATES
L1, 808 GLENFERRIE ROAD
HAWTHORN, VIC 3122

STRUCTURAL
4D WORKSHOP
MELBOURNE, VIC 3000
LEVEL 1, 360 LITTLE COLLINS STREET

CATHOLIC ARCHDIOCESE OF MELBOURNE

LOVELL CHEN
LEVEL 5, 176 WELLINGTON PARADE
EAST MELBOURNE 3002 AUSTRALIA
TEL +61 (0)3 9667 0800
enquiry@lovellchen.com.au
www.lovellchen.com.au

PROJECT
ST. PATRICK'S CATHEDRAL
RESTORATION AND RENEWAL


LOCATED ON WURUNDJERI COUNTRY

DRAWN	CHECKED	PROJECT NO.	DATE
WJ	SH	20240322	AUGUST 2024

DRAWING TITLE
GROUND FLOOR PLAN
GENERAL ARANGEMENT
TILE LAYOUT

PREPARED ON THE LANDS OF THE WURUNDJERI PEOPLE

ISSUE	SCALE	DRAWING NO.	REVISION
AUTHORITY	VARIES@A1	A-400	DD5

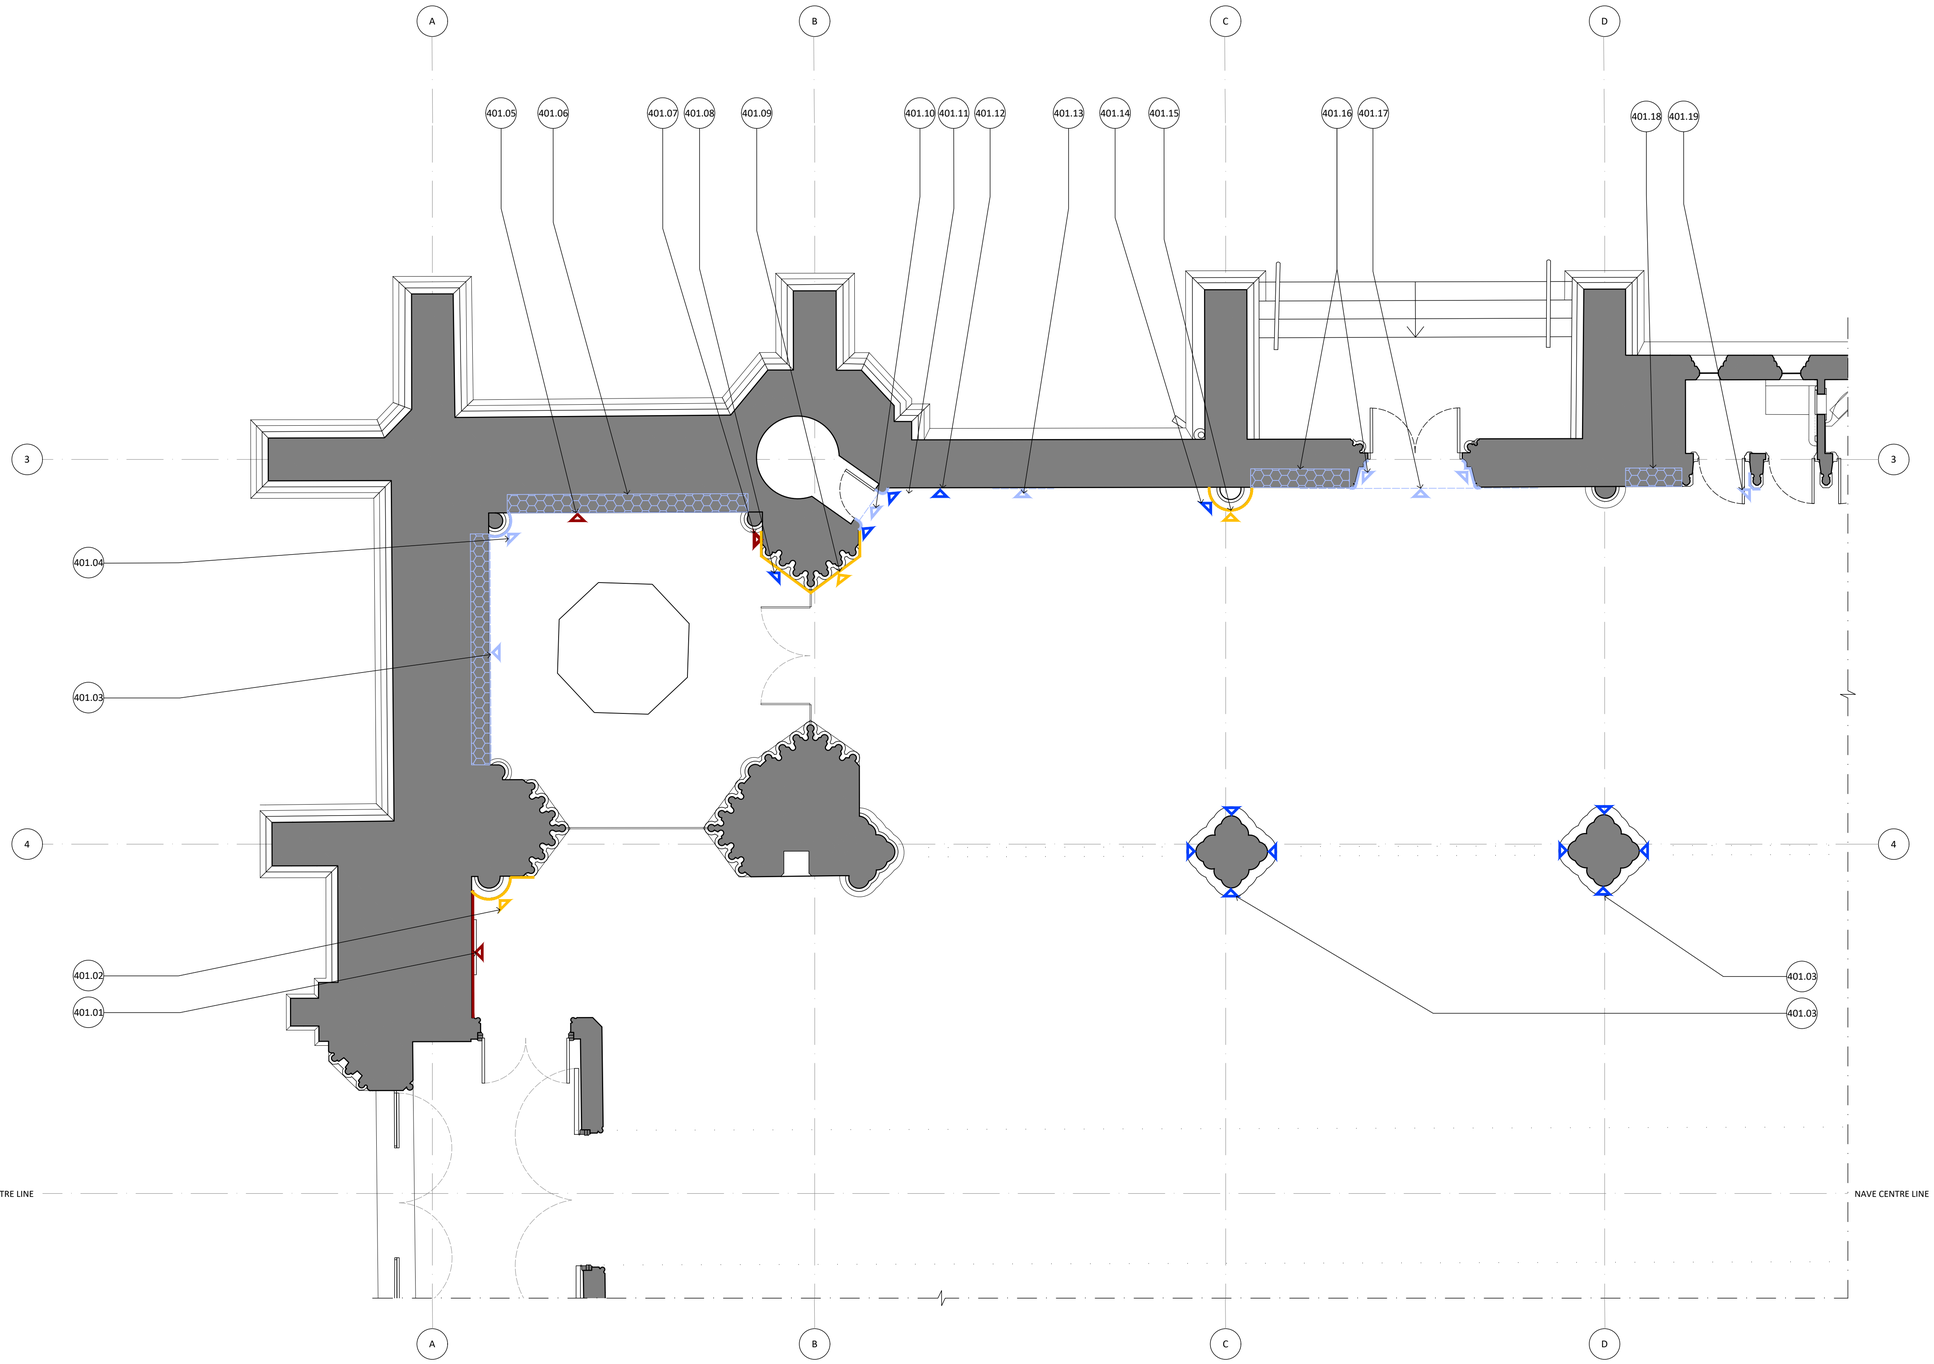

01 -- FLOOR PLAN - NAVE 1 OF 4
1:50

INTERNAL CONSERVATION NOTES:

1. ALL QUANTITIES RELATED TO THE CONSERVATION WORKS, PROVIDED IN THE SCHEDULES, ARE NOMINAL ONLY. THE CONTRACTOR SHALL VERIFY ON SITE AND NOTIFY THE ARCHITECT AND SUPERINTENDENT IN WRITING AS SOON AS ANY DISCREPANCIES ARE FOUND.
2. PROVIDE ALL SAMPLES AND SHOP DRAWINGS FOR APPROVAL BY SUPERINTENDENT PRIOR TO COMMENCEMENT OF WORKS.
3. CONTRACTOR IS TO STORE AND INSTALL ALL MATERIAL/PRODUCTS IN ACCORDANCE WITH THE MANUFACTURERS SPECIFICATION.
4. ITEMS ARE DRAWN INDICATIVELY. REFER TO SCHEDULE OF CONSERVATION WORKS FOR DETAILS.

LEGEND:


GENERAL REPAIRS

- G3 REMOVE EMBEDDED ITEM
- G4 PIGMENTED MORTAR MIX REPAIR. TO MATCH EXISTING ADJACENT COLOUR AND FINISH
- G5 POULTICE EFFLORESCENCE
- ITEM TO BE CAREFULLY REMOVED AND PROTECTED, RETAINED FOR LATER REINSTATEMENT
- DIRECTION OF REPAIR TO SURFACE NOT SHOWN (COLOUR DENOTES REPAIR TYPE)
- WORKS ABOVE SHOWN DASHED. COLOUR DENOTES REPAIR TYPE

REPAIR BY TYPE

- HP HARD PLASTER REPAIR
- TL TILE REPAIR
- BS BLUESTONE REPAIR
- SS SANDSTONE REPAIR
- WN WINDOW REPAIRS
- JN JOINERY REPAIRS
- MB MARBLE REPAIRS

KEY PLAN: NTS

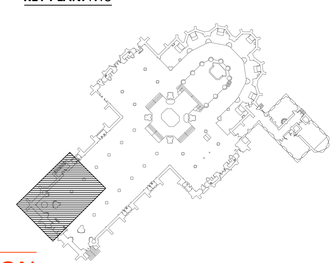

NOT FOR CONSTRUCTION

0 0.5 1 1.5 2 2.5 M
SCALE 1:50 @ A1

NO.	DATE	REVISION
DD1	21/02/2025	DESIGN DEVELOPMENT (50%)
DD2	05/05/2025	DESIGN DEVELOPMENT (70%)
DD3	08/08/2025	HERITAGE VICTORIA SUBMISSION

NOTE: ALL DIMENSIONS ARE TO BE VERIFIED ON SITE BEFORE COMMENCING ANY WORK OR PREPARING ANY SHOP DRAWINGS. SCALE INDICATED FOR REFERENCE ONLY. DO NOT SCALE OFF DRAWINGS. DO NOT SCALE DRAWINGS. OMISSIONS OR DISCREPANCIES ARE TO BE NOTIFIED TO THE ARCHITECT.

COPYRIGHT: THIS DRAWING IS COPYRIGHT AND REMAINS THE PROPERTY OF LOVELL CHEN.

PROJECT MANAGERS
ARMITAGE JONES
LEVEL 2, 37 LITTLE BOURKE STREET
MELBOURNE, VIC 3000

ACCESS CONSULTANT
BEFORE COMPLIANCE
1011/610 ST KILDA ROAD
MELBOURNE, VIC 3004

RELEVANT BUILDING SURVEYOR
ACCORD BUILDING CONSULTANTS
333 DRUMMOND STREET
CARLTON, VIC 3035

INTERIOR LIGHTING
2B DESIGNED
27 HODGSON STREET
FITZROY, VIC 3065

SERVICES
NDY
LEVEL 48, NORTH TOWER, 80 COLLINS STREET
MELBOURNE, VIC 3000

ACOUSTICS & AV CONSULTANT
HANSON ASSOCIATES
L1, 808 GLENFERRIE ROAD
HAWTHORN, VIC 3122

STRUCTURAL
4D WORKSHOP
MELBOURNE, VIC 3000
LEVEL 1, 360 LITTLE COLLINS STREET

CATHOLIC ARCHDIOCESE OF MELBOURNE

LOVELL CHEN
LEVEL 5, 176 WELLINGTON PARADE
EAST MELBOURNE 3002 AUSTRALIA
TEL. +61 (0)3 9667 0800
enquiry@lovellchen.com.au
www.lovellchen.com.au

PROJECT
ST. PATRICK'S CATHEDRAL
RESTORATION AND RENEWAL


LOCATED ON WURUNDJERI COUNTRY

DRAWN	CHECKED	PROJECT NO.	DATE
WJ	SH	20240322	AUGUST 2024

DRAWING TITLE
INTERNAL CONSERVATION WORKS
NAVE 1 OF 4

PREPARED ON THE LANDS OF THE WURUNDJERI PEOPLE

ISSUE	SCALE	DRAWING NO.	REVISION
AUTHORITY	1:50@A1	A-401	DD3

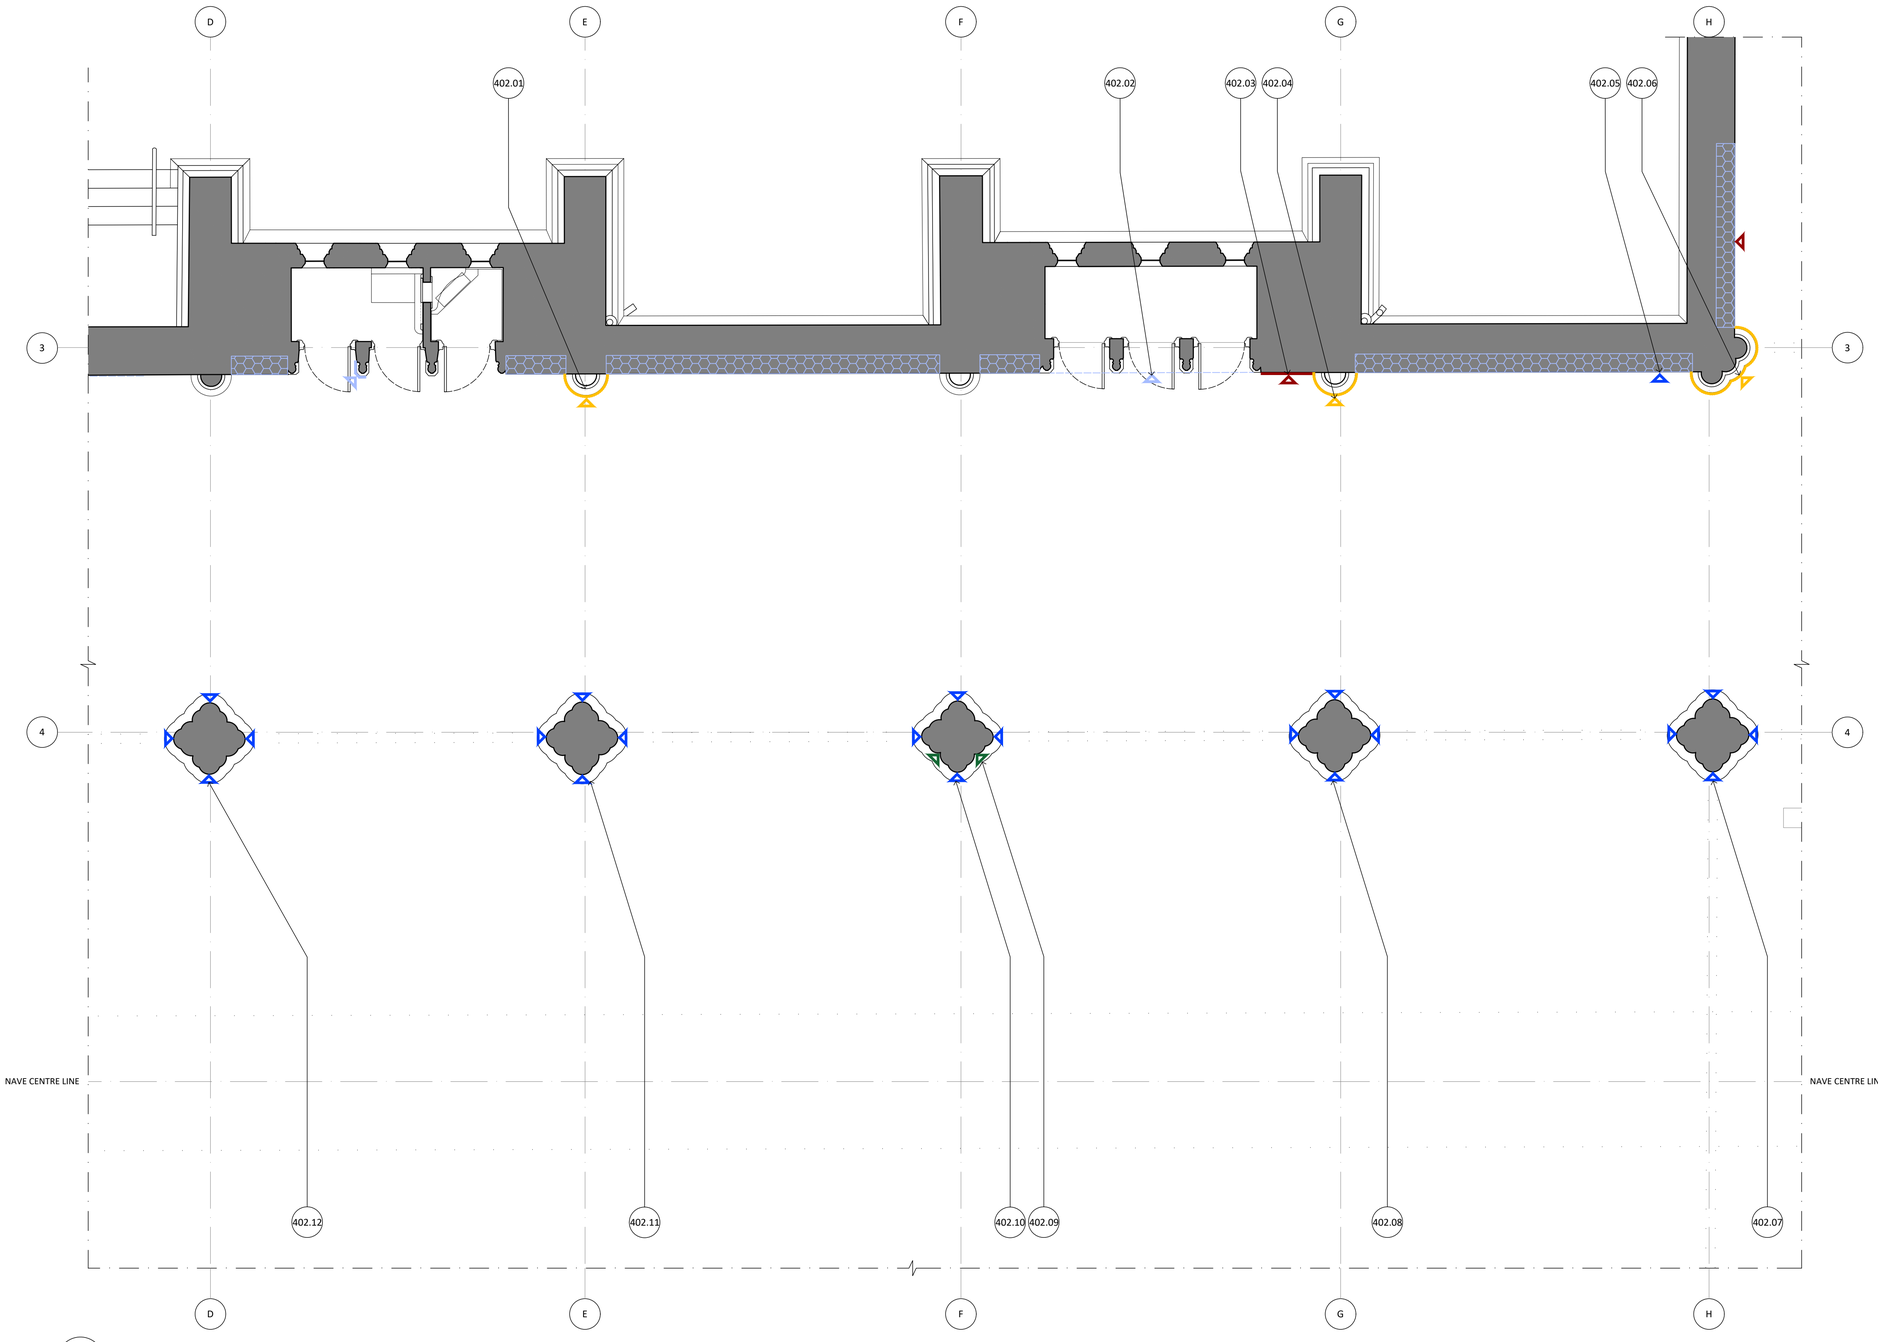

01 -- FLOOR PLAN - NAVE 2 OF 4
1:50

INTERNAL CONSERVATION NOTES:

1. ALL QUANTITIES RELATED TO THE CONSERVATION WORKS, PROVIDED IN THE SCHEDULES, ARE NOMINAL ONLY. THE CONTRACTOR SHALL VERIFY ON SITE AND NOTIFY THE ARCHITECT AND SUPERINTENDENT IN WRITING AS SOON AS ANY DISCREPANCIES ARE FOUND.
2. PROVIDE ALL SAMPLES AND SHOP DRAWINGS FOR APPROVAL BY SUPERINTENDENT PRIOR TO COMMENCEMENT OF WORKS.
3. CONTRACTOR IS TO STORE AND INSTALL ALL MATERIAL/PRODUCTS IN ACCORDANCE WITH THE MANUFACTURERS SPECIFICATION.
4. ITEMS ARE DRAWN INDICATIVELY. REFER TO SCHEDULE OF CONSERVATION WORKS FOR DETAILS.

LEGEND:


GENERAL REPAIRS

- G3 REMOVE EMBEDDED ITEM
- G4 PIGMENTED MORTAR MIX REPAIR. TO MATCH EXISTING ADJACENT COLOUR AND FINISH
- G5 POULTICE EFFLORESCENCE
- ITEM TO BE CAREFULLY REMOVED AND PROTECTED, RETAINED FOR LATER REINSTATEMENT
- DIRECTION OF REPAIR TO SURFACE NOT SHOWN (COLOUR DENOTES REPAIR TYPE)
- WORKS ABOVE SHOWN DASHED. COLOUR DENOTES REPAIR TYPE

REPAIR BY TYPE

- HP HARD PLASTER REPAIR
- TL TILE REPAIR
- BS BLUESTONE REPAIR
- SS SANDSTONE REPAIR
- WN WINDOW REPAIRS
- JN JOINERY REPAIRS
- MB MARBLE REPAIRS

KEY PLAN: NTS

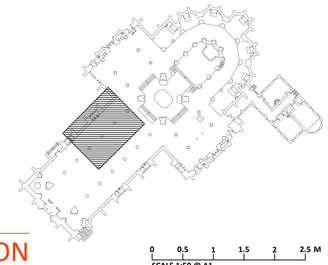

NOT FOR CONSTRUCTION

0 0,5 1 1,5 2 2,5 M
SCALE 1:50 @ A1

NO.	DATE	REVISION
DD1	21/02/2025	DESIGN DEVELOPMENT (50%)
DD2	05/05/2025	DESIGN DEVELOPMENT (70%)
DD3	08/08/2025	HERITAGE VICTORIA SUBMISSION

NOTE: ALL DIMENSIONS ARE TO BE VERIFIED ON SITE BEFORE COMMENCING ANY WORK OR PREPARING ANY SHOP DRAWINGS. SCALE INDICATED FOR REFERENCE ONLY. DO NOT SCALE OFF DRAWINGS. DO NOT SCALE DRAWINGS. OMISSIONS OR DISCREPANCIES ARE TO BE NOTIFIED TO THE ARCHITECT.

COPYRIGHT: THIS DRAWING IS COPYRIGHT AND REMAINS THE PROPERTY OF LOVELL CHEN.

PROJECT MANAGERS
ARMITAGE JONES
LEVEL 2, 37 LITTLE BOURKE STREET
MELBOURNE, VIC 3000

ACCESS CONSULTANT
BEFORE COMPLIANCE
1011/610 ST KILDA ROAD
MELBOURNE, VIC 3004

RELEVANT BUILDING SURVEYOR
ACCORD BUILDING CONSULTANTS
333 DRUMMOND STREET
CARLTON, VIC 3035

INTERIOR LIGHTING
2B DESIGNED
27 HODGSON STREET
FITZROY, VIC 3065

SERVICES
NDY
LEVEL 48, NORTH TOWER, 80 COLLINS STREET
MELBOURNE, VIC 3000

ACOUSTICS & AV CONSULTANT
HANSON ASSOCIATES
L1, 808 GLENFERRIE ROAD
HAWTHORN, VIC 3122

STRUCTURAL
4D WORKSHOP
MELBOURNE, VIC 3000
LEVEL 1, 360 LITTLE COLLINS STREET

CATHOLIC ARCHDIOCESE OF MELBOURNE

LOVELL CHEN
LEVEL 5, 176 WELLINGTON PARADE
EAST MELBOURNE 3002 AUSTRALIA
TEL +61 (0)3 9667 0800
enquiry@lovellchen.com.au
www.lovellchen.com.au

PROJECT
ST. PATRICK'S CATHEDRAL
RESTORATION AND RENEWAL


LOCATED ON WURUNDJERI COUNTRY

DRAWN	CHECKED	PROJECT NO.	DATE
WJ	SH	20240322	AUGUST 2024

DRAWING TITLE
INTERNAL CONSERVATION WORKS
NAVE 2 OF 4

PREPARED ON THE LANDS OF THE WURUNDJERI PEOPLE

ISSUE	SCALE	DRAWING NO.	REVISION
AUTHORITY	1:50@A1	A-402	DD3

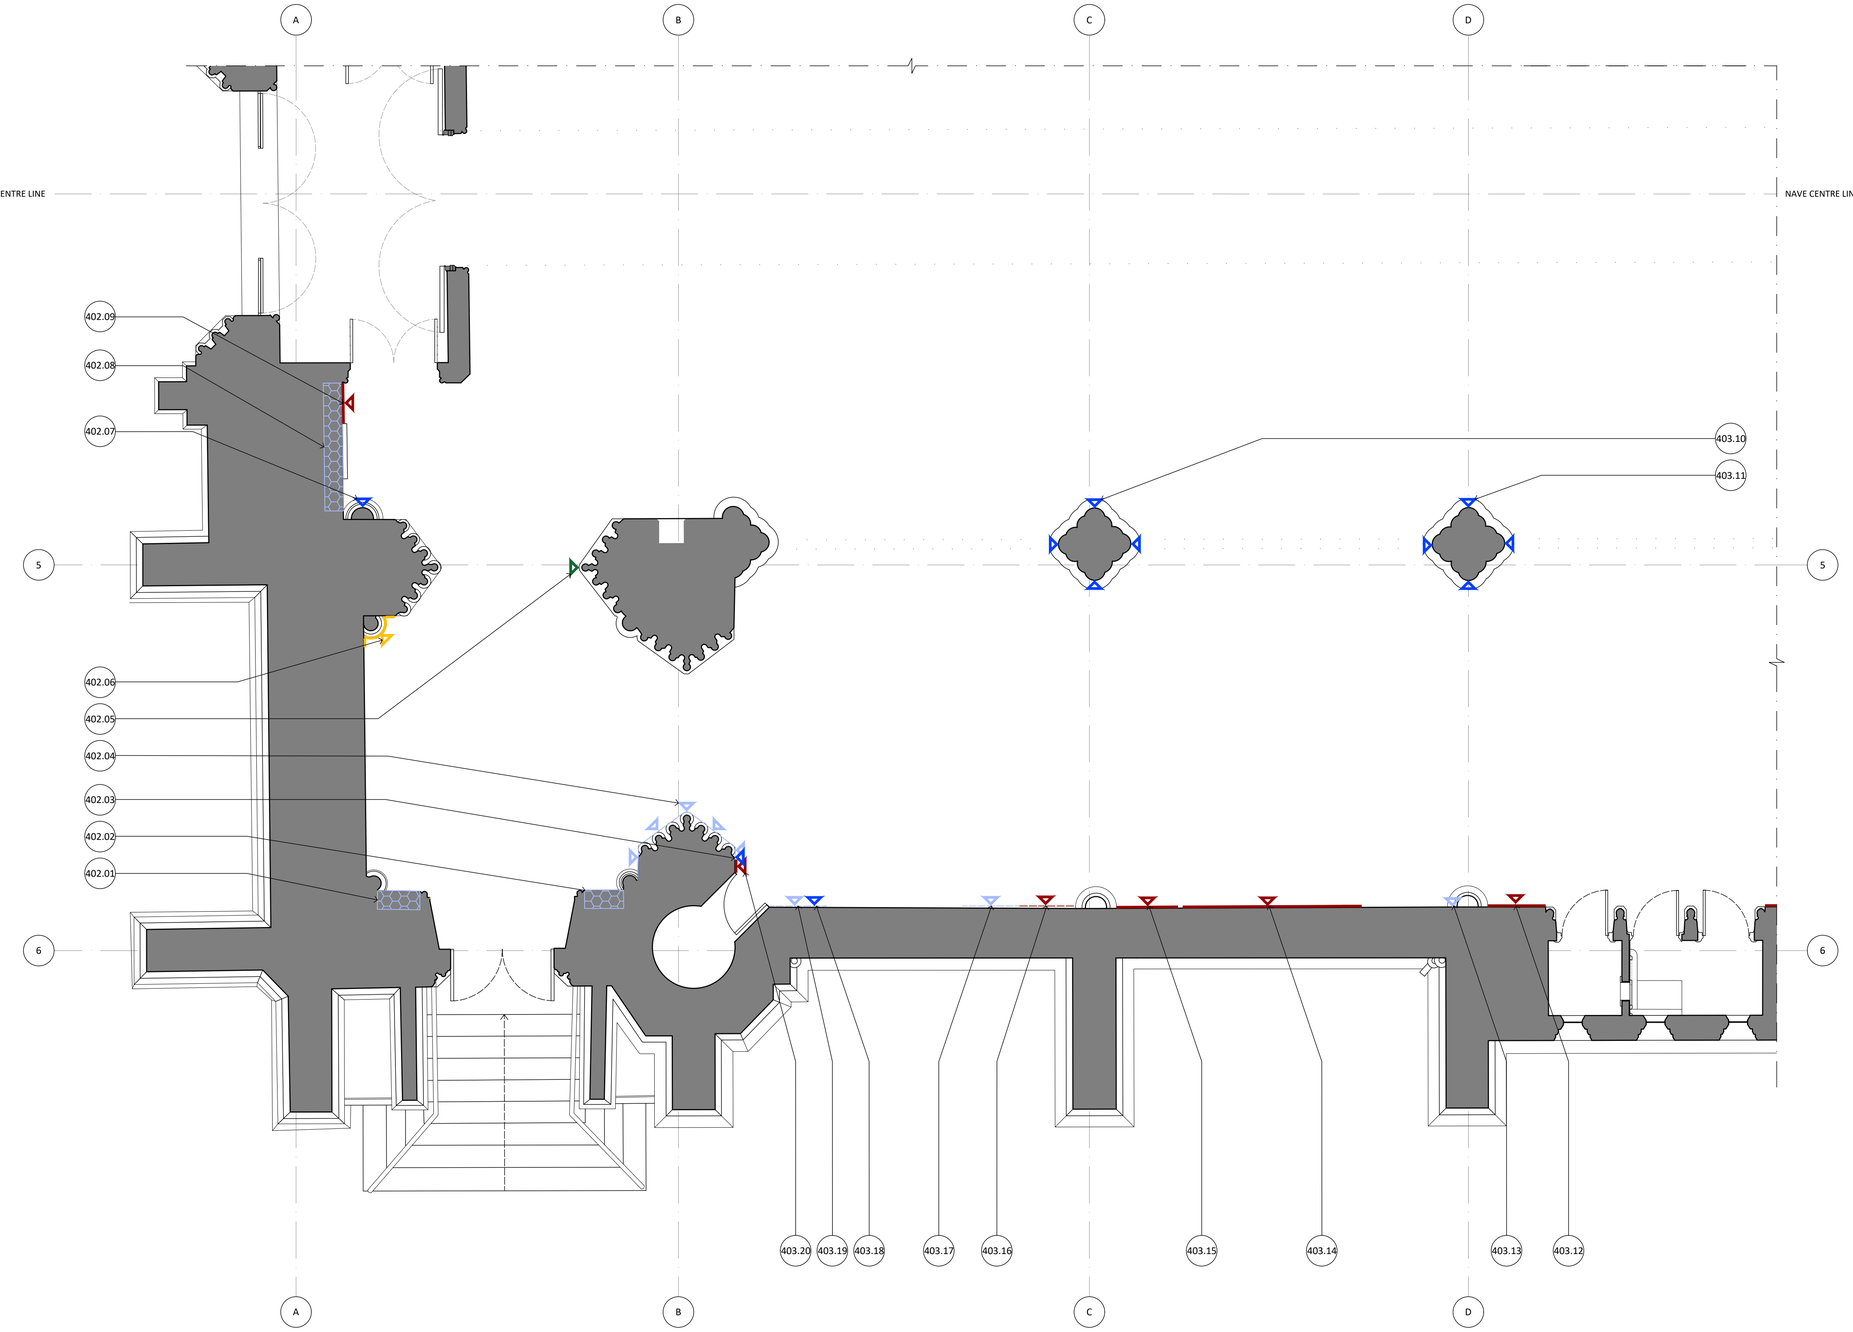

01 -- FLOOR PLAN - NAVE 1 OF 4
1:50

INTERNAL CONSERVATION NOTES:

1. ALL QUANTITIES RELATED TO THE CONSERVATION WORKS, PROVIDED IN THE SCHEDULES, ARE NOMINAL ONLY. THE CONTRACTOR SHALL VERIFY ON SITE AND NOTIFY THE ARCHITECT AND SUPERINTENDENT IN WRITING AS SOON AS ANY DISCREPANCIES ARE FOUND.
2. PROVIDE ALL SAMPLES AND SHOP DRAWINGS FOR APPROVAL BY SUPERINTENDENT PRIOR TO COMMENCEMENT OF WORKS.
3. CONTRACTOR IS TO STORE AND INSTALL ALL MATERIAL/PRODUCTS IN ACCORDANCE WITH THE MANUFACTURERS SPECIFICATION.
4. ITEMS ARE DRAWN INDICATIVELY. REFER TO SCHEDULE OF CONSERVATION WORKS FOR DETAILS.

LEGEND:


GENERAL REPAIRS

- G3 REMOVE EMBEDDED ITEM
- G4 PIGMENTED MORTAR MIX REPAIR. TO MATCH EXISTING ADJACENT COLOUR AND FINISH
- G5 POULTICE EFFLORESCENCE
- ITEM TO BE CAREFULLY REMOVED AND PROTECTED, RETAINED FOR LATER REINSTATEMENT
- DIRECTION OF REPAIR TO SURFACE NOT SHOWN (COLOUR DENOTES REPAIR TYPE)
- WORKS ABOVE SHOWN DASHED. COLOUR DENOTES REPAIR TYPE

REPAIR BY TYPE

- HP HARD PLASTER REPAIR
- TL TILE REPAIR
- BS BLUESTONE REPAIR
- SS SANDSTONE REPAIR
- WN WINDOW REPAIRS
- JN JOINERY REPAIRS
- MB MARBLE REPAIRS

KEY PLAN: NTS

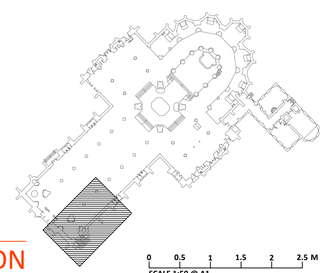

NOT FOR CONSTRUCTION

0 0.5 1 1.5 2 2.5 M
SCALE 1:50 @ A1

NO.	DATE	REVISION
DD1	21/02/2025	DESIGN DEVELOPMENT (50%)
DD2	05/05/2025	DESIGN DEVELOPMENT (70%)
DD3	08/08/2025	HERITAGE VICTORIA SUBMISSION

NOTE: ALL DIMENSIONS ARE TO BE VERIFIED ON SITE BEFORE COMMENCING ANY WORK OR PREPARING ANY SHOP DRAWINGS. SCALE INDICATED FOR REFERENCE ONLY. DO NOT SCALE OFF DRAWINGS. DO NOT SCALE DRAWINGS. OMISSIONS OR DISCREPANCIES ARE TO BE NOTIFIED TO THE ARCHITECT.

COPYRIGHT: THIS DRAWING IS COPYRIGHT AND REMAINS THE PROPERTY OF LOVELL CHEN.

PROJECT MANAGERS
ARMITAGE JONES
LEVEL 2, 37 LITTLE BOURKE STREET
MELBOURNE, VIC 3000

ACCESS CONSULTANT
BEFORE COMPLIANCE
1011/610 ST KILDA ROAD
MELBOURNE, VIC 3004

RELEVANT BUILDING SURVEYOR
ACCORD BUILDING CONSULTANTS
333 DRUMMOND STREET
CARLTON, VIC 3035

INTERIOR LIGHTING
2B DESIGNED
27 HODGSON STREET
FITZROY, VIC 3065

SERVICES
NDY
LEVEL 48, NORTH TOWER, 80 COLLINS STREET
MELBOURNE, VIC 3000

ACOUSTICS & AV CONSULTANT
HANSON ASSOCIATES
L1, 808 GLENFERRIE ROAD
HAWTHORN, VIC 3122

STRUCTURAL
4D WORKSHOP
MELBOURNE, VIC 3000
LEVEL 1, 360 LITTLE COLLINS STREET

CATHOLIC ARCHDIOCESE OF MELBOURNE

LOVELL CHEN
LEVEL 5, 176 WELLINGTON PARADE
EAST MELBOURNE 3002 AUSTRALIA
TEL +61 (0)3 9667 0800
enquiry@lovellchen.com.au
www.lovellchen.com.au

PROJECT
ST. PATRICK'S CATHEDRAL
RESTORATION AND RENEWAL


LOCATED ON WURUNDJERI COUNTRY

DRAWN	CHECKED	PROJECT NO.	DATE
WJ	SH	20240322	AUGUST 2024

DRAWING TITLE
INTERNAL CONSERVATION WORKS
NAVE 3 OF 4

PREPARED ON THE LANDS OF THE WURUNDJERI PEOPLE

ISSUE	SCALE	DRAWING NO.	REVISION
AUTHORITY	1:50@A1	A-403	DD3

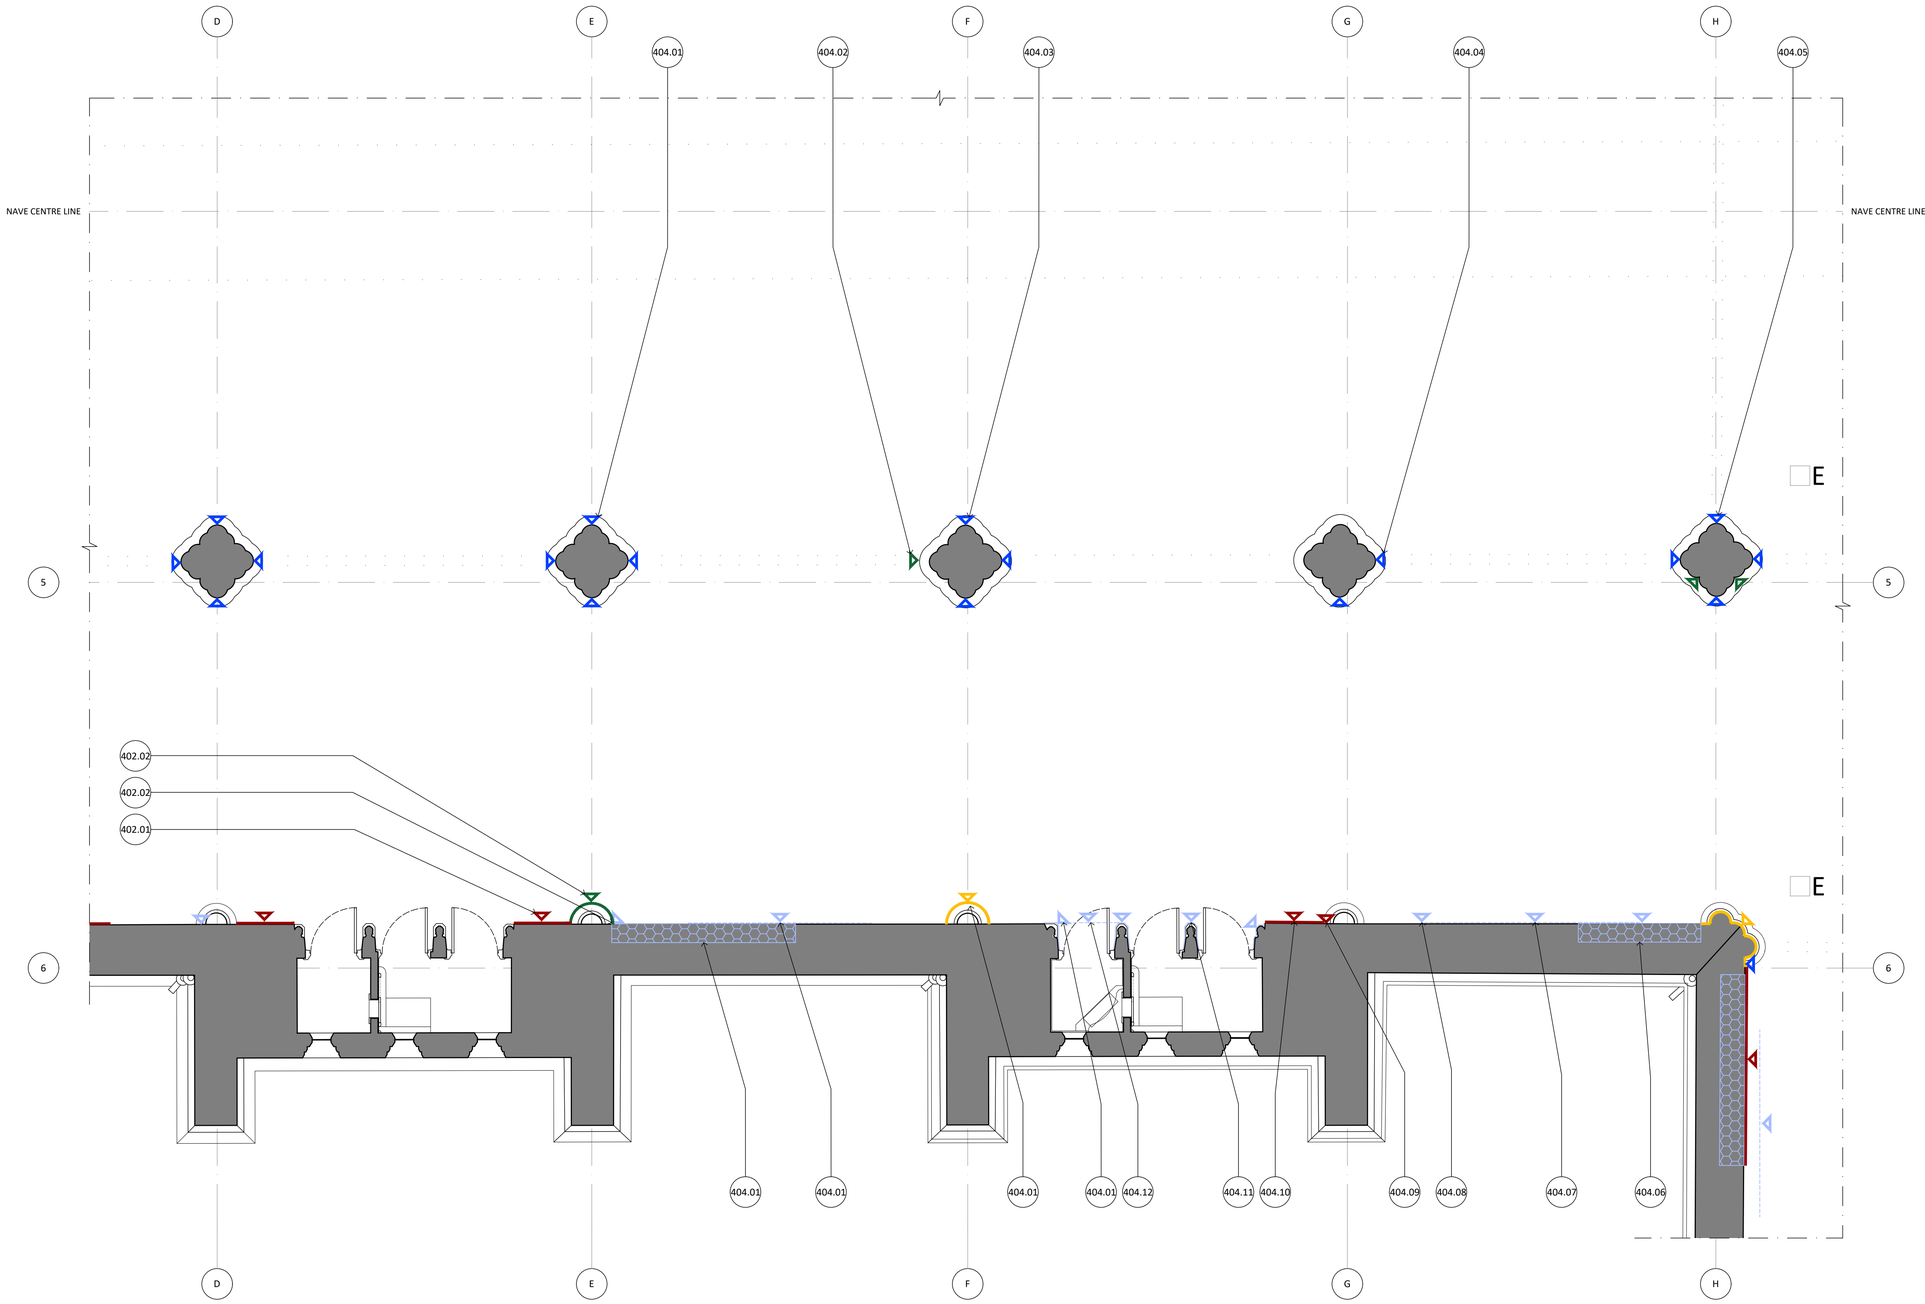

01 -- FLOOR PLAN - NAVE 4 OF 4
1:50

INTERNAL CONSERVATION NOTES:

1. ALL QUANTITIES RELATED TO THE CONSERVATION WORKS, PROVIDED IN THE SCHEDULES, ARE NOMINAL ONLY. THE CONTRACTOR SHALL VERIFY ON SITE AND NOTIFY THE ARCHITECT AND SUPERINTENDENT IN WRITING AS SOON AS ANY DISCREPANCIES ARE FOUND.
2. PROVIDE ALL SAMPLES AND SHOP DRAWINGS FOR APPROVAL BY SUPERINTENDENT PRIOR TO COMMENCEMENT OF WORKS.
3. CONTRACTOR IS TO STORE AND INSTALL ALL MATERIAL/PRODUCTS IN ACCORDANCE WITH THE MANUFACTURERS SPECIFICATION.
4. ITEMS ARE DRAWN INDICATIVELY. REFER TO SCHEDULE OF CONSERVATION WORKS FOR DETAILS.

LEGEND:


GENERAL REPAIRS

- G3 REMOVE EMBEDDED ITEM
- G4 PIGMENTED MORTAR MIX REPAIR. TO MATCH EXISTING ADJACENT COLOUR AND FINISH
- G5 POULTICE EFFLORESCENCE
- ITEM TO BE CAREFULLY REMOVED AND PROTECTED, RETAINED FOR LATER REINSTATEMENT
- DIRECTION OF REPAIR TO SURFACE NOT SHOWN (COLOUR DENOTES REPAIR TYPE)
- WORKS ABOVE SHOWN DASHED. COLOUR DENOTES REPAIR TYPE

REPAIR BY TYPE

- HP HARD PLASTER REPAIR
- TL TILE REPAIR
- BS BLUESTONE REPAIR
- SS SANDSTONE REPAIR
- WN WINDOW REPAIRS
- JN JOINERY REPAIRS
- MB MARBLE REPAIRS

KEY PLAN: NTS

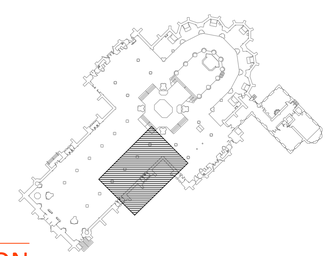

NOT FOR CONSTRUCTION

0 0.5 1 1.5 2 2.5 M
SCALE 1:50 @ A1

NO.	DATE	REVISION
DD1	21/02/2025	DESIGN DEVELOPMENT (50%)
DD2	05/05/2025	DESIGN DEVELOPMENT (70%)
DD3	08/08/2025	HERITAGE VICTORIA SUBMISSION

NOTE: ALL DIMENSIONS ARE TO BE VERIFIED ON SITE BEFORE COMMENCING ANY WORK OR PREPARING ANY SHOP DRAWINGS. SCALE INDICATED FOR REFERENCE ONLY. DO NOT SCALE OFF DRAWINGS. DO NOT SCALE DRAWINGS. OMISSIONS OR DISCREPANCIES ARE TO BE NOTIFIED TO THE ARCHITECT.

COPYRIGHT: THIS DRAWING IS COPYRIGHT AND REMAINS THE PROPERTY OF LOVELL CHEN.

PROJECT MANAGERS
ARMITAGE JONES
LEVEL 2, 37 LITTLE BOURKE STREET
MELBOURNE, VIC 3000

ACCESS CONSULTANT
BEFORE COMPLIANCE
1011/610 ST KILDA ROAD
MELBOURNE, VIC 3004

RELEVANT BUILDING SURVEYOR
ACCORD BUILDING CONSULTANTS
333 DRUMMOND STREET
CARLTON, VIC 3035

INTERIOR LIGHTING
2B DESIGNED
27 HODGSON STREET
FITZROY, VIC 3065

SERVICES
NDY
LEVEL 48, NORTH TOWER, 80 COLLINS STREET
MELBOURNE, VIC 3000

ACOUSTICS & AV CONSULTANT
HANSON ASSOCIATES
L1, 808 GLENFERRIE ROAD
HAWTHORN, VIC 3122

STRUCTURAL
4D WORKSHOP
MELBOURNE, VIC 3000
LEVEL 1, 360 LITTLE COLLINS STREET

CATHOLIC ARCHDIOCESE OF MELBOURNE

LOVELL CHEN
LEVEL 5, 176 WELLINGTON PARADE
EAST MELBOURNE 3002 AUSTRALIA
TEL +61 (0)3 9667 0800
enquiry@lovellchen.com.au
www.lovellchen.com.au

PROJECT
ST. PATRICK'S CATHEDRAL
RESTORATION AND RENEWAL


LOCATED ON WURUNDJERI COUNTRY

DRAWN	CHECKED	PROJECT NO.	DATE
WJ	SH	20240322	AUGUST 2024

DRAWING TITLE
INTERNAL CONSERVATION WORKS
NAVE 4 OF 4

PREPARED ON THE LANDS OF THE WURUNDJERI PEOPLE

ISSUE	SCALE	DRAWING NO.	REVISION
AUTHORITY	1:50@A1	A-404	DD3

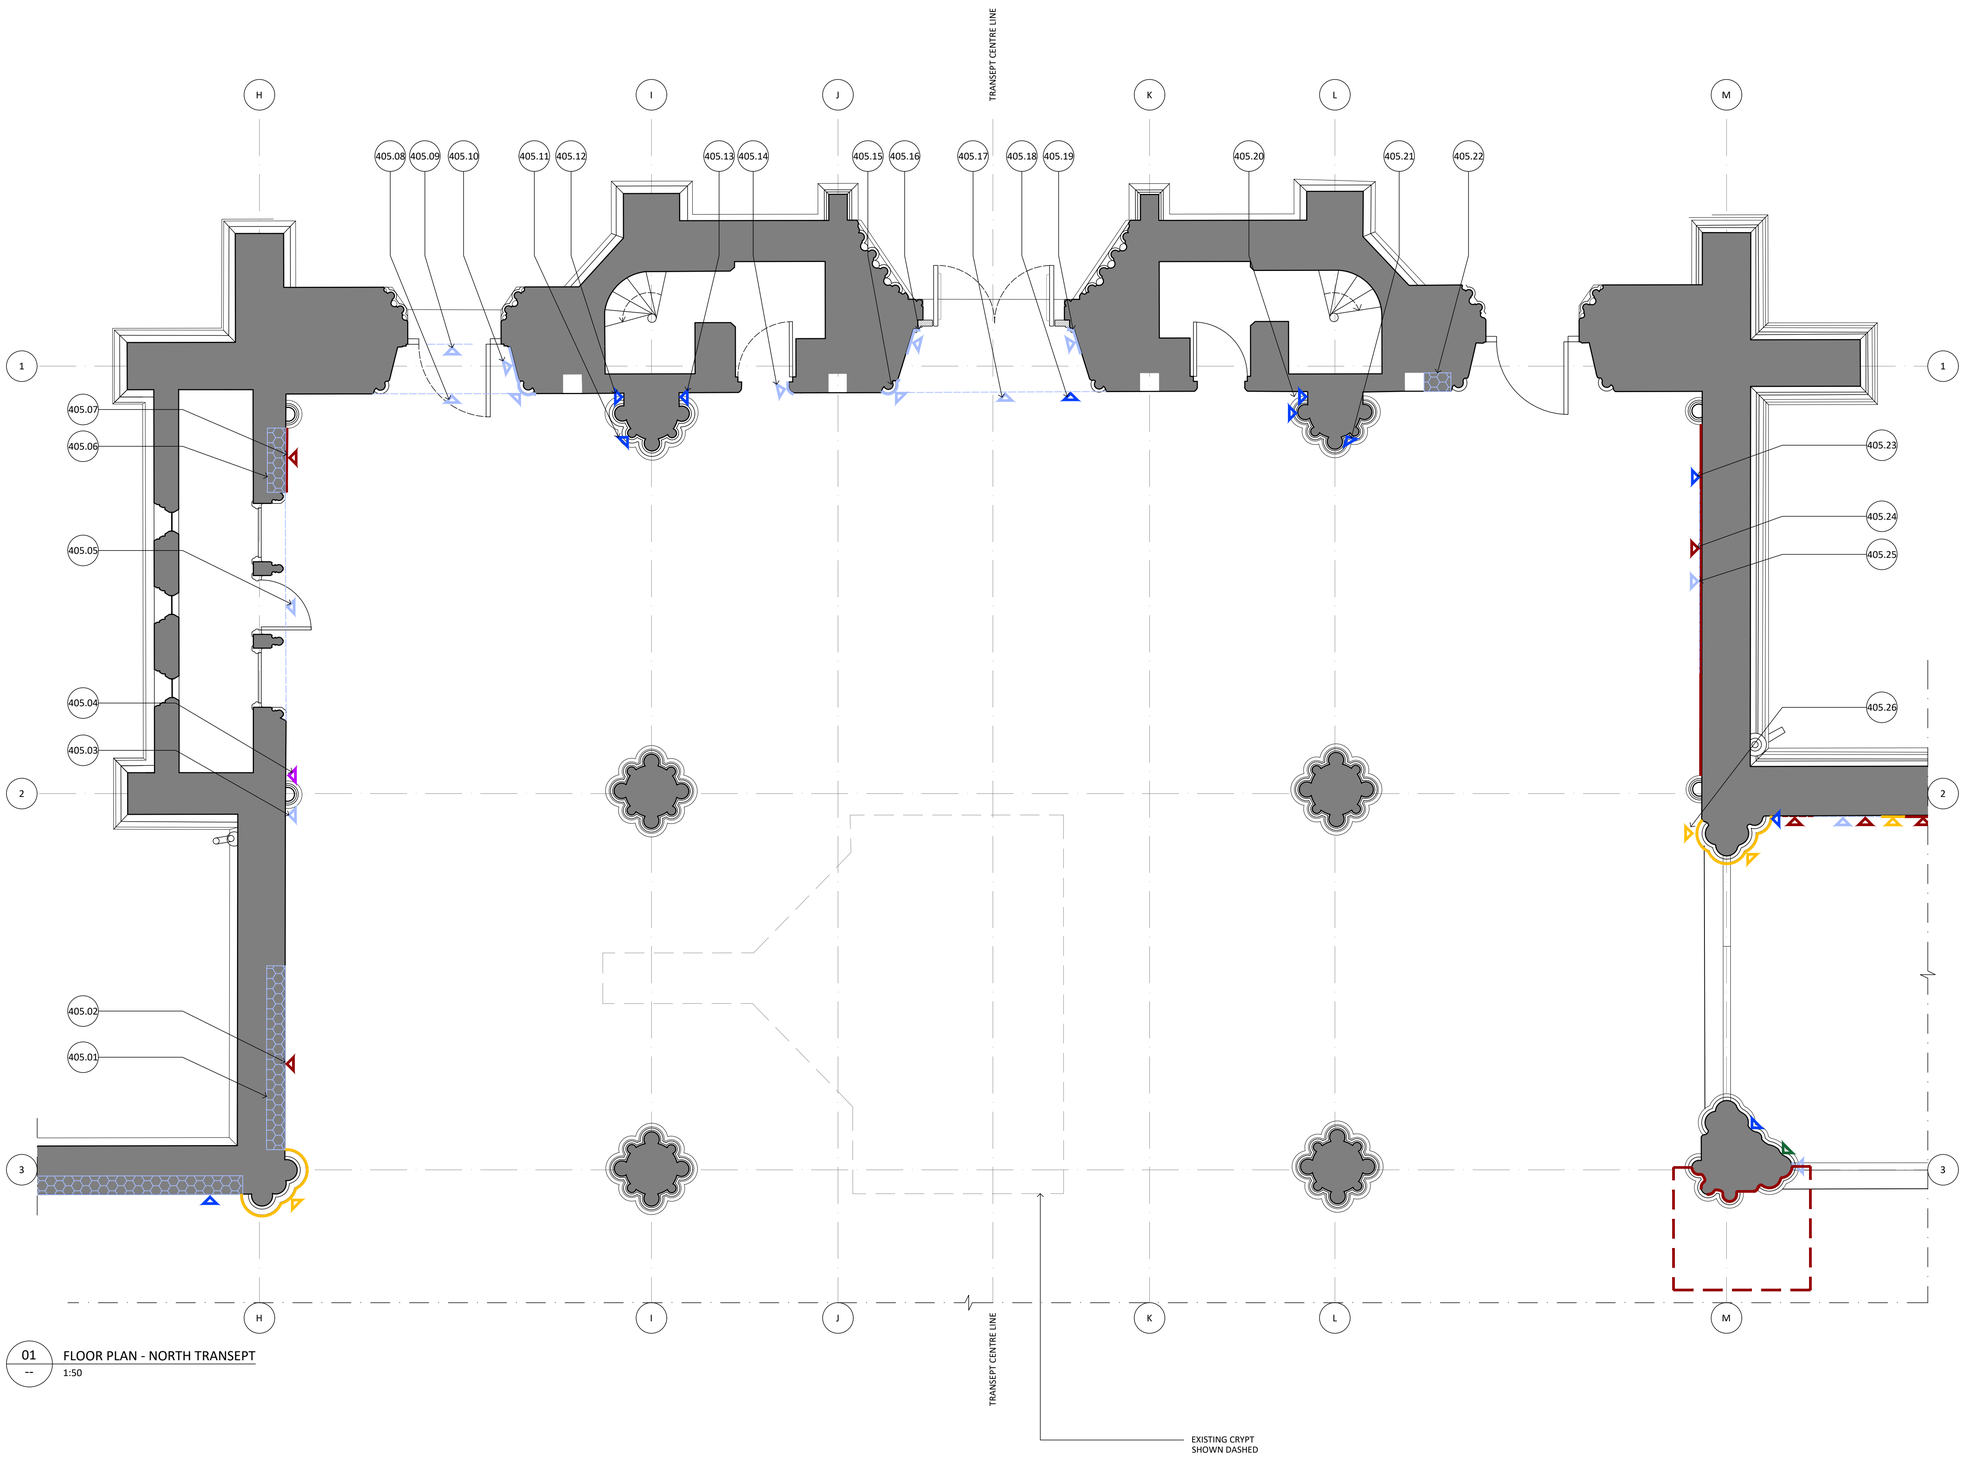

01
--
FLOOR PLAN - NORTH TRANSEPT
1:50

INTERNAL CONSERVATION NOTES:

1. ALL QUANTITIES RELATED TO THE CONSERVATION WORKS, PROVIDED IN THE SCHEDULES, ARE NOMINAL ONLY. THE CONTRACTOR SHALL VERIFY ON SITE AND NOTIFY THE ARCHITECT AND SUPERINTENDENT IN WRITING AS SOON AS ANY DISCREPANCIES ARE FOUND.
2. PROVIDE ALL SAMPLES AND SHOP DRAWINGS FOR APPROVAL BY SUPERINTENDENT PRIOR TO COMMENCEMENT OF WORKS.
3. CONTRACTOR IS TO STORE AND INSTALL ALL MATERIAL/PRODUCTS IN ACCORDANCE WITH THE MANUFACTURERS SPECIFICATION.
4. ITEMS ARE DRAWN INDICATIVELY. REFER TO SCHEDULE OF CONSERVATION WORKS FOR DETAILS.

LEGEND:


GENERAL REPAIRS

- G3 REMOVE EMBEDDED ITEM
- G4 PIGMENTED MORTAR MIX REPAIR. TO MATCH EXISTING ADJACENT COLOUR AND FINISH
- G5 POULTICE EFFLORESCENCE
- ITEM TO BE CAREFULLY REMOVED AND PROTECTED, RETAINED FOR LATER REINSTATEMENT
- DIRECTION OF REPAIR TO SURFACE NOT SHOWN (COLOUR DENOTES REPAIR TYPE)
- WORKS ABOVE SHOWN DASHED. COLOUR DENOTES REPAIR TYPE

REPAIR BY TYPE

- HP HARD PLASTER REPAIR
- TL TILE REPAIR
- BS BLUESTONE REPAIR
- SS SANDSTONE REPAIR
- WN WINDOW REPAIRS
- JN JOINERY REPAIRS
- MB MARBLE REPAIRS

KEY PLAN: NTS

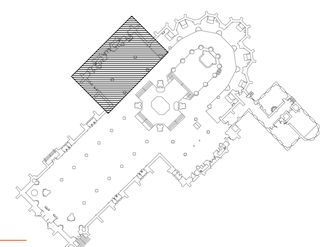

NOT FOR CONSTRUCTION

0 0.5 1 1.5 2 2.5 M
SCALE 1:50 @ A1

NO.	DATE	REVISION
DD1	21/02/2025	DESIGN DEVELOPMENT (50%)
DD2	05/05/2025	DESIGN DEVELOPMENT (70%)
DD3	08/08/2025	HERITAGE VICTORIA SUBMISSION

NOTE: ALL DIMENSIONS ARE TO BE VERIFIED ON SITE BEFORE COMMENCING ANY WORK OR PREPARING ANY SHOP DRAWINGS. SCALE INDICATED FOR REFERENCE ONLY. DO NOT SCALE OFF DRAWINGS. DO NOT SCALE DRAWINGS. OMISSIONS OR DISCREPANCIES ARE TO BE NOTIFIED TO THE ARCHITECT.

COPYRIGHT: THIS DRAWING IS COPYRIGHT AND REMAINS THE PROPERTY OF LOVELL CHEN.

PROJECT MANAGERS
ARMITAGE JONES
LEVEL 2, 37 LITTLE BOURKE STREET
MELBOURNE, VIC 3000

ACCESS CONSULTANT
BEFORE COMPLIANCE
1011/610 ST KILDA ROAD
MELBOURNE, VIC 3004

RELEVANT BUILDING SURVEYOR
ACCORD BUILDING CONSULTANTS
333 DRUMMOND STREET
CARLTON, VIC 3035

INTERIOR LIGHTING
2B DESIGNED
27 HODGSON STREET
FITZROY, VIC 3065

SERVICES
NDY
LEVEL 48, NORTH TOWER, 80 COLLINS STREET
MELBOURNE, VIC 3000

ACOUSTICS & AV CONSULTANT
HANSON ASSOCIATES
L1, 808 GLENFERRIE ROAD
HAWTHORN, VIC 3122

STRUCTURAL
4D WORKSHOP
MELBOURNE, VIC 3000
LEVEL 1, 360 LITTLE COLLINS STREET

CATHOLIC ARCHDIOCESE OF MELBOURNE

LOVELL CHEN
LEVEL 5, 176 WELLINGTON PARADE
EAST MELBOURNE 3002 AUSTRALIA
TEL +61 (0)3 9667 0800
enquiry@lovellchen.com.au
www.lovellchen.com.au

PROJECT
ST. PATRICK'S CATHEDRAL
RESTORATION AND RENEWAL

LOCATED ON WURUNDJERI COUNTRY

DRAWN	CHECKED	PROJECT NO.	DATE
WJ	SH	20240322	AUGUST 2024

DRAWING TITLE
INTERNAL CONSERVATION WORKS
NORTH TRANSEPT

PREPARED ON THE LANDS OF THE WURUNDJERI PEOPLE

ISSUE	SCALE	DRAWING NO.	REVISION
AUTHORITY	1:50@A1	A-405	DD3

INTERNAL CONSERVATION NOTES:

1. ALL QUANTITIES RELATED TO THE CONSERVATION WORKS, PROVIDED IN THE SCHEDULES, ARE NOMINAL ONLY. THE CONTRACTOR SHALL VERIFY ON SITE AND NOTIFY THE ARCHITECT AND SUPERINTENDENT IN WRITING AS SOON AS ANY DISCREPANCIES ARE FOUND.
2. PROVIDE ALL SAMPLES AND SHOP DRAWINGS FOR APPROVAL BY SUPERINTENDENT PRIOR TO COMMENCEMENT OF WORKS.
3. CONTRACTOR IS TO STORE AND INSTALL ALL MATERIAL/PRODUCTS IN ACCORDANCE WITH THE MANUFACTURERS SPECIFICATION.
4. ITEMS ARE DRAWN INDICATIVELY. REFER TO SCHEDULE OF CONSERVATION WORKS FOR DETAILS.


LEGEND:

GENERAL REPAIRS

- G3 REMOVE EMBEDDED ITEM
- G4 PIGMENTED MORTAR MIX REPAIR. TO MATCH EXISTING ADJACENT COLOUR AND FINISH
- G5 POULTICE EFFLORESCENCE
- ITEM TO BE CAREFULLY REMOVED AND PROTECTED, RETAINED FOR LATER REINSTATEMENT
- DIRECTION OF REPAIR TO SURFACE NOT SHOWN (COLOUR DENOTES REPAIR TYPE)
- WORKS ABOVE SHOWN DASHED. COLOUR DENOTES REPAIR TYPE


REPAIR BY TYPE

- HP HARD PLASTER REPAIR
- TL TILE REPAIR
- BS BLUESTONE REPAIR
- SS SANDSTONE REPAIR
- WN WINDOW REPAIRS
- JN JOINERY REPAIRS
- MB MARBLE REPAIRS

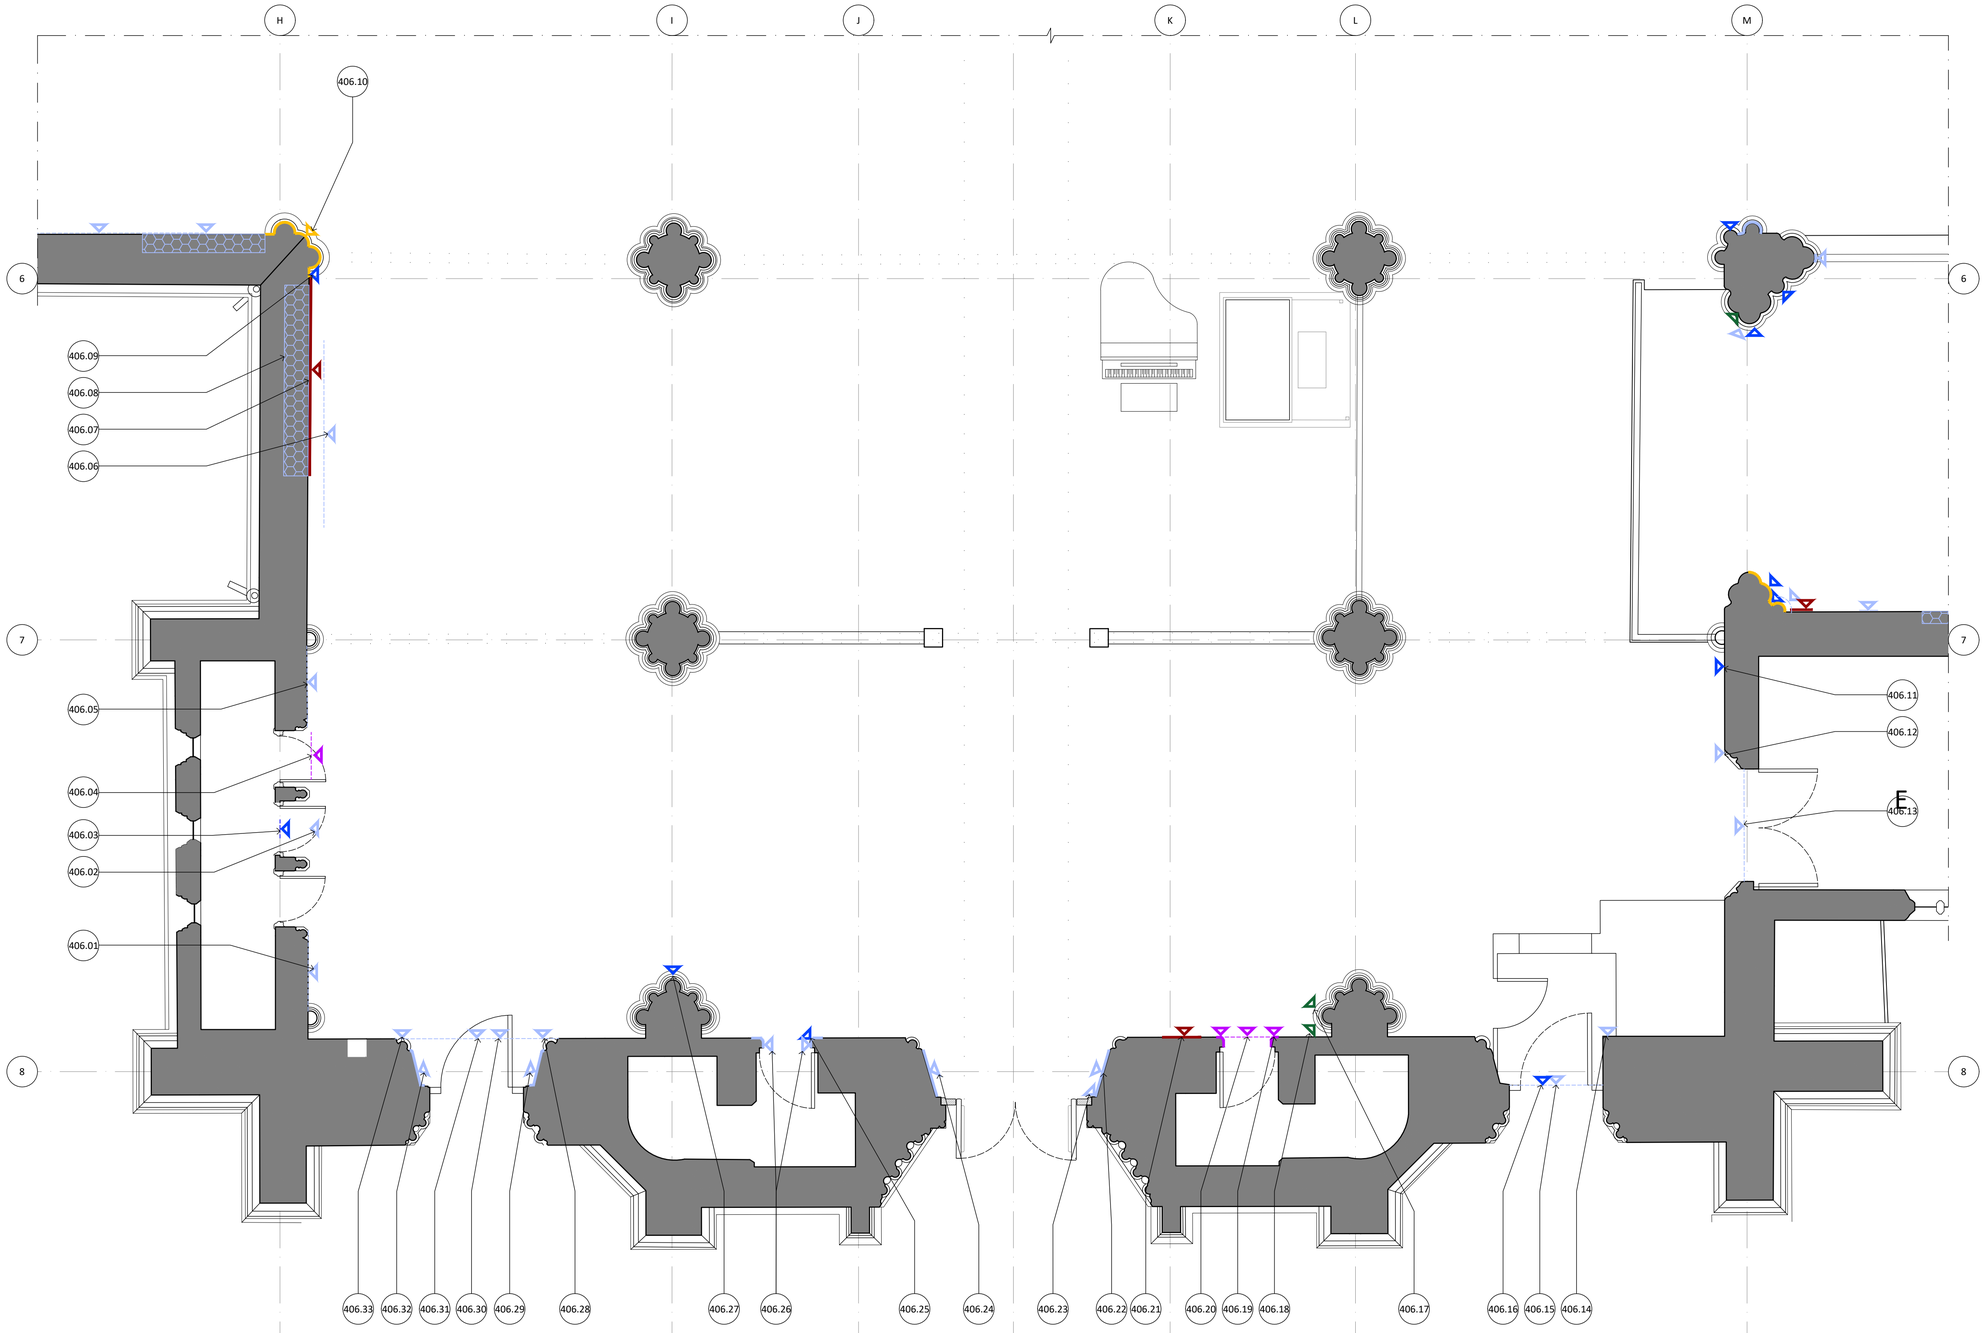

01 -- FLOOR PLAN - SOUTH TRANSEPT
1:50

KEY PLAN: NTS

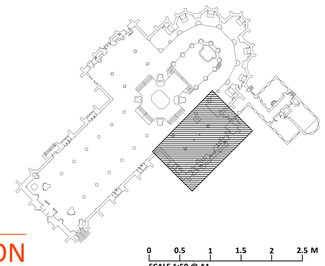

NOT FOR CONSTRUCTION

0 0.5 1 1.5 2 2.5 M
SCALE 1:50 @ A1

NO.	DATE	REVISION
DD1	21/02/2025	DESIGN DEVELOPMENT (50%)
DD2	05/05/2025	DESIGN DEVELOPMENT (70%)
DD3	08/08/2025	HERITAGE VICTORIA SUBMISSION

NOTE: ALL DIMENSIONS ARE TO BE VERIFIED ON SITE BEFORE COMMENCING ANY WORK OR PREPARING ANY SHOP DRAWINGS. SCALE INDICATED FOR REFERENCE ONLY. DO NOT SCALE OFF DRAWINGS. DO NOT SCALE DRAWINGS. OMISSIONS OR DISCREPANCIES ARE TO BE NOTIFIED TO THE ARCHITECT.

COPYRIGHT: THIS DRAWING IS COPYRIGHT AND REMAINS THE PROPERTY OF LOVELL CHEN.

PROJECT MANAGERS
ARMITAGE JONES
LEVEL 2, 37 LITTLE BOURKE STREET
MELBOURNE, VIC 3000

ACCESS CONSULTANT
BEFORE COMPLIANCE
1011/610 ST KILDA ROAD
MELBOURNE, VIC 3004

RELEVANT BUILDING SURVEYOR
ACCORD BUILDING CONSULTANTS
333 DRUMMOND STREET
CARLTON, VIC 3035

INTERIOR LIGHTING
2B DESIGNED
27 HODGSON STREET
FITZROY, VIC 3065

SERVICES
NDY
LEVEL 48, NORTH TOWER, 80 COLLINS STREET
MELBOURNE, VIC 3000

ACOUSTICS & AV CONSULTANT
HANSON ASSOCIATES
L1, 808 GLENFERRIE ROAD
HAWTHORN, VIC 3122

STRUCTURAL
4D WORKSHOP
MELBOURNE, VIC 3000
LEVEL 1, 360 LITTLE COLLINS STREET

CATHOLIC ARCHDIOCESE OF MELBOURNE

LOVELL CHEN
LEVEL 5, 176 WELLINGTON PARADE
EAST MELBOURNE 3002 AUSTRALIA
TEL +61 (0)3 9667 0800
enquiry@lovellchen.com.au
www.lovellchen.com.au

PROJECT
ST. PATRICK'S CATHEDRAL
RESTORATION AND RENEWAL


LOCATED ON WURUNDJERI COUNTRY

DRAWN	CHECKED	PROJECT NO.	DATE
WJ	SH	20240322	AUGUST 2024

DRAWING TITLE
INTERNAL CONSERVATION WORKS
SOUTH TRANSEPT

PREPARED ON THE LANDS OF THE WURUNDJERI PEOPLE

ISSUE	SCALE	DRAWING NO.	REVISION
AUTHORITY	1:50@A1	A-406	DD3

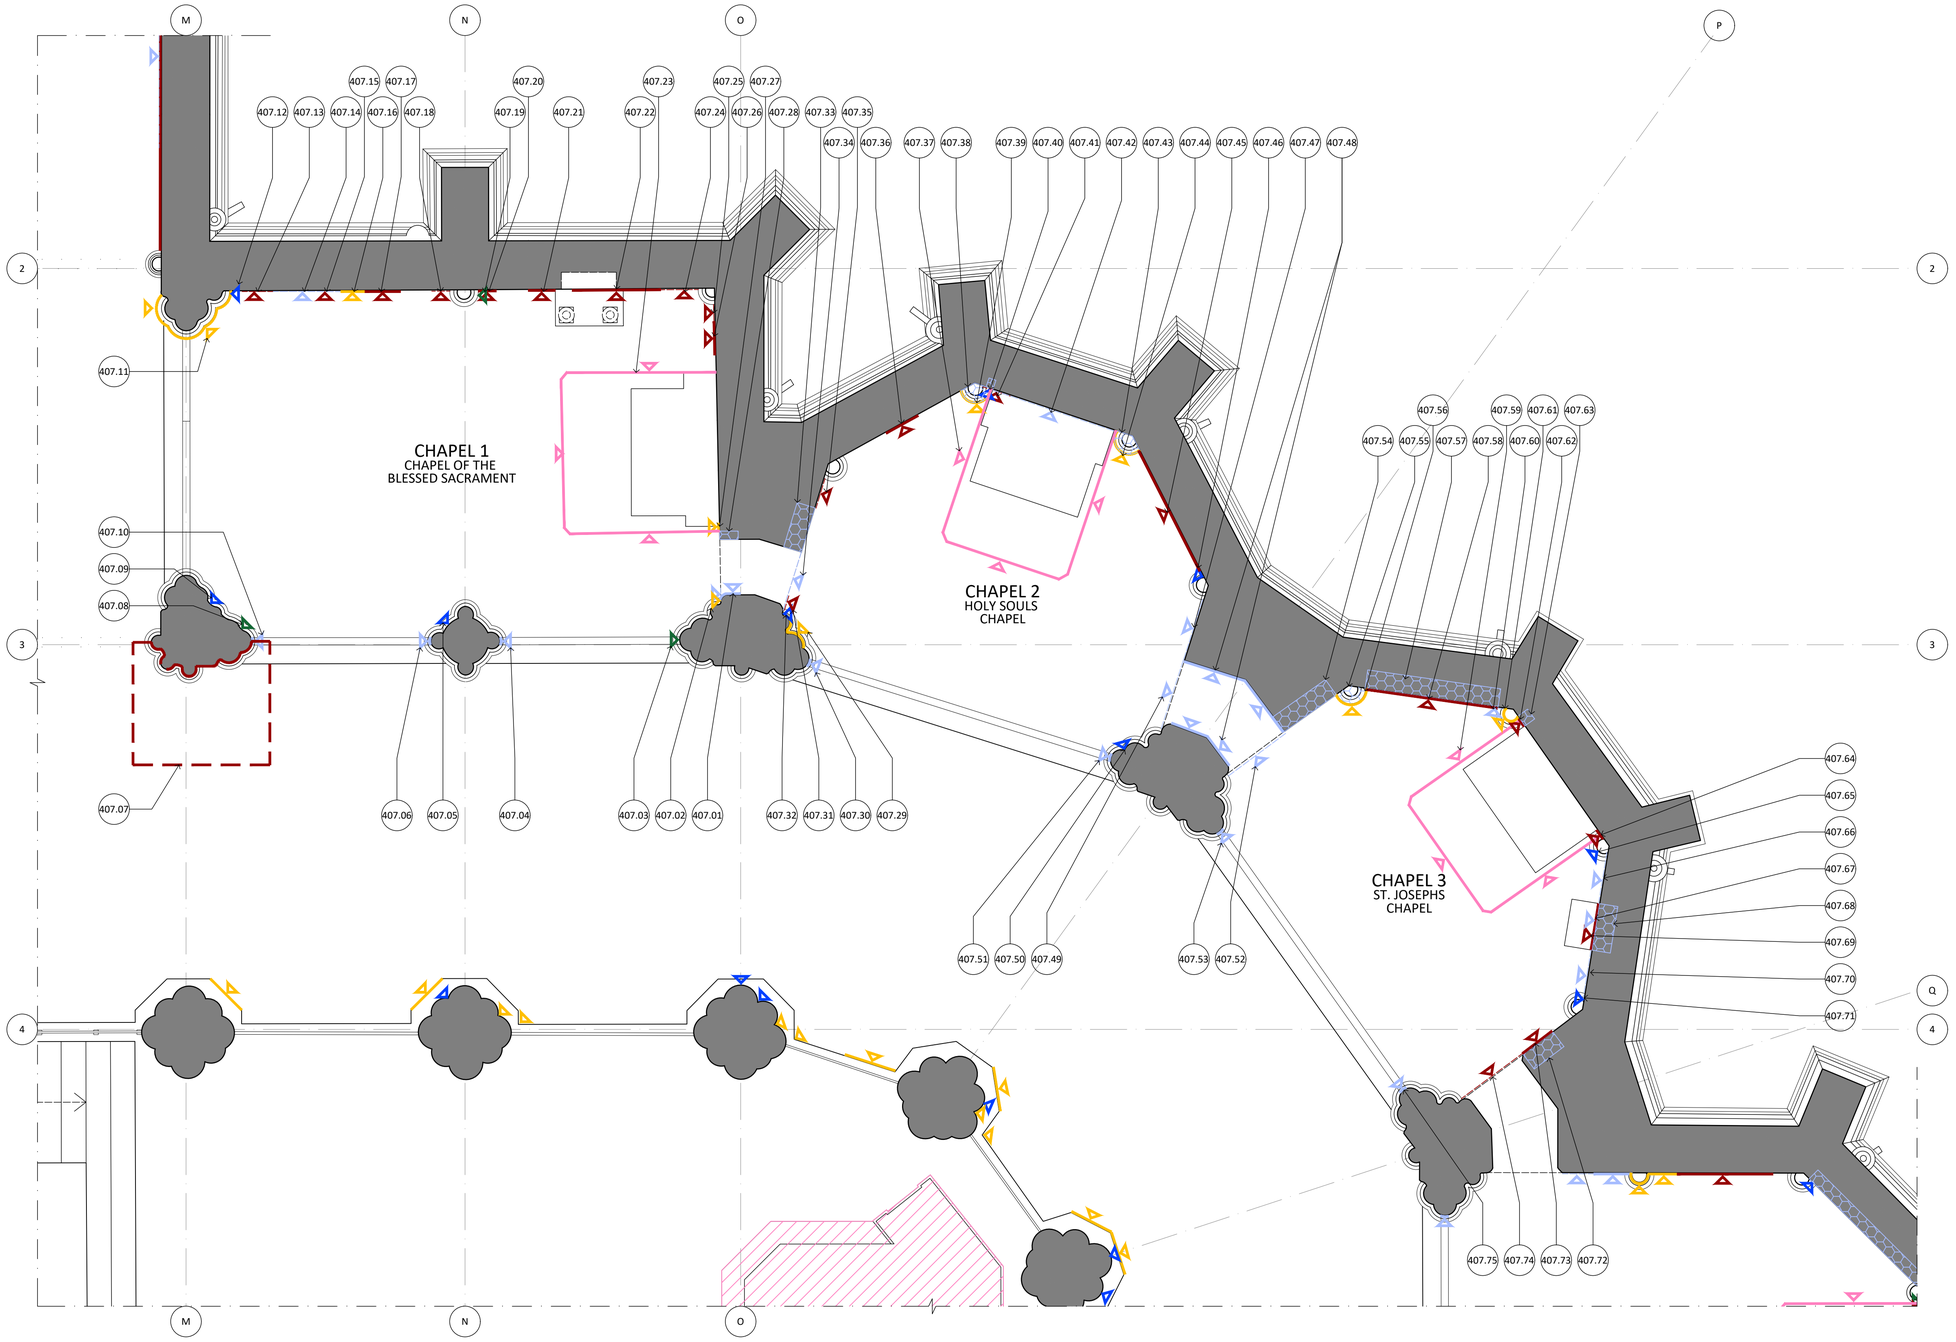

01
-
FLOOR PLAN - CHAPELS 1 OF 3
1:50

INTERNAL CONSERVATION NOTES:

1. ALL QUANTITIES RELATED TO THE CONSERVATION WORKS, PROVIDED IN THE SCHEDULES, ARE NOMINAL ONLY. THE CONTRACTOR SHALL VERIFY ON SITE AND NOTIFY THE ARCHITECT AND SUPERINTENDENT IN WRITING AS SOON AS ANY DISCREPANCIES ARE FOUND.
2. PROVIDE ALL SAMPLES AND SHOP DRAWINGS FOR APPROVAL BY SUPERINTENDENT PRIOR TO COMMENCEMENT OF WORKS.
3. CONTRACTOR IS TO STORE AND INSTALL ALL MATERIAL/PRODUCTS IN ACCORDANCE WITH THE MANUFACTURERS SPECIFICATION.
4. ITEMS ARE DRAWN INDICATIVELY. REFER TO SCHEDULE OF CONSERVATION WORKS FOR DETAILS.

LEGEND:


GENERAL REPAIRS

- G3 REMOVE EMBEDDED ITEM
- G4 PIGMENTED MORTAR MIX REPAIR. TO MATCH EXISTING ADJACENT COLOUR AND FINISH
- G5 POULTICE EFFLORESCENCE
- ITEM TO BE CAREFULLY REMOVED AND PROTECTED, RETAINED FOR LATER REINSTATEMENT
- DIRECTION OF REPAIR TO SURFACE NOT SHOWN (COLOUR DENOTES REPAIR TYPE)
- WORKS ABOVE SHOWN DASHED. COLOUR DENOTES REPAIR TYPE

REPAIR BY TYPE

- HP HARD PLASTER REPAIR
- TL TILE REPAIR
- BS BLUESTONE REPAIR
- SS SANDSTONE REPAIR
- WN WINDOW REPAIRS
- JN JOINERY REPAIRS
- MB MARBLE REPAIRS

KEY PLAN: NTS

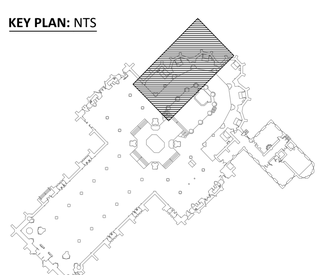

NOT FOR CONSTRUCTION

0 0.5 1 1.5 2 2.5 M
SCALE 1:50 @ A1

NO.	DATE	REVISION
DD1	21/02/2025	DESIGN DEVELOPMENT (50%)
DD2	05/05/2025	DESIGN DEVELOPMENT (70%)
DD3	08/08/2025	HERITAGE VICTORIA SUBMISSION

NOTE: ALL DIMENSIONS ARE TO BE VERIFIED ON SITE BEFORE COMMENCING ANY WORK OR PREPARING ANY SHOP DRAWINGS. SCALE INDICATED FOR REFERENCE ONLY. DO NOT SCALE OFF DRAWINGS. DO NOT SCALE DRAWINGS. OMISSIONS OR DISCREPANCIES ARE TO BE NOTIFIED TO THE ARCHITECT.

COPYRIGHT: THIS DRAWING IS COPYRIGHT AND REMAINS THE PROPERTY OF LOVELL CHEN.

PROJECT MANAGERS
ARMITAGE JONES
LEVEL 2, 37 LITTLE BOURKE STREET
MELBOURNE, VIC 3000

ACCESS CONSULTANT
BEFORE COMPLIANCE
1011/610 ST KILDA ROAD
MELBOURNE, VIC 3004

RELEVANT BUILDING SURVEYOR
ACCORD BUILDING CONSULTANTS
333 DRUMMOND STREET
CARLTON, VIC 3035

INTERIOR LIGHTING
2B DESIGNED
27 HODGSON STREET
FITZROY, VIC 3065

SERVICES
NDY
LEVEL 48, NORTH TOWER, 80 COLLINS STREET
MELBOURNE, VIC 3000

ACOUSTICS & AV CONSULTANT
HANSON ASSOCIATES
L1, 808 GLENFERRIE ROAD
HAWTHORN, VIC 3122

STRUCTURAL
4D WORKSHOP
MELBOURNE, VIC 3000
LEVEL 1, 360 LITTLE COLLINS STREET

CATHOLIC ARCHDIOCESE OF MELBOURNE

LOVELL CHEN
LEVEL 5, 176 WELLINGTON PARADE
EAST MELBOURNE 3002 AUSTRALIA
TEL +61 (0)3 9667 0800
enquiry@lovellchen.com.au
www.lovellchen.com.au

PROJECT
ST. PATRICK'S CATHEDRAL
RESTORATION AND RENEWAL


LOCATED ON WURUNDJERI COUNTRY

DRAWN	CHECKED	PROJECT NO.	DATE
WJ	SH	20240322	AUGUST 2024

DRAWING TITLE
INTERNAL CONSERVATION WORKS
CHAPELS 1 OF 3

PREPARED ON THE LANDS OF THE WURUNDJERI PEOPLE

ISSUE	SCALE	DRAWING NO.	REVISION
AUTHORITY	1:50@A1	A-407	DD3

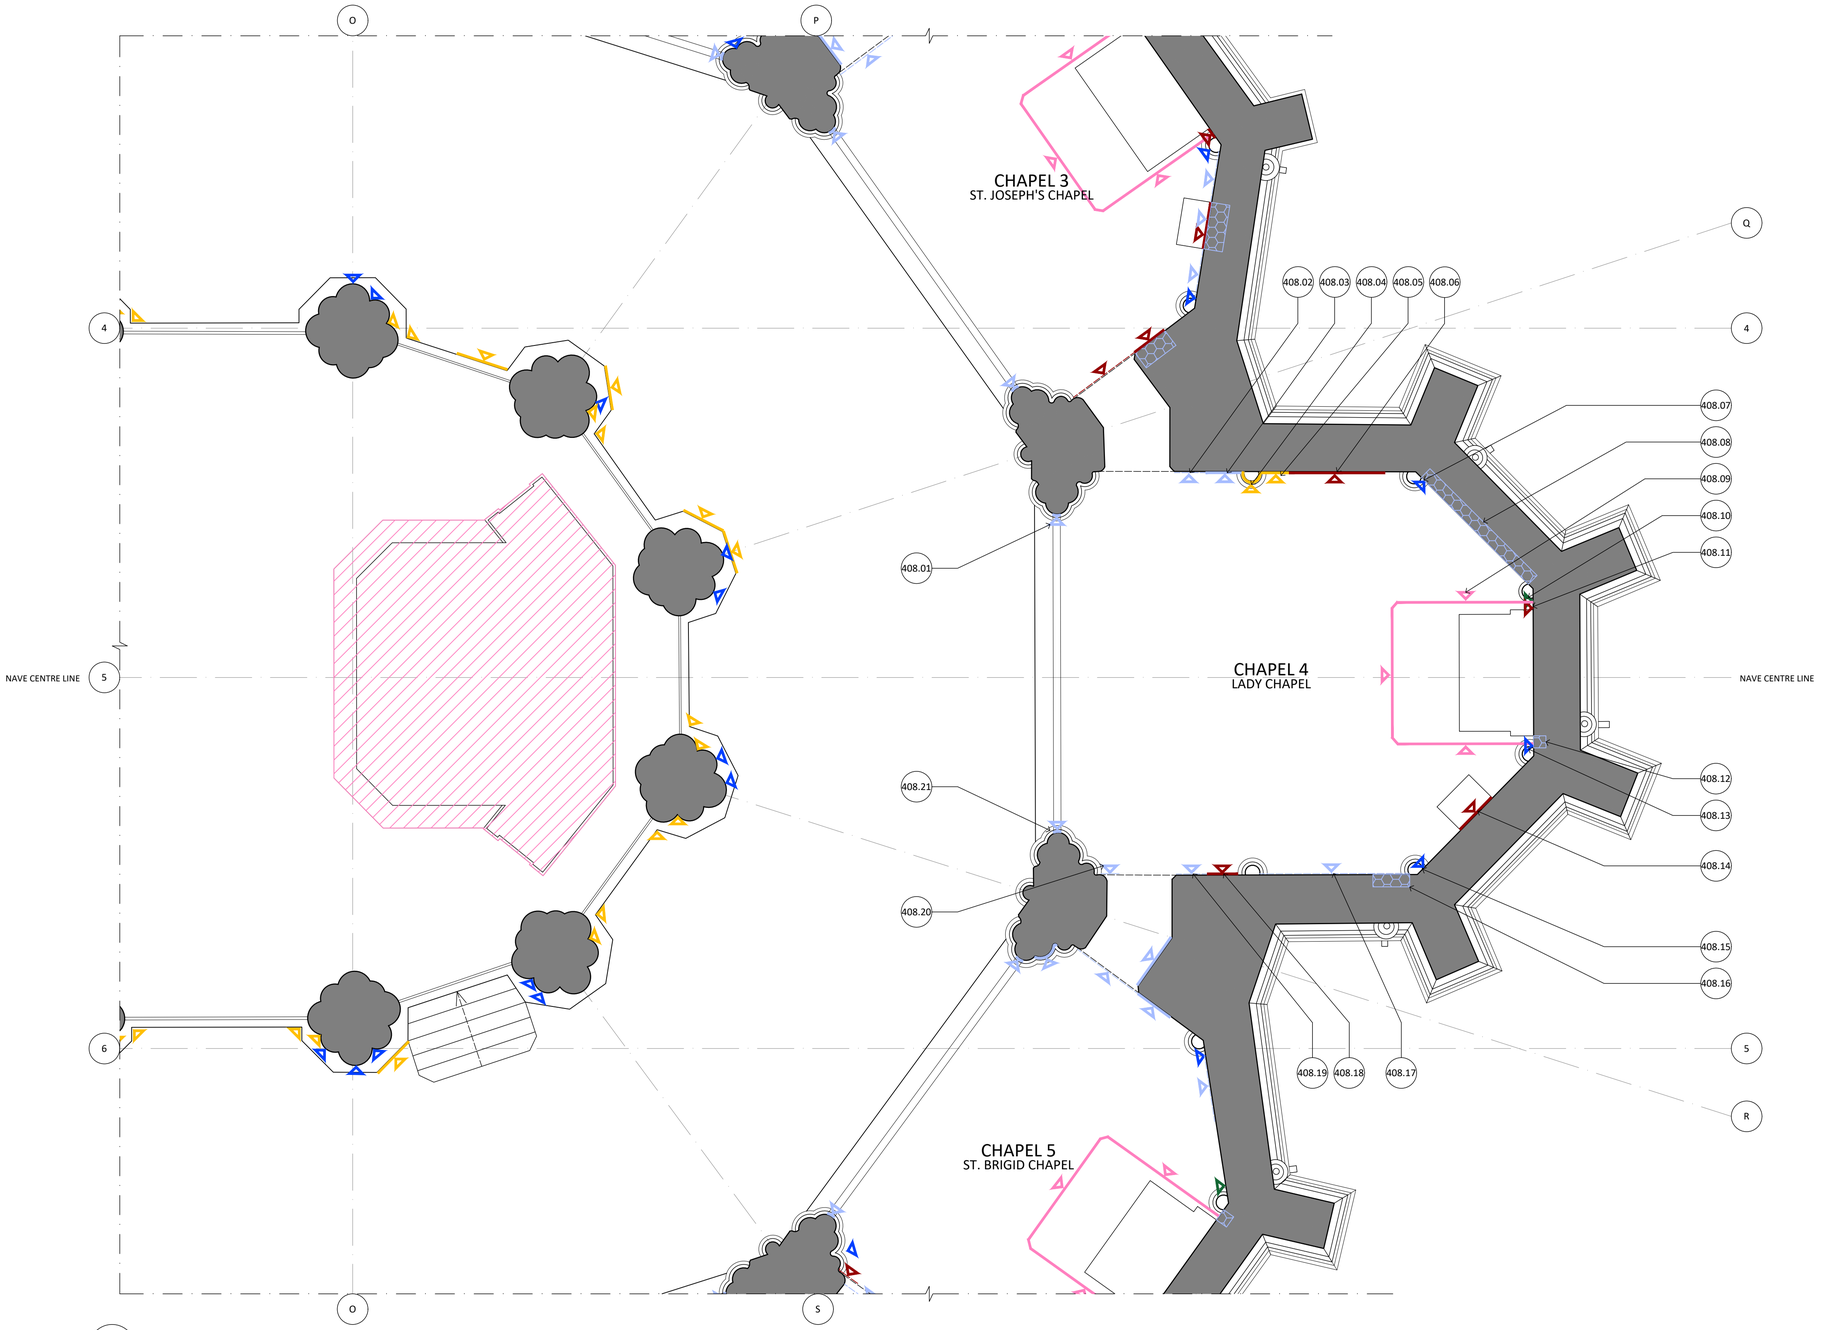

01 - FLOOR PLAN - CHAPELS 2 OF 3
1:50

INTERNAL CONSERVATION NOTES:

1. ALL QUANTITIES RELATED TO THE CONSERVATION WORKS, PROVIDED IN THE SCHEDULES, ARE NOMINAL ONLY. THE CONTRACTOR SHALL VERIFY ON SITE AND NOTIFY THE ARCHITECT AND SUPERINTENDENT IN WRITING AS SOON AS ANY DISCREPANCIES ARE FOUND.
2. PROVIDE ALL SAMPLES AND SHOP DRAWINGS FOR APPROVAL BY SUPERINTENDENT PRIOR TO COMMENCEMENT OF WORKS.
3. CONTRACTOR IS TO STORE AND INSTALL ALL MATERIAL/PRODUCTS IN ACCORDANCE WITH THE MANUFACTURERS SPECIFICATION.
4. ITEMS ARE DRAWN INDICATIVELY. REFER TO SCHEDULE OF CONSERVATION WORKS FOR DETAILS.

LEGEND:


GENERAL REPAIRS

- G3 REMOVE EMBEDDED ITEM
- G4 PIGMENTED MORTAR MIX REPAIR. TO MATCH EXISTING ADJACENT COLOUR AND FINISH
- G5 POULTICE EFFLORESCENCE
- ITEM TO BE CAREFULLY REMOVED AND PROTECTED, RETAINED FOR LATER REINSTATEMENT
- DIRECTION OF REPAIR TO SURFACE NOT SHOWN (COLOUR DENOTES REPAIR TYPE)
- WORKS ABOVE SHOWN DASHED. COLOUR DENOTES REPAIR TYPE

REPAIR BY TYPE

- HP HARD PLASTER REPAIR
- TL TILE REPAIR
- BS BLUESTONE REPAIR
- SS SANDSTONE REPAIR
- WN WINDOW REPAIRS
- JN JOINERY REPAIRS
- MB MARBLE REPAIRS

KEY PLAN: NTS

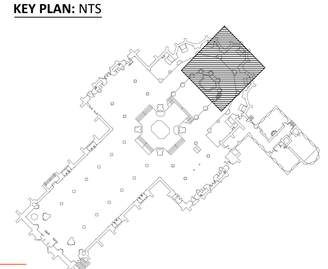

NOT FOR CONSTRUCTION

0 0.5 1 1.5 2 2.5 M
SCALE 1:50 @ A1

NO.	DATE	REVISION
DD1	21/02/2025	DESIGN DEVELOPMENT (50%)
DD2	05/05/2025	DESIGN DEVELOPMENT (70%)
DD3	08/08/2025	HERITAGE VICTORIA SUBMISSION

NOTE: ALL DIMENSIONS ARE TO BE VERIFIED ON SITE BEFORE COMMENCING ANY WORK OR PREPARING ANY SHOP DRAWINGS. SCALE INDICATED FOR REFERENCE ONLY. DO NOT SCALE OFF DRAWINGS. DO NOT SCALE DRAWINGS. OMISSIONS OR DISCREPANCIES ARE TO BE NOTIFIED TO THE ARCHITECT.

COPYRIGHT: THIS DRAWING IS COPYRIGHT AND REMAINS THE PROPERTY OF LOVELL CHEN.

PROJECT MANAGERS
ARMITAGE JONES
LEVEL 2, 37 LITTLE BOURKE STREET
MELBOURNE, VIC 3000

ACCESS CONSULTANT
BEFORE COMPLIANCE
1011/610 ST KILDA ROAD
MELBOURNE, VIC 3004

RELEVANT BUILDING SURVEYOR
ACCORD BUILDING CONSULTANTS
333 DRUMMOND STREET
CARLTON, VIC 3035

INTERIOR LIGHTING
2B DESIGNED
27 HODGSON STREET
FITZROY, VIC 3065

SERVICES
NDY
LEVEL 48, NORTH TOWER, 80 COLLINS STREET
MELBOURNE, VIC 3000

ACOUSTICS & AV CONSULTANT
HANSON ASSOCIATES
L1, 808 GLENFERRIE ROAD
HAWTHORN, VIC 3122

STRUCTURAL
4D WORKSHOP
MELBOURNE, VIC 3000
LEVEL 1, 360 LITTLE COLLINS STREET

CATHOLIC ARCHDIOCESE OF MELBOURNE

LOVELL CHEN
LEVEL 5, 176 WELLINGTON PARADE
EAST MELBOURNE 3002 AUSTRALIA
TEL +61 (0)3 9667 0800
enquiry@lovellchen.com.au
www.lovellchen.com.au

PROJECT
ST. PATRICK'S CATHEDRAL
RESTORATION AND RENEWAL


LOCATED ON WURUNDJERI COUNTRY

DRAWN	CHECKED	PROJECT NO.	DATE
WJ	SH	20240322	AUGUST 2024

DRAWING TITLE
INTERNAL CONSERVATION WORKS
CHAPELS 2 OF 3

PREPARED ON THE LANDS OF THE WURUNDJERI PEOPLE

ISSUE	SCALE	DRAWING NO.	REVISION
AUTHORITY	1:50@A1	A-408	DD3

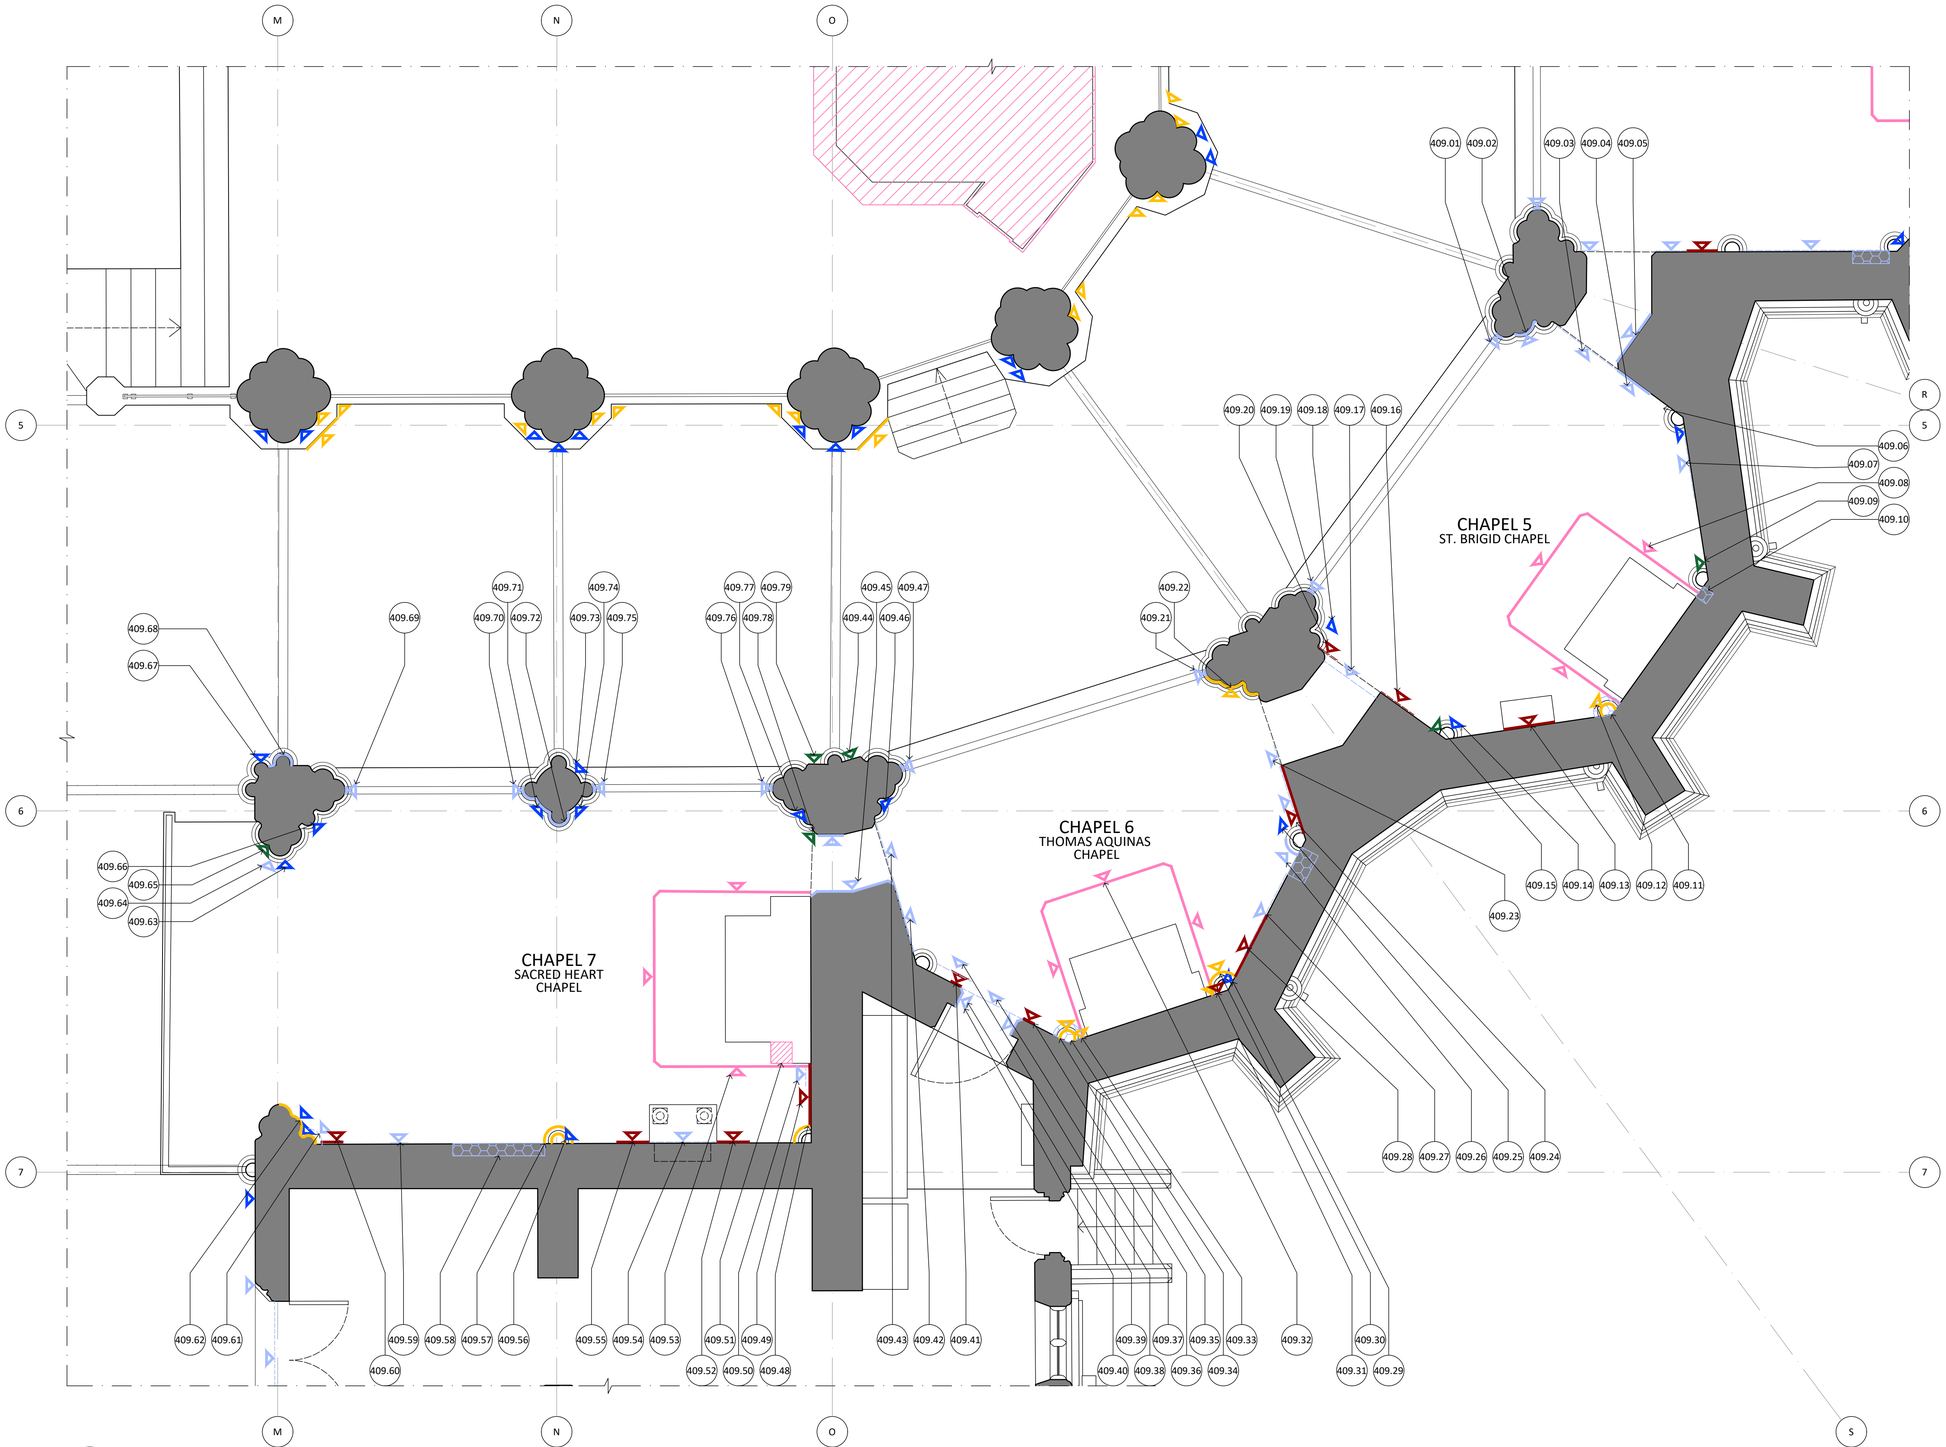

01 FLOOR PLAN - CHAPELS 3 OF 3
1:50

INTERNAL CONSERVATION NOTES:

1. ALL QUANTITIES RELATED TO THE CONSERVATION WORKS, PROVIDED IN THE SCHEDULES, ARE NOMINAL ONLY. THE CONTRACTOR SHALL VERIFY ON SITE AND NOTIFY THE ARCHITECT AND SUPERINTENDENT IN WRITING AS SOON AS ANY DISCREPANCIES ARE FOUND.
2. PROVIDE ALL SAMPLES AND SHOP DRAWINGS FOR APPROVAL BY SUPERINTENDENT PRIOR TO COMMENCEMENT OF WORKS.
3. CONTRACTOR IS TO STORE AND INSTALL ALL MATERIAL/PRODUCTS IN ACCORDANCE WITH THE MANUFACTURERS SPECIFICATION.
4. ITEMS ARE DRAWN INDICATIVELY. REFER TO SCHEDULE OF CONSERVATION WORKS FOR DETAILS.

LEGEND:


GENERAL REPAIRS

- G3 REMOVE EMBEDDED ITEM
- G4 PIGMENTED MORTAR MIX REPAIR. TO MATCH EXISTING ADJACENT COLOUR AND FINISH
- G5 POULTICE EFFLORESCENCE
- ITEM TO BE CAREFULLY REMOVED AND PROTECTED, RETAINED FOR LATER REINSTATEMENT
- DIRECTION OF REPAIR TO SURFACE NOT SHOWN (COLOUR DENOTES REPAIR TYPE)
- WORKS ABOVE SHOWN DASHED. COLOUR DENOTES REPAIR TYPE

REPAIR BY TYPE

- HP HARD PLASTER REPAIR
- TL TILE REPAIR
- BS BLUESTONE REPAIR
- SS SANDSTONE REPAIR
- WN WINDOW REPAIRS
- JN JOINERY REPAIRS
- MB MARBLE REPAIRS

KEY PLAN: NTS

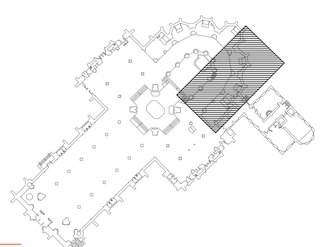

NOT FOR CONSTRUCTION

0 0.5 1 1.5 2 2.5 M
SCALE 1:50 @ A1

NO.	DATE	REVISION
DD1	21/02/2025	DESIGN DEVELOPMENT (50%)
DD2	05/05/2025	DESIGN DEVELOPMENT (70%)
DD3	08/08/2025	HERITAGE VICTORIA SUBMISSION

NOTE: ALL DIMENSIONS ARE TO BE VERIFIED ON SITE BEFORE COMMENCING ANY WORK OR PREPARING ANY SHOP DRAWINGS. SCALE INDICATED FOR REFERENCE ONLY. DO NOT SCALE OFF DRAWINGS. DO NOT SCALE DRAWINGS. OMISSIONS OR DISCREPANCIES ARE TO BE NOTIFIED TO THE ARCHITECT.

COPYRIGHT: THIS DRAWING IS COPYRIGHT AND REMAINS THE PROPERTY OF LOVELL CHEN.

PROJECT MANAGERS
ARMITAGE JONES
LEVEL 2, 37 LITTLE BOURKE STREET
MELBOURNE, VIC 3000

ACCESS CONSULTANT
BEFORE COMPLIANCE
1011/610 ST KILDA ROAD
MELBOURNE, VIC 3004

RELEVANT BUILDING SURVEYOR
ACCORD BUILDING CONSULTANTS
333 DRUMMOND STREET
CARLTON, VIC 3035

INTERIOR LIGHTING
2B DESIGNED
27 HODGSON STREET
FITZROY, VIC 3065

SERVICES
NDY
LEVEL 48, NORTH TOWER, 80 COLLINS STREET
MELBOURNE, VIC 3000

ACOUSTICS & AV CONSULTANT
HANSON ASSOCIATES
L1, 808 GLENFERRIE ROAD
HAWTHORN, VIC 3122

STRUCTURAL
4D WORKSHOP
MELBOURNE, VIC 3000
LEVEL 1, 360 LITTLE COLLINS STREET

CATHOLIC ARCHDIOCESE OF MELBOURNE

LOVELL CHEN
LEVEL 5, 176 WELLINGTON PARADE
EAST MELBOURNE 3002 AUSTRALIA
TEL +61 (0)3 9667 0800
enquiry@lovellchen.com.au
www.lovellchen.com.au

PROJECT
ST. PATRICK'S CATHEDRAL
RESTORATION AND RENEWAL


LOCATED ON WURUNDJERI COUNTRY

DRAWN	CHECKED	PROJECT NO.	DATE
WJ	SH	20240322	AUGUST 2024

DRAWING TITLE
INTERNAL CONSERVATION WORKS
CHAPELS 3 OF 3

PREPARED ON THE LANDS OF THE WURUNDJERI PEOPLE

ISSUE	SCALE	DRAWING NO.	REVISION
AUTHORITY	1:50@A1	A-409	DD3

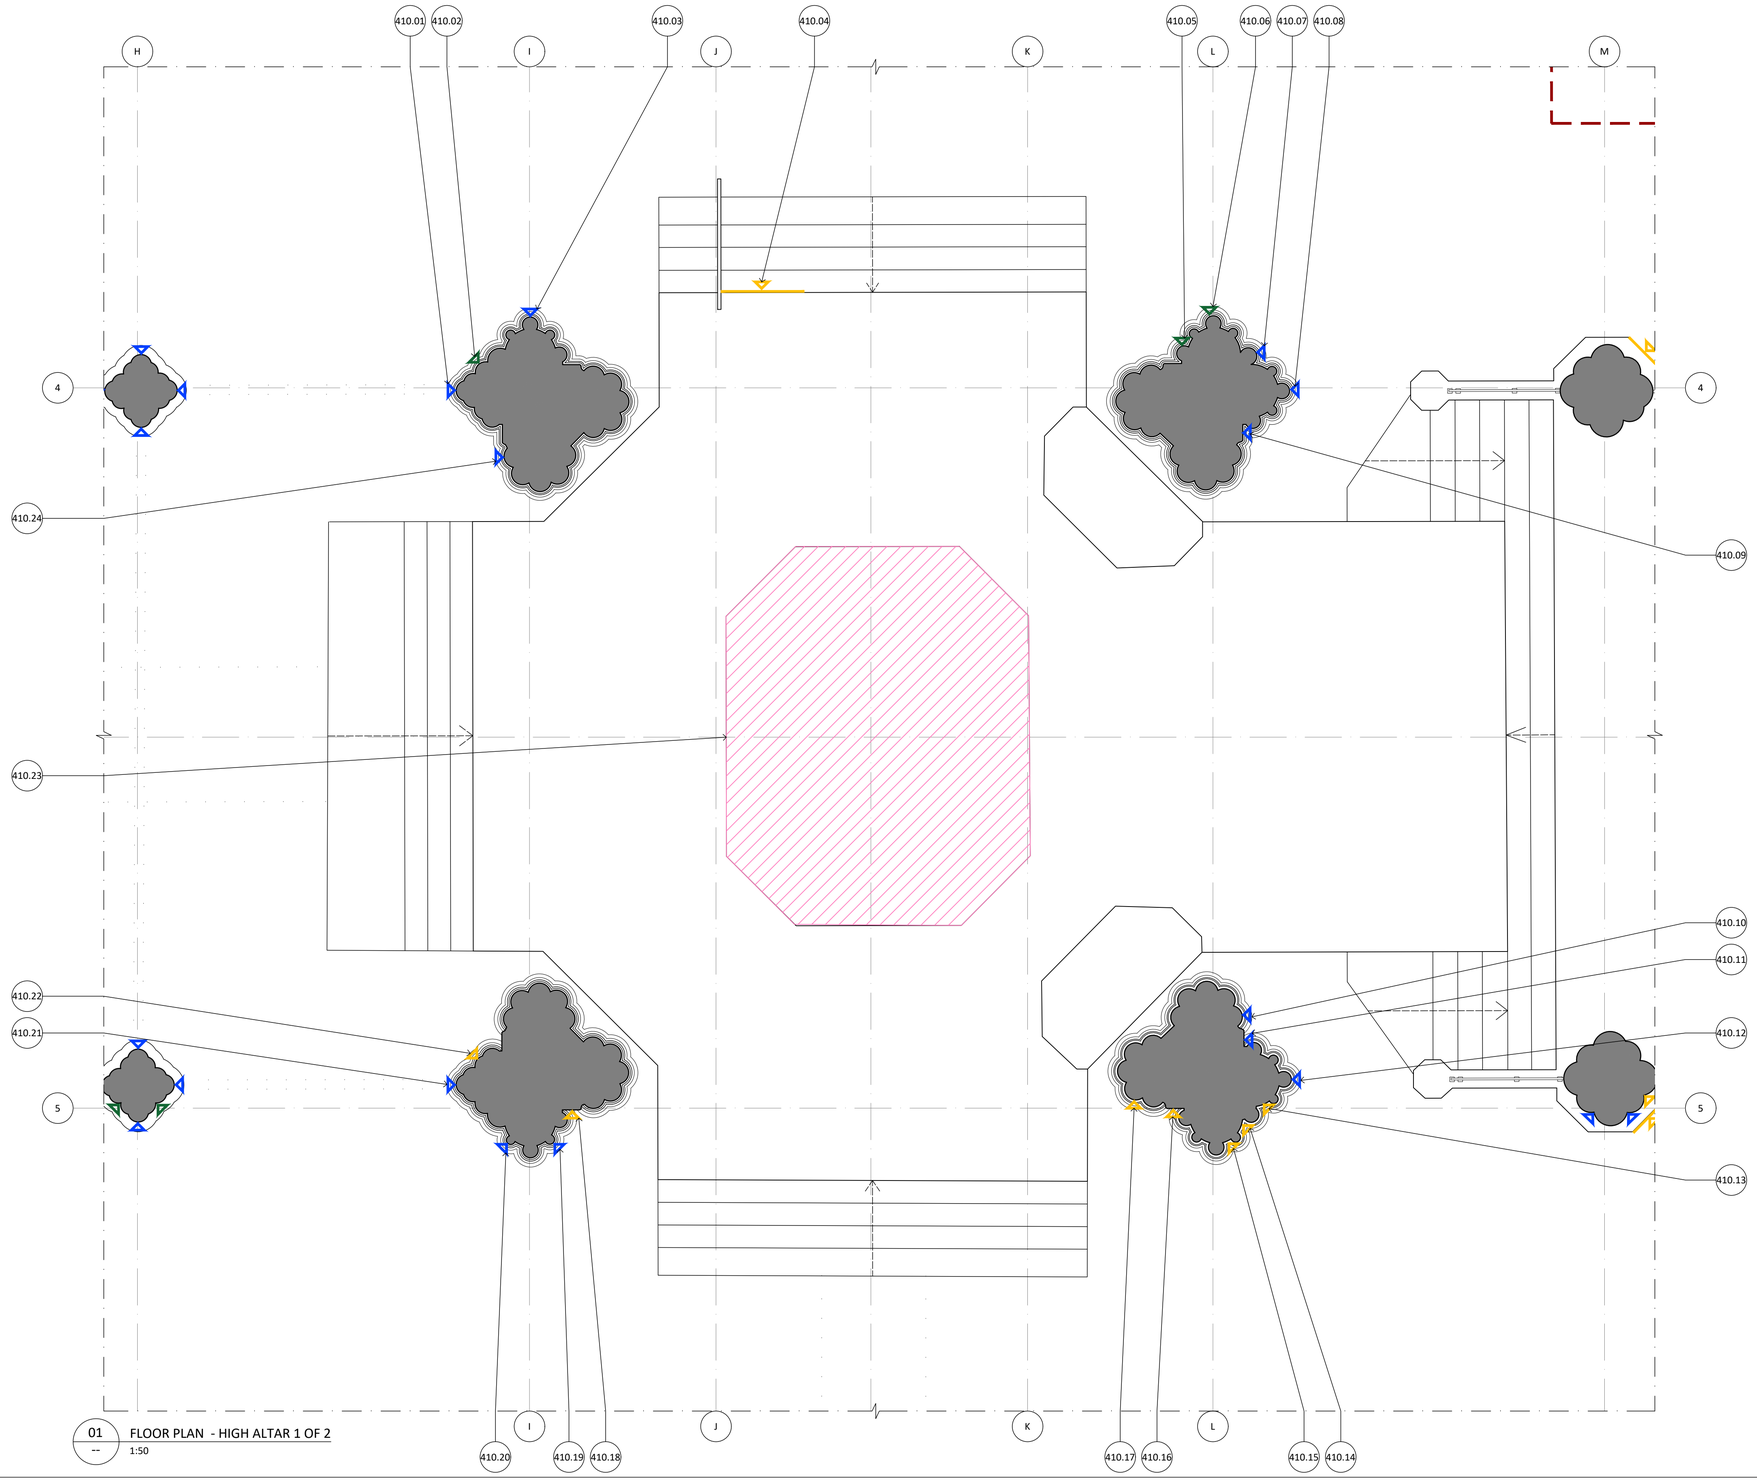

01 -- FLOOR PLAN - HIGH ALTER 1 OF 2
1:50

INTERNAL CONSERVATION NOTES:

1. ALL QUANTITIES RELATED TO THE CONSERVATION WORKS, PROVIDED IN THE SCHEDULES, ARE NOMINAL ONLY. THE CONTRACTOR SHALL VERIFY ON SITE AND NOTIFY THE ARCHITECT AND SUPERINTENDENT IN WRITING AS SOON AS ANY DISCREPANCIES ARE FOUND.
2. PROVIDE ALL SAMPLES AND SHOP DRAWINGS FOR APPROVAL BY SUPERINTENDENT PRIOR TO COMMENCEMENT OF WORKS.
3. CONTRACTOR IS TO STORE AND INSTALL ALL MATERIAL/PRODUCTS IN ACCORDANCE WITH THE MANUFACTURERS SPECIFICATION.
4. ITEMS ARE DRAWN INDICATIVELY. REFER TO SCHEDULE OF CONSERVATION WORKS FOR DETAILS.

LEGEND:


GENERAL REPAIRS

- G3 REMOVE EMBEDDED ITEM
- G4 PIGMENTED MORTAR MIX REPAIR. TO MATCH EXISTING ADJACENT COLOUR AND FINISH
- G5 POULTICE EFFLORESCENCE
- ITEM TO BE CAREFULLY REMOVED AND PROTECTED, RETAINED FOR LATER REINSTATEMENT
- DIRECTION OF REPAIR TO SURFACE NOT SHOWN (COLOUR DENOTES REPAIR TYPE)
- WORKS ABOVE SHOWN DASHED. COLOUR DENOTES REPAIR TYPE

REPAIR BY TYPE

- HP HARD PLASTER REPAIR
- TL TILE REPAIR
- BS BLUESTONE REPAIR
- SS SANDSTONE REPAIR
- WN WINDOW REPAIRS
- JN JOINERY REPAIRS
- MB MARBLE REPAIRS

KEY PLAN: NTS

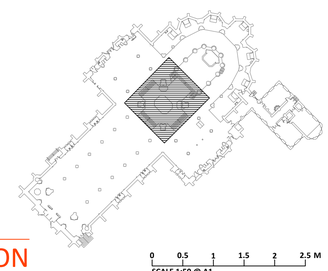

NOT FOR CONSTRUCTION

0 0.5 1 1.5 2 2.5 M
SCALE 1:50 @ A1

NO.	DATE	REVISION
DD1	21/02/2025	DESIGN DEVELOPMENT (50%)
DD2	05/05/2025	DESIGN DEVELOPMENT (70%)
DD3	08/08/2025	HERITAGE VICTORIA SUBMISSION

NOTE: ALL DIMENSIONS ARE TO BE VERIFIED ON SITE BEFORE COMMENCING ANY WORK OR PREPARING ANY SHOP DRAWINGS. SCALE INDICATED FOR REFERENCE ONLY. DO NOT SCALE OFF DRAWINGS. DO NOT SCALE DRAWINGS. OMISSIONS OR DISCREPANCIES ARE TO BE NOTIFIED TO THE ARCHITECT.

COPYRIGHT: THIS DRAWING IS COPYRIGHT AND REMAINS THE PROPERTY OF LOVELL CHEN.

PROJECT MANAGERS
ARMITAGE JONES
LEVEL 2, 37 LITTLE BOURKE STREET
MELBOURNE, VIC 3000

ACCESS CONSULTANT
BEFORE COMPLIANCE
1011/610 ST KILDA ROAD
MELBOURNE, VIC 3004

RELEVANT BUILDING SURVEYOR
ACCORD BUILDING CONSULTANTS
333 DRUMMOND STREET
CARLTON, VIC 3035

INTERIOR LIGHTING
2B DESIGNED
27 HODGSON STREET
FITZROY, VIC 3065

SERVICES
NDY
LEVEL 48, NORTH TOWER, 80 COLLINS STREET
MELBOURNE, VIC 3000

ACOUSTICS & AV CONSULTANT
HANSON ASSOCIATES
L1, 808 GLENFERRIE ROAD
HAWTHORN, VIC 3122

STRUCTURAL
4D WORKSHOP
MELBOURNE, VIC 3000
LEVEL 1, 360 LITTLE COLLINS STREET

CATHOLIC ARCHDIOCESE OF MELBOURNE

LOVELL CHEN
LEVEL 5, 176 WELLINGTON PARADE
EAST MELBOURNE 3002 AUSTRALIA
TEL +61 (0)3 9667 0800
enquiry@lovellchen.com.au
www.lovellchen.com.au

PROJECT
ST. PATRICK'S CATHEDRAL
RESTORATION AND RENEWAL


LOCATED ON WURUNDJERI COUNTRY

DRAWING TITLE
INTERNAL CONSERVATION WORKS
HIGH ALTER 1 OF 2

PREPARED ON THE LANDS OF THE WURUNDJERI PEOPLE

DRAWN	CHECKED	PROJECT NO.	DATE
WJ	SH	20240322	AUGUST 2024

ISSUE	SCALE	DRAWING NO.	REVISION
AUTHORITY	1:50@A1	A-410	DD3

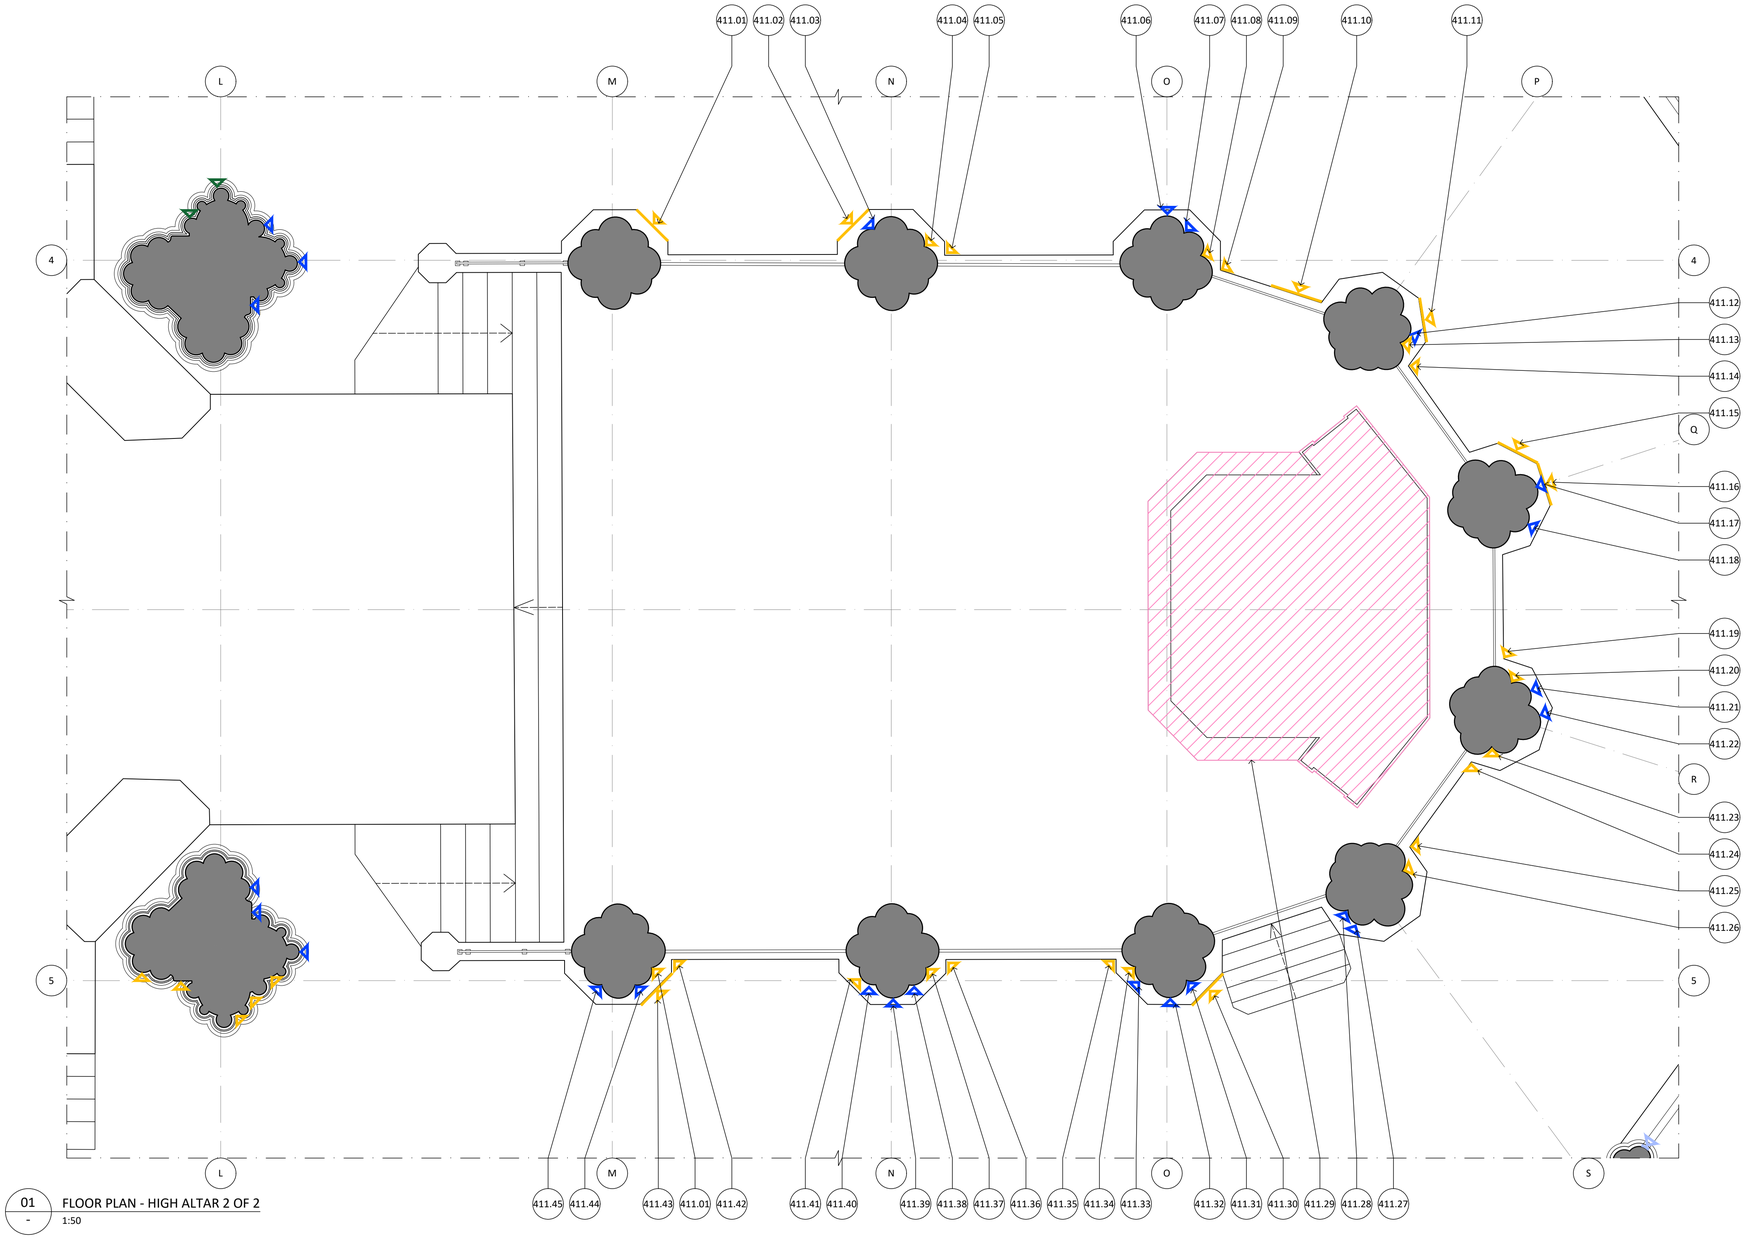

01 - FLOOR PLAN - HIGH ALTAR 2 OF 2
1:50

INTERNAL CONSERVATION NOTES:

1. ALL QUANTITIES RELATED TO THE CONSERVATION WORKS, PROVIDED IN THE SCHEDULES, ARE NOMINAL ONLY. THE CONTRACTOR SHALL VERIFY ON SITE AND NOTIFY THE ARCHITECT AND SUPERINTENDENT IN WRITING AS SOON AS ANY DISCREPANCIES ARE FOUND.
2. PROVIDE ALL SAMPLES AND SHOP DRAWINGS FOR APPROVAL BY SUPERINTENDENT PRIOR TO COMMENCEMENT OF WORKS.
3. CONTRACTOR IS TO STORE AND INSTALL ALL MATERIAL/PRODUCTS IN ACCORDANCE WITH THE MANUFACTURERS SPECIFICATION.
4. ITEMS ARE DRAWN INDICATIVELY. REFER TO SCHEDULE OF CONSERVATION WORKS FOR DETAILS.

LEGEND:


GENERAL REPAIRS

- G3 REMOVE EMBEDDED ITEM
- G4 PIGMENTED MORTAR MIX REPAIR. TO MATCH EXISTING ADJACENT COLOUR AND FINISH
- G5 POULTICE EFFLORESCENCE
- ITEM TO BE CAREFULLY REMOVED AND PROTECTED, RETAINED FOR LATER REINSTATEMENT
- DIRECTION OF REPAIR TO SURFACE NOT SHOWN (COLOUR DENOTES REPAIR TYPE)
- WORKS ABOVE SHOWN DASHED. COLOUR DENOTES REPAIR TYPE

REPAIR BY TYPE

- HP HARD PLASTER REPAIR
- TL TILE REPAIR
- BS BLUESTONE REPAIR
- SS SANDSTONE REPAIR
- WN WINDOW REPAIRS
- JN JOINERY REPAIRS
- MB MARBLE REPAIRS

KEY PLAN: NTS

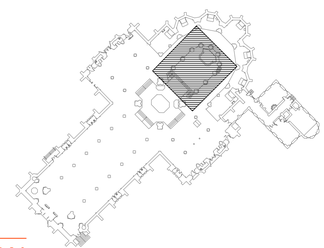

NOT FOR CONSTRUCTION

0 0.5 1 1.5 2 2.5 M
SCALE 1:50 @ A1

NO.	DATE	REVISION
DD1	21/02/2025	DESIGN DEVELOPMENT (50%)
DD2	05/05/2025	DESIGN DEVELOPMENT (70%)
DD3	08/08/2025	HERITAGE VICTORIA SUBMISSION

NOTE: ALL DIMENSIONS ARE TO BE VERIFIED ON SITE BEFORE COMMENCING ANY WORK OR PREPARING ANY SHOP DRAWINGS. SCALE INDICATED FOR REFERENCE ONLY. DO NOT SCALE OFF DRAWINGS. DO NOT SCALE DRAWINGS. OMISSIONS OR DISCREPANCIES ARE TO BE NOTIFIED TO THE ARCHITECT.

COPYRIGHT: THIS DRAWING IS COPYRIGHT AND REMAINS THE PROPERTY OF LOVELL CHEN.

PROJECT MANAGERS
ARMITAGE JONES
LEVEL 2, 37 LITTLE BOURKE STREET
MELBOURNE, VIC 3000

ACCESS CONSULTANT
BEFORE COMPLIANCE
1011/610 ST KILDA ROAD
MELBOURNE, VIC 3004

RELEVANT BUILDING SURVEYOR
ACCORD BUILDING CONSULTANTS
333 DRUMMOND STREET
CARLTON, VIC 3035

INTERIOR LIGHTING
2B DESIGNED
27 HODGSON STREET
FITZROY, VIC 3065

SERVICES
NDY
LEVEL 48, NORTH TOWER, 80 COLLINS STREET
MELBOURNE, VIC 3000

ACOUSTICS & AV CONSULTANT
HANSON ASSOCIATES
L1, 808 GLENFERRIE ROAD
HAWTHORN, VIC 3122

STRUCTURAL
4D WORKSHOP
MELBOURNE, VIC 3000
LEVEL 1, 360 LITTLE COLLINS STREET

CATHOLIC ARCHDIOCESE OF MELBOURNE

LOVELL CHEN
LEVEL 5, 176 WELLINGTON PARADE
EAST MELBOURNE 3002 AUSTRALIA
TEL +61 (0)3 9667 0800
enquiry@lovellchen.com.au
www.lovellchen.com.au

PROJECT
ST. PATRICK'S CATHEDRAL
RESTORATION AND RENEWAL

LOCATED ON WURUNDJERI COUNTRY

DRAWN	CHECKED	PROJECT NO.	DATE
WJ	SH	20240322	AUGUST 2024

DRAWING TITLE
INTERNAL CONSERVATION WORKS
HIGH ALTAR 2 OF 2

PREPARED ON THE LANDS OF THE WURUNDJERI PEOPLE

ISSUE	SCALE	DRAWING NO.	REVISION
AUTHORITY	1:50@A1	A-411	DD3