POINT LONSDALE
AMENITIES



STELLAR

STELLAR WASHROOMS
Suite 251, 585 Lt Collins St.
MELBOURNE VIC. 3000
Telephone: 1300 020 676
ABN 62 600 200 600
ACN 600 200 600
Email : info@stellarwashrooms.com.au
Site : www.stellarwashrooms.com.au

COPYRIGHT:
This document remains the property of STELLAR WASHROOMS Ltd and must not be copied or reproduced without the express permission of at lease 2 Directors of STELLAR WASHROOMS Ltd.

CONFIDENTIALITY:
This document is presented as commercial-in-confidence on the basis that it will not be disclosed in any part or whole to any third party.

Project number:
S27011_Point Lonsdale

Project proposal:
S2030VC

Address:
9 Point Lonsdale Rd,
Point Lonsdale VIC 3225

DRAWING SCHEDULE

SHEET 1 COVER SHEET
SHEET 2 SITE PLAN
SHEET 3 FLOOR PLAN
SHEET 4 ROOF PLAN
SHEET 5 FRONT AND REAR ELEVATIONS
SHEET 6 SIDE ELEVATIONS
SHEET 7 SECTIONS A
SHEET 8 SECTIONS B
SHEET 9 SECTION C
SHEET 10 SECTION D
SHEET 11 SECTION E

Builder: STELLAR WASHROOMS Pty Ltd

Contact:
Matthew Earl
matthew@stellarwashrooms.com.au

Drawing title:
Cover Sheet

Issue Date:15/10/26

Scale: NTS

Drawn by: GD

Sheet: 1



STELLAR

STELLAR WASHROOMS
Suite 251, 585 Lt Collins St.
MELBOURNE VIC. 3000
Telephone: 1300 020 676
ABN 62 600 200 600
ACN 600 200 600
Email : info@stellarwashrooms.com.au
Site : www.stellarwashrooms.com.au

COPYRIGHT:
This document remains the property of STELLAR WASHROOMS Ltd and must not be copied or reproduced without the express permission of at lease 2 Directors of STELLAR WASHROOMS Ltd.

CONFIDENTIALITY:
This document is presented as commercial-in-confidence on the basis that it will not be disclosed in any part or whole to any third party.

Project number:
S27011_Point Lonsdale

Project proposal:
S2030VC

Address:
9 Point Lonsdale Rd,
Point Lonsdale VIC 3225

ISSUE	DATE	REVISION and NOTES
A	15/10/26	TENDER ISSUE

Builder: STELLAR WASHROOMS Pty Ltd

Contact:
Matthew Earl
matthew@stellarwashrooms.com.au


Drawing title:
Site Plan

Issue Date:15/10/26

Scale: NTS

Drawn by: GD

Sheet no: 2

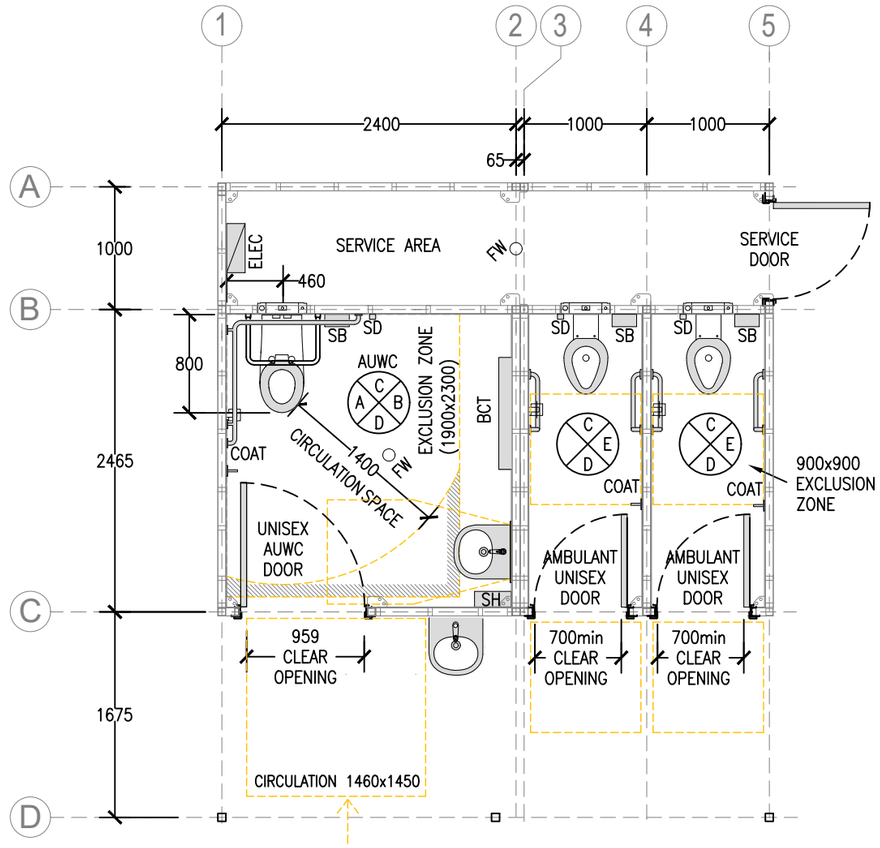

S2030 FLOOR PLAN

NOTE.
REFER SEPARATE DOCUMENT FOR ALL FIXTURES & FINISHES AS WELL AS LUMINANCE CONTRAST COMPLIANCES

STELLAR S2030C AMENITY

STELLAR

STELLAR WASHROOMS
Suite 251, 585 Lt Collins St.
MELBOURNE VIC. 3000
Telephone: 1300 020 676
ABN 62 600 200 600
ACN 600 200 600
Email : info@stellarwashrooms.com.au
Site : www.stellarwashrooms.com.au

COPYRIGHT:
This document remains the property of STELLAR WASHROOMS Ltd and must not be copied or reproduced without the express permission of at lease 2 Directors of STELLAR WASHROOMS Ltd.

CONFIDENTIALITY:
This document is presented as commercial–in–confidence on the basis that it will not be disclosed in any part or whole to any third party.

Project number:
S27011_Point Lonsdale

Project proposal:
S2030VC

Address:
9 Point Lonsdale Rd,
Point Lonsdale VIC 3225

ISSUE	DATE	REVISION and NOTES
A	15/10/26	TENDER ISSUE

Builder: STELLAR WASHROOMS Pty Ltd

Contact:
Matthew Earl
matthew@stellarwashrooms.com.au


Drawing title:
Floor Plan

Issue Date:15/10/26

Scale: 1:50

Drawn by: GD

Sheet no: 3

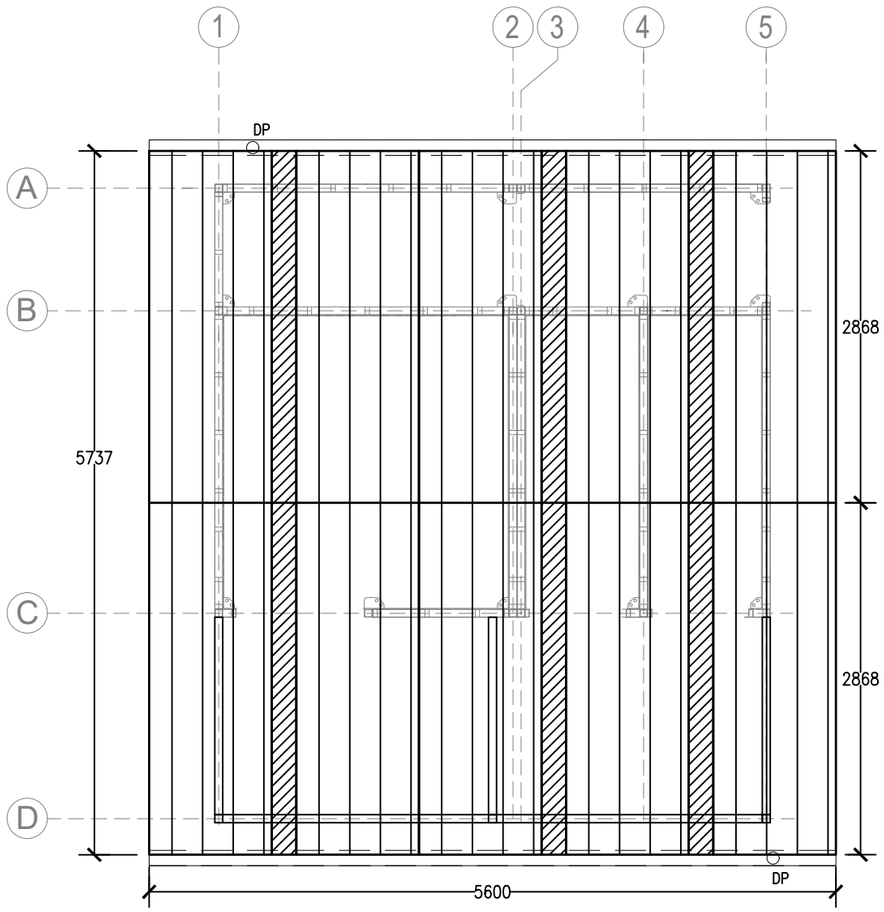

S2030 FLOOR PLAN

NOTE.
REFER SEPARATE DOCUMENT FOR ALL FIXTURES & FINISHES AS WELL AS LUMINANCE CONTRAST COMPLIANCES

SOLAR PANELS TO BE INSTALLED. DETAILS TO BE CONFIRMED

STELLAR S2030C AMENITY

STELLAR

STELLAR WASHROOMS
Suite 251, 585 Lt Collins St.
MELBOURNE VIC. 3000
Telephone: 1300 020 676
ABN 62 600 200 600
ACN 600 200 600
Email : info@stellarwashrooms.com.au
Site : www.stellarwashrooms.com.au

COPYRIGHT:
This document remains the property of STELLAR WASHROOMS Ltd and must not be copied or reproduced without the express permission of at lease 2 Directors of STELLAR WASHROOMS Ltd.

CONFIDENTIALITY:
This document is presented as commercial–in–confidence on the basis that it will not be disclosed in any part or whole to any third party.

Project number:
S27011_Point Lonsdale

Project proposal:
S2030VC

Address:
9 Point Lonsdale Rd,
Point Lonsdale VIC 3225

ISSUE	DATE	REVISION and NOTES
A	15/10/26	TENDER ISSUE

Builder: STELLAR WASHROOMS Pty Ltd

Contact:
Matthew Earl
matthew@stellarwashrooms.com.au


Drawing title:
Roof Plan

Issue Date:15/10/26


Scale: 1:50

Drawn by: GD

Sheet no: 4

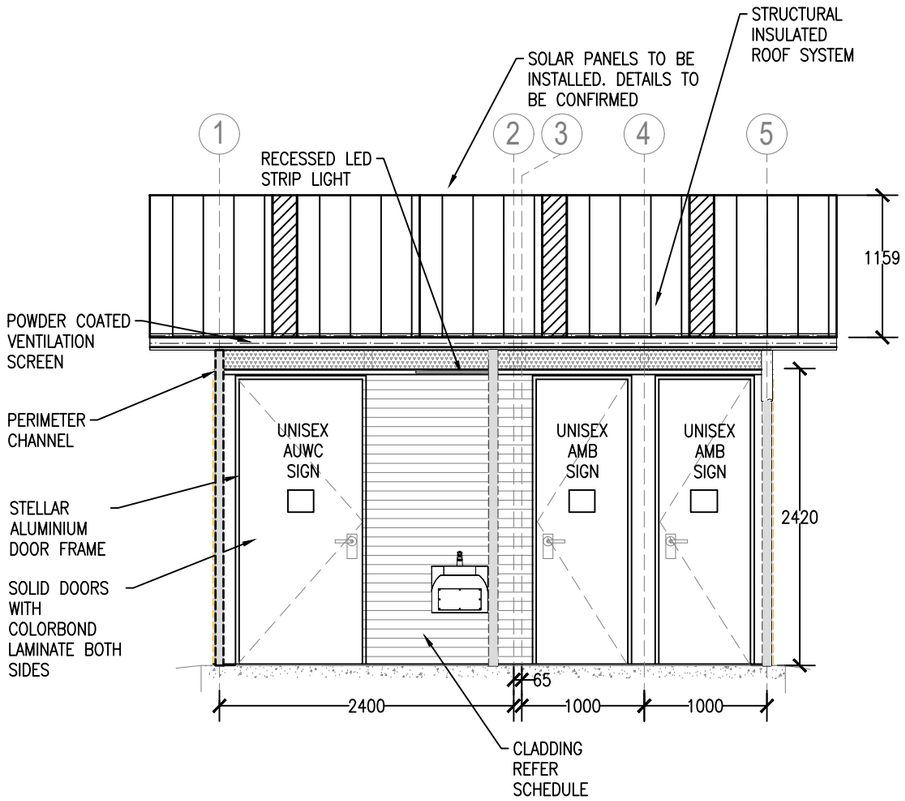

S2030 FRONT ELEVATION

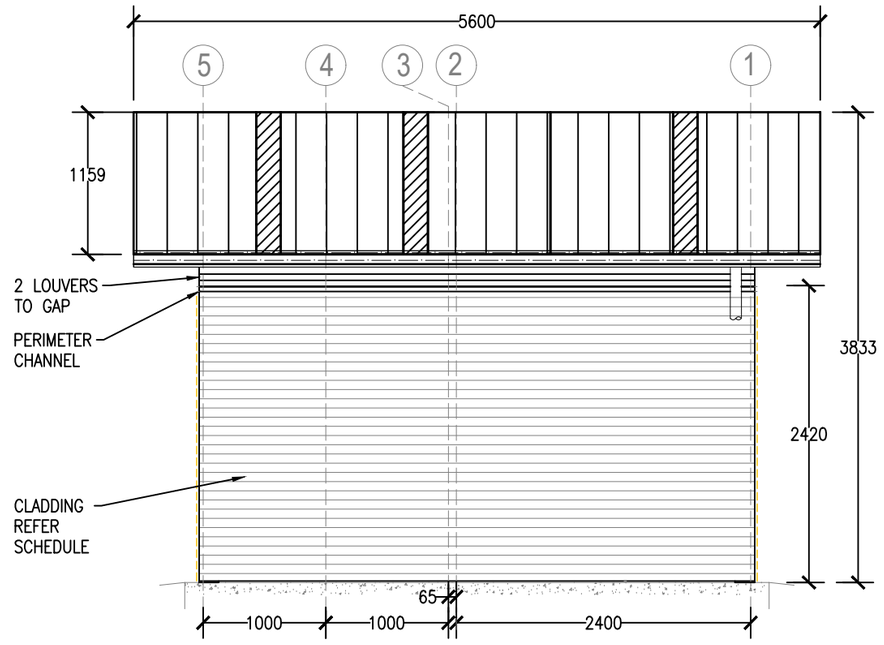

S2030 REAR ELEVATION

NOTE.
REFER SEPARATE DOCUMENT FOR ALL FIXTURES & FINISHES AS WELL AS LUMINANCE CONTRAST COMPLIANCES

STELLAR S2030C AMENITY

STELLAR WASHROOMS
Suite 251, 585 Lt Collins St.
MELBOURNE VIC. 3000
Telephone: 1300 020 676
ABN 62 600 200 600
ACN 600 200 600
Email : info@stellarwashrooms.com.au
Site : www.stellarwashrooms.com.au

COPYRIGHT:
This document remains the property of STELLAR WASHROOMS Ltd and must not be copied or reproduced without the express permission of at lease 2 Directors of STELLAR WASHROOMS Ltd.

CONFIDENTIALITY:
This document is presented as commercial–in–confidence on the basis that it will not be disclosed in any part or whole to any third party.

Project number:
S27011_Point Lonsdale

Project proposal:
S2030VC

Address:
9 Point Lonsdale Rd,
Point Lonsdale VIC 3225

ISSUE	DATE	REVISION and NOTES
A	15/10/26	TENDER ISSUE

Builder: STELLAR WASHROOMS Pty Ltd

Contact:
Matthew Earl
matthew@stellarwashrooms.com.au


Drawing title:
Front and Rear Elevations

Issue Date:15/10/26


Scale: 1:50

Drawn by: GD

Sheet no: 5

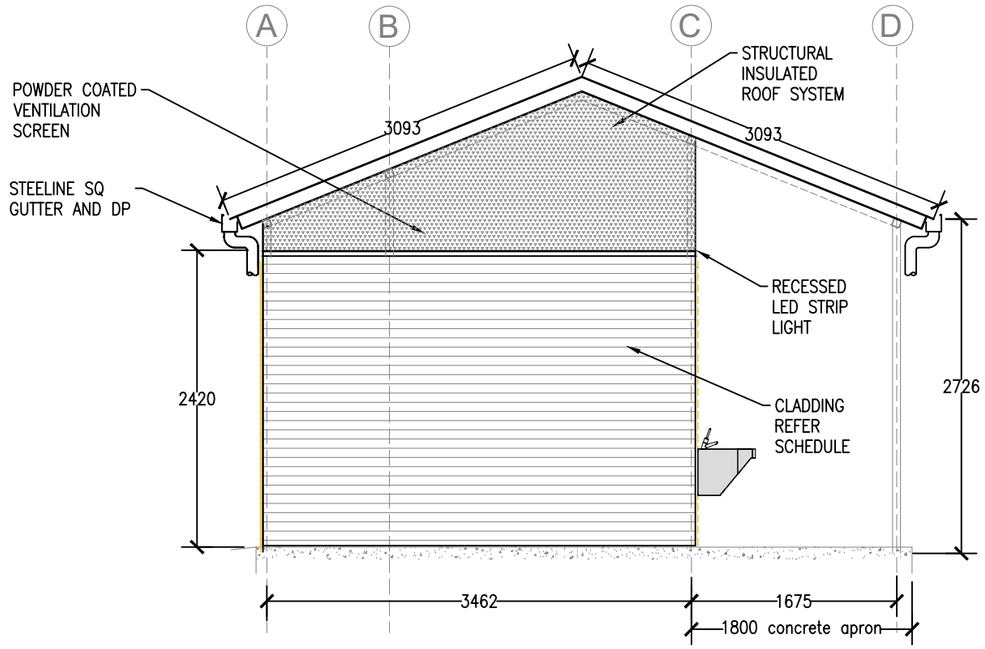

S2030C SIDE 1 ELEVATION

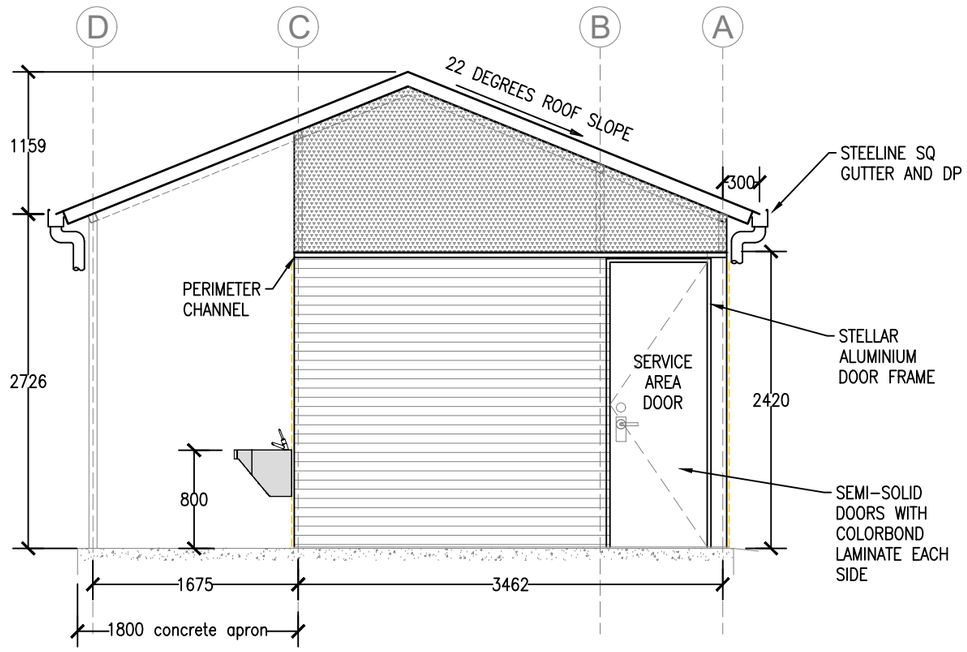

S2030C SIDE 2 ELEVATION

NOTE.
REFER SEPARATE DOCUMENT FOR ALL FIXTURES & FINISHES AS WELL AS LUMINANCE CONTRAST COMPLIANCES

STELLAR S2030C AMENITY

STELLAR

STELLAR WASHROOMS
Suite 251, 585 Lt Collins St.
MELBOURNE VIC. 3000
Telephone: 1300 020 676
ABN 62 600 200 600
ACN 600 200 600
Email : info@stellarwashrooms.com.au
Site : www.stellarwashrooms.com.au

COPYRIGHT:
This document remains the property of STELLAR WASHROOMS Ltd and must not be copied or reproduced without the express permission of at lease 2 Directors of STELLAR WASHROOMS Ltd.

CONFIDENTIALITY:
This document is presented as commercial-in-confidence on the basis that it will not be disclosed in any part or whole to any third party.

Project number:
S27011_Point Lonsdale

Project proposal:
S2030VC

Address:
9 Point Lonsdale Rd,
Point Lonsdale VIC 3225

ISSUE	DATE	REVISION and NOTES
A	15/10/26	TENDER ISSUE

Builder: STELLAR WASHROOMS Pty Ltd

Contact:
Matthew Earl
matthew@stellarwashrooms.com.au


Drawing title:
Side Elevations

Issue Date:15/10/26

Scale: 1:50

Drawn by: GD

Sheet no: 6

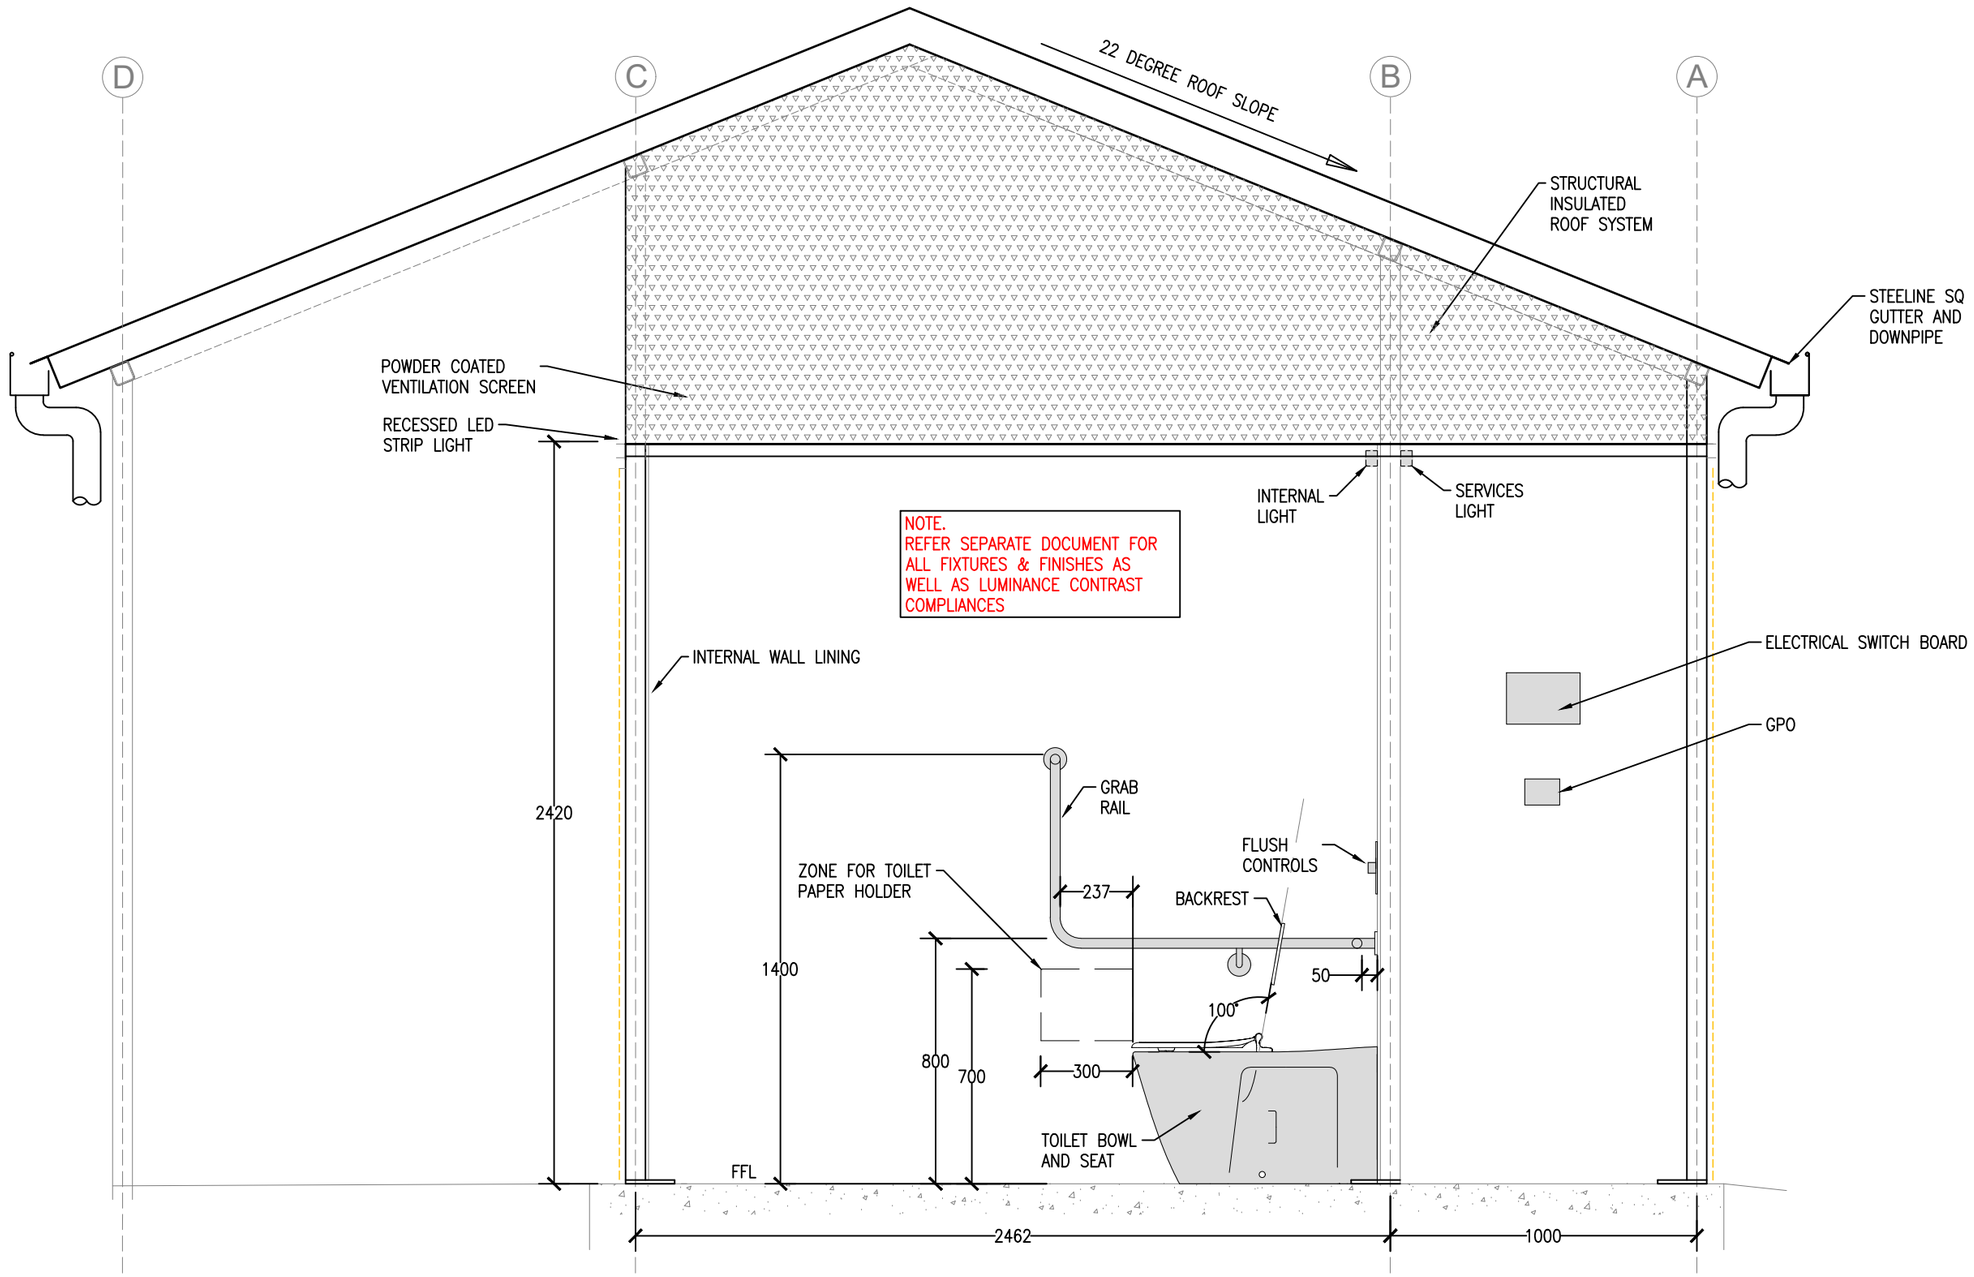

INTERNAL ELEVATION A

STELLAR

STELLAR WASHROOMS
Suite 251, 585 Lt Collins St.
MELBOURNE VIC. 3000
Telephone: 1300 020 676
ABN 62 600 200 600
ACN 600 200 600
Email : info@stellarwashrooms.com.au
Site : www.stellarwashrooms.com.au

COPYRIGHT:
This document remains the property of STELLAR WASHROOMS Ltd and must not be copied or reproduced without the express permission of at lease 2 Directors of STELLAR WASHROOMS Ltd.

CONFIDENTIALITY:
This document is presented as commercial–in–confidence on the basis that it will not be disclosed in any part or whole to any third party.

Project number:
S27011_Point Lonsdale

Project proposal:
S2030VC

Address:
9 Point Lonsdale Rd,
Point Lonsdale VIC 3225

ISSUE	DATE	REVISION and NOTES
A	15/10/26	TENDER ISSUE

Builder: STELLAR WASHROOMS (AUST) Pty Ltd

Contact:
Matthew Earl
matthew@stellarwashrooms.com.au


Drawing title:
Sections A

Issue Date:15/10/26

Scale: 1:20

Drawn by: GD

Sheet no: 7

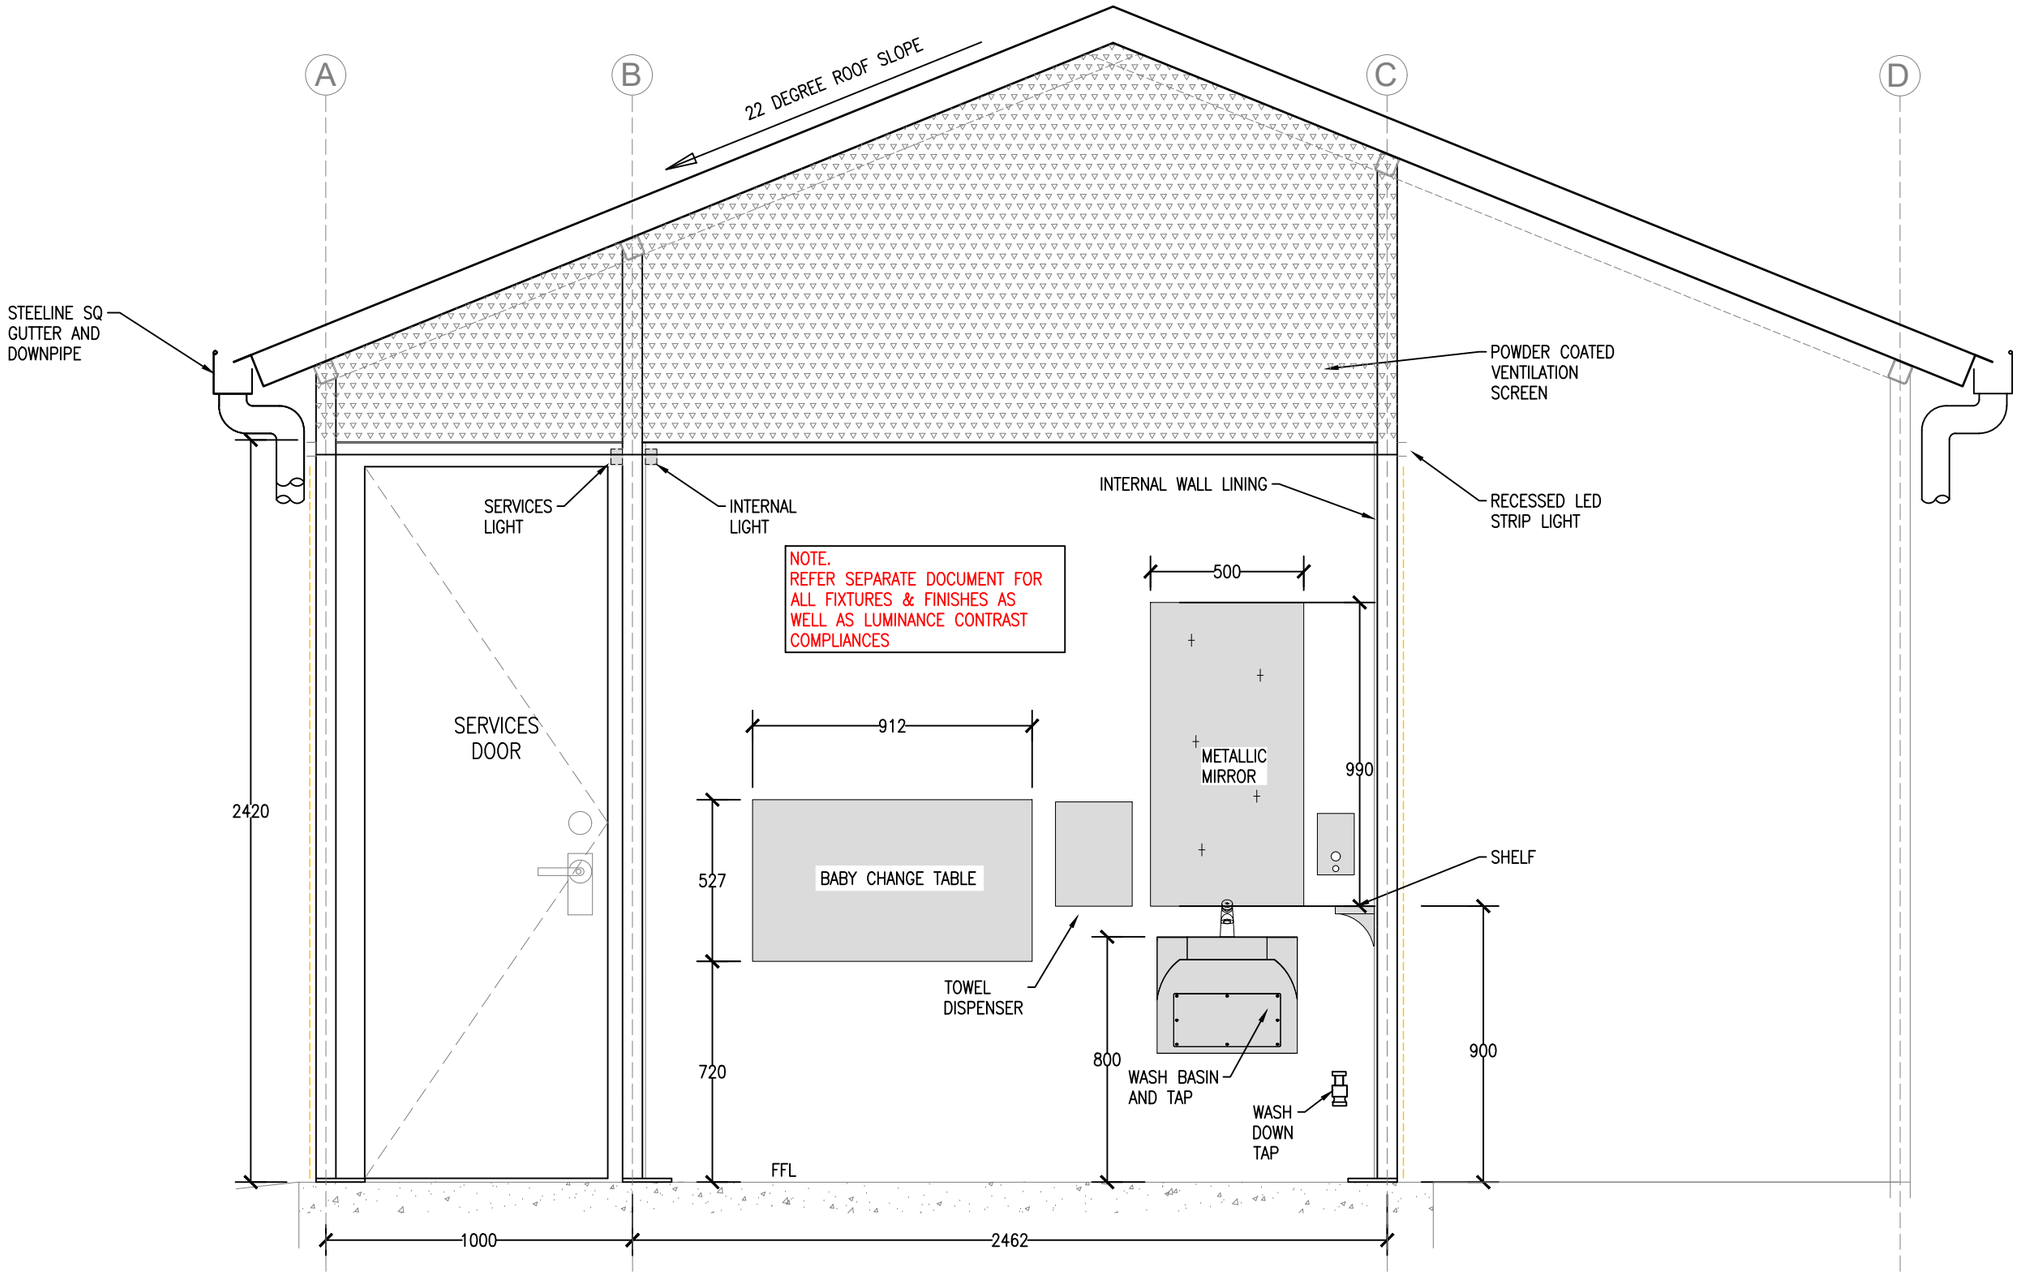

INTERNAL ELEVATION B

STELLAR

STELLAR WASHROOMS
Suite 251, 585 Lt Collins St.
MELBOURNE VIC. 3000
Telephone: 1300 020 676
ABN 62 600 200 600
ACN 600 200 600
Email : info@stellarwashrooms.com.au
Site : www.stellarwashrooms.com.au

COPYRIGHT:
This document remains the property of STELLAR WASHROOMS Ltd and must not be copied or reproduced without the express permission of at lease 2 Directors of STELLAR WASHROOMS Ltd.

CONFIDENTIALITY:
This document is presented as commercial–in–confidence on the basis that it will not be disclosed in any part or whole to any third party.

Project number:
S27011_Point Lonsdale

Project proposal:
S2030VC

Address:
9 Point Lonsdale Rd,
Point Lonsdale VIC 3225

ISSUE	DATE	REVISION and NOTES
A	15/10/26	TENDER ISSUE

Builder: STELLAR WASHROOMS Pty Ltd

Contact:
Matthew Earl
matthew@stellarwashrooms.com.au


Drawing title:
Section B

Issue Date:15/10/26

Scale: 1:20

Drawn by: GD

Sheet no: 8

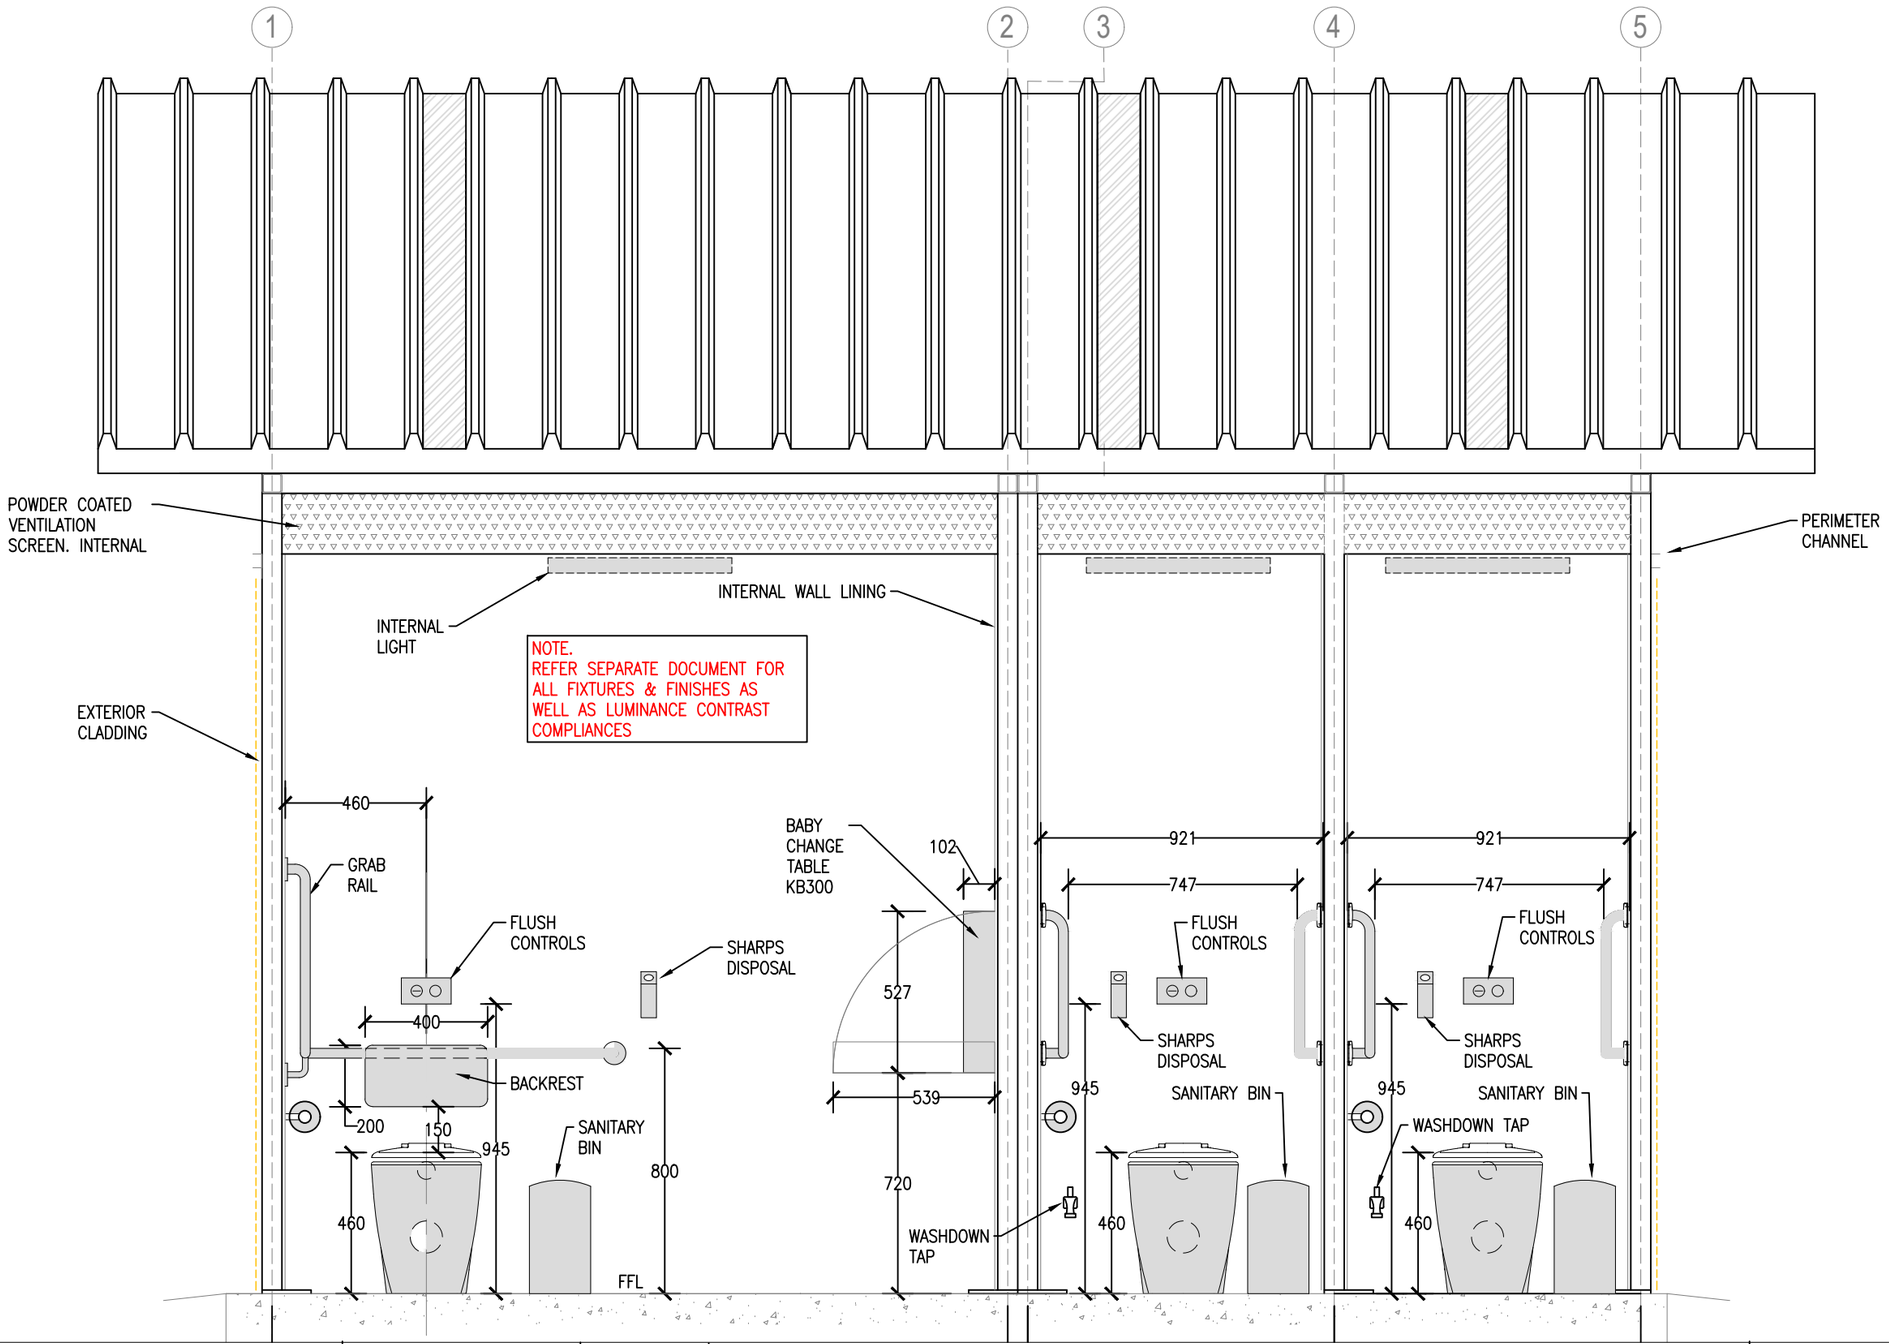

STELLAR

STELLAR WASHROOMS
Suite 251, 585 Lt Collins St.
MELBOURNE VIC. 3000
Telephone: 1300 020 676
ABN 62 600 200 600
ACN 600 200 600
Email : info@stellarwashrooms.com.au
Site : www.stellarwashrooms.com.au

COPYRIGHT:
This document remains the property of STELLAR WASHROOMS Ltd and must not be copied or reproduced without the express permission of at lease 2 Directors of STELLAR WASHROOMS Ltd.

CONFIDENTIALITY:
This document is presented as commercial–in–confidence on the basis that it will not be disclosed in any part or whole to any third party.

Project number:
S27011_Point Lonsdale

Project proposal:
S2030VC

Address:
9 Point Lonsdale Rd,
Point Lonsdale VIC 3225

ISSUE	DATE	REVISION and NOTES
A	15/10/26	TENDER ISSUE

Builder: STELLAR WASHROOMS Pty Ltd

Contact:
Matthew Earl
matthew@stellarwashrooms.com.au


Drawing title:
Internal Elevation C

Issue Date:15/10/26

Scale: 1:20

Drawn by: GD

Sheet no: 9

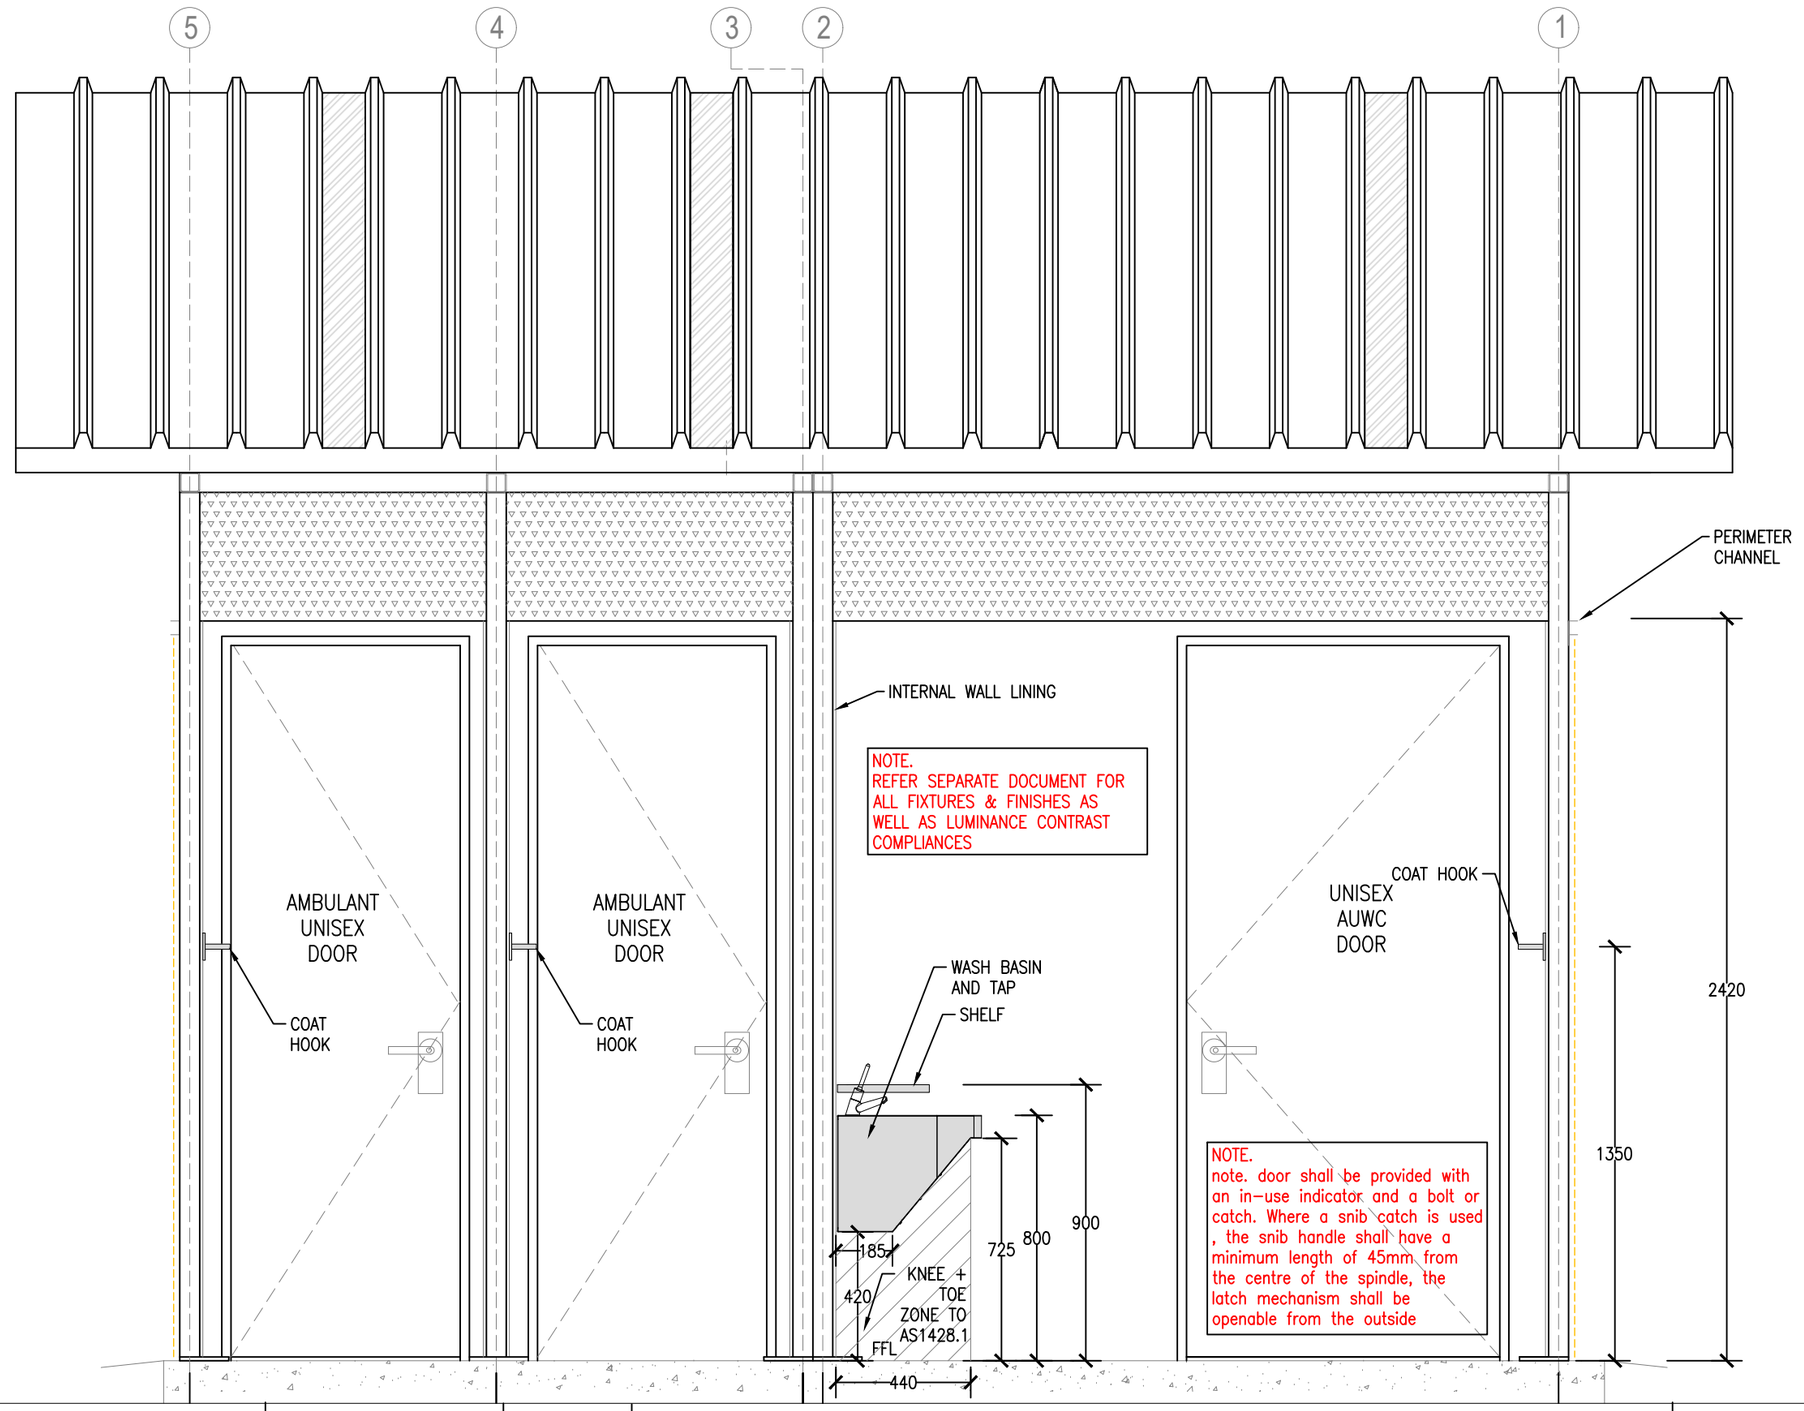

STELLAR

STELLAR WASHROOMS
Suite 251, 585 Lt Collins St.
MELBOURNE VIC. 3000
Telephone: 1300 020 676
ABN 62 600 200 600
ACN 600 200 600
Email : info@stellarwashrooms.com.au
Site : www.stellarwashrooms.com.au

COPYRIGHT:
This document remains the property of STELLAR WASHROOMS Ltd and must not be copied or reproduced without the express permission of at lease 2 Directors of STELLAR WASHROOMS Ltd.

CONFIDENTIALITY:
This document is presented as commercial-in-confidence on the basis that it will not be disclosed in any part or whole to any third party.

Project number:
S27011_Point Lonsdale

Project proposal:
S2030VC

Address:
9 Point Lonsdale Rd,
Point Lonsdale VIC 3225

ISSUE	DATE	REVISION and NOTES
A	15/10/26	TENDER ISSUE

Builder: STELLAR WASHROOMS Pty Ltd

Contact:
Matthew Earl
matthew@stellarwashrooms.com.au


Drawing title:
Internal Elevation D

Issue Date:15/10/26

Scale: 1:20

Drawn by: GD

Sheet no: 10

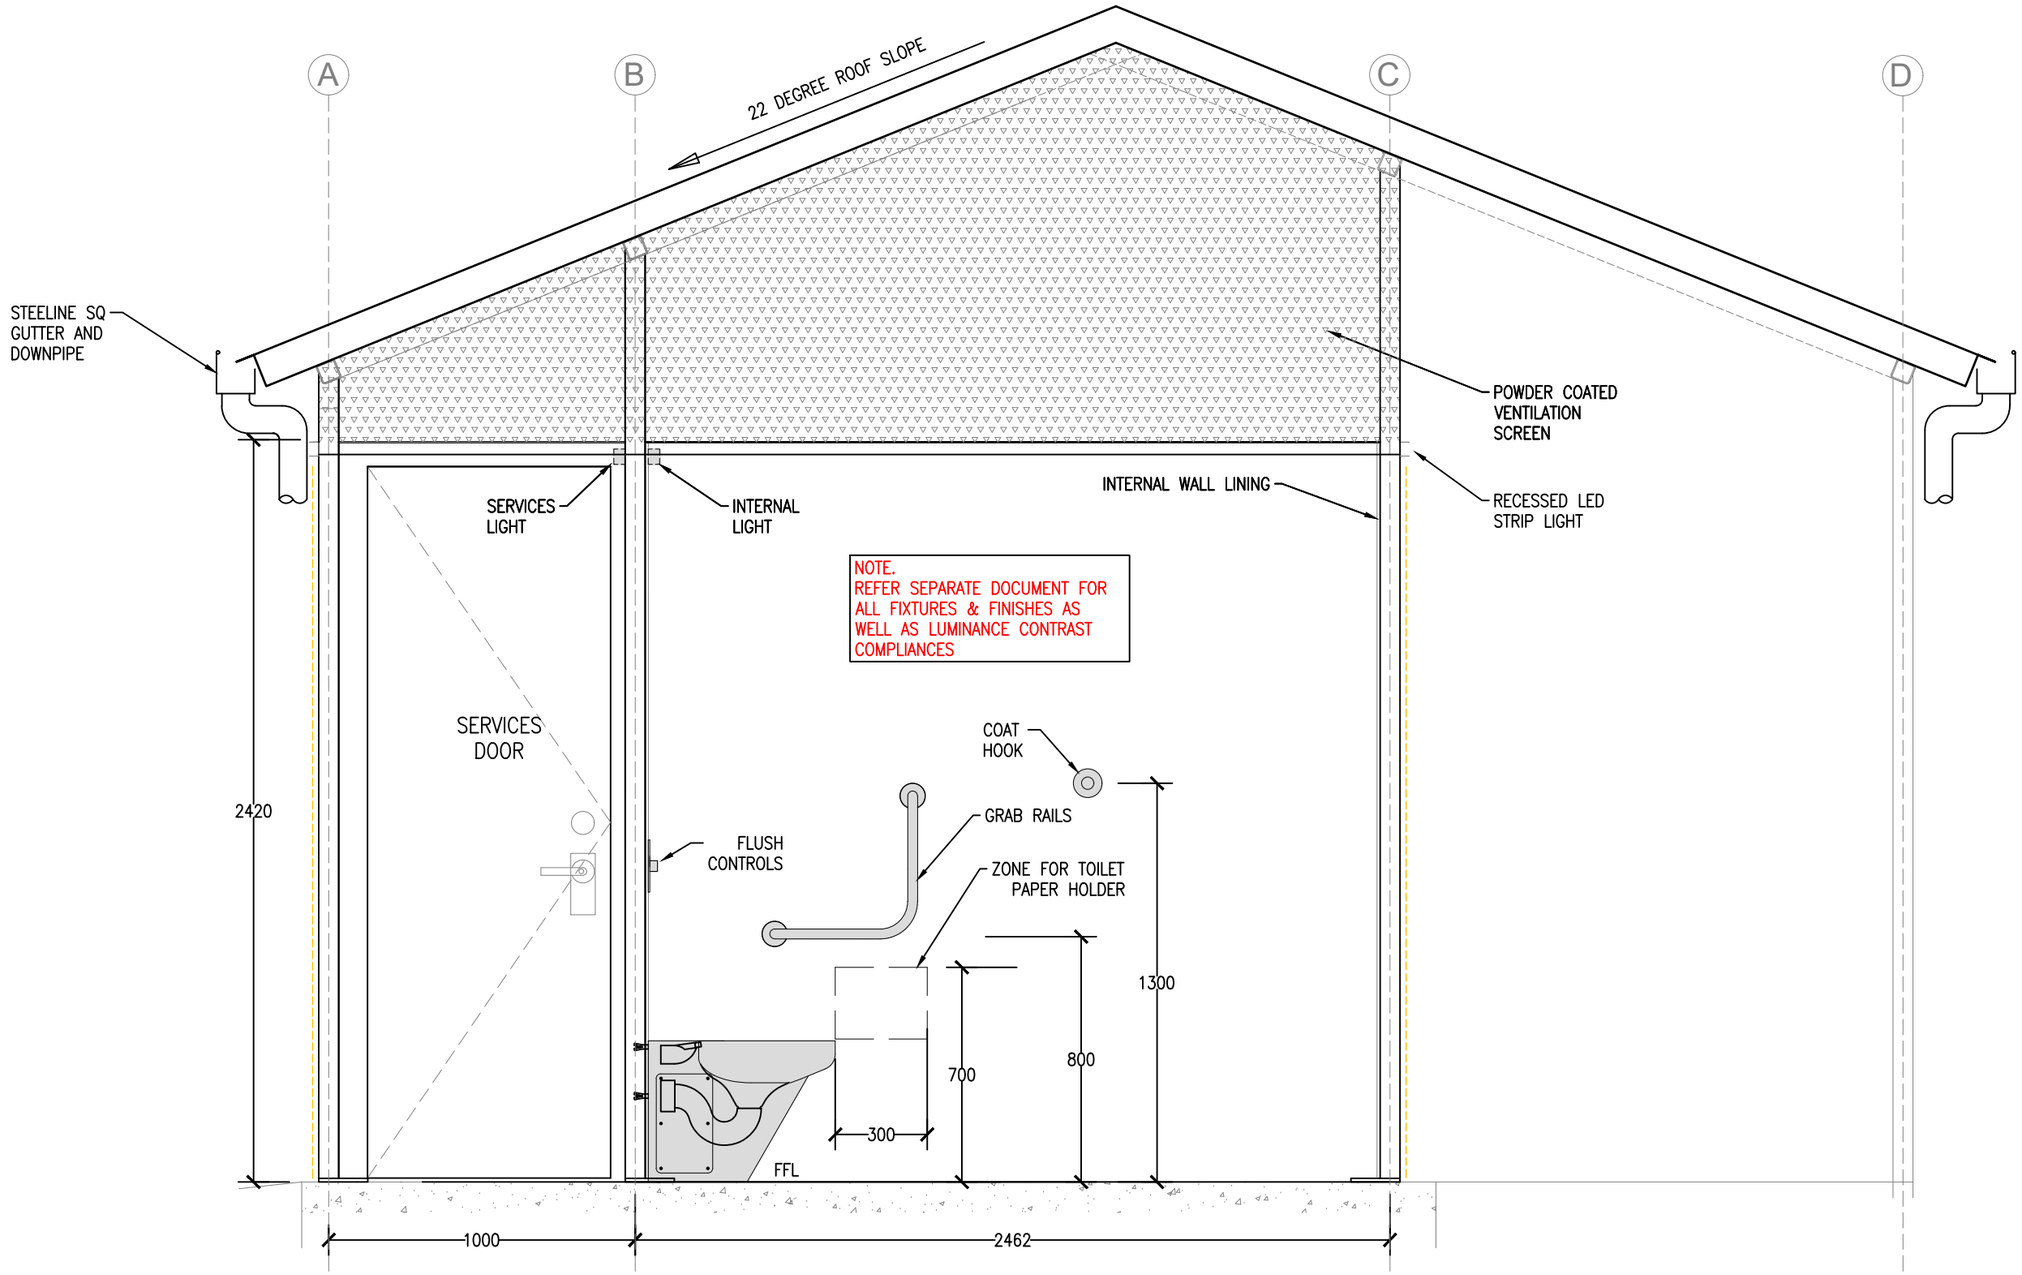

INTERNAL ELEVATION E

STELLAR

STELLAR WASHROOMS
Suite 251, 585 Lt Collins St.
MELBOURNE VIC. 3000
Telephone: 1300 020 676
ABN 62 600 200 600
ACN 600 200 600
Email : info@stellarwashrooms.com.au
Site : www.stellarwashrooms.com.au

COPYRIGHT:
This document remains the property of STELLAR WASHROOMS Ltd and must not be copied or reproduced without the express permission of at lease 2 Directors of STELLAR WASHROOMS Ltd.

CONFIDENTIALITY:
This document is presented as commercial-in-confidence on the basis that it will not be disclosed in any part or whole to any third party.

Project number:
S27011_Point Lonsdale

Project proposal:
S2030VC

Address:
9 Point Lonsdale Rd,
Point Lonsdale VIC 3225

ISSUE	DATE	REVISION and NOTES
A	15/10/26	TENDER ISSUE

Builder: STELLAR WASHROOMS Pty Ltd

Contact:
Matthew Earl
matthew@stellarwashrooms.com.au


Drawing title:
Internal Elevation E

Issue Date:15/10/26


Scale: 1:20

Drawn by: GD

Sheet no: 11

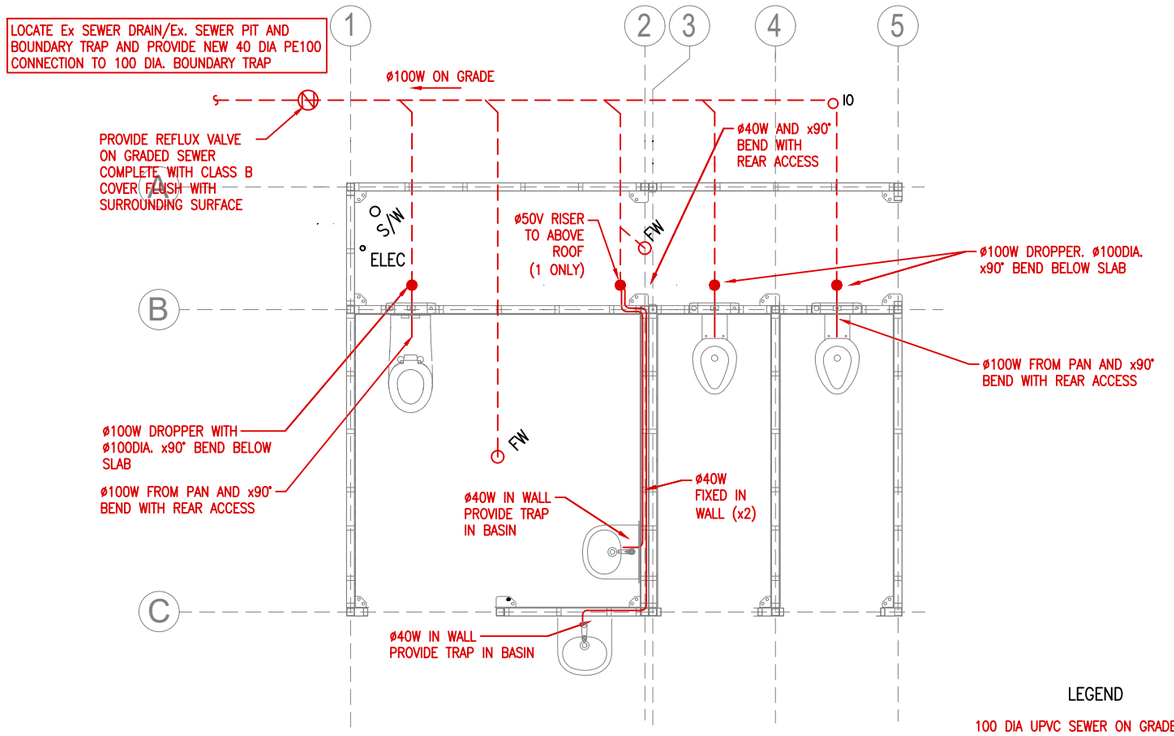

S2030 WASTE SERVICES PLAN

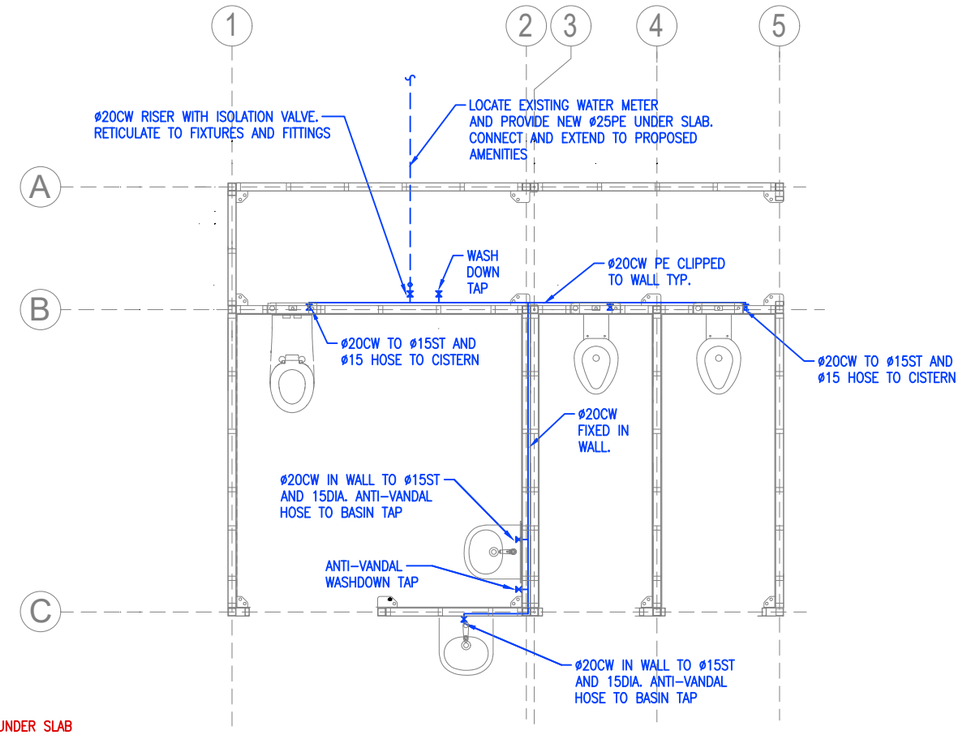

S2030 HYDRAULIC SERVICES PLAN

LEGEND

100 DIA UPVC SEWER ON GRADE UNDER SLAB

100 DIA UPVC SEWER ON GRADE

25 DIA PE CW PIPE UNDER SLAB

20/25 DIA PE CW PIPE

STELLAR

STELLAR WASHROOMS
Suite 251, 585 Lt Collins St.
MELBOURNE VIC. 3000
Telephone: 1300 020 676
ABN 62 600 200 600
ACN 600 200 600
Email : info@stellarwashrooms.com.au
Site : www.stellarwashrooms.com.au

COPYRIGHT:
This document remains the property of STELLAR WASHROOMS Ltd and must not be copied or reproduced without the express permission of at lease 2 Directors of STELLAR WASHROOMS Ltd.

CONFIDENTIALITY:
This document is presented as commercial-in-confidence on the basis that it will not be disclosed in any part or whole to any third party.

Project number:
S27011_Point Lonsdale

Project proposal:
S2030VC

Address:
9 Point Lonsdale Rd,
Point Lonsdale VIC 3225

ISSUE	DATE	REVISION and NOTES
A	15/10/26	TENDER ISSUE

Builder: STELLAR WASHROOMS Pty Ltd

Contact:
Matthew Earl
matthew@stellarwashrooms.com.au


Drawing title:
Services Plan

Issue Date:15/10/26

Scale: 1:50


Drawn by: GD

Sheet no: 1

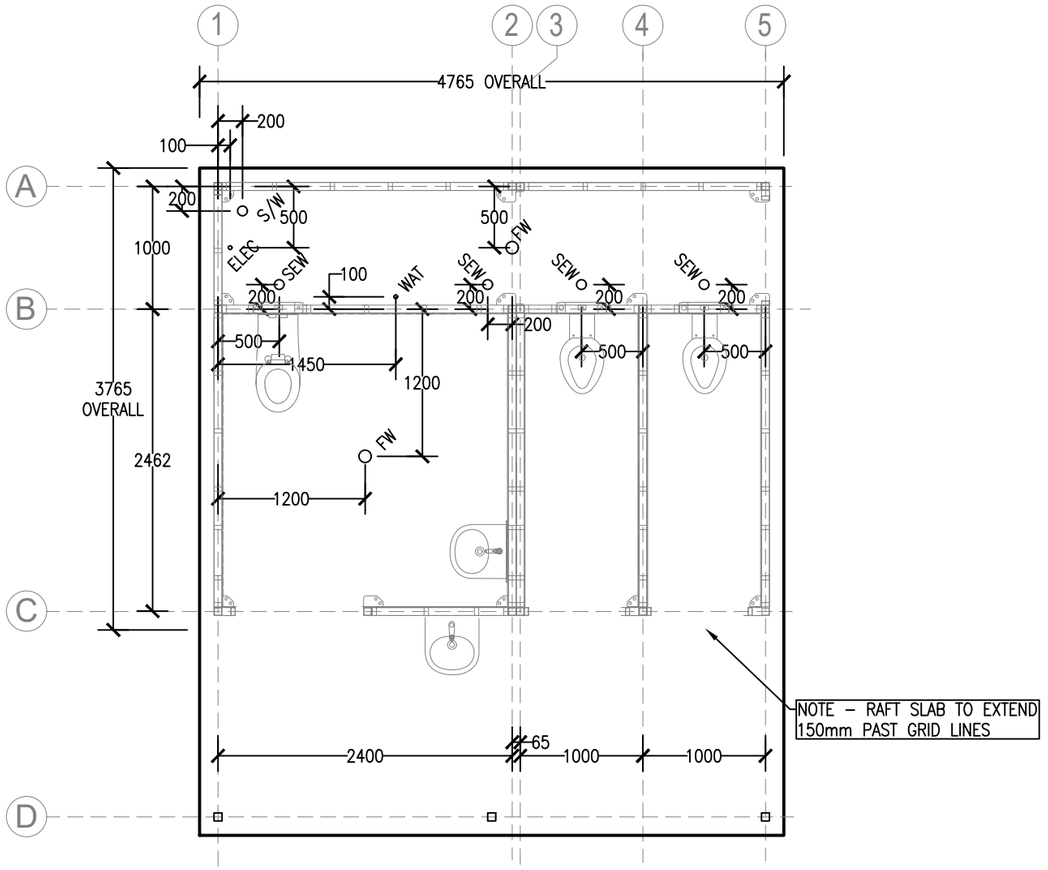

S2030 SLAB SETOUT PLAN

NOTE. PROVIDE 20mm LAGGING TO ALL SLAB PENETRATIONS

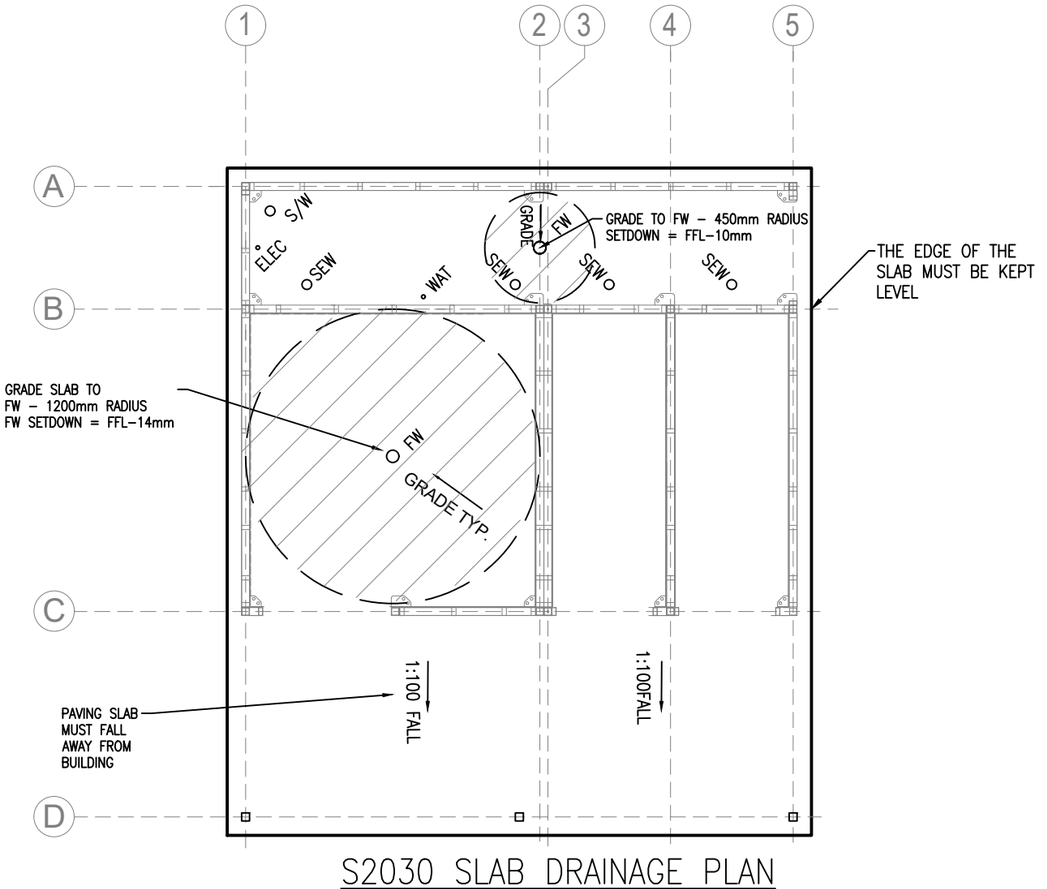

S2030 SLAB DRAINAGE PLAN

GRADE SLAB TO FLOOR WASTE MAINTAIN SLAB THICKNESS AND COVER TO REINFORCEMENT

NOTE. EXTERNAL PAVEMENTS SHOULD FALL 1:100 AWAY FROM SLAB. FOR SLABS THAT CONTINUE UNDER VERANDAHS PROVIDE 20mm FALL TO POSTS

NOTE. CONCRETE CONTRACTOR SHOULD MAKE EVERY EFFORT TO AVOID LOCAL DEPRESSIONS WHICH RETAIN WATER AFTER RAIN OR WASHDOWN

STELLAR

STELLAR WASHROOMS
Suite 251, 585 Lt Collins St.
MELBOURNE VIC. 3000
Telephone: 1300 020 676
ABN 62 600 200 600
ACN 600 200 600
Email : info@stellarwashrooms.com.au
Site : www.stellarwashrooms.com.au

COPYRIGHT:
This document remains the property of STELLAR WASHROOMS Ltd and must not be copied or reproduced without the express permission of at lease 2 Directors of STELLAR WASHROOMS Ltd.

CONFIDENTIALITY:
This document is presented as commercial–in–confidence on the basis that it will not be disclosed in any part or whole to any third party.

Project number:
S27011_Point Lonsdale

Project proposal:
S2030VC

Address:
9 Point Lonsdale Rd,
Point Lonsdale VIC 3225

ISSUE	DATE	REVISION and NOTES
A	15/10/26	TENDER ISSUE

Builder: STELLAR WASHROOMS Pty Ltd

Contact:
Matthew Earl
matthew@stellarwashrooms.com.au

Drawing title:
Slab Setout

Issue Date:15/10/26

Scale: 1:50

Drawn by: GD

Sheet no: 1