THEATRE AND ELC

7 HARTINGTON STREET, NORTHCOTE

KUD

Architecture.
Interior. Planning.
Urban Design. Art.

Unit 1/76-78 Balmain St.
Cremorne, Victoria, 3121
Australia

+61 3 9429 4733
enquiries@kud.com.au
kud.com.au

BUILDING D
THEATRE, ELC
DEVELOPMENT SUMMARY

SHEET LIST

SHEET LIST TOWN PLANNING	
Sheet Number	Sheet Name
D-TP000	COVER SHEET
D-TP001	DEVELOPMENT SUMMARY
D-TP100	SITE LOCATION PLAN
D-TP300	GA - BASEMENT - LEVEL 01
D-TP301	GA - THEATRE - GROUND FLOOR
D-TP302	GA - THEATRE - LEVEL 01
D-TP303	GA - THEATRE - LEVEL 02
D-TP304	GA - THEATRE - ROOF
D-TP305	GA - ELC - LEVEL 01
D-TP306	GA - ELC - LEVEL 02
D-TP307	GA - ELC - ROOF
D-TP308	GA - THEATRE - GROUND FLOOR Copy 1
D-TP309	GA - THEATRE - GROUND FLOOR Copy 2
D-TP450	PROPOSED THEATRE EAST AND WEST ELEVATIONS
D-TP451	PROPOSED THEATRE NORTH AND SOUTH ELEVATIONS
D-TP452	PROPOSED ELC NORTH AND SOUTH ELEVATIONS
D-TP453	PROPOSED ELC EAST AND WEST ELEVATIONS
D-TP465	MATERIAL SCHEDULE ELC
D-TP466	MATERIAL SCHEDULE THEATRE
D-TP470	PROPOSED BUILDING SECTION
D-TP471	PROPOSED BUILDING SECTION
D-TP472	PROPOSED BUILDING SECTION
D-TP700	9AM 23 SEP PROPOSED SHADOWS
D-TP701	10AM 23 SEP PROPOSED SHADOWS
D-TP702	11AM 23 SEP PROPOSED SHADOWS
D-TP703	12PM 23 SEP PROPOSED SHADOWS
D-TP704	1PM 23 SEP PROPOSED SHADOWS
D-TP705	2PM 23 SEP PROPOSED SHADOWS
D-TP706	3PM 23 SEP PROPOSED SHADOWS

SITE AREA: 26147.3 m²

ELC GROSS FLOOR AREA: 1241 m²
ELC CLASSROOM AREA: 488 m²
ELC OUTDOOR AREA: 809 m²

THEATRE GROSS FLOOR AREA: 1288 m²
BASEMENT AREA: 2786 m²

TOTAL THEATER SEATS: 468
CAR PARKING SPACES: 70
BIKE PARKING SPACES: 30

DEVELOPMENT SUMMARY

GFA

AREA SCHEDULE - BASEMENT (GFA)

LEVEL	AREA
THEATRE BASEMENT	2786 m²
TOTAL	2786 m²

AREA SCHEDULE - ELC (GFA)

LEVEL	AREA
ELC GROUND FLOOR	240 m²
ELC LEVEL 01	Not Enclosed
ELC LEVEL 02	418 m²
TOTAL	659 m²

AREA SCHEDULE - THEATRE (GFA)

LEVEL	AREA
THEATRE GROUND FLOOR	808 m²
THEATRE LEVEL 01	283 m²
THEATRE LEVEL 02	197 m²
TOTAL	1288 m²

ELC

ELC OUTDOOR CLASSROOM SCHEDULE

LEVEL	NAME	AREA
ELC LEVEL 01	3-4 Y/O	202 m²
ELC LEVEL 01	4 Y/O	98 m²
ELC LEVEL 02	5-1 Y/O	65 m²
ELC LEVEL 02	1-2 Y/O	62 m²
ELC LEVEL 02	2-3 Y/O	62 m²
TOTAL		488 m²

ELC OUTDOOR PLAY AREA SCHEDULE

LEVEL	NAME	AREA
ELC LEVEL 01	OUTDOOR PLAY	514 m²
ELC LEVEL 02	OUTDOOR PLAY	295 m²
TOTAL		809 m²

SCHEDULES

PARKING SCHEDULE

LEVEL	TYPE	COUNT
THEATRE BASEMENT	2600w x 4900d	68
THEATRE BASEMENT	2600w x 5400d (accessible)	2
TOTAL		70

BICYCLE PARKING SCHEDULE

DESCRIPTION	COUNT
BICYCLE VERTICAL	20
BICYCLE HOOP	10
TOTAL	30

KUD
Architecture. Interior. Planning. Urban Design. Art.
Unit 1/76-78 Balmain St. Cremorne, Victoria, 3121 Australia
+61 3 9429 4733 enquiries@kud.com.au kud.com.au

REV	ISSUE	DATE
0	PLANNING SUBMISSION	21/08/2025
1	RESPONSE TO RFI	26/03/2026

PLANNING SUBMISSION

THIS DRAWING IS COPYRIGHT AND CONFIDENTIAL APART FROM ANY FAIR DEALINGS AS PERMITTED UNDER THE COPYRIGHT. NO PART MAY BE REPRODUCED BY ANY PERSONS WITHOUT WRITTEN PERMISSION OF KAVELLARIS URBAN DESIGN, AND IS NOT TO BE USED IN ANY MANNER PREJUDICIAL TO THE INTEREST OF THAT COMPANY. THIS DRAWING AND ATTACHED SHEETS REMAIN THE PROPERTY OF KAVELLARIS URBAN DESIGN UNLESS OTHERWISE SPECIFIED. ALL DIMENSIONS ARE IN MILLIMETERS AND ALL DRAWING CONTENT MUST BE VERIFIED ON SITE PRIOR TO ANY WORK. IN THE EVENT THAT THERE ARE ANY ERRORS OR DISCREPANCIES IN THE DRAWINGS THE CONSTRUCTOR MUST CONTACT OUR OFFICE PRIOR TO COMMENCEMENT OF WORKS.

Project Management HUB PROPERTY GROUP
Level 2/3 Newton St, Cremorne VIC 3121
T. (03) 9081 1611

Structural & Civil Engineers -
-

Services Engineer WRAP ENGINEERING
Level 2/600 Church St, Cremorne VIC 3121
T. (03) 9428 7987

Fire Engineer SQUARE 1 ENGINEERING
Carlow House, Suite 1, Level 9/289 Flinders Ln Melbourne, VIC 3000 T. 04 0206 8818

Access Consultant (DDA) FUNCTIONAL ACCESS SOLUTIONS PTY LTD
1st Floor, 181 Bay Street, Brighton, VIC 3186
T. +61 9943 3478

Building Surveyor CODUS
Level 5, 136 Exhibition Street, Melbourne VIC 3000
T. 03 9650 7999

Town Planner RATIO CONSULTANTS
Level 5/65 Dover St, Cremorne VIC 3121
T. (03) 9429 3111

Traffic & Waste Engineer RATIO CONSULTANTS
Level 5/65 Dover St, Cremorne VIC 3121
T. (03) 9429 3111

Landscape Architect ACRE
3/4 Brown St, Collingwood, VIC 3066
T. 03 7018 3135

ESD Consultant GIW
285 Lennox Street, Richmond VIC 3121
T. 03 9044 5111

Land Surveyor JCA
Suite 9, 303 Maroondah Hwy, Ringwood VIC 3134
T. 03 9020 4225

Arborist JOHN PATRICK LANDSCAPE ARCHITECTS
324 Victoria Street, Richmond, VIC 3121
T. 03 9429 4855

CLIENT NAME:
GREEK ORTHODOX ARCHDIOCESE OF AUSTRALIA

CONTRACTOR NAME:
-

TITLE:
DEVELOPMENT SUMMARY

ADDRESS:
7 HARTINGTON STREET, NORTHCOTE

PROJECT NO.
22-004

CHECKED BY:	DRAWN BY:	@A0 (50% @ A2):	REV:	SHEET NO.
BK	AV		1	D-TP001

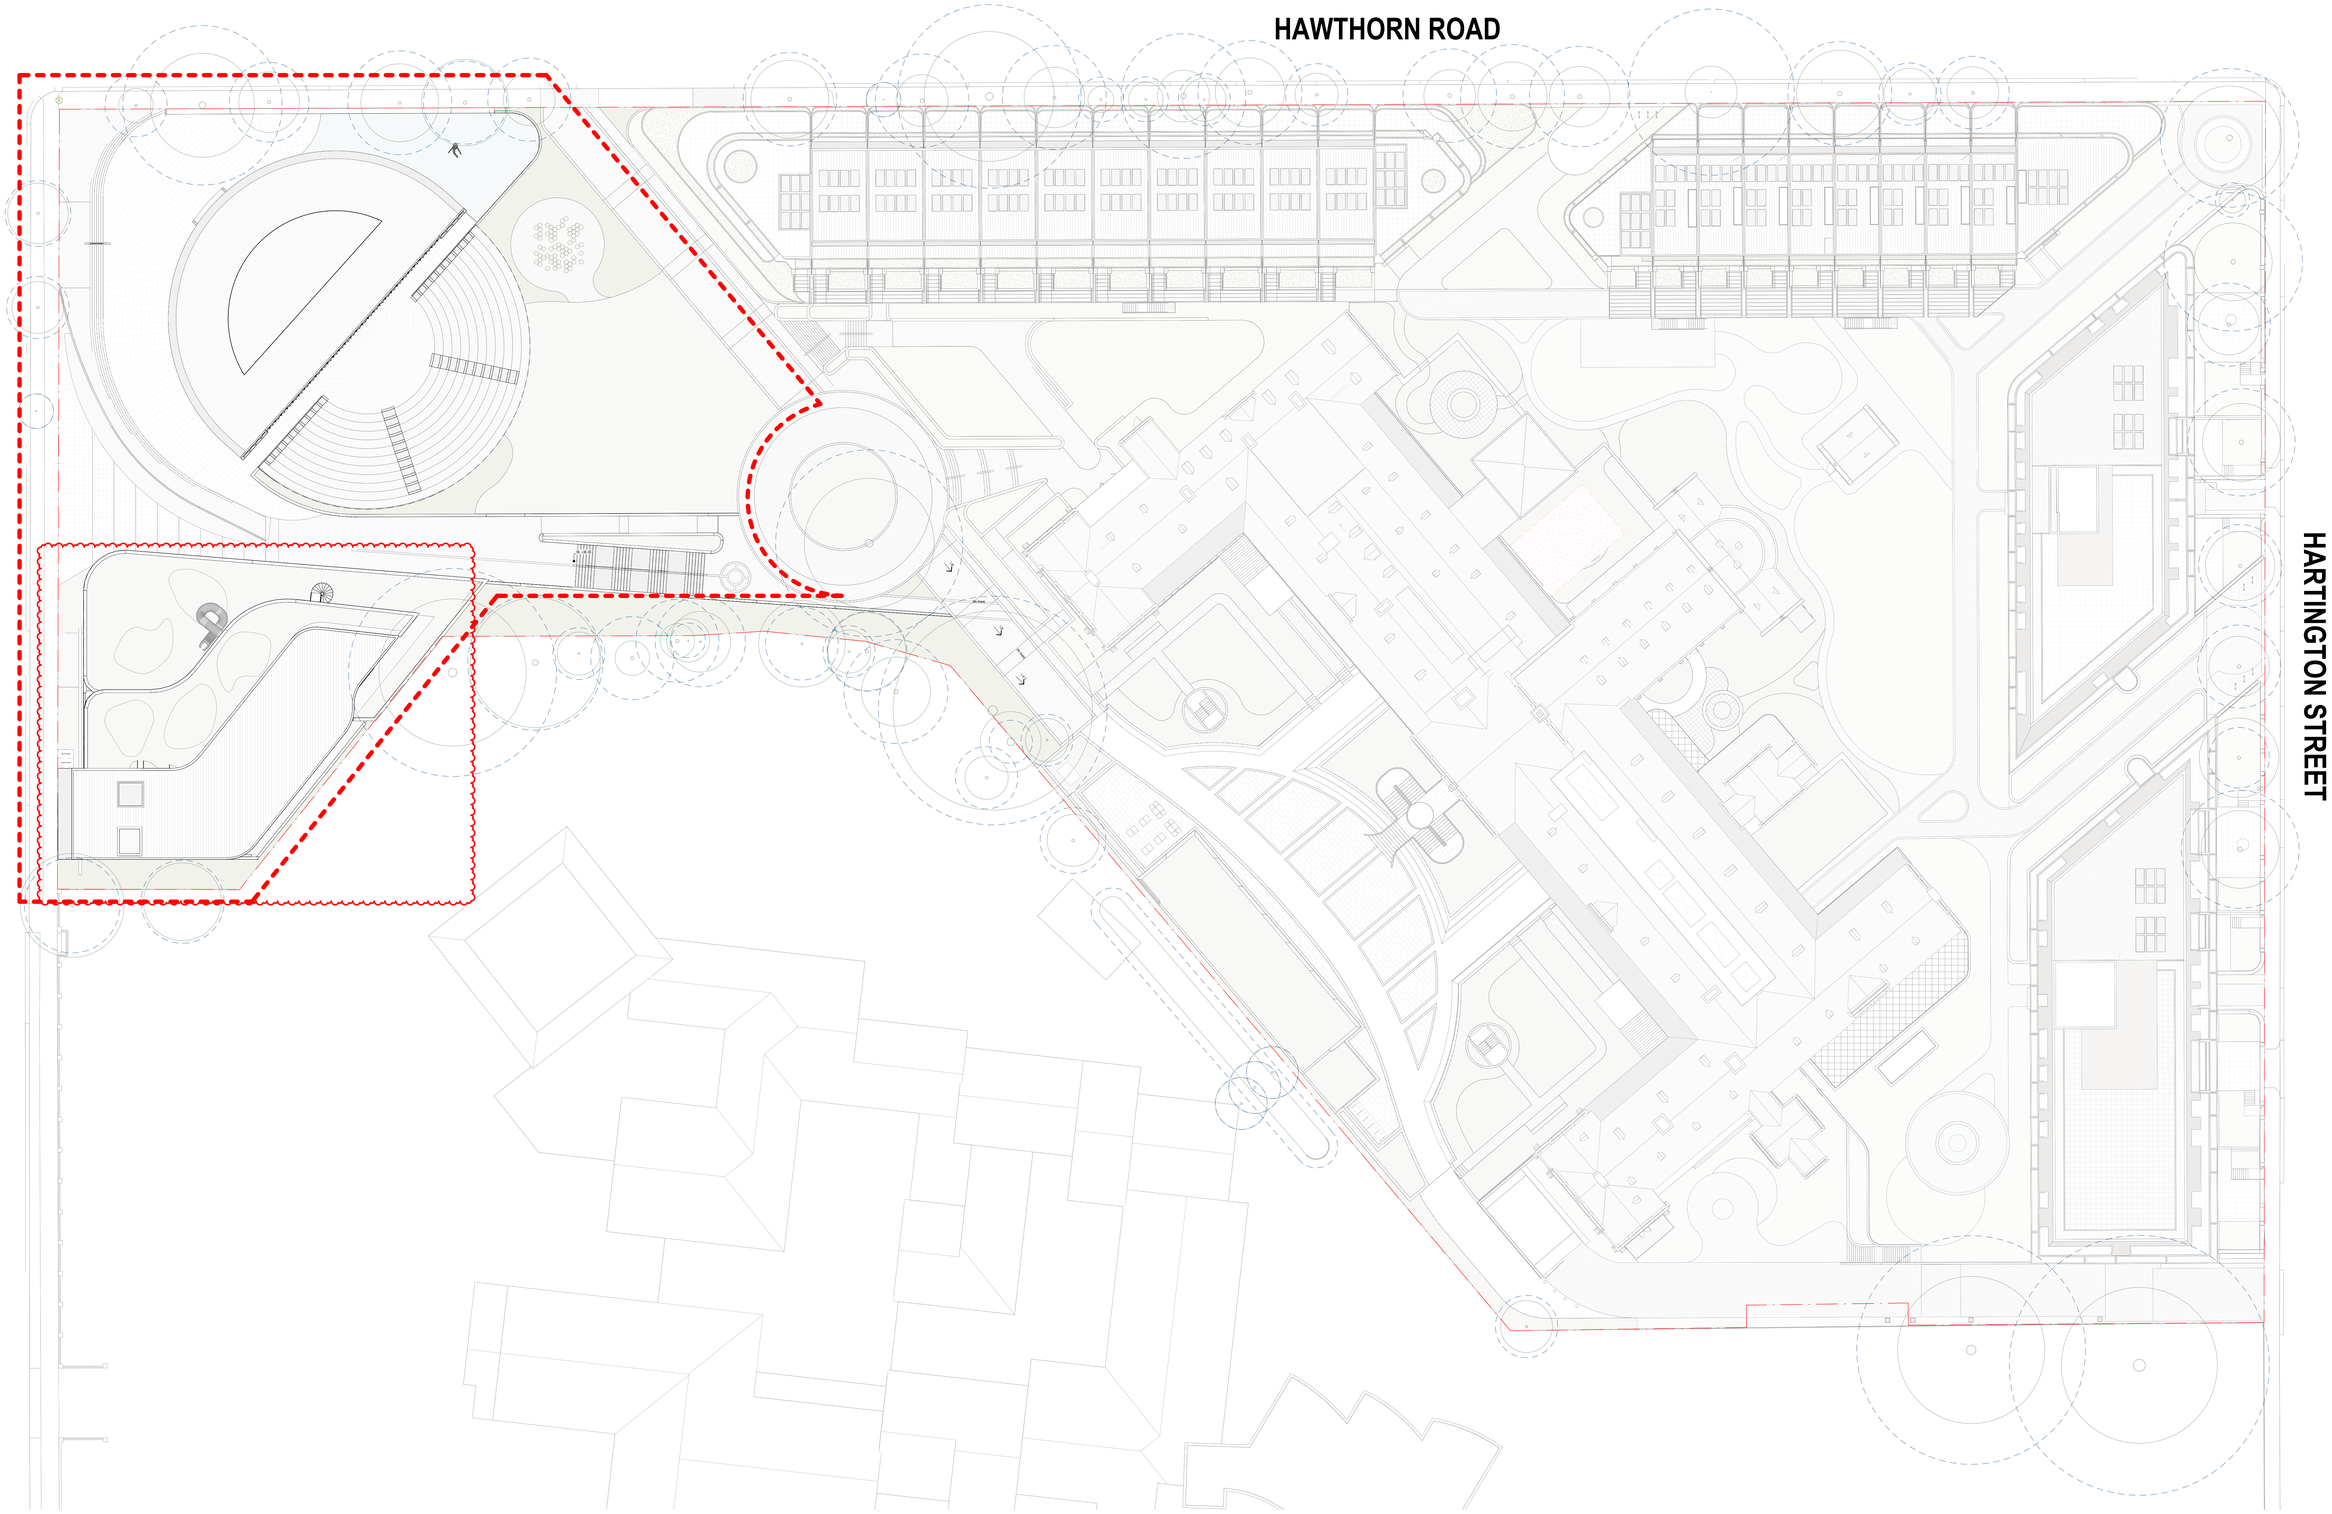

KUD
Architecture.
Interior. Planning.
Urban Design. Art.

Unit 1/76-78 Balmain St.
Cremorne, Victoria, 3121
Australia

+61 3 9429 4733
enquiries@kud.com.au
kud.com.au

REV	ISSUE	DATE
0	PLANNING SUBMISSION	21/08/2025
1	RESPONSE TO RFI	26/03/2026

PLANNING SUBMISSION

THIS DRAWING IS COPYRIGHT AND CONFIDENTIAL APART FROM ANY FAIR DEALINGS AS PERMITTED UNDER THE COPYRIGHT. NO PART MAY BE REPRODUCED BY ANY PERSONS WITHOUT WRITTEN PERMISSION OF KAVELLARS URBAN DESIGN, AND IS NOT TO BE USED IN ANY MANNER PREJUDICIAL TO THE INTEREST OF THAT COMPANY. THIS DRAWING AND ATTACHED SHEETS REMAIN THE PROPERTY OF KAVELLARS URBAN DESIGN UNLESS OTHERWISE SPECIFIED. ALL DIMENSIONS ARE IN MILLIMETERS AND ALL DRAWING CONTENT MUST BE VERIFIED ON SITE PRIOR TO ANY WORK. IN THE EVENT THAT THERE ARE ANY ERRORS OR DISCREPANCIES IN THE DRAWINGS THE CONSTRUCTOR MUST CONTACT OUR OFFICE PRIOR TO COMMENCEMENT OF WORKS.

Project Management HUB PROPERTY GROUP
Level 2/3 Newton St, Cremorne VIC 3121
T. (03) 9081 1611

Structural & Civil Engineers -

Services Engineer WRAP ENGINEERING
Level 2/600 Church St, Cremorne VIC 3121
T. (03) 9428 7987

Fire Engineer SQUARE 1 ENGINEERING
Carlow House, Suite 1, Level 9/289 Flinders Ln
Melbourne, VIC 3000 T. 04 0206 8818

Access Consultant (DDA) FUNCTIONAL ACCESS SOLUTIONS PTY LTD
1st Floor, 181 Bay Street, Brighton, VIC 3186
T. +61 9943 3478

Building Surveyor CODUS
Level 9, 136 Exhibition Street, Melbourne VIC 3000
T. 03 9650 7999

Town Planner RATIO CONSULTANTS
Level 5/65 Dover St, Cremorne VIC 3121
T. (03) 9429 3111

Traffic & Waste Engineer RATIO CONSULTANTS
Level 5/65 Dover St, Cremorne VIC 3121
T. (03) 9429 3111

Landscape Architect ACRE
3/4 Brown St, Collingwood, VIC 3066
T. 03 7018 3135

ESD Consultant GIW
285 Lennox Street, Richmond VIC 3121
T. 03 9044 5111

Land Surveyor JCA
Suite 9, 303 Maroondah Hwy, Ringwood VIC 3134
T. 03 9020 4225

Arborist JOHN PATRICK LANDSCAPE ARCHITECTS
224 Victoria Street, Richmond, VIC 3121
T. 03 9429 4855

CLIENT NAME:
GREEK ORTHODOX ARCHDIOCESE OF AUSTRALIA

CONTRACTOR NAME:
-

TITLE:
SITE LOCATION PLAN

ADDRESS:
7 HARTINGTON STREET, NORTHCOTE

PROJECT NO.
22-004

CHECKED BY:	DRAWN BY:	@A0 (50% @ A2):	REV:	SHEET NO.
BK	AV	1 : 250	1	D-TP050

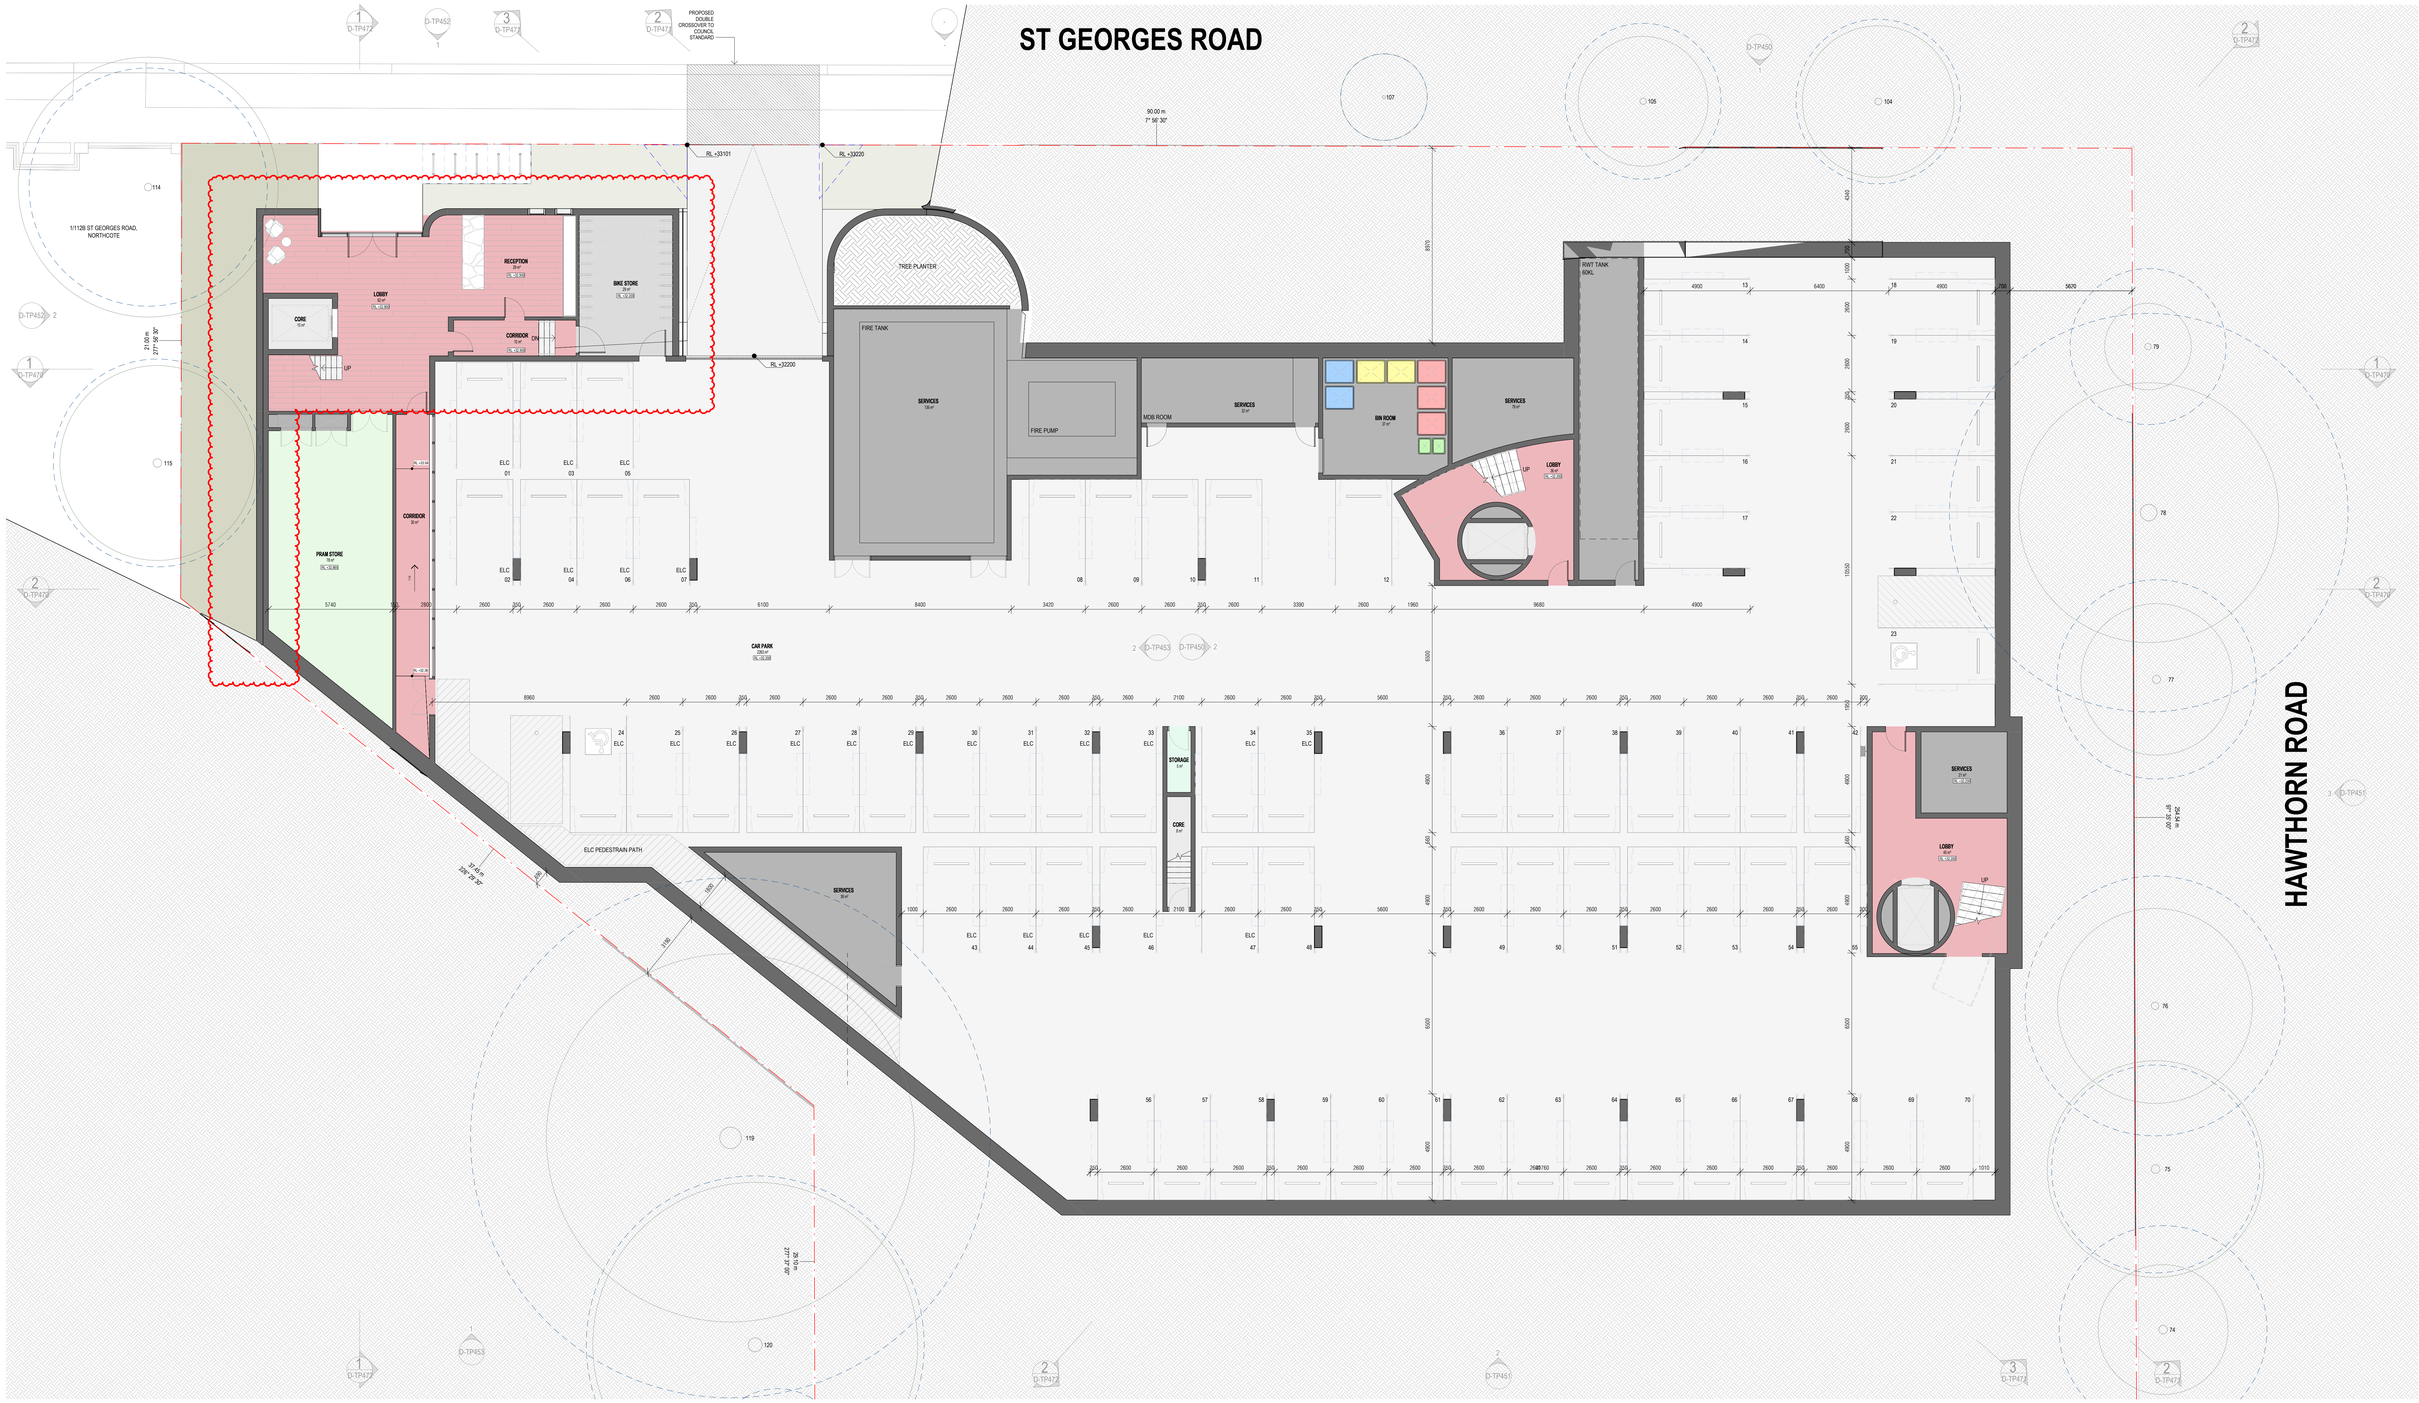

GENERAL NOTES

01. THE MATERIAL CONTAINED HERREIN IS INDICATIVE ONLY AND IS SUBJECT TO FURTHER DEVELOPMENT AND APPROVAL BY THE RESPONSIBLE AUTHORITY(S), OR OTHER FACTORS BEYOND THE CONTROL OF KUD. RECEIVING PARTIES SHOULD NOT USE THIS MATERIAL TO FORM THE BASIS OF ANY FINANCIAL FEASIBILITY, CONTRACTUAL NEGOTIATION OR SALE DOCUMENTS.

02. ALL FIGURES ARE BASED ON PRELIMINARY INFORMATION AND ARE SUBJECT TO VARIFICATION.

03. IN LIEU OF ACCURATE SURVEY INFORMATION, AREAS, DIMENSIONS AND LEVELS AND CONTEXT ARE INDICATIVER ONLY AND ARE SUBJECT TO CONFIRMATION AND VARIFICATION BY SURVEY AND TITLE PLAN.

04. IN LIEU OF TITLE INFORMATION, SITE IS ASSUMED TO HAVE NO EASEMENTS, TITLE RESTRICTIONS OR ENCUMBERANCES.

05. THESE DRAWINGS HAVE BEEN PRODUCED USING A SURVEY PLAN PROVIDED BY THE CLIENT. ANY DIMENSIONS, SETOUTS, LOCATIONS ETC. RELATING TO BOUNDARIES, EASEMENTS OR SITE SERVICES ARE TO BE VERIFIED BY A SURVEYOR.

06. ADJACENT PROPERTIES, WHERE INDICATED, ARE BASED ON PHOTOGRAPHIC CONTENT PROVIDED AND, AS SUCH, ARE NOT TO SCALE AND CANNOT BE RELIED APON AS ACCURATE.

SUSTAINABILITY MANAGEMENT PLAN

01. RAINWATER COLLECTION FROM NON-TRAFFICABLE ROOF AREAS TO BE DIRECTED INTO A 60,000-LITRE RAINWATER TANK CONNECTED TO, ALL TOILETS AND LANDSCAPE IRRIGATION

02. RAINWATER FROM MINIMUM 9,500MF OF IMPERVIOUS GROUND AREA TO BE DIRECTED INTO RAINGARDENS

03. WINDOWS TO BE DOUBLE GLAZED

04. 20% OF CARPARKING SPACES TO HAVE ELECTRICAL CAPACITY PROVISION

DESCRIPTION

CODE	DESCRIPTION
	TITLE BOUNDARY
RL +XXX	RELATIVE LEVEL TO AHD
SETBACK	BUILDING SETBACK
	DENOTES FALL
	1100L PAPER
	1100L RECYCLING
	1100L GENERAL
	240L ORGANICS

CODE	DESCRIPTION
	VISIBILITY SPLAY 2.5m X 2m

KUD
Architecture. Interior. Planning. Urban Design. Art.

Unit 1/76-78 Balmain St. Cremorne, Victoria, 3121 Australia
+61 3 9429 4733
enquiries@kud.com.au
kud.com.au

REV	ISSUE	DATE
0	PLANNING SUBMISSION	21/08/2025
1	RESPONSE TO RFI	26/03/2026

PLANNING SUBMISSION

THIS DRAWING IS COPYRIGHT AND CONFIDENTIAL APART FROM ANY FAIR DEALINGS AS PERMITTED UNDER THE COPYRIGHT. NO PART MAY BE REPRODUCED BY ANY PERSONS WITHOUT WRITTEN PERMISSION OF KAVELLARIS URBAN DESIGN, AND IS NOT TO BE USED IN ANY MANNER PREJUDICIAL TO THE INTEREST OF THAT COMPANY. THIS DRAWING AND ATTACHED SHEETS REMAIN THE PROPERTY OF KAVELLARIS URBAN DESIGN UNLESS OTHERWISE SPECIFIED. ALL DIMENSIONS ARE IN MILLIMETERS AND ALL DRAWING CONTENT MUST BE VERIFIED ON SITE PRIOR TO ANY WORK. IN THE EVENT THAT THERE ARE ANY ERRORS OR DISCREPANCIES IN THE DRAWINGS THE CONSTRUCTOR MUST CONTACT OUR OFFICE PRIOR TO COMMENCEMENT OF WORKS.

Project Management — HUB PROPERTY GROUP
Level 2/3 Newton St, Cremorne VIC 3121
T. (03) 9081 1611

Structural & Civil Engineers — -

Services Engineer — WRAP ENGINEERING
Level 2/600 Church St, Cremorne VIC 3121
T. (03) 9428 7987

Fire Engineer — SQUARE 1 ENGINEERING
Carbe House, Suite 1, Level 9/289 Flinders Ln Melbourne, VIC 3000 T. 04 0206 8818

Access Consultant (DDA) — FUNCTIONAL ACCESS SOLUTIONS PTY LTD
1st Floor, 181 Bay Street, Brighton, VIC 3186
T. +61 9943 3478

Building Surveyor — CODUS
Level 5, 136 Exhibition Street, Melbourne VIC 3000
T. 03 9650 7999

Town Planner — RATIO CONSULTANTS
Level 5/65 Dover St, Cremorne VIC 3121
T. (03) 9429 3111

Traffic & Waste Engineer — RATIO CONSULTANTS
Level 5/65 Dover St, Cremorne VIC 3121
T. (03) 9429 3111

Landscape Architect — ACRE
3/4 Brown St, Collingwood, VIC 3066
T. 03 7018 3135

ESD Consultant — GIW
285 Lennox Street, Richmond VIC 3121
T. 03 9044 5111

Land Surveyor — JCA
Suite 9, 303 Maroondah Hwy, Ringwood VIC 3134
T. 03 9020 4225

Arborist — JOHN PATRICK LANDSCAPE ARCHITECTS
324 Victoria Street, Richmond, VIC 3121
T. 03 9429 4855

CLIENT NAME:
GREEK ORTHODOX ARCHDIOCESE OF AUSTRALIA

CONTRACTOR NAME:
-

TITLE:
GA - BASEMENT - LEVEL 01

ADDRESS:
7 HARTINGTON STREET, NORTHCOTE

PROJECT NO.
22-004

CHECKED BY:	DRAWN BY:	@A0 (50% @ A2):	REV:	SHEET NO.
BK	AV	1:100	1	D-TP300

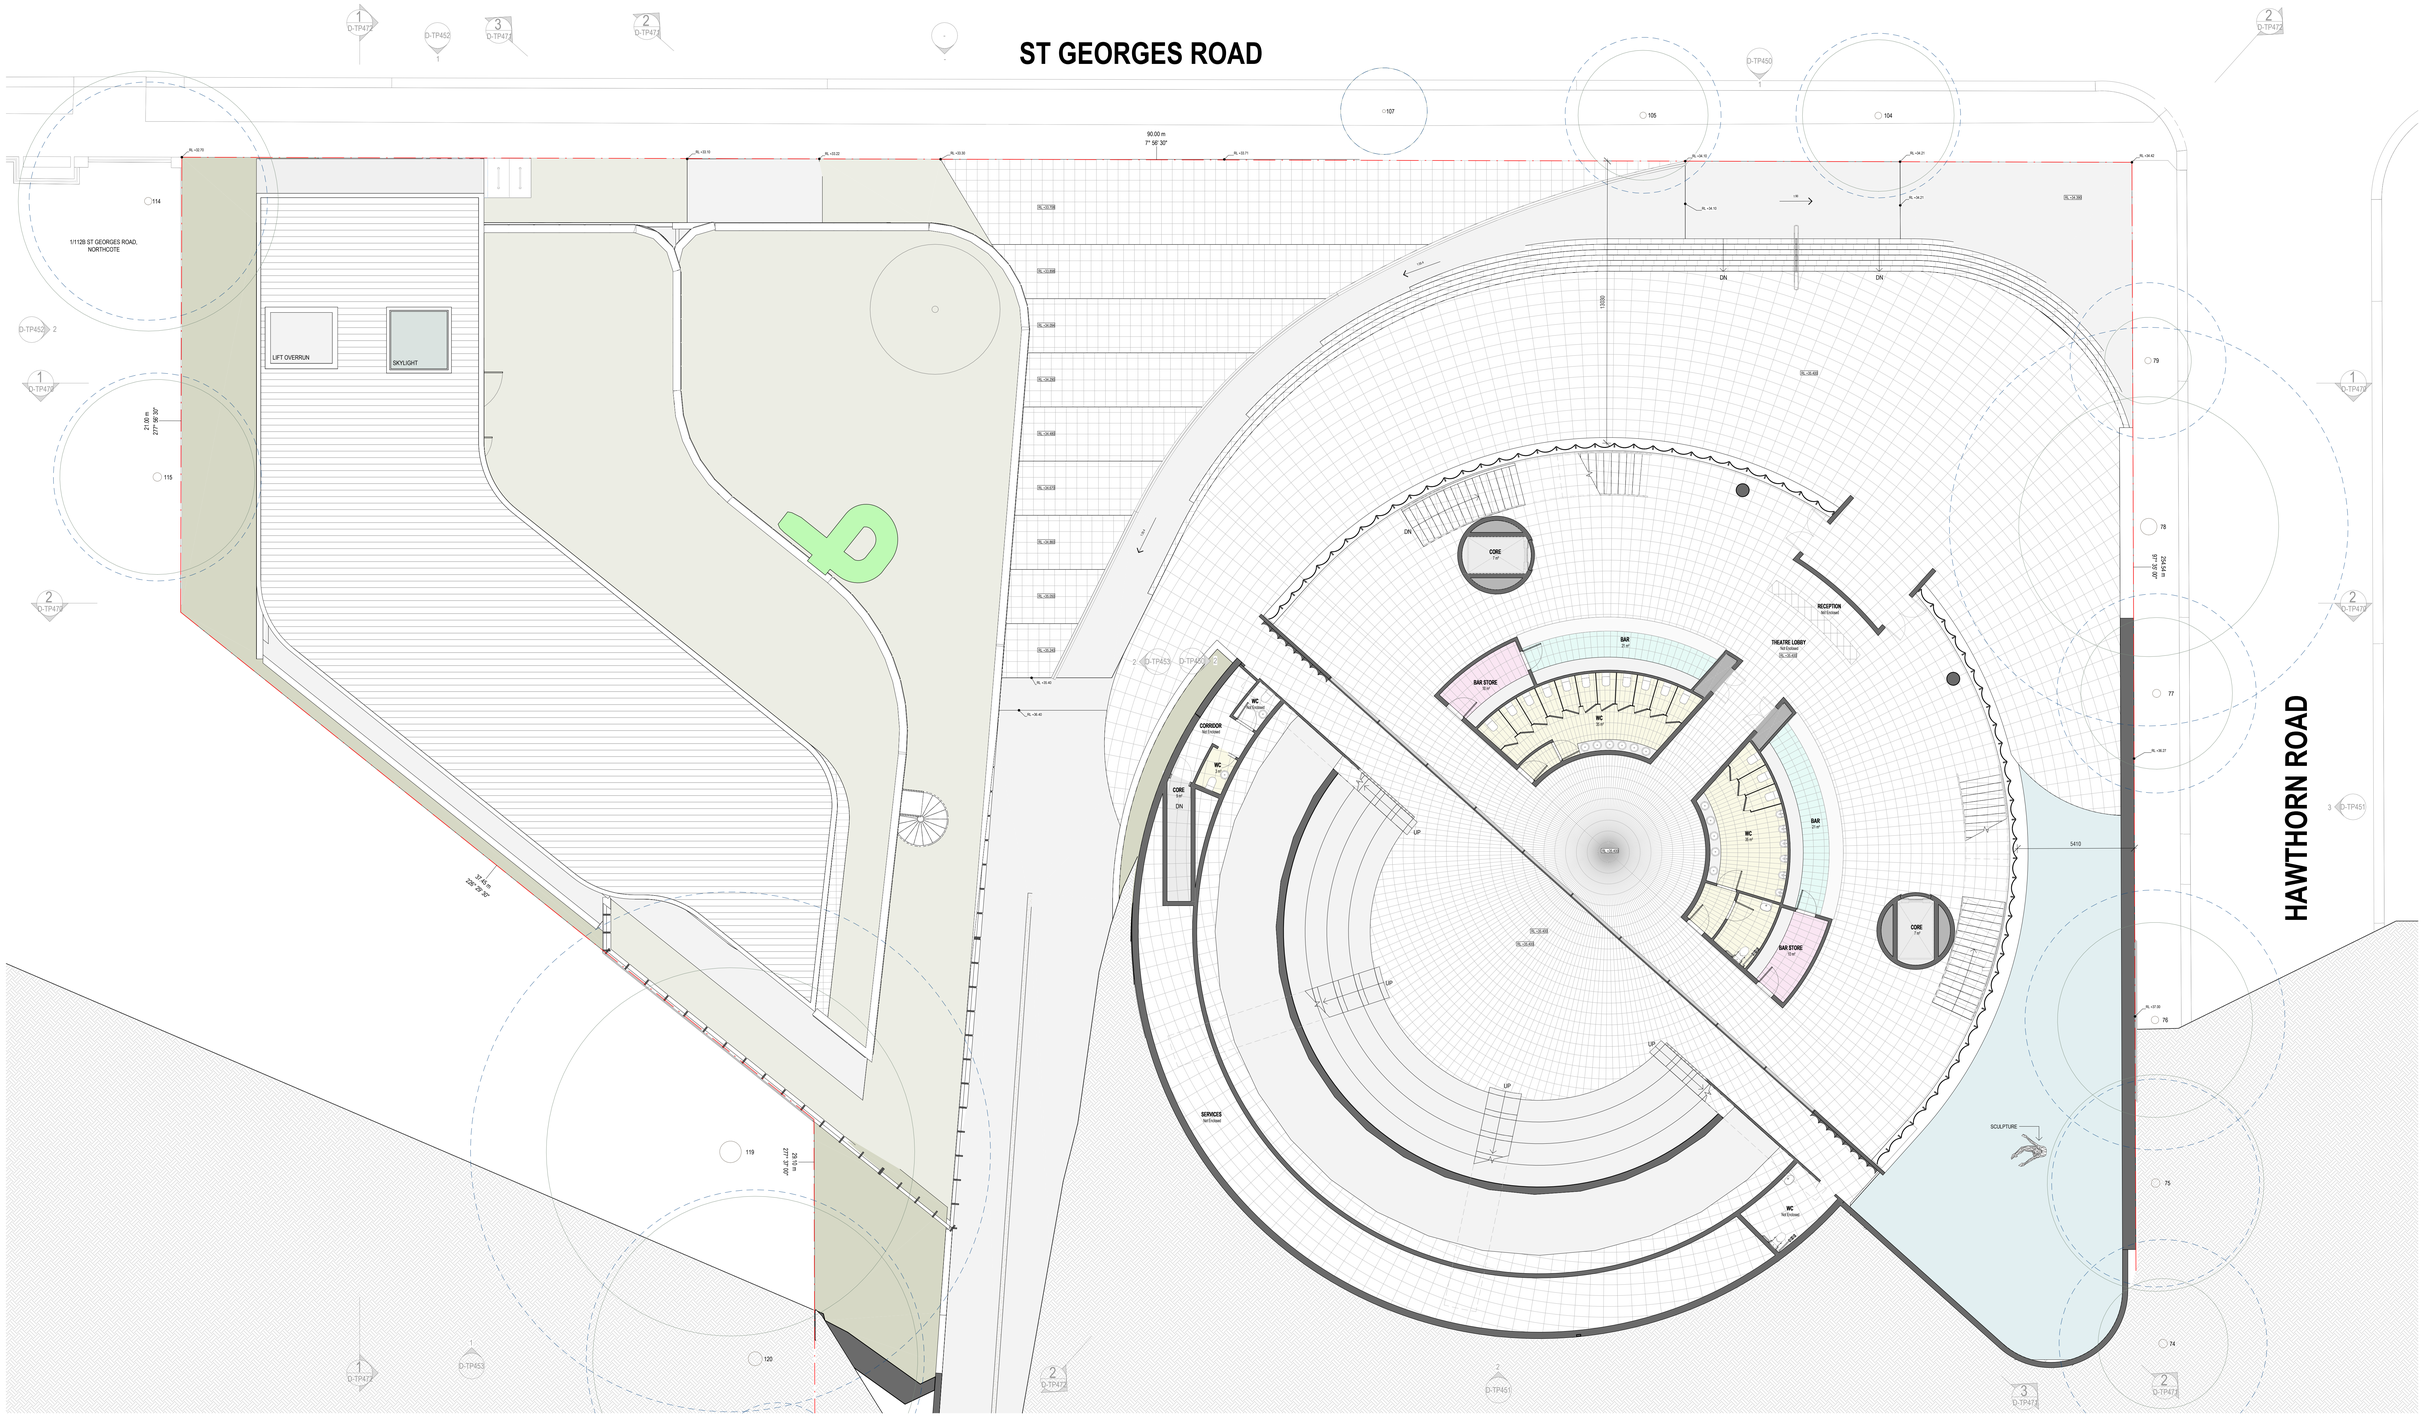

GENERAL NOTES

01. THE MATERIAL CONTAINED HERREIN IS INDICATIVE ONLY AND IS SUBJECT TO FURTHER DEVELOPMENT AND APPROVAL BY THE RESPONSIBLE AUTHORITY(S), OR OTHER FACTORS BEYOND THE CONTROL OF KUD. RECEIVING PARTIES SHOULD NOT USE THIS MATERIAL TO FORM THE BASIS OF ANY FINANCIAL FEASIBILITY, CONTRACTUAL NEGOTIATION OR SALE DOCUMENTS.

02. ALL FIGURES ARE BASED ON PRELIMINARY INFORMATION AND ARE SUBJECT TO VARIFICATION.

03. IN LIEU OF ACCURATE SURVEY INFORMATION, AREAS, DIMENSIONS AND LEVELS AND CONTEXT ARE INDICATIVER ONLY AND ARE SUBJECT TO CONFIRMATION AND VARIFICATION BY SURVEY AND TITLE PLAN.

04. IN LIEU OF TITLE INFORMATION, SITE IS ASSUMED TO HAVE NO EASEMENTS, TITLE RESTRICTIONS OR ENCUMBERANCES.

05. THESE DRAWINGS HAVE BEEN PRODUCED USING A SURVEY PLAN PROVIDED BY THE CLIENT. ANY DIMENSIONS, SETOUTS, LOCATIONS ETC. RELATING TO BOUNDARIES, EASEMENTS OR SITE SERVICES ARE TO BE VERIFIED BY A SURVEYOR.

06. ADJACENT PROPERTIES, WHERE INDICATED, ARE BASED ON PHOTOGRAPHIC CONTENT PROVIDED AND, AS SUCH, ARE NOT TO SCALE AND CANNOT BE RELIED APON AS ACCURATE.

SUSTAINABILITY MANAGEMENT PLAN

01. RAINWATER COLLECTION FROM NON-TRAFFICABLE ROOF AREAS TO BE DIRECTED INTO A 60,000-LITRE RAINWATER TANK CONNECTED TO, ALL TOILETS AND LANDSCAPE IRRIGATION

02. RAINWATER FROM MINIMUM 9,500M² OF IMPERVIOUS GROUND AREA TO BE DIRECTED INTO RAINGARDENS

03. WINDOWS TO BE DOUBLE GLAZED

04. 20% OF CARPARKING SPACES TO HAVE ELECTRICAL CAPACITY PROVISION

DESCRIPTION

CODE	DESCRIPTION
	TITLE BOUNDARY
RL +XXX	RELATIVE LEVEL TO AHD
SETBACK	BUILDING SETBACK
	DENOTES FALL
	1100L PAPER
	1100L RECYCLING
	1100L GENERAL
	240L ORGANICS

CODE	DESCRIPTION
	VISIBILITY SPLAY 2.5m X 2m

KUD
Architecture. Interior. Planning. Urban Design. Art.
Unit 1/76-78 Balmain St. Cremorne, Victoria, 3121 Australia
+61 3 9429 4733
enquiries@kud.com.au
kud.com.au

REV	ISSUE	DATE
0	PLANNING SUBMISSION	21/08/2025
1	RESPONSE TO RFI	26/03/2026

PLANNING SUBMISSION

THIS DRAWING IS COPYRIGHT AND CONFIDENTIAL APART FROM ANY FAIR DEALINGS AS PERMITTED UNDER THE COPYRIGHT. NO PART MAY BE REPRODUCED BY ANY PERSONS WITHOUT WRITTEN PERMISSION OF KAVELLARIS URBAN DESIGN, AND IS NOT TO BE USED IN ANY MANNER PREJUDICIAL TO THE INTEREST OF THAT COMPANY. THIS DRAWING AND ATTACHED SHEETS REMAIN THE PROPERTY OF KAVELLARIS URBAN DESIGN UNLESS OTHERWISE SPECIFIED. ALL DIMENSIONS ARE IN MILLIMETERS AND ALL DRAWING CONTENT MUST BE VERIFIED ON SITE PRIOR TO ANY WORK. IN THE EVENT THAT THERE ARE ANY ERRORS OR DISCREPANCIES IN THE DRAWINGS THE CONSTRUCTOR MUST CONTACT OUR OFFICE PRIOR TO COMMENCEMENT OF WORKS.

Project Management HUB PROPERTY GROUP
Level 2/3 Newton St, Cremorne VIC 3121
T. (03) 9081 1611

Structural & Civil Engineers -
-

Services Engineer WRAP ENGINEERING
Level 2/600 Church St, Cremorne VIC 3121
T. (03) 9428 7987

Fire Engineer SQUARE 1 ENGINEERING
Caribe House, Suite 1, Level 9/289 Flinders Ln Melbourne, VIC 3000 T. 04 0206 8818

Access Consultant (DDA) FUNCTIONAL ACCESS SOLUTIONS PTY LTD
1st Floor, 181 Bay Street, Brighton, VIC 3186
T. +61 9943 3478

Building Surveyor CODUS
Level 5, 136 Exhibition Street, Melbourne VIC 3000
T. 03 9650 7999

Town Planner RATIO CONSULTANTS
Level 5/65 Dover St, Cremorne VIC 3121
T. (03) 9429 3111

Traffic & Waste Engineer RATIO CONSULTANTS
Level 5/65 Dover St, Cremorne VIC 3121
T. (03) 9429 3111

Landscape Architect ACRE
3/4 Brown St, Collingwood, VIC 3066
T. 03 7018 3135

ESD Consultant GIW
28/5 Lennox Street, Richmond VIC 3121
T. 03 9044 5111

Land Surveyor JCA
Suite 9, 303 Maroondah Hwy, Ringwood VIC 3134
T. 03 9020 4225

Arborist JOHN PATRICK LANDSCAPE ARCHITECTS
324 Victoria Street, Richmond, VIC 3121
T. 03 9429 4855

CLIENT NAME:
GREEK ORTHODOX ARCHDIOCESE OF AUSTRALIA

CONTRACTOR NAME:
-

TITLE:
GA - THEATRE - GROUND FLOOR

ADDRESS:
7 HARTINGTON STREET, NORTHCOTE

PROJECT NO.
22-004

CHECKED BY:	DRAWN BY:	@A0 (50% @ A2):	REV:	SHEET NO.
BK	AV	1:100	1	D-TP301

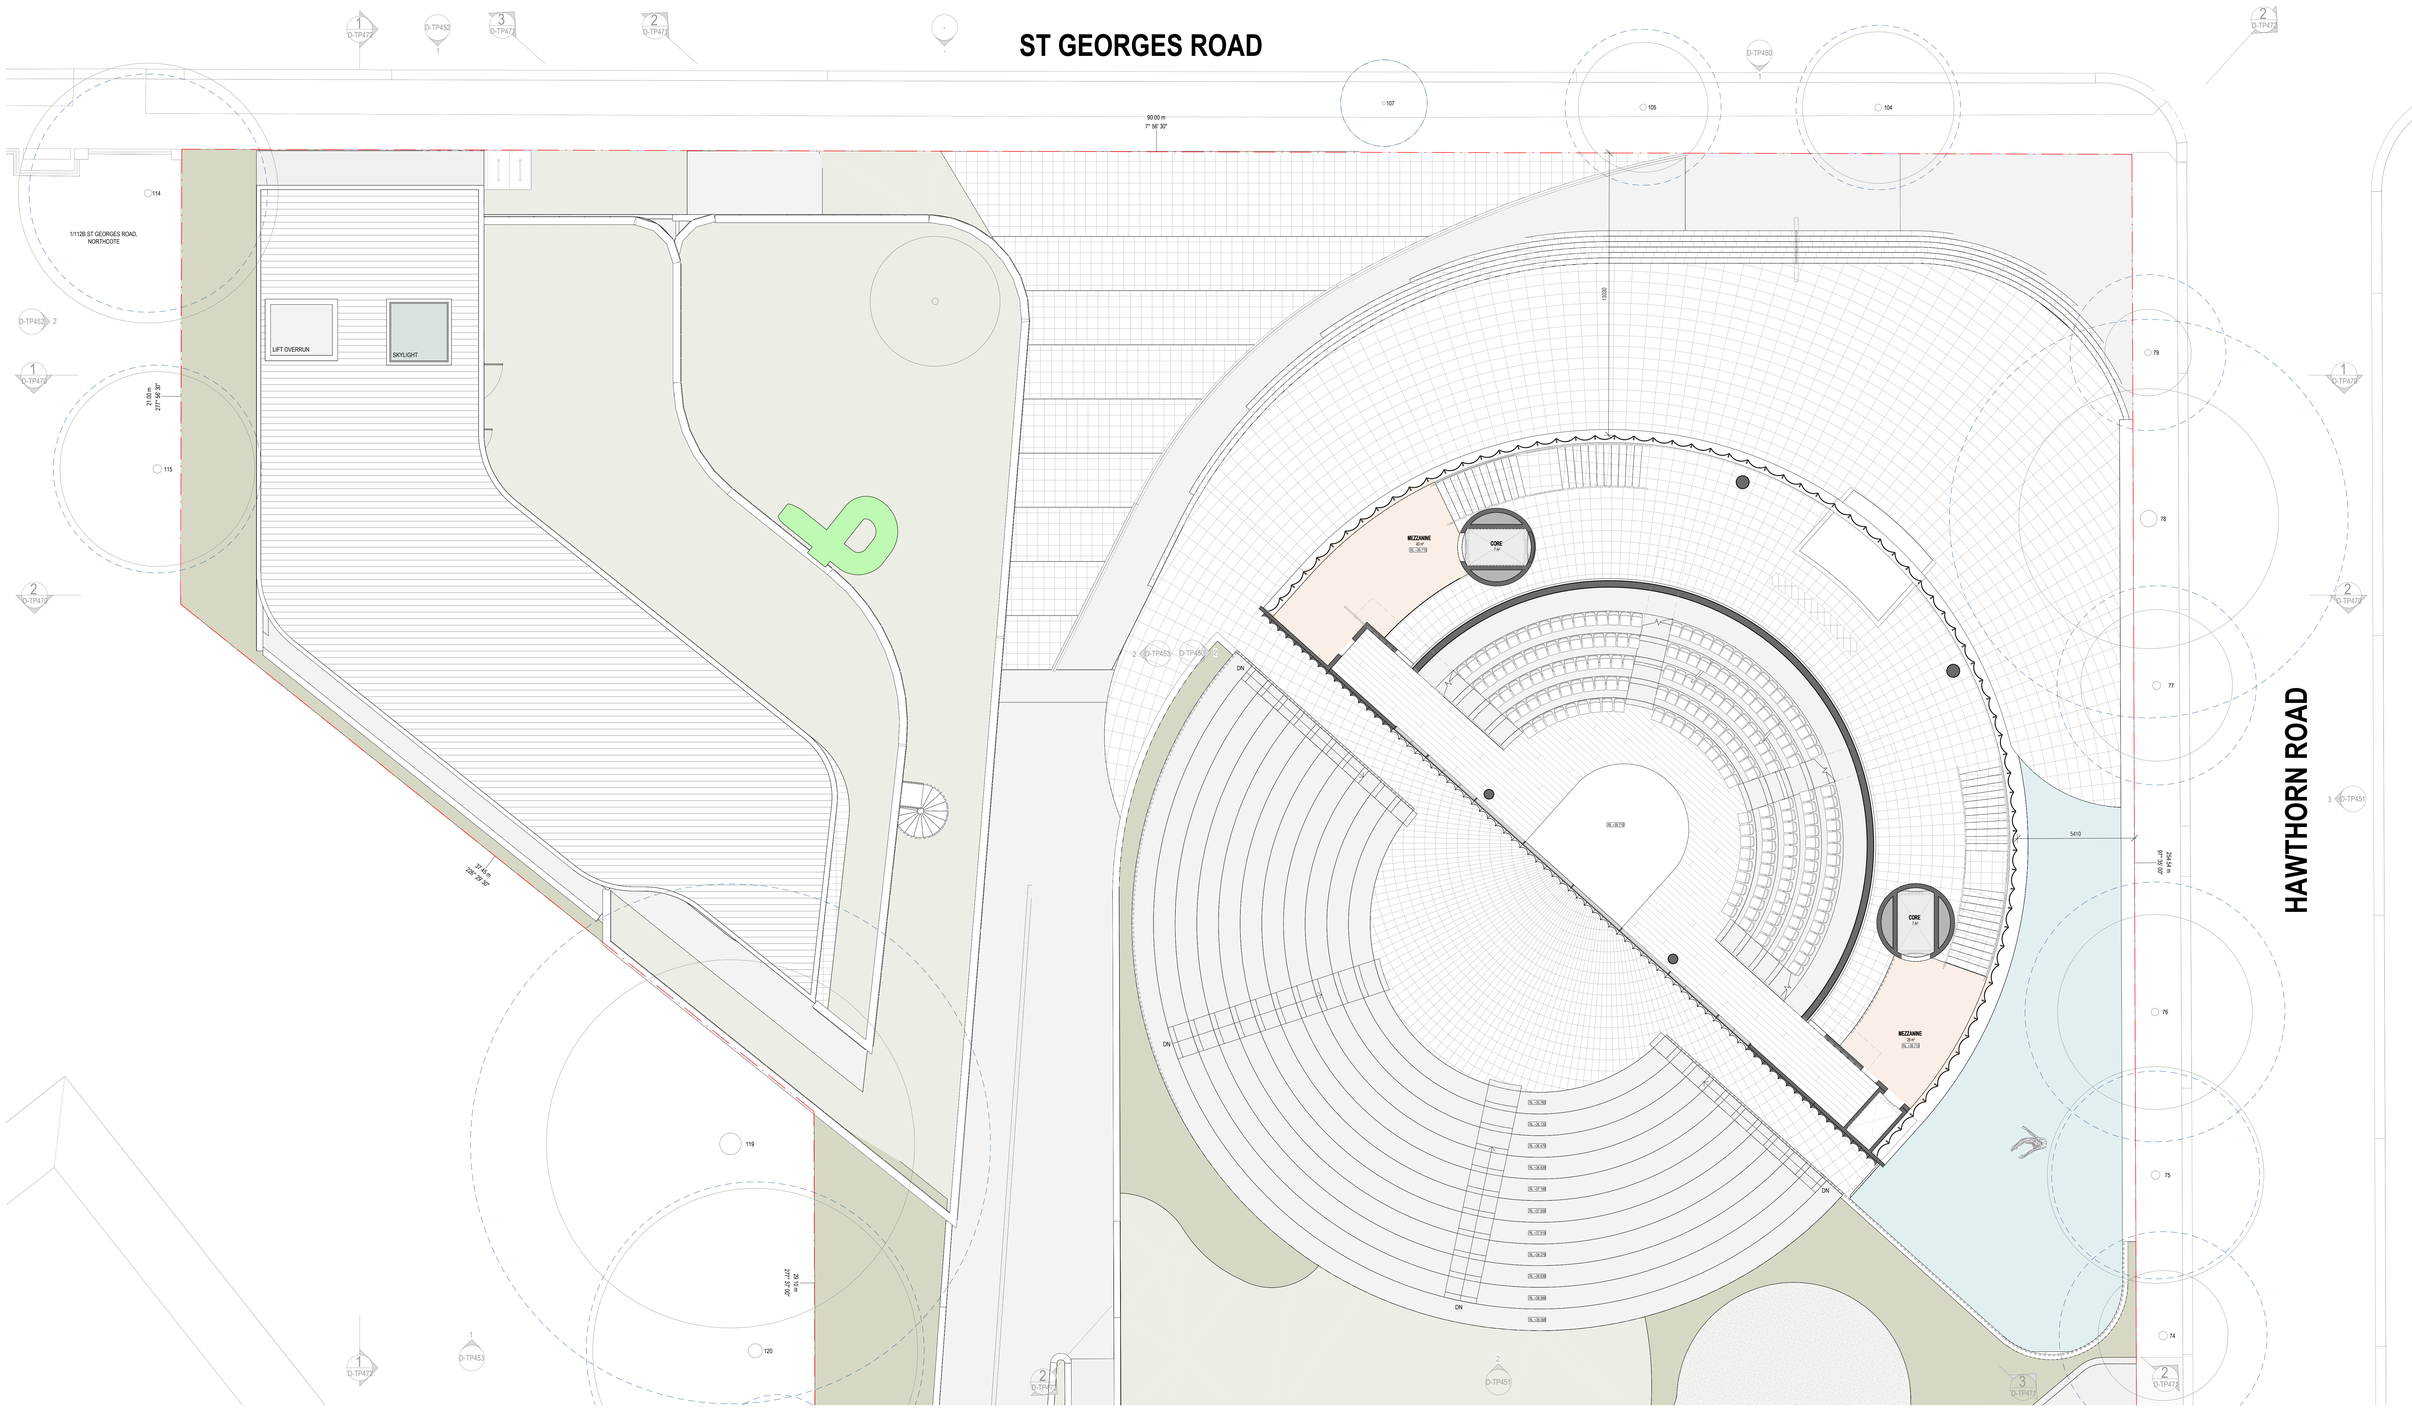

GENERAL NOTES

01. THE MATERIAL CONTAINED HERREIN IS INDICATIVE ONLY AND IS SUBJECT TO FURTHER DEVELOPMENT AND APPROVAL BY THE RESPONSIBLE AUTHORITY(S), OR OTHER FACTORS BEYOND THE CONTROL OF KUD. RECEIVING PARTIES SHOULD NOT USE THIS MATERIAL TO FORM THE BASIS OF ANY FINANCIAL FEASIBILITY, CONTRACTUAL NEGOTIATION OR SALE DOCUMENTS.
02. ALL FIGURES ARE BASED ON PRELIMINARY INFORMATION AND ARE SUBJECT TO VARIFICATION.
03. IN LIEU OF ACCURATE SURVEY INFORMATION, AREAS, DIMENSIONS AND LEVELS AND CONTEXT ARE INDICATIVER ONLY AND ARE SUBJECT TO CONFIRMATION AND VARIFICATION BY SURVEY AND TITLE PLAN.
04. IN LIEU OF TITLE INFORMATION, SITE IS ASSUMED TO HAVE NO EASEMENTS, TITLE RESTRICTIONS OR ENCUMBERANCES.
05. THESE DRAWINGS HAVE BEEN PRODUCED USING A SURVEY PLAN PROVIDED BY THE CLIENT. ANY DIMENSIONS, SETOUTS, LOCATIONS ETC. RELATING TO BOUNDARIES, EASEMENTS OR SITE SERVICES ARE TO BE VERIFIED BY A SURVEYOR.
06. ADJACENT PROPERTIES, WHERE INDICATED, ARE BASED ON PHOTOGRAPHIC CONTENT PROVIDED AND, AS SUCH, ARE NOT TO SCALE AND CANNOT BE RELIED APON AS ACCURATE.

SUSTAINABILITY MANAGEMENT PLAN

01. RAINWATER COLLECTION FROM NON-TRAFFICABLE ROOF AREAS TO BE DIRECTED INTO A 60,000-LITRE RAINWATER TANK CONNECTED TO, ALL TOILETS AND LANDSCAPE IRRIGATION
02. RAINWATER FROM MINIMUM 9.500M² OF IMPERVIOUS GROUND AREA TO BE DIRECTED INTO RAINGARDENS
03. WINDOWS TO BE DOUBLE GLAZED
04. 20% OF CARPARKING SPACES TO HAVE ELECTRICAL CAPACITY PROVISION

DESCRIPTION

CODE	DESCRIPTION
	TITLE BOUNDARY
RL - +XXX	RELATIVE LEVEL TO AHD
SETBACK	BUILDING SETBACK
	DENOTES FALL
	1100L PAPER
	1100L RECYCLING
	1100L GENERAL
	240L ORGANICS

CODE	DESCRIPTION
	VISIBILITY SPLAY 2.5m X 2m

KUD
Architecture. Interior. Planning. Urban Design. Art.
Unit 1/76-78 Balmain St, Cremorne, Victoria, 3121 Australia
+61 3 9429 4733
enquiries@kud.com.au
kud.com.au

REV	ISSUE	DATE
0	PLANNING SUBMISSION	21/08/2025
1	RESPONSE TO RFI	26/03/2026

PLANNING SUBMISSION

THIS DRAWING IS COPYRIGHT AND CONFIDENTIAL APART FROM ANY FAIR DEALINGS AS PERMITTED UNDER THE COPYRIGHT. NO PART MAY BE REPRODUCED BY ANY PERSONS WITHOUT WRITTEN PERMISSION OF KAVELLARIS URBAN DESIGN. AND IS NOT TO BE USED IN ANY MANNER PREJUDICIAL TO THE INTEREST OF THAT COMPANY. THIS DRAWING AND ATTACHED SHEETS REMAIN THE PROPERTY OF KAVELLARIS URBAN DESIGN UNLESS OTHERWISE SPECIFIED. ALL DIMENSIONS ARE IN MILLIMETERS AND ALL DRAWING CONTENT MUST BE VERIFIED ON SITE PRIOR TO ANY WORK. IN THE EVENT THAT THERE ARE ANY ERRORS OR DISCREPANCIES IN THE DRAWINGS THE CONSTRUCTOR MUST CONTACT OUR OFFICE PRIOR TO COMMENCEMENT OF WORKS.

Project Management	**HUB PROPERTY GROUP**	**Fire Engineer**	**SQUARE 1 ENGINEERING**	**Town Planner**	**RATIO CONSULTANTS**	**ESD Consultant**	**GIW**
Level 2/3 Newton St, Cremorne VIC 3121 T. (03) 9081 1611		Carlow House, Suite 1, Level 9/289 Flinders Ln Melbourne, VIC 3000 T. 04 0206 8618		Level 5/65 Dover St, Cremorne VIC 3121 T. (03) 9429 3111		285 Lennox Street, Richmond VIC 3121 T. 03 9044 5111	
Structural & Civil Engineers	-	**Access Consultant (DDA)**	**FUNCTIONAL ACCESS SOLUTIONS PTY LTD**	**Traffic & Waste Engineer**	**RATIO CONSULTANTS**	**Land Surveyor**	**JCA**
		1st Floor, 181 Bay Street, Brighton, VIC 3186 T. +61 9943 3478		Level 5/65 Dover St, Cremorne VIC 3121 T. (03) 9429 3111		Suite 9, 303 Maroondah Hwy, Ringwood VIC 3134 T. 03 9020 4225	
Services Engineer	**WRAP ENGINEERING**	**Building Surveyor**	**CODUS**	**Landscape Architect**	**ACRE**	**Arborist**	**JOHN PATRICK LANDSCAPE ARCHITECTS**
Level 2/600 Church St, Cremorne VIC 3121 T. (03) 9428 7987		Level 5, 136 Exhibition Street, Melbourne VIC 3000 T. 03 9650 7999		3/4 Brown St, Collingwood, VIC 3066 T. 03 7018 3135		2/4 Victoria Street, Richmond, VIC 3121 T. 03 9429 4855	

CLIENT NAME:
GREEK ORTHODOX ARCHDIOCESE OF AUSTRALIA

CONTRACTOR NAME:
-

TITLE:
GA - THEATRE - LEVEL 01

ADDRESS:
7 HARTINGTON STREET, NORTHCOTE

PROJECT NO.
22-004

CHECKED BY:	DRAWN BY:	@A0 (50% @ A2):	REV:	SHEET NO.
BK	AV	1:100	1	D-TP302

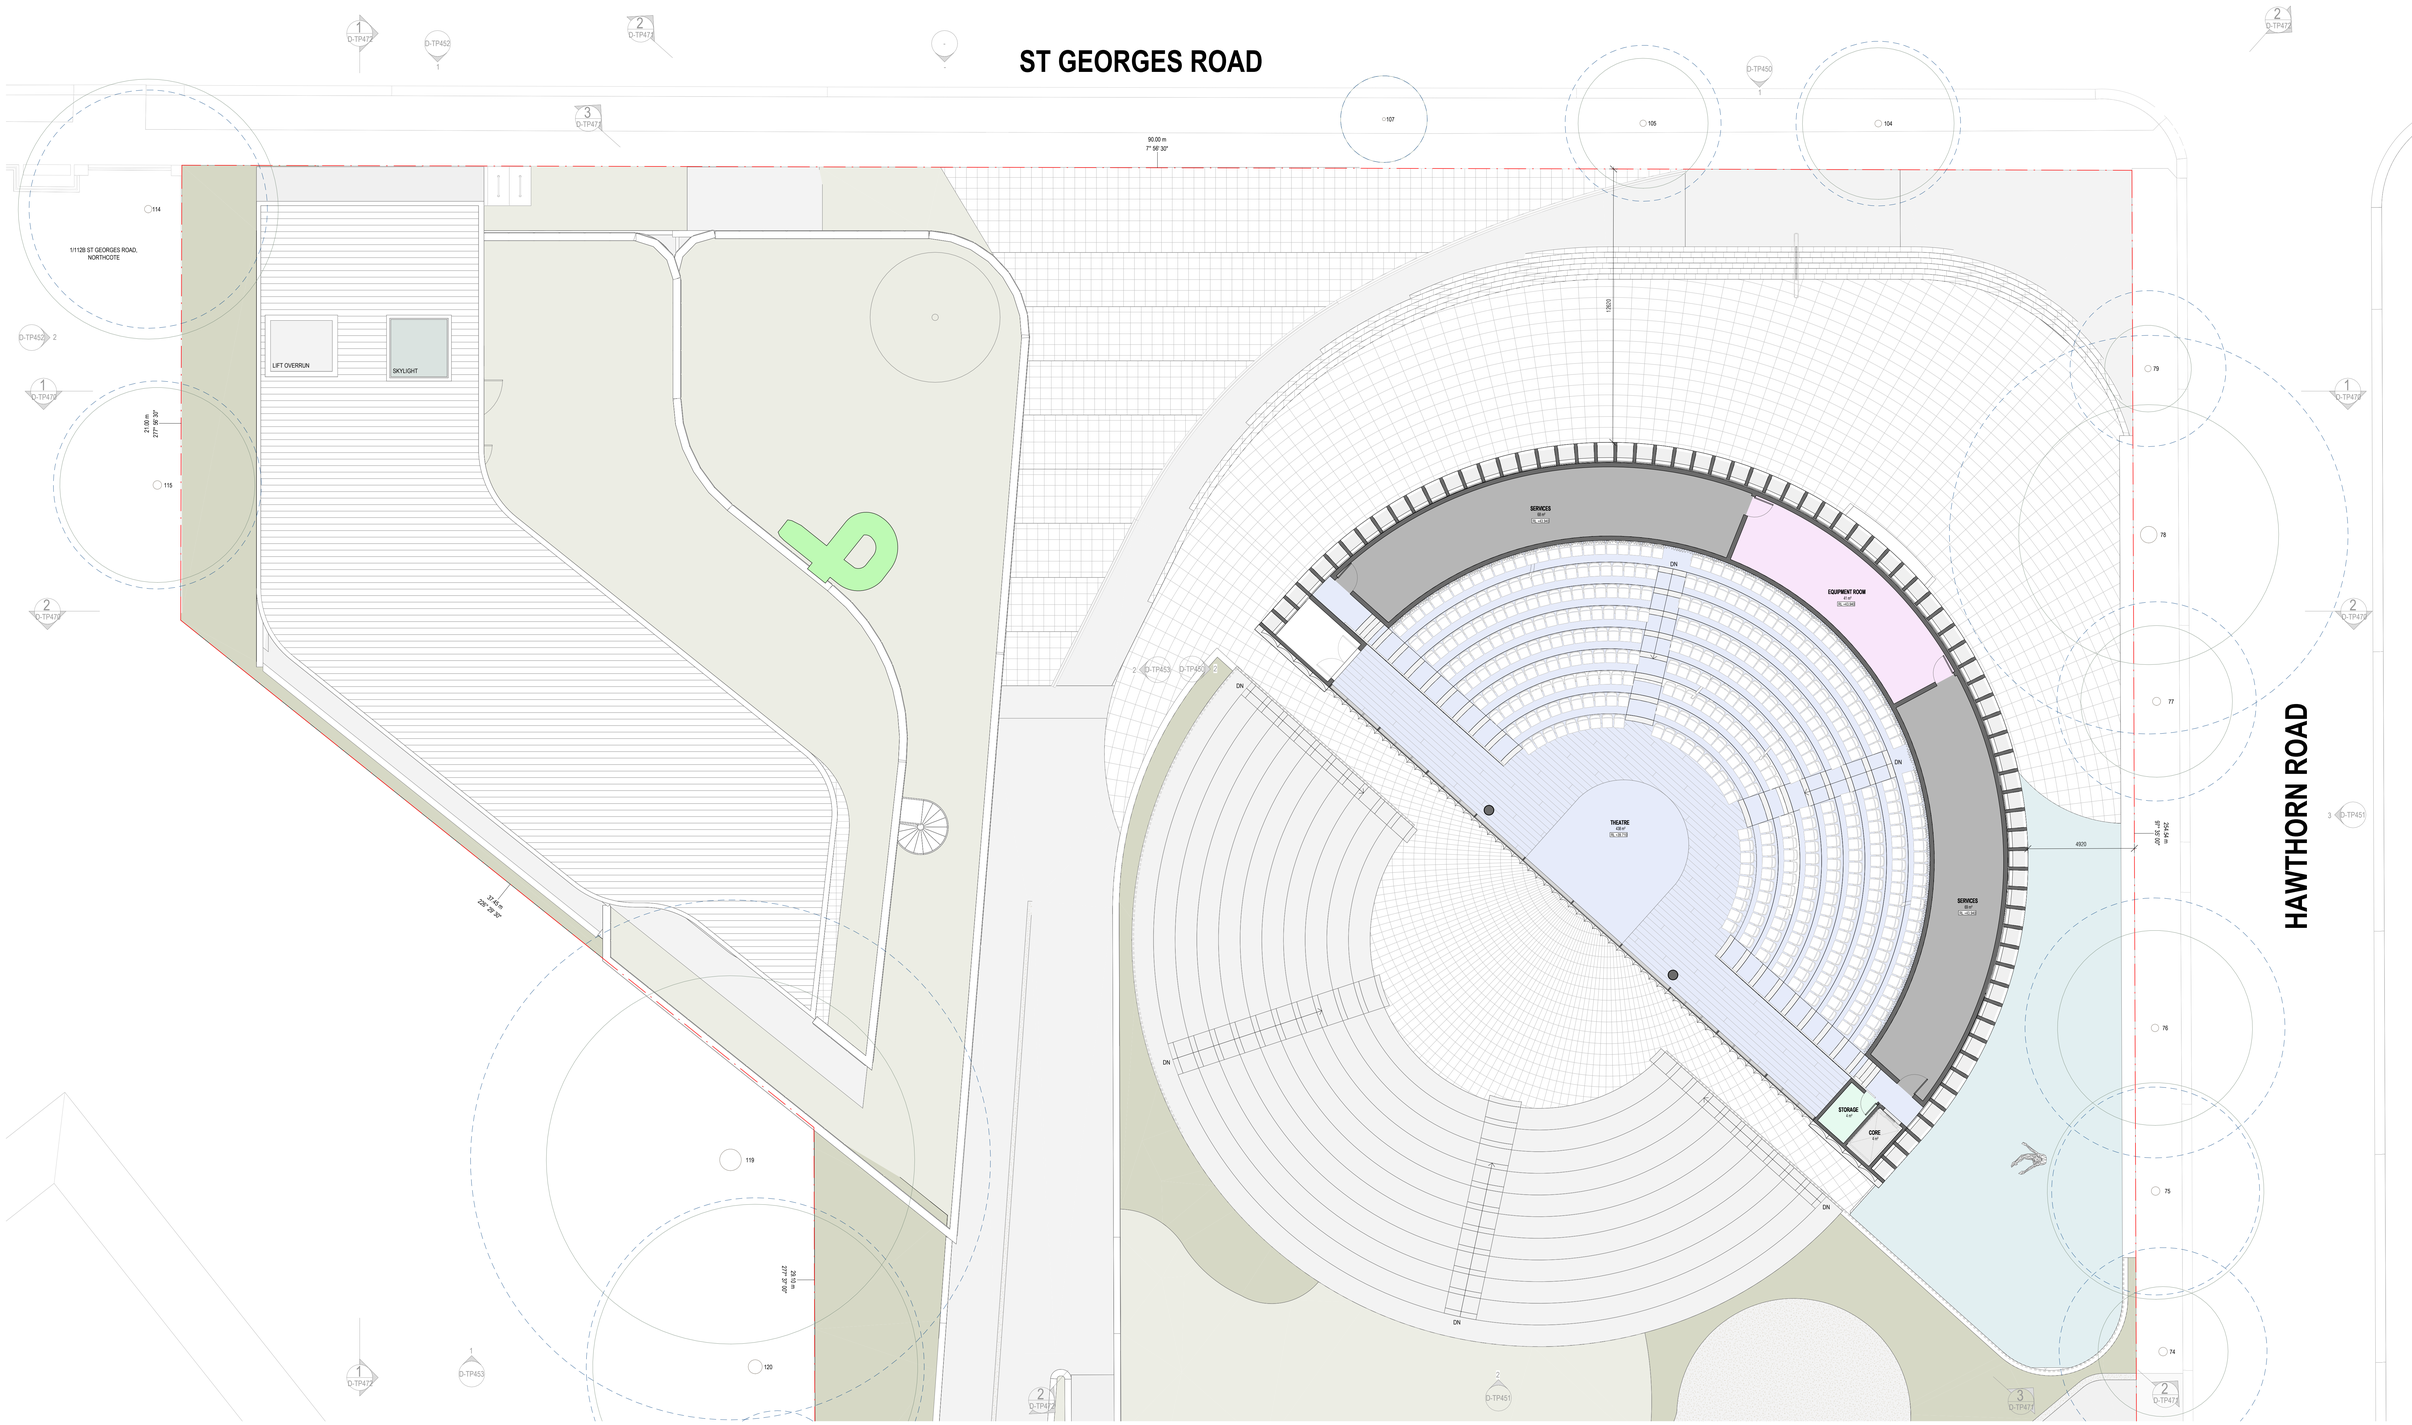

GENERAL NOTES

01. THE MATERIAL CONTAINED HERREIN IS INDICATIVE ONLY AND IS SUBJECT TO FURTHER DEVELOPMENT AND APPROVAL BY THE RESPONSIBLE AUTHORITY(S), OR OTHER FACTORS BEYOND THE CONTROL OF KUD. RECIEVING PARTIES SHOULD NOT USE THIS MATERIAL TO FORM THE BASIS OF ANY FINANCIAL FEASIBILITY, CONTRACTUAL NEGOTIATION OR SALE DOCUMENTS.

02. ALL FIGURES ARE BASED ON PRELIMINARY INFORMATION AND ARE SUBJECT TO VARIFICATION.

03. IN LIEU OF ACCURATE SURVEY INFORMATION, AREAS, DIMENSIONS AND LEVELS AND CONTEXT ARE INDICATIVER ONLY AND ARE SUBJECT TO CONFIRMATION AND VARIFICATION BY SURVEY AND TITLE PLAN.

04. IN LIEU OF TITLE INFORMATION, SITE IS ASSUMED TO HAVE NO EASEMENTS, TITLE RESTRICTIONS OR ENCUMBERANCES.

05. THESE DRAWINGS HAVE BEEN PRODUCED USING A SURVEY PLAN PROVIDED BY THE CLIENT. ANY DIMENSIONS, SETOUTS, LOCATIONS ETC. RELATING TO BOUNDARIES, EASEMENTS OR SITE SERVICES ARE TO BE VERIFIED BY A SURVEYOR.

06. ADJACENT PROPERTIES, WHERE INDICATED, ARE BASED ON PHOTOGRAPHIC CONTENT PROVIDED AND, AS SUCH, ARE NOT TO SCALE AND CANNOT BE RELIED APON AS ACCURATE.

SUSTAINABILITY MANAGEMENT PLAN

01. RAINWATER COLLECTION FROM NON-TRAFFICABLE ROOF AREAS TO BE DIRECTED INTO A 60,000 LITRE RAINWATER TANK CONNECTED TO: ALL TOILETS AND LANDSCAPE IRRIGATION

02. RAINWATER FROM MINIMUM 9.500M² OF IMPERVIOUS GROUND AREA TO BE DIRECTED INTO RAINGARDENS

03. WINDOWS TO BE DOUBLE GLAZED

04. 20% OF CARPARKING SPACES TO HAVE ELECTRICAL CAPACITY PROVISION

DESCRIPTION

CODE	DESCRIPTION
— · —	TITLE BOUNDARY
RL +XXX	RELATIVE LEVEL TO AHD
SETBACK	BUILDING SETBACK
	DENOTES FALL
	1100L PAPER
	1100L RECYCLING
	1100L GENERAL
	240L ORGANICS

CODE	DESCRIPTION
	VISIBILITY SPLAY 2.5m X 2m

KUD
Architecture. Interior. Planning. Urban Design. Art.
Unit 1/76-78 Balmain St. Cremorne, Victoria, 3121 Australia
+61 3 9429 4733
enquiries@kud.com.au
kud.com.au

REV	ISSUE	DATE
0	PLANNING SUBMISSION	21/08/2025
1	RESPONSE TO RFI	26/03/2026

PLANNING SUBMISSION

THIS DRAWING IS COPYRIGHT AND CONFIDENTIAL APART FROM ANY FAIR DEALINGS AS PERMITTED UNDER THE COPYRIGHT. NO PART MAY BE REPRODUCED BY ANY PERSONS WITHOUT WRITTEN PERMISSION OF KAVELLARIS URBAN DESIGN, AND IS NOT TO BE USED IN ANY MANNER PREJUDICIAL TO THE INTEREST OF THAT COMPANY. THIS DRAWING AND ATTACHED SHEETS REMAIN THE PROPERTY OF KAVELLARIS URBAN DESIGN UNLESS OTHERWISE SPECIFIED. ALL DIMENSIONS ARE IN MILLIMETERS AND ALL DRAWING CONTENT MUST BE VERIFIED ON SITE PRIOR TO ANY WORK. IN THE EVENT THAT THERE ARE ANY ERRORS OR DISCREPANCIES IN THE DRAWINGS THE CONSTRUCTOR MUST CONTACT OUR OFFICE PRIOR TO COMMENCEMENT OF WORKS.

Project Management Level 2/3 Newton St, Cremorne VIC 3121 T. (03) 9081 1611	HUB PROPERTY GROUP	**Fire Engineer** Carbow House, Suite 1, Level 9/289 Flinders Ln Melbourne, VIC 3000 T. 04 0206 8818	SQUARE 1 ENGINEERING
Structural & Civil Engineers -	-	**Access Consultant (DDA)** 1st Floor, 181 Bay Street, Brighton, VIC 3186 T. +61 9943 3478	FUNCTIONAL ACCESS SOLUTIONS PTY LTD
Services Engineer Level 2/600 Church St, Cremorne VIC 3121 T. (03) 9428 7987	WRAP ENGINEERING	**Building Surveyor** Level 5, 136 Exhibition Street, Melbourne VIC 3000 T. 03 9650 7999	CODUS

Town Planner Level 5/65 Dover St, Cremorne VIC 3121 T. (03) 9429 3111	RATIO CONSULTANTS	**ESD Consultant** 285 Lennox Street, Richmond VIC 3121 T. 03 9044 5111	GIW
Traffic & Waste Engineer Level 5/65 Dover St, Cremorne VIC 3121 T. (03) 9429 3111	RATIO CONSULTANTS	**Land Surveyor** Suite 9, 303 Maroondah Hwy, Ringwood VIC 3134 T. 03 9020 4225	JCA
Landscape Architect 3/4 Brown St, Collingwood, VIC 3066 T. 03 7018 3130	ACRE	**Arborist** 324 Victoria Street, Richmond, VIC 3121 T. 03 9429 4855	JOHN PATRICK LANDSCAPE ARCHITECTS

CLIENT NAME:
GREEK ORTHODOX ARCHDIOCESE OF AUSTRALIA

CONTRACTOR NAME:
-

TITLE:
GA - THEATRE - LEVEL 02

ADDRESS:
7 HARTINGTON STREET, NORTHCOTE

PROJECT NO.
22-004

CHECKED BY:	DRAWN BY:	@A0 (50% @ A2):	REV:	SHEET NO.
BK	AV	1:100	1	D-TP303

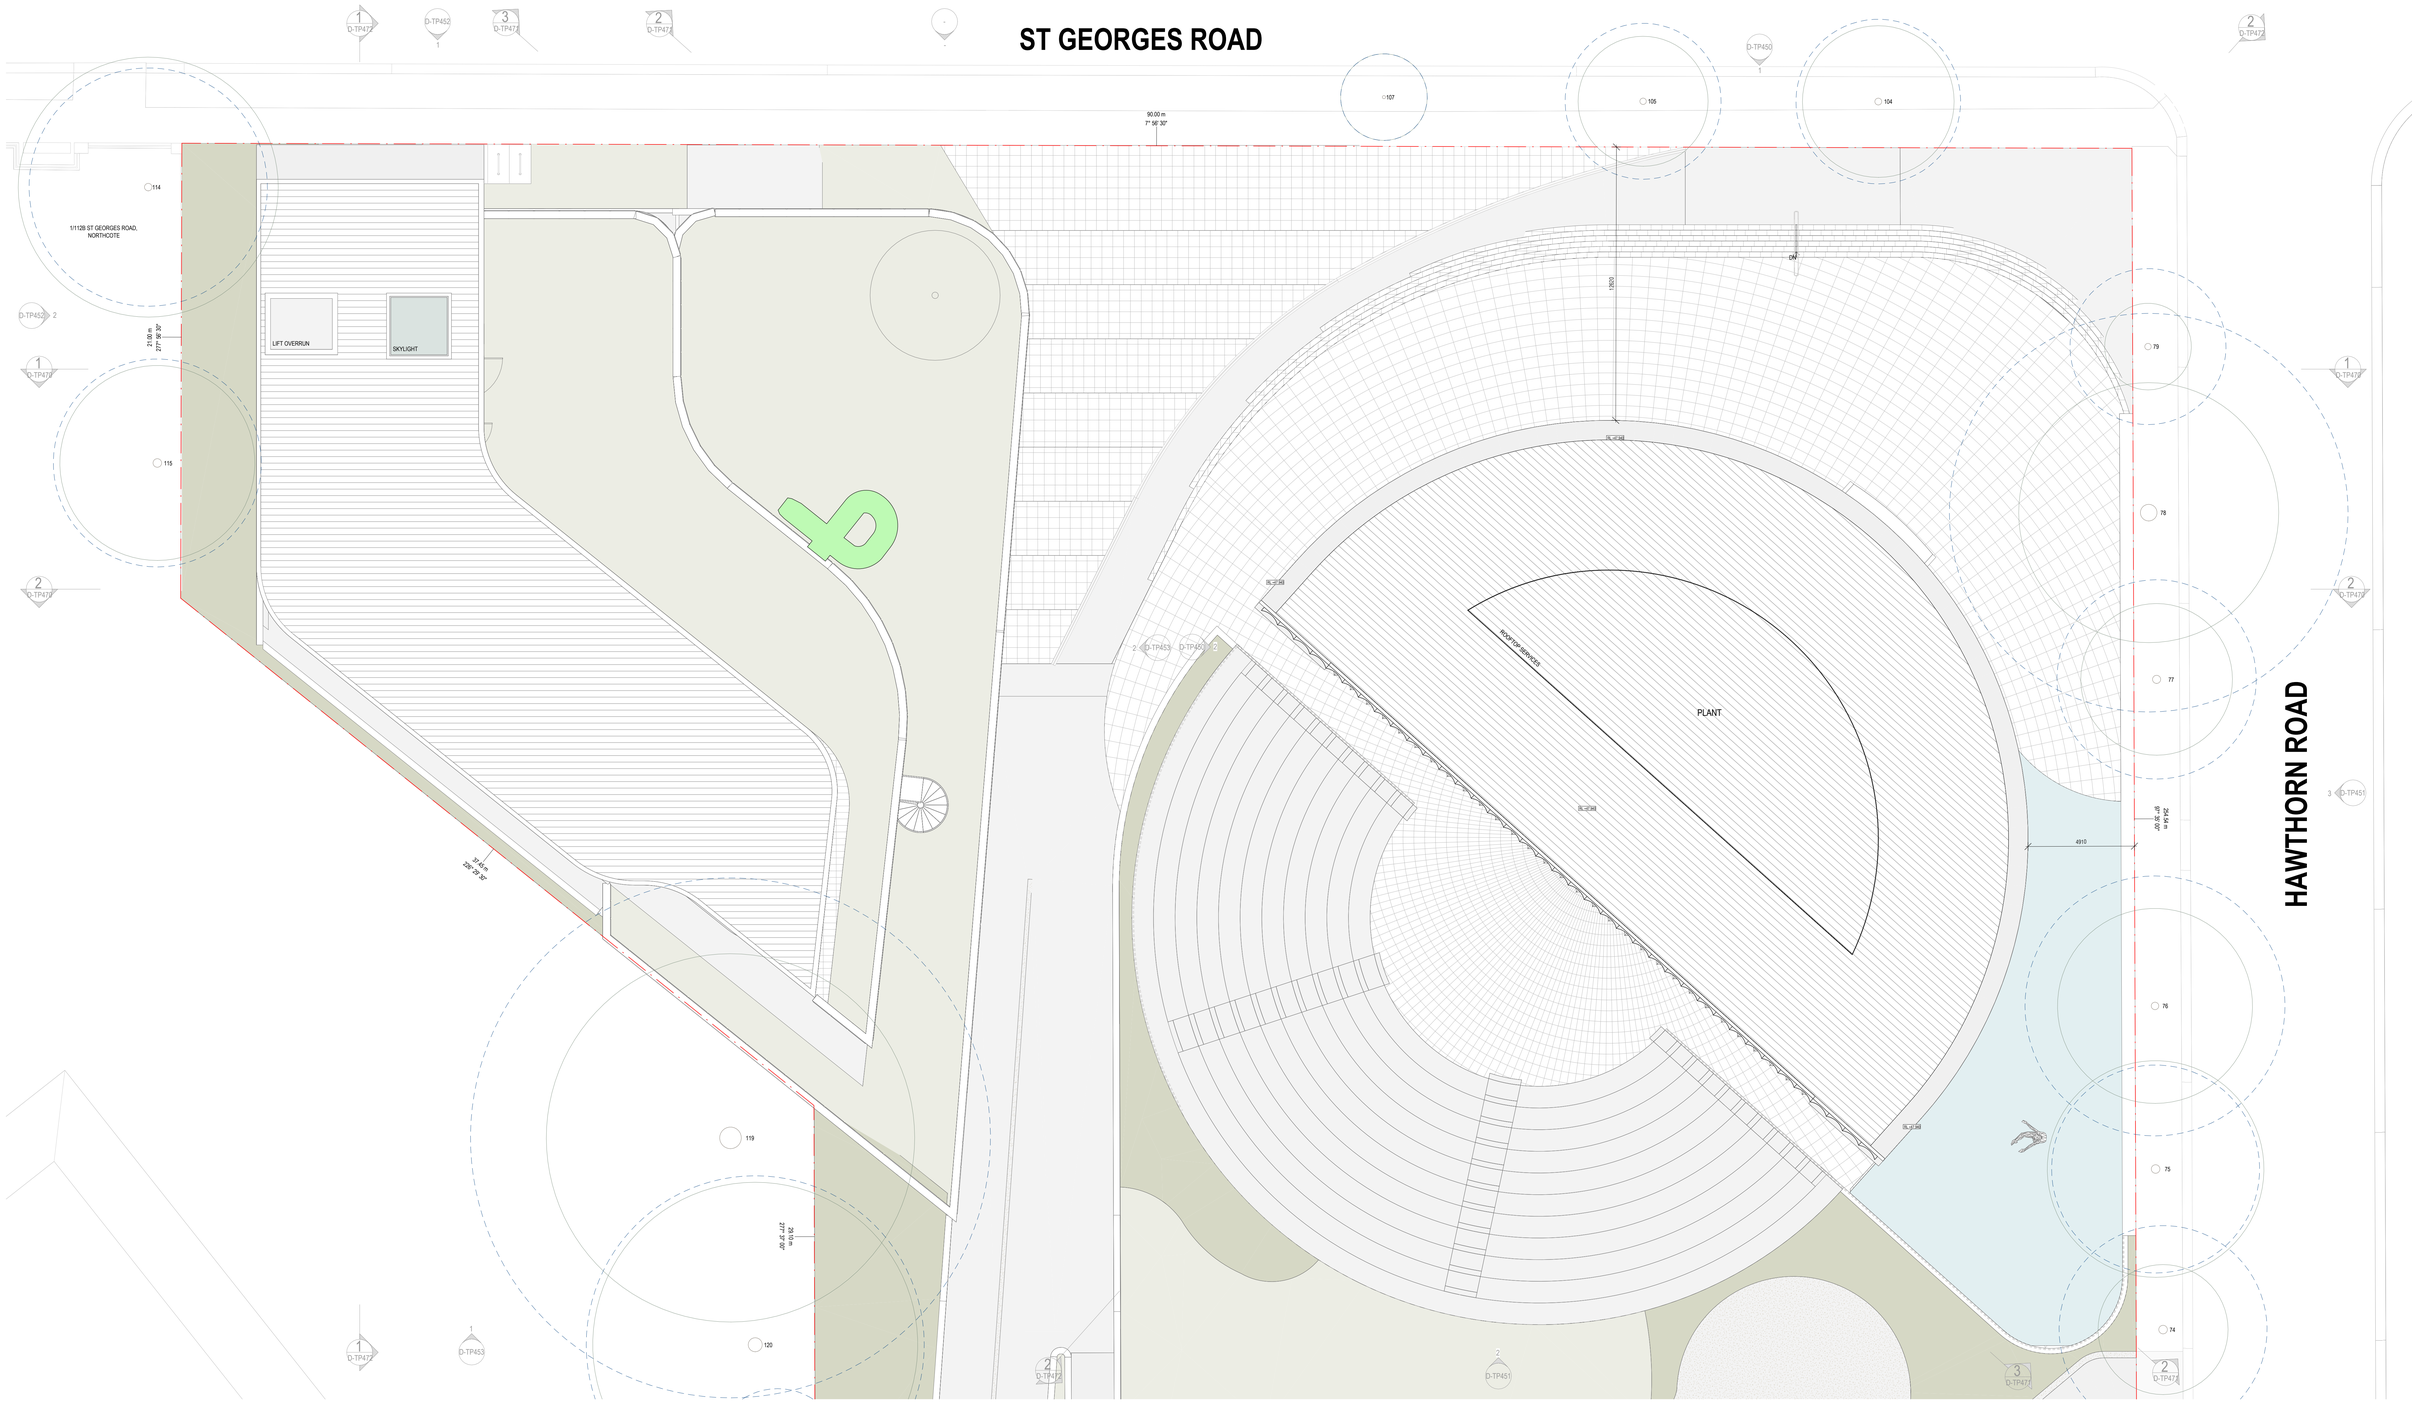

GENERAL NOTES

01. THE MATERIAL CONTAINED HERREIN IS INDICATIVE ONLY AND IS SUBJECT TO FURTHER DEVELOPMENT AND APPROVAL BY THE RESPONSIBLE AUTHORITY(S), OR OTHER FACTORS BEYOND THE CONTROL OF KUD. RECEIVING PARTIES SHOULD NOT USE THIS MATERIAL TO FORM THE BASIS OF ANY FINANCIAL FEASIBILITY, CONTRACTUAL NEGOTIATION OR SALE DOCUMENTS.
02. ALL FIGURES ARE BASED ON PRELIMINARY INFORMATION AND ARE SUBJECT TO VARIFICATION.
03. IN LIEU OF ACCURATE SURVEY INFORMATION, AREAS, DIMENSIONS AND LEVELS AND CONTEXT ARE INDICATIVER ONLY AND ARE SUBJECT TO CONFIRMATION AND VARIFICATION BY SURVEY AND TITLE PLAN.
04. IN LIEU OF TITLE INFORMATION, SITE IS ASSUMED TO HAVE NO EASEMENTS, TITLE RESTRICTIONS OR ENCUMBERANCES.
05. THESE DRAWINGS HAVE BEEN PRODUCED USING A SURVEY PLAN PROVIDED BY THE CLIENT. ANY DIMENSIONS, SETOUTS, LOCATIONS ETC. RELATING TO BOUNDARIES, EASEMENTS OR SITE SERVICES ARE TO BE VERIFIED BY A SURVEYOR.
06. ADJACENT PROPERTIES, WHERE INDICATED, ARE BASED ON PHOTOGRAPHIC CONTENT PROVIDED AND, AS SUCH, ARE NOT TO SCALE AND CANNOT BE RELIED APON AS ACCURATE.

SUSTAINABILITY MANAGEMENT PLAN

01. RAINWATER COLLECTION FROM NON-TRAFFICABLE ROOF AREAS TO BE DIRECTED INTO A 60,000 LITRE RAINWATER TANK CONNECTED TO, ALL TOILETS AND LANDSCAPE IRRIGATION
02. RAINWATER FROM MINIMUM 9,500M² OF IMPERVIOUS GROUND AREA TO BE DIRECTED INTO RAINGARDENS
03. WINDOWS TO BE DOUBLE GLAZED
04. 20% OF CARPARKING SPACES TO HAVE ELECTRICAL CAPACITY PROVISION

DESCRIPTION

CODE [122]	DESCRIPTION
— · —	TITLE BOUNDARY
RL +XXX	RELATIVE LEVEL TO AHD
SETBACK	BUILDING SETBACK
	DENOTES FALL
	1100L PAPER
	1100L RECYCLING
	1100L GENERAL
	240L ORGANICS

CODE	DESCRIPTION
	VISIBILITY SPLAY 2.5m X 2m

KUD
Architecture. Interior. Planning. Urban Design. Art.

Unit 1/76-78 Balmain St. Cremorne, Victoria, 3121 Australia
+61 3 9429 4733
enquiries@kud.com.au
kud.com.au

REV	ISSUE	DATE
0	PLANNING SUBMISSION	21/08/2025
1	RESPONSE TO RFI	26/03/2026

PLANNING SUBMISSION

THIS DRAWING IS COPYRIGHT AND CONFIDENTIAL APART FROM ANY FAIR DEALINGS AS PERMITTED UNDER THE COPYRIGHT, NO PART MAY BE REPRODUCED BY ANY PERSONS WITHOUT WRITTEN PERMISSION OF KAVELLARIS URBAN DESIGN, AND IS NOT TO BE USED IN ANY MANNER PREJUDICIAL TO THE INTEREST OF THAT COMPANY. THIS DRAWING AND ATTACHED SHEETS REMAIN THE PROPERTY OF KAVELLARIS URBAN DESIGN UNLESS OTHERWISE SPECIFIED. ALL DIMENSIONS ARE IN MILLIMETERS AND ALL DRAWING CONTENT MUST BE VERIFIED ON SITE PRIOR TO ANY WORK. IN THE EVENT THAT THERE ARE ANY ERRORS OR DISCREPANCIES IN THE DRAWINGS THE CONSTRUCTOR MUST CONTACT OUR OFFICE PRIOR TO COMMENCEMENT OF WORKS.

Project Management — Level 2/3 Newton St, Cremorne VIC 3121, T. (03) 9081 1611 — HUB PROPERTY GROUP
Structural & Civil Engineers — - — -
Services Engineer — Level 2/600 Church St, Cremorne VIC 3121, T. (03) 9428 7987 — WRAP ENGINEERING
Fire Engineer — Carlow House, Suite 1, Level 9/289 Flinders Ln Melbourne, VIC 3000 T. 04 0206 8818 — SQUARE 1 ENGINEERING
Access Consultant (DDA) — 1st Floor, 181 Bay Street, Brighton, VIC 3186 T. +61 9943 3478 — FUNCTIONAL ACCESS SOLUTIONS PTY LTD
Building Surveyor — Level 5, 136 Exhibition Street, Melbourne VIC 3000 T. 03 9650 7999 — CODUS
Town Planner — Level 5/65 Dover St, Cremorne VIC 3121 T. (03) 9429 3111 — RATIO CONSULTANTS
Traffic & Waste Engineer — Level 5/65 Dover St, Cremorne VIC 3121 T. (03) 9429 3111 — RATIO CONSULTANTS
Landscape Architect — 3/4 Brown St, Collingwood, VIC 3066 T. 03 7018 3135 — ACRE
ESD Consultant — 285 Lennox Street, Richmond VIC 3121 T. 03 9044 5111 — GIW
Land Surveyor — Suite 9, 303 Maroondah Hwy, Ringwood VIC 3134 T. 03 9020 4225 — JCA
Arborist — 224 Victoria Street, Richmond, VIC 3121 T. 03 9429 4855 — JOHN PATRICK LANDSCAPE ARCHITECTS

CLIENT NAME:
GREEK ORTHODOX ARCHDIOCESE OF AUSTRALIA

CONTRACTOR NAME:
-

TITLE:
GA - THEATRE - ROOF

ADDRESS:
7 HARTINGTON STREET, NORTHCOTE

PROJECT NO.
22-004

CHECKED BY:	DRAWN BY:	@A0 (50% @ A2):	REV:	SHEET NO.
BK	AV	1:100	1	D-TP304

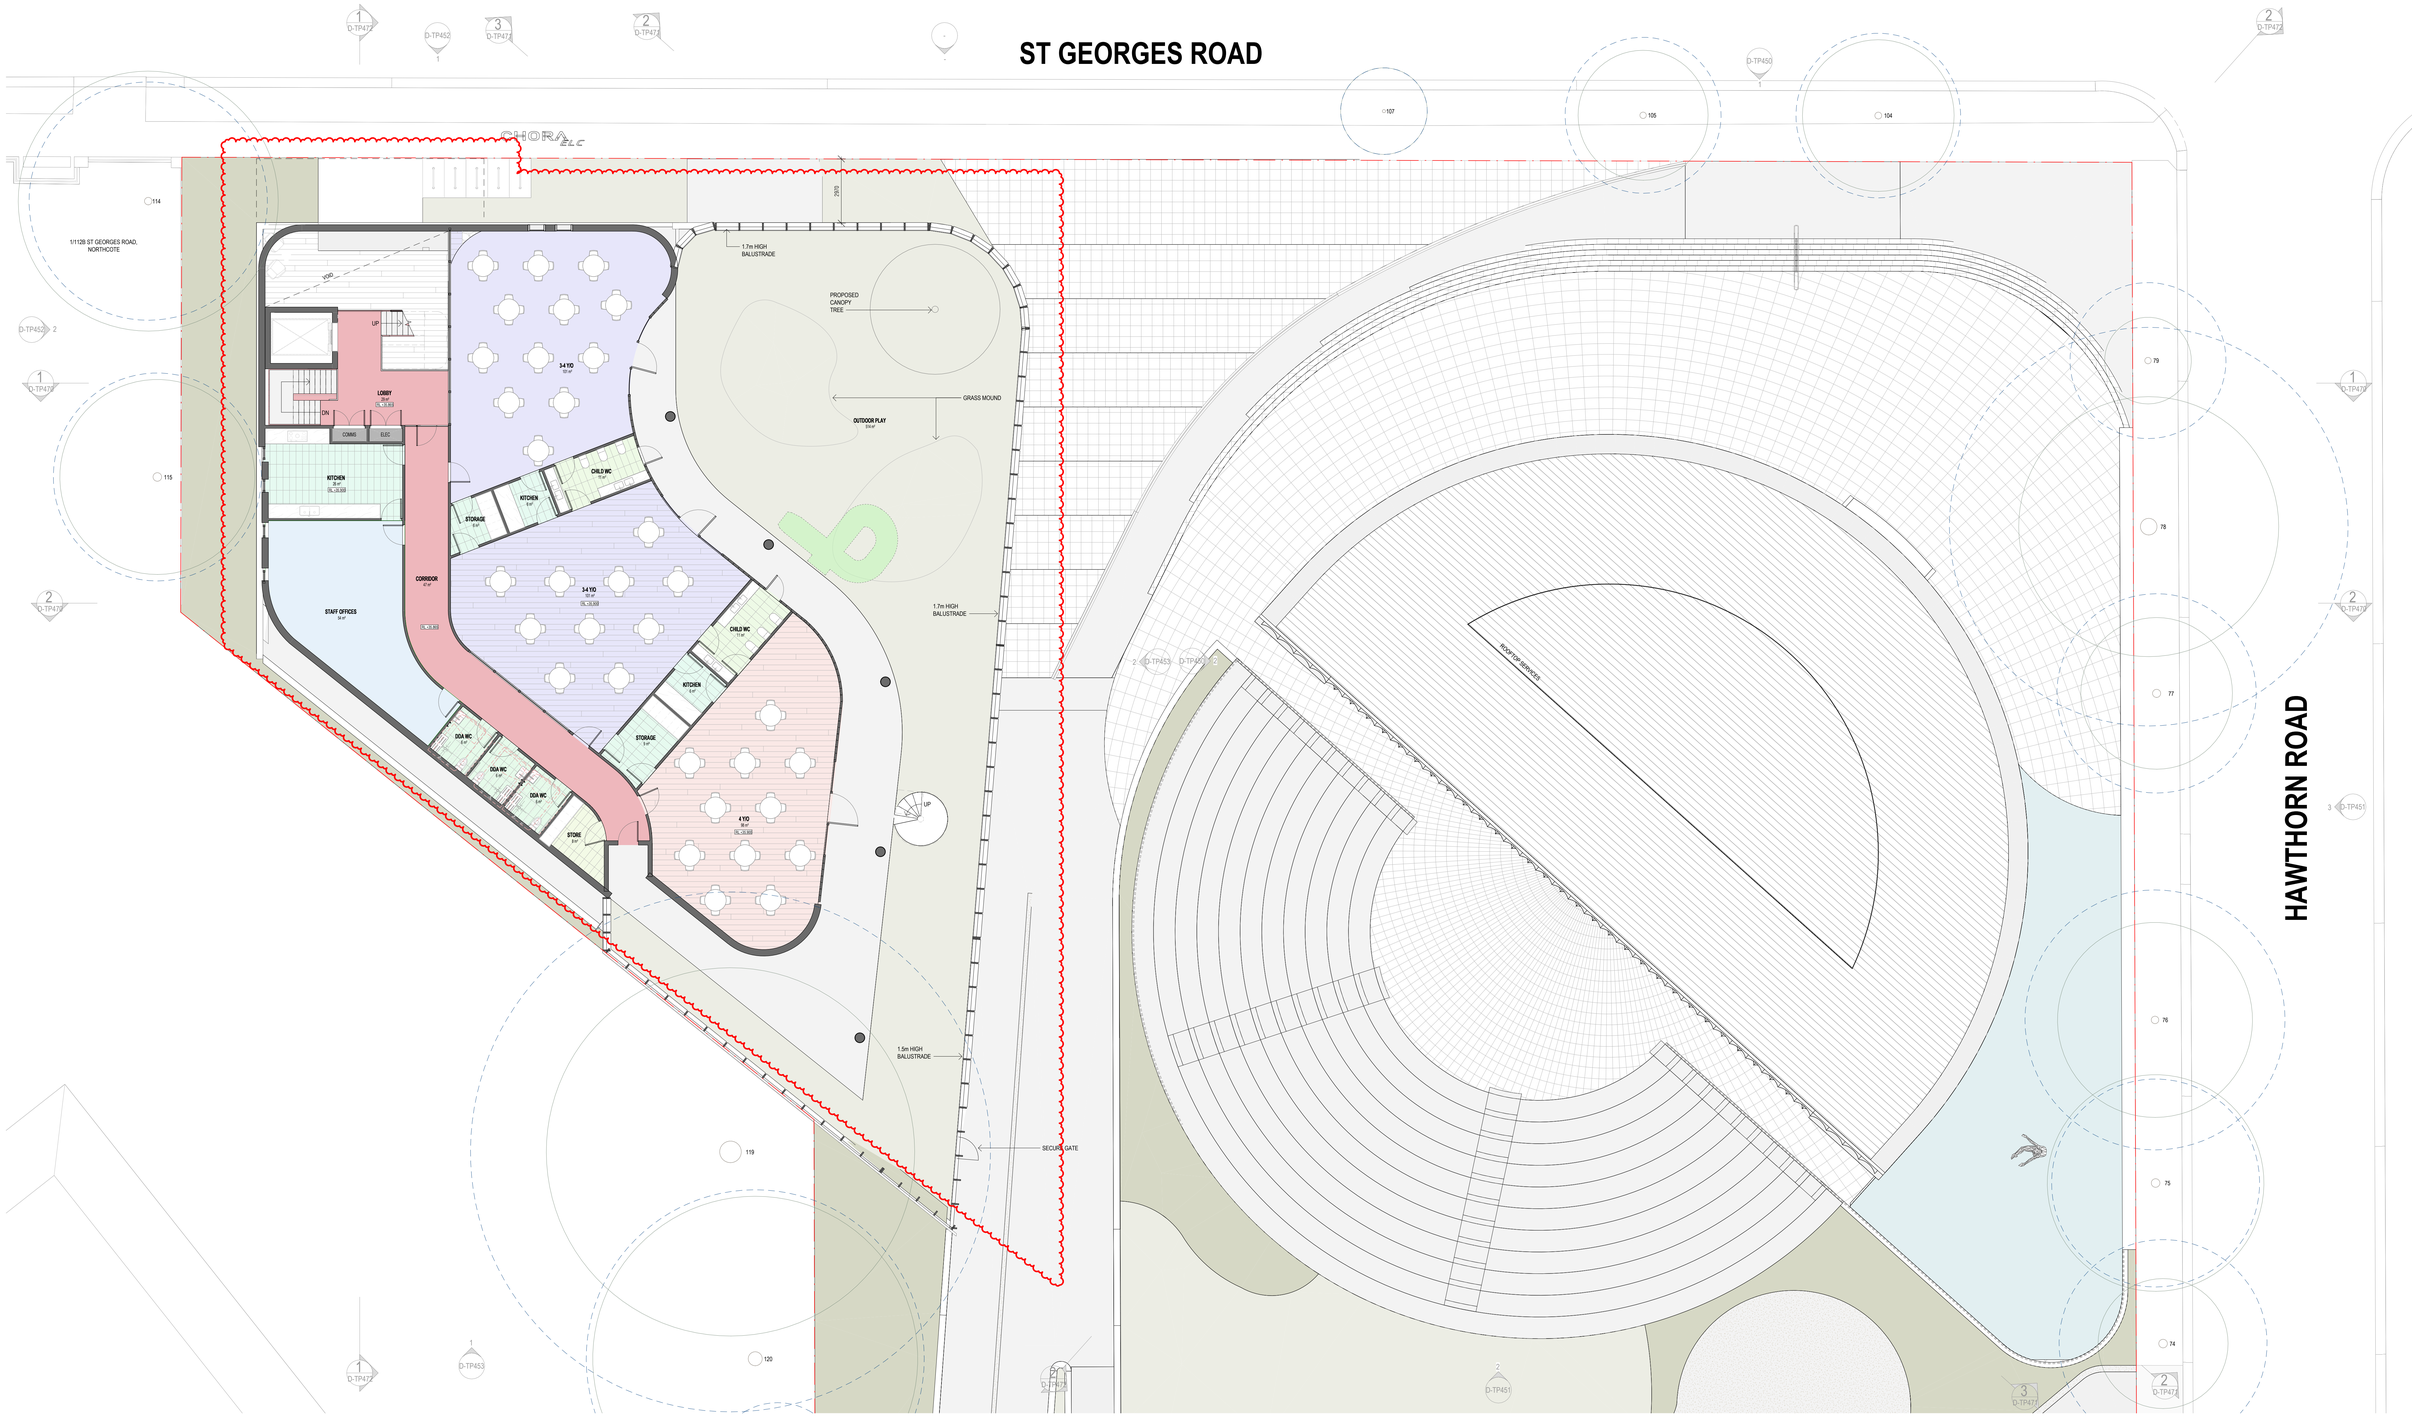

GENERAL NOTES

01. THE MATERIAL CONTAINED HERREIN IS INDICATIVE ONLY AND IS SUBJECT TO FURTHER DEVELOPMENT AND APPROVAL BY THE RESPONSIBLE AUTHORITY(S), OR OTHER FACTORS BEYOND THE CONTROL OF KUD. RECEIVING PARTIES SHOULD NOT USE THIS MATERIAL TO FORM THE BASIS OF ANY FINANCIAL FEASIBILITY, CONTRACTUAL NEGOTIATION OR SALE DOCUMENTS.
02. ALL FIGURES ARE BASED ON PRELIMINARY INFORMATION AND ARE SUBJECT TO VARIFICATION.
03. IN LIEU OF ACCURATE SURVEY INFORMATION, AREAS, DIMENSIONS AND LEVELS AND CONTEXT ARE INDICATIVER ONLY AND ARE SUBJECT TO CONFIRMATION AND VARIFICATION BY SURVEY AND TITLE PLAN.
04. IN LIEU OF TITLE INFORMATION, SITE IS ASSUMED TO HAVE NO EASEMENTS, TITLE RESTRICTIONS OR ENCUMBERANCES.
05. THESE DRAWINGS HAVE BEEN PRODUCED USING A SURVEY PLAN PROVIDED BY THE CLIENT. ANY DIMENSIONS, SETOUTS, LOCATIONS ETC. RELATING TO BOUNDARIES, EASEMENTS OR SITE SERVICES ARE TO BE VERIFIED BY A SURVEYOR.
06. ADJACENT PROPERTIES, WHERE INDICATED, ARE BASED ON PHOTOGRAPHIC CONTENT PROVIDED AND, AS SUCH, ARE NOT TO SCALE AND CANNOT BE RELIED APON AS ACCURATE.

SUSTAINABILITY MANAGEMENT PLAN

01. RAINWATER COLLECTION FROM NON-TRAFFICABLE ROOF AREAS TO BE DIRECTED INTO A 60,000 LITRE RAINWATER TANK CONNECTED TO, ALL TOILETS AND LANDSCAPE IRRIGATION
02. RAINWATER FROM MINIMUM 9,500M² OF IMPERVIOUS GROUND AREA TO BE DIRECTED INTO RAINGARDENS
03. WINDOWS TO BE DOUBLE GLAZED
04. 20% OF CARPARKING SPACES TO HAVE ELECTRICAL CAPACITY PROVISION

DESCRIPTION

CODE	DESCRIPTION
	TITLE BOUNDARY
RL +XXX	RELATIVE LEVEL TO AHD
SETBACK	BUILDING SETBACK
	DENOTES FALL
	1100L PAPER
	1100L RECYCLING
	1100L GENERAL
	240L ORGANICS

CODE	DESCRIPTION
	VISIBILITY SPLAY 2.5m X 2m

KUD
Architecture. Interior. Planning. Urban Design. Art.

Unit 1/76-78 Balmain St. Cremorne, Victoria, 3121 Australia
+61 3 9429 4733
enquiries@kud.com.au
kud.com.au

REV	ISSUE	DATE
0	PLANNING SUBMISSION	21/08/2025
1	RESPONSE TO RFI	26/03/2026

PLANNING SUBMISSION

THIS DRAWING IS COPYRIGHT AND CONFIDENTIAL APART FROM ANY FAIR DEALINGS AS PERMITTED UNDER THE COPYRIGHT. NO PART MAY BE REPRODUCED BY ANY PERSONS WITHOUT WRITTEN PERMISSION OF KAVELLARIS URBAN DESIGN, AND IS NOT TO BE USED IN ANY MANNER PREJUDICIAL TO THE INTEREST OF THAT COMPANY. THIS DRAWING AND ATTACHED SHEETS REMAIN THE PROPERTY OF KAVELLARIS URBAN DESIGN UNLESS OTHERWISE SPECIFIED. ALL DIMENSIONS ARE IN MILLIMETERS AND ALL DRAWING CONTENT MUST BE VERIFIED ON SITE PRIOR TO ANY WORK. IN THE EVENT THAT THERE ARE ANY ERRORS OR DISCREPANCIES IN THE DRAWINGS THE CONSTRUCTOR MUST CONTACT OUR OFFICE PRIOR TO COMMENCEMENT OF WORKS.

Project Management	HUB PROPERTY GROUP	**Fire Engineer**	SQUARE 1 ENGINEERING	**Town Planner**	RATIO CONSULTANTS	**ESD Consultant**	GIW		
Level 2/3 Newton St, Cremorne VIC 3121 T. (03) 9081 1611		Carlow House, Suite 1, Level 9/289 Flinders Ln Melbourne, VIC 3000 T. 04 0206 8818		Level 5/65 Dover St, Cremorne VIC 3121 T. (03) 9429 3111		285 Lennox Street, Richmond VIC 3121 T. 03 9044 5111			
Structural & Civil Engineers	-	**Access Consultant (DDA)**	FUNCTIONAL ACCESS SOLUTIONS PTY LTD	**Traffic & Waste Engineer**	RATIO CONSULTANTS	**Land Surveyor**	JCA		
		1st Floor, 181 Bay Street, Brighton, VIC 3186 T. +61 9943 3478		Level 5/65 Dover St, Cremorne VIC 3121 T. (03) 9429 3111		Suite 9, 303 Maroondah Hwy, Ringwood VIC 3134 T. 03 9020 4225			
Services Engineer	WRAP ENGINEERING	**Building Surveyor**	CODUS	**Landscape Architect**	ACRE	**Arborist**	JOHN PATRICK LANDSCAPE ARCHITECTS		
Level 2/600 Church St, Cremorne VIC 3121 T. (03) 9428 7987		Level 5, 136 Exhibition Street, Melbourne VIC 3000 T. 03 9650 7999		3/4 Brown St, Collingwood, VIC 3066 T. 03 7018 3135		2/4 Victoria Street, Richmond, VIC 3121 T. 03 9429 4855			

CLIENT NAME:
GREEK ORTHODOX ARCHDIOCESE OF AUSTRALIA

CONTRACTOR NAME:
-

TITLE:
GA - ELC - LEVEL 01

ADDRESS:
7 HARTINGTON STREET, NORTHCOTE

PROJECT NO.
22-004

CHECKED BY:	DRAWN BY:	@A0 (50% @ A2):	REV:	SHEET NO.
BK	AV	1:100	1	D-TP305

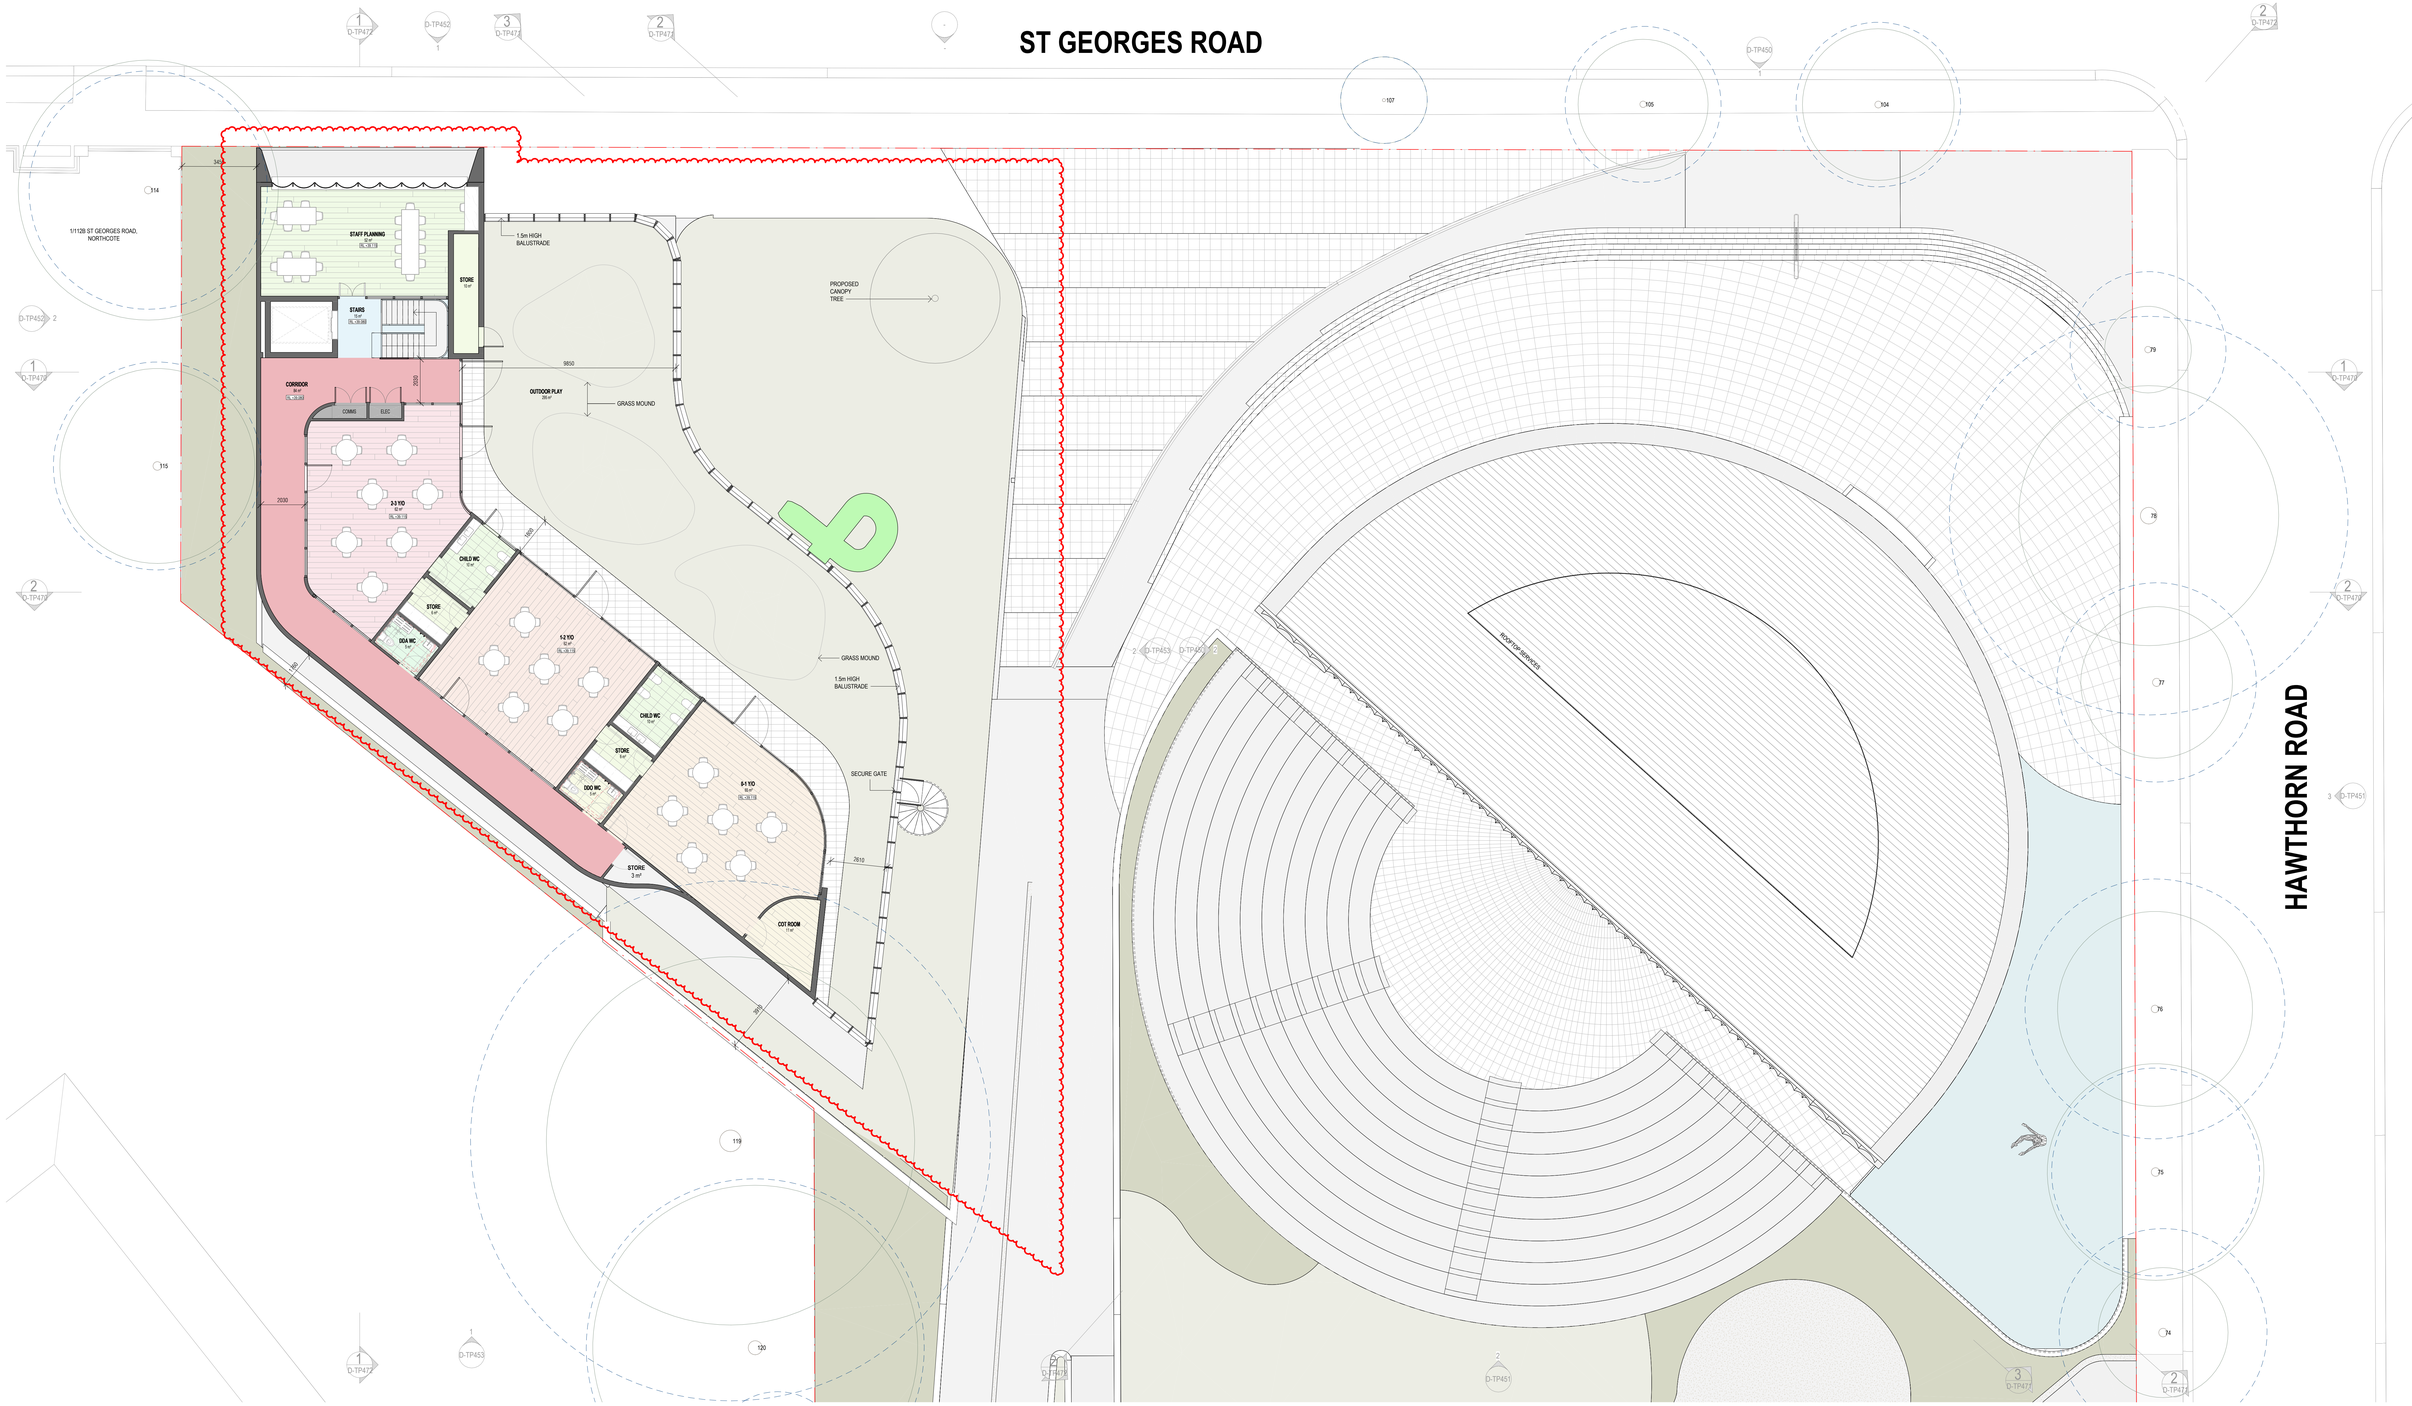

GENERAL NOTES

01. THE MATERIAL CONTAINED HERREIN IS INDICATIVE ONLY AND IS SUBJECT TO FURTHER DEVELOPMENT AND APPROVAL BY THE RESPONSIBLE AUTHORITY(S), OR OTHER FACTORS BEYOND THE CONTROL OF KUD. RECIEVING PARTIES SHOULD NOT USE THIS MATERIAL TO FORM THE BASIS OF ANY FINANCIAL FEASIBILITY, CONTRACTUAL NEGOTIATION OR SALE DOCUMENTS.

02. ALL FIGURES ARE BASED ON PRELIMINARY INFORMATION AND ARE SUBJECT TO VARIFICATION.

03. IN LIEU OF ACCURATE SURVEY INFORMATION, AREAS, DIMENSIONS AND LEVELS AND CONTEXT ARE INDICATIVER ONLY AND ARE SUBJECT TO CONFIRMATION AND VARIFICATION BY SURVEY AND TITLE PLAN.

04. IN LIEU OF TITLE INFORMATION, SITE IS ASSUMED TO HAVE NO EASEMENTS, TITLE RESTRICTIONS OR ENCUMBERANCES.

05. THESE DRAWINGS HAVE BEEN PRODUCED USING A SURVEY PLAN PROVIDED BY THE CLIENT. ANY DIMENSIONS, SETOUTS, LOCATIONS ETC. RELATING TO BOUNDARIES, EASEMENTS OR SITE SERVICES ARE TO BE VERIFIED BY A SURVEYOR.

06. ADJACENT PROPERTIES, WHERE INDICATED, ARE BASED ON PHOTOGRAPHIC CONTENT PROVIDED AND, AS SUCH, ARE NOT TO SCALE AND CANNOT BE RELIED APON AS ACCURATE.

SUSTAINABILITY MANAGEMENT PLAN

01. RAINWATER COLLECTION FROM NON-TRAFFICABLE ROOF AREAS TO BE DIRECTED INTO A 60,000 LITRE RAINWATER TANK CONNECTED TO, ALL TOILETS AND LANDSCAPE IRRIGATION.

02. RAINWATER FROM MINIMUM 9.500M² OF IMPERVIOUS GROUND AREA TO BE DIRECTED INTO RAINGARDENS

03. WINDOWS TO BE DOUBLE GLAZED

04. 20% OF CARPARKING SPACES TO HAVE ELECTRICAL CAPACITY PROVISION

DESCRIPTION

CODE	DESCRIPTION
— · —	TITLE BOUNDARY
RL -XXX	RELATIVE LEVEL TO AHD
SETBACK	BUILDING SETBACK
	DENOTES FALL
	1100L PAPER
	1100L RECYCLING
	1100L GENERAL
	240L ORGANICS

CODE	DESCRIPTION
	VISIBILITY SPLAY 2.5m X 2m

KUD

Architecture. Interior. Planning. Urban Design. Art.

Unit 1/76-78 Balmain St. Cremorne, Victoria, 3121 Australia

+61 3 9429 4733
enquiries@kud.com.au
kud.com.au

REV	ISSUE	DATE
0	PLANNING SUBMISSION	21/08/2025
1	RESPONSE TO RFI	26/03/2026

PLANNING SUBMISSION

THIS DRAWING IS COPYRIGHT AND CONFIDENTIAL APART FROM ANY FAIR DEALINGS AS PERMITTED UNDER THE COPYRIGHT. NO PART MAY BE REPRODUCED BY ANY PERSONS WITHOUT WRITTEN PERMISSION OF KAVELLARIS URBAN DESIGN, AND IS NOT TO BE USED IN ANY MANNER PREJUDICIAL TO THE INTEREST OF THAT COMPANY. THIS DRAWING AND ATTACHED SHEETS REMAIN THE PROPERTY OF KAVELLARIS URBAN DESIGN UNLESS OTHERWISE SPECIFIED. ALL DIMENSIONS ARE IN MILLIMETERS AND ALL DRAWING CONTENT MUST BE VERIFIED ON SITE PRIOR TO ANY WORK. IN THE EVENT THAT THERE ARE ANY ERRORS OR DISCREPANCIES IN THE DRAWINGS THE CONSTRUCTOR MUST CONTACT OUR OFFICE PRIOR TO COMMENCEMENT OF WORKS.

Project Management Level 2/3 Newton St, Cremorne VIC 3121 T. (03) 9081 1611	HUB PROPERTY GROUP	**Fire Engineer** Carlow House, Suite 1, Level 9/289 Flinders Ln Melbourne, VIC 3000 T. 04 0206 8818	SQUARE 1 ENGINEERING
Structural & Civil Engineers	-	**Access Consultant (DDA)** 1st Floor, 181 Bay Street, Brighton, VIC 3186 T. +61 9943 3478	FUNCTIONAL ACCESS SOLUTIONS PTY LTD
Services Engineer Level 2/600 Church St, Cremorne VIC 3121 T. (03) 9428 7987	WRAP ENGINEERING	**Building Surveyor** Level 9, 136 Exhibition Street, Melbourne VIC 3000 T. 03 9650 7999	CODUS

Town Planner Level 5/65 Dover St, Cremorne VIC 3121 T. (03) 9429 3111	RATIO CONSULTANTS	**ESD Consultant** 285 Lennox Street, Richmond VIC 3121 T. 03 9044 5111	GIW
Traffic & Waste Engineer Level 5/65 Dover St, Cremorne VIC 3121 T. (03) 9429 3111	RATIO CONSULTANTS	**Land Surveyor** Suite 9, 303 Maroondah Hwy, Ringwood VIC 3134 T. 03 9020 4225	JCA
Landscape Architect 3/4 Brown St, Collingwood, VIC 3066 T. 03 7018 3135	ACRE	**Arborist** 224 Victoria Street, Richmond, VIC 3121 T. 03 9429 4855	JOHN PATRICK LANDSCAPE ARCHITECTS

CLIENT NAME:
GREEK ORTHODOX ARCHDIOCESE OF AUSTRALIA

CONTRACTOR NAME:
-

TITLE:
GA - ELC - LEVEL 02

ADDRESS:
7 HARTINGTON STREET, NORTHCOTE

PROJECT NO.
22-004

CHECKED BY:	DRAWN BY:	@A0 (50% @ A2):	REV:	SHEET NO.
BK	AV	1:100	1	D-TP306

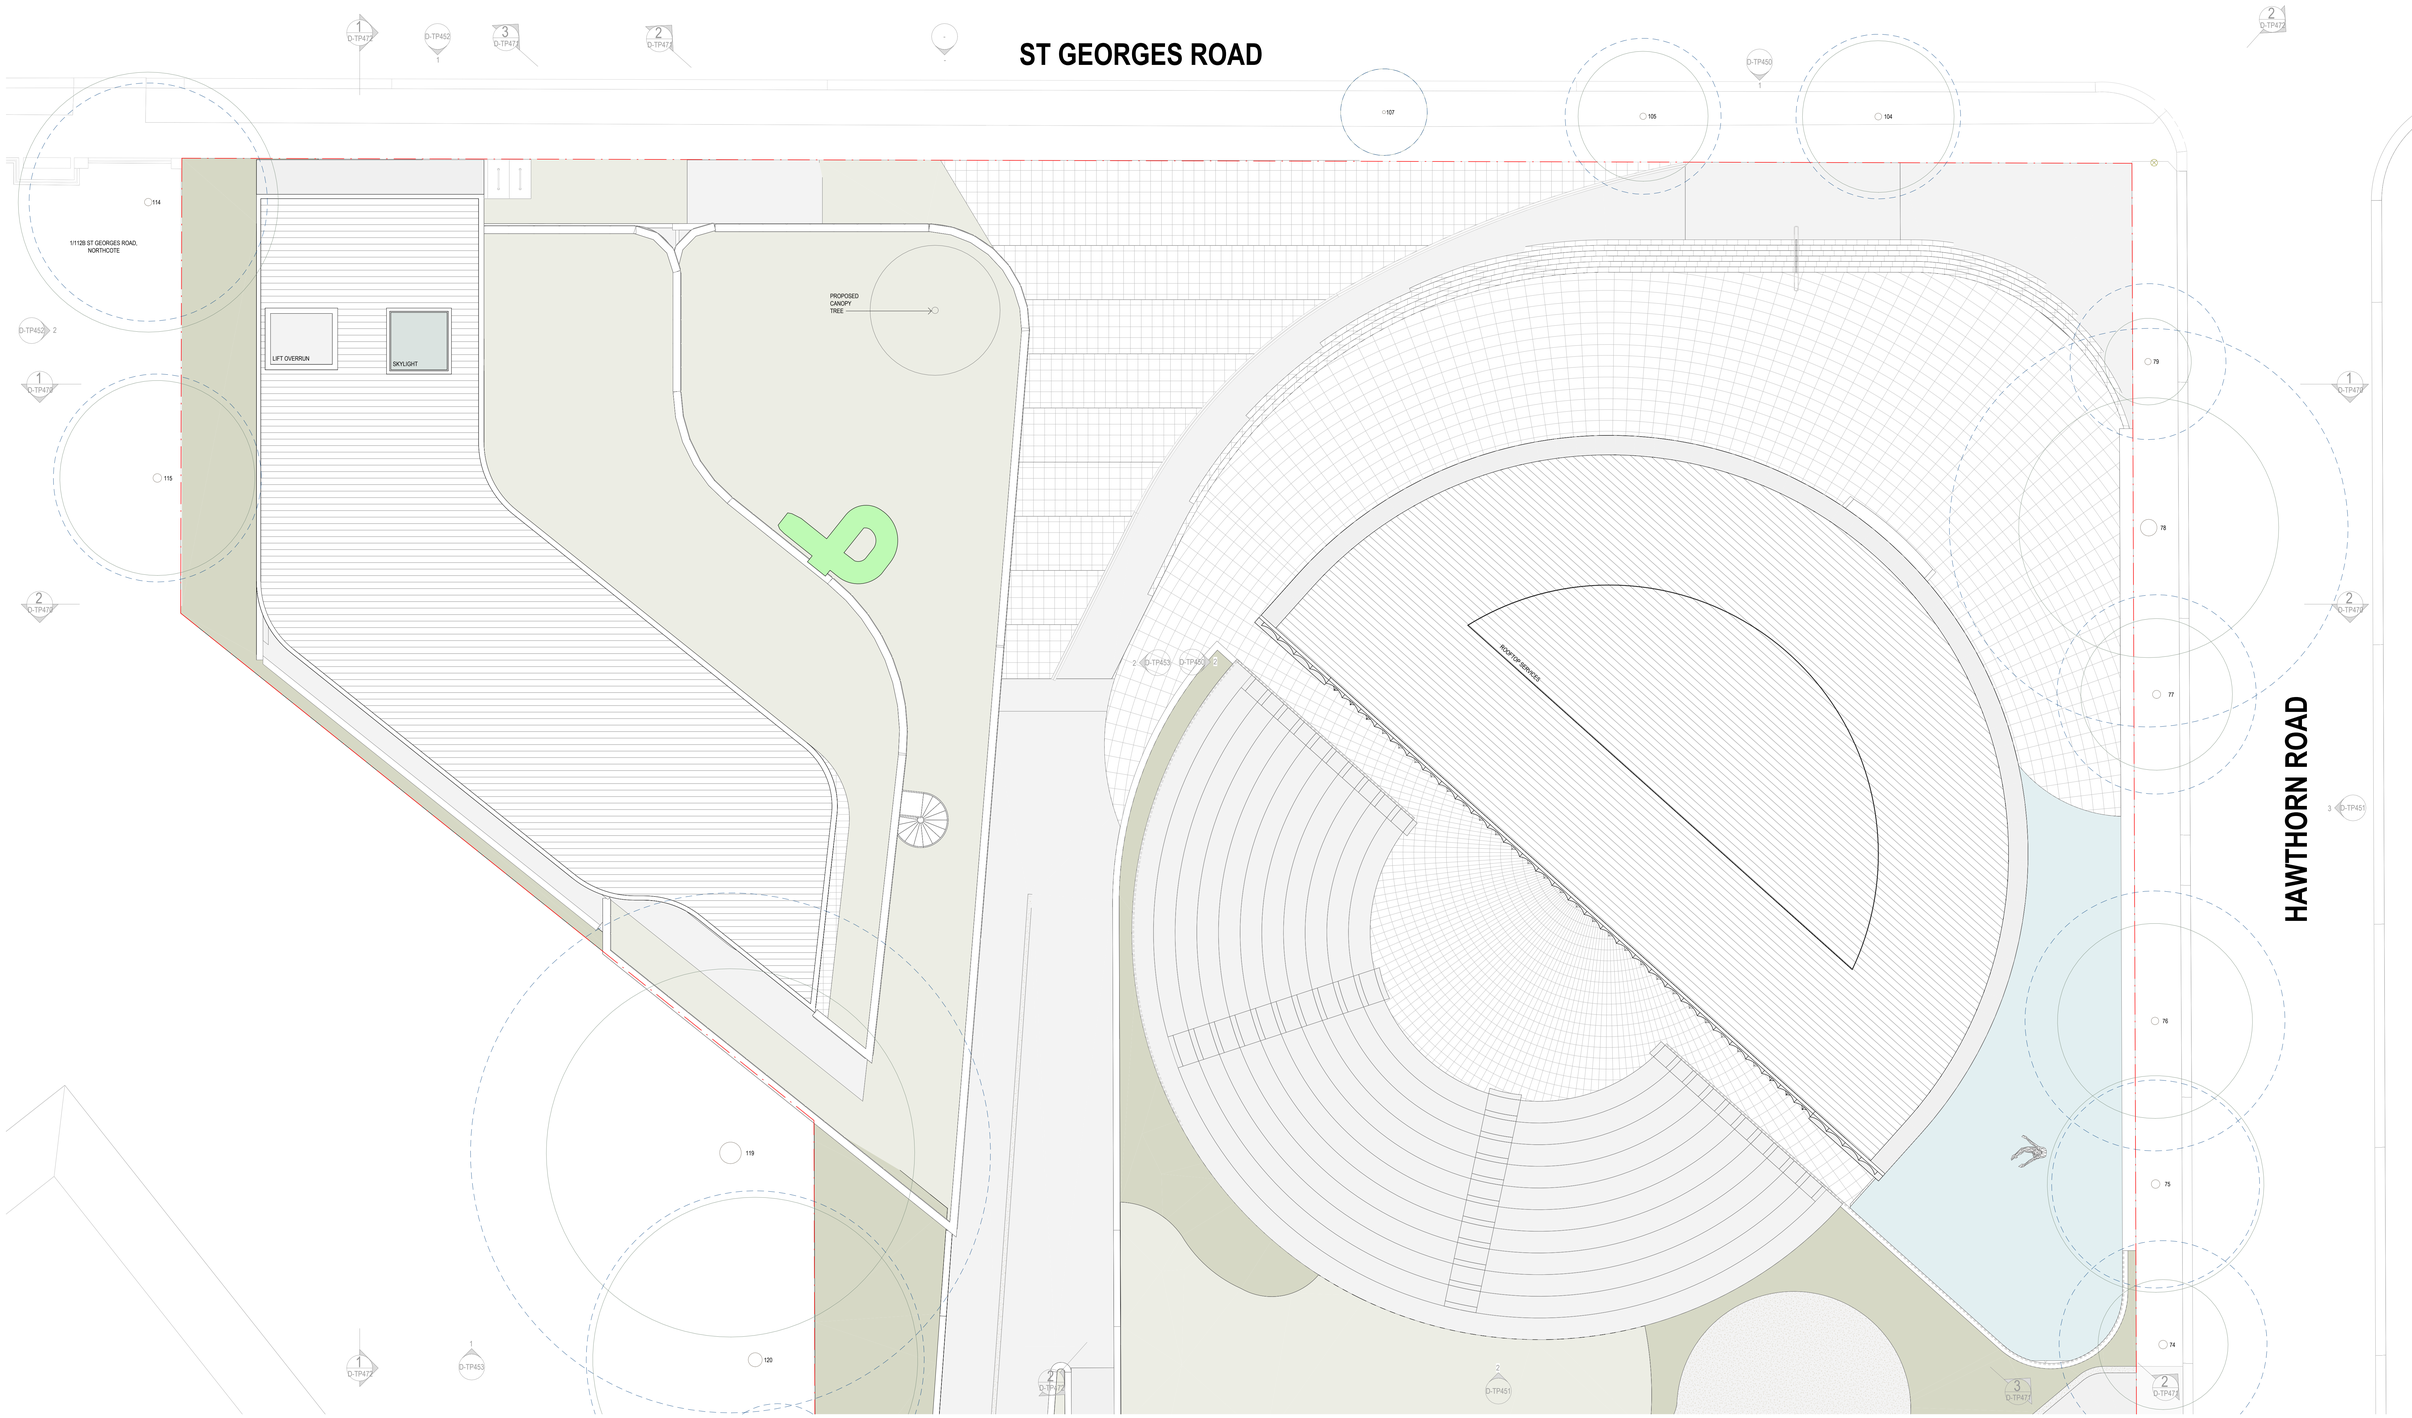

GENERAL NOTES

01. THE MATERIAL CONTAINED HERREIN IS INDICATIVE ONLY AND IS SUBJECT TO FURTHER DEVELOPMENT AND APPROVAL BY THE RESPONSIBLE AUTHORITY(S), OR OTHER FACTORS BEYOND THE CONTROL OF KUD. RECEIVING PARTIES SHOULD NOT USE THIS MATERIAL TO FORM THE BASIS OF ANY FINANCIAL FEASIBILITY, CONTRACTUAL NEGOTIATION OR SALE DOCUMENTS.

02. ALL FIGURES ARE BASED ON PRELIMINARY INFORMATION AND ARE SUBJECT TO VARIFICATION.

03. IN LIEU OF ACCURATE SURVEY INFORMATION, AREAS, DIMENSIONS AND LEVELS AND CONTEXT ARE INDICATIVER ONLY AND ARE SUBJECT TO CONFIRMATION AND VARIFICATION BY SURVEY AND TITLE PLAN.

04. IN LIEU OF TITLE INFORMATION, SITE IS ASSUMED TO HAVE NO EASEMENTS, TITLE RESTRICTIONS OR ENCUMBERANCES.

05. THESE DRAWINGS HAVE BEEN PRODUCED USING A SURVEY PLAN PROVIDED BY THE CLIENT. ANY DIMENSIONS, SETOUTS, LOCATIONS ETC. RELATING TO BOUNDARIES, EASEMENTS OR SITE SERVICES ARE TO BE VERIFIED BY A SURVEYOR.

06. ADJACENT PROPERTIES, WHERE INDICATED, ARE BASED ON PHOTOGRAPHIC CONTENT PROVIDED AND, AS SUCH, ARE NOT TO SCALE AND CANNOT BE RELIED APON AS ACCURATE.

SUSTAINABILITY MANAGEMENT PLAN

01. RAINWATER COLLECTION FROM NON-TRAFFICABLE ROOF AREAS TO BE DIRECTED INTO A 60,000 LITRE RAINWATER TANK CONNECTED TO ALL TOILETS AND LANDSCAPE IRRIGATION

02. RAINWATER FROM MINIMUM 9,500M² OF IMPERVIOUS GROUND AREA TO BE DIRECTED INTO RAINGARDENS

03. WINDOWS TO BE DOUBLE GLAZED

04. 20% OF CARPARKING SPACES TO HAVE ELECTRICAL CAPACITY PROVISION

DESCRIPTION

CODE	DESCRIPTION
— · —	TITLE BOUNDARY
RL +XXX	RELATIVE LEVEL TO AHD
SETBACK	BUILDING SETBACK
	DENOTES FALL
	1100L PAPER
	1100L RECYCLING
	1100L GENERAL
	240L ORGANICS

CODE	DESCRIPTION
	VISIBILITY SPLAY 2.5m X 2m

KUD
Architecture. Interior. Planning. Urban Design. Art.

Unit 1/76-78 Balmain St. Cremorne, Victoria, 3121 Australia
+61 3 9429 4733
enquiries@kud.com.au
kud.com.au

REV	ISSUE	DATE
0	PLANNING SUBMISSION	21/08/2025
1	RESPONSE TO RFI	26/03/2026

PLANNING SUBMISSION

THIS DRAWING IS COPYRIGHT AND CONFIDENTIAL APART FROM ANY FAIR DEALINGS AS PERMITTED UNDER THE COPYRIGHT, NO PART MAY BE REPRODUCED BY ANY PERSONS WITHOUT WRITTEN PERMISSION OF KAVELLARIS URBAN DESIGN, AND IS NOT TO BE USED IN ANY MANNER PREJUDICIAL TO THE INTEREST OF THAT COMPANY. THIS DRAWING AND ATTACHED SHEETS REMAIN THE PROPERTY OF KAVELLARIS URBAN DESIGN UNLESS OTHERWISE SPECIFIED. ALL DIMENSIONS ARE IN MILLIMETERS AND ALL DRAWING CONTENT MUST BE VERIFIED ON SITE PRIOR TO ANY WORK. IN THE EVENT THAT THERE ARE ANY ERRORS OR DISCREPANCIES IN THE DRAWINGS THE CONSTRUCTOR MUST CONTACT OUR OFFICE PRIOR TO COMMENCEMENT OF WORKS.

Project Management HUB PROPERTY GROUP
Level 2/3 Newton St, Cremorne VIC 3121
T. (03) 9081 1611

Structural & Civil Engineers -

Services Engineer WRAP ENGINEERING
Level 2/600 Church St, Cremorne VIC 3121
T. (03) 9428 7987

Fire Engineer SQUARE 1 ENGINEERING
Carlow House, Suite 1, Level 9/289 Flinders Ln Melbourne, VIC 3000 T. 04 0206 8818

Access Consultant (DDA) FUNCTIONAL ACCESS SOLUTIONS PTY LTD
1st Floor, 181 Bay Street, Brighton, VIC 3186
T. +61 9943 3478

Building Surveyor CODUS
Level 5, 136 Exhibition Street, Melbourne VIC 3000
T. 03 9650 7999

Town Planner RATIO CONSULTANTS
Level 5/65 Dover St, Cremorne VIC 3121
T. (03) 9429 3111

Traffic & Waste Engineer RATIO CONSULTANTS
Level 5/65 Dover St, Cremorne VIC 3121
T. (03) 9429 3111

Landscape Architect ACRE
3/4 Brown St, Collingwood, VIC 3066
T. 03 7018 3135

ESD Consultant GIW
285 Lennox Street, Richmond VIC 3121
T. 03 9044 5111

Land Surveyor JCA
Suite 9, 303 Maroondah Hwy, Ringwood VIC 3134
T. 03 9020 4225

Arborist JOHN PATRICK LANDSCAPE ARCHITECTS
2/4 Victoria Street, Richmond, VIC 3121
T. 03 9429 4855

CLIENT NAME:
GREEK ORTHODOX ARCHDIOCESE OF AUSTRALIA

CONTRACTOR NAME:
-

TITLE:
GA - ELC - ROOF

ADDRESS:
7 HARTINGTON STREET, NORTHCOTE

PROJECT NO.
22-004

CHECKED BY:	DRAWN BY:	@A0 (50% @ A2):	REV:	SHEET NO.
BK	AV	1:100	1	D-TP307

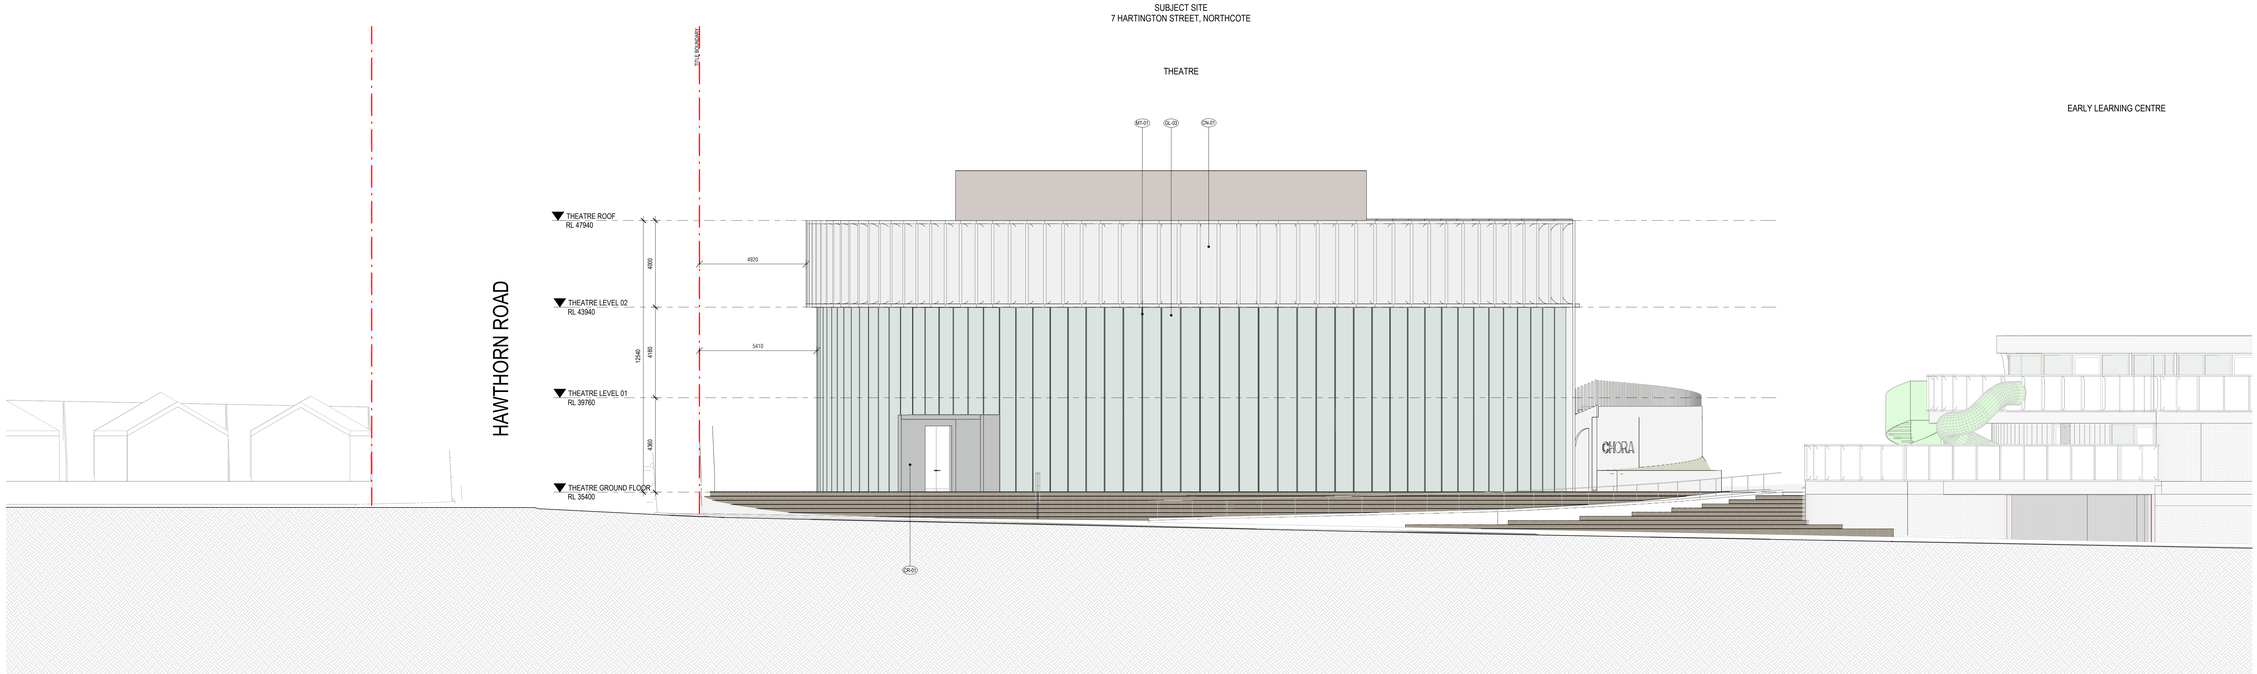

1 D-TP300 PROPOSED THEATRE WEST ELEVATION
1 : 100

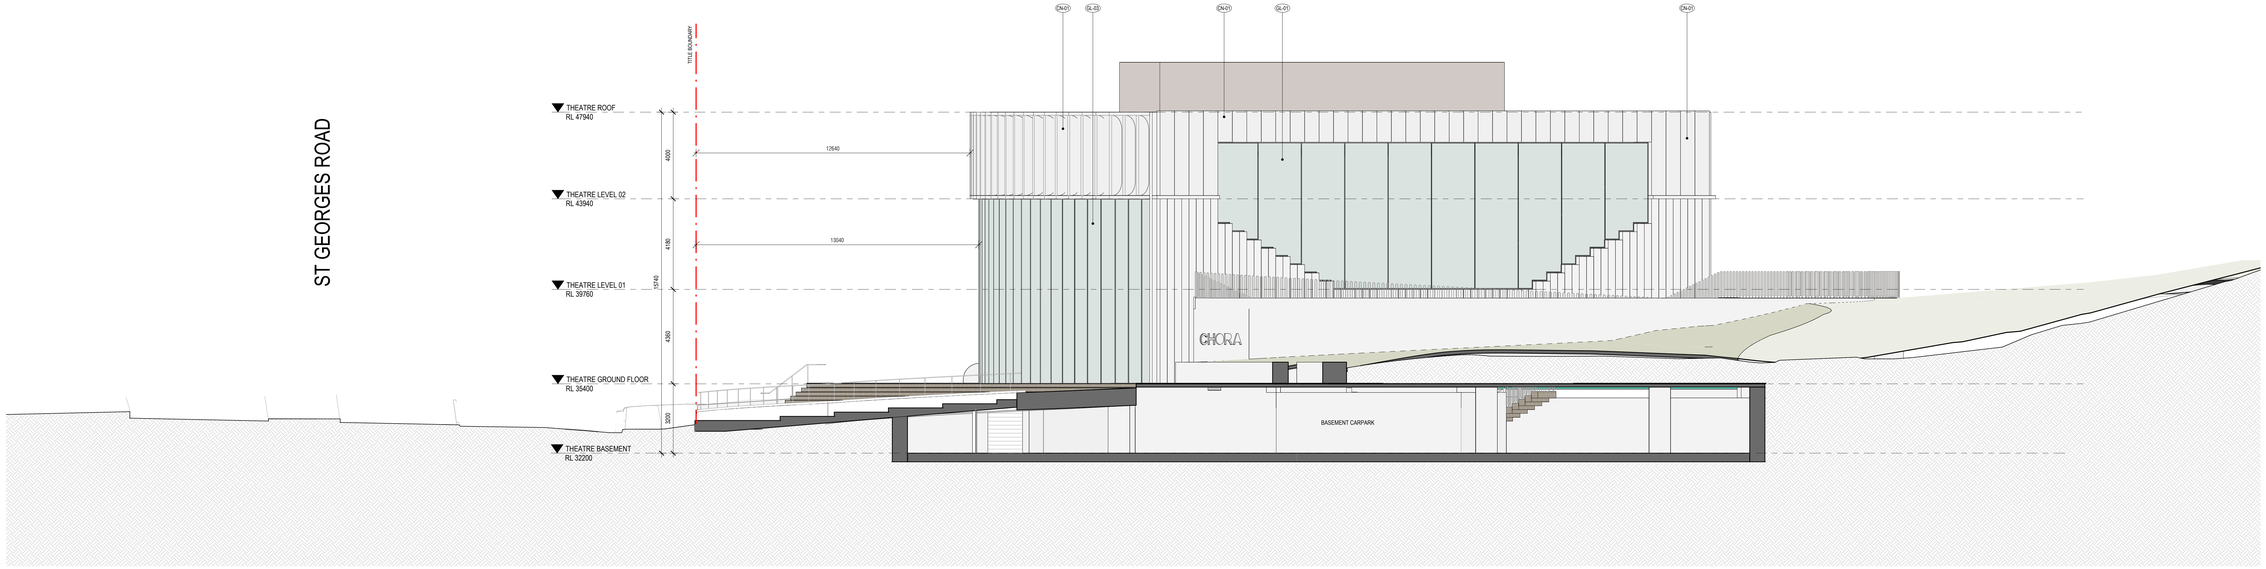

2 D-TP300 PROPOSED THEATRE SOUTH ELEVATION
1 : 100

GENERAL NOTES

01. THE MATERIAL CONTAINED HERREIN IS INDICATIVE ONLY AND IS SUBJECT TO FURTHER DEVELOPMENT AND APPROVAL BY THE RESPONSIBLE AUTHORITY(S), OR OTHER FACTORS BEYOND THE CONTROL OF KUD. RECIEVING PARTIES SHOULD NOT USE THIS MATERIAL TO FORM THE BASIS OF ANY FINANCIAL FEASIBILITY, CONTRACTUAL NEGOTIATION OR SALE DOCUMENTS.

02. ALL FIGURES ARE BASED ON PRELIMINARY INFORMATION AND ARE SUBJECT TO VARIFICATION.

03. IN LIEU OF ACCURATE SURVEY INFORMATION, AREAS, DIMENSIONS AND LEVELS AND CONTEXT ARE INDICATIVER ONLY AND ARE SUBJECT TO CONFIRMATION AND VARIFICATION BY SURVEY AND TITLE PLAN.

04. IN LIEU OF TITLE INFORMATION, SITE IS ASSUMED TO HAVE NO EASEMENTS, TITLE RESTRICTIONS OR ENCUMBERANCES.

05. THESE DRAWINGS HAVE BEEN PRODUCED USING A SURVEY PLAN PROVIDED BY THE CLIENT. ANY DIMENSIONS, SETOUTS, LOCATIONS ETC. RELATING TO BOUNDARIES, EASEMENTS OR SITE SERVICES ARE TO BE VERIFIED BY A SURVEYOR.

06. ADJACENT PROPERTIES, WHERE INDICATED, ARE BASED ON PHOTOGRAPHIC CONTENT PROVIDED AND, AS SUCH, ARE NOT TO SCALE AND CANNOT BE RELIED APON AS ACCURATE.

KUD
Architecture. Interior. Planning. Urban Design. Art.
Unit 1/76-78 Balmain St. Cremorne, Victoria, 3121 Australia
+61 3 9429 4733
enquiries@kud.com.au
kud.com.au

REV	ISSUE	DATE
0	PLANNING SUBMISSION	21/08/2025
1	RESPONSE TO RFI	26/03/2026

PLANNING SUBMISSION

THIS DRAWING IS COPYRIGHT AND CONFIDENTIAL APART FROM ANY FAIR DEALINGS AS PERMITTED UNDER THE COPYRIGHT. NO PART MAY BE REPRODUCED BY ANY PERSONS WITHOUT WRITTEN PERMISSION OF KAVELLARIS URBAN DESIGN, AND IS NOT TO BE USED IN ANY MANNER PREJUDICIAL TO THE INTEREST OF THAT COMPANY. THIS DRAWING AND ATTACHED SHEETS REMAIN THE PROPERTY OF KAVELLARIS URBAN DESIGN UNLESS OTHERWISE SPECIFIED. ALL DIMENSIONS ARE IN MILLIMETERS AND ALL DRAWING CONTENT MUST BE VERIFIED ON SITE PRIOR TO ANY WORK. IN THE EVENT THAT THERE ARE ANY ERRORS OR DISCREPANCIES IN THE DRAWINGS THE CONSTRUCTOR MUST CONTACT OUR OFFICE PRIOR TO COMMENCEMENT OF WORKS.

Project Management HUB PROPERTY GROUP
Level 2/3 Newton St, Cremorne VIC 3121
T. (03) 9081 1611

Structural & Civil Engineers -
-

Services Engineer WRAP ENGINEERING
Level 2/600 Church St, Cremorne VIC 3121
T. (03) 9428 7987

Fire Engineer SQUARE 1 ENGINEERING
Carbe House, Suite 1, Level 9/289 Flinders Ln Melbourne, VIC 3000 T. 04 0206 8818

Access Consultant (DDA) FUNCTIONAL ACCESS SOLUTIONS PTY LTD
1st Floor, 181 Bay Street, Brighton, VIC 3186
T. +61 9943 3478

Building Surveyor CODUS
Level 5, 136 Exhibition Street, Melbourne VIC 3000
T. 03 9650 7999

Town Planner RATIO CONSULTANTS
Level 5/65 Dover St, Cremorne VIC 3121
T. (03) 9429 3111

Traffic & Waste Engineer RATIO CONSULTANTS
Level 5/65 Dover St, Cremorne VIC 3121
T. (03) 9429 3111

Landscape Architect ACRE
3/4 Brown St, Collingwood, VIC 3066
T. 03 7018 3135

ESD Consultant GIW
285 Lennox Street, Richmond VIC 3121
T. 03 9044 5111

Land Surveyor JCA
Suite 9, 303 Maroondah Hwy, Ringwood VIC 3134
T. 03 9020 4225

Arborist JOHN PATRICK LANDSCAPE ARCHITECTS
324 Victoria Street, Richmond, VIC 3121
T. 03 9429 4855

CLIENT NAME:
GREEK ORTHODOX ARCHDIOCESE OF AUSTRALIA

CONTRACTOR NAME:
-

TITLE:
PROPOSED THEATRE EAST AND WEST ELEVATIONS

ADDRESS:
7 HARTINGTON STREET, NORTHCOTE

PROJECT NO.
22-004

CHECKED BY:	DRAWN BY:	@A0 (50% @ A2):	REV:	SHEET NO.
BK	AV	As indicated	1	D-TP450

SUBJECT SITE
7 HARTINGTON STREET, NORTHCOTE

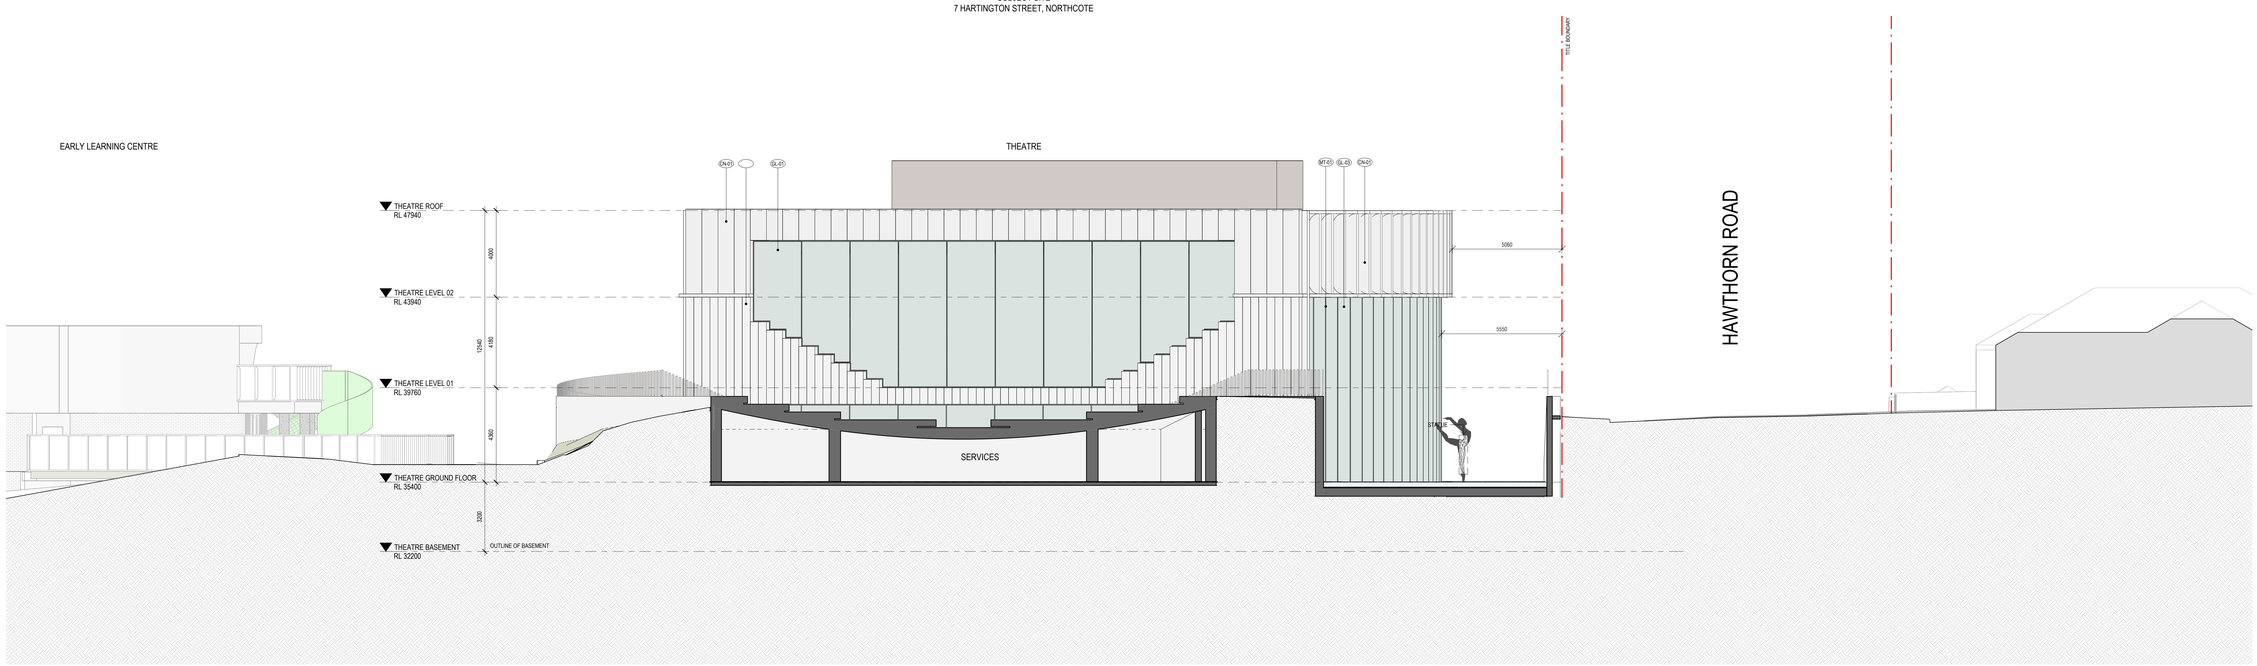

2 D-TP300 PROPOSED THEATRE EAST ELEVATION
1 : 100

SUBJECT SITE
7 HARTINGTON STREET, NORTHCOTE

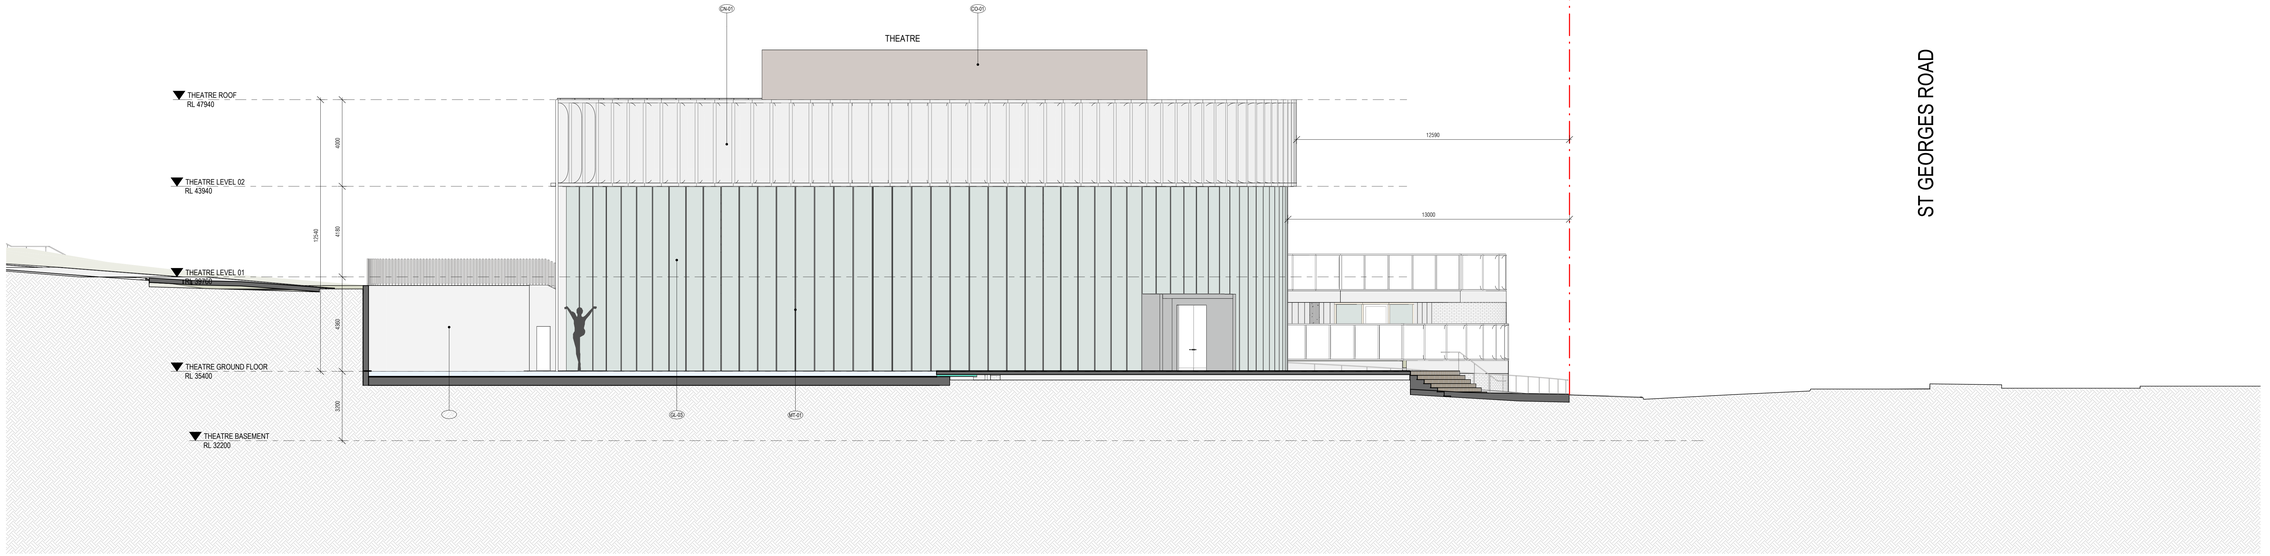

3 D-TP300 PROPOSED THEATRE NORTH ELEVATION
1 : 100

GENERAL NOTES

01. THE MATERIAL CONTAINED HERREIN IS INDICATIVE ONLY AND IS SUBJECT TO FURTHER DEVELOPMENT AND APPROVAL BY THE RESPONSIBLE AUTHORITY(S), OR OTHER FACTORS BEYOND THE CONTROL OF KUD. RECIEVING PARTIES SHOULD NOT USE THIS MATERIAL TO FORM THE BASIS OF ANY FINANCIAL FEASIBILITY, CONTRACTUAL NEGOTIATION OR SALE DOCUMENTS.

02. ALL FIGURES ARE BASED ON PRELIMINARY INFORMATION AND ARE SUBJECT TO VARIFICATION.

03. IN LIEU OF ACCURATE SURVEY INFORMATION, AREAS, DIMENSIONS AND LEVELS AND CONTEXT ARE INDICATIVER ONLY AND ARE SUBJECT TO CONFIRMATION AND VARIFICATION BY SURVEY AND TITLE PLAN.

04. IN LIEU OF TITLE INFORMATION, SITE IS ASSUMED TO HAVE NO EASEMENTS, TITLE RESTRICTIONS OR ENCUMBERANCES.

05. THESE DRAWINGS HAVE BEEN PRODUCED USING A SURVEY PLAN PROVIDED BY THE CLIENT. ANY DIMENSIONS, SETOUTS, LOCATIONS ETC. RELATING TO BOUNDARIES, EASEMENTS OR SITE SERVICES ARE TO BE VERIFIED BY A SURVEYOR.

06. ADJACENT PROPERTIES, WHERE INDICATED, ARE BASED ON PHOTOGRAPHIC CONTENT PROVIDED AND, AS SUCH, ARE NOT TO SCALE AND CANNOT BE RELIED APON AS ACCURATE.

KUD
Architecture. Interior. Planning. Urban Design. Art.
Unit 1/76-78 Balmain St. Cremorne, Victoria, 3121 Australia
+61 3 9429 4733
enquiries@kud.com.au
kud.com.au

REV	ISSUE	DATE
0	PLANNING SUBMISSION	21/08/2025
1	RESPONSE TO RFI	26/03/2026

PLANNING SUBMISSION

THIS DRAWING IS COPYRIGHT AND CONFIDENTIAL APART FROM ANY FAIR DEALINGS AS PERMITTED UNDER THE COPYRIGHT. NO PART MAY BE REPRODUCED BY ANY PERSONS WITHOUT WRITTEN PERMISSION OF KAVELLARIS URBAN DESIGN, AND IS NOT TO BE USED IN ANY MANNER PREJUDICIAL TO THE INTEREST OF THAT COMPANY. THIS DRAWING AND ATTACHED SHEETS REMAIN THE PROPERTY OF KAVELLARIS URBAN DESIGN UNLESS OTHERWISE SPECIFIED. ALL DIMENSIONS ARE IN MILLIMETERS AND ALL DRAWING CONTENT MUST BE VERIFIED ON SITE PRIOR TO ANY WORK. IN THE EVENT THAT THERE ARE ANY ERRORS OR DISCREPANCIES IN THE DRAWINGS THE CONSTRUCTOR MUST CONTACT OUR OFFICE PRIOR TO COMMENCEMENT OF WORKS.

Project Management Level 2/3 Newton St, Cremorne VIC 3121 T. (03) 9081 1611	**HUB PROPERTY GROUP**	**Fire Engineer** Carbe House, Suite 1, Level 9/289 Flinders Ln Melbourne, VIC 3000 T. 04 0206 8818	**SQUARE 1 ENGINEERING**	**Town Planner** Level 5/65 Dover St, Cremorne VIC 3121 T. (03) 9429 3111	**RATIO CONSULTANTS**	**ESD Consultant** 285 Lennox Street, Richmond VIC 3121 T. 03 9044 5111	**GIW**
Structural & Civil Engineers -	**-**	**Access Consultant (DDA)** 1st Floor, 181 Bay Street, Brighton, VIC 3186 T. +61 9943 3478	**FUNCTIONAL ACCESS SOLUTIONS PTY LTD**	**Traffic & Waste Engineer** Level 5/65 Dover St, Cremorne VIC 3121 T. (03) 9429 3111	**RATIO CONSULTANTS**	**Land Surveyor** Suite 9, 303 Mamondah Hwy, Ringwood VIC 3134 T. 03 9020 4225	**JCA**
Services Engineer Level 2/600 Church St, Cremorne VIC 3121 T. (03) 9428 7987	**WRAP ENGINEERING**	**Building Surveyor** Level 5, 136 Exhibition Street, Melbourne VIC 3000 T. 03 9650 7999	**CODUS**	**Landscape Architect** 3/4 Brown St, Collingwood, VIC 3066 T. 03 7018 3135	**ACRE**	**Arborist** 324 Victoria Street, Richmond, VIC 3121 T. 03 9429 4855	**JOHN PATRICK LANDSCAPE ARCHITECTS**

CLIENT NAME:
GREEK ORTHODOX ARCHDIOCESE OF AUSTRALIA

CONTRACTOR NAME:
-

TITLE:
PROPOSED THEATRE NORTH AND SOUTH ELEVATIONS

ADDRESS:
7 HARTINGTON STREET, NORTHCOTE

PROJECT NO.
22-004

CHECKED BY:	DRAWN BY:	@A0 (50% @ A2):	REV:	SHEET NO.
BK	AV	As indicated	1	D-TP451

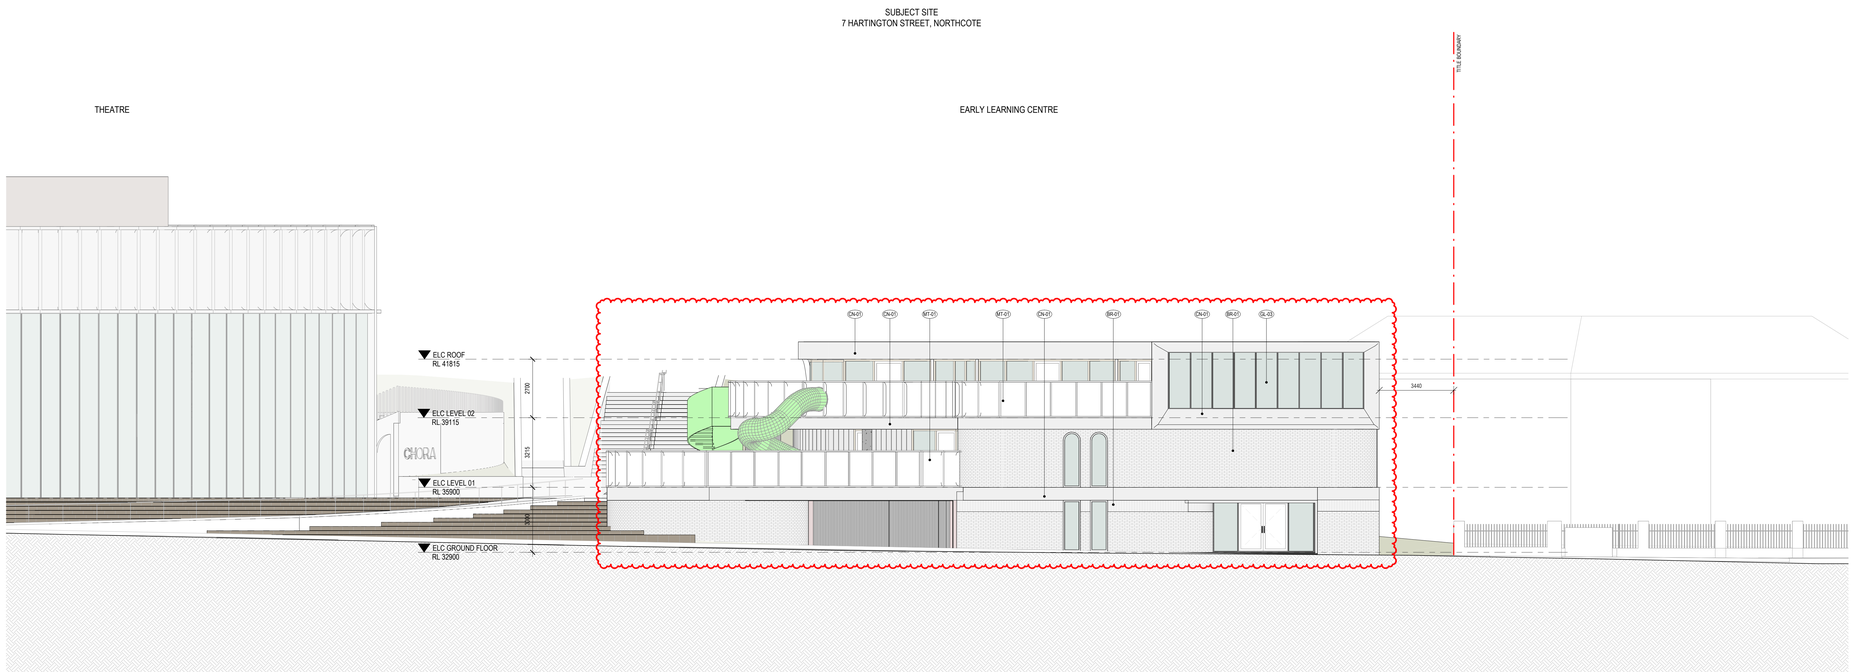

1 D-TP300 PROPOSED ELC WEST ELEVATION

1 : 100

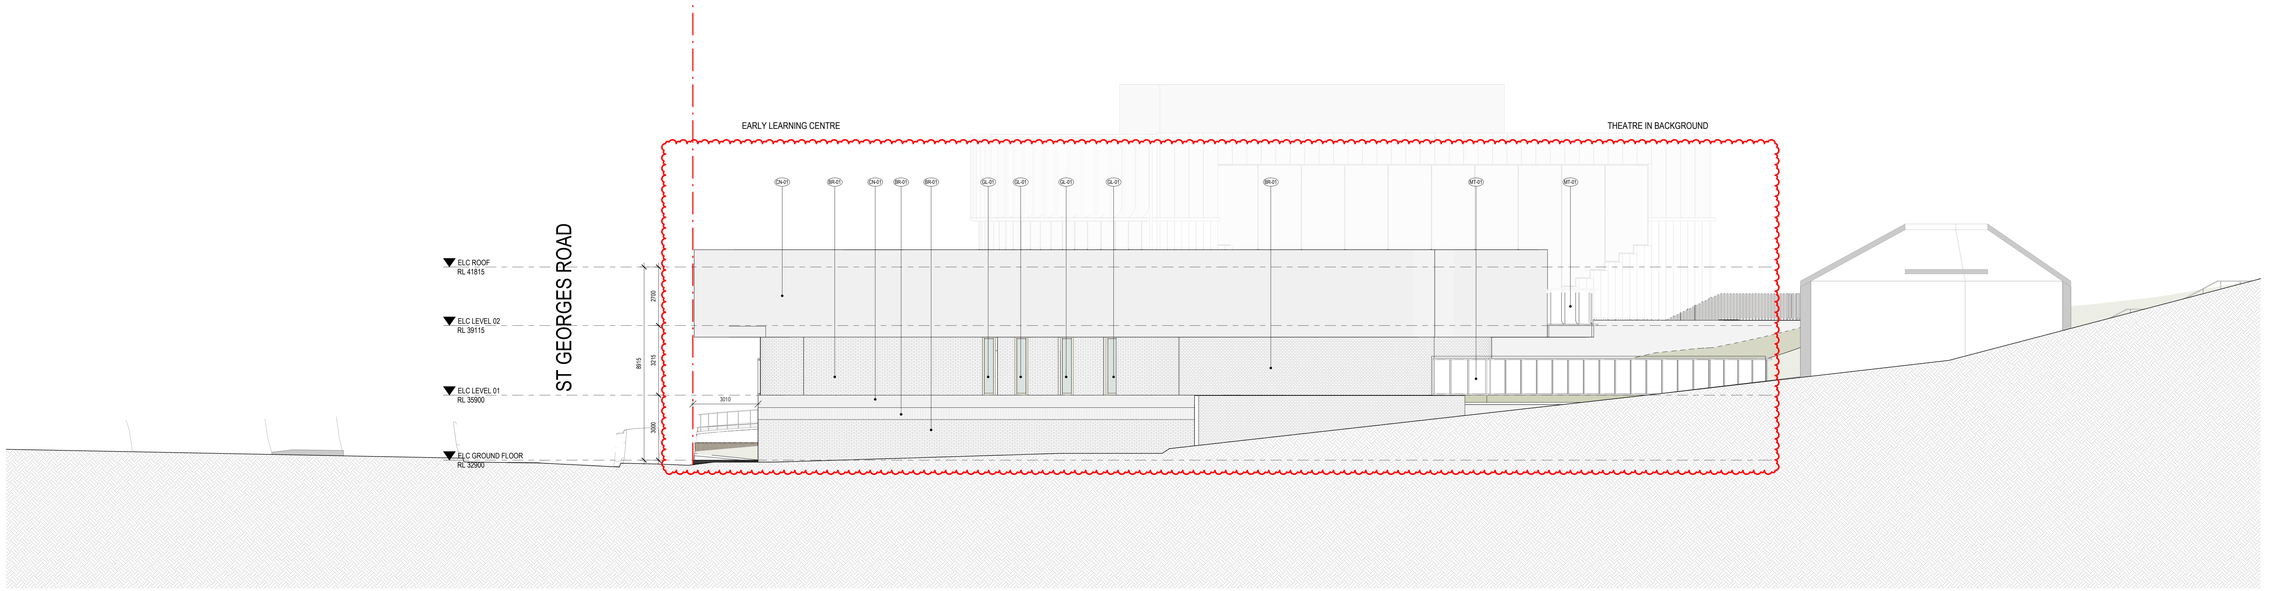

2 D-TP300 PROPOSED ELC SOUTH ELEVATION

1 : 100

GENERAL NOTES

01. THE MATERIAL CONTAINED HEIRREIN IS INDICATIVE ONLY AND IS SUBJECT TO FURTHER DEVELOPMENT AND APPROVAL BY THE RESPONSIBLE AUTHORITY(S), OR OTHER FACTORS BEYOND THE CONTROL OF KUD. RECIEVING PARTIES SHOULD NOT USE THIS MATERIAL TO FORM THE BASIS OF ANY FINANCIAL FEASIBILITY, CONTRACTUAL NEGOTIATION OR SALE DOCUMENTS.

02. ALL FIGURES ARE BASED ON PRELIMINARY INFORMATION AND ARE SUBJECT TO VARIFICATION.

03. IN LIEU OF ACCURATE SURVEY INFORMATION, AREAS, DIMENSIONS AND LEVELS AND CONTEXT ARE INDICATIVER ONLY AND ARE SUBJECT TO CONFIRMATION AND VARIFICATION BY SURVEY AND TITLE PLAN.

04. IN LIEU OF TITLE INFORMATION, SITE IS ASSUMED TO HAVE NO EASEMENTS, TITLE RESTRICTIONS OR ENCUMBERANCES.

05. THESE DRAWINGS HAVE BEEN PRODUCED USING A SURVEY PLAN PROVIDED BY THE CLIENT. ANY DIMENSIONS, SETOUTS, LOCATIONS ETC. RELATING TO BOUNDARIES, EASEMENTS OR SITE SERVICES ARE TO BE VERIFIED BY A SURVEYOR.

06. ADJACENT PROPERTIES, WHERE INDICATED, ARE BASED ON PHOTOGRAPHIC CONTENT PROVIDED AND, AS SUCH, ARE NOT TO SCALE AND CANNOT BE RELIED APON AS ACCURATE.

KUD
Architecture. Interior. Planning. Urban Design. Art.
Unit 1/76-78 Balmain St. Cremorne, Victoria, 3121 Australia
+61 3 9429 4733
enquiries@kud.com.au
kud.com.au

REV	ISSUE	DATE
0	PLANNING SUBMISSION	21/08/2025
1	RESPONSE TO RFI	26/03/2026

PLANNING SUBMISSION

THIS DRAWING IS COPYRIGHT AND CONFIDENTIAL APART FROM ANY FAIR DEALINGS AS PERMITTED UNDER THE COPYRIGHT. NO PART MAY BE REPRODUCED BY ANY PERSONS WITHOUT WRITTEN PERMISSION OF KAVELLARIS URBAN DESIGN, AND IS NOT TO BE USED IN ANY MANNER PREJUDICIAL TO THE INTEREST OF THAT COMPANY. THIS DRAWING AND ATTACHED SHEETS REMAIN THE PROPERTY OF KAVELLARIS URBAN DESIGN UNLESS OTHERWISE SPECIFIED. ALL DIMENSIONS ARE IN MILLIMETERS AND ALL DRAWING CONTENT MUST BE VERIFIED ON SITE PRIOR TO ANY WORK. IN THE EVENT THAT THERE ARE ANY ERRORS OR DISCREPANCIES IN THE DRAWINGS THE CONSTRUCTOR MUST CONTACT OUR OFFICE PRIOR TO COMMENCEMENT OF WORKS.

Project Management	**HUB PROPERTY GROUP**	**Fire Engineer**	**SQUARE 1 ENGINEERING**	**Town Planner**	**RATIO CONSULTANTS**	**ESD Consultant**	**GIW**
Level 2/3 Newton St, Cremorne VIC 3121 T. (03) 9081 1611		Carlow House, Suite 1, Level 9/289 Flinders Ln Melbourne, VIC 3000 T. 04 0206 8818		Level 5/65 Dover St, Cremorne VIC 3121 T. (03) 9429 3111		285 Lennox Street, Richmond VIC 3121 T. 03 9044 5111	
Structural & Civil Engineers	**-**	**Access Consultant (DDA)**	**FUNCTIONAL ACCESS SOLUTIONS PTY LTD**	**Traffic & Waste Engineer**	**RATIO CONSULTANTS**	**Land Surveyor**	**JCA**
		1st Floor, 181 Bay Street, Brighton, VIC 3186 T. +61 9943 3478		Level 5/65 Dover St, Cremorne VIC 3121 T. (03) 9429 3111		Suite 9, 303 Maroondah Hwy, Ringwood VIC 3134 T. 03 9020 4225	
Services Engineer	**WRAP ENGINEERING**	**Building Surveyor**	**CODUS**	**Landscape Architect**	**ACRE**	**Arborist**	**JOHN PATRICK LANDSCAPE ARCHITECTS**
Level 2/600 Church St, Cremorne VIC 3121 T. (03) 9428 7987		Level 5, 136 Exhibition Street, Melbourne VIC 3000 T. 03 9650 7999		3/4 Brown St, Collingwood, VIC 3066 T. 03 7018 3130		324 Victoria Street, Richmond, VIC 3121 T. 03 9429 4855	

CLIENT NAME:
GREEK ORTHODOX ARCHDIOCESE OF AUSTRALIA

CONTRACTOR NAME:
-

TITLE:
PROPOSED ELC NORTH AND SOUTH ELEVATIONS

ADDRESS:
7 HARTINGTON STREET, NORTHCOTE

PROJECT NO.
22-004

CHECKED BY:	DRAWN BY:	@A0 (50% @ A2):	REV:	SHEET NO.
BK	AV	As indicated	1	D-TP452

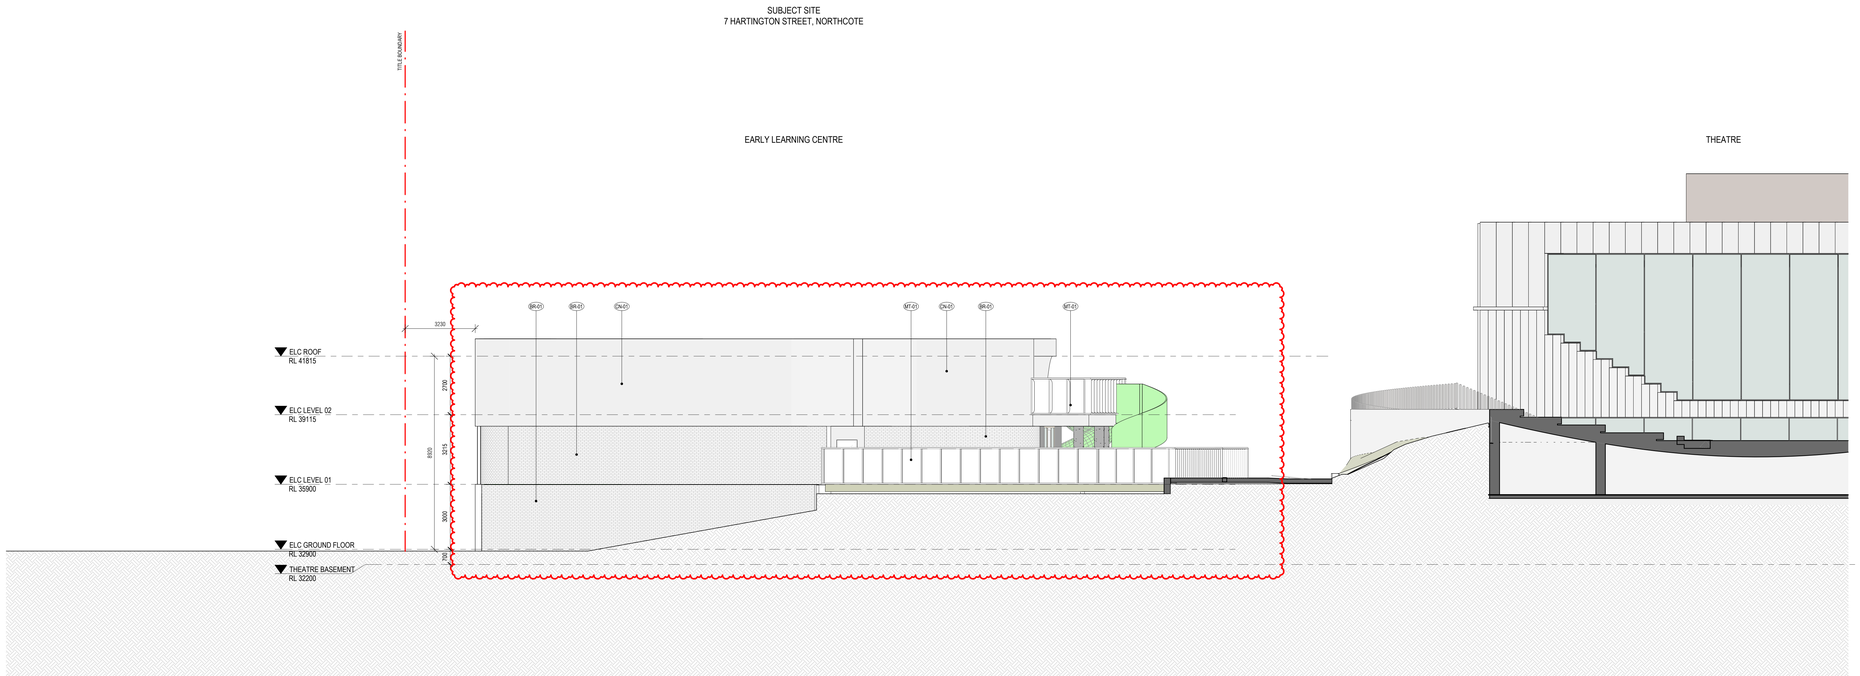

1 D-TP300 PROPOSED ELC EAST ELEVATION

1 : 100

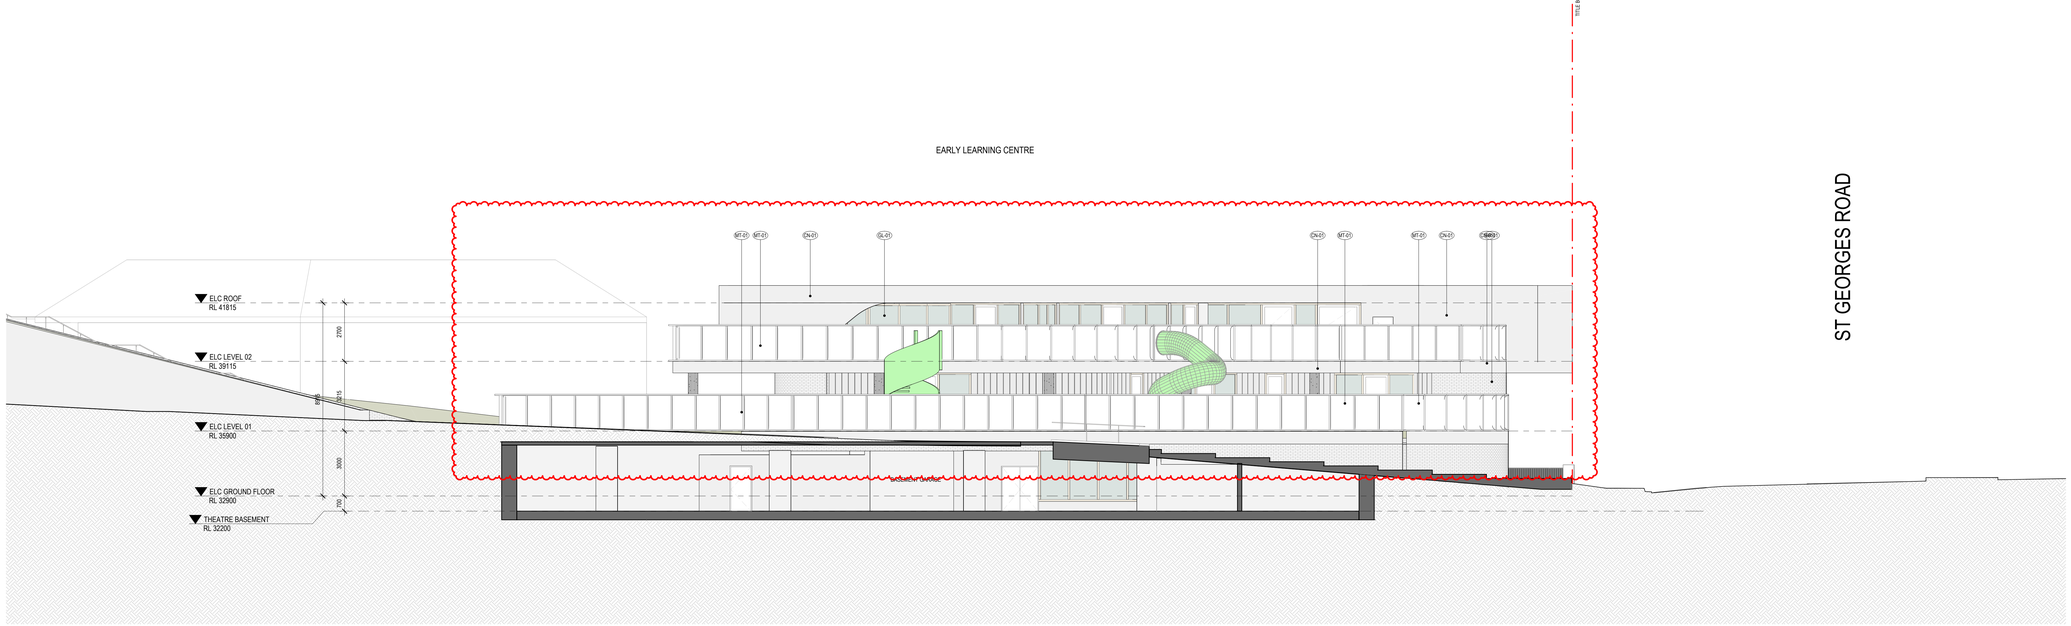

2 D-TP300 PROPOSED ELC NORTH ELEVATION

1 : 100

GENERAL NOTES

01. THE MATERIAL CONTAINED HERREIN IS INDICATIVE ONLY AND IS SUBJECT TO FURTHER DEVELOPMENT AND APPROVAL BY THE RESPONSIBLE AUTHORITY(S), OR OTHER FACTORS BEYOND THE CONTROL OF KUD. RECEIVING PARTIES SHOULD NOT USE THIS MATERIAL TO FORM THE BASIS OF ANY FINANCIAL FEASIBILITY, CONTRACTUAL NEGOTIATION OR SALE DOCUMENTS.

02. ALL FIGURES ARE BASED ON PRELIMINARY INFORMATION AND ARE SUBJECT TO VARIFICATION.

03. IN LIEU OF ACCURATE SURVEY INFORMATION, AREAS, DIMENSIONS AND LEVELS AND CONTEXT ARE INDICATIVER ONLY AND ARE SUBJECT TO CONFIRMATION AND VARIFICATION BY SURVEY AND TITLE PLAN.

04. IN LIEU OF TITLE INFORMATION, SITE IS ASSUMED TO HAVE NO EASEMENTS, TITLE RESTRICTIONS OR ENCUMBERANCES.

05. THESE DRAWINGS HAVE BEEN PRODUCED USING A SURVEY PLAN PROVIDED BY THE CLIENT. ANY DIMENSIONS, SETOUTS, LOCATIONS ETC. RELATING TO BOUNDARIES, EASEMENTS OR SITE SERVICES ARE TO BE VERIFIED BY A SURVEYOR.

06. ADJACENT PROPERTIES, WHERE INDICATED, ARE BASED ON PHOTOGRAPHIC CONTENT PROVIDED AND, AS SUCH, ARE NOT TO SCALE AND CANNOT BE RELIED APON AS ACCURATE.

KUD
Architecture. Interior. Planning. Urban Design. Art.
Unit 1/76-78 Balmain St. Cremorne, Victoria, 3121 Australia
+61 3 9429 4733
enquiries@kud.com.au
kud.com.au

REV	ISSUE	DATE
0	PLANNING SUBMISSION	21/08/2025
1	RESPONSE TO RFI	26/03/2026

PLANNING SUBMISSION

THIS DRAWING IS COPYRIGHT AND CONFIDENTIAL APART FROM ANY FAIR DEALINGS AS PERMITTED UNDER THE COPYRIGHT, NO PART MAY BE REPRODUCED BY ANY PERSONS WITHOUT WRITTEN PERMISSION OF KAVELLARIS URBAN DESIGN, AND IS NOT TO BE USED IN ANY MANNER PREJUDICIAL TO THE INTEREST OF THAT COMPANY. THIS DRAWING AND ATTACHED SHEETS REMAIN THE PROPERTY OF KAVELLARIS URBAN DESIGN UNLESS OTHERWISE SPECIFIED. ALL DIMENSIONS ARE IN MILLIMETERS AND ALL DRAWING CONTENT MUST BE VERIFIED ON SITE PRIOR TO ANY WORK. IN THE EVENT THAT THERE ARE ANY ERRORS OR DISCREPANCIES IN THE DRAWINGS THE CONSTRUCTOR MUST CONTACT OUR OFFICE PRIOR TO COMMENCEMENT OF WORKS.

Project Management Level 2/3 Newton St, Cremorne VIC 3121 T. (03) 9081 1611	**HUB PROPERTY GROUP**	**Fire Engineer** Carlow House, Suite 1, Level 9/289 Flinders Ln Melbourne, VIC 3000 T. 04 0206 8818	**SQUARE 1 ENGINEERING**	**Town Planner** Level 5/65 Dover St, Cremorne VIC 3121 T. (03) 9429 3111	**RATIO CONSULTANTS**	**ESD Consultant** 285 Lennox Street, Richmond VIC 3121 T. 03 9044 5111	**GW**
Structural & Civil Engineers	**-**	**Access Consultant (DDA)** 1st Floor, 181 Bay Street, Brighton, VIC 3186 T. +61 9943 3478	**FUNCTIONAL ACCESS SOLUTIONS PTY LTD**	**Traffic & Waste Engineer** Level 5/65 Dover St, Cremorne VIC 3121 T. (03) 9429 3111	**RATIO CONSULTANTS**	**Land Surveyor** Suite 9, 303 Maroondah Hwy, Ringwood VIC 3134 T. 03 9020 4225	**JCA**
Services Engineer Level 2/600 Church St, Cremorne VIC 3121 T. (03) 9428 7987	**WRAP ENGINEERING**	**Building Surveyor** Level 5, 136 Exhibition Street, Melbourne VIC 3000 T. 03 9650 7999	**CODUS**	**Landscape Architect** 3/4 Brown St, Collingwood, VIC 3066 T. 03 7018 3135	**ACRE**	**Arborist** 2/4 Victoria Street, Richmond, VIC 3121 T. 03 9429 4855	**JOHN PATRICK LANDSCAPE ARCHITECTS**

CLIENT NAME:
GREEK ORTHODOX ARCHDIOCESE OF AUSTRALIA

CONTRACTOR NAME:
-

TITLE:
PROPOSED ELC EAST AND WEST ELEVATIONS

ADDRESS:
7 HARTINGTON STREET, NORTHCOTE

PROJECT NO.
22-004

CHECKED BY:	DRAWN BY:	@A0 (50% @ A2):	REV:	SHEET NO.
BK	AV	As indicated	1	D-TP453

CN-01

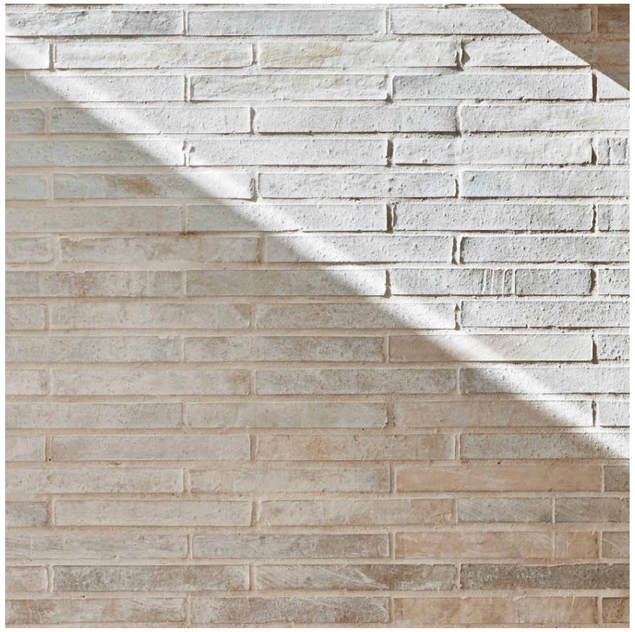

BR-01

GL-01

GL-02

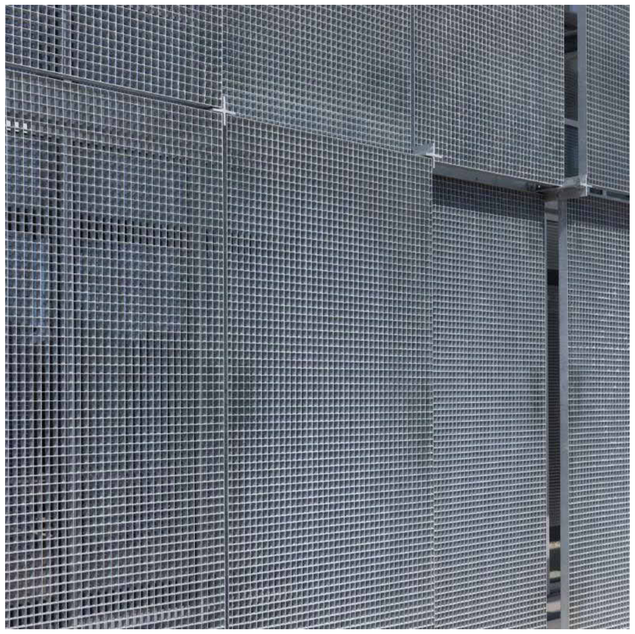

MT-01

KEY

CN-01 CONCRETE
BR-01 LIGHT COLOURED BRICK
GL-01 GLASS
GL-02 FLUTED GLASS
MT-01 METAL

KUD
Architecture.
Interior. Planning.
Urban Design. Art.

Unit 1/76-78 Balmain St.
Cremorne, Victoria, 3121
Australia

+61 3 9429 4733
enquiries@kud.com.au
kud.com.au

REV	ISSUE	DATE
0	PLANNING SUBMISSION	21/08/2025
1	RESPONSE TO RFI	26/03/2026

PLANNING SUBMISSION

THIS DRAWING IS COPYRIGHT AND CONFIDENTIAL APART FROM ANY FAIR DEALINGS AS PERMITTED UNDER THE COPYRIGHT. NO PART MAY BE REPRODUCED BY ANY PERSONS WITHOUT WRITTEN PERMISSION OF KAVELLARIS URBAN DESIGN, AND IS NOT TO BE USED IN ANY MANNER PREJUDICIAL TO THE INTEREST OF THAT COMPANY. THIS DRAWING AND ATTACHED SHEETS REMAIN THE PROPERTY OF KAVELLARIS URBAN DESIGN UNLESS OTHERWISE SPECIFIED. ALL DIMENSIONS ARE IN MILLIMETERS AND ALL DRAWING CONTENT MUST BE VERIFIED ON SITE PRIOR TO ANY WORK. IN THE EVENT THAT THERE ARE ANY ERRORS OR DISCREPANCIES IN THE DRAWINGS THE CONSTRUCTOR MUST CONTACT OUR OFFICE PRIOR TO COMMENCEMENT OF WORKS.

Project Management HUB PROPERTY GROUP
Level 2/3 Newton St, Cremorne VIC 3121
T. (03) 9081 1611

Structural & Civil Engineers -

Services Engineer WRAP ENGINEERING
Level 2/600 Church St, Cremorne VIC 3121
T. (03) 9428 7987

Fire Engineer SQUARE 1 ENGINEERING
Carlow House, Suite 1, Level 9/289 Flinders Ln
Melbourne, VIC 3000 T. 04 0206 8818

Access Consultant (DDA) FUNCTIONAL ACCESS SOLUTIONS PTY LTD
1st Floor, 181 Bay Street, Brighton, VIC 3186
T. +61 9943 3478

Building Surveyor CODUS
Level 5, 136 Exhibition Street, Melbourne VIC 3000
T. 03 9650 7999

Town Planner RATIO CONSULTANTS
Level 5/65 Dover St, Cremorne VIC 3121
T. (03) 9429 3111

Traffic & Waste Engineer RATIO CONSULTANTS
Level 5/65 Dover St, Cremorne VIC 3121
T. (03) 9429 3111

Landscape Architect ACRE
3/4 Brown St, Collingwood, VIC 3066
T. 03 7018 3135

ESD Consultant GIW
285 Lennox Street, Richmond VIC 3121
T. 03 9044 5111

Land Surveyor JCA
Suite 9, 303 Maroondah Hwy, Ringwood VIC 3134
T. 03 9020 4225

Arborist JOHN PATRICK LANDSCAPE ARCHITECTS
2/4 Victoria Street, Richmond, VIC 3121
T. 03 9429 4855

CLIENT NAME:
GREEK ORTHODOX ARCHDIOCESE OF AUSTRALIA

CONTRACTOR NAME:
-

TITLE:
MATERIAL SCHEDULE ELC

ADDRESS:
7 HARTINGTON STREET, NORTHCOTE

PROJECT NO.
22-004

CHECKED BY:	DRAWN BY:	@A0 (50% @ A2):	REV:	SHEET NO.
BK	AV		1	D-TP465

CN-01

GL-03

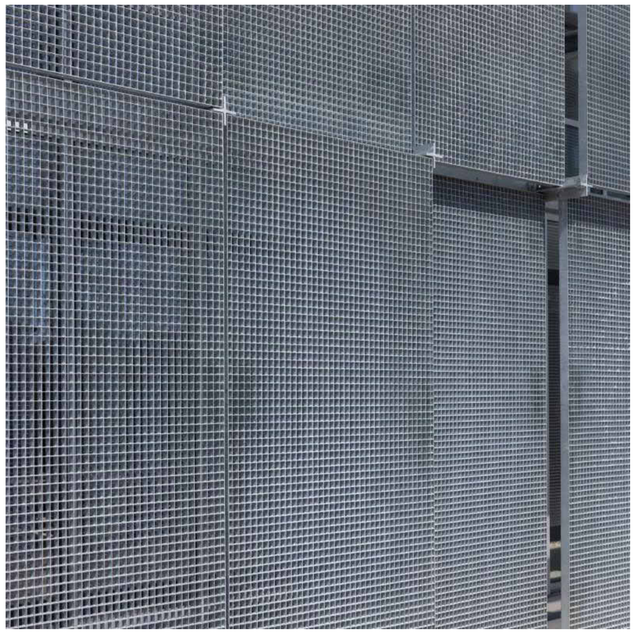

MT-01

KEY

CN-01 CONCRETE
GL-03 FLUTED GLASS
MT-01 METAL

KUD
Architecture.
Interior. Planning.
Urban Design. Art.

Unit 1/76-78 Balmain St.
Cremorne, Victoria, 3121
Australia

+61 3 9429 4733
enquiries@kud.com.au
kud.com.au

REV	ISSUE	DATE
0	PLANNING SUBMISSION	21/08/2025
1	RESPONSE TO RFI	26/03/2026

PLANNING SUBMISSION

THIS DRAWING IS COPYRIGHT AND CONFIDENTIAL APART FROM ANY FAIR DEALINGS AS PERMITTED UNDER THE COPYRIGHT. NO PART MAY BE REPRODUCED BY ANY PERSONS WITHOUT WRITTEN PERMISSION OF KAVELLARIS URBAN DESIGN, AND IS NOT TO BE USED IN ANY MANNER PREJUDICIAL TO THE INTEREST OF THAT COMPANY. THIS DRAWING AND ATTACHED SHEETS REMAIN THE PROPERTY OF KAVELLARIS URBAN DESIGN UNLESS OTHERWISE SPECIFIED. ALL DIMENSIONS ARE IN MILLIMETERS AND ALL DRAWING CONTENT MUST BE VERIFIED ON SITE PRIOR TO ANY WORK. IN THE EVENT THAT THERE ARE ANY ERRORS OR DISCREPANCIES IN THE DRAWINGS THE CONSTRUCTOR MUST CONTACT OUR OFFICE PRIOR TO COMMENCEMENT OF WORKS.

Project Management — HUB PROPERTY GROUP
Level 2/3 Newton St, Cremorne VIC 3121
T. (03) 9081 1611

Structural & Civil Engineers — -
-

Services Engineer — WRAP ENGINEERING
Level 2/600 Church St, Cremorne VIC 3121
T. (03) 9428 7987

Fire Engineer — SQUARE 1 ENGINEERING
Carbe House, Suite 1, Level 9/289 Flinders Ln
Melbourne, VIC 3000 T. 04 0206 8818

Access Consultant (DDA) — FUNCTIONAL ACCESS SOLUTIONS PTY LTD
1st Floor, 181 Bay Street, Brighton, VIC 3186
T. +61 9943 3478

Building Surveyor — CODUS
Level 5, 136 Exhibition Street, Melbourne
VIC 3000
T. 03 9650 7999

Town Planner — RATIO CONSULTANTS
Level 5/65 Dover St, Cremorne VIC 3121
T. (03) 9429 3111

Traffic & Waste Engineer — RATIO CONSULTANTS
Level 5/65 Dover St, Cremorne VIC 3121
T. (03) 9429 3111

Landscape Architect — ACRE
3/4 Brown St, Collingwood, VIC 3066
T. 03 7018 3135

ESD Consultant — GIW
28/5 Lennox Street, Richmond VIC 3121
T. 03 9044 5111

Land Surveyor — JCA
Suite 9, 303 Maroondah Hwy, Ringwood VIC 3134
T. 03 9020 4225

Arborist — JOHN PATRICK LANDSCAPE ARCHITECTS
324 Victoria Street, Richmond, VIC 3121
T. 03 9429 4855

CLIENT NAME:
GREEK ORTHODOX ARCHDIOCESE OF AUSTRALIA

CONTRACTOR NAME:
-

TITLE:
MATERIAL SCHEDULE THEATRE

ADDRESS:
7 HARTINGTON STREET, NORTHCOTE

PROJECT NO.
22-004

CHECKED BY:	DRAWN BY:	@A0 (50% @ A2):	REV:	SHEET NO.
BK	AV		1	D-TP466

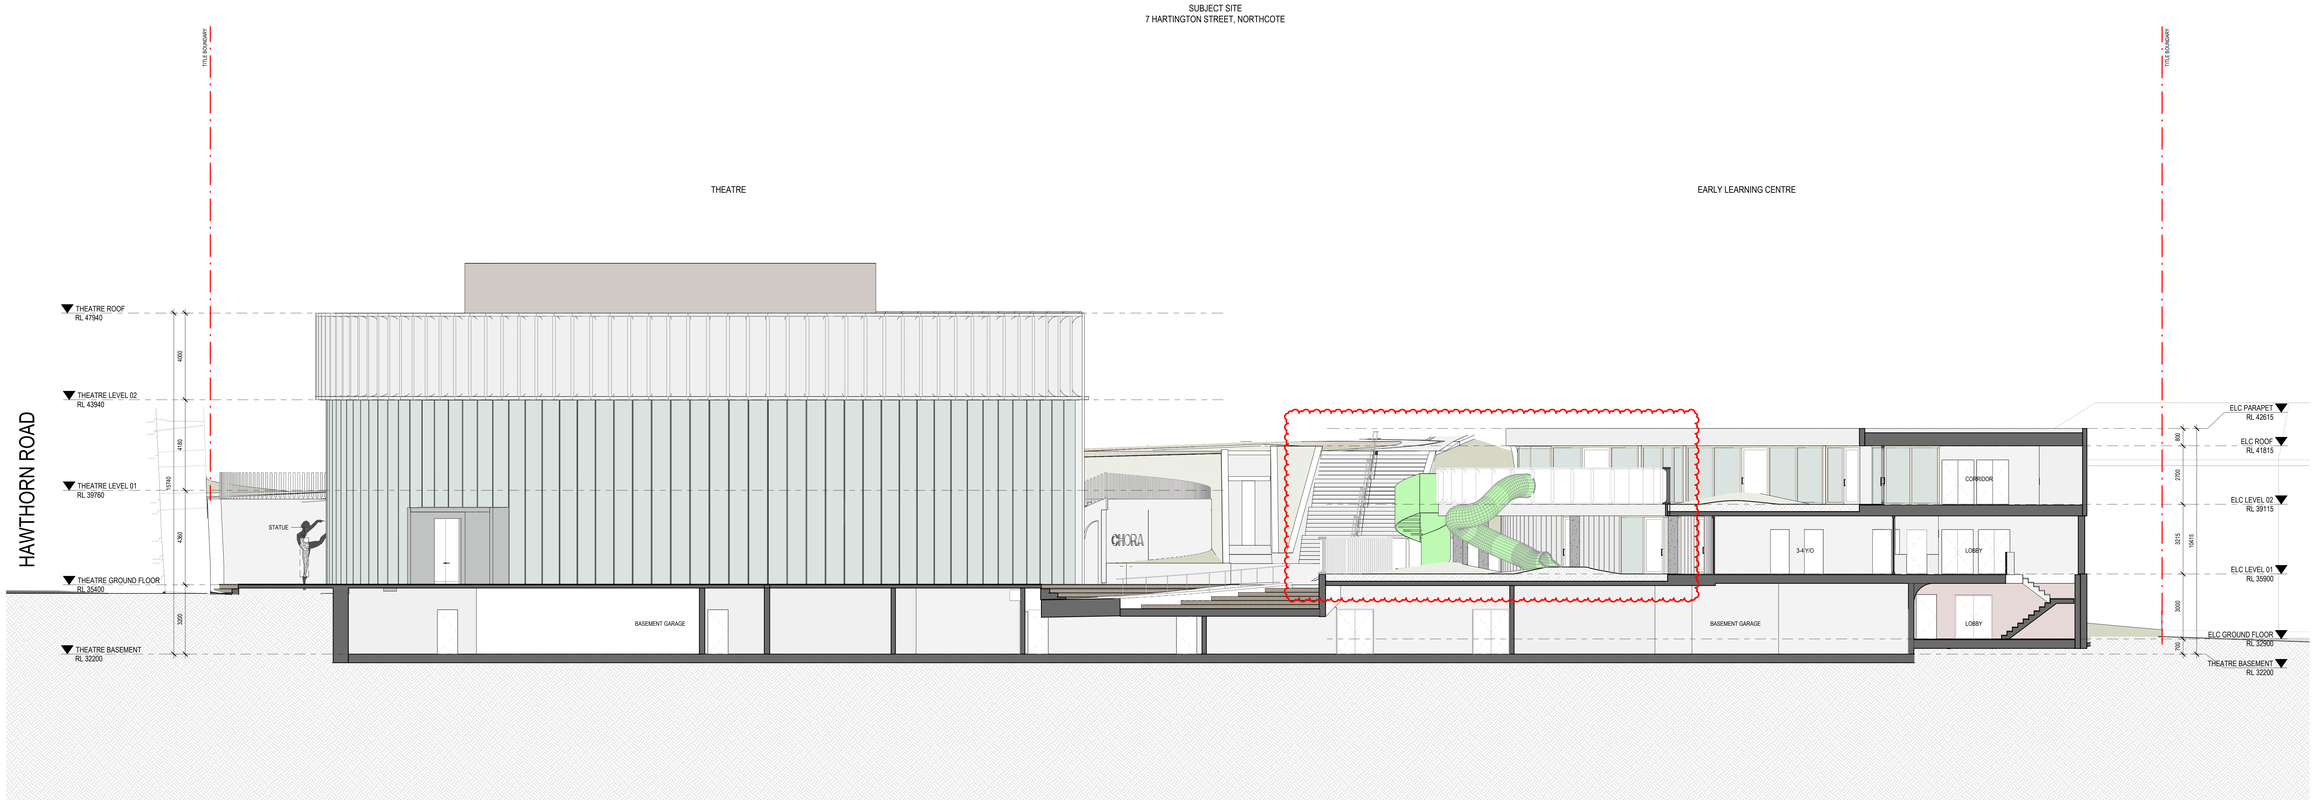

1 D-TP300 SECTION 1
1 : 100

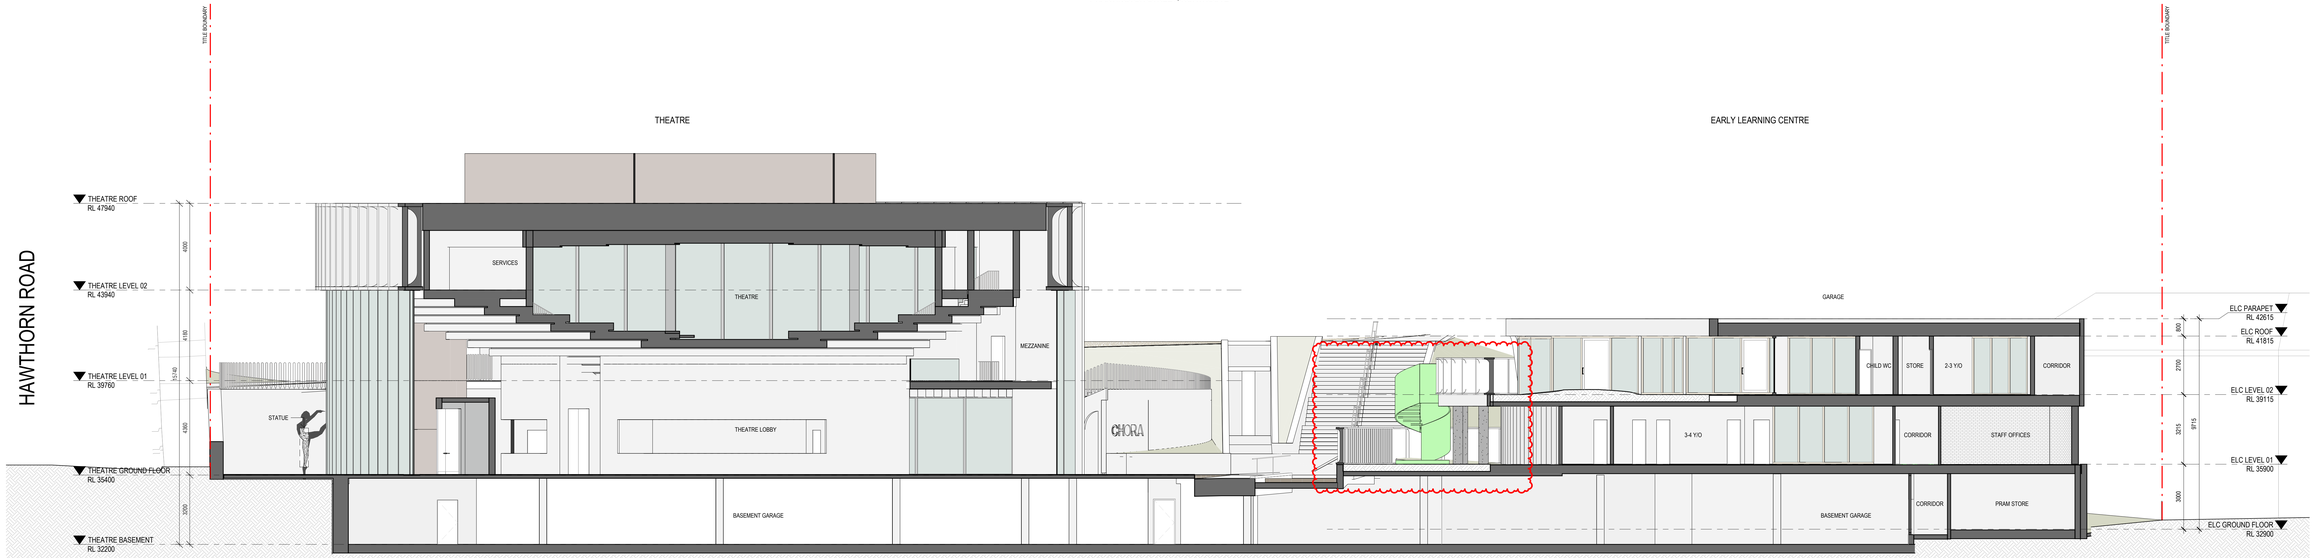

2 D-TP300 SECTION 2
1 : 100

GENERAL NOTES

01. THE MATERIAL CONTAINED HERREIN IS INDICATIVE ONLY AND IS SUBJECT TO FURTHER DEVELOPMENT AND APPROVAL BY THE RESPONSIBLE AUTHORITY(S), OR OTHER FACTORS BEYOND THE CONTROL OF KUD. RECIEVING PARTIES SHOULD NOT USE THIS MATERIAL TO FORM THE BASIS OF ANY FINANCIAL, FEASIBILITY, CONTRACTUAL NEGOTIATION OR SALE DOCUMENTS.
02. ALL FIGURES ARE BASED ON PRELIMINARY INFORMATION AND ARE SUBJECT TO VARIFICATION.
03. IN LIEU OF ACCURATE SURVEY INFORMATION, AREAS, DIMENSIONS AND LEVELS AND CONTEXT ARE INDICATIVER ONLY AND ARE SUBJECT TO CONFIRMATION AND VARIFICATION BY SURVEY AND TITLE PLAN.
04. IN LIEU OF TITLE INFORMATION, SITE IS ASSUMED TO HAVE NO EASEMENTS, TITLE RESTRICTIONS OR ENCUMBERANCES.
05. THESE DRAWINGS HAVE BEEN PRODUCED USING A SURVEY PLAN PROVIDED BY THE CLIENT. ANY DIMENSIONS, SETOUTS, LOCATIONS ETC. RELATING TO BOUNDARIES, EASEMENTS OR SITE SERVICES ARE TO BE VERIFIED BY A SURVEYOR.
06. ADJACENT PROPERTIES, WHERE INDICATED, ARE BASED ON PHOTOGRAPHIC CONTENT PROVIDED AND, AS SUCH, ARE NOT TO SCALE AND CANNOT BE RELIED APON AS ACCURATE..

KUD
Architecture. Interior. Planning. Urban Design. Art.
Unit 1/76-78 Balmain St. Cremorne, Victoria, 3121 Australia
+61 3 9429 4733
enquiries@kud.com.au
kud.com.au

REV	ISSUE	DATE
0	PLANNING SUBMISSION	21/08/2025
1	RESPONSE TO RFI	26/03/2026

PLANNING SUBMISSION

THIS DRAWING IS COPYRIGHT AND CONFIDENTIAL APART FROM ANY FAIR DEALINGS AS PERMITTED UNDER THE COPYRIGHT. NO PART MAY BE REPRODUCED BY ANY PERSONS WITHOUT WRITTEN PERMISSION OF KAVELLARIS URBAN DESIGN, AND IS NOT TO BE USED IN ANY MANNER PREJUDICIAL TO THE INTEREST OF THAT COMPANY. THIS DRAWING AND ATTACHED SHEETS REMAIN THE PROPERTY OF KAVELLARIS URBAN DESIGN UNLESS OTHERWISE SPECIFIED. ALL DIMENSIONS ARE IN MILLIMETERS AND ALL DRAWING CONTENT MUST BE VERIFIED ON SITE PRIOR TO ANY WORK. IN THE EVENT THAT THERE ARE ANY ERRORS OR DISCREPANCIES IN THE DRAWINGS THE CONSTRUCTOR MUST CONTACT OUR OFFICE PRIOR TO COMMENCEMENT OF WORKS.

Project Management HUB PROPERTY GROUP
Level 2/3 Newton St, Cremorne VIC 3121
T. (03) 9081 1611

Structural & Civil Engineers -
-

Services Engineer WRAP ENGINEERING
Level 2/600 Church St, Cremorne VIC 3121
T. (03) 9428 7987

Fire Engineer SQUARE 1 ENGINEERING
Carbe House, Suite 1, Level 9/289 Flinders Ln Melbourne, VIC 3000 T. 04 0206 8818

Access Consultant (DDA) FUNCTIONAL ACCESS SOLUTIONS PTY LTD
1st Floor, 181 Bay Street, Brighton, VIC 3186
T. +61 9943 3478

Building Surveyor CODUS
Level 5, 136 Exhibition Street, Melbourne VIC 3000
T. 03 9650 7999

Town Planner RATIO CONSULTANTS
Level 5/65 Dover St, Cremorne VIC 3121
T. (03) 9429 3111

Traffic & Waste Engineer RATIO CONSULTANTS
Level 5/65 Dover St, Cremorne VIC 3121
T. (03) 9429 3111

Landscape Architect ACRE
3/4 Brown St, Collingwood, VIC 3066
T. 03 7018 3135

ESD Consultant GIW
285 Lennox Street, Richmond VIC 3121
T. 03 9044 5111

Land Surveyor JCA
Suite 9, 303 Maroondah Hwy, Ringwood VIC 3134
T. 03 9020 4225

Arborist JOHN PATRICK LANDSCAPE ARCHITECTS
324 Victoria Street, Richmond, VIC 3121
T. 03 9429 4855

CLIENT NAME:
GREEK ORTHODOX ARCHDIOCESE OF AUSTRALIA

CONTRACTOR NAME:
-

TITLE:
PROPOSED BUILDING SECTION

ADDRESS:
7 HARTINGTON STREET, NORTHCOTE

PROJECT NO.
22-004

CHECKED BY:	DRAWN BY:	@A0 (50% @ A2):	REV:	SHEET NO.
BK	AV	As indicated	1	D-TP470

SUBJECT SITE
7 HARTINGTON STREET, NORTHCOTE

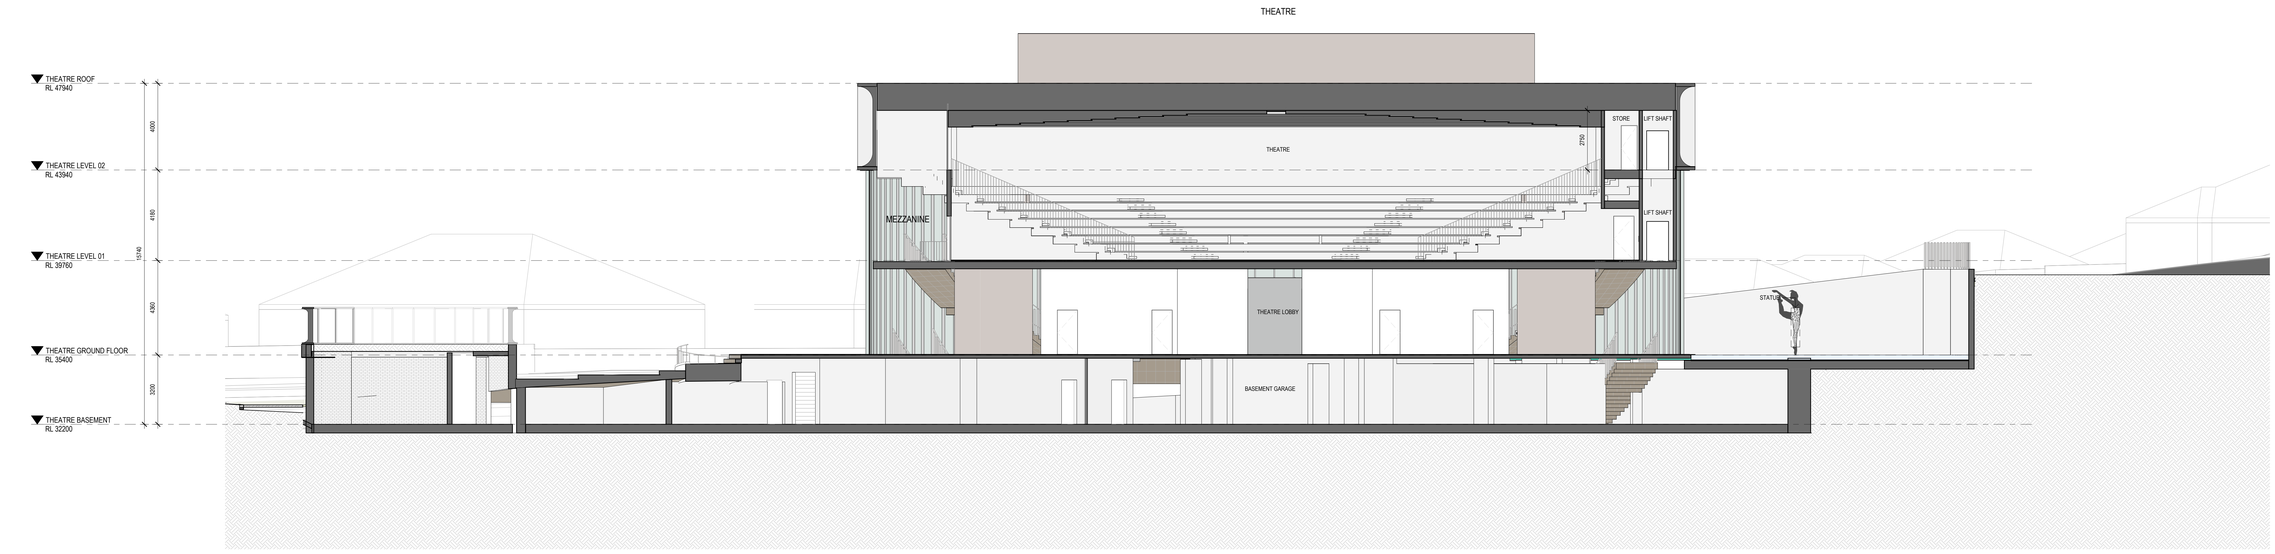

2 D-TP300 SECTION 3
1 : 100

SUBJECT SITE
7 HARTINGTON STREET, NORTHCOTE

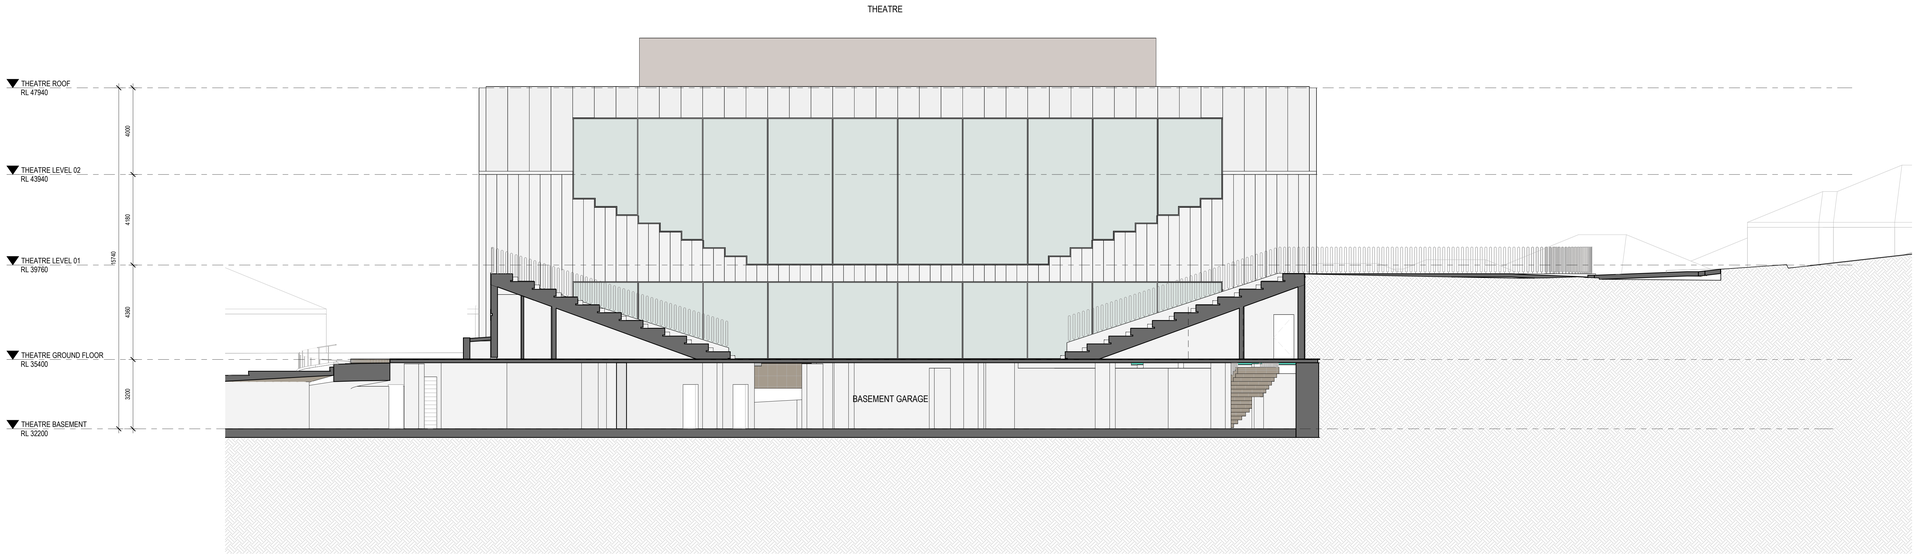

3 D-TP300 SECTION 4
1 : 100

GENERAL NOTES

01. THE MATERIAL CONTAINED HERREIN IS INDICATIVE ONLY AND IS SUBJECT TO FURTHER DEVELOPMENT AND APPROVAL BY THE RESPONSIBLE AUTHORITY(S), OR OTHER FACTORS BEYOND THE CONTROL OF KUD. RECIEVING PARTIES SHOULD NOT USE THIS MATERIAL TO FORM THE BASIS OF ANY FINANCIAL, FEASIBILITY, CONTRACTUAL NEGOTIATION OR SALE DOCUMENTS.

02. ALL FIGURES ARE BASED ON PRELIMINARY INFORMATION AND ARE SUBJECT TO VARIFICATION.

03. IN LIEU OF ACCURATE SURVEY INFORMATION, AREAS, DIMENSIONS AND LEVELS AND CONTEXT ARE INDICATIVER ONLY AND ARE SUBJECT TO CONFIRMATION AND VARIFICATION BY SURVEY AND TITLE PLAN.

04. IN LIEU OF TITLE INFORMATION, SITE IS ASSUMED TO HAVE NO EASEMENTS, TITLE RESTRICTIONS OR ENCUMBERANCES.

05. THESE DRAWINGS HAVE BEEN PRODUCED USING A SURVEY PLAN PROVIDED BY THE CLIENT. ANY DIMENSIONS, SETOUTS, LOCATIONS ETC. RELATING TO BOUNDARIES, EASEMENTS OR SITE SERVICES ARE TO BE VERIFIED BY A SURVEYOR.

06. ADJACENT PROPERTIES, WHERE INDICATED, ARE BASED ON PHOTOGRAPHIC CONTENT PROVIDED AND, AS SUCH, ARE NOT TO SCALE AND CANNOT BE RELIED APON AS ACCURATE.

KUD
Architecture. Interior. Planning. Urban Design. Art.
Unit 1/76-78 Balmain St. Cremorne, Victoria, 3121 Australia
+61 3 9429 4733
enquiries@kud.com.au
kud.com.au

REV	ISSUE	DATE
0	PLANNING SUBMISSION	21/08/2025
1	RESPONSE TO RFI	26/03/2026

PLANNING SUBMISSION

THIS DRAWING IS COPYRIGHT AND CONFIDENTIAL APART FROM ANY FAIR DEALINGS AS PERMITTED UNDER THE COPYRIGHT. NO PART MAY BE REPRODUCED BY ANY PERSONS WITHOUT WRITTEN PERMISSION OF KAVELLARIS URBAN DESIGN, AND IS NOT TO BE USED IN ANY MANNER PREJUDICIAL TO THE INTEREST OF THAT COMPANY. THIS DRAWING AND ATTACHED SHEETS REMAIN THE PROPERTY OF KAVELLARIS URBAN DESIGN UNLESS OTHERWISE SPECIFIED. ALL DIMENSIONS ARE IN MILLIMETERS AND ALL DRAWING CONTENT MUST BE VERIFIED ON SITE PRIOR TO ANY WORK. IN THE EVENT THAT THERE ARE ANY ERRORS OR DISCREPANCIES IN THE DRAWINGS THE CONSTRUCTOR MUST CONTACT OUR OFFICE PRIOR TO COMMENCEMENT OF WORKS.

Project Management HUB PROPERTY GROUP
Level 2/3 Newton St, Cremorne VIC 3121
T. (03) 9081 1611

Structural & Civil Engineers -
-

Services Engineer WRAP ENGINEERING
Level 2/600 Church St, Cremorne VIC 3121
T. (03) 9428 7987

Fire Engineer SQUARE 1 ENGINEERING
Carbe House, Suite 1, Level 9/289 Flinders Ln Melbourne, VIC 3000 T. 04 0206 8818

Access Consultant (DDA) FUNCTIONAL ACCESS SOLUTIONS PTY LTD
1st Floor, 181 Bay Street, Brighton, VIC 3186
T. +61 9943 3478

Building Surveyor CODUS
Level 5, 136 Exhibition Street, Melbourne VIC 3000
T. 03 9650 7999

Town Planner RATIO CONSULTANTS
Level 5/65 Dover St, Cremorne VIC 3121
T. (03) 9429 3111

Traffic & Waste Engineer RATIO CONSULTANTS
Level 5/65 Dover St, Cremorne VIC 3121
T. (03) 9429 3111

Landscape Architect ACRE
3/4 Brown St, Collingwood, VIC 3066
T. 03 7018 3135

ESD Consultant GIW
285 Lennox Street, Richmond VIC 3121
T. 03 9044 5111

Land Surveyor JCA
Suite 9, 303 Mansondah Hwy, Ringwood VIC 3134
T. 03 9020 4225

Arborist JOHN PATRICK LANDSCAPE ARCHITECTS
324 Victoria Street, Richmond, VIC 3121
T. 03 9429 4855

CLIENT NAME:
GREEK ORTHODOX ARCHDIOCESE OF AUSTRALIA

CONTRACTOR NAME:
-

TITLE:
PROPOSED BUILDING SECTION

ADDRESS:
7 HARTINGTON STREET, NORTHCOTE

PROJECT NO.
22-004

CHECKED BY:	DRAWN BY:	@A0 (50% @ A2):	REV:	SHEET NO.
BK	AV	1 : 100	1	D-TP471

SUBJECT SITE
7 HARTINGTON STREET, NORTHCOTE

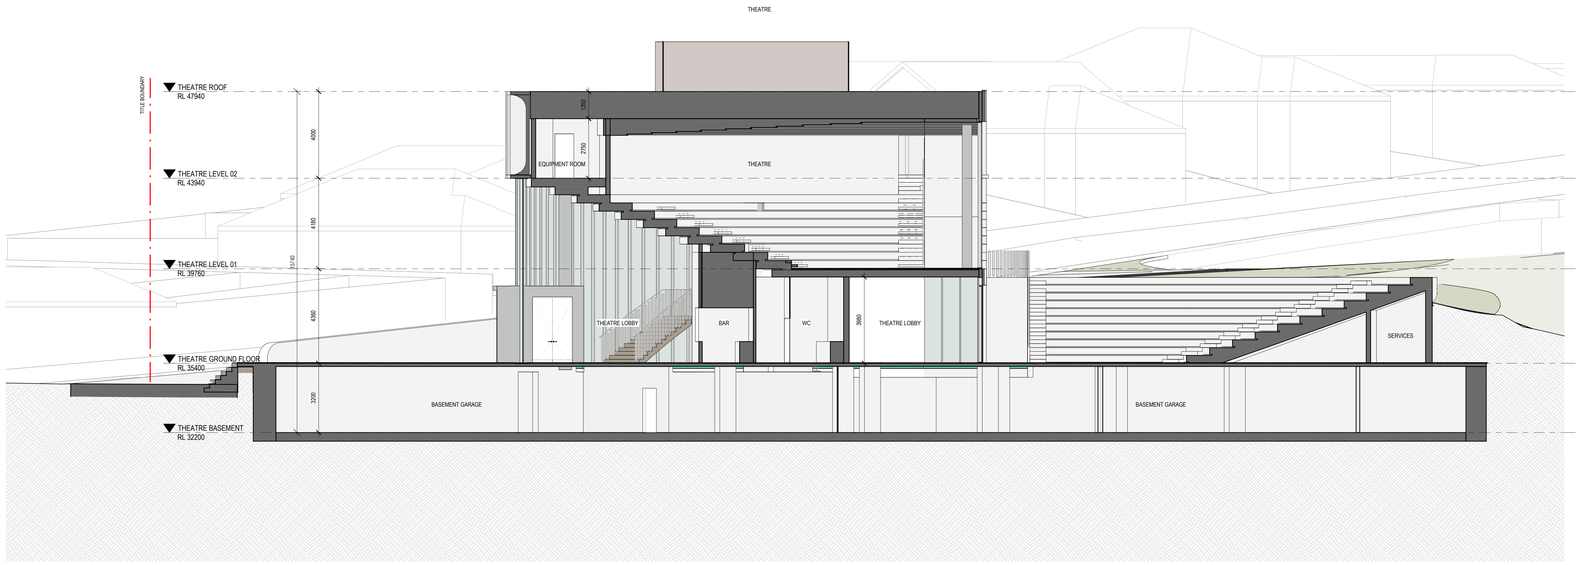

2 D-TP300 SECTION 5
1 : 100

SUBJECT SITE
7 HARTINGTON STREET, NORTHCOTE

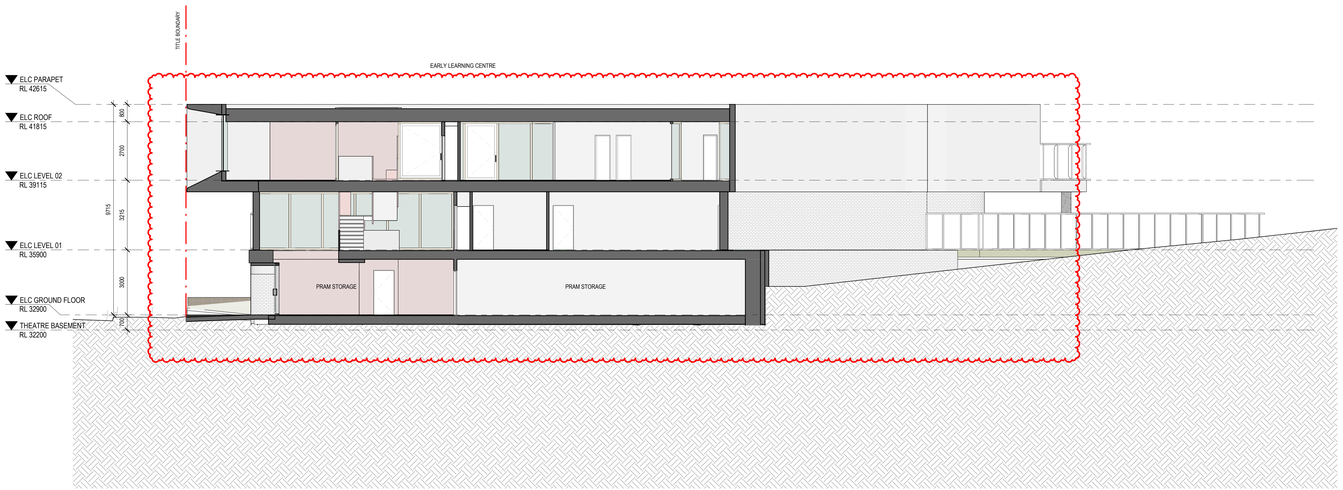

1 D-TP300 SECTION 6
1 : 100

GENERAL NOTES

01. THE MATERIAL CONTAINED HERREIN IS INDICATIVE ONLY AND IS SUBJECT TO FURTHER DEVELOPMENT AND APPROVAL BY THE RESPONSIBLE AUTHORITY(S), OR OTHER FACTORS BEYOND THE CONTROL OF KUD. RECIEVING PARTIES SHOULD NOT USE THIS MATERIAL TO FORM THE BASIS OF ANY FINANCIAL FEASIBILITY, CONTRACTUAL NEGOTIATION OR SALE DOCUMENTS.

02. ALL FIGURES ARE BASED ON PRELIMINARY INFORMATION AND ARE SUBJECT TO VARIFICATION.

03. IN LIEU OF ACCURATE SURVEY INFORMATION, AREAS, DIMENSIONS AND LEVELS AND CONTEXT ARE INDICATIVER ONLY AND ARE SUBJECT TO CONFIRMATION AND VARIFICATION BY SURVEY AND TITLE PLAN.

04. IN LIEU OF TITLE INFORMATION, SITE IS ASSUMED TO HAVE NO EASEMENTS, TITLE RESTRICTIONS OR ENCUMBERANCES.

05. THESE DRAWINGS HAVE BEEN PRODUCED USING A SURVEY PLAN PROVIDED BY THE CLIENT. ANY DIMENSIONS, SETOUTS, LOCATIONS ETC. RELATING TO BOUNDARIES, EASEMENTS OR SITE SERVICES ARE TO BE VERIFIED BY A SURVEYOR.

06. ADJACENT PROPERTIES, WHERE INDICATED, ARE BASED ON PHOTOGRAPHIC CONTENT PROVIDED AND, AS SUCH, ARE NOT TO SCALE AND CANNOT BE RELIED APON AS ACCURATE..

KUD
Architecture. Interior. Planning. Urban Design. Art.
Unit 1/76-78 Balmain St. Cremorne, Victoria, 3121 Australia
+61 3 9429 4733
enquiries@kud.com.au
kud.com.au

REV	ISSUE	DATE
0	PLANNING SUBMISSION	21/08/2025
1	RESPONSE TO RFI	26/03/2026

PLANNING SUBMISSION

THIS DRAWING IS COPYRIGHT AND CONFIDENTIAL APART FROM ANY FAIR DEALINGS AS PERMITTED UNDER THE COPYRIGHT. NO PART MAY BE REPRODUCED BY ANY PERSONS WITHOUT WRITTEN PERMISSION OF KAVELLARIS URBAN DESIGN, AND IS NOT TO BE USED IN ANY MANNER PREJUDICIAL TO THE INTEREST OF THAT COMPANY. THIS DRAWING AND ATTACHED SHEETS REMAIN THE PROPERTY OF KAVELLARIS URBAN DESIGN UNLESS OTHERWISE SPECIFIED. ALL DIMENSIONS ARE IN MILLIMETERS AND ALL DRAWING CONTENT MUST BE VERIFIED ON SITE PRIOR TO ANY WORK. IN THE EVENT THAT THERE ARE ANY ERRORS OR DISCREPANCIES IN THE DRAWINGS THE CONSTRUCTOR MUST CONTACT OUR OFFICE PRIOR TO COMMENCEMENT OF WORKS.

Project Management HUB PROPERTY GROUP
Level 2/3 Newton St, Cremorne VIC 3121
T. (03) 9081 1611

Structural & Civil Engineers -
-

Services Engineer WRAP ENGINEERING
Level 2/600 Church St, Cremorne VIC 3121
T. (03) 9428 7987

Fire Engineer SQUARE 1 ENGINEERING
Caribe House, Suite 1, Level 9/289 Flinders Ln
Melbourne, VIC 3000 T. 04 0206 8818

Access Consultant (DDA) FUNCTIONAL ACCESS SOLUTIONS PTY LTD
1st Floor, 181 Bay Street, Brighton, VIC 3186
T. +61 9943 3478

Building Surveyor CODUS
Level 5, 136 Exhibition Street, Melbourne VIC 3000
T. 03 9650 7999

Town Planner RATIO CONSULTANTS
Level 5/65 Dover St, Cremorne VIC 3121
T. (03) 9429 3111

Traffic & Waste Engineer RATIO CONSULTANTS
Level 5/65 Dover St, Cremorne VIC 3121
T. (03) 9429 3111

Landscape Architect ACRE
3/4 Brown St, Collingwood, VIC 3066
T. 03 7018 3135

ESD Consultant GIW
285 Lennox Street, Richmond VIC 3121
T. 03 9044 5111

Land Surveyor JCA
Suite 9, 303 Maroondah Hwy, Ringwood VIC 3134
T. 03 9020 4225

Arborist JOHN PATRICK LANDSCAPE ARCHITECTS
324 Victoria Street, Richmond, VIC 3121
T. 03 9429 4855

CLIENT NAME:
GREEK ORTHODOX ARCHDIOCESE OF AUSTRALIA

CONTRACTOR NAME:
-

TITLE:
PROPOSED BUILDING SECTION

ADDRESS:
7 HARTINGTON STREET, NORTHCOTE

PROJECT NO.
22-004

CHECKED BY:	DRAWN BY:	@A0 (50% @ A2):	REV:	SHEET NO.
BK	AV	1 : 100	1	D-TP472

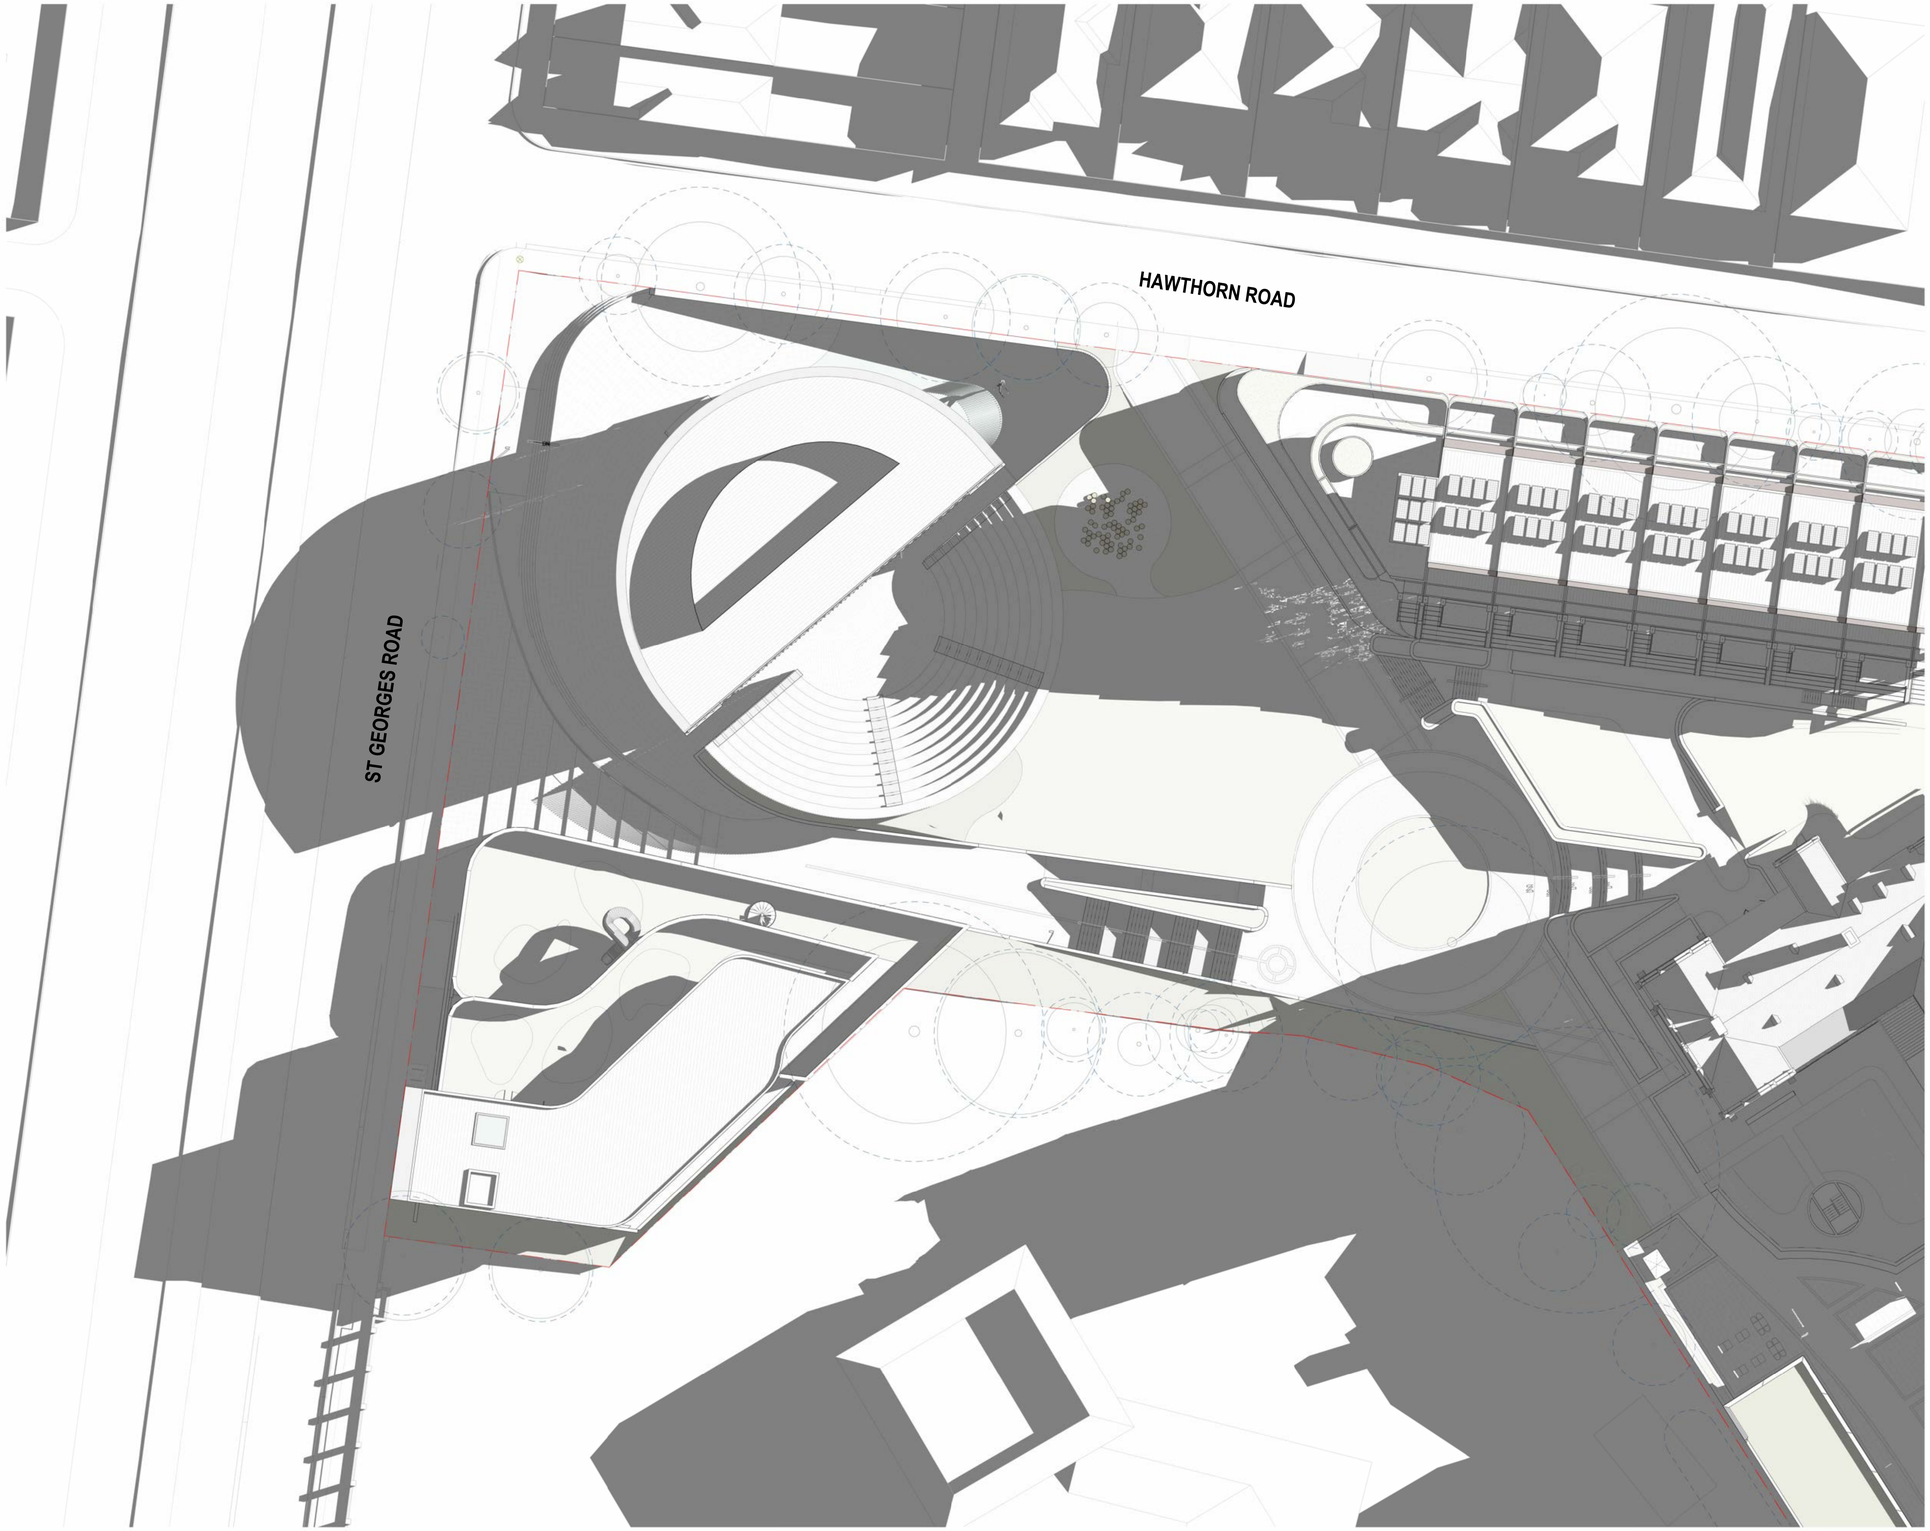

KUD

Architecture.
Interior. Planning.
Urban Design. Art.

Unit 1/76-78 Balmain St.
Cremorne, Victoria, 3121
Australia

+61 3 9429 4733
enquiries@kud.com.au
kud.com.au

REV	ISSUE	DATE
0	PLANNING SUBMISSION	21/08/2025
1	RESPONSE TO RFI	26/03/2026

PLANNING SUBMISSION

THIS DRAWING IS COPYRIGHT AND CONFIDENTIAL APART FROM ANY FAIR DEALINGS AS PERMITTED UNDER THE COPYRIGHT. NO PART MAY BE REPRODUCED BY ANY PERSONS WITHOUT WRITTEN PERMISSION OF KAVELLARIS URBAN DESIGN, AND IS NOT TO BE USED IN ANY MANNER PREJUDICIAL TO THE INTEREST OF THAT COMPANY. THIS DRAWING AND ATTACHED SHEETS REMAIN THE PROPERTY OF KAVELLARIS URBAN DESIGN UNLESS OTHERWISE SPECIFIED. ALL DIMENSIONS ARE IN MILLIMETERS AND ALL DRAWING CONTENT MUST BE VERIFIED ON SITE PRIOR TO ANY WORK. IN THE EVENT THAT THERE ARE ANY ERRORS OR DISCREPANCIES IN THE DRAWINGS THE CONSTRUCTOR MUST CONTACT OUR OFFICE PRIOR TO COMMENCEMENT OF WORKS.

Project Management HUB PROPERTY GROUP
Level 2/3 Newton St, Cremorne VIC 3121
T. (03) 9081 1611

Structural & Civil Engineers -
-

Services Engineer WRAP ENGINEERING
Level 2/600 Church St, Cremorne VIC 3121
T. (03) 9428 7987

Fire Engineer SQUARE 1 ENGINEERING
Carlow House, Suite 1, Level 9/289 Flinders Ln
Melbourne, VIC 3000 T. 04 0206 8818

Access Consultant (DDA) FUNCTIONAL ACCESS SOLUTIONS PTY LTD
1st Floor, 181 Bay Street, Brighton, VIC 3186
T. +61 9943 3478

Building Surveyor CODUS
Level 5, 136 Exhibition Street, Melbourne VIC 3000
T. 03 9650 7999

Town Planner RATIO CONSULTANTS
Level 5/65 Dover St, Cremorne VIC 3121
T. (03) 9429 3111

Traffic & Waste Engineer RATIO CONSULTANTS
Level 5/65 Dover St, Cremorne VIC 3121
T. (03) 9429 3111

Landscape Architect ACRE
3/4 Brown St, Collingwood, VIC 3066
T. 03 7018 3135

ESD Consultant GIW
285 Lennox Street, Richmond VIC 3121
T. 03 9044 5111

Land Surveyor JCA
Suite 9, 303 Maroondah Hwy, Ringwood VIC 3134
T. 03 9020 4225

Arborist JOHN PATRICK LANDSCAPE ARCHITECTS
324 Victoria Street, Richmond, VIC 3121
T. 03 9429 4855

CLIENT NAME:
GREEK ORTHODOX ARCHDIOCESE OF AUSTRALIA

CONTRACTOR NAME:
-

TITLE:
9AM 23 SEP PROPOSED SHADOWS

ADDRESS:
7 HARTINGTON STREET, NORTHCOTE

PROJECT NO.
22-004

CHECKED BY:	DRAWN BY:	@A0 (50% @ A2):	REV:	SHEET NO.
BK	AV	1 : 200	1	D-TP700

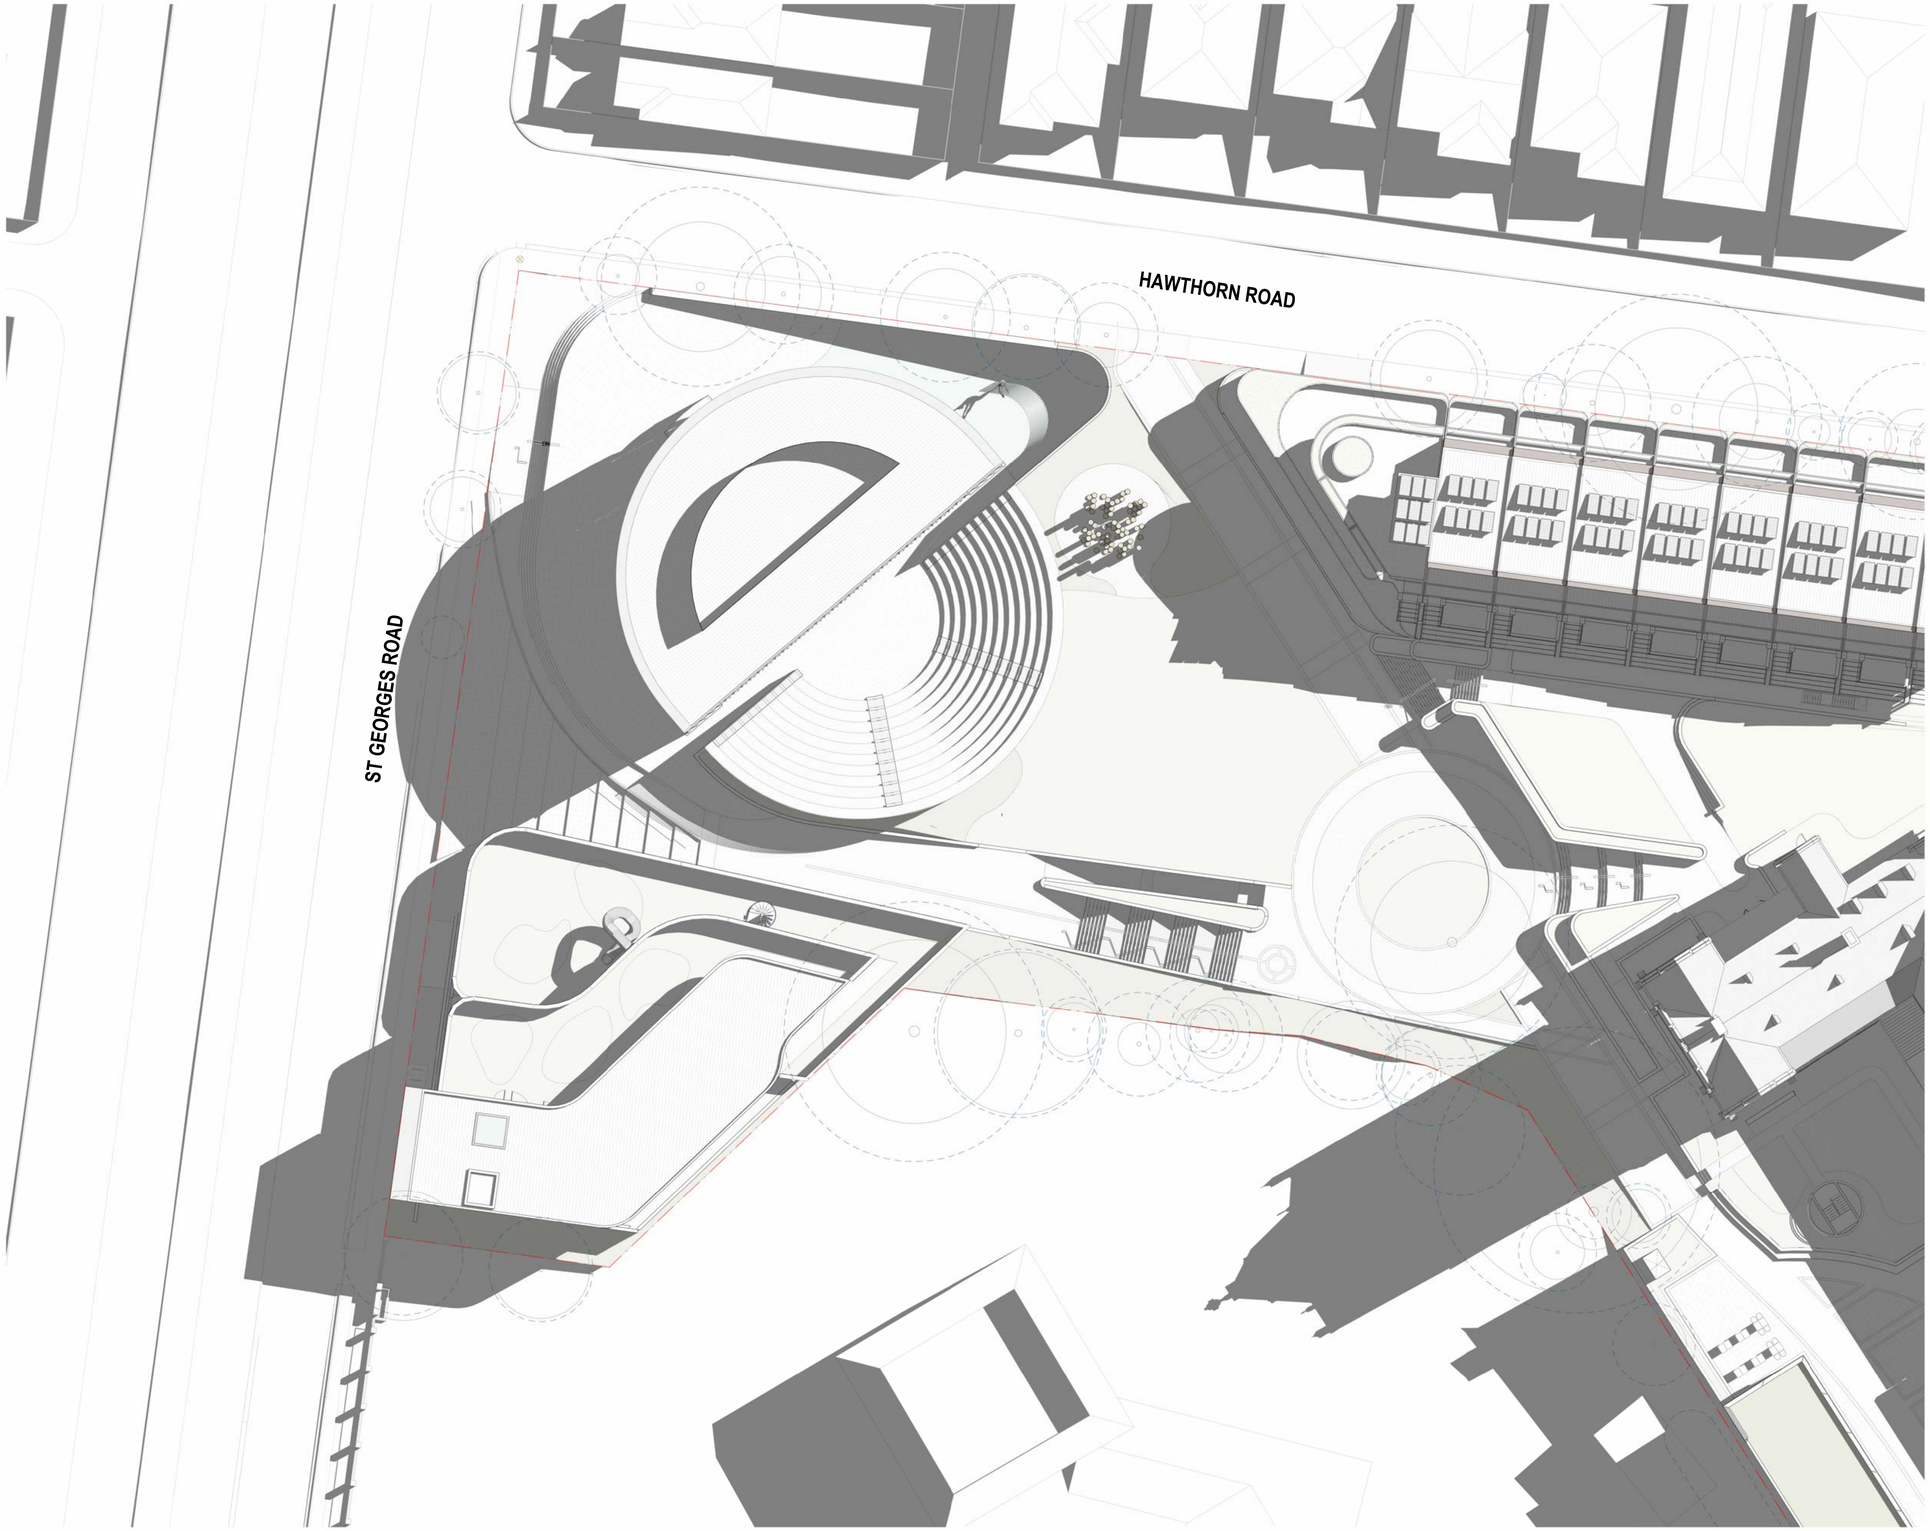

KUD
Architecture.
Interior. Planning.
Urban Design. Art.

Unit 1/76-78 Balmain St.
Cremorne, Victoria, 3121
Australia

+61 3 9429 4733
enquiries@kud.com.au
kud.com.au

REV	ISSUE	DATE
0	PLANNING SUBMISSION	21/08/2025
1	RESPONSE TO RFI	26/03/2026

PLANNING SUBMISSION

THIS DRAWING IS COPYRIGHT AND CONFIDENTIAL APART FROM ANY FAIR DEALINGS AS PERMITTED UNDER THE COPYRIGHT. NO PART MAY BE REPRODUCED BY ANY PERSONS WITHOUT WRITTEN PERMISSION OF KAVELLARIS URBAN DESIGN, AND IS NOT TO BE USED IN ANY MANNER PREJUDICIAL TO THE INTEREST OF THAT COMPANY. THIS DRAWING AND ATTACHED SHEETS REMAIN THE PROPERTY OF KAVELLARIS URBAN DESIGN UNLESS OTHERWISE SPECIFIED. ALL DIMENSIONS ARE IN MILLIMETERS AND ALL DRAWING CONTENT MUST BE VERIFIED ON SITE PRIOR TO ANY WORK. IN THE EVENT THAT THERE ARE ANY ERRORS OR DISCREPANCIES IN THE DRAWINGS THE CONSTRUCTOR MUST CONTACT OUR OFFICE PRIOR TO COMMENCEMENT OF WORKS.

Project Management HUB PROPERTY GROUP
Level 2/3 Newton St, Cremorne VIC 3121
T. (03) 9081 1611

Structural & Civil Engineers -

Services Engineer WRAP ENGINEERING
Level 2/600 Church St, Cremorne VIC 3121
T. (03) 9428 7987

Fire Engineer SQUARE 1 ENGINEERING
Carlow House, Suite 1, Level 9/289 Flinders Ln
Melbourne, VIC 3000 T. 04 0206 8618

Access Consultant (DDA) FUNCTIONAL ACCESS SOLUTIONS PTY LTD
1st Floor, 181 Bay Street, Brighton, VIC 3186
T. +61 9943 3478

Building Surveyor CODUS
Level 5, 136 Exhibition Street, Melbourne
VIC 3000
T. 03 9650 7999

Town Planner RATIO CONSULTANTS
Level 5/65 Dover St, Cremorne VIC 3121
T. (03) 9429 3111

Traffic & Waste Engineer RATIO CONSULTANTS
Level 5/65 Dover St, Cremorne VIC 3121
T. (03) 9429 3111

Landscape Architect ACRE
3/4 Brown St, Collingwood, VIC 3066
T. 03 7018 3135

ESD Consultant GIW
285 Lennox Street, Richmond VIC 3121
T. 03 9044 5111

Land Surveyor JCA
Suite 9, 303 Maroondah Hwy, Ringwood VIC 3134
T. 03 9020 4225

Arborist JOHN PATRICK LANDSCAPE ARCHITECTS
2/4 Victoria Street, Richmond, VIC 3121
T. 03 9429 4855

CLIENT NAME:
GREEK ORTHODOX ARCHDIOCESE OF AUSTRALIA

CONTRACTOR NAME:
-

TITLE:
10AM 23 SEP PROPOSED SHADOWS

ADDRESS:
7 HARTINGTON STREET, NORTHCOTE

PROJECT NO.
22-004

CHECKED BY:	DRAWN BY:	@A0 (50% @ A2):	REV:	SHEET NO.
BK	AV	1 : 200	1	D-TP701

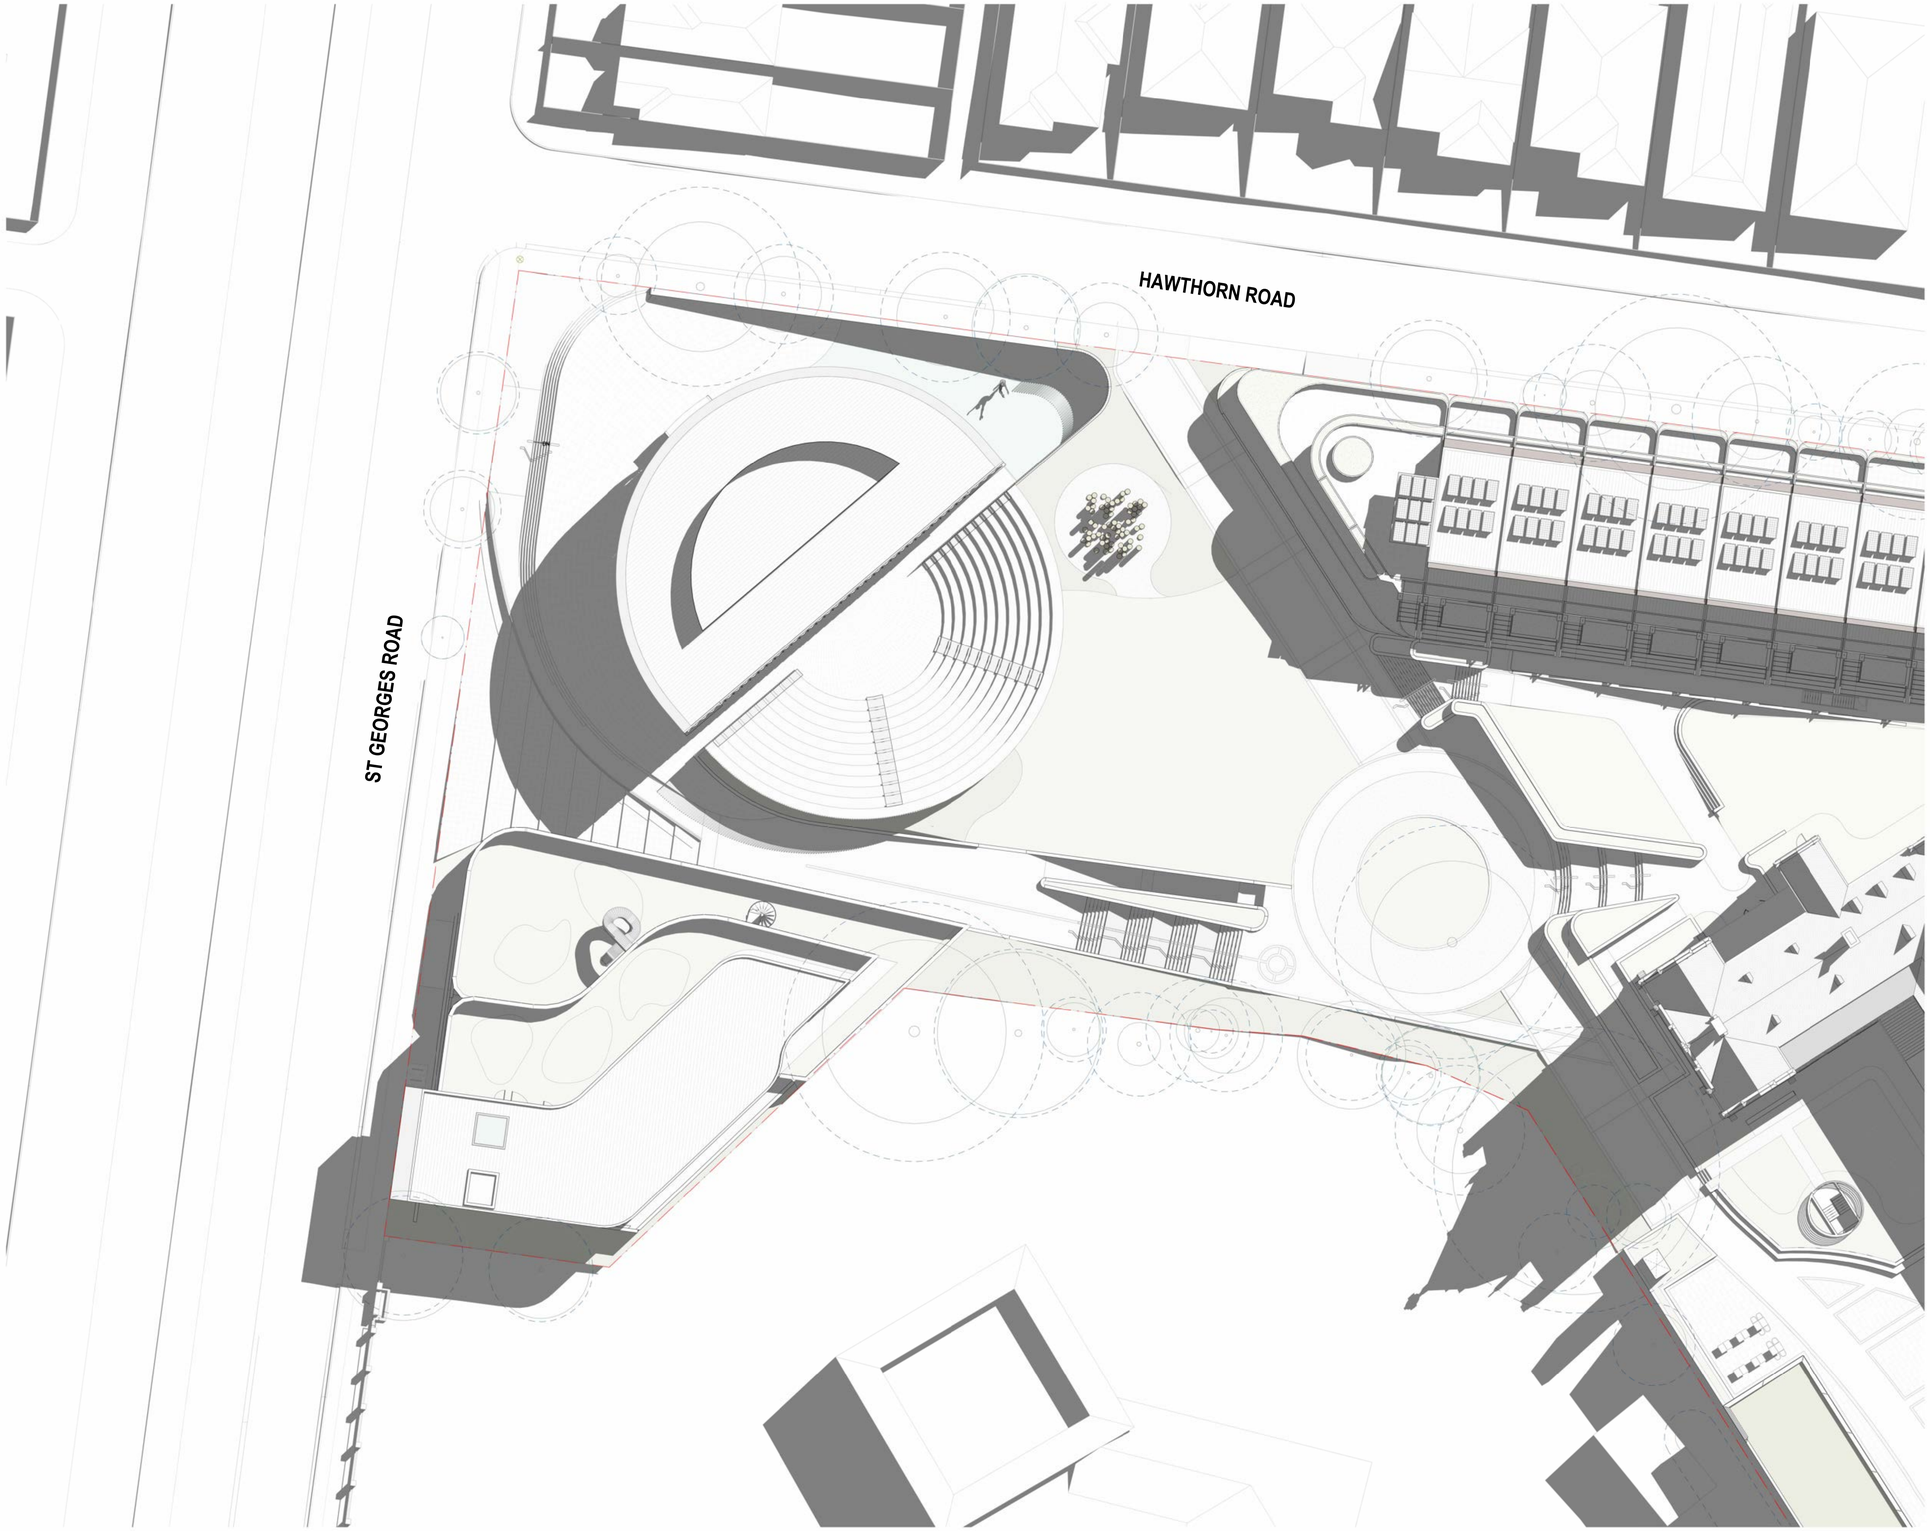

KUD
Architecture. Interior. Planning. Urban Design. Art.

Unit 1/76-78 Balmain St.
Cremorne, Victoria, 3121
Australia

+61 3 9429 4733
enquiries@kud.com.au
kud.com.au

REV	ISSUE	DATE
0	PLANNING SUBMISSION	21/08/2025
1	RESPONSE TO RFI	26/03/2026

PLANNING SUBMISSION

THIS DRAWING IS COPYRIGHT AND CONFIDENTIAL APART FROM ANY FAIR DEALINGS AS PERMITTED UNDER THE COPYRIGHT. NO PART MAY BE REPRODUCED BY ANY PERSONS WITHOUT WRITTEN PERMISSION OF KAVELLARIS URBAN DESIGN, AND IS NOT TO BE USED IN ANY MANNER PREJUDICIAL TO THE INTEREST OF THAT COMPANY. THIS DRAWING AND ATTACHED SHEETS REMAIN THE PROPERTY OF KAVELLARIS URBAN DESIGN UNLESS OTHERWISE SPECIFIED. ALL DIMENSIONS ARE IN MILLIMETERS AND ALL DRAWING CONTENT MUST BE VERIFIED ON SITE PRIOR TO ANY WORK. IN THE EVENT THAT THERE ARE ANY ERRORS OR DISCREPANCIES IN THE DRAWINGS THE CONSTRUCTOR MUST CONTACT OUR OFFICE PRIOR TO COMMENCEMENT OF WORKS.

Project Management HUB PROPERTY GROUP
Level 2/3 Newton St, Cremorne VIC 3121
T. (03) 9081 1611

Structural & Civil Engineers -
-

Services Engineer WRAP ENGINEERING
Level 2/600 Church St, Cremorne VIC 3121
T. (03) 9428 7987

Fire Engineer SQUARE 1 ENGINEERING
Carlow House, Suite 1, Level 9/289 Flinders Ln Melbourne, VIC 3000 T. 04 0206 8818

Access Consultant (DDA) FUNCTIONAL ACCESS SOLUTIONS PTY LTD
1st Floor, 181 Bay Street, Brighton, VIC 3186
T. +61 9943 3478

Building Surveyor CODUS
Level 5, 136 Exhibition Street, Melbourne VIC 3000
T. 03 9650 7999

Town Planner RATIO CONSULTANTS
Level 5/65 Dover St, Cremorne VIC 3121
T. (03) 9429 3111

Traffic & Waste Engineer RATIO CONSULTANTS
Level 5/65 Dover St, Cremorne VIC 3121
T. (03) 9429 3111

Landscape Architect ACRE
3/4 Brown St, Collingwood, VIC 3066
T. 03 7018 3130

ESD Consultant GIW
28G Lennox Street, Richmond VIC 3121
T. 03 9044 5111

Land Surveyor JCA
Suite 9, 303 Maroondah Hwy, Ringwood VIC 3134
T. 03 9020 4225

Arborist JOHN PATRICK LANDSCAPE ARCHITECTS
324 Victoria Street, Richmond, VIC 3121
T. 03 9429 4856

CLIENT NAME:
GREEK ORTHODOX ARCHDIOCESE OF AUSTRALIA

CONTRACTOR NAME:
-

TITLE:
11AM 23 SEP PROPOSED SHADOWS

ADDRESS:
7 HARTINGTON STREET, NORTHCOTE

PROJECT NO.
22-004

CHECKED BY:	DRAWN BY:	@A0 (50% @ A2):	REV:	SHEET NO.
BK	AV	1 : 200	1	D-TP702

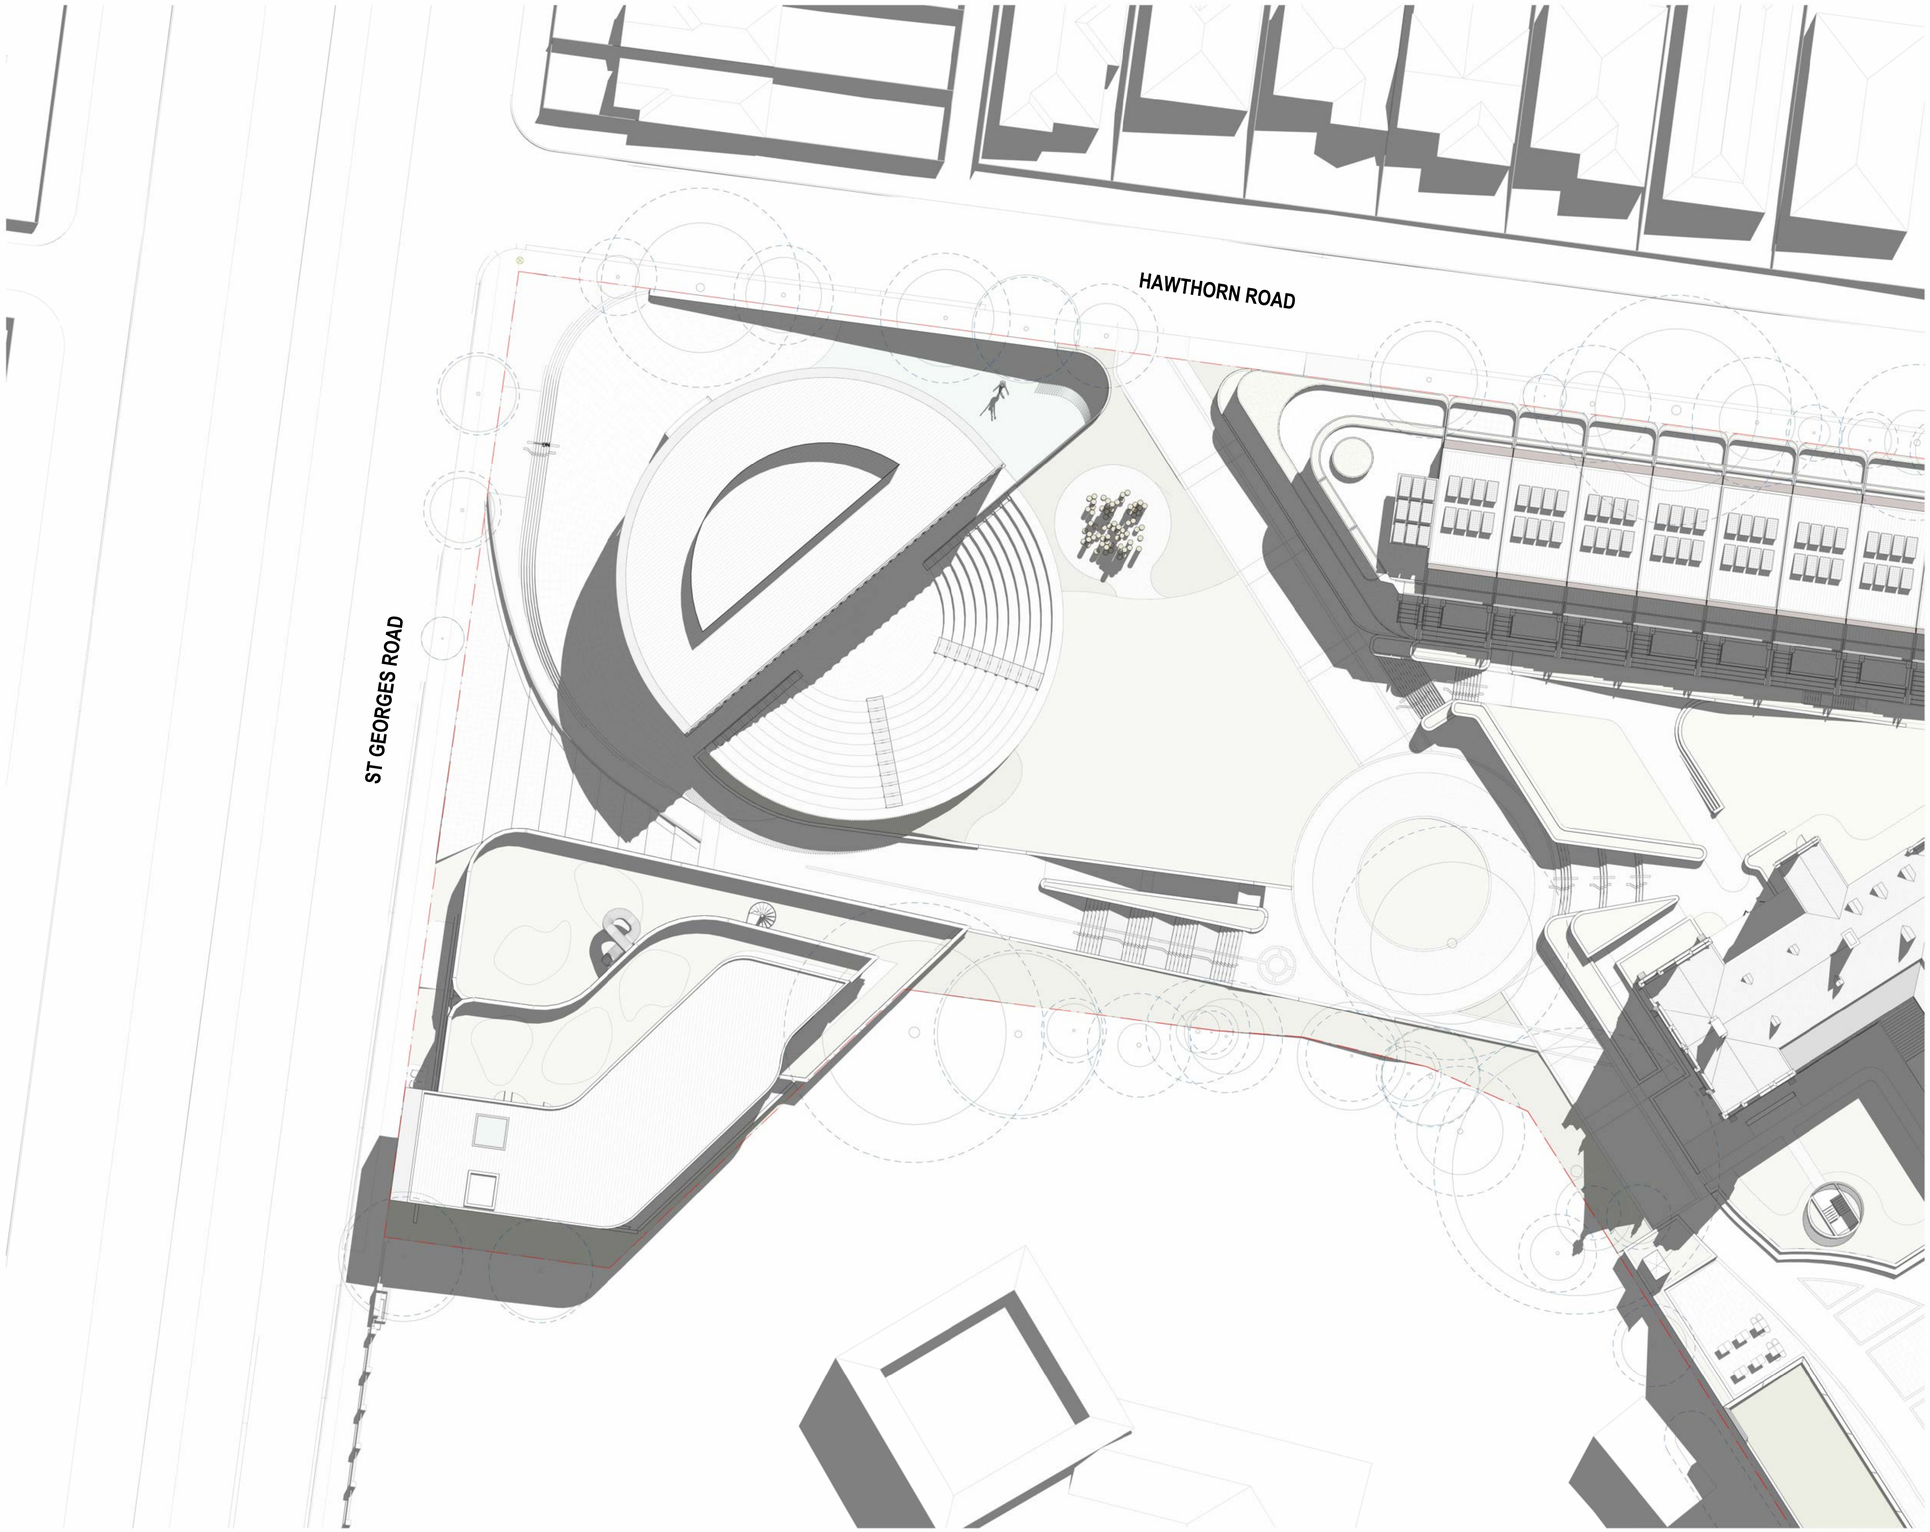

KUD
Architecture. Interior. Planning. Urban Design. Art.
Unit 1/76-78 Balmain St. Cremorne, Victoria, 3121 Australia
+61 3 9429 4733 enquiries@kud.com.au kud.com.au

REV	ISSUE	DATE
0	PLANNING SUBMISSION	21/08/2025
1	RESPONSE TO RFI	26/03/2026

PLANNING SUBMISSION

THIS DRAWING IS COPYRIGHT AND CONFIDENTIAL APART FROM ANY FAIR DEALINGS AS PERMITTED UNDER THE COPYRIGHT. NO PART MAY BE REPRODUCED BY ANY PERSONS WITHOUT WRITTEN PERMISSION OF KAVELLARIS URBAN DESIGN, AND IS NOT TO BE USED IN ANY MANNER PREJUDICIAL TO THE INTEREST OF THAT COMPANY. THIS DRAWING AND ATTACHED SHEETS REMAIN THE PROPERTY OF KAVELLARIS URBAN DESIGN UNLESS OTHERWISE SPECIFIED. ALL DIMENSIONS ARE IN MILLIMETERS AND ALL DRAWING CONTENT MUST BE VERIFIED ON SITE PRIOR TO ANY WORK. IN THE EVENT THAT THERE ARE ANY ERRORS OR DISCREPANCIES IN THE DRAWINGS THE CONSTRUCTOR MUST CONTACT OUR OFFICE PRIOR TO COMMENCEMENT OF WORKS.

Project Management HUB PROPERTY GROUP
Level 2/3 Newton St, Cremorne VIC 3121
T. (03) 9081 1611

Structural & Civil Engineers -
-

Services Engineer WRAP ENGINEERING
Level 2/600 Church St, Cremorne VIC 3121
T. (03) 9428 7987

Fire Engineer SQUARE 1 ENGINEERING
Carlow House, Suite 1, Level 9/289 Flinders Ln Melbourne, VIC 3000 T. 04 0206 8818

Access Consultant (DDA) FUNCTIONAL ACCESS SOLUTIONS PTY LTD
1st Floor, 181 Bay Street, Brighton, VIC 3186
T. +61 9943 3478

Building Surveyor CODUS
Level 5, 136 Exhibition Street, Melbourne VIC 3000
T. 03 9650 7999

Town Planner RATIO CONSULTANTS
Level 5/65 Dover St, Cremorne VIC 3121
T. (03) 9429 3111

Traffic & Waste Engineer RATIO CONSULTANTS
Level 5/65 Dover St, Cremorne VIC 3121
T. (03) 9429 3111

Landscape Architect ACRE
3/4 Brown St, Collingwood, VIC 3066
T. 03 7018 3136

ESD Consultant GIW
285 Lennox Street, Richmond VIC 3121
T. 03 9044 5111

Land Surveyor JCA
Suite 9, 303 Maroondah Hwy, Ringwood VIC 3134
T. 03 9020 4225

Arborist JOHN PATRICK LANDSCAPE ARCHITECTS
324 Victoria Street, Richmond, VIC 3121
T. 03 9429 4855

CLIENT NAME:
GREEK ORTHODOX ARCHDIOCESE OF AUSTRALIA

CONTRACTOR NAME:
-

TITLE:
12PM 23 SEP PROPOSED SHADOWS

ADDRESS:
7 HARTINGTON STREET, NORTHCOTE

PROJECT NO.
22-004

CHECKED BY:	DRAWN BY:	@A0 (50% @ A2):	REV:	SHEET NO.
BK	AV	1 : 200	1	D-TP703

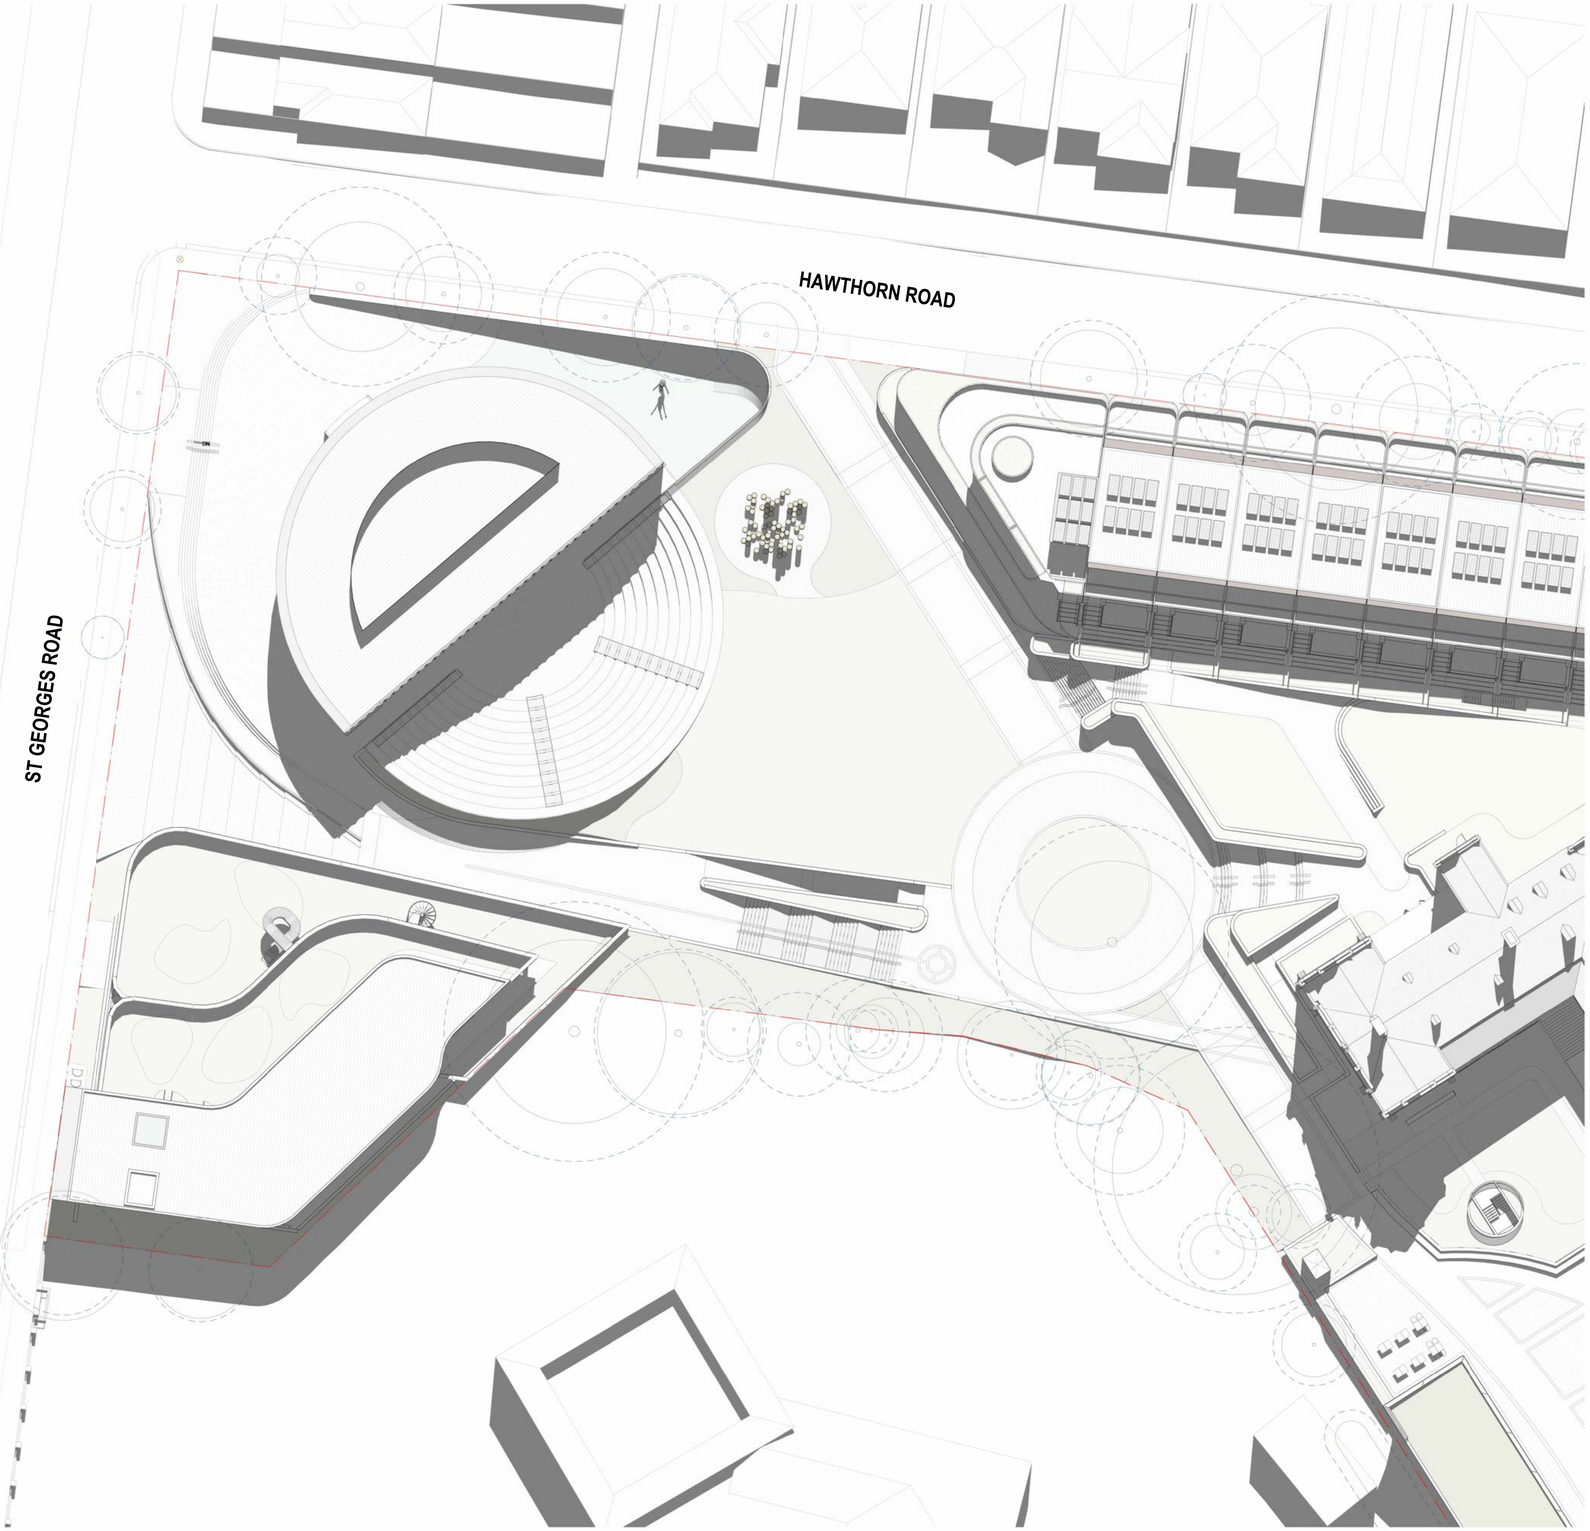

KUD
Architecture. Interior. Planning. Urban Design. Art.
Unit 1/76-78 Balmain St. Cremorne, Victoria, 3121 Australia
+61 3 9429 4733
enquiries@kud.com.au
kud.com.au

REV	ISSUE	DATE
0	PLANNING SUBMISSION	21/08/2025
1	RESPONSE TO RFI	26/03/2026

PLANNING SUBMISSION

THIS DRAWING IS COPYRIGHT AND CONFIDENTIAL APART FROM ANY FAIR DEALINGS AS PERMITTED UNDER THE COPYRIGHT. NO PART MAY BE REPRODUCED BY ANY PERSONS WITHOUT WRITTEN PERMISSION OF KAVELLARIS URBAN DESIGN, AND IS NOT TO BE USED IN ANY MANNER PREJUDICIAL TO THE INTEREST OF THAT COMPANY. THIS DRAWING AND ATTACHED SHEETS REMAIN THE PROPERTY OF KAVELLARIS URBAN DESIGN UNLESS OTHERWISE SPECIFIED. ALL DIMENSIONS ARE IN MILLIMETERS AND ALL DRAWING CONTENT MUST BE VERIFIED ON SITE PRIOR TO ANY WORK. IN THE EVENT THAT THERE ARE ANY ERRORS OR DISCREPANCIES IN THE DRAWINGS THE CONSTRUCTOR MUST CONTACT OUR OFFICE PRIOR TO COMMENCEMENT OF WORKS.

Project Management HUB PROPERTY GROUP
Level 2/3 Newton St, Cremorne VIC 3121
T. (03) 9081 1611

Structural & Civil Engineers -
-

Services Engineer WRAP ENGINEERING
Level 2/600 Church St, Cremorne VIC 3121
T. (03) 9428 7987

Fire Engineer SQUARE 1 ENGINEERING
Carlow House, Suite 1, Level 9/289 Flinders Ln Melbourne, VIC 3000 T. 04 0206 8818

Access Consultant (DDA) FUNCTIONAL ACCESS SOLUTIONS PTY LTD
1st Floor, 181 Bay Street, Brighton, VIC 3186
T. +61 9943 3478

Building Surveyor CODUS
Level 5, 136 Exhibition Street, Melbourne VIC 3000
T. 03 9650 7999

Town Planner RATIO CONSULTANTS
Level 5/65 Dover St, Cremorne VIC 3121
T. (03) 9429 3111

Traffic & Waste Engineer RATIO CONSULTANTS
Level 5/65 Dover St, Cremorne VIC 3121
T. (03) 9429 3111

Landscape Architect ACRE
3/4 Brown St, Collingwood, VIC 3066
T. 03 7018 3136

ESD Consultant GIW
285 Lennox Street, Richmond VIC 3121
T. 03 9044 5111

Land Surveyor JCA
Suite 9, 303 Maroondah Hwy, Ringwood VIC 3134
T. 03 9020 4225

Arborist JOHN PATRICK LANDSCAPE ARCHITECTS
324 Victoria Street, Richmond, VIC 3121
T. 03 9429 4855

CLIENT NAME:
GREEK ORTHODOX ARCHDIOCESE OF AUSTRALIA

CONTRACTOR NAME:
-

TITLE:
1PM 23 SEP PROPOSED SHADOWS

ADDRESS:
7 HARTINGTON STREET, NORTHCOTE

PROJECT NO.
22-004

CHECKED BY:	DRAWN BY:	@A0 (50% @ A2):	REV:	SHEET NO.
BK	AV	1 : 200	1	D-TP704

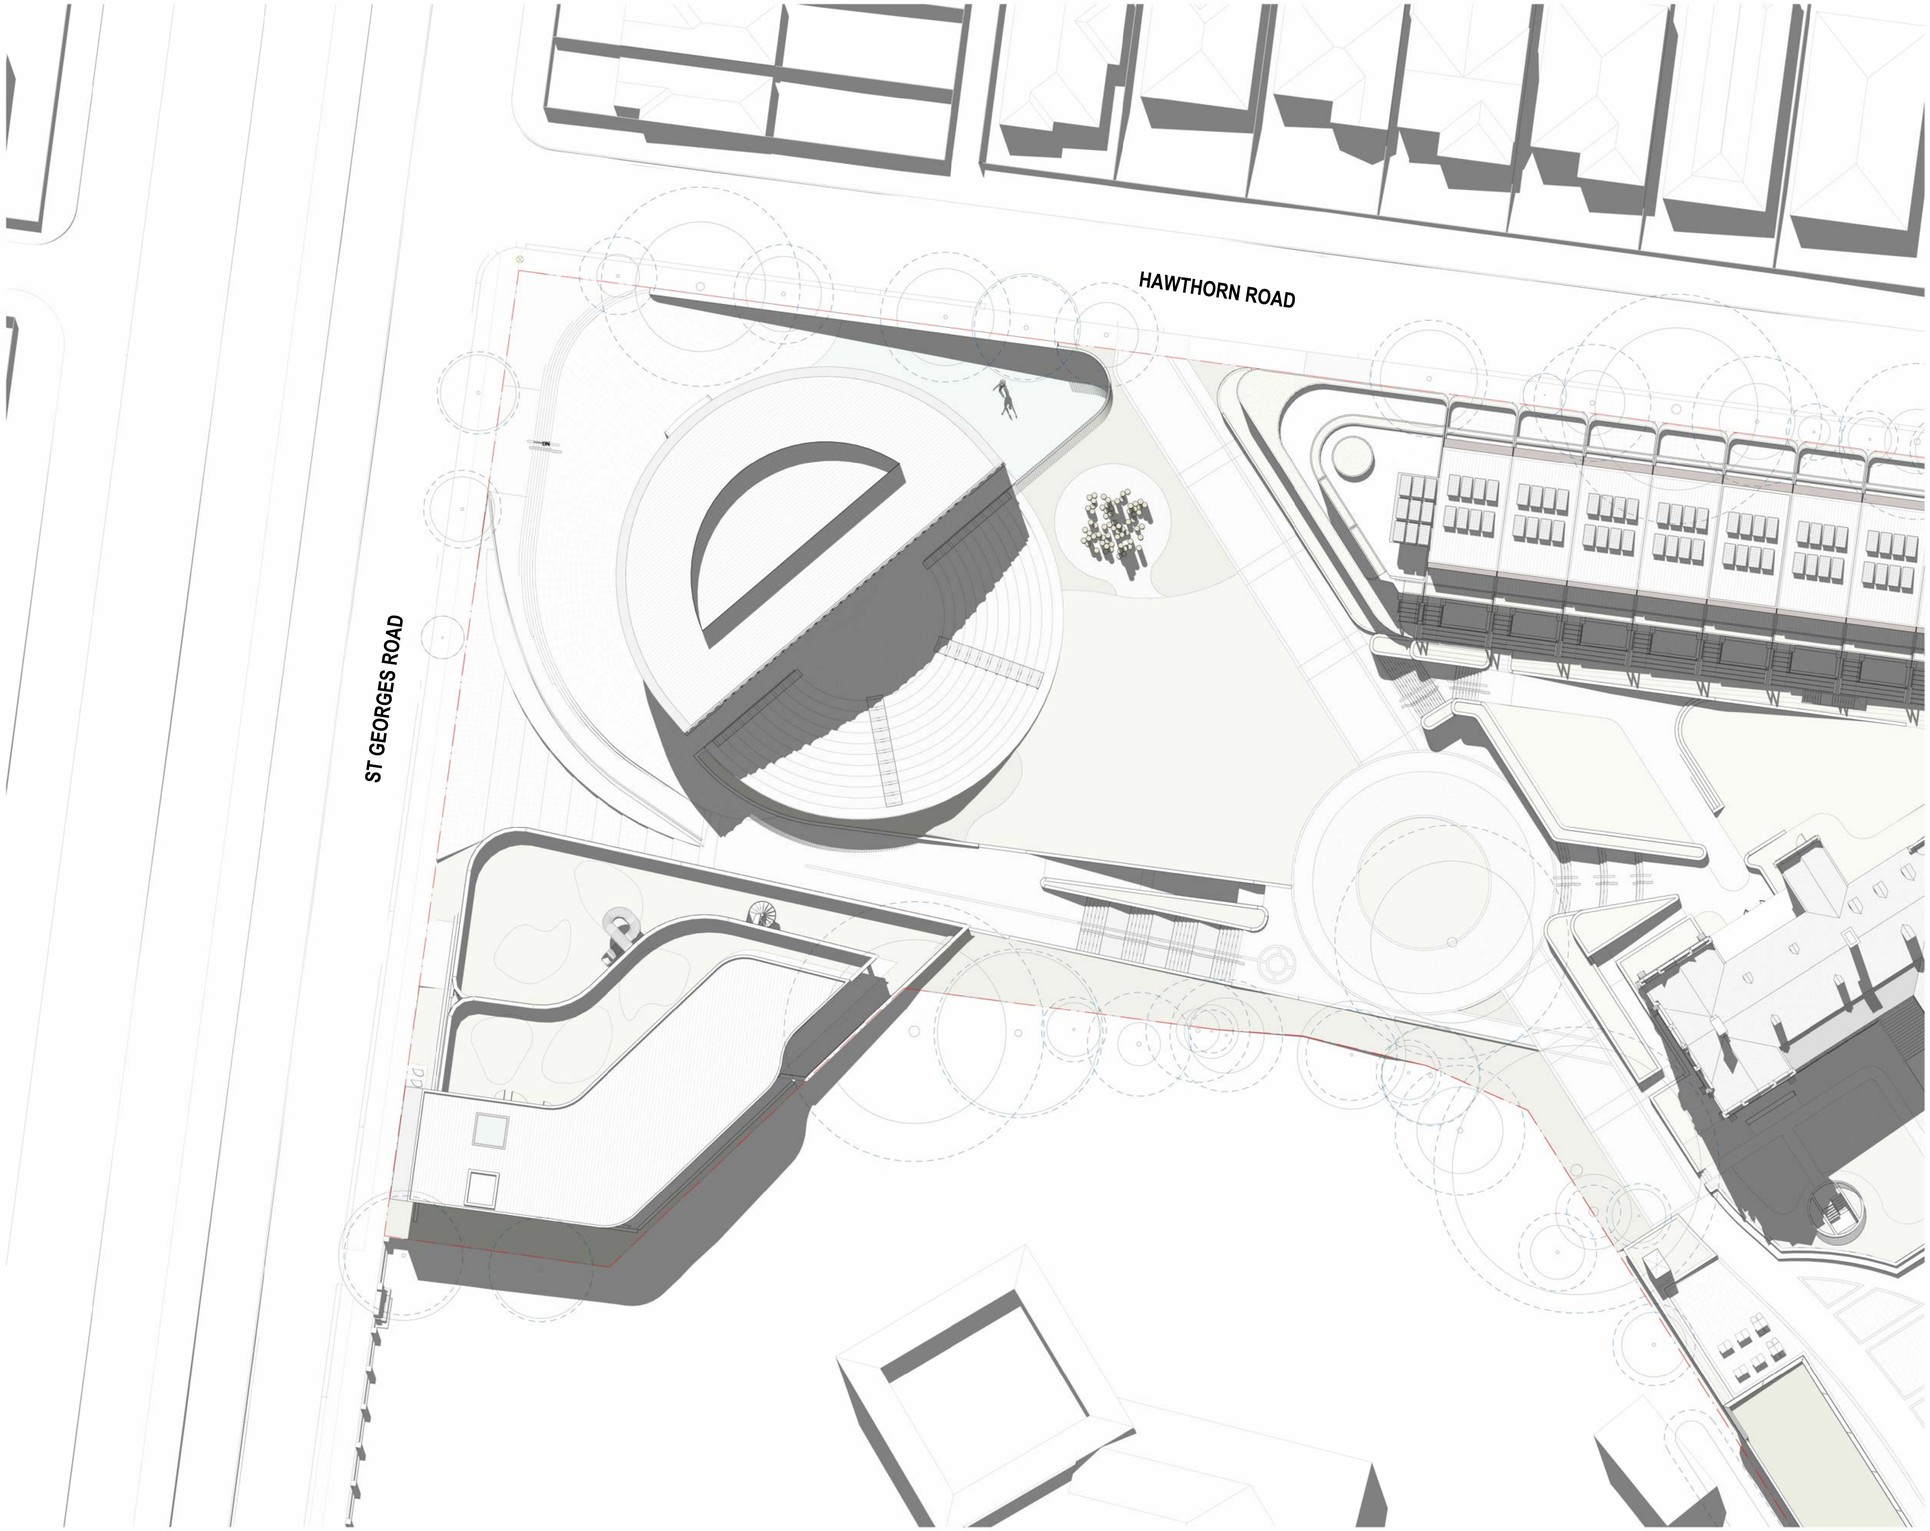

KUD
Architecture.
Interior. Planning.
Urban Design. Art.

Unit 1/76-78 Balmain St,
Cremorne, Victoria, 3121
Australia

+61 3 9429 4733
enquiries@kud.com.au
kud.com.au

REV	ISSUE	DATE
0	PLANNING SUBMISSION	21/08/2025
1	RESPONSE TO RFI	26/03/2026

PLANNING SUBMISSION

THIS DRAWING IS COPYRIGHT AND CONFIDENTIAL APART FROM ANY FAIR DEALINGS AS PERMITTED UNDER THE COPYRIGHT. NO PART MAY BE REPRODUCED BY ANY PERSONS WITHOUT WRITTEN PERMISSION OF KAVELLARIS URBAN DESIGN, AND IS NOT TO BE USED IN ANY MANNER PREJUDICIAL TO THE INTEREST OF THAT COMPANY. THIS DRAWING AND ATTACHED SHEETS REMAIN THE PROPERTY OF KAVELLARIS URBAN DESIGN UNLESS OTHERWISE SPECIFIED. ALL DIMENSIONS ARE IN MILLIMETERS AND ALL DRAWING CONTENT MUST BE VERIFIED ON SITE PRIOR TO ANY WORK. IN THE EVENT THAT THERE ARE ANY ERRORS OR DISCREPANCIES IN THE DRAWINGS THE CONSTRUCTOR MUST CONTACT OUR OFFICE PRIOR TO COMMENCEMENT OF WORKS.

Project Management Level 2/3 Newton St, Cremorne VIC 3121 T. (03) 9081 1611	**HUB PROPERTY GROUP**	**Fire Engineer** Carlow House, Suite 1, Level 9/289 Flinders Ln Melbourne, VIC 3000 T. 04 0206 8618	**SQUARE 1 ENGINEERING**	**Town Planner** Level 5/65 Dover St, Cremorne VIC 3121 T. (03) 9429 3111	**RATIO CONSULTANTS**	**ESD Consultant** 285 Lennox Street, Richmond VIC 3121 T. 03 9044 5111	**GIW**
Structural & Civil Engineers	**-**	**Access Consultant (DDA)** 1st Floor, 181 Bay Street, Brighton, VIC 3186 T. +61 9943 3478	**FUNCTIONAL ACCESS SOLUTIONS PTY LTD**	**Traffic & Waste Engineer** Level 5/65 Dover St, Cremorne VIC 3121 T. (03) 9429 3111	**RATIO CONSULTANTS**	**Land Surveyor** Suite 9, 303 Maroondah Hwy, Ringwood VIC 3134 T. 03 9020 4225	**JCA**
Services Engineer Level 2/600 Church St, Cremorne VIC 3121 T. (03) 9428 7987	**WRAP ENGINEERING**	**Building Surveyor** Level 5, 136 Exhibition Street, Melbourne VIC 3000 T. 03 9650 7999	**CODUS**	**Landscape Architect** 3/4 Brown St, Collingwood, VIC 3066 T. 03 7018 3135	**ACRE**	**Arborist** 324 Victoria Street, Richmond, VIC 3121 T. 03 9429 4855	**JOHN PATRICK LANDSCAPE ARCHITECTS**

CLIENT NAME:
GREEK ORTHODOX ARCHDIOCESE OF AUSTRALIA

CONTRACTOR NAME:
-

TITLE:
2PM 23 SEP PROPOSED SHADOWS

ADDRESS:
7 HARTINGTON STREET, NORTHCOTE

PROJECT NO.
22-004

CHECKED BY:	DRAWN BY:	@A0 (50% @ A2):	REV:	SHEET NO.
BK	AV	1 : 200	1	D-TP705

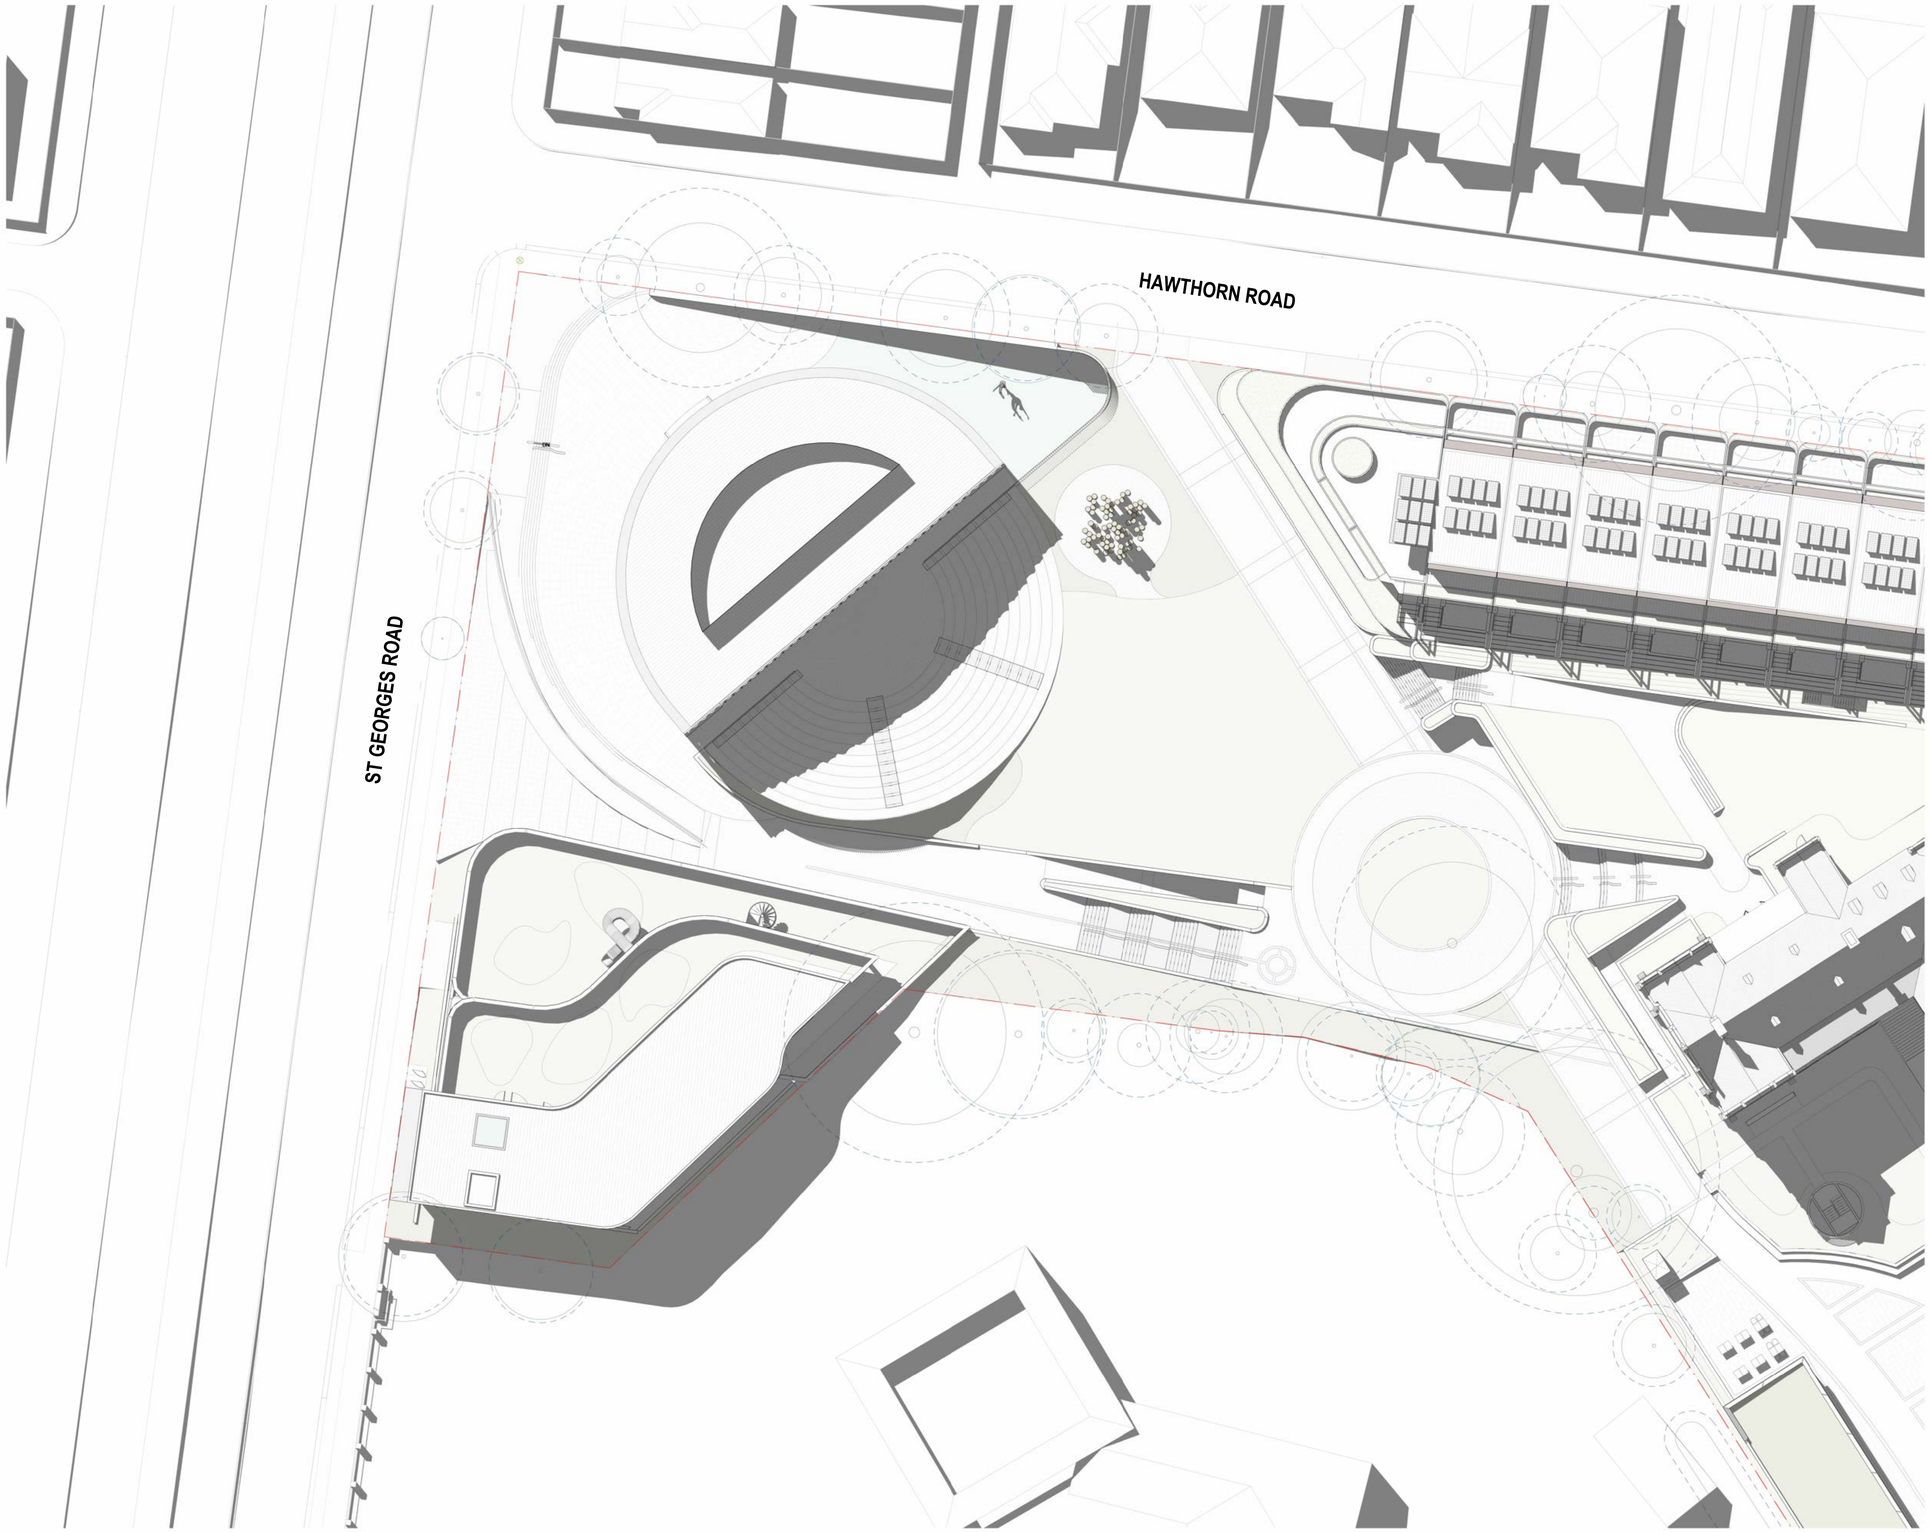

KUD
Architecture.
Interior. Planning.
Urban Design. Art.

Unit 1/76-78 Balmain St.
Cremorne, Victoria, 3121
Australia

+61 3 9429 4733
enquiries@kud.com.au
kud.com.au

REV	ISSUE	DATE
0	PLANNING SUBMISSION	21/08/2025
1	RESPONSE TO RFI	26/03/2026

PLANNING SUBMISSION

THIS DRAWING IS COPYRIGHT AND CONFIDENTIAL APART FROM ANY FAIR DEALINGS AS PERMITTED UNDER THE COPYRIGHT. NO PART MAY BE REPRODUCED BY ANY PERSONS WITHOUT WRITTEN PERMISSION OF KAVELLARIS URBAN DESIGN, AND IS NOT TO BE USED IN ANY MANNER PREJUDICIAL TO THE INTEREST OF THAT COMPANY. THIS DRAWING AND ATTACHED SHEETS REMAIN THE PROPERTY OF KAVELLARIS URBAN DESIGN UNLESS OTHERWISE SPECIFIED. ALL DIMENSIONS ARE IN MILLIMETERS AND ALL DRAWING CONTENT MUST BE VERIFIED ON SITE PRIOR TO ANY WORK. IN THE EVENT THAT THERE ARE ANY ERRORS OR DISCREPANCIES IN THE DRAWINGS THE CONSTRUCTOR MUST CONTACT OUR OFFICE PRIOR TO COMMENCEMENT OF WORKS.

Project Management Level 2/3 Newton St, Cremorne VIC 3121 T. (03) 9081 1611	**HUB PROPERTY GROUP**	**Fire Engineer** Carlow House, Suite 1, Level 9/289 Flinders Ln Melbourne, VIC 3000 T. 04 0206 8818	**SQUARE 1 ENGINEERING**	**Town Planner** Level 5/65 Dover St, Cremorne VIC 3121 T. (03) 9429 3111	**RATIO CONSULTANTS**	**ESD Consultant** 285 Lennox Street, Richmond VIC 3121 T. 03 9044 5111	**GIW**
Structural & Civil Engineers	**-**	**Access Consultant (DDA)** 1st Floor, 181 Bay Street, Brighton, VIC 3186 T. +61 9943 3478	**FUNCTIONAL ACCESS SOLUTIONS PTY LTD**	**Traffic & Waste Engineer** Level 5/65 Dover St, Cremorne VIC 3121 T. (03) 9429 3111	**RATIO CONSULTANTS**	**Land Surveyor** Suite 9, 303 Maroondah Hwy, Ringwood VIC 3134 T. 03 9020 4225	**JCA**
Services Engineer Level 2/600 Church St, Cremorne VIC 3121 T. (03) 9428 7987	**WRAP ENGINEERING**	**Building Surveyor** Level 5, 136 Exhibition Street, Melbourne VIC 3000 T. 03 9650 7999	**CODUS**	**Landscape Architect** 3/4 Brown St, Collingwood, VIC 3066 T. 03 7018 3135	**ACRE**	**Arborist** 324 Victoria Street, Richmond, VIC 3121 T. 03 9429 4855	**JOHN PATRICK LANDSCAPE ARCHITECTS**

CLIENT NAME:
GREEK ORTHODOX ARCHDIOCESE OF AUSTRALIA

CONTRACTOR NAME:
-

TITLE:
3PM 23 SEP PROPOSED SHADOWS

ADDRESS:
7 HARTINGTON STREET, NORTHCOTE

PROJECT NO.
22-004

CHECKED BY:	DRAWN BY:	@A0 (50% @ A2):	REV:	SHEET NO.
BK	AV	1 : 200	1	D-TP706