


Appendix F. *Tree management plans*

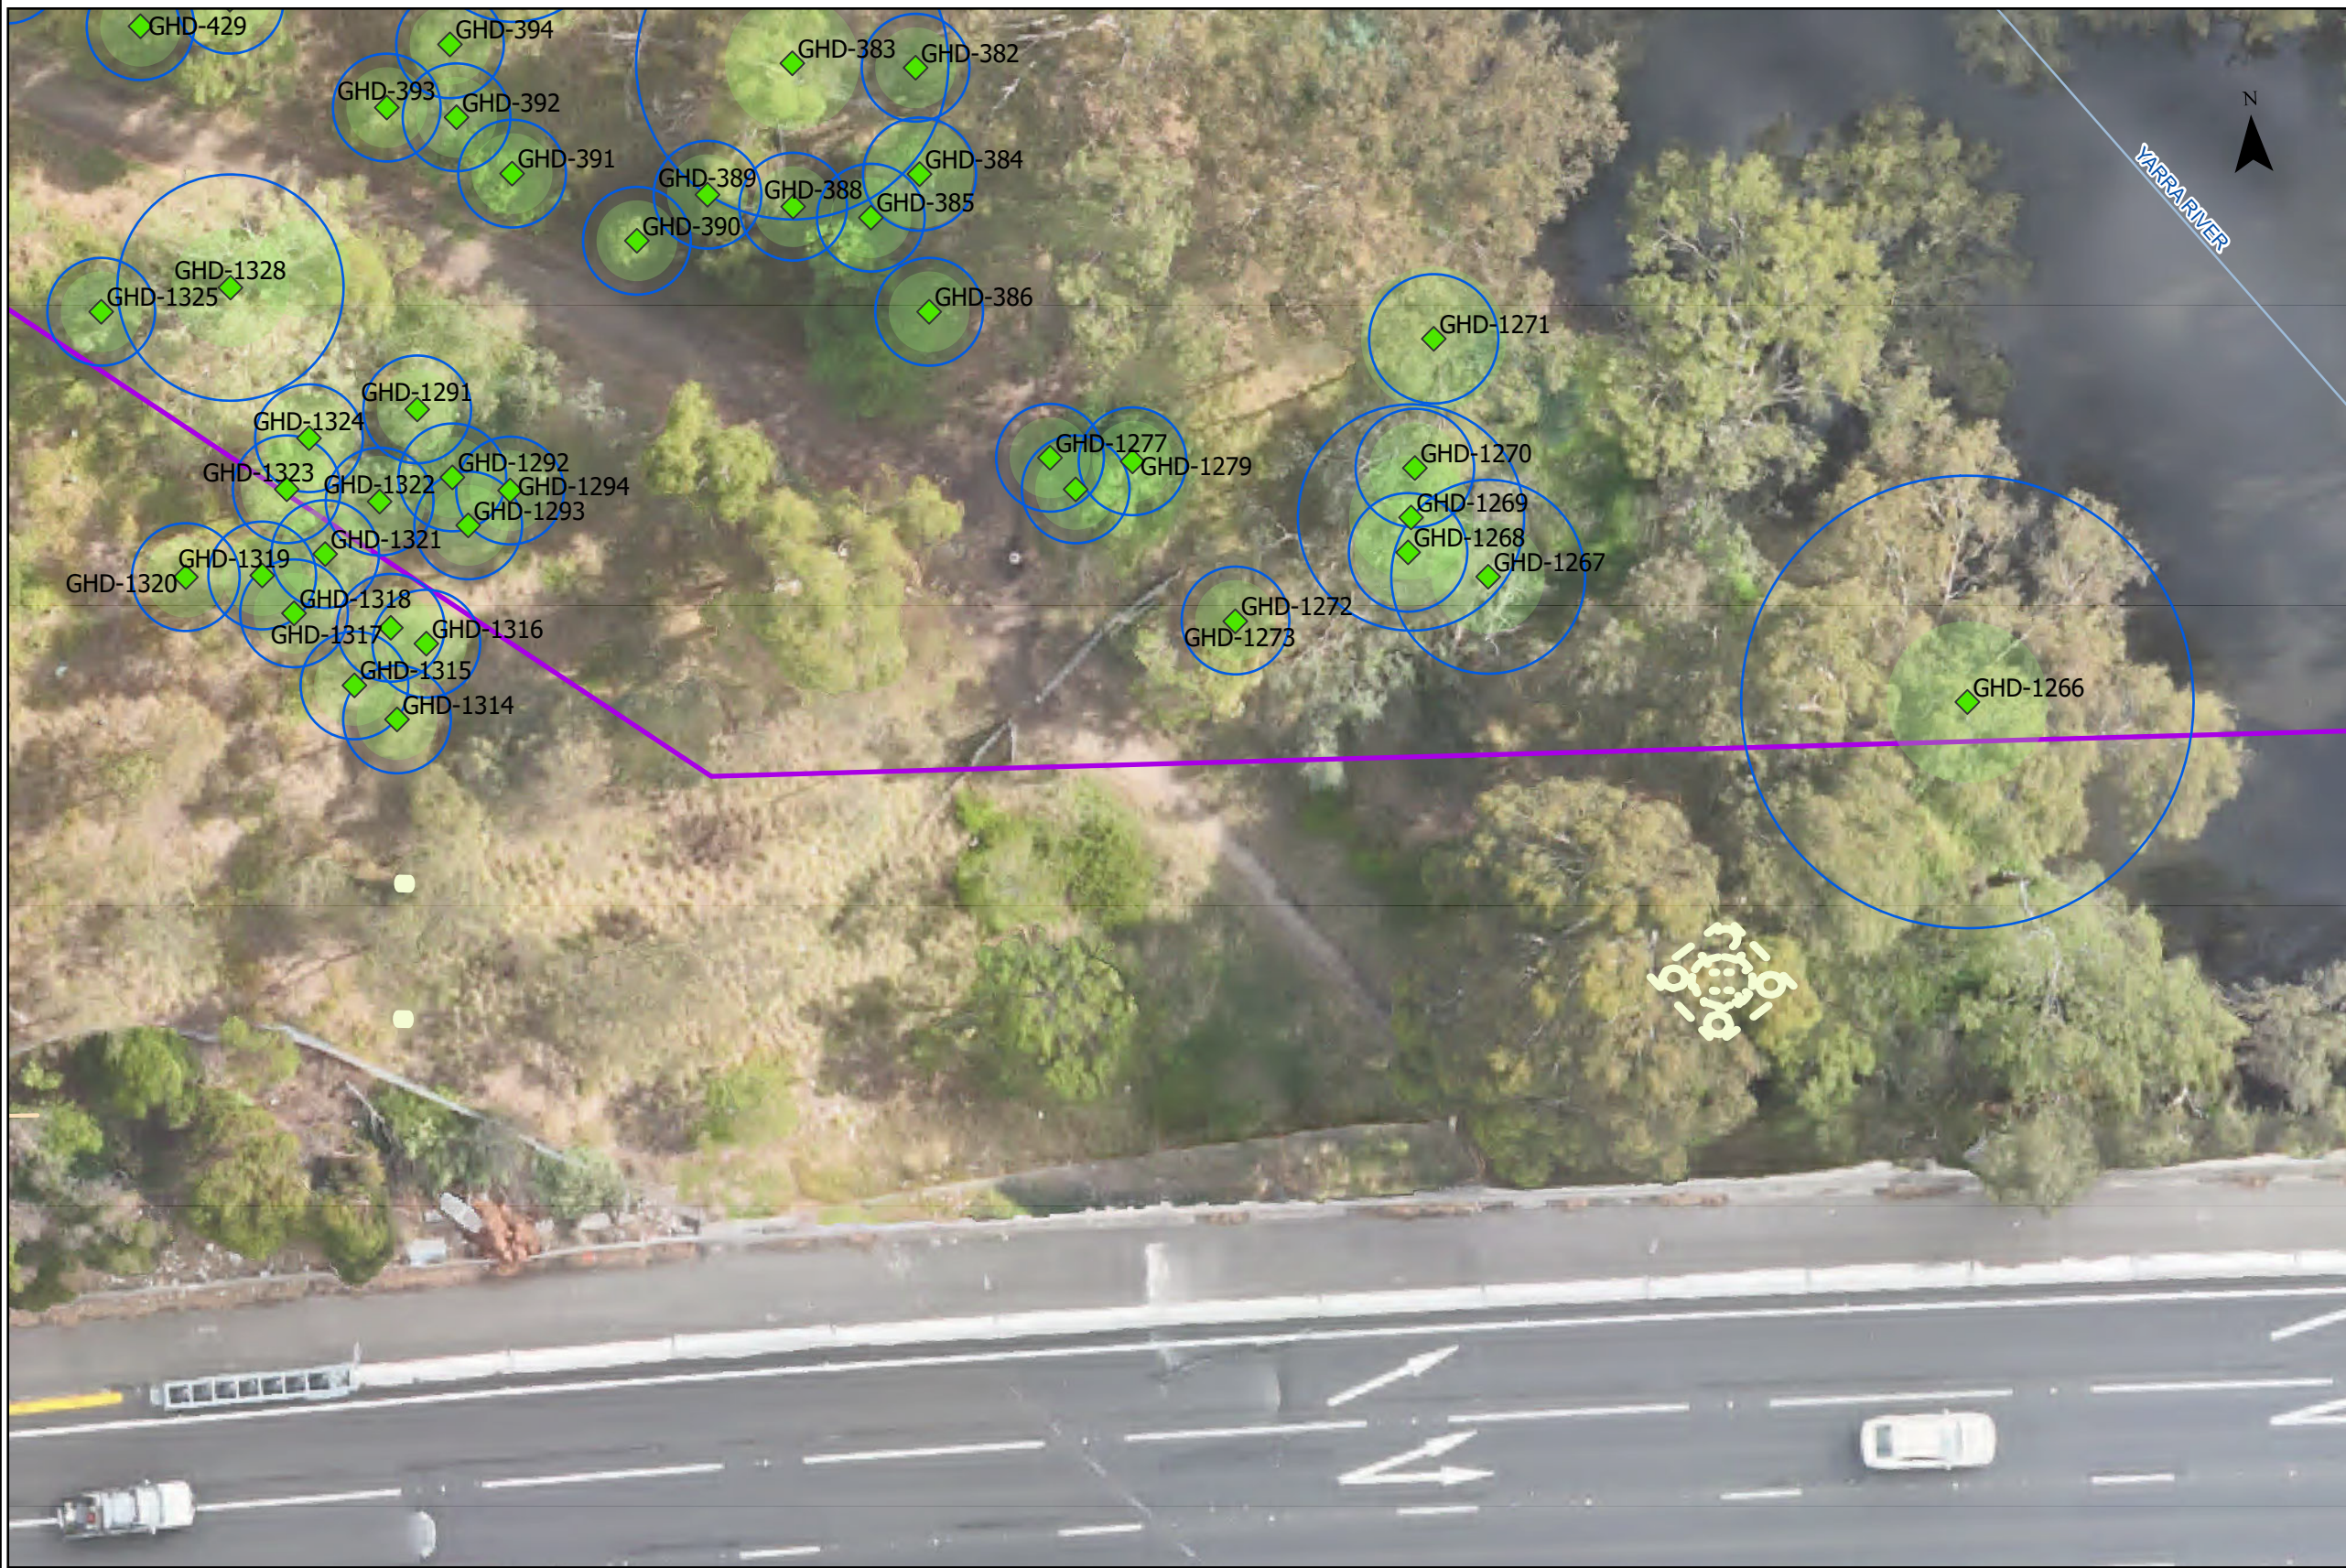

Legend

- Project Boundary
- Rivers, Streams & Creek
- Retained
- Notional Root Zone
- Structural Root Zone
- SUP Piling

0 6.9 14 21 m
Scale: 1:257

This map is shown for reference purpose only.
EHBA provides this information 'as is' with the
understanding
that it is not guaranteed to be accurate, current or
otherwise reliable.





Eastern Freeway
Hoddle to Burke Alliance

OFFICIAL SENSITIVE

**Yarra Heritage - Tree
Impacts - Early
Bridge Works**

CRS: GDA 1994 MGA Zone 55
Export By: jessica.adams
Date of Export: 22/06/2026 6:12 PM

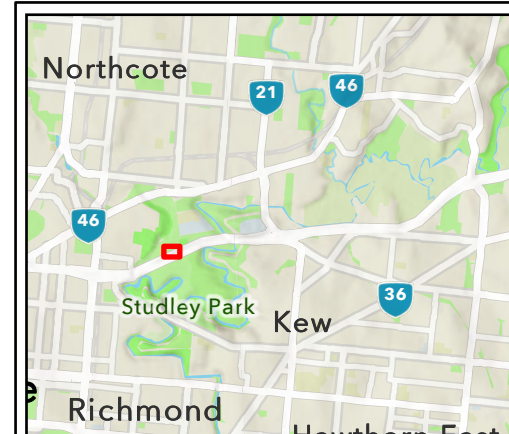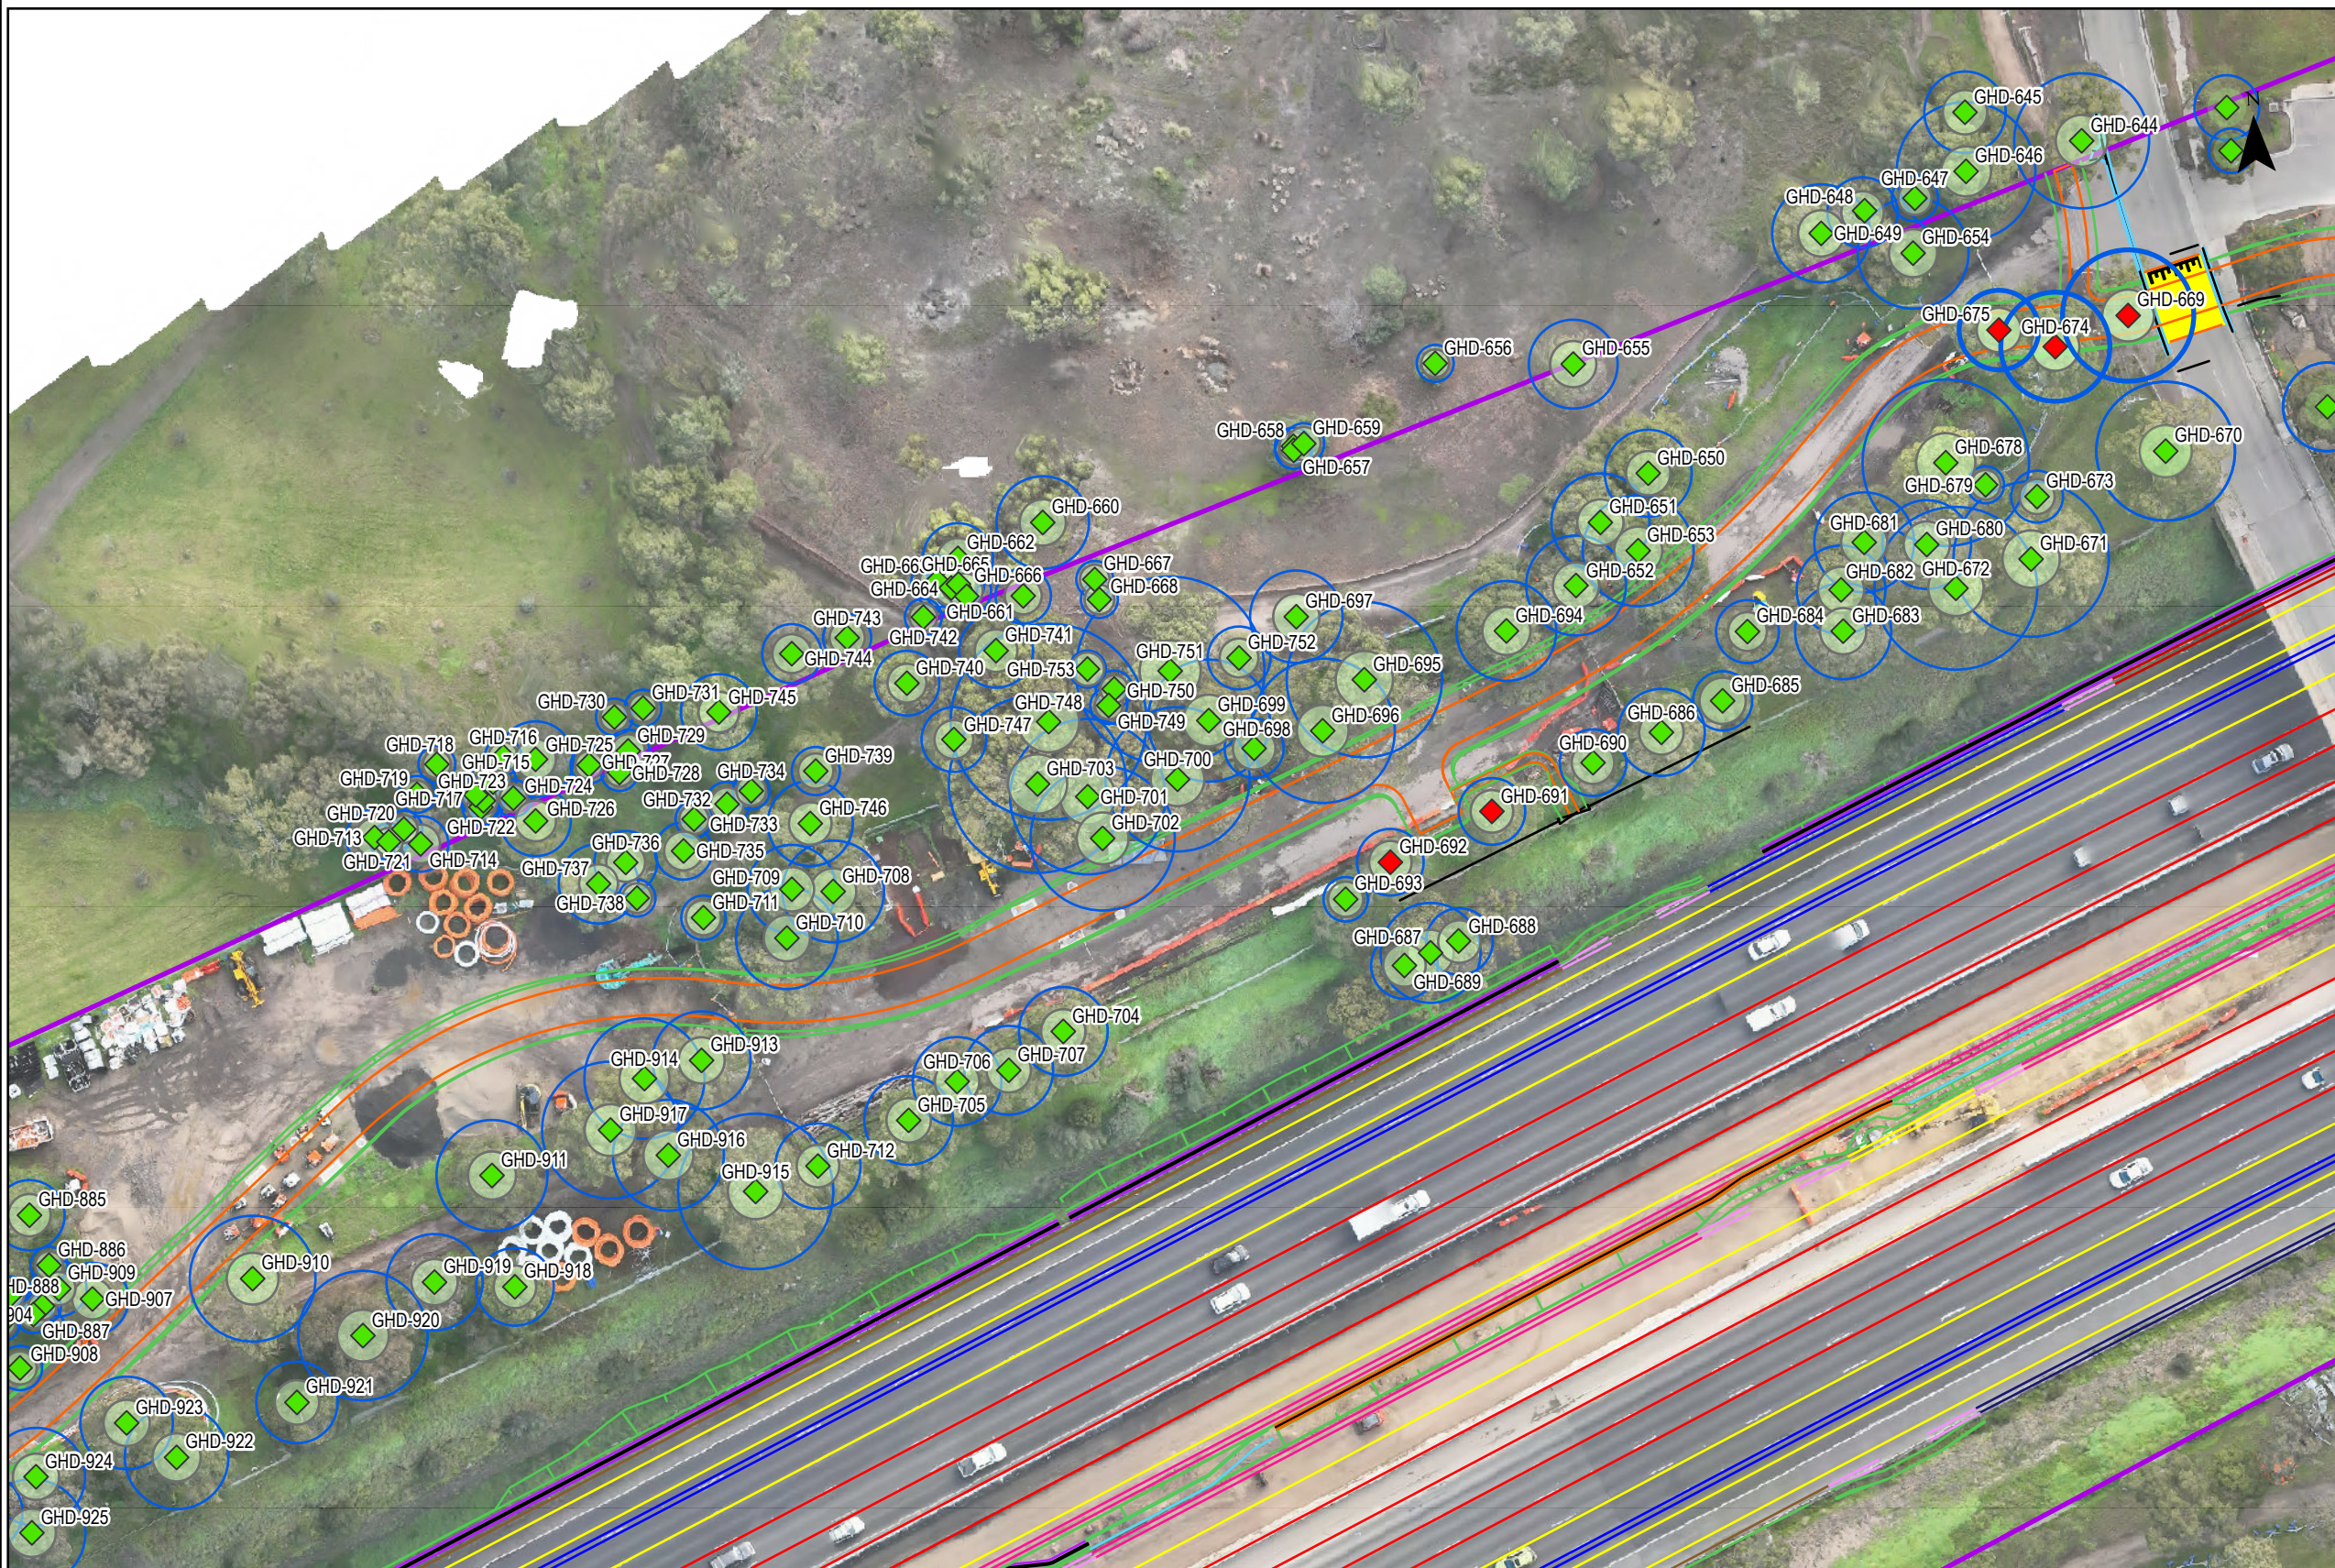

Legend

- Project Boundary
- Roadworks Design Line
- Roadworks Design Area
- Yarra_HERITAGE3_status

Category

- Removed
- Retained

- Yarra_HERITAGE3_SRZ2
- Yarra_HERITAGE3_NRZ

0 20 40 60 m

Scale: 1:749



Eastern Freeway
Hoddle to Burke Alliance

Yarra Heritage - Tree Impacts - SUP Works



CRS: GDA 1994 MGA Zone 55

Export By: jessica.adams


Date of Export: 24/06/2026 5:05 PM

This map is shown for reference purpose only.
EHBA provides this information 'as is' with the
understanding
that it is not guaranteed to be accurate, current or
otherwise reliable.

OFFICIAL SENSITIVE

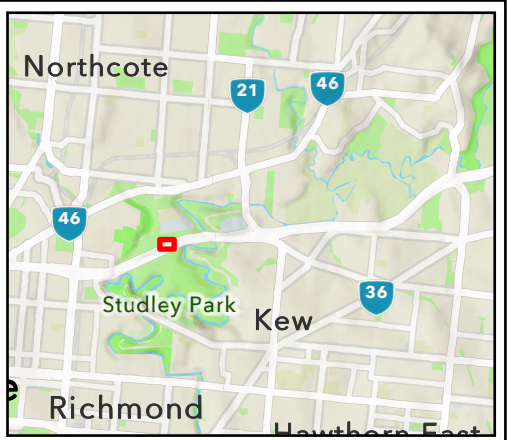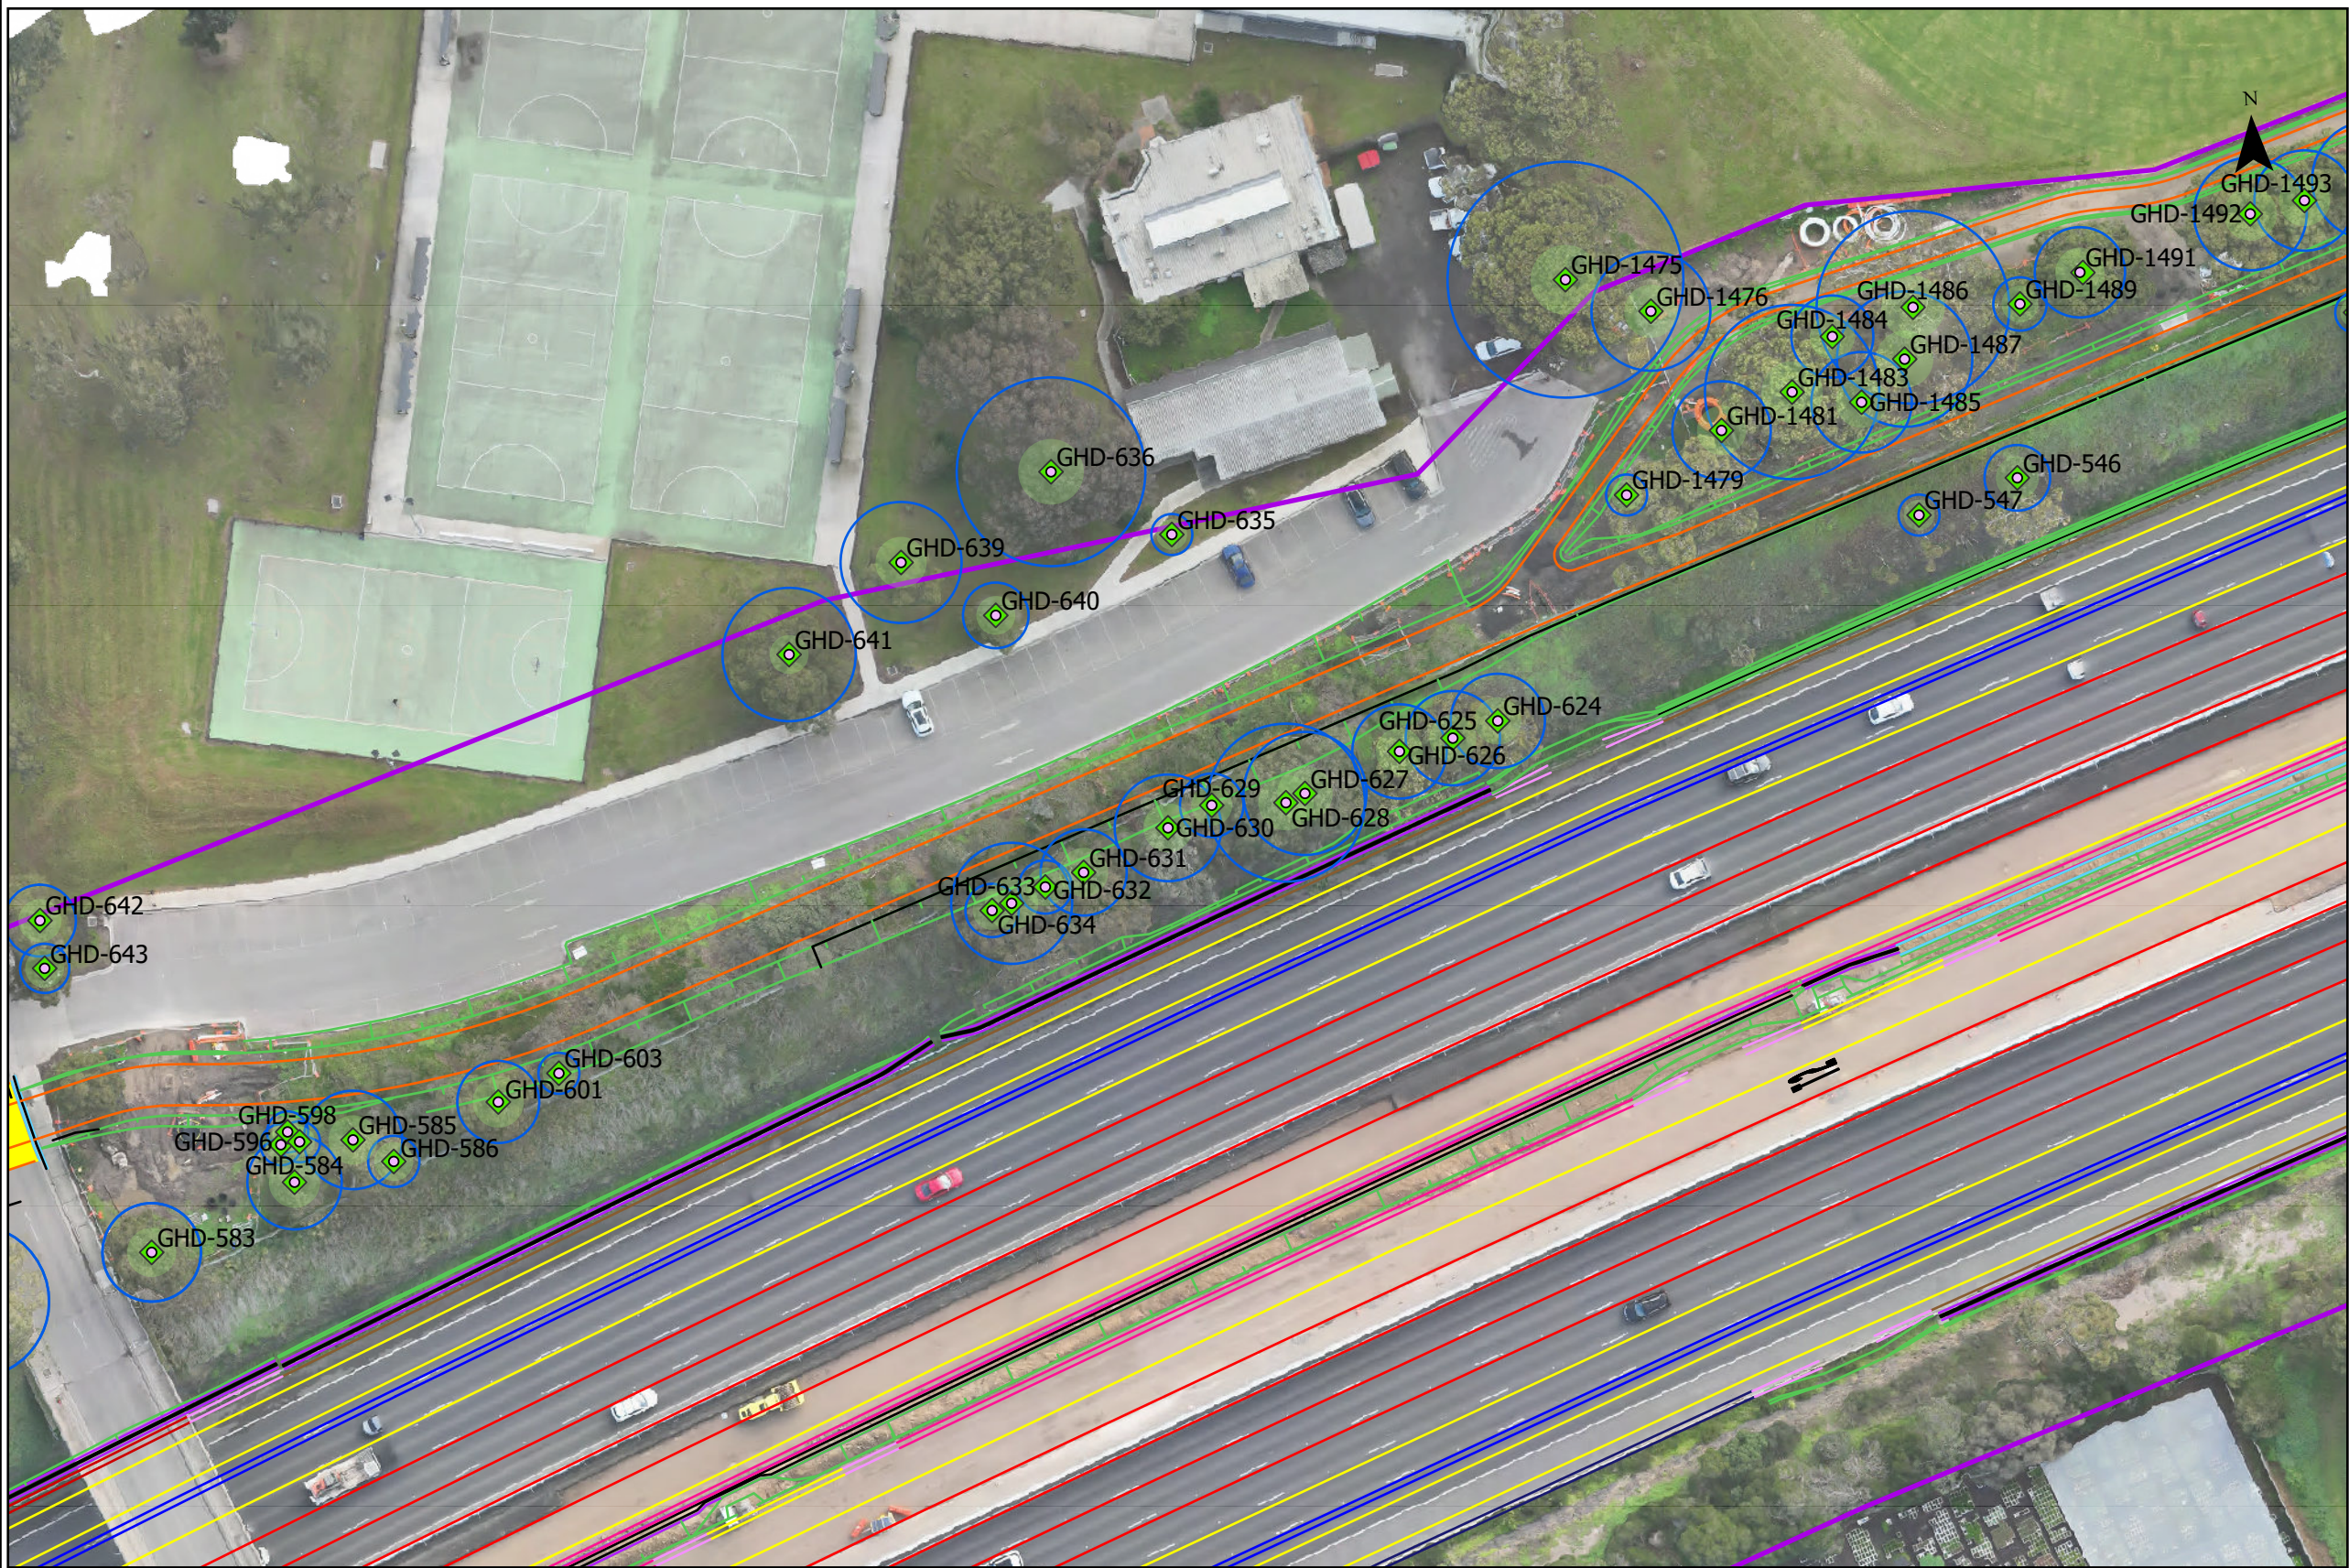

- Legend**
- Project Boundary
 - Roadworks Design Line
 - Roadworks Design Area
 - Yarra_HERITAGE3_status
 - Category
 - Retained
 - Yarra_HERITAGE3_nrz
 - Yarra_HERITAGE3_srz

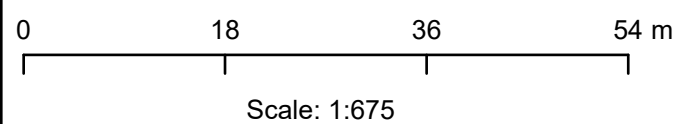

This map is shown for reference purpose only. EHBA provides this information 'as is' with the understanding that it is not guaranteed to be accurate, current or otherwise reliable.





Eastern Freeway
Hoddle to Burke Alliance

OFFICIAL SENSITIVE

**Yarra Heritage - Tree
Impacts - SUP
Works**

CRS: GDA 1994 MGA Zone 55
Export By: jessica.adams
Date of Export: 24/06/2026 5:14 PM

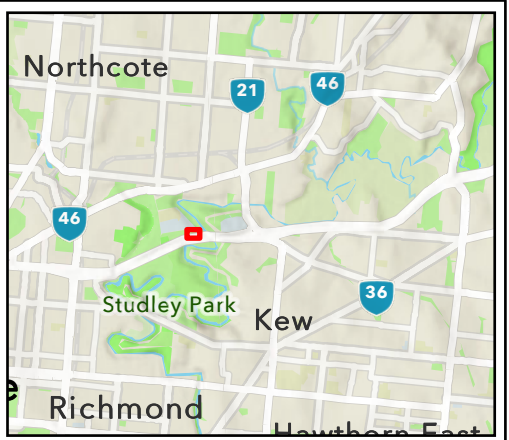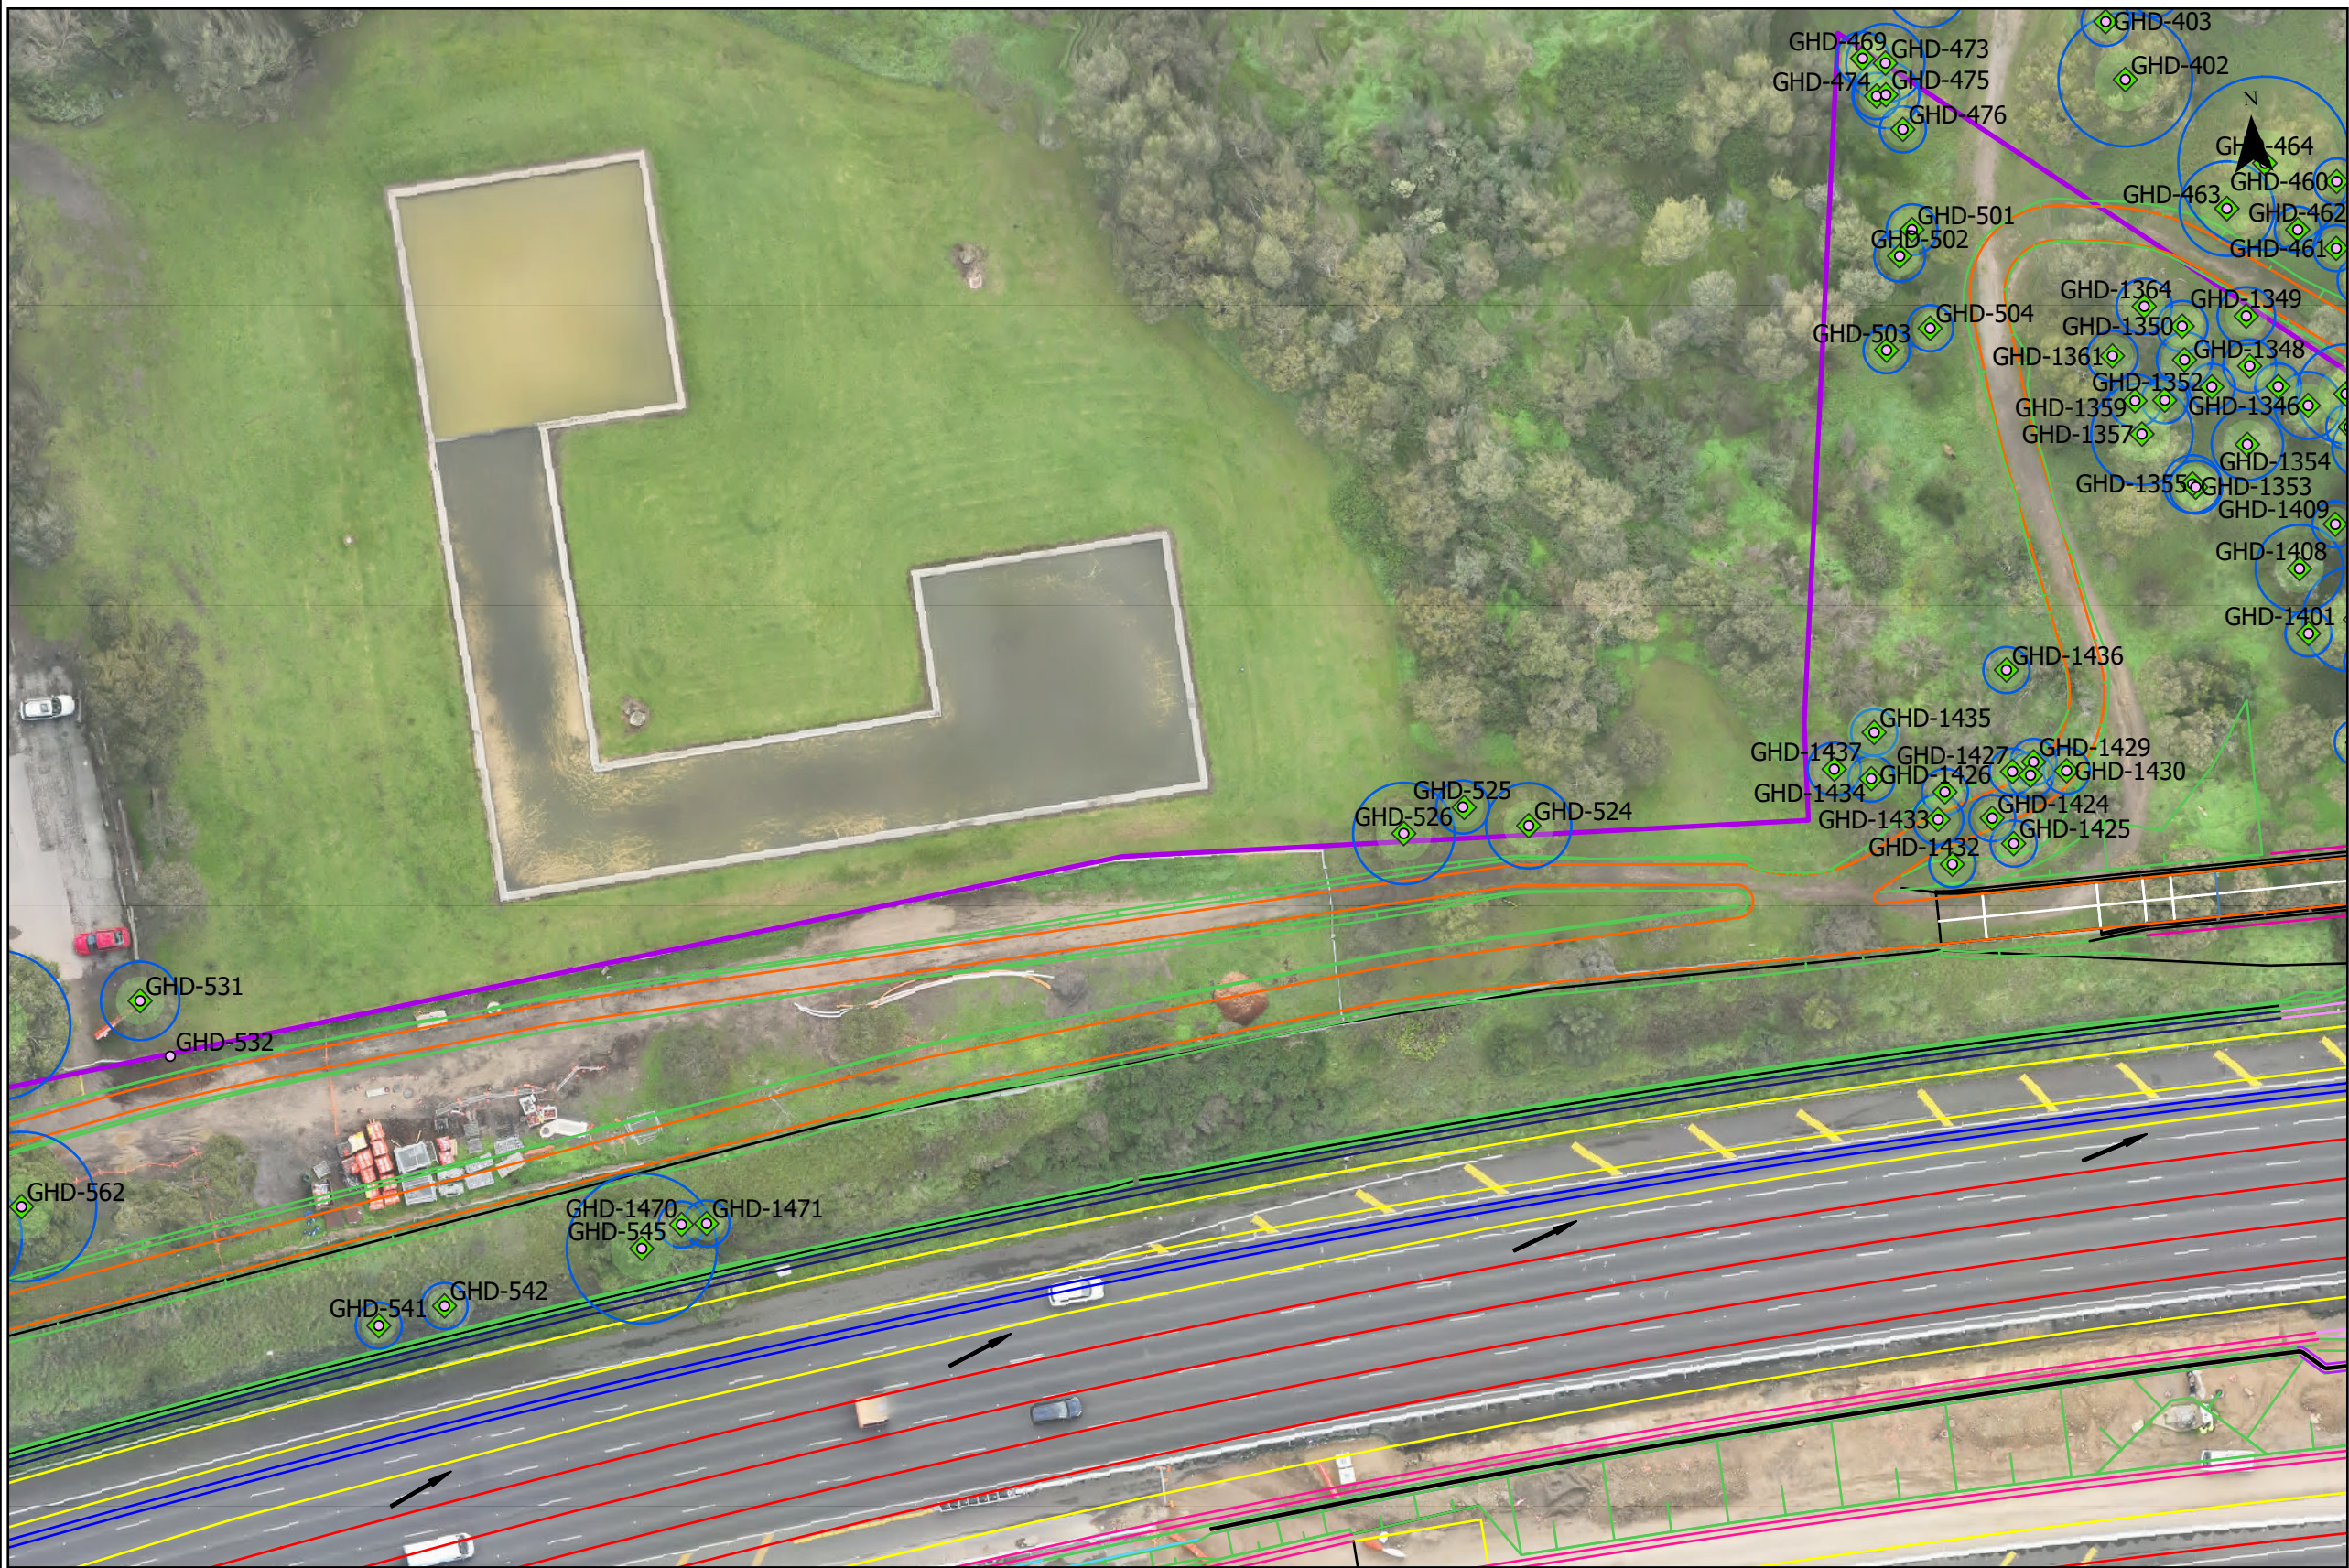

- Legend**
- Project Boundary
 - Roadworks Design Line
 - Roadworks Design Area
 - Bridges - SUP Design Line
 - Yarra_HERITAGE3_status
 - Category
 - Removed
 - Retained
 - Yarra_HERITAGE3_nrz

0 16 32 48 m
Scale: 1:600




Eastern Freeway
Hoddle to Burke Alliance

OFFICIAL SENSITIVE

**Yarra Heritage - Tree
Impacts - SUP
Works**

CRS: GDA 1994 MGA Zone 55
Export By: jessica.adams
Date of Export: 24/06/2026 5:09 PM

This map is shown for reference purpose only.
EHBA provides this information 'as is' with the
understanding
that it is not guaranteed to be accurate, current or
otherwise reliable.

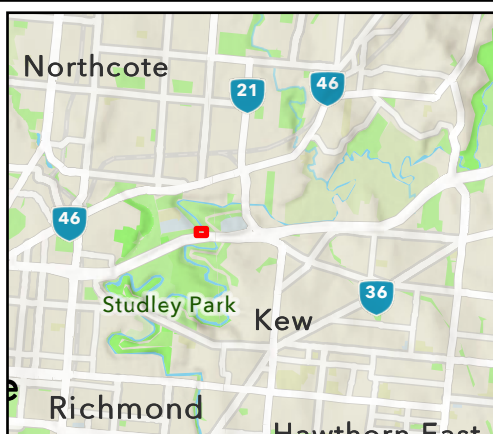

Legend

- Project Boundary
- Roadworks Design Line
- Roadworks Design Area
- Bridges - SUP Design Line

Yarra_HERITAGE3_status
Category

- Retained
- Yarra_HERITAGE3_nrz

0 13 25 38 m

Scale: 1:475

BIG BUILD

EASTERN FREEWAY

Eastern Freeway

Hoddle to Burke Alliance

Yarra Heritage - Tree Impacts - SUP Works

CRS: GDA 1994 MGA Zone 55



Export By: jessica.adams

Date of Export: 24/06/2026 5:10 PM

OFFICIAL SENSITIVE

This map is shown for reference purpose only. EHBA provides this information 'as is' with the understanding that it is not guaranteed to be accurate, current or otherwise reliable.

Significant
benching required
due to depth of
drainage works

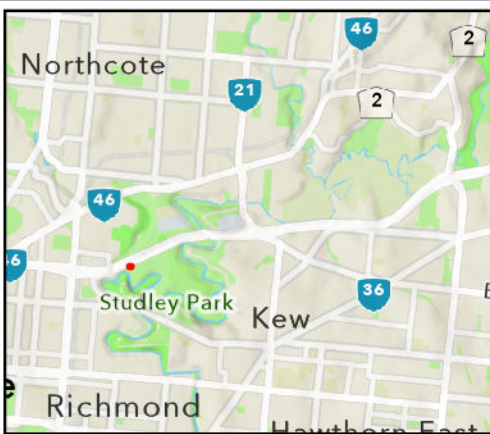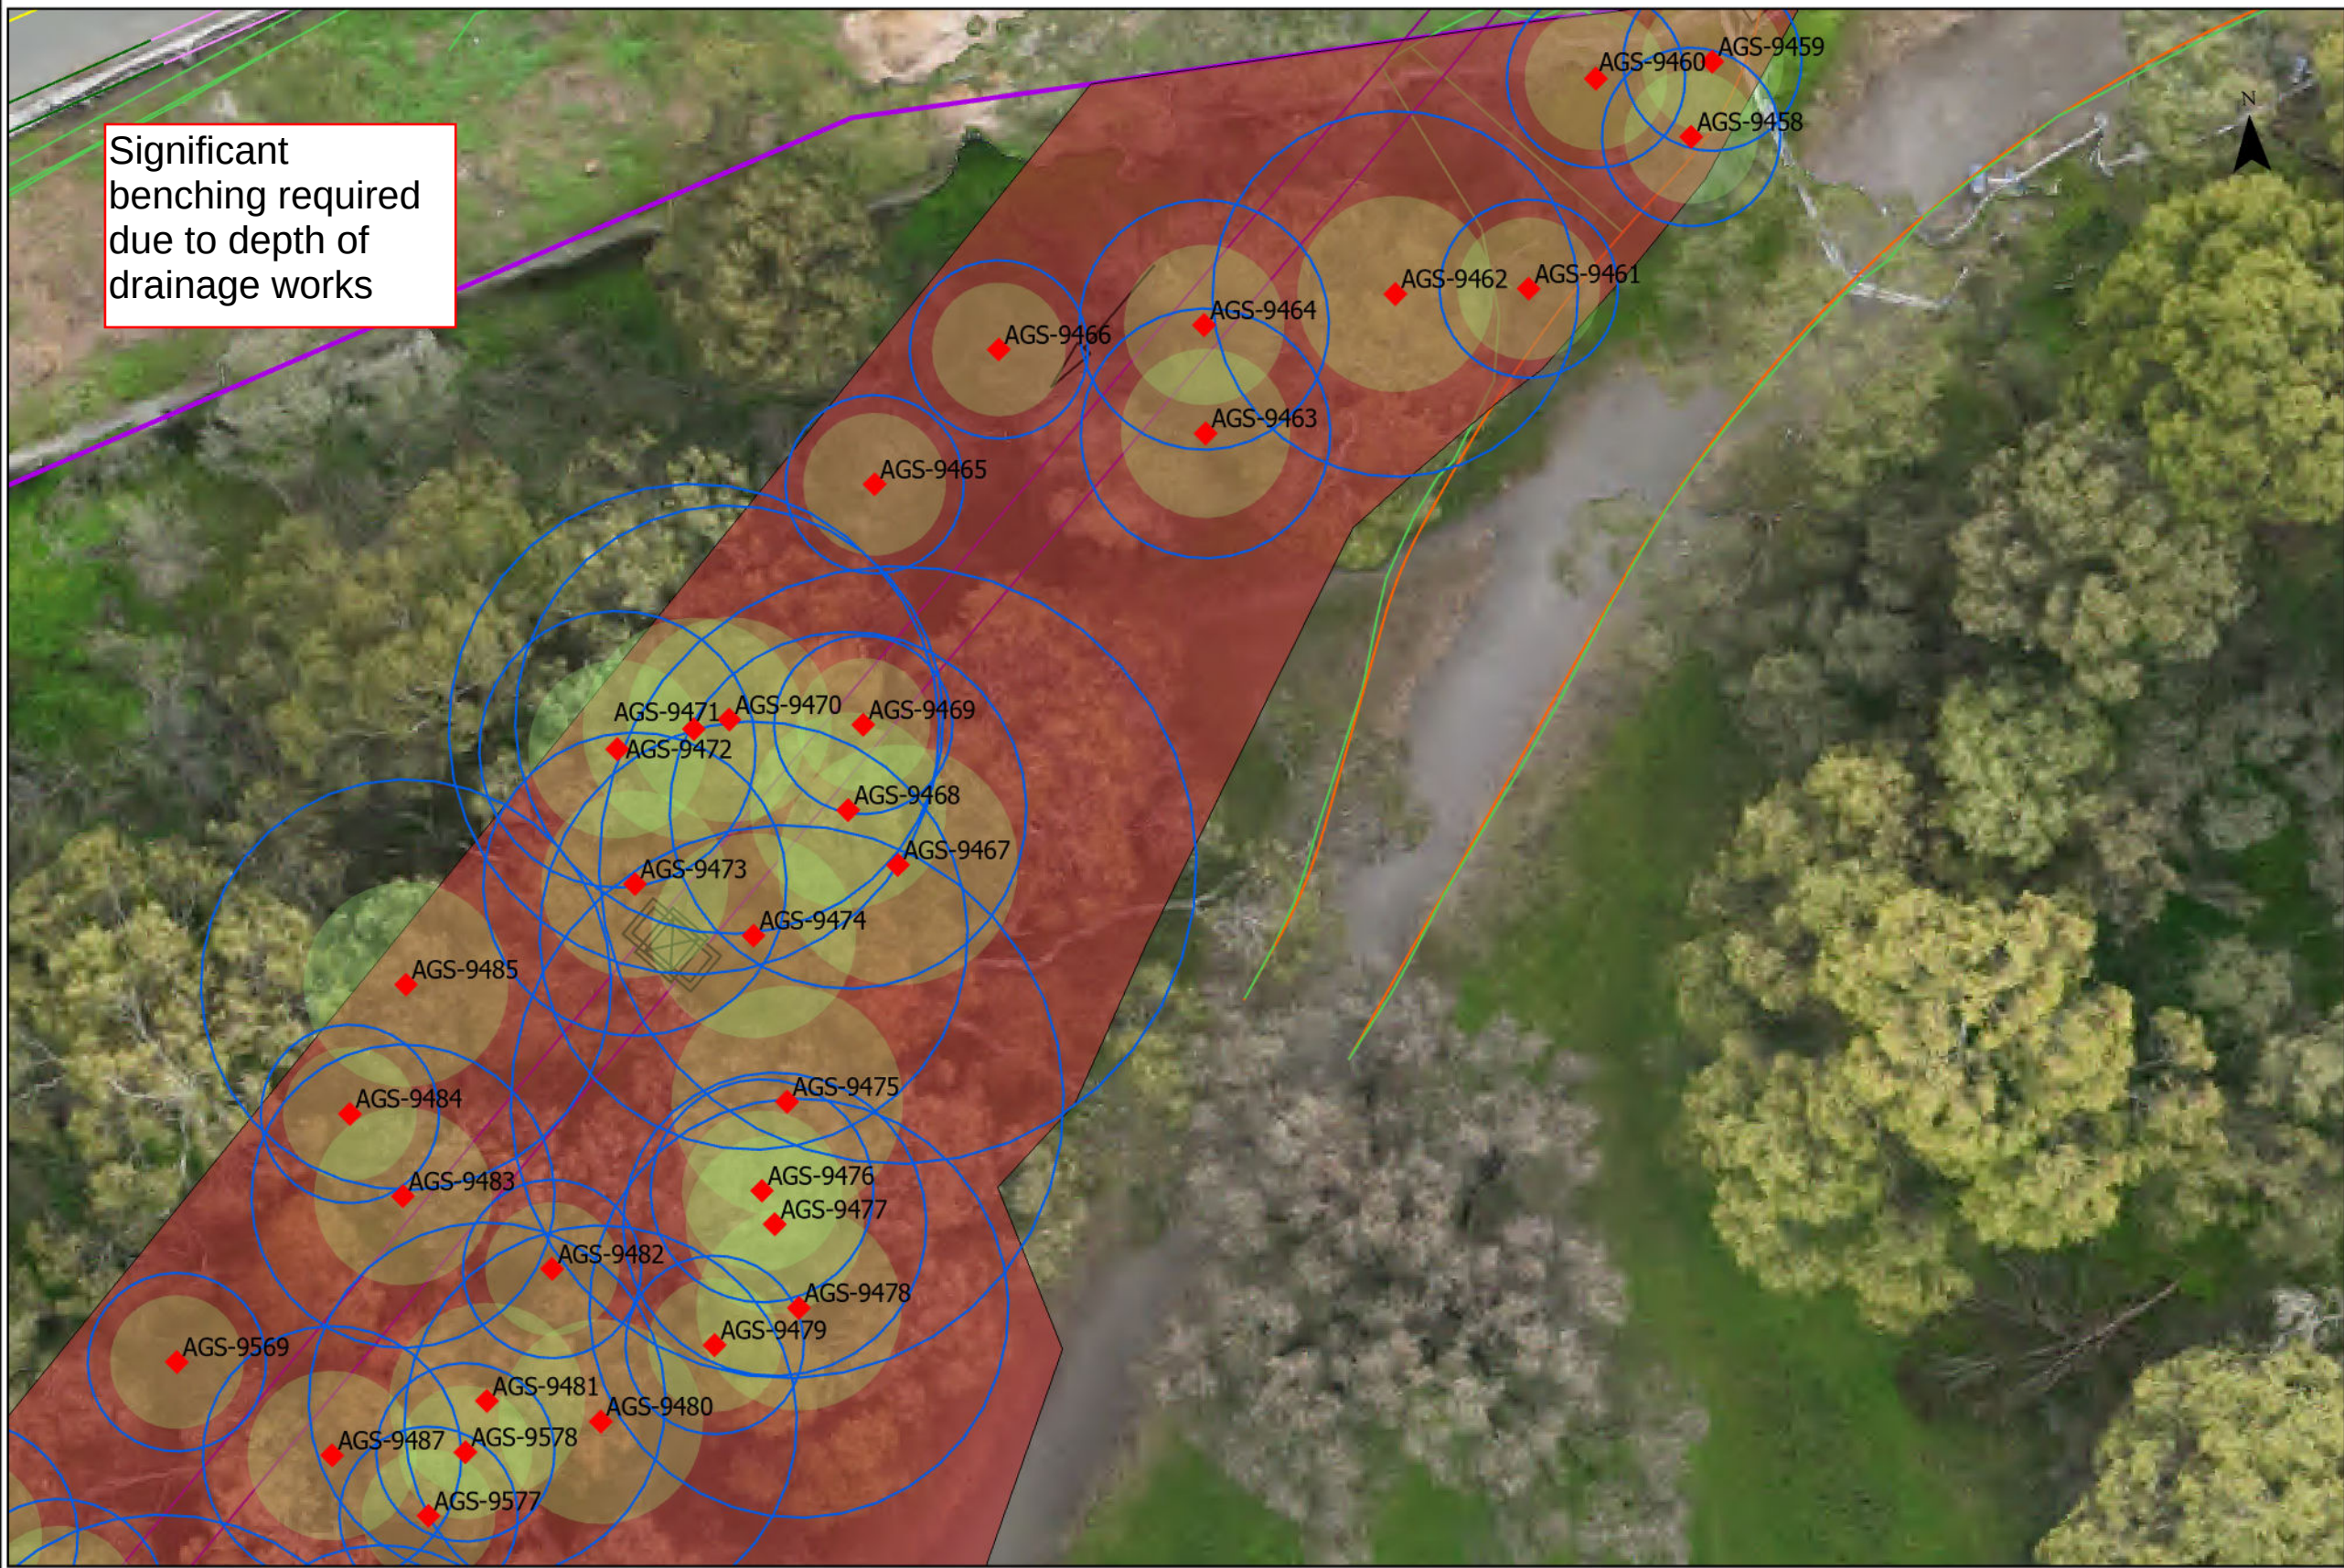

- Legend**
- Project Boundary
 - Drainage Design Line
 - Roadworks Design Line
 - NVR_Map_Data_WJ_Cox
 - WJ_COX_Status
 - Status
 - Remove
 - WJ_COX
 - NRZ_WJ_COX
 - SRZ_WJ_COX
 - WJ_NATIVE_REMOVAL

0 4.1 8.3 12 m
Scale: 1:155



Eastern Freeway
Hoddle to Burke Alliance


WJ Cox - Tree impacts

CRS: GDA 1994 MGA Zone 55
Export By: jessica.adams
Date of Export: 10/06/2026 5:07 PM

OFFICIAL SENSITIVE


This map is shown for reference purpose only.
EHBA provides this information 'as is' with the
understanding
that it is not guaranteed to be accurate, current or
otherwise reliable.

Significant
benching required
due to depth of
drainage works

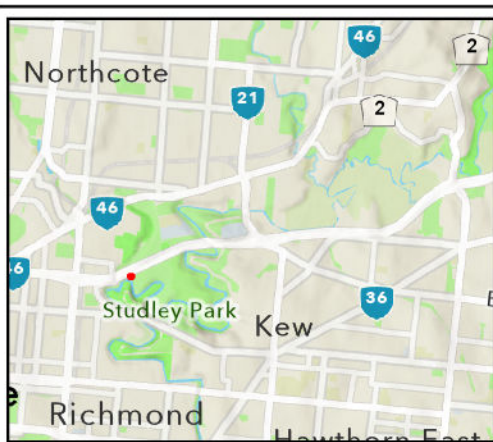

Legend

- Drainage Design Line
- NVR_Map_Data_WJ_Cox
- WJ_COX_Status
- Status
- ◆ Remove
- WJ_COX
- NRZ_WJ_COX
- SRZ_WJ_COX
- WJ_NATIVE_REMOVAL

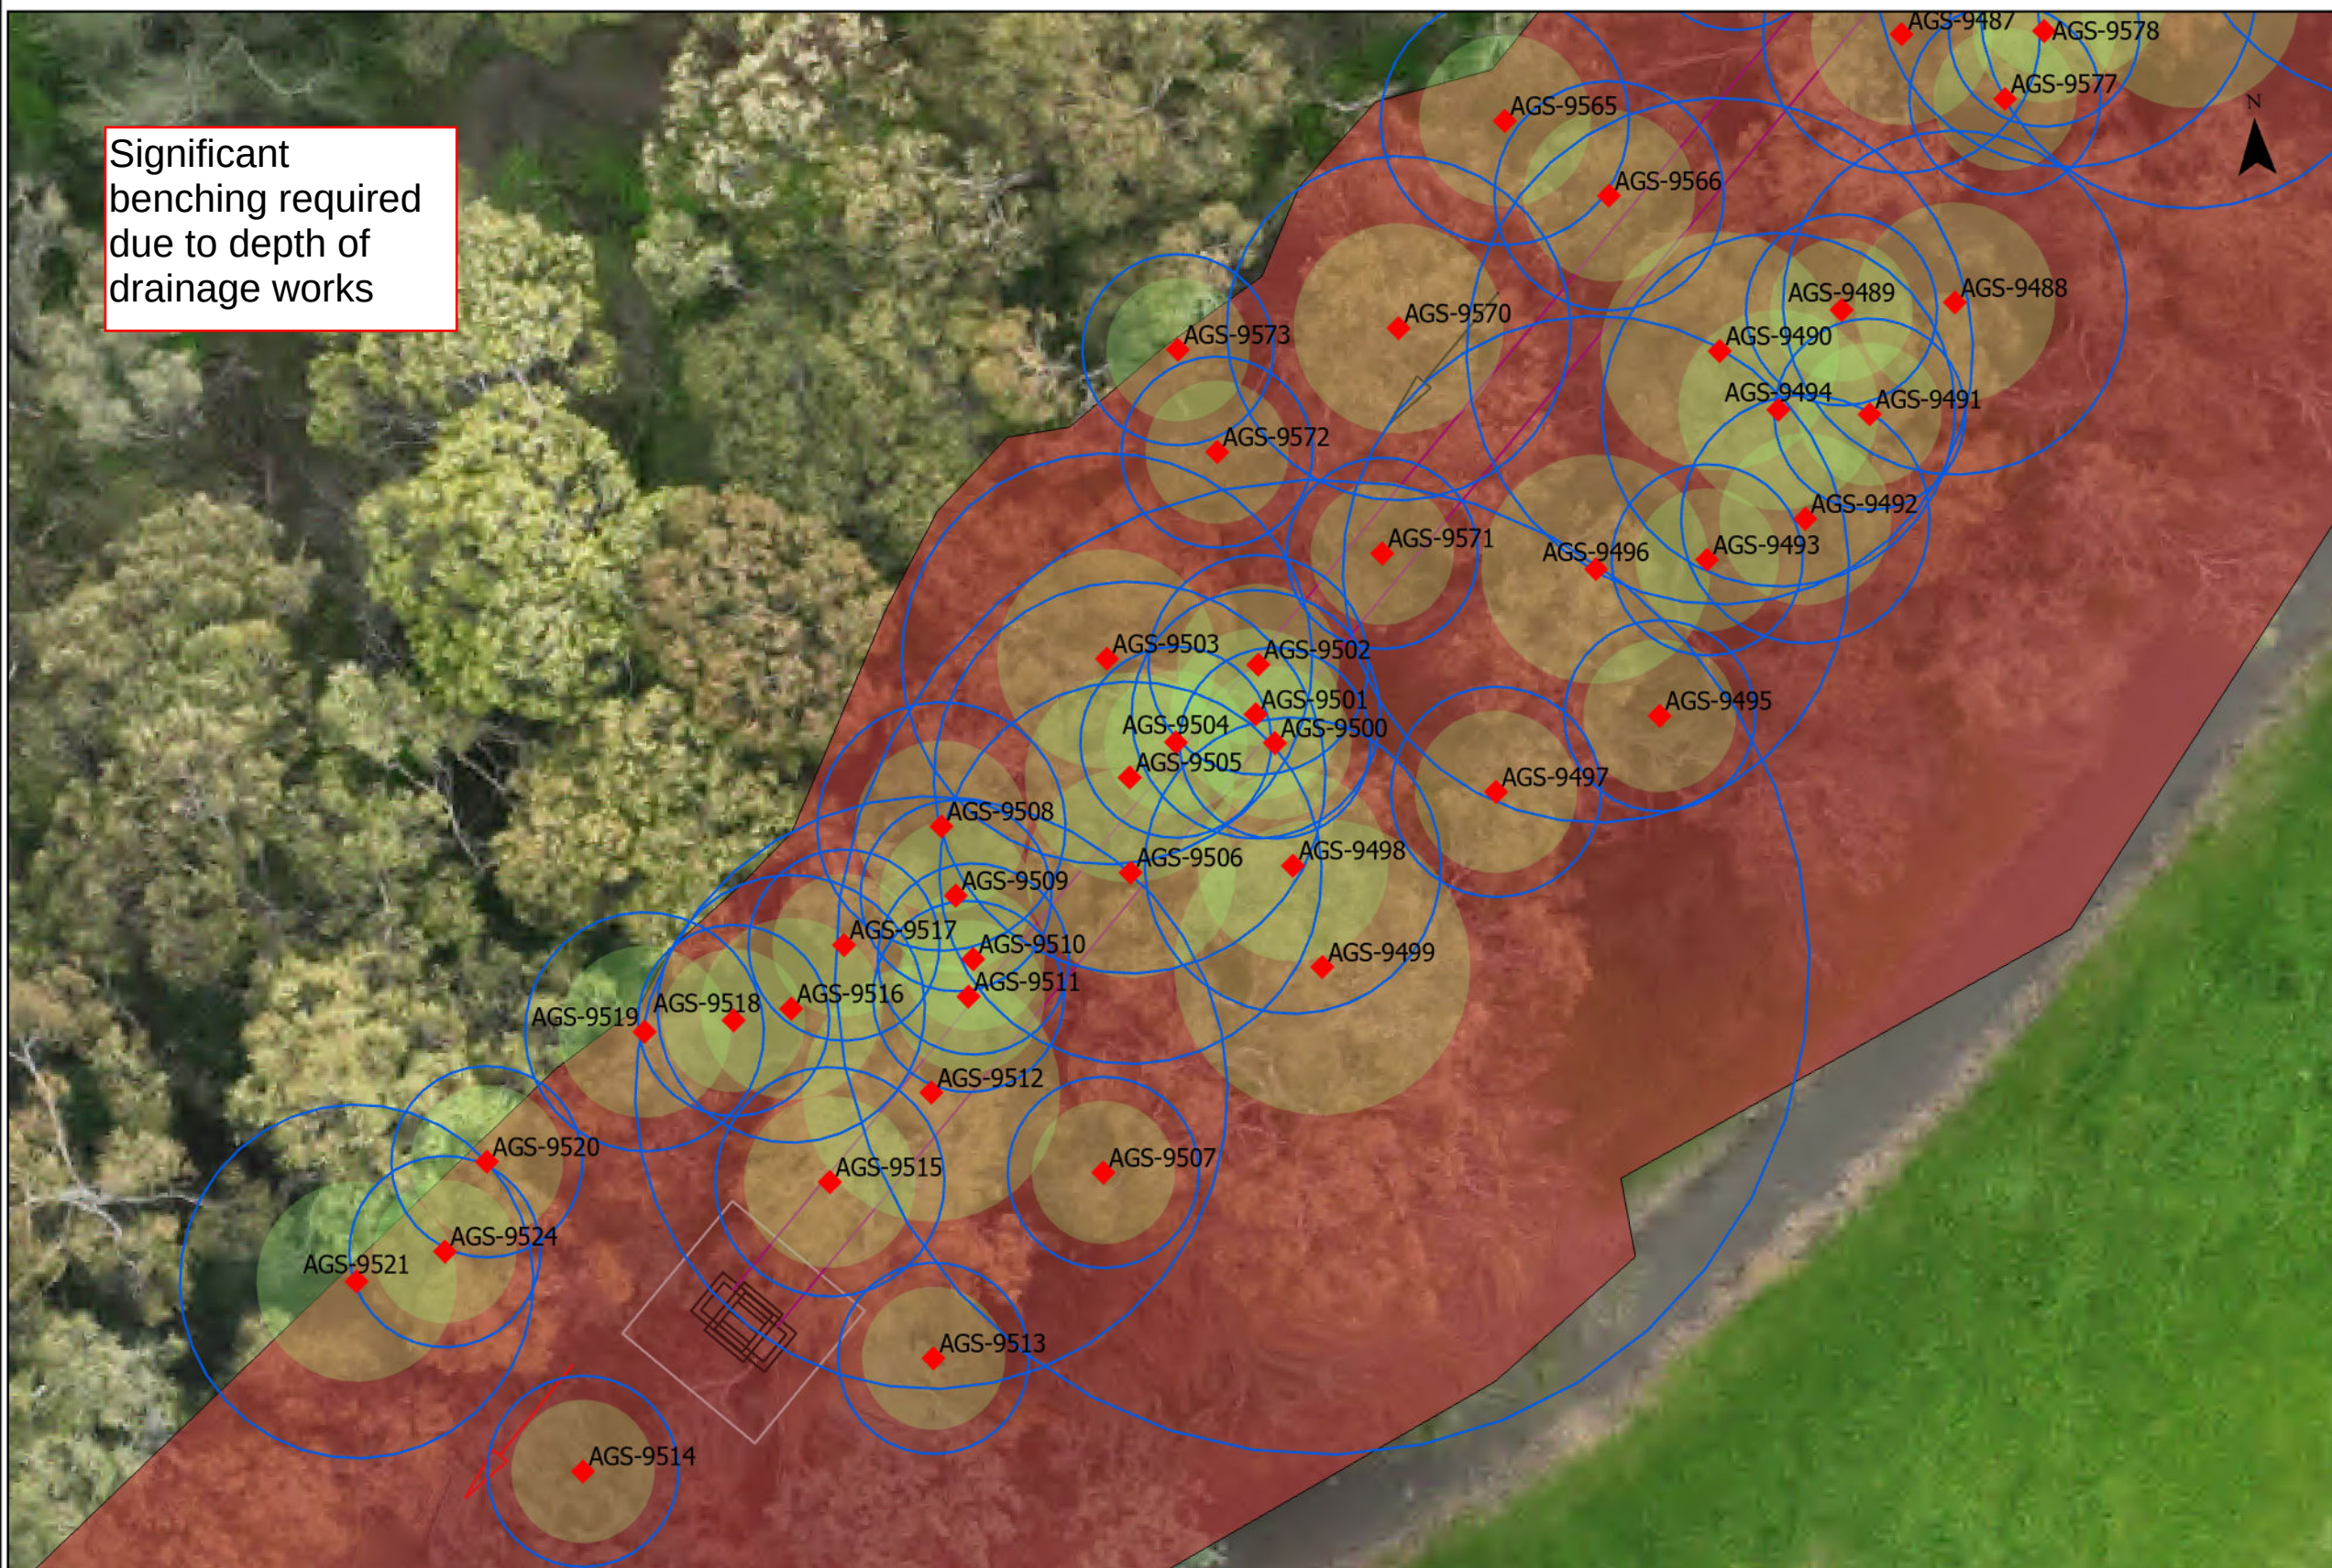

0 3.9 7.7 12 m

Scale: 1:145

This map is shown for reference purpose only.
EHBA provides this information 'as is' with the understanding
that it is not guaranteed to be accurate, current or
otherwise reliable.



Eastern Freeway

OFFICIAL SENSITIVE



WJ Cox - Tree impacts

CRS: GDA 1994 MGA Zone 55

Export By: jessica.adams


Date of Export: 10/06/2026 5:08 PM

Significant
benching required
due to depth of
drainage works

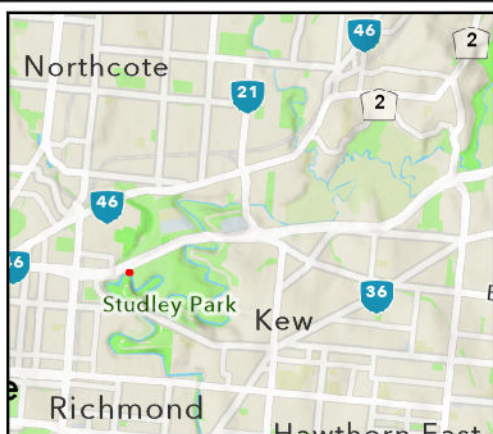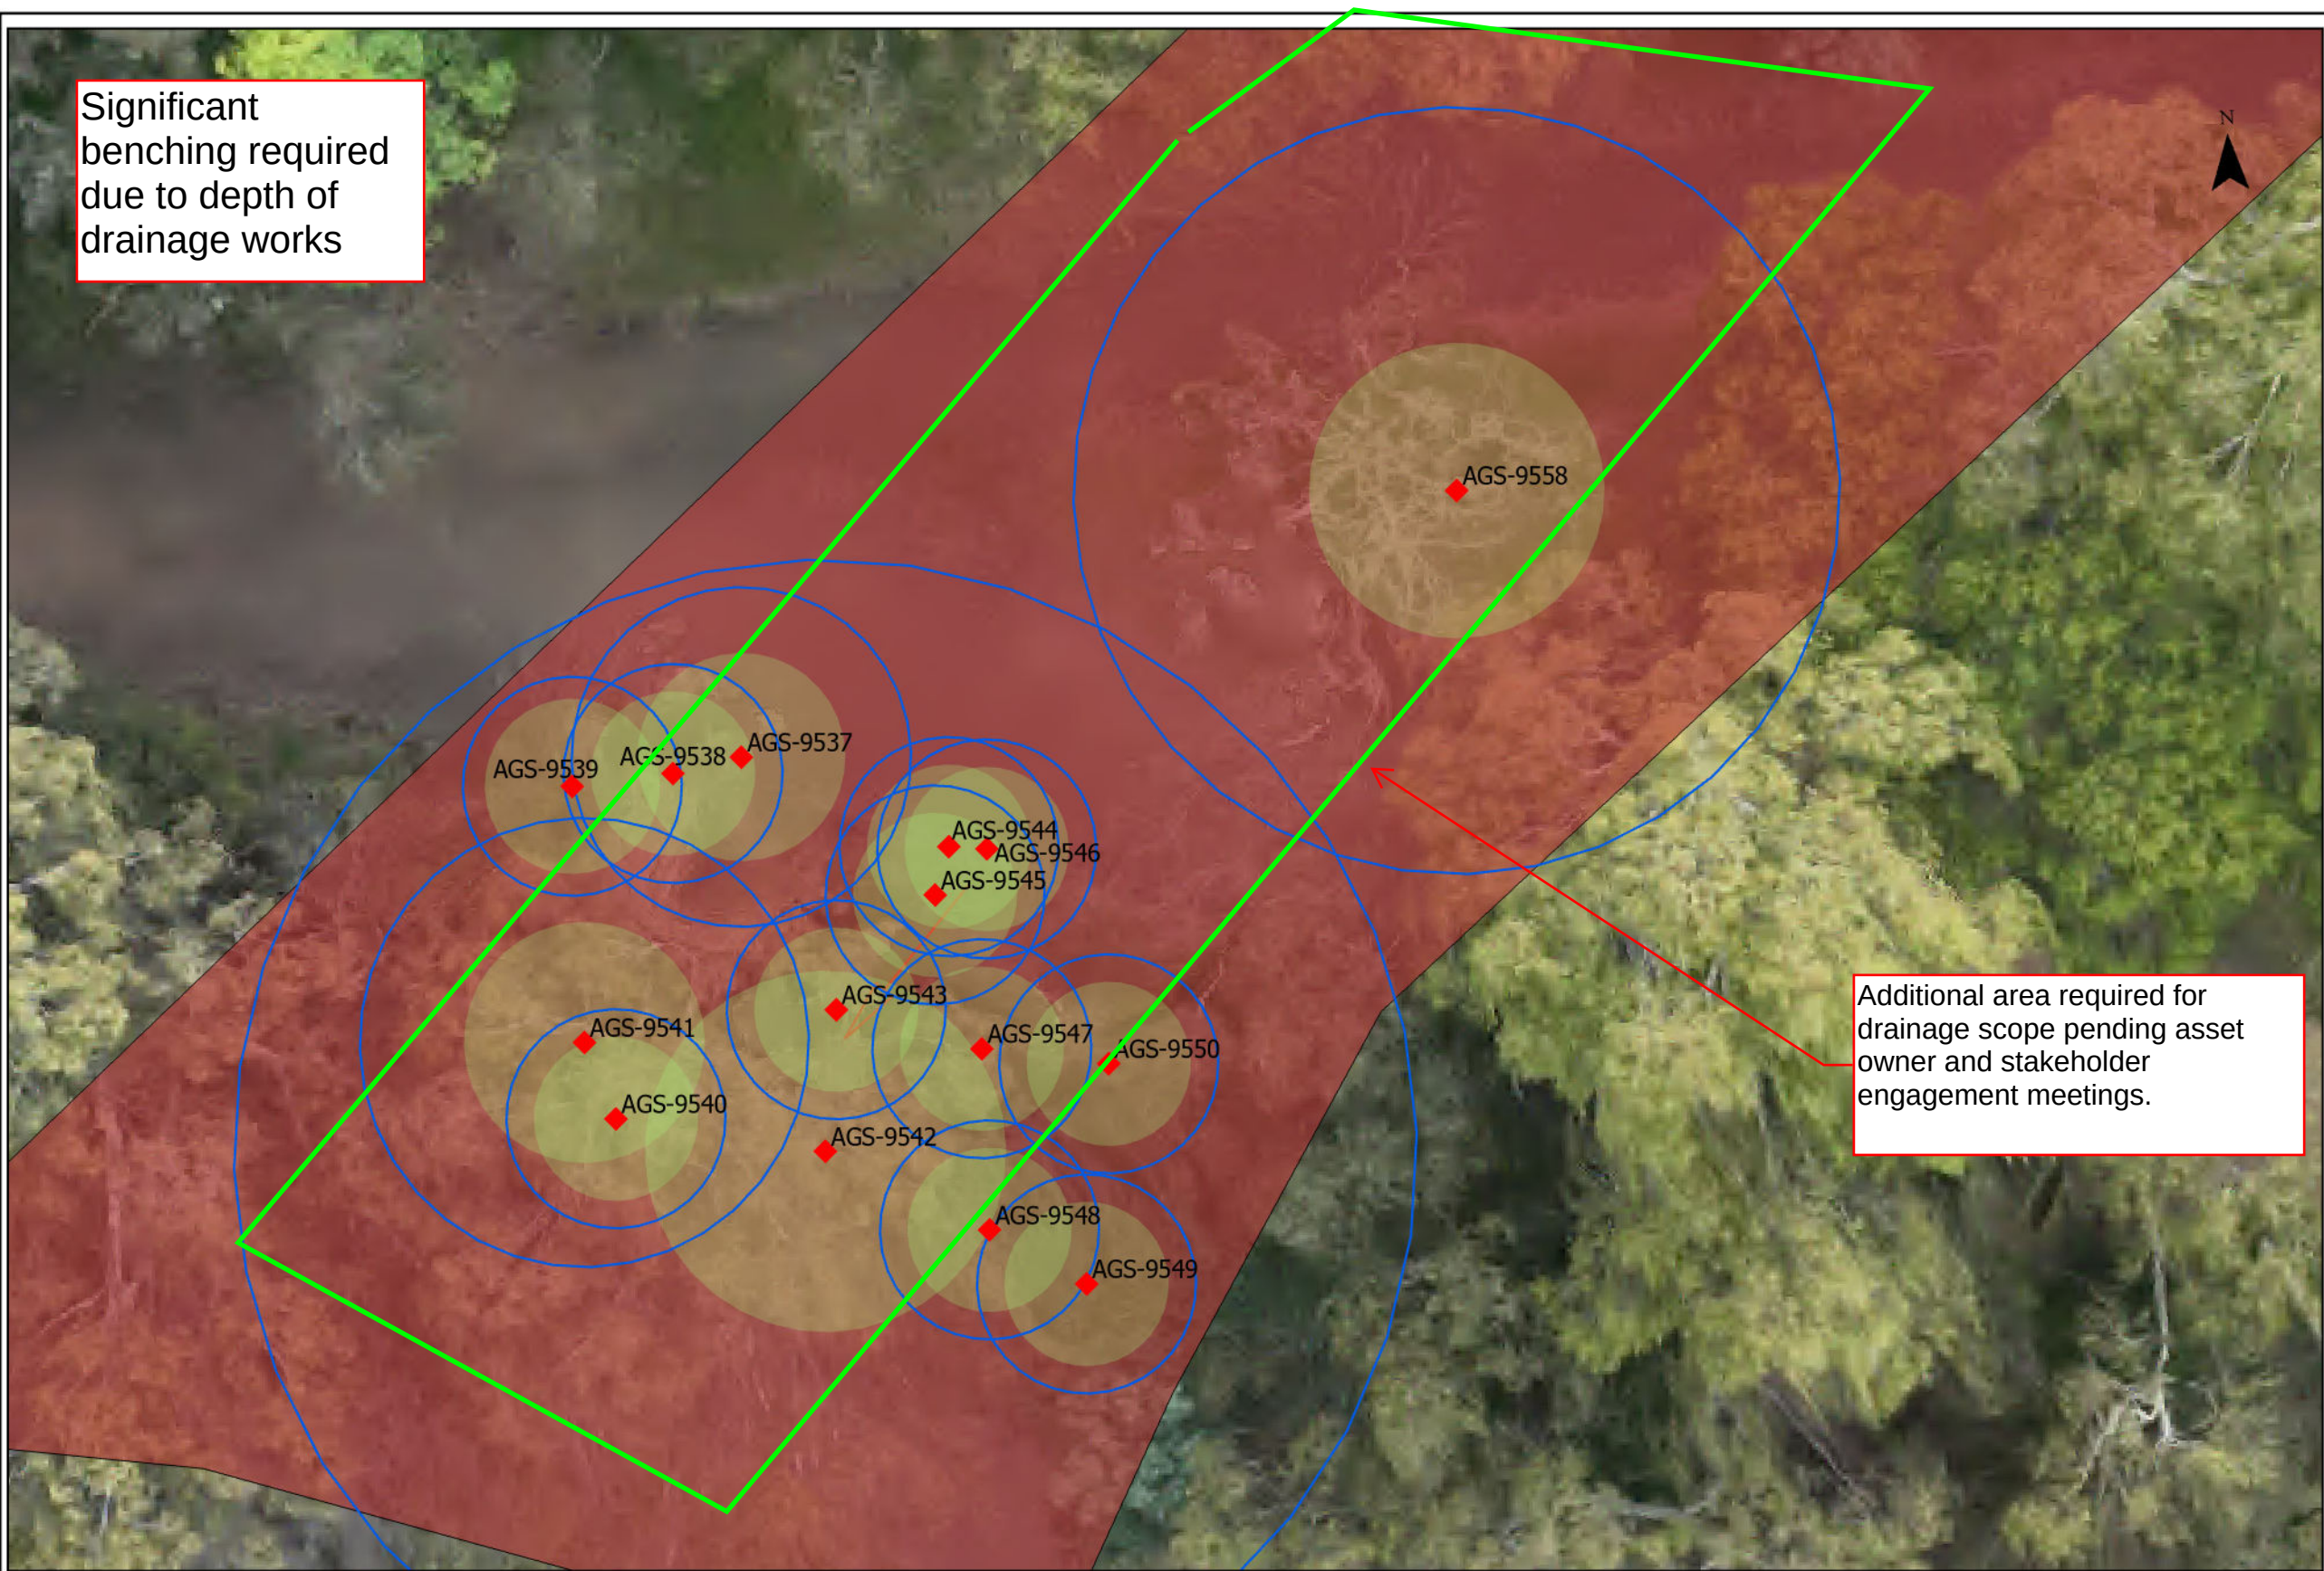

- Legend**
- Drainage Design Line
 - NVR_Map_Data_WJ_Cox
 - WJ_COX_Status
 - Status
 - Remove
 - WJ_COX
 - NRZ_WJ_COX
 - SRZ_WJ_COX
 - WJ_NATIVE_REMOVAL

Additional area required for
drainage scope pending asset
owner and stakeholder
engagement meetings.

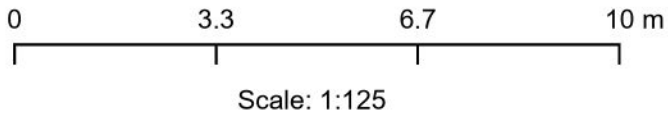

Eastern Freeway
Hoddle to Burke Alliance

OFFICIAL SENSITIVE

WJ Cox - Tree impacts

CRS: GDA 1994 MGA Zone 55
Export By: jessica.adams
Date of Export: 10/06/2026 5:10 PM

This map is shown for reference purpose only.
EHBA provides this information 'as is' with the
understanding
that it is not guaranteed to be accurate, current or
otherwise reliable.

Appendix G. *List of trees to be removed and rationale*

SUP works tree removals

ID	Common Name	Species	Origin	Height (m)	Width (m)	Structure	Maturity	Health	Arborist Value	X	Y	Retained/Removed	Rationale
GHD-669	Spotted Gum	Corymbia maculata	Victoria	20	16	Fair	Mature	Fair	High	324721.7018	5815389.185	Removed	Impact with SUP design
GHD-674	Spotted Gum	Corymbia maculata	Victoria	17	12	Fair-good	Semi-mature	Fair-good	Moderate	324714.2592	5815385.953	Removed	Impact with SUP design
GHD-675	Spotted Gum	Corymbia maculata	Victoria	15	9	Fair-good	Semi-mature	Fair-good	Moderate	324707.9243	5815387.898	Removed	Impact with SUP design
GHD-691	Spotted Gum	Corymbia maculata	Victoria	10	7	Fair-good	Semi-mature	Fair-good	Moderate	324652.0406	5815339.399	Removed	Removal required for gantry maintenance track
GHD-692	Spotted Gum	Corymbia maculata	Victoria	10	7	Fair-good	Semi-mature	Fair-good	Moderate	324640.8665	5815333.847	Removed	Removal required for gantry maintenance track


Drainage Outfall works tree removals

ID	Common Name	Species	Origin	Height (m)	Width (m)	Structure	Maturity	Health	Arborist Value	X	Y	No of Trees	Retained/Removed	Rationale
AGS-6298	Giant Honey Myrtle	Melaleuca armillaris	Victorian	5	5	Good	Mature	Good	Low	324302.2421	5815073.055	1	Removed	Removal required due to drainage alignmnet and pipe jacking platform works
AGS-9460	Drooping She-oak	Allocasuarina verticillata	Melbourne	5	4	Fair	Mature	Poor	Low	324301.733	5815067.932	1	Removed	Immediately adjacent to drainage works and will not remain viable
AGS-9462	Yellow Box	Eucalyptus melliodora	Melbourne	16	8	Fair	Mature	Fair	Moderate	324297.0846	5815063.252	1	Removed	In footprint of drainage
AGS-9463	Yellow Box	Eucalyptus melliodora	Melbourne	10	3	Good	Mature	Fair	Moderate	324292.7349	5815060.262	1	Removed	In footprint of drainage
AGS-9464	Drooping She-oak	Allocasuarina verticillata	Melbourne	7	5	Fair	Mature	Poor	Low	324292.7799	5815062.693	1	Removed	Within footprint of drainage works
AGS-9465	Drooping She-oak	Allocasuarina verticillata	Melbourne	6	5	Fair	Mature	Poor	Low	324285.2838	5815059.355	1	Removed	In footprint of drainage
AGS-9466	Sweet Bursaria	Bursaria spinosa	Melbourne	3	3	Good	Mature	Good	Low	324288.1635	5815062.288	4	Removed	In footprint of drainage
AGS-9467	River Red Gum	Eucalyptus camaldulensis	Melbourne	10	8	Fair	Mature	Fair	Moderate	324285.5367	5815050.811	1	Removed	In footprint of drainage
AGS-9468	River Red Gum	Eucalyptus camaldulensis	Melbourne	11	9	Fair	Mature	Fair	Moderate	324284.4615	5815052.072	1	Removed	Within footprint of drainage works
AGS-9469	Hickory Wattle	Acacia implexa	Melbourne	6	2	Fair	Semi Mature	Good	Low	324284.8613	5815053.973	1	Removed	Within footprint of drainage works
AGS-9470	River Red Gum	Eucalyptus camaldulensis	Melbourne	10	5	Fair	Mature	Fair	Moderate	324281.8616	5815054.185	1	Removed	Drainage earthworks will encroach SRZ
AGS-9471	River Red Gum	Eucalyptus camaldulensis	Melbourne	11	7	Fair	Mature	Fair	Moderate	324281.064	5815053.997	1	Removed	Drainage earthworks will encroach SRZ
AGS-9472	River Red Gum	Eucalyptus camaldulensis	Melbourne	7	4	Fair	Mature	Fair	Moderate	324279.3369	5815053.601	1	Removed	Immediately adjacent to drainage works and unlikely to remain viable
AGS-9473	River Red Gum	Eucalyptus camaldulensis	Melbourne	11	5	Good	Mature	Fair	Moderate	324279.6308	5815050.567	1	Removed	Within footprint of drainage works
AGS-9474	River Red Gum	Eucalyptus camaldulensis	Melbourne	12	8	Fair	Mature	Good	Moderate	324282.256	5815049.331	1	Removed	Within footprint of drainage works
AGS-9475	River Red Gum	Eucalyptus camaldulensis	Melbourne	13	10	Fair	Mature	Good	Moderate	324282.8909	5815045.589	1	Removed	Immediately adjacent to drainage works and will not remain viable
AGS-9481	Yellow Gum	Eucalyptus leucoxylon	Melbourne	11	5	Fair	Mature	Good	Moderate	324275.9555	5815039.097	1	Removed	In footprint of drainage
AGS-9482	Yellow Gum	Eucalyptus leucoxylon	Melbourne	4	2	Fair	Immature	Poor	Low	324277.5055	5815042.007	1	Removed	In footprint of drainage
AGS-9483	Yellow Gum	Eucalyptus leucoxylon	Melbourne	12	5	Fair	Mature	Fair	Moderate	324274.2178	5815043.743	1	Removed	Within footprint of drainage works
AGS-9484	Hickory Wattle	Acacia implexa	Melbourne	3	1	Good	Immature	Good	Low	324273.0852	5815045.622	5	Removed	In footprint of drainage
AGS-9485	Yellow Gum	Eucalyptus leucoxylon	Melbourne	10	7	Fair	Mature	Fair	Moderate	324274.4337	5815048.48	1	Removed	Immediately adjacent to drainage works and unlikely to remain viable
AGS-9487	River Red Gum	Eucalyptus camaldulensis	Melbourne	16	6	Good	Mature	Fair	Moderate	324272.4467	5815037.985	1	Removed	Within footprint of drainage works
AGS-9489	River Red Gum	Eucalyptus camaldulensis	Melbourne	8	2	Good	Immature	Good	Low	324271.0096	5815032.265	1	Removed	Immediately adjacent to drainage works and will not remain viable
AGS-9490	River Red Gum	Eucalyptus camaldulensis	Melbourne	15	8	Fair	Mature	Good	Moderate	324268.4363	5815031.484	1	Removed	In footprint of drainage
AGS-9494	Yellow Gum	Eucalyptus leucoxylon	Melbourne	9	5	Poor	Mature	Fair	Moderate	324269.6261	5815030.219	1	Removed	Immediately adjacent to drainage works and will not remain viable
AGS-9496	Yellow Gum	Eucalyptus leucoxylon	Melbourne	14	8	Fair	Mature	Fair	Moderate	324265.7041	5815027.006	1	Removed	In footprint of drainage
AGS-9497	Gum Tree	Eucalyptus sp.	Australian	9	1	Poor	Overmature	Dead	Very low	324263.4676	5815022.418	1	Removed	Immediately adjacent to drainage works and will not remain viable
AGS-9498	Yellow Gum	Eucalyptus leucoxylon	Melbourne	9	6	Fair	Mature	Poor	Low	324259.1722	5815021.008	1	Removed	In footprint of drainage
AGS-9499	Yellow Gum	Eucalyptus leucoxylon	Melbourne	17	11	Fair	Mature	Fair	High	324259.7201	5815018.868	1	Removed	Immediately adjacent to drainage works and will not remain viable
AGS-9500	Yellow Gum	Eucalyptus leucoxylon	Melbourne	8	2	Good	Semi Mature	Fair	Low	324258.8794	5815023.582	1	Removed	Within footprint of drainage works
AGS-9501	Yellow Gum	Eucalyptus leucoxylon	Melbourne	10	4	Fair	Semi Mature	Fair	Low	324258.4963	5815024.196	1	Removed	Within footprint of drainage works
AGS-9502	Yellow Gum	Eucalyptus leucoxylon	Melbourne	13	2	Fair	Semi Mature	Fair	Low	324258.58	5815025.229	1	Removed	Within footprint of drainage works
AGS-9503	Yellow Gum	Eucalyptus leucoxylon	Melbourne	17	6	Fair	Mature	Good	Moderate	324255.4214	5815025.453	1	Removed	In footprint of drainage
AGS-9504	Sweet Bursaria	Bursaria spinosa	Melbourne	4	4	Good	Mature	Good	Low	324256.8074	5815023.665	1	Removed	Within footprint of drainage works
AGS-9505	Yellow Gum	Eucalyptus leucoxylon	Melbourne	16	8	Fair	Mature	Good	Moderate	324255.8182	5815022.958	1	Removed	Within footprint of drainage works
AGS-9506	Yellow Gum	Eucalyptus leucoxylon	Melbourne	18	8	Fair	Mature	Fair	Moderate	324255.7727	5815020.966	1	Removed	Within footprint of drainage works
AGS-9507	Silver Wattle	Acacia dealbata	Melbourne	3	2	Good	Immature	Good	Low	324255.0076	5815014.719	8	Removed	In footprint of drainage
AGS-9508	River Red Gum	Eucalyptus camaldulensis	Melbourne	18	7	Good	Mature	Fair	Moderate	324251.8468	5815022.059	1	Removed	Removed due to constructbility of the drainage line
AGS-9509	River Red Gum	Eucalyptus camaldulensis	Melbourne	9	4	Good	Semi Mature	Good	Low	324252.1069	5815020.603	1	Removed	Removed due to constructbility of the drainage line
AGS-9510	River Red Gum	Eucalyptus camaldulensis	Melbourne	5	2	Good	Immature	Good	Low	324252.4262	5815019.267	1	Removed	Within footprint of drainage works
AGS-9511	River Red Gum	Eucalyptus camaldulensis	Melbourne	16	4	Good	Mature	Good	Moderate	324252.3019	5815018.486	1	Removed	Within footprint of drainage works
AGS-9512	River Red Gum	Eucalyptus camaldulensis	Melbourne	20	9	Good	Mature	Good	High	324251.4634	5815016.5	1	Removed	Within footprint of drainage works
AGS-9515	River Red Gum	Eucalyptus camaldulensis	Melbourne	9	5	Fair	Mature	Fair	Moderate	324249.2818	5815014.701	1	Removed	In footprint of drainage
AGS-9516	River Red Gum	Eucalyptus camaldulensis	Melbourne	17	5	Good	Mature	Fair	Moderate	324248.5873	5815018.345	1	Removed	Immediately adjacent to drainage works and will not remain viable
AGS-9517	River Red Gum	Eucalyptus camaldulensis	Melbourne	6	2	Fair	Immature	Poor	Low	324249.7313	5815019.642	1	Removed	Immediately adjacent to drainage works and will not remain viable
AGS-9518	Silver Wattle	Acacia dealbata	Melbourne	3	2	Good	Immature	Good	Low	324247.376	5815018.139	8	Removed	Immediately adjacent to drainage works and will not remain viable
AGS-9565	Yellow Gum	Eucalyptus leucoxylon	Melbourne	13	5	Fair	Mature	Poor	Low	324264.0931	5815036.44	1	Removed	Immediately adjacent to drainage works and unlikely to remain viable
AGS-9566	Yellow Gum	Eucalyptus leucoxylon	Melbourne	13	5	Good	Mature	Fair	Moderate	324266.2247	5815034.804	1	Removed	Within footprint of drainage works
AGS-9569	kangaroo thorn	Acacia paradoxa	Australian	3	2	Good	Semi Mature	Good	Low	324269.0345	5815040.185	3	Removed	In footprint of drainage
AGS-9570	Yellow Gum	Eucalyptus leucoxylon	Melbourne	16	8	Fair	Mature	Fair	Moderate	324261.7352	5815032.172	1	Removed	In footprint of drainage
AGS-9571	Hickory Wattle	Acacia implexa	Melbourne	4	2	Good	Immature	Good	Low	324261.2452	5815027.478	3	Removed	Within footprint of drainage works
AGS-9572	Sweet Bursaria	Bursaria spinosa	Melbourne	3	3	Good	Semi Mature	Good	Low	324257.859	5815029.702	4	Removed	Immediately adjacent to drainage works and will not remain viable
AGS-9577	Wattle	Acacia sp.	Australian	4	3	Good	Semi Mature	Good	Low	324274.5649	5815036.565	2	Removed	In footprint of drainage
AGS-9578	Yellow Gum	Eucalyptus leucoxylon	Melbourne	3	2	Good	Immature	Good	Low	324275.4336	5815037.961	1	Removed	In footprint of drainage
AGS-9458	Drooping She-oak	Allocasuarina verticillata	Melbourne	6	3	Poor	Mature	Very Poor	Very low	324303.8237	5815066.56	1	Removed	Immediately adjacent to drainage works and unlikely to remain viable
AGS-9459	Drooping She-oak	Allocasuarina verticillata	Melbourne	5	4	Poor	Mature	Very Poor	Very low	324304.3518	5815068.231	1	Removed	Immediately adjacent to drainage works and unlikely to remain viable
AGS-9461	Drooping She-oak	Allocasuarina verticillata	Melbourne	7	4	Fair	Mature	Very Poor	Very low	324300.0793	5815063.274	1	Removed	Immediately adjacent to drainage works and will not remain viable
AGS-9476	River Red Gum	Eucalyptus camaldulensis	Melbourne	7	2	Fair	Semi Mature	Poor	Very low	324282.2636	5815043.61	1	Removed	Within footprint of drainage works
AGS-9477	Yellow Box	Eucalyptus melliodora	Melbourne	10	5	Fair	Mature	Fair	Moderate	324282.5265	5815042.851	1	Removed	Within footprint of drainage works
AGS-9478	Yellow Box	Eucalyptus melliodora	Melbourne	8	7	Poor	Mature	Fair	Low	324283.0074	5815040.957	1	Removed	Within footprint of drainage works
AGS-9479	Hickory Wattle	Acacia implexa	Melbourne	3	1	Good	Immature	Good	Low	324281.0945	5815040.19	6	Removed	Within footprint of drainage works
AGS-9480	Yellow Gum	Eucalyptus leucoxylon	Melbourne	13	8	Fair	Mature	Good	Moderate	324278.4867	5815038.553	1	Removed	Immediately adjacent to drainage works and will not remain viable
AGS-9488	River Red Gum	Eucalyptus camaldulensis	Melbourne	13	7	Good	Mature	Good	Moderate	324273.3864	5815032.343	1	Removed	Within footprint of drainage works

Drainage Outfall works tree removals

ID	Common Name	Species	Origin	Height (m)	Width (m)	Structure	Maturity	Health	Arborist Value	X	Y	No of Trees	Retained/Removed	Rationale
AGS-9491	Hickory Wattle	Acacia implexa	Melbourne	4	2	Good	Semi Mature	Good	Low	324271.5322	5815030.067	1	Removed	Within footprint of drainage works
AGS-9492	Drooping She-oak	Allocasuarina verticillata	Melbourne	11	4	Fair	Mature	Fair	Moderate	324270.1158	5815027.916	1	Removed	Within footprint of drainage works
AGS-9493	Black Wattle	Acacia mearnsii	Melbourne	5	4	Fair	Mature	Good	Low	324268.036	5815027.127	1	Removed	Within footprint of drainage works
AGS-9495	Sweet Bursaria	Bursaria spinosa	Melbourne	3	3	Good	Mature	Good	Low	324266.9421	5815023.901	4	Removed	Immediately adjacent to drainage works and unlikely to remain viable
AGS-9513	Silver Wattle	Acacia dealbata	Melbourne	4	3	Good	Immature	Good	Low	324251.3353	5815010.947	8	Removed	In footprint of drainage
AGS-9514	Silver Wattle	Acacia dealbata	Melbourne	4	3	Good	Immature	Good	Low	324243.9281	5815008.813	5	Removed	In footprint of drainage
AGS-9519	River Red Gum	Eucalyptus camaldulensis	Melbourne	14	7	Good	Mature	Good	Moderate	324245.5034	5815017.962	1	Removed	In footprint of drainage
AGS-9520	River Red Gum	Eucalyptus camaldulensis	Melbourne	6	5	Poor	Semi Mature	Very Poor	Very low	324242.1236	5815015.348	1	Removed	In footprint of drainage
AGS-9521	River Red Gum	Eucalyptus camaldulensis	Melbourne	18	7	Good	Mature	Fair	Moderate	324239.3209	5815012.931	1	Removed	In footprint of drainage
AGS-9524	Hazel Pomaderris	Pomaderris aspera	Melbourne	4	3	Good	Mature	Good	Low	324241.1852	5815013.498	4	Removed	In footprint of drainage
AGS-9537	River Red Gum	Eucalyptus camaldulensis	Melbourne	23	5	Good	Mature	Fair	Moderate	324222.6816	5814993.055	1	Removed	Removal required pending assett owner and stakeholder engagement
AGS-9538	Black She-oak	Allocasuarina littoralis	Australian	6	2	Fair	Semi Mature	Poor	Very low	324221.4275	5814992.793	1	Removed	Removal required pending assett owner and stakeholder engagement
AGS-9539	Black She-oak	Allocasuarina littoralis	Australian	7	3	Fair	Mature	Poor	Very low	324219.5813	5814992.618	1	Removed	Removal required pending assett owner and stakeholder engagement
AGS-9540	Silver Wattle	Acacia dealbata	Melbourne	4	5	Good	Semi Mature	Good	Low	324220.1871	5814986.529	1	Removed	Removal required pending assett owner and stakeholder engagement
AGS-9541	River Red Gum	Eucalyptus camaldulensis	Melbourne	8	7	Fair	Mature	Good	Moderate	324219.6548	5814987.938	1	Removed	Removal required pending assett owner and stakeholder engagement
AGS-9542	River Red Gum	Eucalyptus camaldulensis	Melbourne	20	12	Fair	Mature	Good	High	324223.9904	5814985.814	1	Removed	Removal required pending assett owner and stakeholder engagement
AGS-9543	Sweet Bursaria	Bursaria spinosa	Melbourne	3	2	Good	Semi Mature	Good	Low	324224.2701	5814988.392	2	Removed	Removal required pending assett owner and stakeholder engagement
AGS-9544	River Red Gum	Eucalyptus camaldulensis	Melbourne	4	1	Good	Immature	Fair	Low	324226.4191	5814991.301	1	Removed	Removal required pending assett owner and stakeholder engagement
AGS-9545	River Red Gum	Eucalyptus camaldulensis	Melbourne	4	1	Fair	Immature	Poor	Low	324226.1382	5814990.428	1	Removed	Removal required pending assett owner and stakeholder engagement
AGS-9546	River Red Gum	Eucalyptus camaldulensis	Melbourne	9	2	Good	Semi Mature	Fair	Low	324227.1076	5814991.237	1	Removed	Removal required pending assett owner and stakeholder engagement
AGS-9547	River Red Gum	Eucalyptus camaldulensis	Melbourne	4	1	Good	Immature	Good	Low	324226.9034	5814987.597	1	Removed	Removal required pending assett owner and stakeholder engagement
AGS-9548	River Red Gum	Eucalyptus camaldulensis	Melbourne	4	1	Good	Immature	Good	Low	324226.9389	5814984.288	1	Removed	Removal required pending assett owner and stakeholder engagement
AGS-9549	River Bottlebrush	Callistemon sieberi	Australian	3	2	Good	Mature	Fair	Low	324228.679	5814983.247	1	Removed	Removal required pending assett owner and stakeholder engagement
AGS-9550	Hazel Pomaderris	Pomaderris aspera	Melbourne	4	3	Good	Mature	Good	Low	324229.2101	5814987.248	2	Removed	Removal required pending assett owner and stakeholder engagement
AGS-9558	River Red Gum	Eucalyptus camaldulensis	Melbourne	18	11	Fair	Mature	Very Poor	Very low	324235.8888	5814997.504	1	Removed	Removal required pending assett owner and stakeholder engagement
AGS-9573	Yellow Gum	Eucalyptus leucoxylon	Melbourne	10	4	Fair	Semi Mature	Poor	Low	324257.1079	5815031.868	1	Removed	In footprint of drainage

Appendix H. Map series of trees to be removed within the VHR boundary

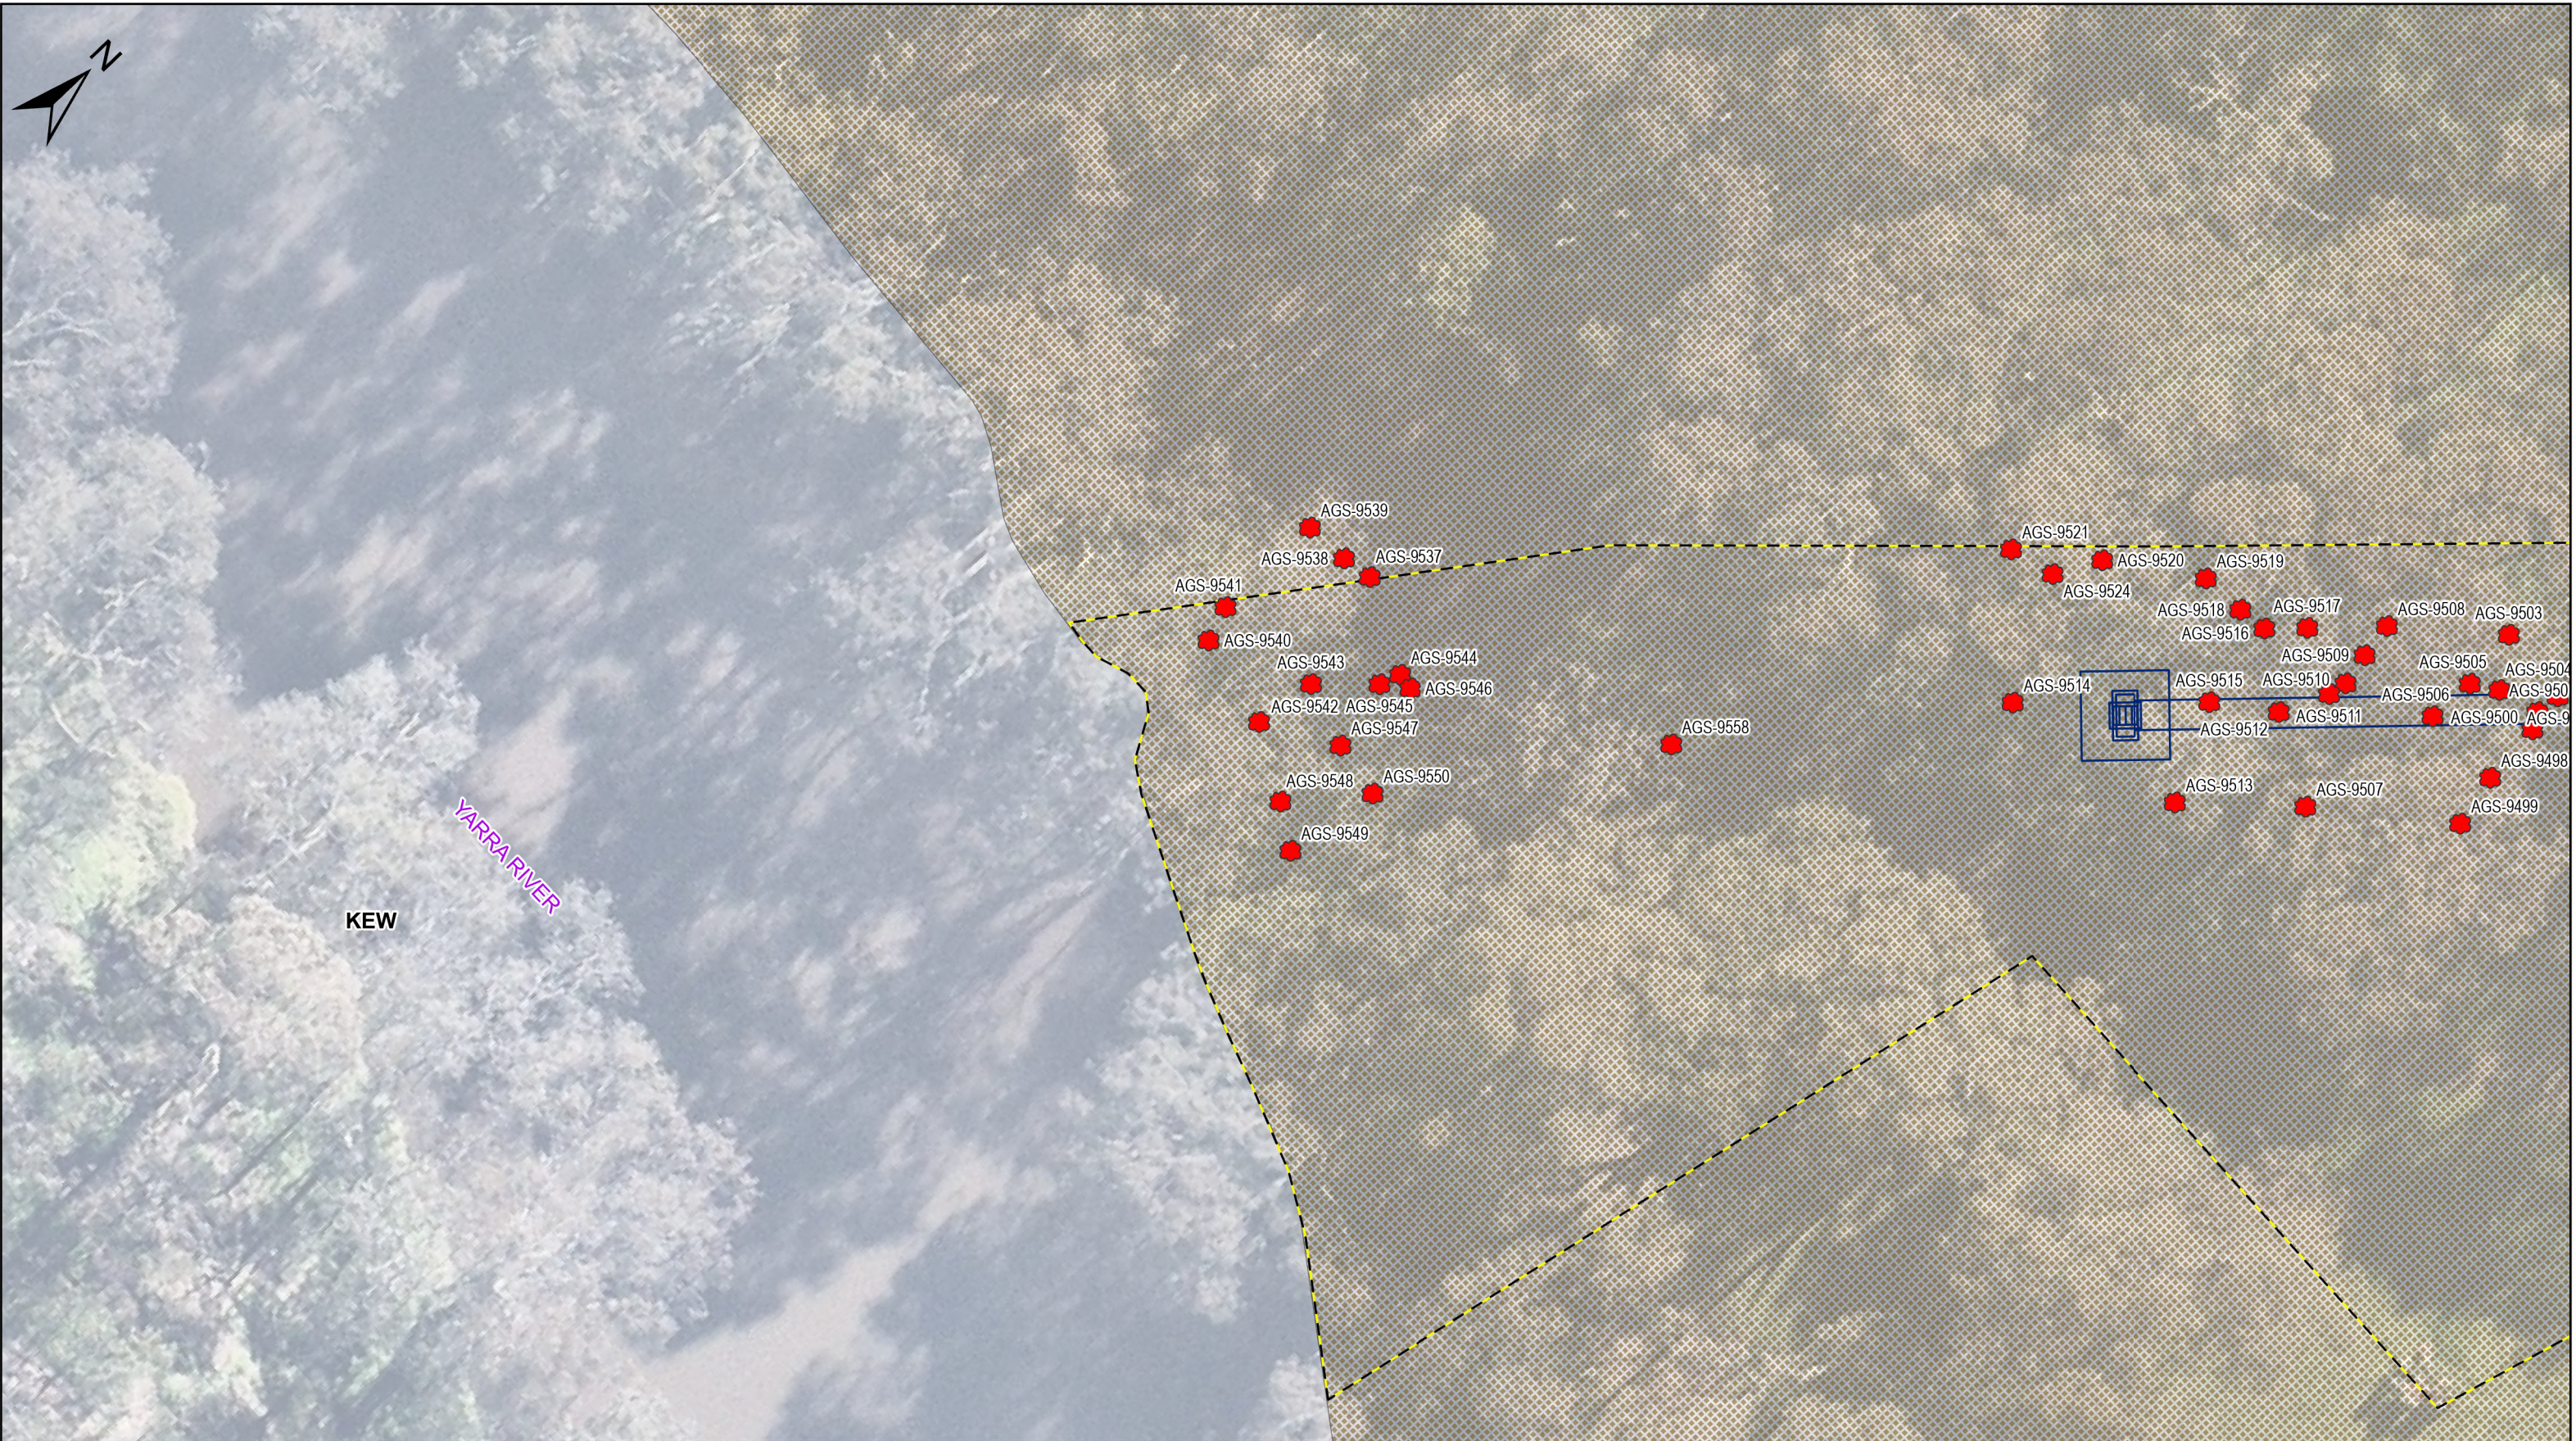

- Tree Impact Status
- Removed
 - Drainage Design
 - Indicative Drainage Outfall Works
 - Victorian Heritage Register (VHR H2398)

DISCLAIMER

Conditions of Use.

This Document has been developed for the purposes of the North East Link Project and Eastern Freeway Hoddle to Burke Upgrade.

Recipients of this document:

- Are subject to obligations of confidentiality in relation to this document, and information handling obligations indicated by the Protective Marking Security.
- Classification as per Department of Transport Information Security Policy; and
- May not rely upon the information contained in this document, and must rely absolutely on their own opinion and professional advice.



Eastern Freeway
Hoddle to Burke Alliance

Title - SUP and Bridge, and Drainage Outfall Tree Impacts within The VHR Boundary (VHR H2398)

0 1.9 3.8 5.6 7.5m Scale at A3 1:250

Project Name - Eastern Freeway Upgrades: Hoddle to Burke

6	13/07/2026 4:04 PM	LG	CS
Rev	Export Date	By	QC



- Tree Impact Status
- Removed
 - Project Area
 - Yarra Shared Use Path (SUP) & Pavement Design
- Drainage Design
- Indicative Drainage Outfall Works
 - Victorian Heritage Register (VHR H2398)

DISCLAIMER

Conditions of Use.

This Document has been developed for the purposes of the North East Link Project and Eastern Freeway Hoddle to Burke Upgrade.

Recipients of this document:

- Are subject to obligations of confidentiality in relation to this document, and information handling obligations indicated by the Protective Marking Security.
- Classification as per Department of Transport Information Security Policy; and
- May not rely upon the information contained in this document, and must rely absolutely on their own opinion and professional advice.



Eastern Freeway
Hoddle to Burke Alliance

Title - SUP and Bridge, and Drainage Outfall Tree Impacts within The VHR Boundary (VHR H2398)

0 1.9 3.8 5.6 7.5m Scale at A3 1:250

Project Name - Eastern Freeway Upgrades: Hoddle to Burke

6	13/07/2026 4:04 PM	LG	CS
Rev	Export Date	By	QC



- Tree Impact Status
- Removed
 - Yarra Shared Use Path (SUP) & Pavement Design
 - Victorian Heritage Register (VHR H2398)

DISCLAIMER

Conditions of Use.

This Document has been developed for the purposes of the North East Link Project and Eastern Freeway Hoddle to Burke Upgrade.

Recipients of this document:

- Are subject to obligations of confidentiality in relation to this document, and information handling obligations indicated by the Protective Marking Security.
- Classification as per Department of Transport Information Security Policy; and
- May not rely upon the information contained in this document, and must rely absolutely on their own opinion and professional advice.




Eastern Freeway
Hoddle to Burke Alliance

Title - SUP and Bridge, and Drainage Outfall Tree Impacts within The VHR Boundary (VHR H2398)

Scale at A3 1:250

Project Name - Eastern Freeway Upgrades: Hoddle to Burke

6	13/07/2026 4:04 PM	LG	CS
Rev	Export Date	By	QC

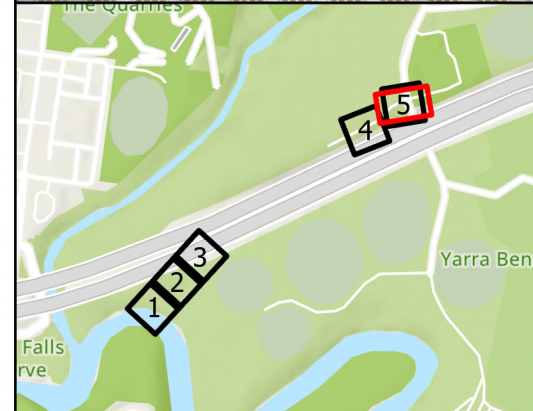

SRS: GDA 1994 MGA Zone 55

Tree Impact Status

-  Removed
-  Project Area
-  Yarra Shared Use Path (SUP) & Pavement Design
-  Fairlea Reserve Netball Courts Carpark Earth Mound
-  Victorian Heritage Register (VHR H2398)

DISCLAIMER

Conditions of Use.

This Document has been developed for the purposes of the North East Link Project and Eastern Freeway Hoddle to Burke Upgrade.

Recipients of this document:

- Are subject to obligations of confidentiality in relation to this document, and information handling obligations indicated by the Protective Marking Security.
- Classification as per Department of Transport Information Security Policy; and
- May not rely upon the information contained in this document, and must rely absolutely on their own opinion and professional advice.



Eastern Freeway
Hoddle to Burke Alliance

Title - SUP and Bridge, and Drainage Outfall Tree Impacts within The VHR Boundary (VHR H2398)

0 1.9 3.8 5.6 7.5m

Scale at A3
1:250

Project Name - Eastern Freeway Upgrades: Hoddle to Burke

6	13/07/2026 4:04 PM	LG	CS
Rev	Export Date	By	QC