


Proposed Western Trunk Sewer Rehabilitation Works Locations



LEGEND


- Project Area
- Victorian Heritage Register
- Sewer
 - Western trunk sewer maintenance hole
 - MOS
 - Western trunk sewer (WTS) extent
 - Proposed Shaft Locations
 - GWW Retic
 - Access Tracks Hardstands
- Base Layers
 - Major Road
 - Minor Road
 - River
 - Lake
 - Cadastre

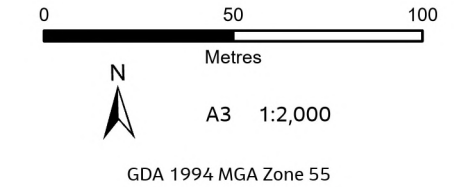

This document has been prepared by Jacobs Group (Australia) Pty Ltd ('Jacobs') under a contract with its client. Copyright vests in Jacobs and/or its client and permission must be sought prior to use or copying for commercial purposes. Jacobs and/or its client accept no responsibility or liability to any third party for errors in this document.


Jacobs

Proposed Western Trunk Sewer Rehabilitation Works Locations

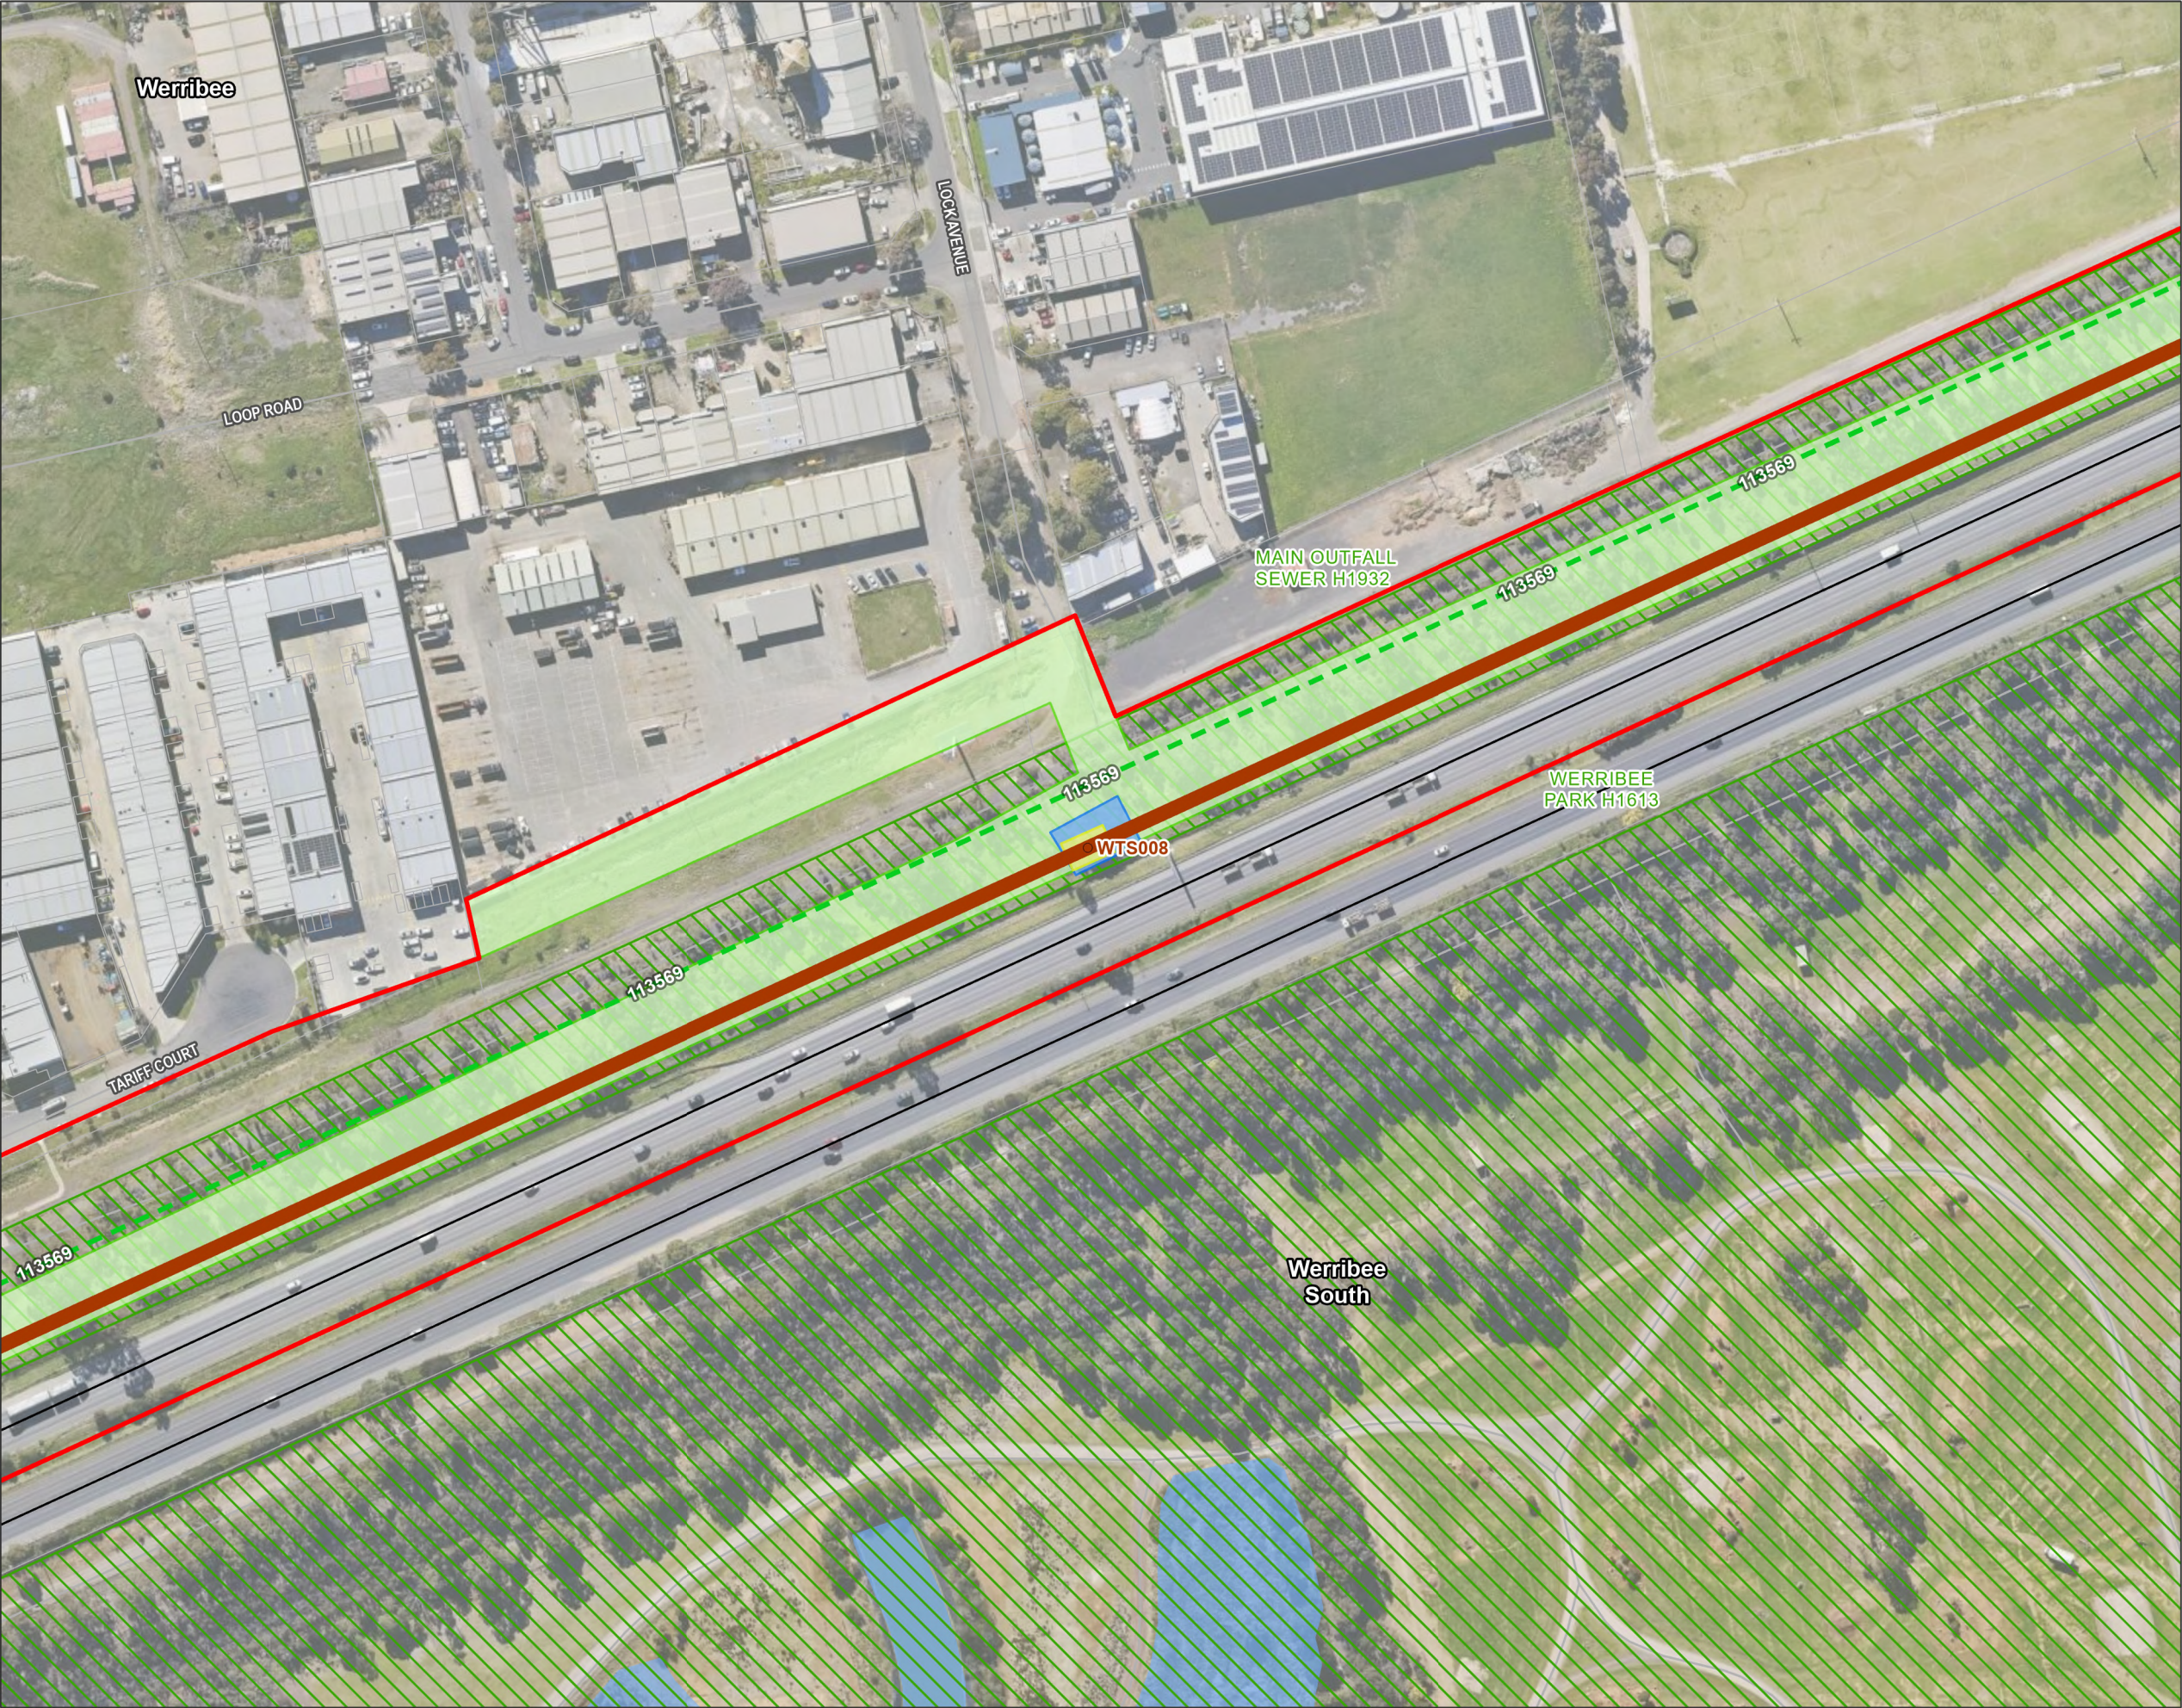

LEGEND

- Project Area
- Victorian Heritage Register
- Sewer
 - Western trunk sewer maintenance hole
 - MOS
 - Western trunk sewer (WTS) extent
 - Proposed Shaft Locations
 - GWW Retic
 - Access Tracks Hardstands
- Base Layers
 - Major Road
 - Minor Road
 - Lake
 - Cadastre

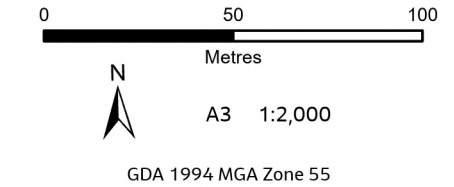

This document has been prepared by Jacobs Group (Australia) Pty Ltd ('Jacobs') under a contract with its client. Copyright vests in Jacobs and/or its client and permission must be sought prior to use or copying for commercial purposes. Jacobs and/or its client accept no responsibility or liability to any third party for errors in this document.



Proposed Western Trunk Sewer Rehabilitation Works Locations



LEGEND

Project Area


Victorian Heritage Register

Sewer

- Western trunk sewer maintenance hole
- MOS
- Western trunk sewer (WTS) extent
- Proposed Shaft Locations
- GWW Retic
- Access Tracks Hardstands

Base Layers


- Major Road
- Minor Road
- Cadastre

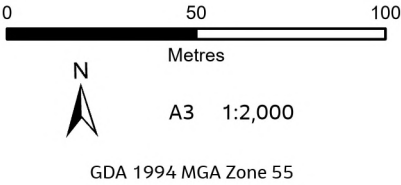

This document has been prepared by Jacobs Group (Australia) Pty Ltd ('Jacobs') under a contract with its client. Copyright vests in Jacobs and/or its client and permission must be sought prior to use or copying for commercial purposes. Jacobs and/or its client accept no responsibility or liability to any third party for errors in this document.

Jacobs

Proposed Western Trunk Sewer Rehabilitation Works Locations

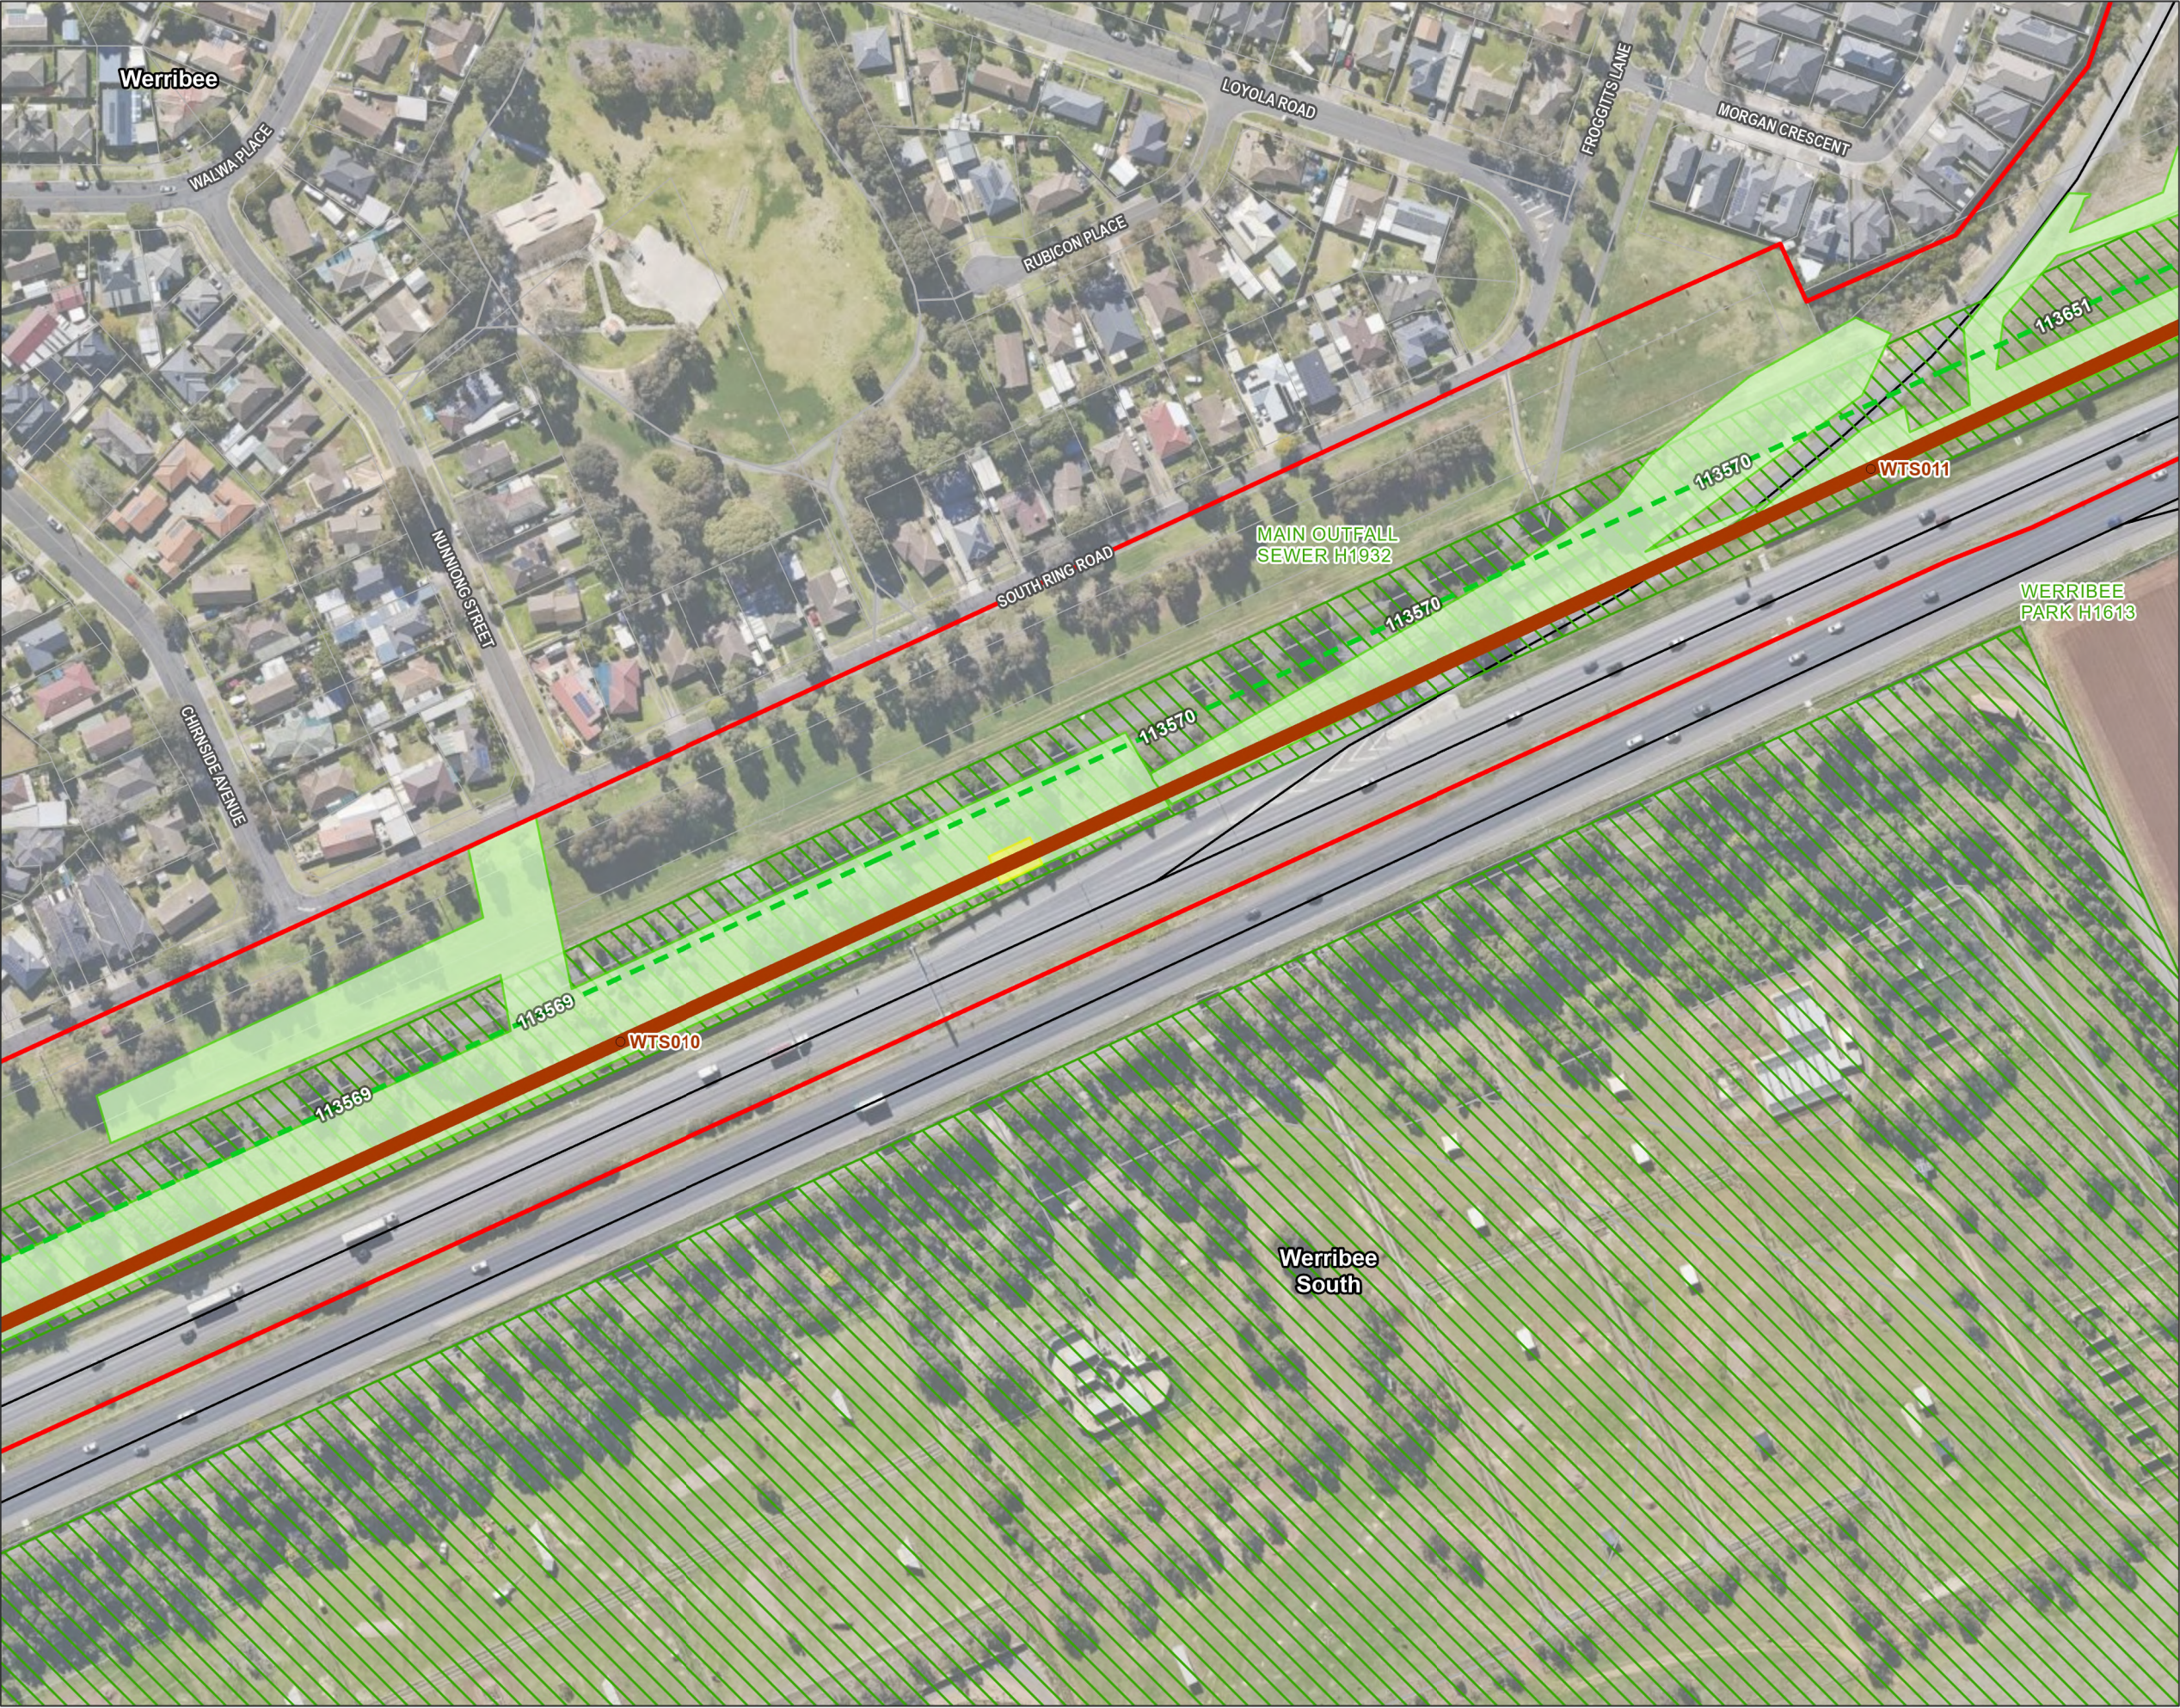

LEGEND

Project Area


Victorian Heritage Register

Sewer

- Western trunk sewer maintenance hole
- MOS
- Western trunk sewer (WTS) extent
- Proposed Shaft Locations
- Access Tracks Hardstands

Base Layers


- Major Road
- Minor Road
- Cadastre

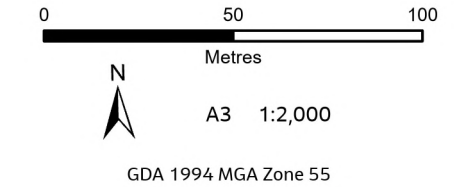

This document has been prepared by Jacobs Group (Australia) Pty Ltd ('Jacobs') under a contract with its client. Copyright vests in Jacobs and/or its client and permission must be sought prior to use or copying for commercial purposes. Jacobs and/or its client accept no responsibility or liability to any third party for errors in this document.



Proposed Western Trunk Sewer Rehabilitation Works Locations

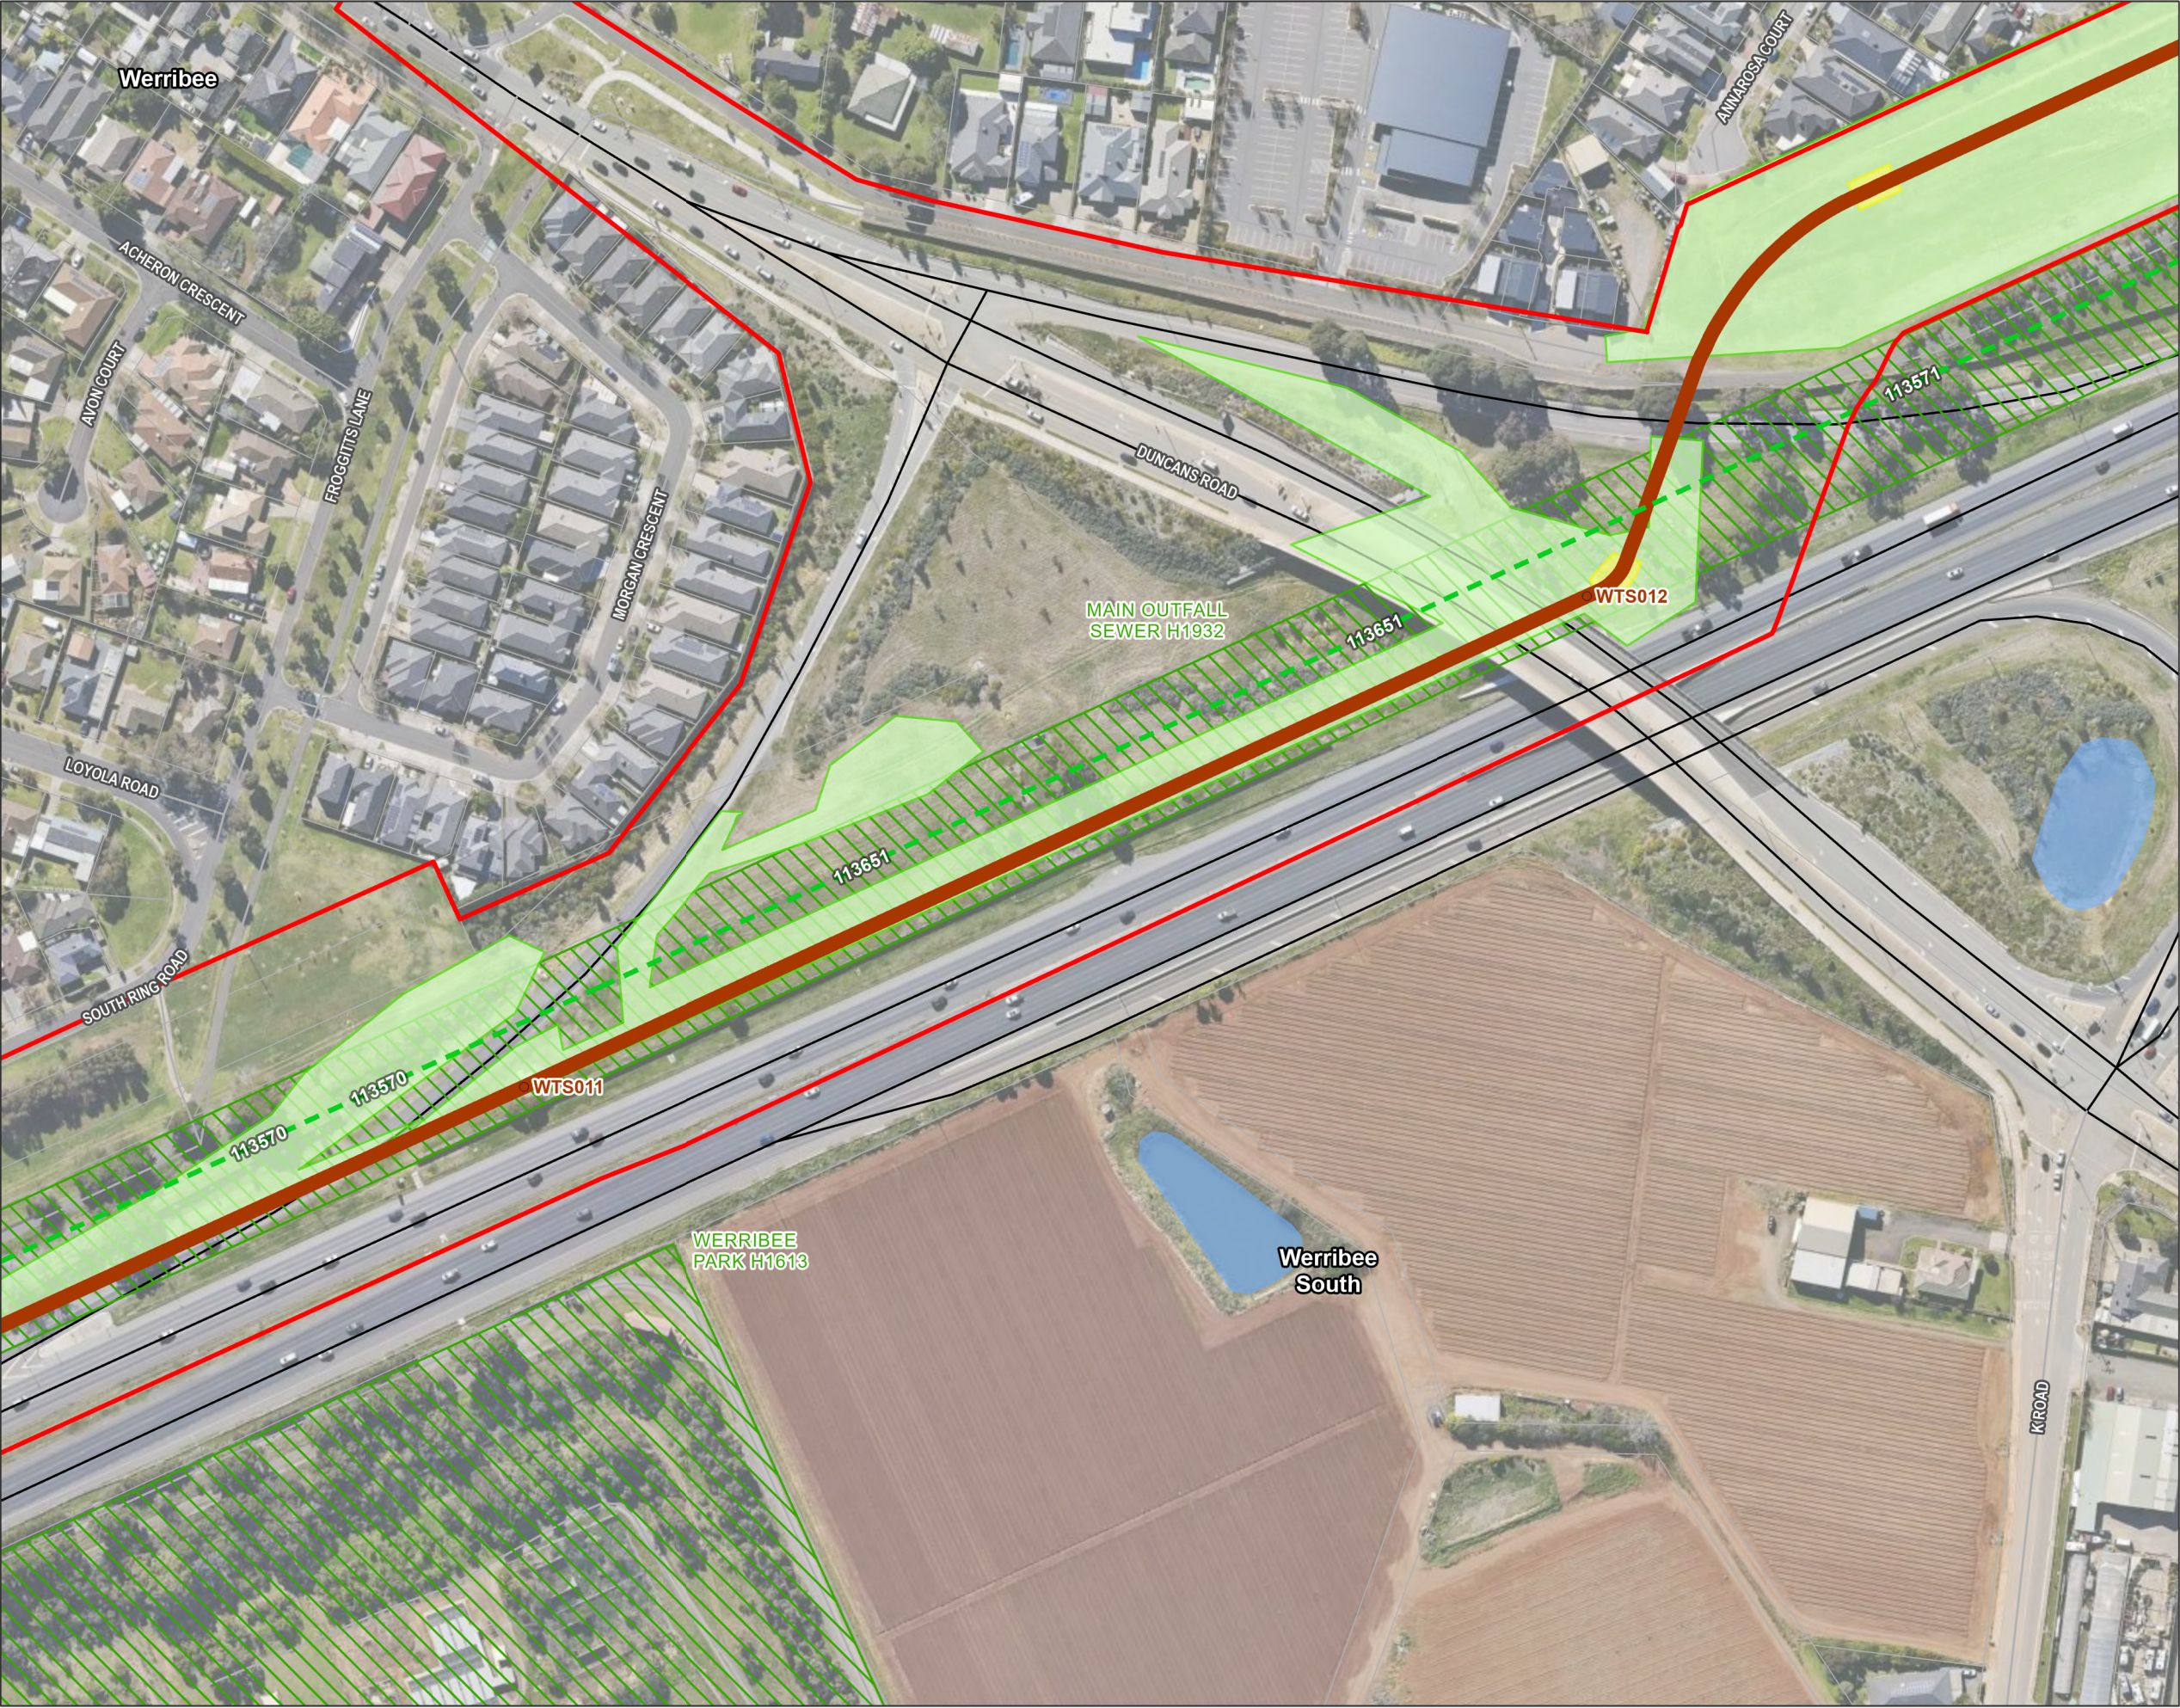

LEGEND

Project Area


Victorian Heritage Register

Sewer

- Western trunk sewer maintenance hole
- MOS
- Western trunk sewer (WTS) extent
- Proposed Shaft Locations
- Access Tracks Hardstands

Base Layers

- Major Road
- Minor Road
- Lake
- Cadastre

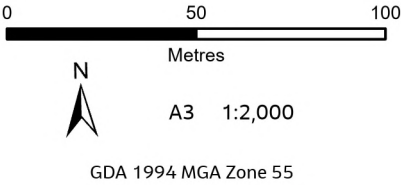

This document has been prepared by Jacobs Group (Australia) Pty Ltd ('Jacobs') under a contract with its client. Copyright vests in Jacobs and/or its client and permission must be sought prior to use or copying for commercial purposes. Jacobs and/or its client accept no responsibility or liability to any third party for errors in this document.

