Certified By: (BLOCK LETTERS) (SIGNATURE) (DATE)

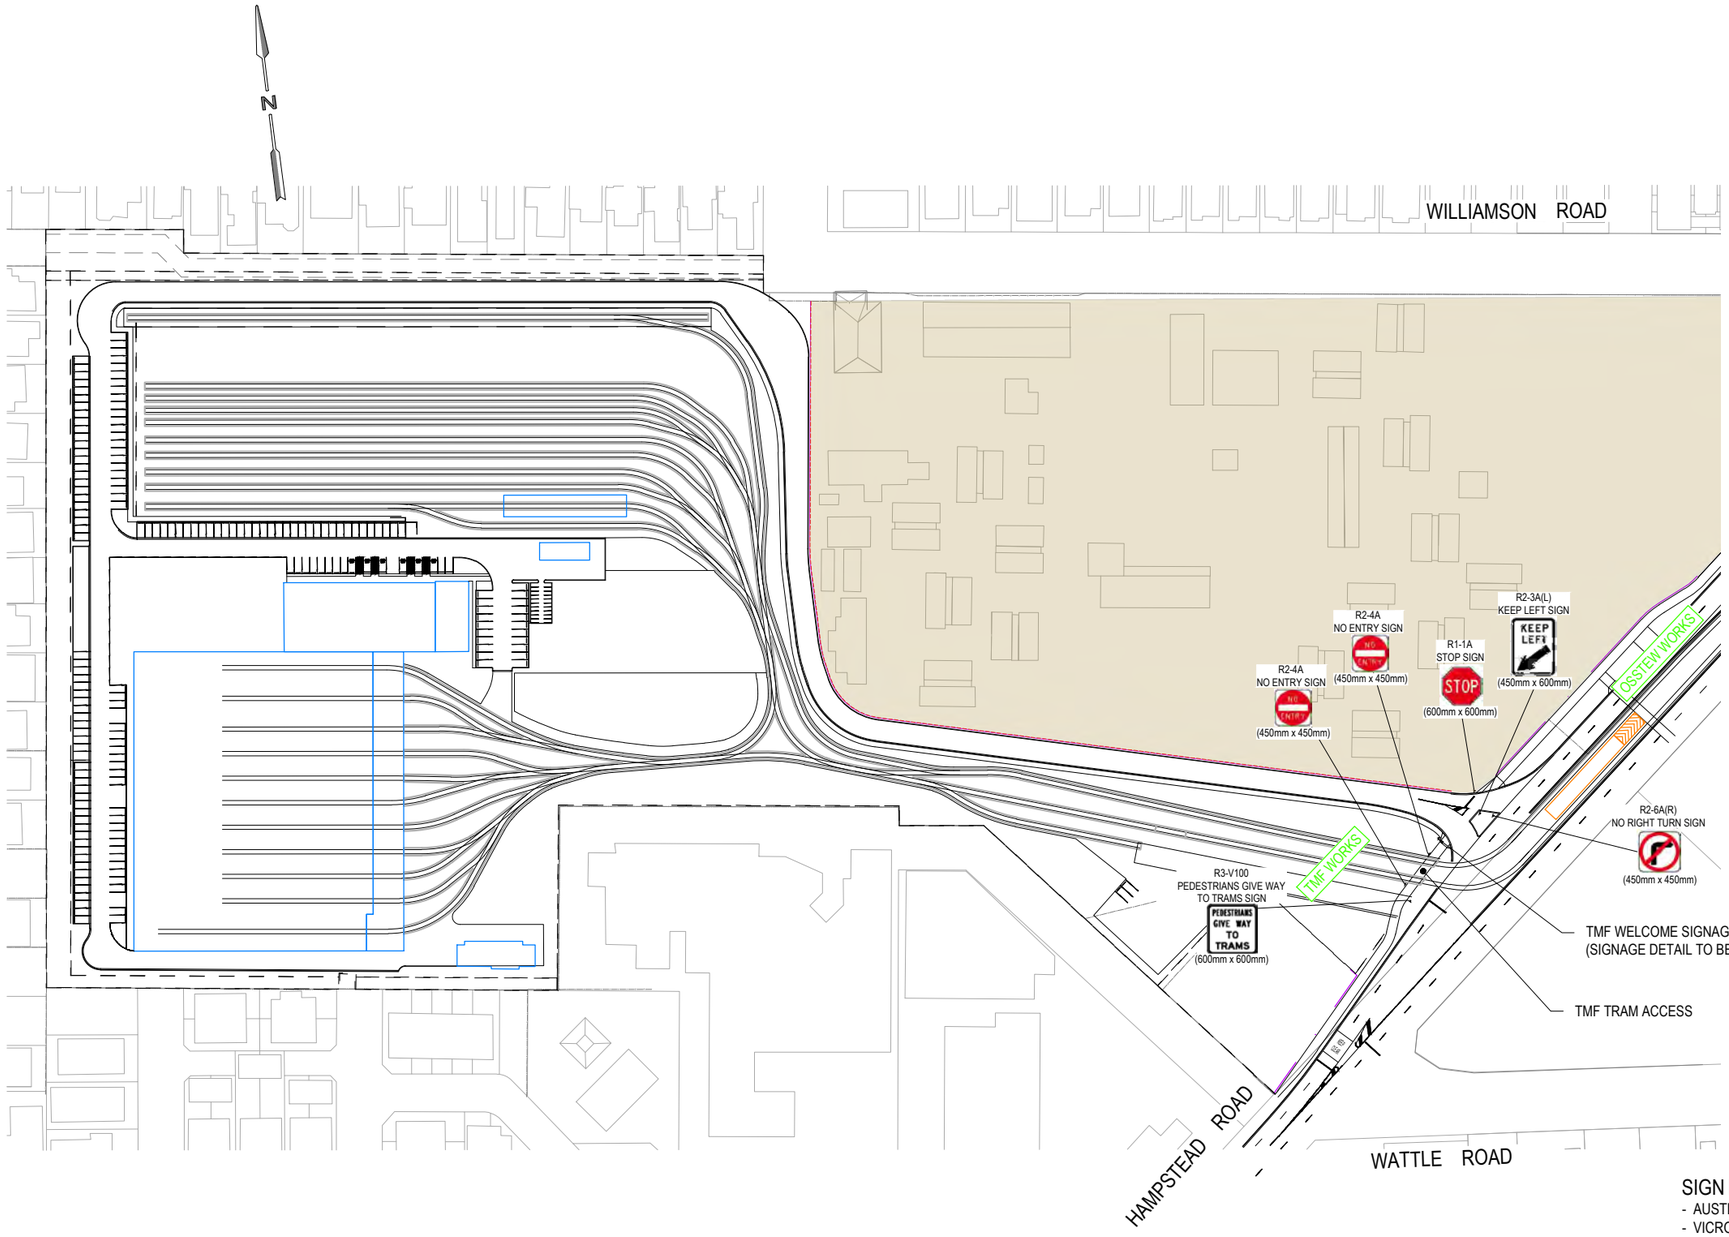

SIGN REFERENCES:
- AUSTRALIAN STANDARD ROAD SIGNS - SPECIFICATIONS (AS 1743:2018)
- VICROADS SUPPLEMENT TO AS 1743 (TEM VOL 2 PART 217 AS 1743 ROAD SIGNS SPECIFICATIONS)

CAUTION
THIS DRAWING IS BASED ON SURVEY THAT IS INCOMPLETE AND NOT VERIFIED. THE EXISTING SURFACE MAY VARY FROM THAT INDICATED AND SOME FEATURES MAY NOT BE SHOWN.

WARNING
BEWARE OF UNDERGROUND/OVERHEAD SERVICES THE LOCATIONS OF UNDERGROUND/OVERHEAD SERVICES ARE APPROXIMATE ONLY AND THEIR EXACT POSITION SHOULD BE PROVEN ON SITE. NO GUARANTEE IS GIVEN THAT ALL EXISTING SERVICES ARE SHOWN.

DIAL BEFORE YOU DIG www.1100.com.au
The Essential First Step.

FOR INFORMATION
NOT FOR CONSTRUCTION

SCALE 1: 2000 @ A3 SIZE — 0 20 40 60 80 SCALE IN m

Project Drawing Number: 010
Revision: C

$TIME$

Revised By	In Serv	Rev.	Date	Description	Designed	Checked	Ind. Review	Approved
		C	16.03.23	ISSUED FOR INFORMATION				
		B	14.10.22	ISSUED FOR INFORMATION				
		A	30.06.22	ISSUED FOR INFORMATION				

$DATE$

Consultant

Franchisee / Lessee

This drawing has been prepared by, or compiled from information provided by, persons other than PTV. To the maximum extent permissible by law, PTV takes no responsibility for, and makes no representations in relation to, the completeness, accuracy or quality of any information contained in this drawing. Each user of this drawing releases PTV from all and any loss, damage, cost, expense or liability in relation to the use of, or any reliance on, this drawing or the information contained in it.

All written dimensions take precedence over scaled dimensions.

This drawing is provided only for the information of the person or organisation to whom PTV provides it. It may not be provided to, or used by, any other person without PTV's prior written consent.

TRAM INFRASTRUCTURE
MAIDSTONE
TMF MAIDSTONE
CIVIL WORKS
TMF IDENTIFICATION / WAYFINDING SIGNAGE

Up Location	Down Location	Datum
East. North. ID#	East. North. ID#	MGA Z55 GDA 94

Drawn By | Designed By
Checked By | Ind. Review
Approved | Approval Date
File Name
Sheet No. 01 of 01
In Serv.
Scale | Sheet Size A3
Drawing Number TMF_010