


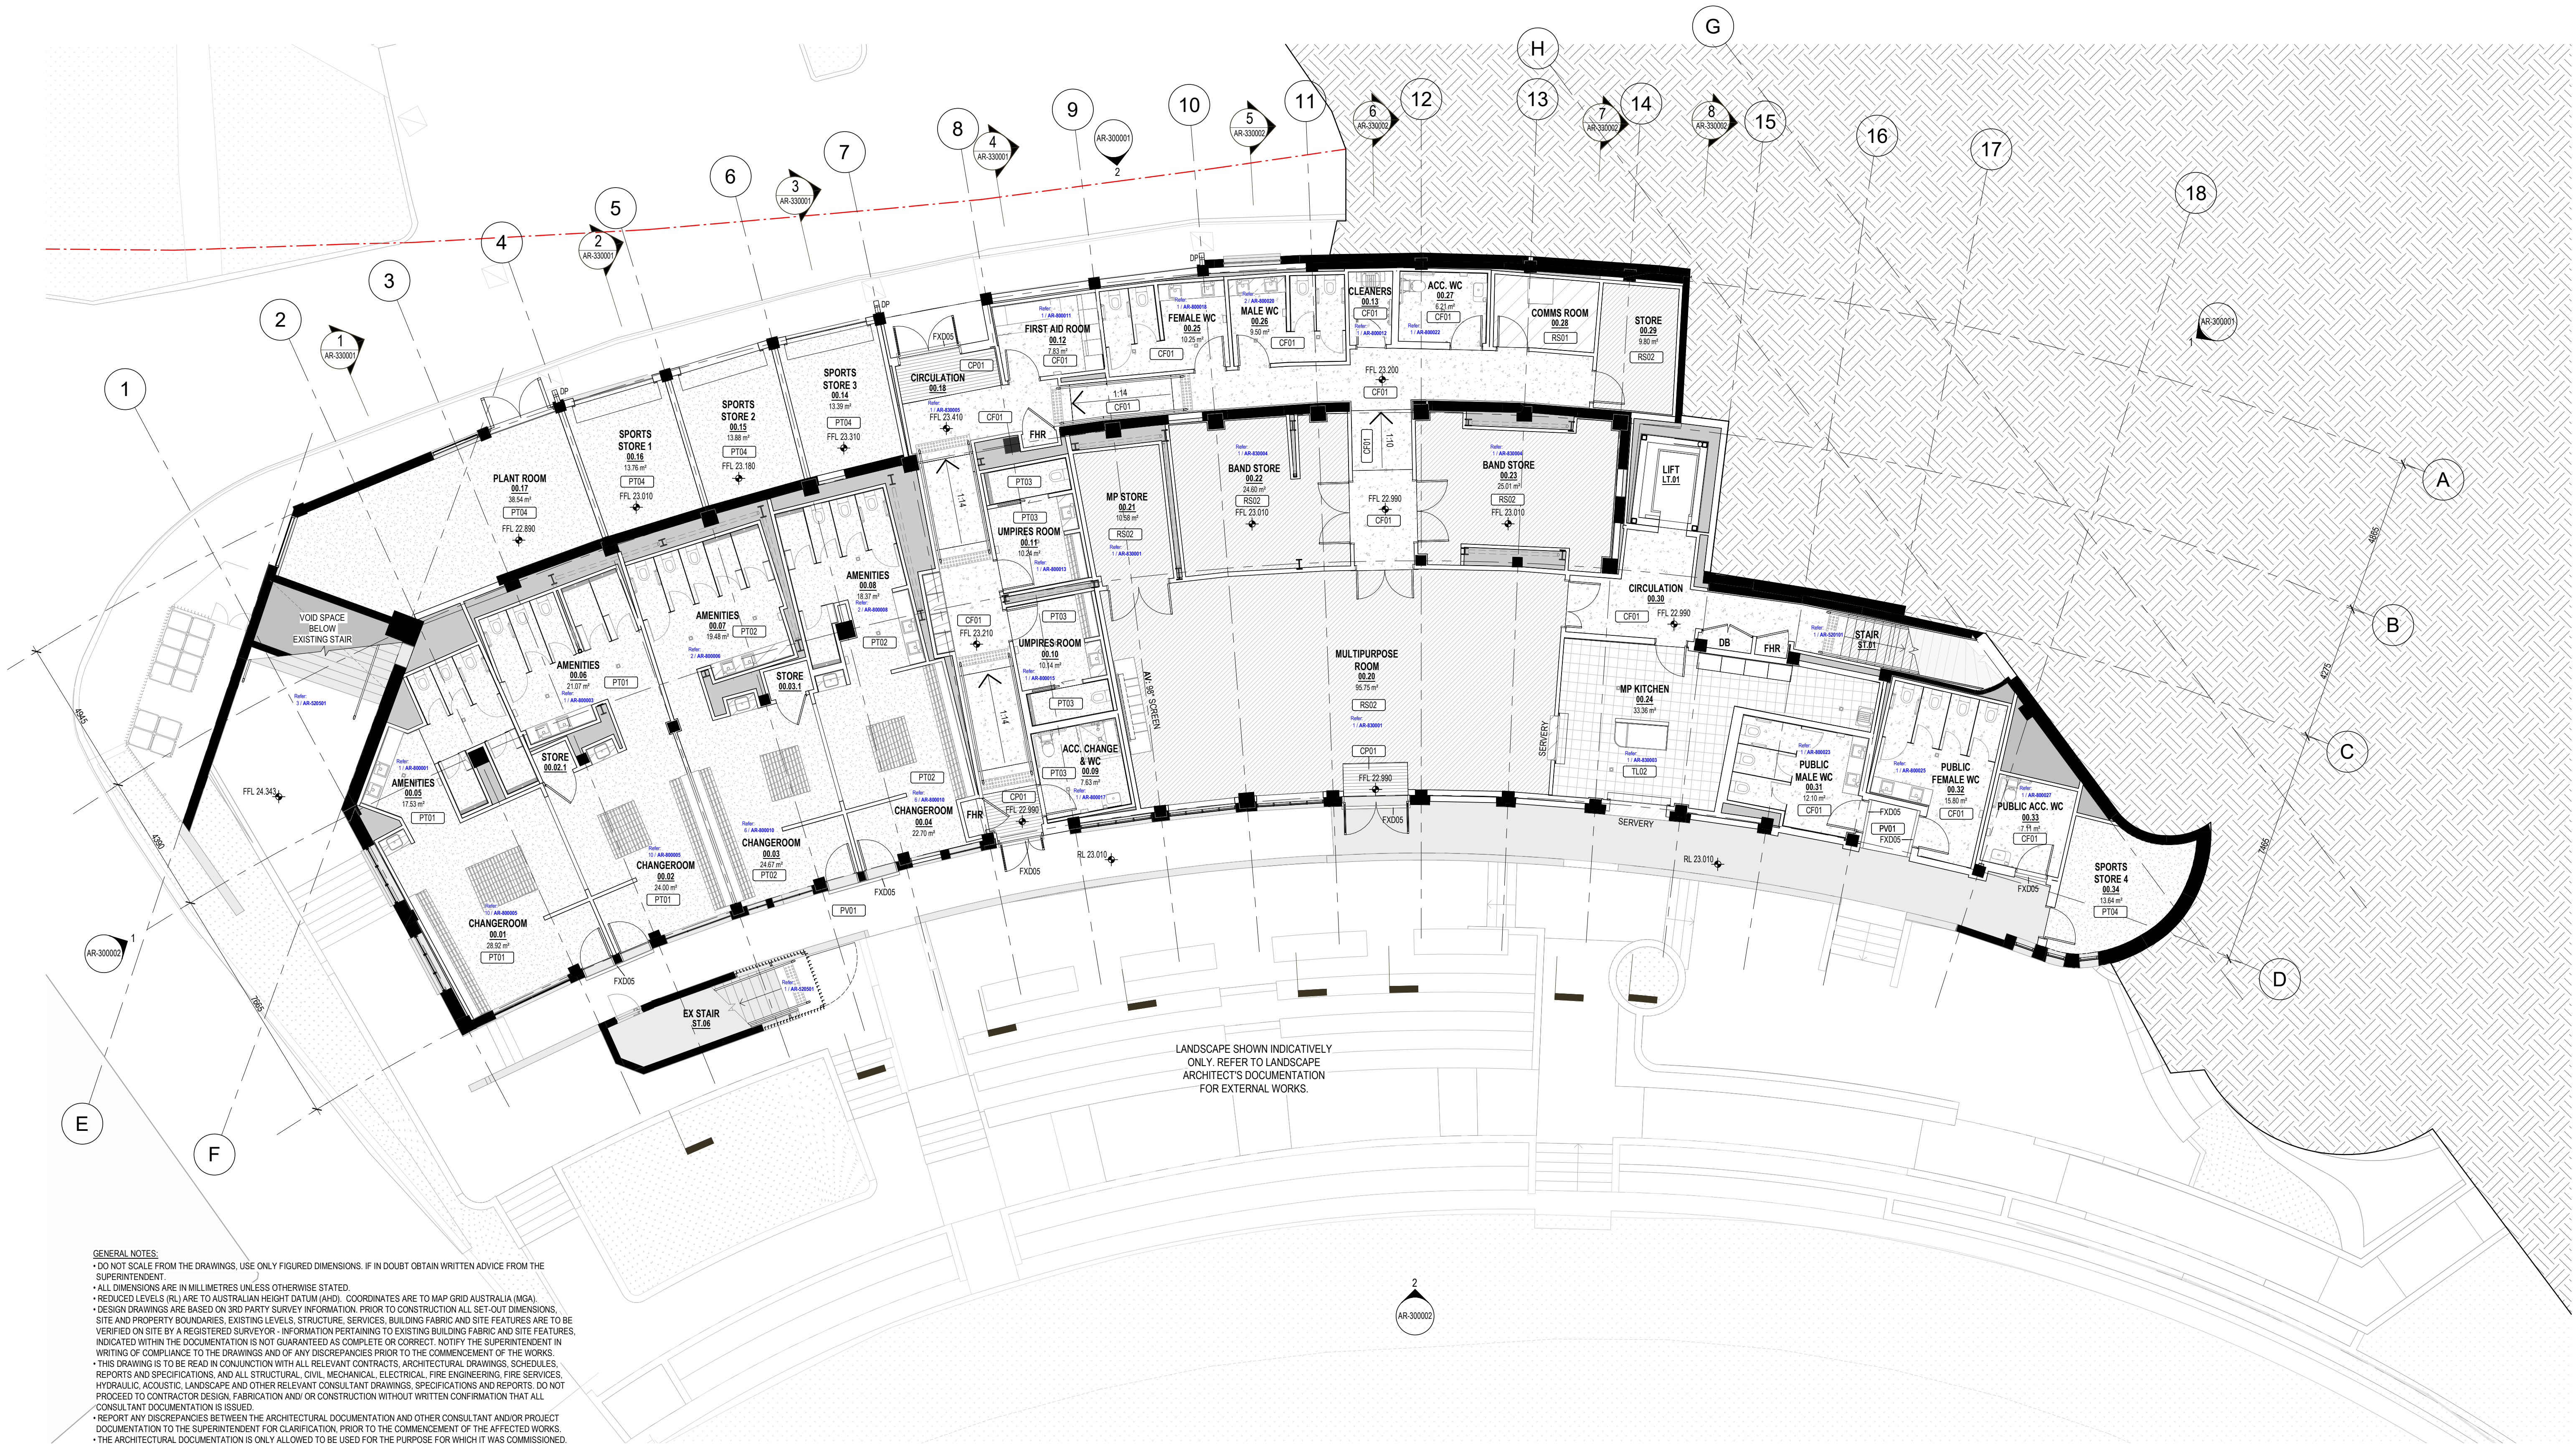

GENERAL NOTES:

- DO NOT SCALE FROM THE DRAWINGS. USE ONLY FIGURED DIMENSIONS. IF IN DOUBT OBTAIN WRITTEN ADVICE FROM THE SUPERINTENDENT.
- ALL DIMENSIONS ARE IN MILLIMETRES UNLESS OTHERWISE STATED.
- REDUCED LEVELS (RL) ARE TO AUSTRALIAN HEIGHT DATUM (AHD). COORDINATES ARE TO MAP GRID AUSTRALIA (MGA).
- DESIGN DRAWINGS ARE BASED ON 3RD PARTY SURVEY INFORMATION. PRIOR TO CONSTRUCTION ALL SET-OUT DIMENSIONS, SITE AND PROPERTY BOUNDARIES, EXISTING LEVELS, STRUCTURE, SERVICES, BUILDING FABRIC AND SITE FEATURES ARE TO BE VERIFIED ON SITE BY A REGISTERED SURVEYOR - INFORMATION PERTAINING TO EXISTING BUILDING FABRIC AND SITE FEATURES, INDICATED WITHIN THE DOCUMENTATION IS NOT GUARANTEED AS COMPLETE OR CORRECT. NOTIFY THE SUPERINTENDENT IN WRITING OF COMPLIANCE TO THE DRAWINGS AND OF ANY DISCREPANCIES PRIOR TO THE COMMENCEMENT OF THE WORKS.
- THIS DRAWING IS TO BE READ IN CONJUNCTION WITH ALL RELEVANT CONTRACTS, ARCHITECTURAL DRAWINGS, SCHEDULES, REPORTS AND SPECIFICATIONS, AND ALL STRUCTURAL, CIVIL, MECHANICAL, ELECTRICAL, FIRE ENGINEERING, FIRE SERVICES, HYDRAULIC, ACOUSTIC, LANDSCAPE AND OTHER RELEVANT CONSULTANT DRAWINGS, SPECIFICATIONS AND REPORTS. DO NOT PROCEED TO CONTRACTOR DESIGN, FABRICATION AND/OR CONSTRUCTION WITHOUT WRITTEN CONFIRMATION THAT ALL CONSULTANT DOCUMENTATION IS ISSUED.
- REPORT ANY DISCREPANCIES BETWEEN THE ARCHITECTURAL DOCUMENTATION AND OTHER CONSULTANT AND/OR PROJECT DOCUMENTATION TO THE SUPERINTENDENT FOR CLARIFICATION, PRIOR TO THE COMMENCEMENT OF THE AFFECTED WORKS.
- THE ARCHITECTURAL DOCUMENTATION IS ONLY ALLOWED TO BE USED FOR THE PURPOSE FOR WHICH IT WAS COMMISSIONED. UNAUTHORISED USE OF THE DOCUMENTATION IS PROHIBITED.

0 1 2 3 4 5
m
Do not scale drawings. Verify all dimensions on site


© architectus™

Architectus Australia Pty Ltd is the owner of the copyright subsisting in these drawings, plans, designs and specifications. They must not be used, reproduced or copied, in whole or in part, nor may the information, ideas and concepts therein contained (which are confidential to Architectus Australia Pty Ltd) be disclosed to any person without the prior written consent of that company.

Registrations and Nominated Architects

ACT: Ray Brown 6359, Mark van den Enden 7593,
NSW: Ray Brown 6359, Mark van den Enden 7593,
Robert Ousey 10214, Lawrence Toaldo 10255
NT: Architectus Australia Pty Ltd AR750
QLD: Lawrence Toaldo 3117
SA: Architectus Australia 3426
TAS: Architectus Australia F109
VIC: Architectus Australia 51176
WA: Architectus Australia 3209, Ray Brown 2929

revision	purpose of issue	checked	date
P.00	80% Schematic Design	JH	11/12/2025
P.01	Schematic Stage Workshop	JH	16/12/2025
P.02	100% SD Backgrounds	JH	15/01/2026
P.03	100% Schematic Design	JH	23/01/2026
P.04	100% SD Updated Backgrounds	JH	10/03/2026
P.05	WIP Backgrounds	JH	25/03/2026
P.06	50% DD Backgrounds	JH	27/03/2026
P.07	80% DD Backgrounds	JH	17/04/2026
P.08	100% DD/Tender Backgrounds	JH	08/05/2026
T.00	FOR TENDER	JH	23/05/2026
T.01	FOR TENDER	JH	05/06/2026

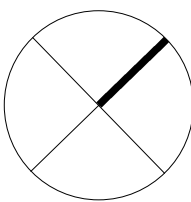

LEGEND

- EXISTING - CUT IN PLAN / SECTION
- EXISTING
- PROPOSED - CUT IN PLAN / SECTION
- RL: RELATIVE LEVEL
- FLL: FINISHED FLOOR LEVEL
- REFER T-SCHEDULE
- US: UNDERSIDE OF EXPOSED STRUCTURE
- 1t: ROOF TYPE - REFER AR-702002

FLOOR FINISHES

- EL: FLOOR BOX
- CL: TRENCH GRATE

- EL: REFER ELECTRICAL ENGINEER'S DOCUMENTATION
- SL: REFER SPECIALIST LIGHTING CONSULTANT DOCUMENTATION
- FS: REFER FIRE SERVICES ENGINEER'S DOCUMENTATION
- HY: REFER HYDRAULICS ENGINEER'S DOCUMENTATION
- ME: REFER MECHANICAL ENGINEER'S DOCUMENTATION
- AV: REFER AV CONSULTANTS DOCUMENTATION
- SC: REFER SECURITY CONSULTANTS DOCUMENTATION
- ST: REFER STRUCTURAL ENGINEER'S DOCUMENTATION
- FA: REFER FACADE ENGINEER'S DOCUMENTATION
- AC: REFER ACOUSTIC ENGINEER'S DOCUMENTATION
- LA: REFER LANDSCAPE ARCHITECT'S DOCUMENTATION
- CL: REFER CIVIL ENGINEER'S DOCUMENTATION
- KC: REFER KITCHEN CONSULTANT DOCUMENTATION

TENDER

architectus™

Adelaide
Brisbane
Canberra
Gold Coast
Melbourne
Perth
Sydney
Townsville

Wurundjeri Country
Level 25, 385 Bourke Street
Melbourne VIC 3000
T (61 3) 9429 9733
melbourne@architectus.com.au

ABN 90 131 245 684


approved	JH	scale	1 : 100 @A1
prepared	GE	project no	230629

project
MICHAEL TUCK STAND
REDEVELOPMENT
WURUNDJERI WOI-WURRUNG COUNTRY
36 LINDA CRESCENT HAWTHORN 3122

drawing
GENERAL ARRANGEMENT PLAN
- GROUND

drawing no.
MTS-ARC-DRW-AR-200001

revision
T.01

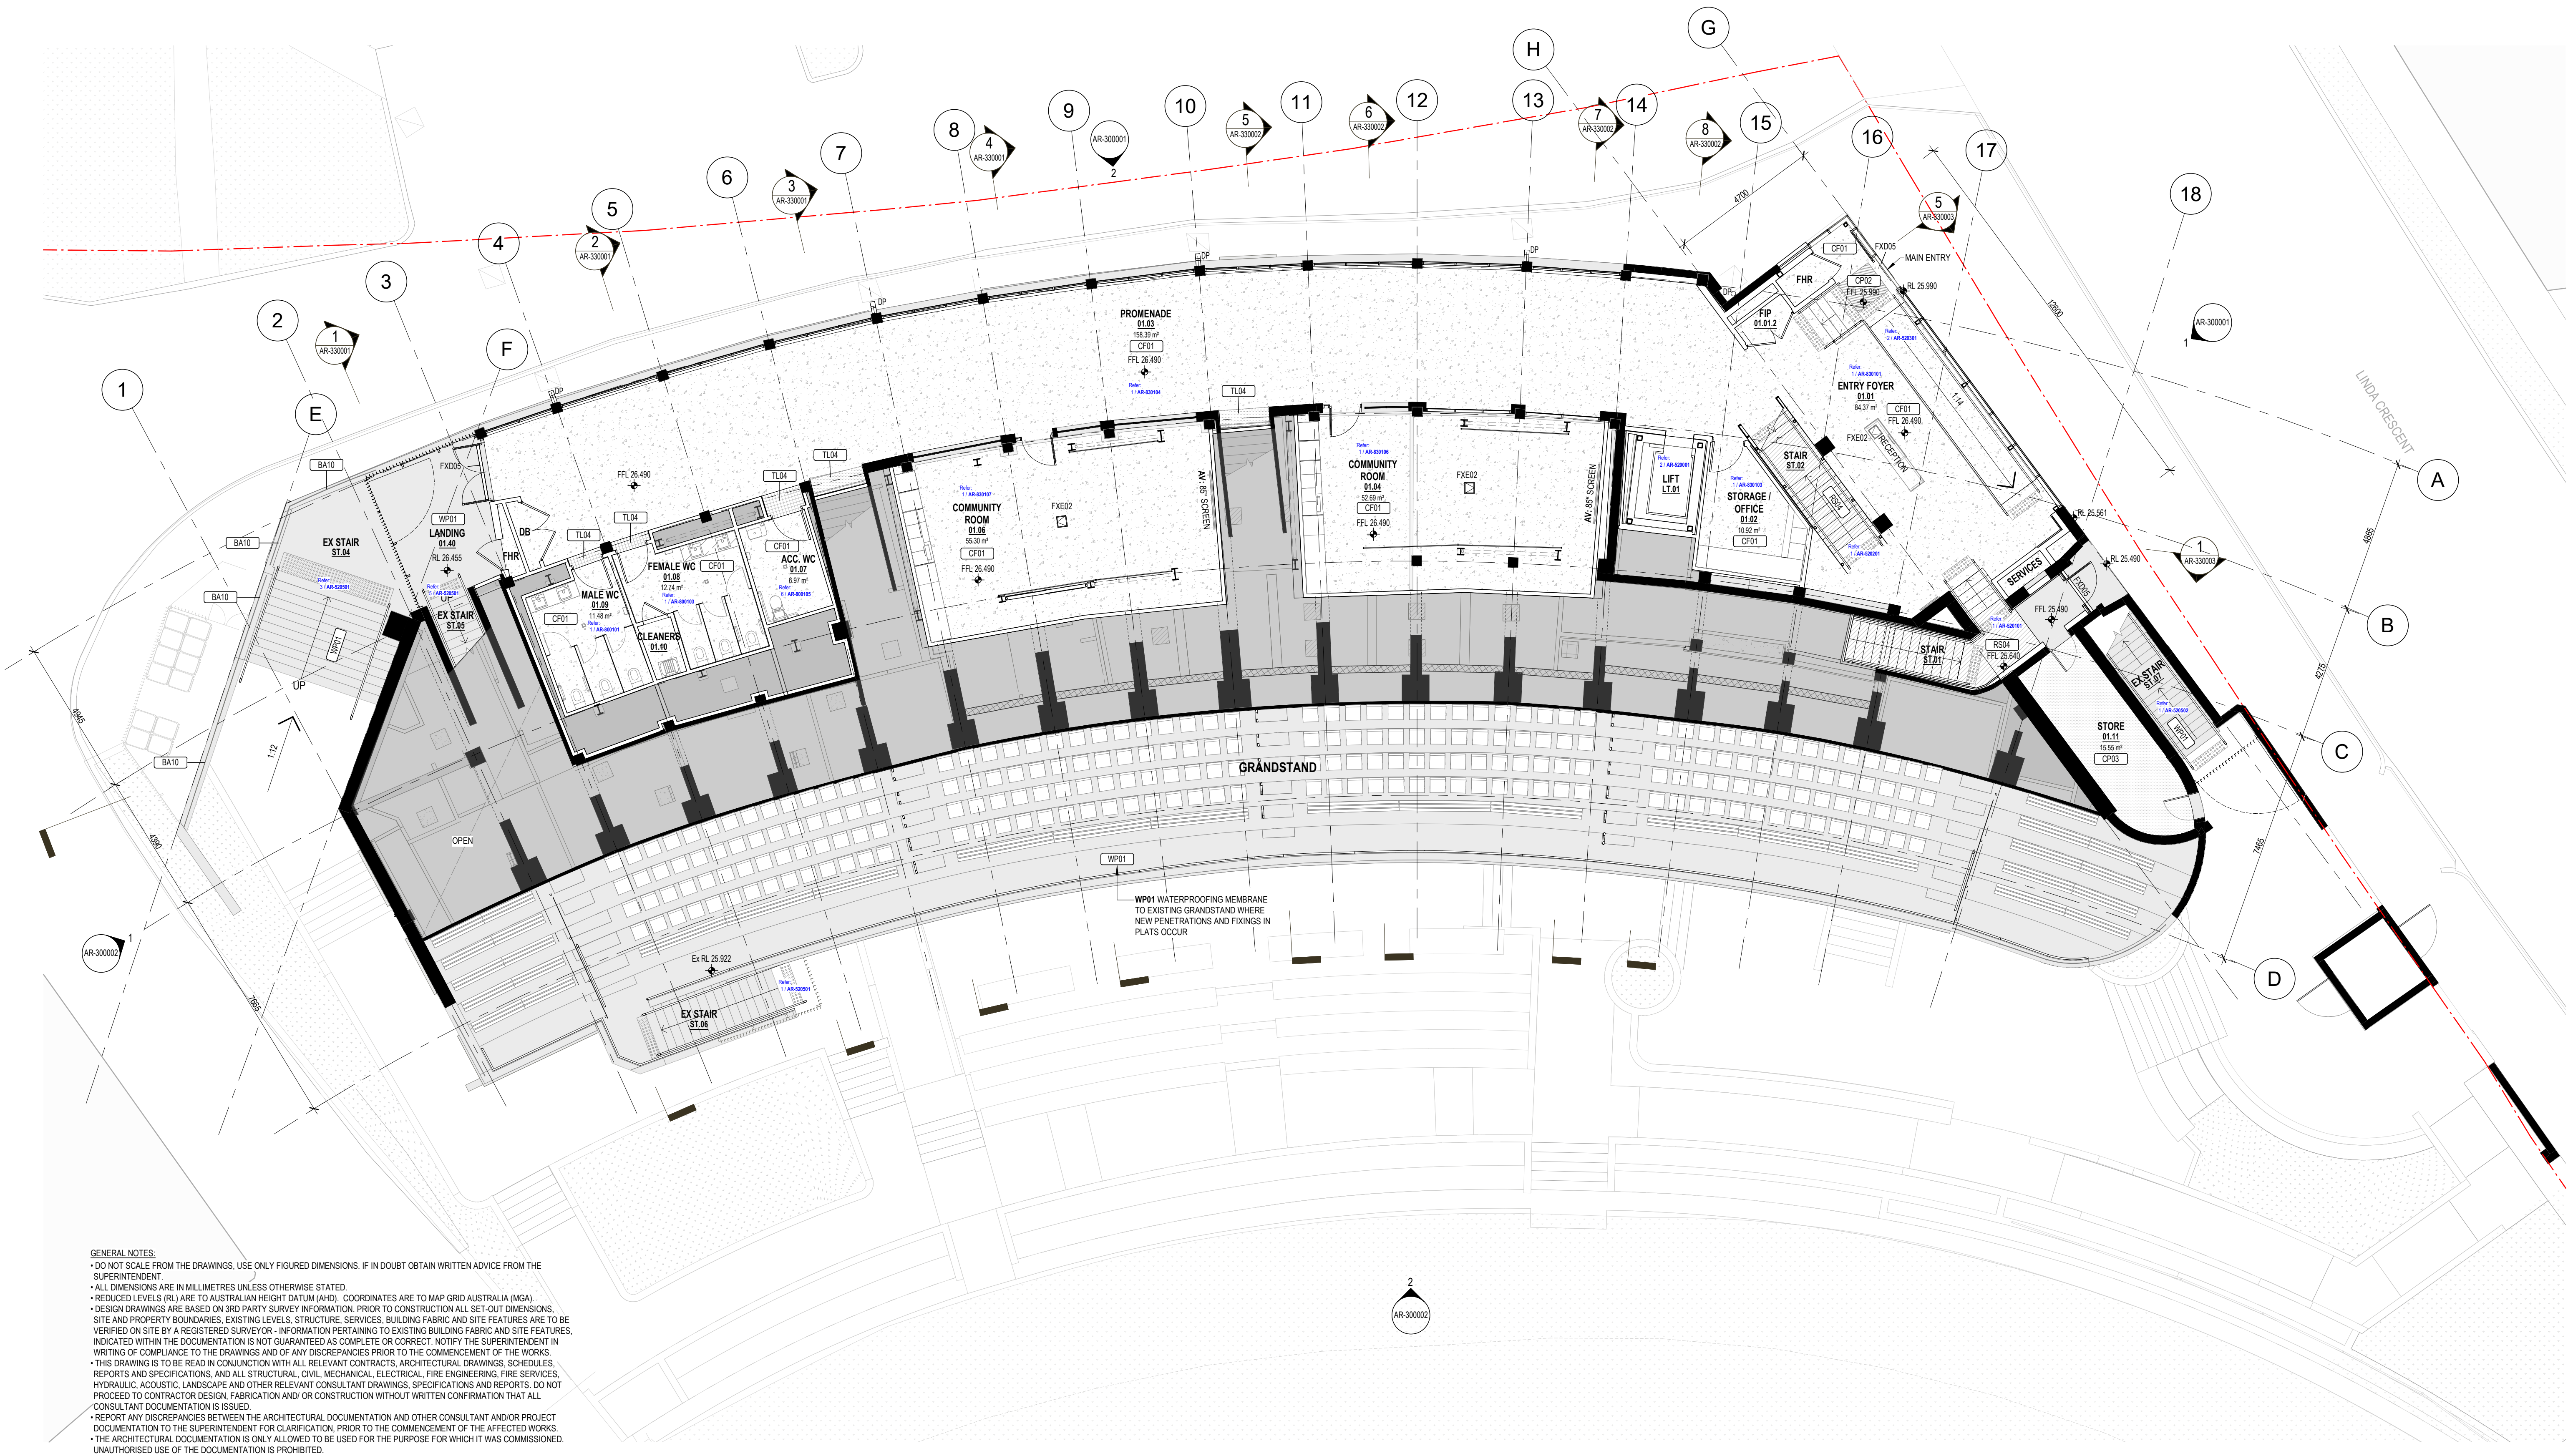


GENERAL NOTES:

- DO NOT SCALE FROM THE DRAWINGS. USE ONLY FIGURED DIMENSIONS. IF IN DOUBT OBTAIN WRITTEN ADVICE FROM THE SUPERINTENDENT.
- ALL DIMENSIONS ARE IN MILLIMETRES UNLESS OTHERWISE STATED.
- REDUCED LEVELS (RL) ARE TO AUSTRALIAN HEIGHT DATUM (AHD). COORDINATES ARE TO MAP GRID AUSTRALIA (MGA).
- DESIGN DRAWINGS ARE BASED ON 3RD PARTY SURVEY INFORMATION. PRIOR TO CONSTRUCTION ALL SET-OUT DIMENSIONS, SITE AND PROPERTY BOUNDARIES, EXISTING LEVELS, STRUCTURE, SERVICES, BUILDING FABRIC AND SITE FEATURES ARE TO BE VERIFIED ON SITE BY A REGISTERED SURVEYOR - INFORMATION PERTAINING TO EXISTING BUILDING FABRIC AND SITE FEATURES, INDICATED WITHIN THE DOCUMENTATION IS NOT GUARANTEED AS COMPLETE OR CORRECT. NOTIFY THE SUPERINTENDENT IN WRITING OF COMPLIANCE TO THE DRAWINGS AND OF ANY DISCREPANCIES PRIOR TO THE COMMENCEMENT OF THE WORKS.
- THIS DRAWING IS TO BE READ IN CONJUNCTION WITH ALL RELEVANT CONTRACTS, ARCHITECTURAL DRAWINGS, SCHEDULES, REPORTS AND SPECIFICATIONS, AND ALL STRUCTURAL, CIVIL, MECHANICAL, ELECTRICAL, FIRE ENGINEERING, FIRE SERVICES, HYDRAULIC, ACOUSTIC, LANDSCAPE AND OTHER RELEVANT CONSULTANT DRAWINGS, SPECIFICATIONS AND REPORTS. DO NOT PROCEED TO CONTRACTOR DESIGN, FABRICATION AND/OR CONSTRUCTION WITHOUT WRITTEN CONFIRMATION THAT ALL CONSULTANT DOCUMENTATION IS ISSUED.
- REPORT ANY DISCREPANCIES BETWEEN THE ARCHITECTURAL DOCUMENTATION AND OTHER CONSULTANT AND/OR PROJECT DOCUMENTATION TO THE SUPERINTENDENT FOR CLARIFICATION, PRIOR TO THE COMMENCEMENT OF THE AFFECTED WORKS.
- THE ARCHITECTURAL DOCUMENTATION IS ONLY ALLOWED TO BE USED FOR THE PURPOSE FOR WHICH IT WAS COMMISSIONED. UNAUTHORISED USE OF THE DOCUMENTATION IS PROHIBITED.

0 1 2 3 4 5 m
Do not scale drawings. Verify all dimensions on site

architectus™
Architectus Australia Pty Ltd is the owner of the copyright subsisting in these drawings, plans, designs and specifications. They must not be used, reproduced or copied, in whole or in part, nor may the information, ideas and concepts therein contained (which are confidential to Architectus Australia Pty Ltd) be disclosed to any person without the prior written consent of that company.
Registrations and Nominated Architects
ACT: Ray Brown 6359, Mark van den Enden 7593,
NSW: Ray Brown 6359, Mark van den Enden 7593,
Robert Ousey 10214, Lawrence Toaldo 10255
NT: Architectus Australia Pty Ltd AR750
QLD: Lawrence Toaldo 3117
SA: Architectus Australia 3426
TAS: Architectus Australia F109
VIC: Architectus Australia 51176
WA: Architectus Australia 3209, Ray Brown 2929

revision	purpose of issue	checked	date
P.00	80% Schematic Design	JH	11/12/2025
P.01	Schematic Stage Workshop	JH	16/12/2025
P.02	100% SD Backgrounds	JH	15/01/2026
P.03	100% Schematic Design	JH	23/01/2026
P.04	100% SD Updated Backgrounds	JH	10/03/2026
P.05	50% DD Backgrounds	JH	27/03/2026
P.06	80% DD Backgrounds	JH	17/04/2026
P.07	100% DD Tender Backgrounds	JH	08/05/2026
T.00	FOR TENDER	JH	29/05/2026
T.01	FOR TENDER	JH	05/06/2026

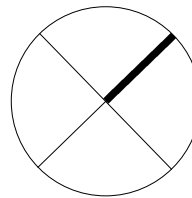

LEGEND
EXISTING - CUT IN PLAN / SECTION
EXISTING
PROPOSED - CUT IN PLAN / SECTION
RL RELATIVE LEVEL
FFL FINISHED FLOOR LEVEL
REFER T-SCHEDULE
UNDERSIDE OF EXPOSED STRUCTURE
ROOF TYPE - REFER AR-702002

EL: REFER ELECTRICAL ENGINEER'S DOCUMENTATION
SL: REFER SPECIALIST LIGHTING CONSULTANT DOCUMENTATION
FS: REFER FIRE SERVICES ENGINEER'S DOCUMENTATION
HY: REFER HYDRAULICS ENGINEER'S DOCUMENTATION
ME: REFER MECHANICAL ENGINEER'S DOCUMENTATION
AV: REFER AV CONSULTANTS DOCUMENTATION
SC: REFER SECURITY CONSULTANTS DOCUMENTATION
ST: REFER STRUCTURAL ENGINEER'S DOCUMENTATION
FA: REFER FACADE ENGINEER'S DOCUMENTATION
LA: REFER LANDSCAPE ARCHITECT'S DOCUMENTATION
CL: REFER CIVIL ENGINEER'S DOCUMENTATION
KC: REFER KITCHEN CONSULTANT DOCUMENTATION

FLOOR FINISHES
EL: FLOOR BOX
CL: TRENCH GRATE

architectus™
Wurundjeri Country
Level 25, 385 Bourke Street
Melbourne VIC 3000
T (61 3) 9429 9735
melbourne@architectus.com.au
ABN 90 131 245 684

approved	JH	scale	1 : 100 @A1
prepared	GE	project no	230629


project
MICHAEL TUCK STAND REDEVELOPMENT
WURUNDJERI WOI-WURRUNG COUNTRY
36 LINDA CRESCENT HAWTHORN 3122

drawing
GENERAL ARRANGEMENT PLAN - PROMENADE

drawing no.
MTS-ARC-DRW-AR-200101

revision
T.01

TENDER

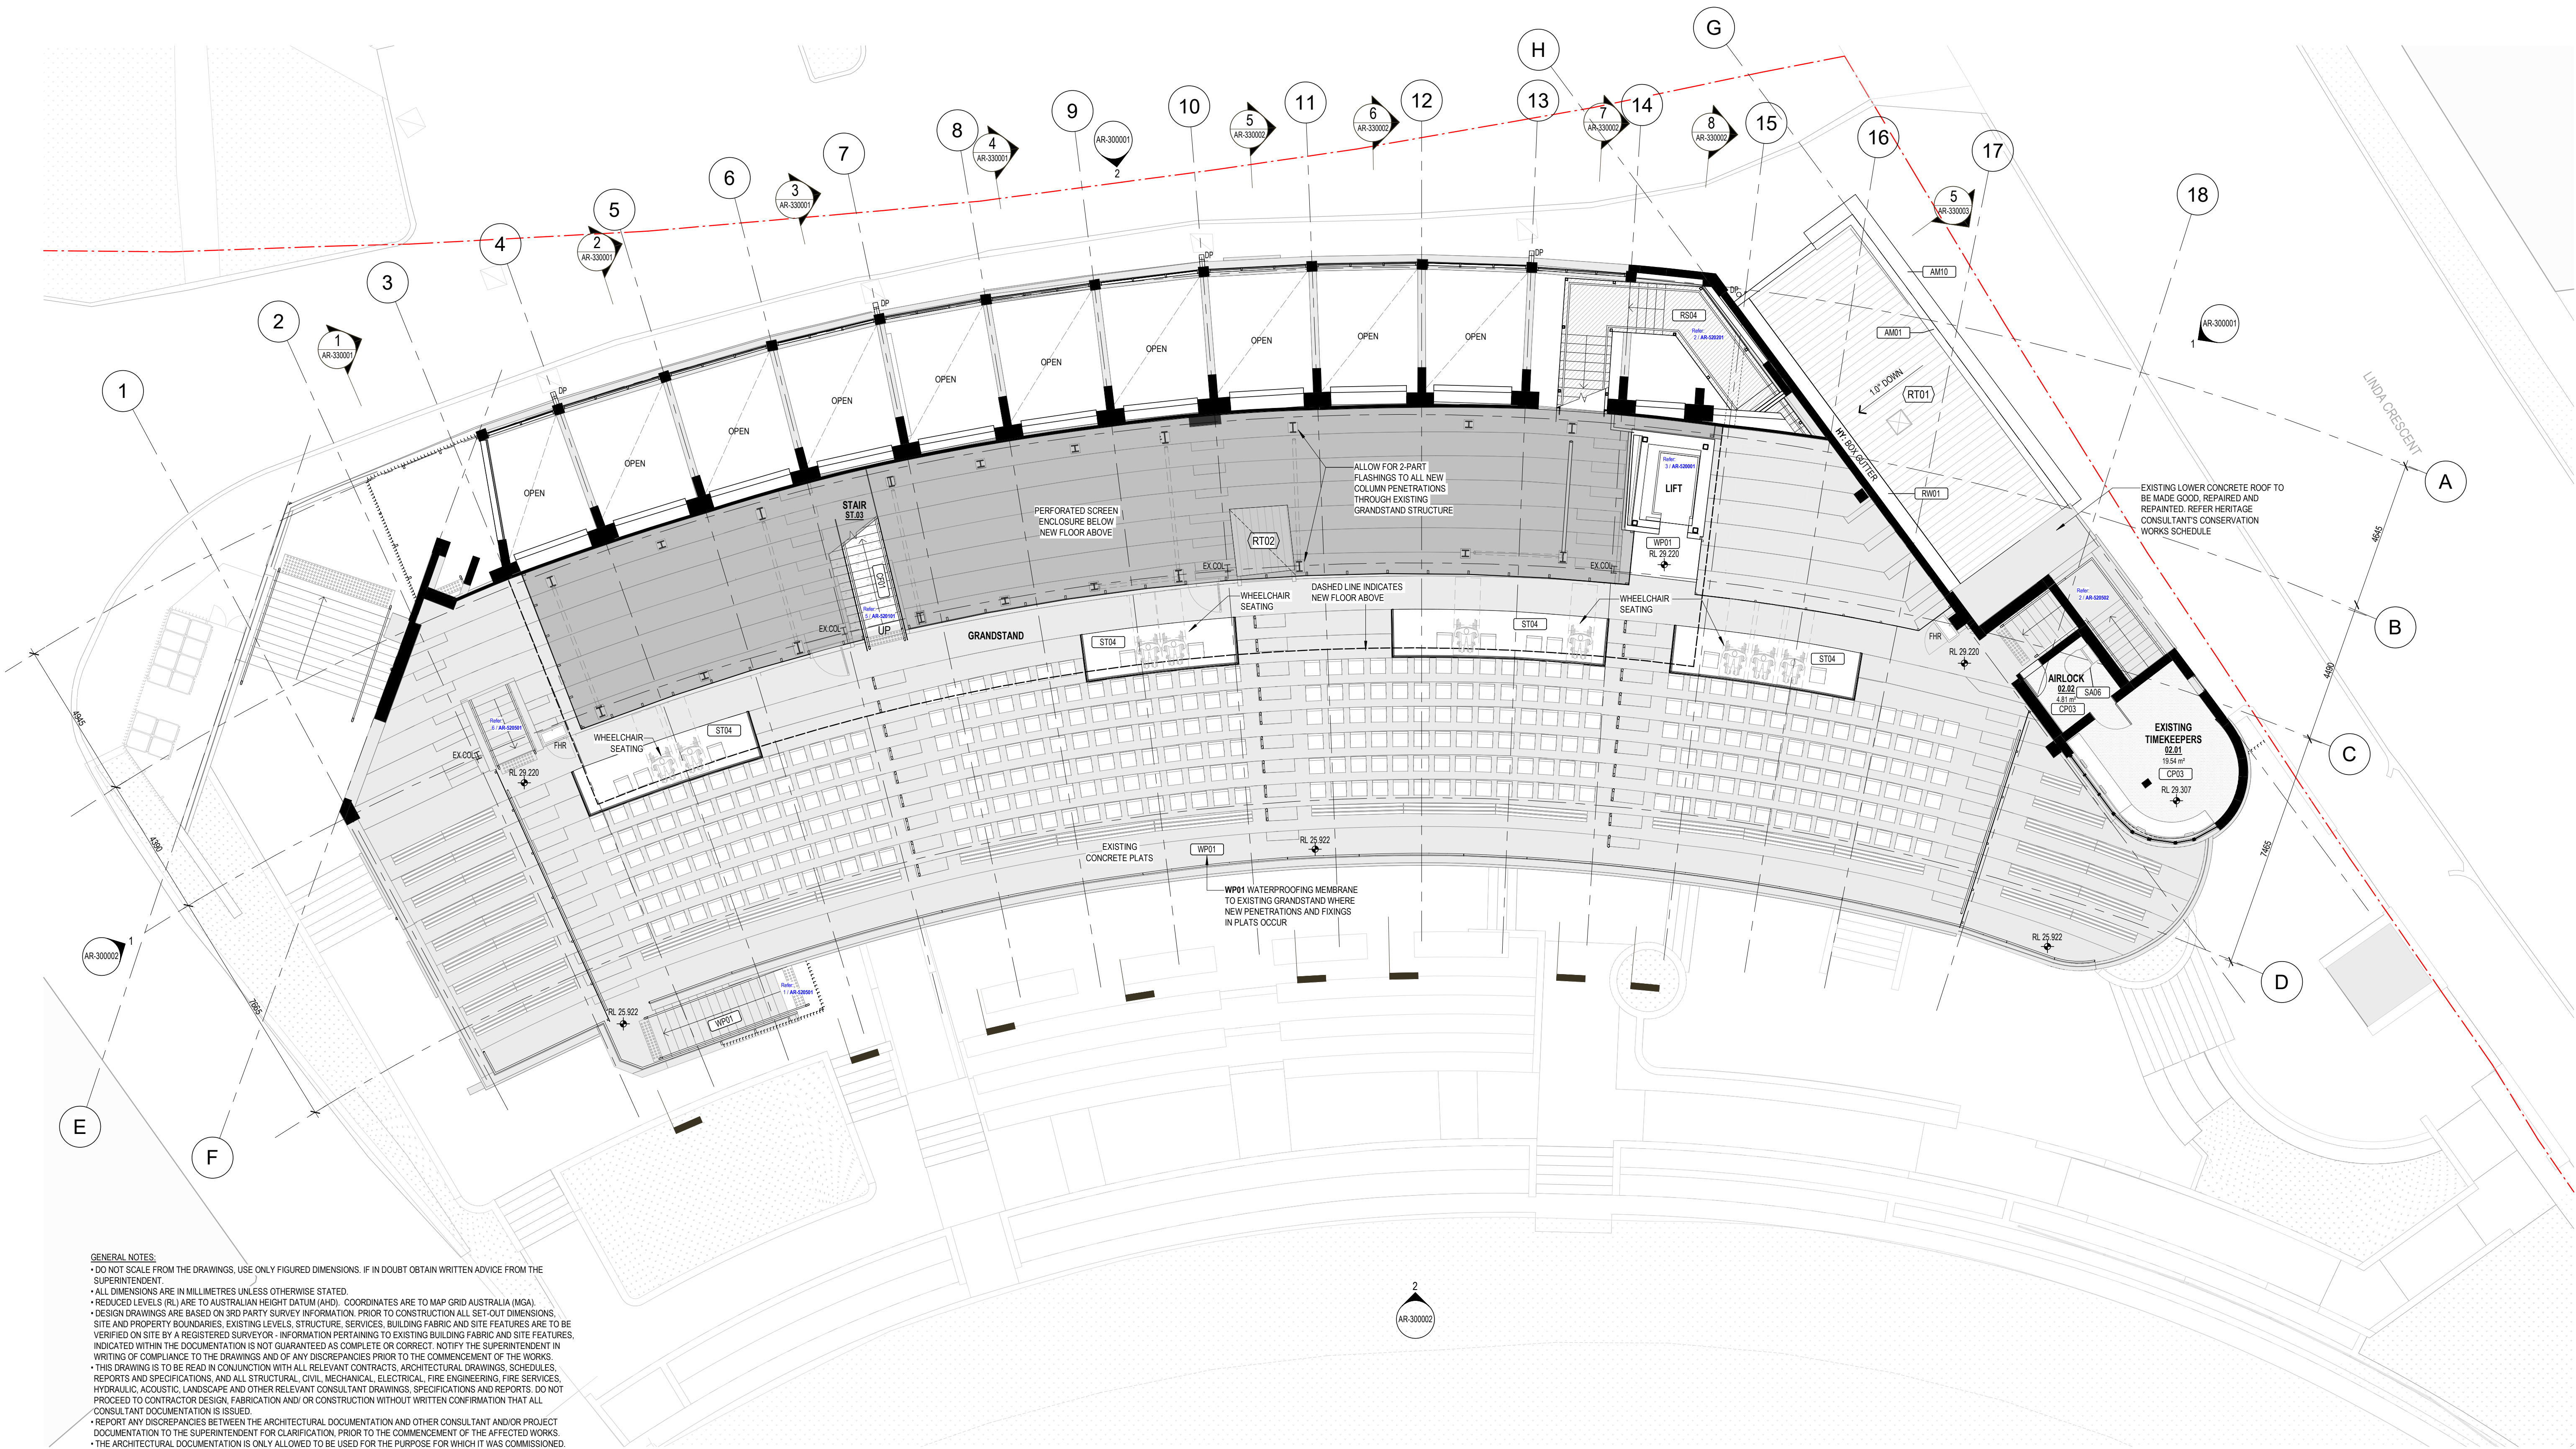


GENERAL NOTES:

- DO NOT SCALE FROM THE DRAWINGS. USE ONLY FIGURED DIMENSIONS. IF IN DOUBT OBTAIN WRITTEN ADVICE FROM THE SUPERINTENDENT.
- ALL DIMENSIONS ARE IN MILLIMETRES UNLESS OTHERWISE STATED.
- REDUCED LEVELS (RL) ARE TO AUSTRALIAN HEIGHT DATUM (AHD). COORDINATES ARE TO MAP GRID AUSTRALIA (MGA).
- DESIGN DRAWINGS ARE BASED ON 3RD PARTY SURVEY INFORMATION. PRIOR TO CONSTRUCTION ALL SET-OUT DIMENSIONS, SITE AND PROPERTY BOUNDARIES, EXISTING LEVELS, STRUCTURE, SERVICES, BUILDING FABRIC AND SITE FEATURES ARE TO BE VERIFIED ON SITE BY A REGISTERED SURVEYOR - INFORMATION PERTAINING TO EXISTING BUILDING FABRIC AND SITE FEATURES, INDICATED WITHIN THE DOCUMENTATION IS NOT GUARANTEED AS COMPLETE OR CORRECT. NOTIFY THE SUPERINTENDENT IN WRITING OF COMPLIANCE TO THE DRAWINGS AND OF ANY DISCREPANCIES PRIOR TO THE COMMENCEMENT OF THE WORKS.
- THIS DRAWING IS TO BE READ IN CONJUNCTION WITH ALL RELEVANT CONTRACTS, ARCHITECTURAL DRAWINGS, SCHEDULES, REPORTS AND SPECIFICATIONS, AND ALL STRUCTURAL, CIVIL, MECHANICAL, ELECTRICAL, FIRE ENGINEERING, FIRE SERVICES, HYDRAULIC, ACOUSTIC, LANDSCAPE AND OTHER RELEVANT CONSULTANT DRAWINGS, SPECIFICATIONS AND REPORTS. DO NOT PROCEED TO CONTRACTOR DESIGN, FABRICATION AND/OR CONSTRUCTION WITHOUT WRITTEN CONFIRMATION THAT ALL CONSULTANT DOCUMENTATION IS ISSUED.
- REPORT ANY DISCREPANCIES BETWEEN THE ARCHITECTURAL DOCUMENTATION AND OTHER CONSULTANT AND/OR PROJECT DOCUMENTATION TO THE SUPERINTENDENT FOR CLARIFICATION, PRIOR TO THE COMMENCEMENT OF THE AFFECTED WORKS.
- THE ARCHITECTURAL DOCUMENTATION IS ONLY ALLOWED TO BE USED FOR THE PURPOSE FOR WHICH IT WAS COMMISSIONED. UNAUTHORISED USE OF THE DOCUMENTATION IS PROHIBITED.

0 1 2 3 4 5 m
Do not scale drawings. Verify all dimensions on site

architectus™
Architectus Australia Pty Ltd is the owner of the copyright subsisting in these drawings, plans, designs and specifications. They must not be used, reproduced or copied, in whole or in part, nor may the information, ideas and concepts therein contained (which are confidential to Architectus Australia Pty Ltd) be disclosed to any person without the prior written consent of that company.
Registrations and Nominated Architects
ACT: Ray Brown 6359, Mark van den Ende 7593,
NSW: Ray Brown 6359, Mark van den Ende 7593,
Robert Ousey 10214, Lawrence Toaldo 10255
NT: Architectus Australia Pty Ltd AR750
QLD: Lawrence Toaldo 3117
SA: Architectus Australia 3426
TAS: Architectus Australia F109
VIC: Architectus Australia 51176
WA: Architectus Australia 3209, Ray Brown 2929

revision	purpose of issue	checked	date
P.00	80% Schematic Design	JH	11/12/2025
P.01	Schematic Stage Workshop	JH	16/12/2025
P.02	100% SD Backgrounds	JH	15/01/2026
P.03	100% Schematic Design	JH	23/01/2026
P.04	100% SD Updated Backgrounds	JH	10/03/2026
P.05	50% DD Backgrounds	JH	27/03/2026
P.06	80% DD Backgrounds	JH	17/04/2026
P.07	100% DD Tender Backgrounds	JH	08/05/2026
T.00	FOR TENDER	JH	29/05/2026
T.01	FOR TENDER	JH	05/06/2026

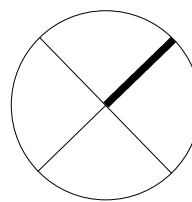

LEGEND
EXISTING - CUT IN PLAN / SECTION
EXISTING
PROPOSED - CUT IN PLAN / SECTION
RL RELATIVE LEVEL
FFL FINISHED FLOOR LEVEL
REFER T-SCHEDULE
UNDERSIDE OF EXPOSED STRUCTURE
ROOF TYPE - REFER AR-702002

EL: REFER ELECTRICAL ENGINEER'S DOCUMENTATION
SL: REFER SPECIALIST LIGHTING CONSULTANT DOCUMENTATION
FS: REFER FIRE SERVICES ENGINEER'S DOCUMENTATION
HY: REFER HYDRAULICS ENGINEER'S DOCUMENTATION
ME: REFER MECHANICAL ENGINEER'S DOCUMENTATION
AV: REFER AV CONSULTANTS DOCUMENTATION
SC: REFER SECURITY CONSULTANTS DOCUMENTATION
ST: REFER STRUCTURAL ENGINEER'S DOCUMENTATION
FA: REFER FACADE ENGINEER'S DOCUMENTATION
AC: REFER ACOUSTIC ENGINEER'S DOCUMENTATION
LA: REFER LANDSCAPE ARCHITECT'S DOCUMENTATION
CL: REFER CIVIL ENGINEER'S DOCUMENTATION
KC: REFER KITCHEN CONSULTANT DOCUMENTATION

FLOOR FINISHES
EL: FLOOR BOX
CL: TRENCH GRATE

Adelaide
Brisbane
Canberra
Gold Coast
Melbourne
Perth
Sydney
Townsville

Wurundjeri Country
Level 25, 385 Bourke Street
Melbourne VIC 3000
T (61 3) 9429 9735
melbourne@architectus.com.au

ABN 90 131 245 684

approved	JH	scale	1 : 100 @A1
prepared	GE	project no	230629

project
MICHAEL TUCK STAND REDEVELOPMENT
WURUNDJERI WOI-WURRUNG COUNTRY
36 LINDA CRESCENT HAWTHORN 3122


drawing
GENERAL ARRANGEMENT PLAN - GRANDSTAND LOWER

drawing no.
MTS-ARC-DRW-AR-200201

revision
T.01

5/06/2026 5:08:37 PM

TENDER

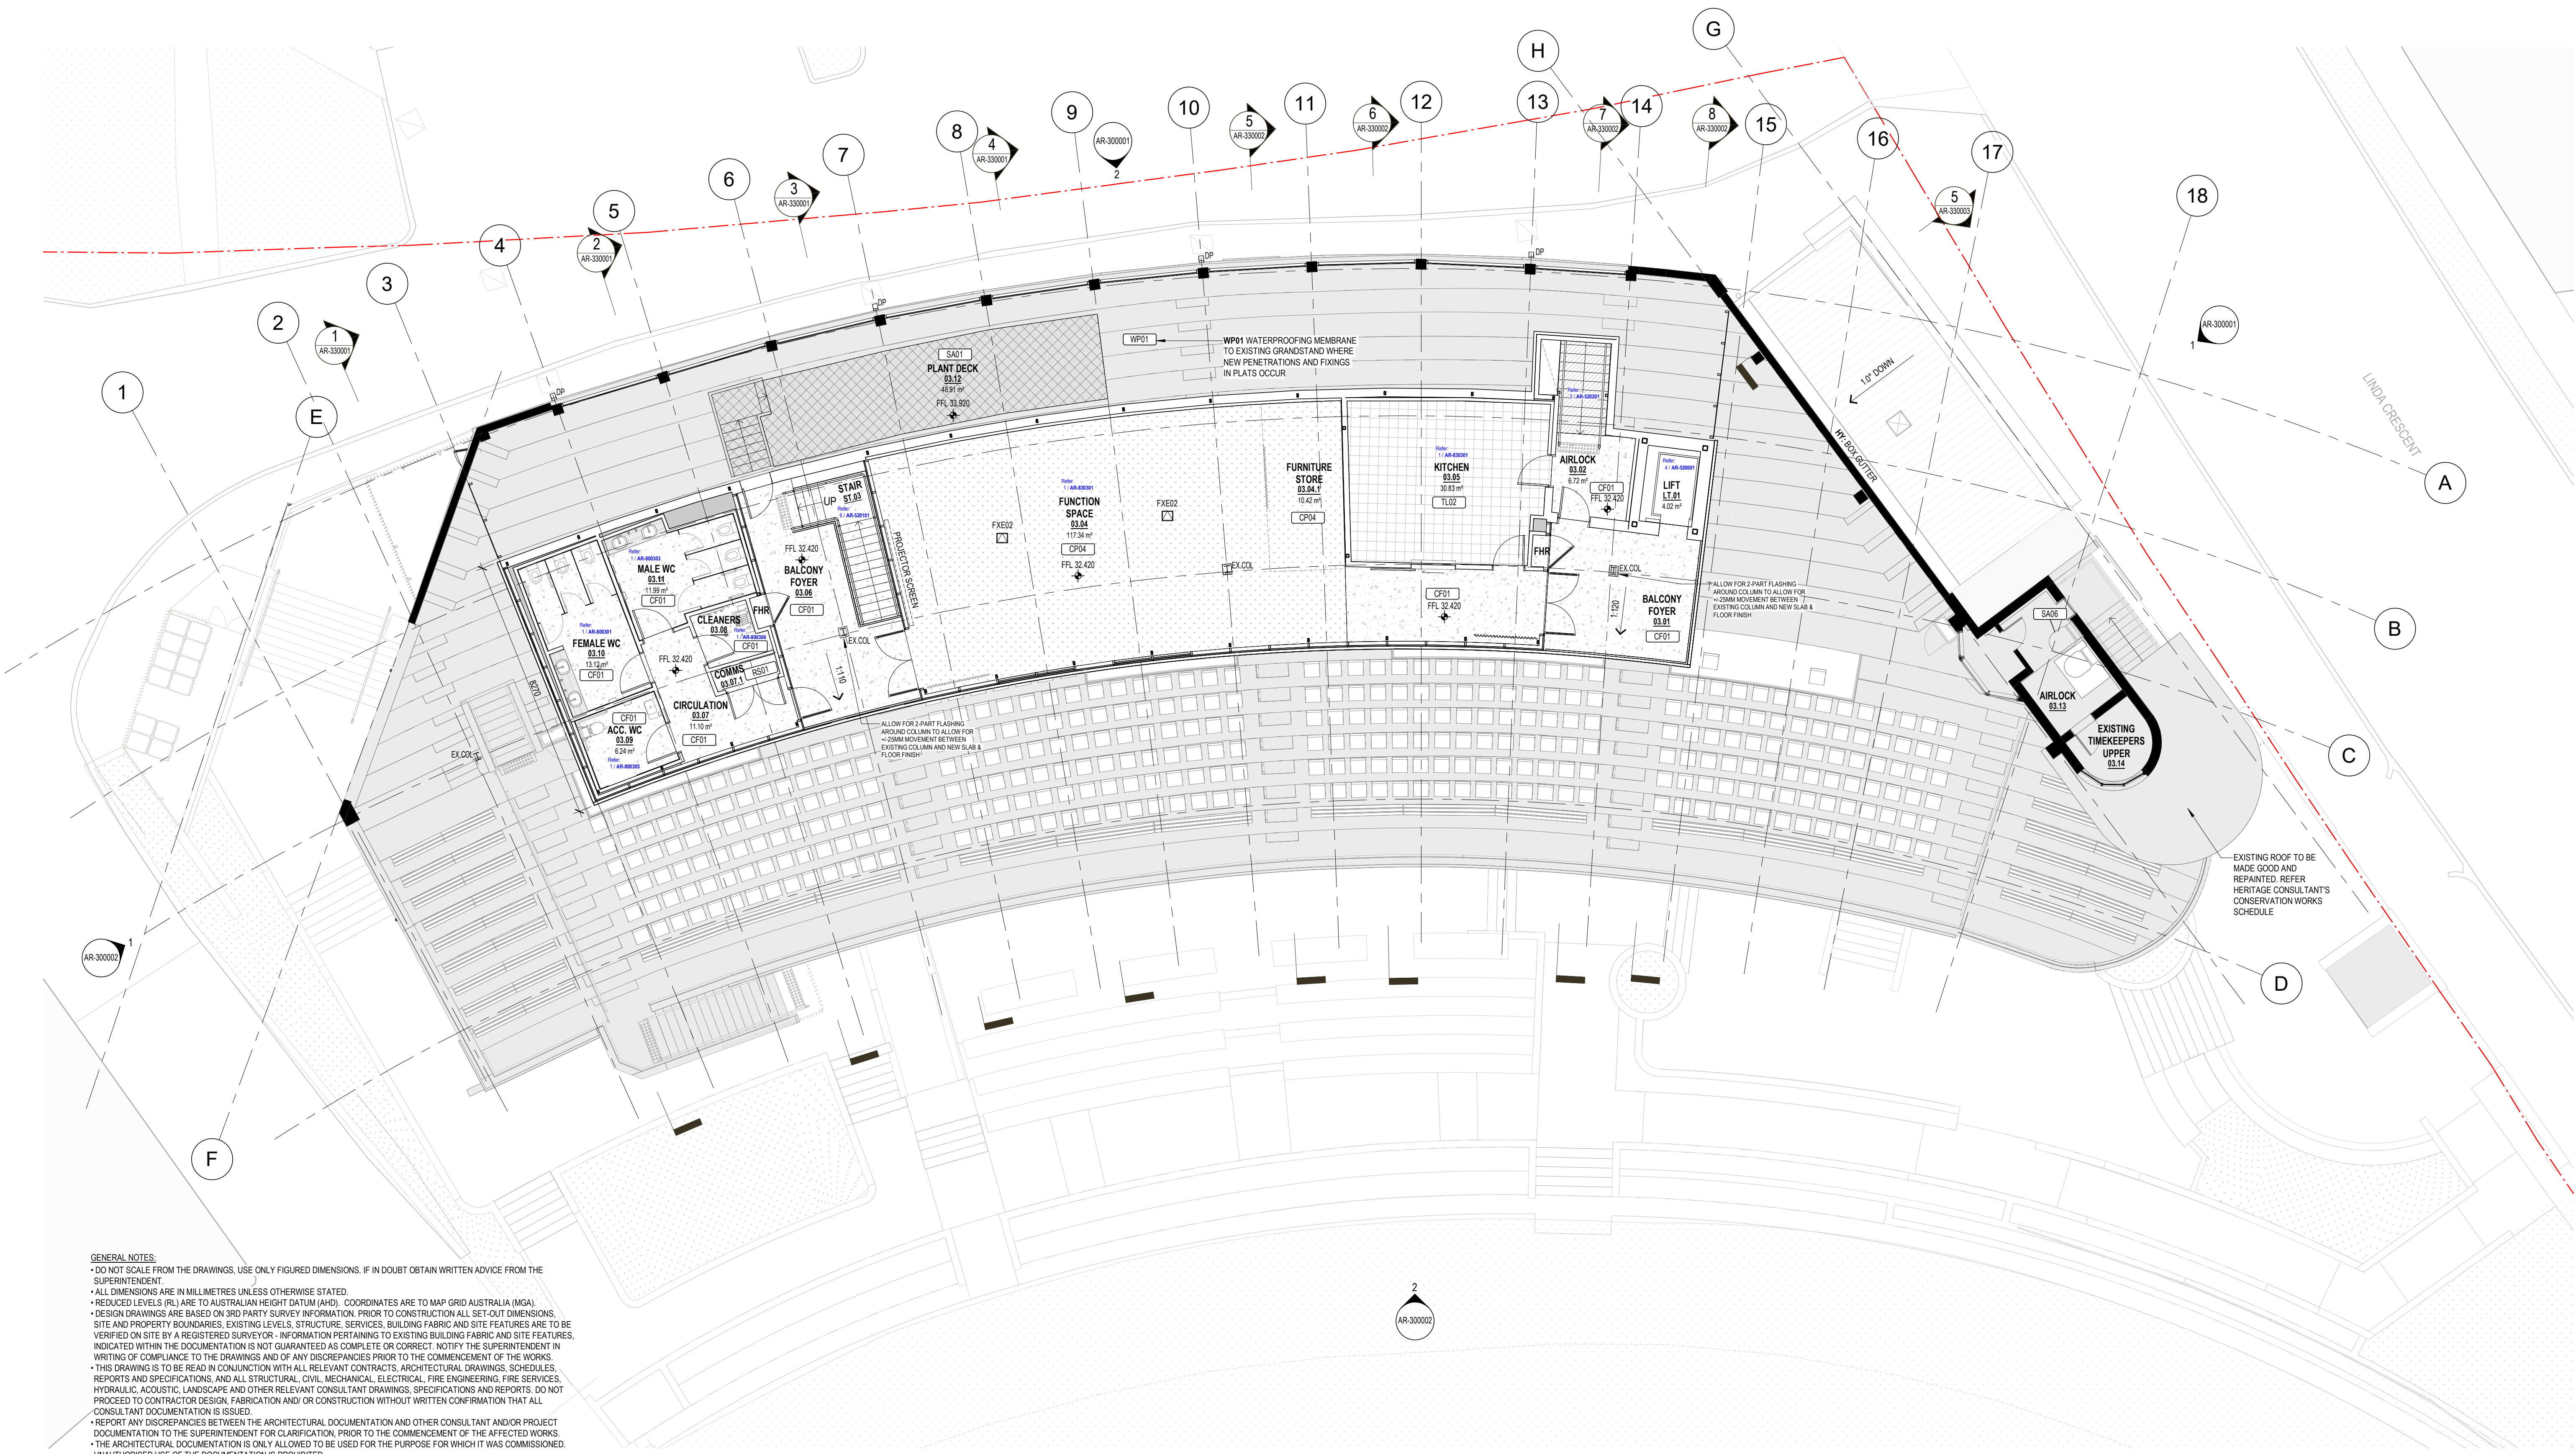

GENERAL NOTES:

- DO NOT SCALE FROM THE DRAWINGS. USE ONLY FIGURED DIMENSIONS. IF IN DOUBT OBTAIN WRITTEN ADVICE FROM THE SUPERINTENDENT.
- ALL DIMENSIONS ARE IN MILLIMETRES UNLESS OTHERWISE STATED.
- REDUCED LEVELS (RL) ARE TO AUSTRALIAN HEIGHT DATUM (AHD). COORDINATES ARE TO MAP GRID AUSTRALIA (MGA).
- DESIGN DRAWINGS ARE BASED ON 3RD PARTY SURVEY INFORMATION. PRIOR TO CONSTRUCTION ALL SET-OUT DIMENSIONS, SITE AND PROPERTY BOUNDARIES, EXISTING LEVELS, STRUCTURE, SERVICES, BUILDING FABRIC AND SITE FEATURES ARE TO BE VERIFIED ON SITE BY A REGISTERED SURVEYOR - INFORMATION PERTAINING TO EXISTING BUILDING FABRIC AND SITE FEATURES, INDICATED WITHIN THE DOCUMENTATION IS NOT GUARANTEED AS COMPLETE OR CORRECT. NOTIFY THE SUPERINTENDENT IN WRITING OF COMPLIANCE TO THE DRAWINGS AND OF ANY DISCREPANCIES PRIOR TO THE COMMENCEMENT OF THE WORKS.
- THIS DRAWING IS TO BE READ IN CONJUNCTION WITH ALL RELEVANT CONTRACTS, ARCHITECTURAL DRAWINGS, SCHEDULES, REPORTS AND SPECIFICATIONS, AND ALL STRUCTURAL, CIVIL, MECHANICAL, ELECTRICAL, FIRE ENGINEERING, FIRE SERVICES, HYDRAULIC, ACOUSTIC, LANDSCAPE AND OTHER RELEVANT CONSULTANT DRAWINGS, SPECIFICATIONS AND REPORTS. DO NOT PROCEED TO CONTRACTOR DESIGN, FABRICATION AND/ OR CONSTRUCTION WITHOUT WRITTEN CONFIRMATION THAT ALL CONSULTANT DOCUMENTATION IS ISSUED.
- REPORT ANY DISCREPANCIES BETWEEN THE ARCHITECTURAL DOCUMENTATION AND OTHER CONSULTANT AND/OR PROJECT DOCUMENTATION TO THE SUPERINTENDENT FOR CLARIFICATION, PRIOR TO THE COMMENCEMENT OF THE AFFECTED WORKS.
- THE ARCHITECTURAL DOCUMENTATION IS ONLY ALLOWED TO BE USED FOR THE PURPOSE FOR WHICH IT WAS COMMISSIONED. UNAUTHORISED USE OF THE DOCUMENTATION IS PROHIBITED.

0 1 2 3 4 5 m
Do not scale drawings. Verify all dimensions on site


architectus™

Architectus Australia Pty Ltd is the owner of the copyright subsisting in these drawings, plans, designs and specifications. They must not be used, reproduced or copied, in whole or in part, nor may the information, ideas and concepts therein contained (which are confidential to Architectus Australia Pty Ltd) be disclosed to any person without the prior written consent of that company.

Registrations and Nominated Architects

ACT: Ray Brown 6359, Mark van den Enden 7593,
NSW: Ray Brown 6359, Mark van den Enden 7593,
Robert Ousey 10214, Lawrence Toaldo 10255
NT: Architectus Australia Pty Ltd AR750
QLD: Lawrence Toaldo 3117
SA: Architectus Australia 3426
TAS: Architectus Australia F109
VIC: Architectus Australia 51176
WA: Architectus Australia 3209, Ray Brown 2929

revision	purpose of issue	checked	date
P.00	80% Schematic Design	JH	11/12/2025
P.01	Schematic Stage Workshop	JH	16/12/2025
P.02	100% SD Backgrounds	JH	15/01/2026
P.03	100% Schematic Design	JH	23/01/2026
P.04	100% SD Updated Backgrounds	JH	10/03/2026
P.05	WIP Backgrounds	JH	25/03/2026
P.06	50% DD Backgrounds	JH	27/03/2026
P.07	80% DD Backgrounds	JH	17/04/2026
P.08	100% DD Tender Backgrounds	JH	08/05/2026
T.00	FOR TENDER	JH	23/05/2026
T.01	FOR TENDER	JH	05/06/2026

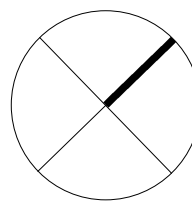

LEGEND

- EXISTING - CUT IN PLAN / SECTION
- EXISTING
- PROPOSED - CUT IN PLAN / SECTION
- RL: RELATIVE LEVEL
- FLL: FINISHED FLOOR LEVEL
- XX##: REFER T-SCHEDULE
- US: UNDERSIDE OF EXPOSED STRUCTURE
- 1t: ROOF TYPE - REFER AR-702002

FLOOR FINISHES

- EL: FLOOR BOX
- CL: TRENCH GRATE

EL: REFER ELECTRICAL ENGINEER'S DOCUMENTATION
SL: REFER SPECIALIST LIGHTING CONSULTANT DOCUMENTATION
FS: REFER FIRE SERVICES ENGINEER'S DOCUMENTATION
ME: REFER MECHANICAL ENGINEER'S DOCUMENTATION
AV: REFER AV CONSULTANTS DOCUMENTATION
SC: REFER SECURITY CONSULTANTS DOCUMENTATION
ST: REFER STRUCTURAL ENGINEER'S DOCUMENTATION
FA: REFER FACADE ENGINEER'S DOCUMENTATION
LA: REFER LANDSCAPE ARCHITECT'S DOCUMENTATION
CL: REFER CIVIL ENGINEER'S DOCUMENTATION
KC: REFER KITCHEN CONSULTANT DOCUMENTATION

Adelaide
Brisbane
Canberra
Gold Coast
Melbourne
Perth
Sydney
Townsville

Wurundjeri Country
Level 25, 385 Bourke Street
Melbourne VIC 3000
T (61 3) 9429 9735
melbourne@architectus.com.au

ABN 90 131 245 684

approved	JH	scale	1 : 100 @A1
prepared	GE	project no	230629

TENDER

MICHAEL TUCK STAND
REDEVELOPMENT


WURUNDJERI WOI-WURRUNG COUNTRY
36 LINDA CRESCENT HAWTHORN 3122

GENERAL ARRANGEMENT PLAN
- GRANDSTAND UPPER


drawing no. revision

MTS-ARC-DRW-AR-200301 T.01

5/06/2026 5:09:00 PM

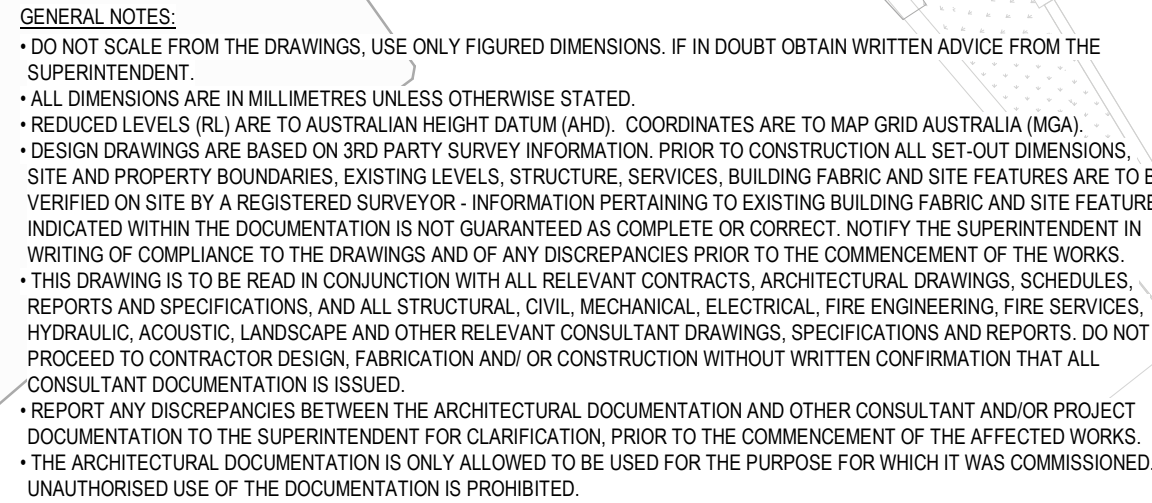


Registrations and Nominated Architects
 ACT: Ray Brown 2528
 NSW: Ray Brown 6359, Mark van den Enden 7593
 Robert Ousey 10214, Lawrence Toaldo 10255
 NT: Architectus Australia Pty Ltd AR750
 QLD: Lawrence Toaldo 3117
 SA: Architectus Australia 3426
 TAS: Architectus Australia F109
 VIC: Architectus Australia 51176
 WA: Architectus Australia 3209, Ray Brown 2929

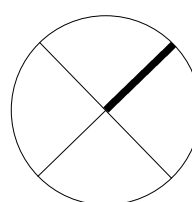[illegible]

LEGEND	
	EXISTING - CUT IN PLAN / SECTION
	EXISTING
	PROPOSED - CUT IN PLAN / SECTION
RL.	RELATIVE LEVEL
FFL.	FINISHED FLOOR LEVEL
	REFER T-SCHEDULE
	UNDERSIDE OF EXPOSED STRUCTURE
	ROOF TYPE - REFER AR-702002

EL: REFER ELECTRICAL ENGINEER'S DOCUMENTATION
 SL: REFER SPECIALIST LIGHTING CONSULTANT DOCUMENTATION
 FS: REFER FIRE SERVICES ENGINEER'S DOCUMENTATION
 HY: REFER HYDRAULICS ENGINEER'S DOCUMENTATION
 ME: REFER MECHANICAL ENGINEER'S DOCUMENTATION
 AV: REFER AV CONSULTANTS DOCUMENTATION
 SC: REFER SECURITY CONSULTANTS DOCUMENTATION
 ST: REFER STRUCTURAL ENGINEER'S DOCUMENTATION
 FA: REFER FACADE ENGINEER'S DOCUMENTATION
 AC: REFER ACOUSTIC ENGINEER'S DOCUMENTATION
 LA: REFER LANDSCAPE ARCHITECTS DOCUMENTATION
 CL: REFER CIVIL ENGINEER'S DOCUMENTATION
 KC: REFER KITCHEN CONSULTANT DOCUMENTATION

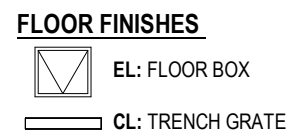

Adelaide
Brisbane
Canberra
Gold Coast
Melbourne
Perth
Sydney
Townsville

architectus™

Wurundjeri Country
Level 25, 385 Bourke Street
Melbourne VIC 3000
T (61 3) 9429 5733
melbourne@architectus.com.au

ABN 90 131 245 684

approved	scale	
	JH	1 : 100 @A1
prepared	project no	
	GE	230629

MICHAEL TUCK STAND REDEVELOPMENT


WURUNDJERI WOI-WURRUNG COUNTRY
36 LINDA CRESCENT HAWTHORN 3122

GENERAL ARRANGEMENT PLAN - GRANDSTAND UPPER ROOF

drawing no.	revision
-------------	----------

MTS-ARC-DRW-AR-200302 T.01

5/06/2026 5:09:21 PM

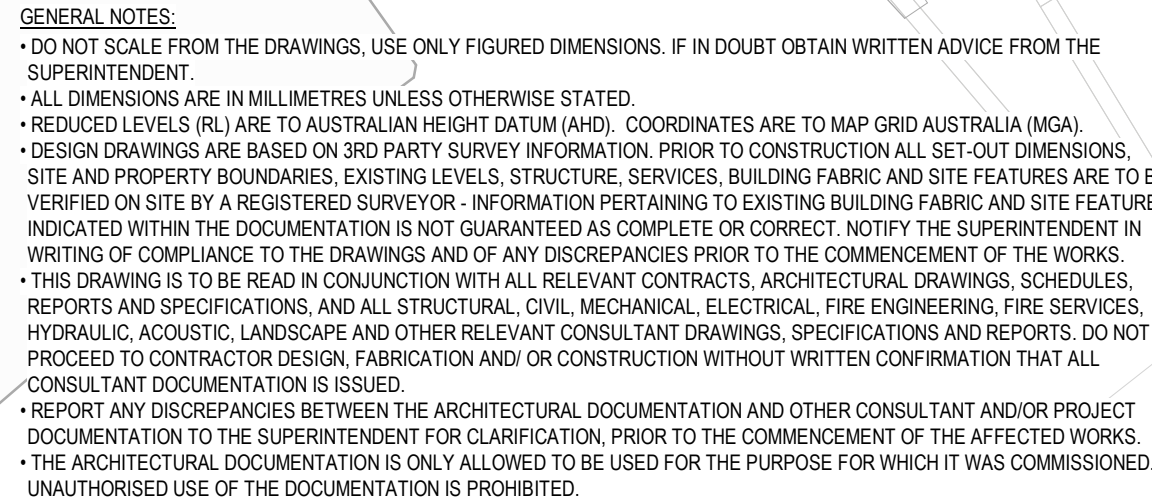

Registrations and Nominated Architects
ACT: Ray Brown 2528
NSW: Ray Brown 6359, Mark van den Enden 7593
Robert Ousey 10214, **Lawrence Toaldo** 10255
NT: Architectus Australia Pty Ltd AR750
QLD: Lawrence Toaldo 3117
SA: Architectus Australia 3426
TAS: Architectus Australia F109
VIC: Architectus Australia 51176
WA: Architectus Australia 3209, Ray Brown 2929

	EXISTING - CUT IN PLAN / SECTION
	EXISTING
	PROPOSED - CUT IN PLAN / SECTION
RL.	RELATIVE LEVEL
FFL.	FINISHED FLOOR LEVEL
	REFER T-SCHEDULE
	UNDERSIDE OF EXPOSED STRUCTURE
	ROOF TYPE - REFER AR-702002

EL: REFER ELECTRICAL ENGINEER'S DOCUMENTATION
 SL: REFER SPECIALIST LIGHTING CONSULTANT DOCUMENTATION
 FS: REFER FIRE SERVICES ENGINEER'S DOCUMENTATION
 HY: REFER HYDRAULICS ENGINEER'S DOCUMENTATION
 ME: REFER MECHANICAL ENGINEER'S DOCUMENTATION
 AV: REFER AV CONSULTANTS DOCUMENTATION
 SC: REFER SECURITY CONSULTANTS DOCUMENTATION
 ST: REFER STRUCTURAL ENGINEER'S DOCUMENTATION
 FA: REFER FACADE ENGINEER'S DOCUMENTATION
 AC: REFER ACOUSTIC ENGINEER'S DOCUMENTATION
 LA: REFER LANDSCAPE ARCHITECTS DOCUMENTATION
 CL: REFER CIVIL ENGINEER'S DOCUMENTATION
 KC: REFER KITCHEN CONSULTANT DOCUMENTATION

 EL: FLOOR BOX

 CL: TRENCH GRATE


5/06/2026 5:09:38 PM




/06/2026 4:54:41 PM




/06/2026 4:55:03 PM

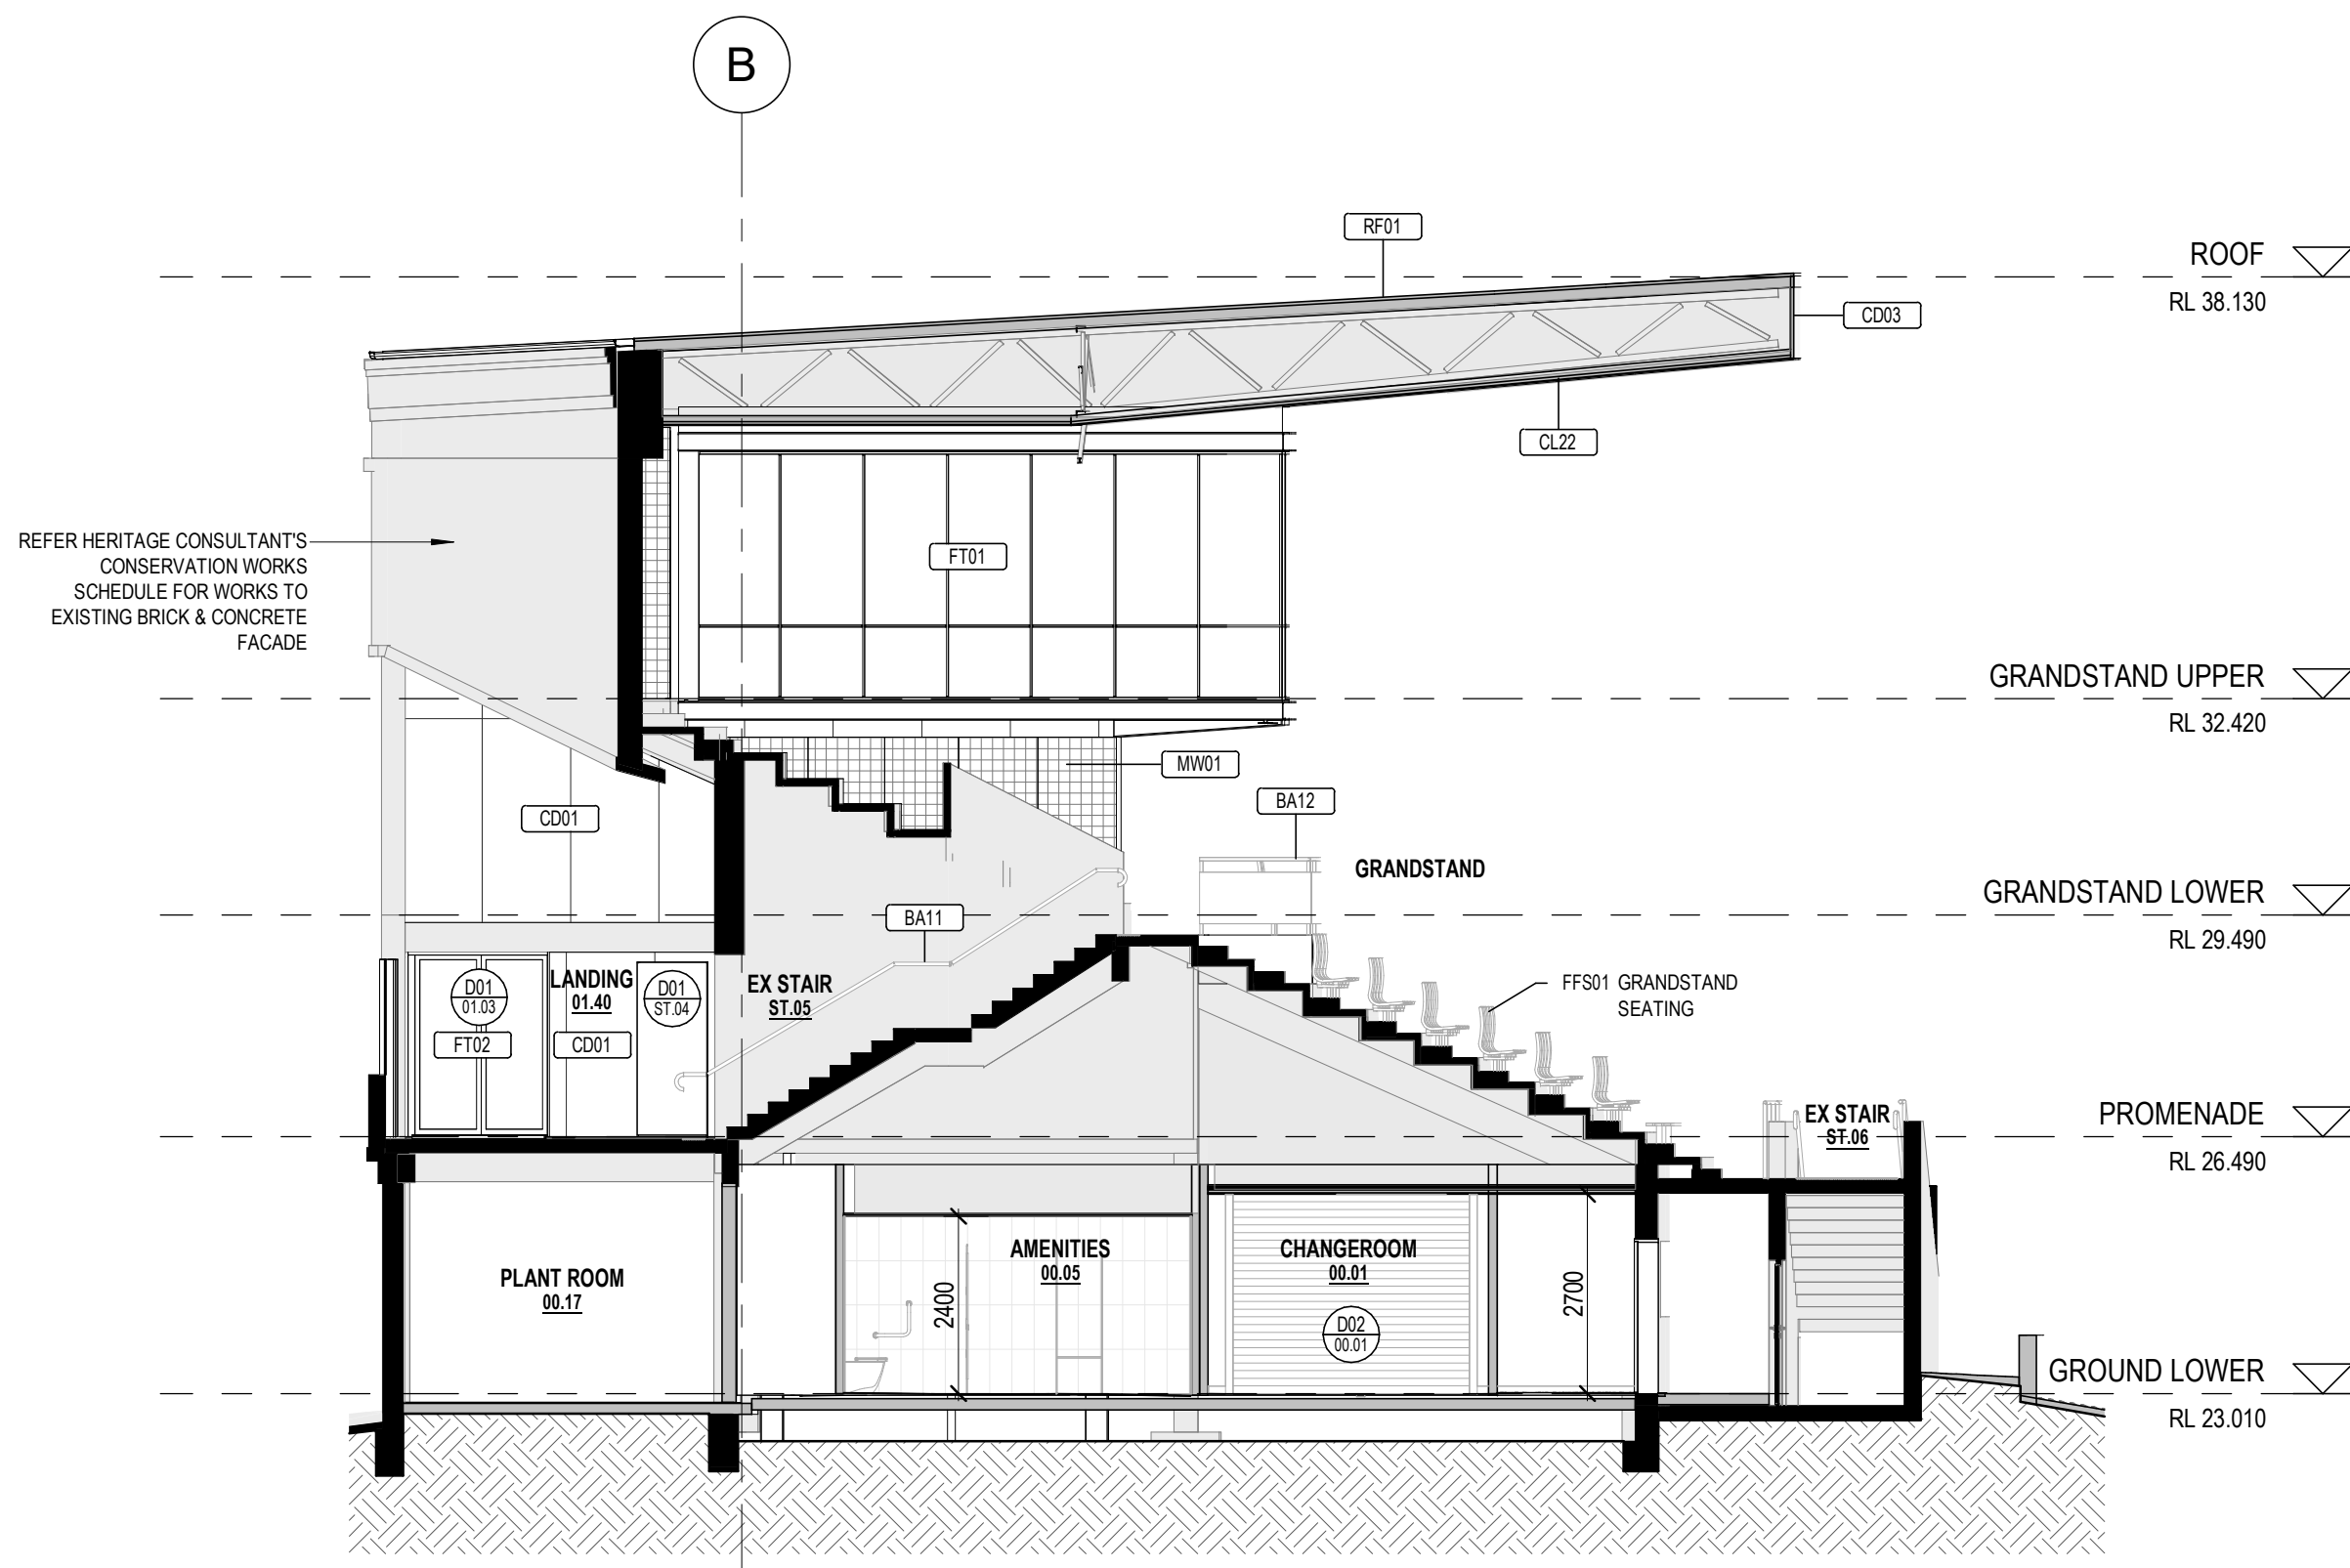


1 CROSS SECTION 1
SCALE: 1:100

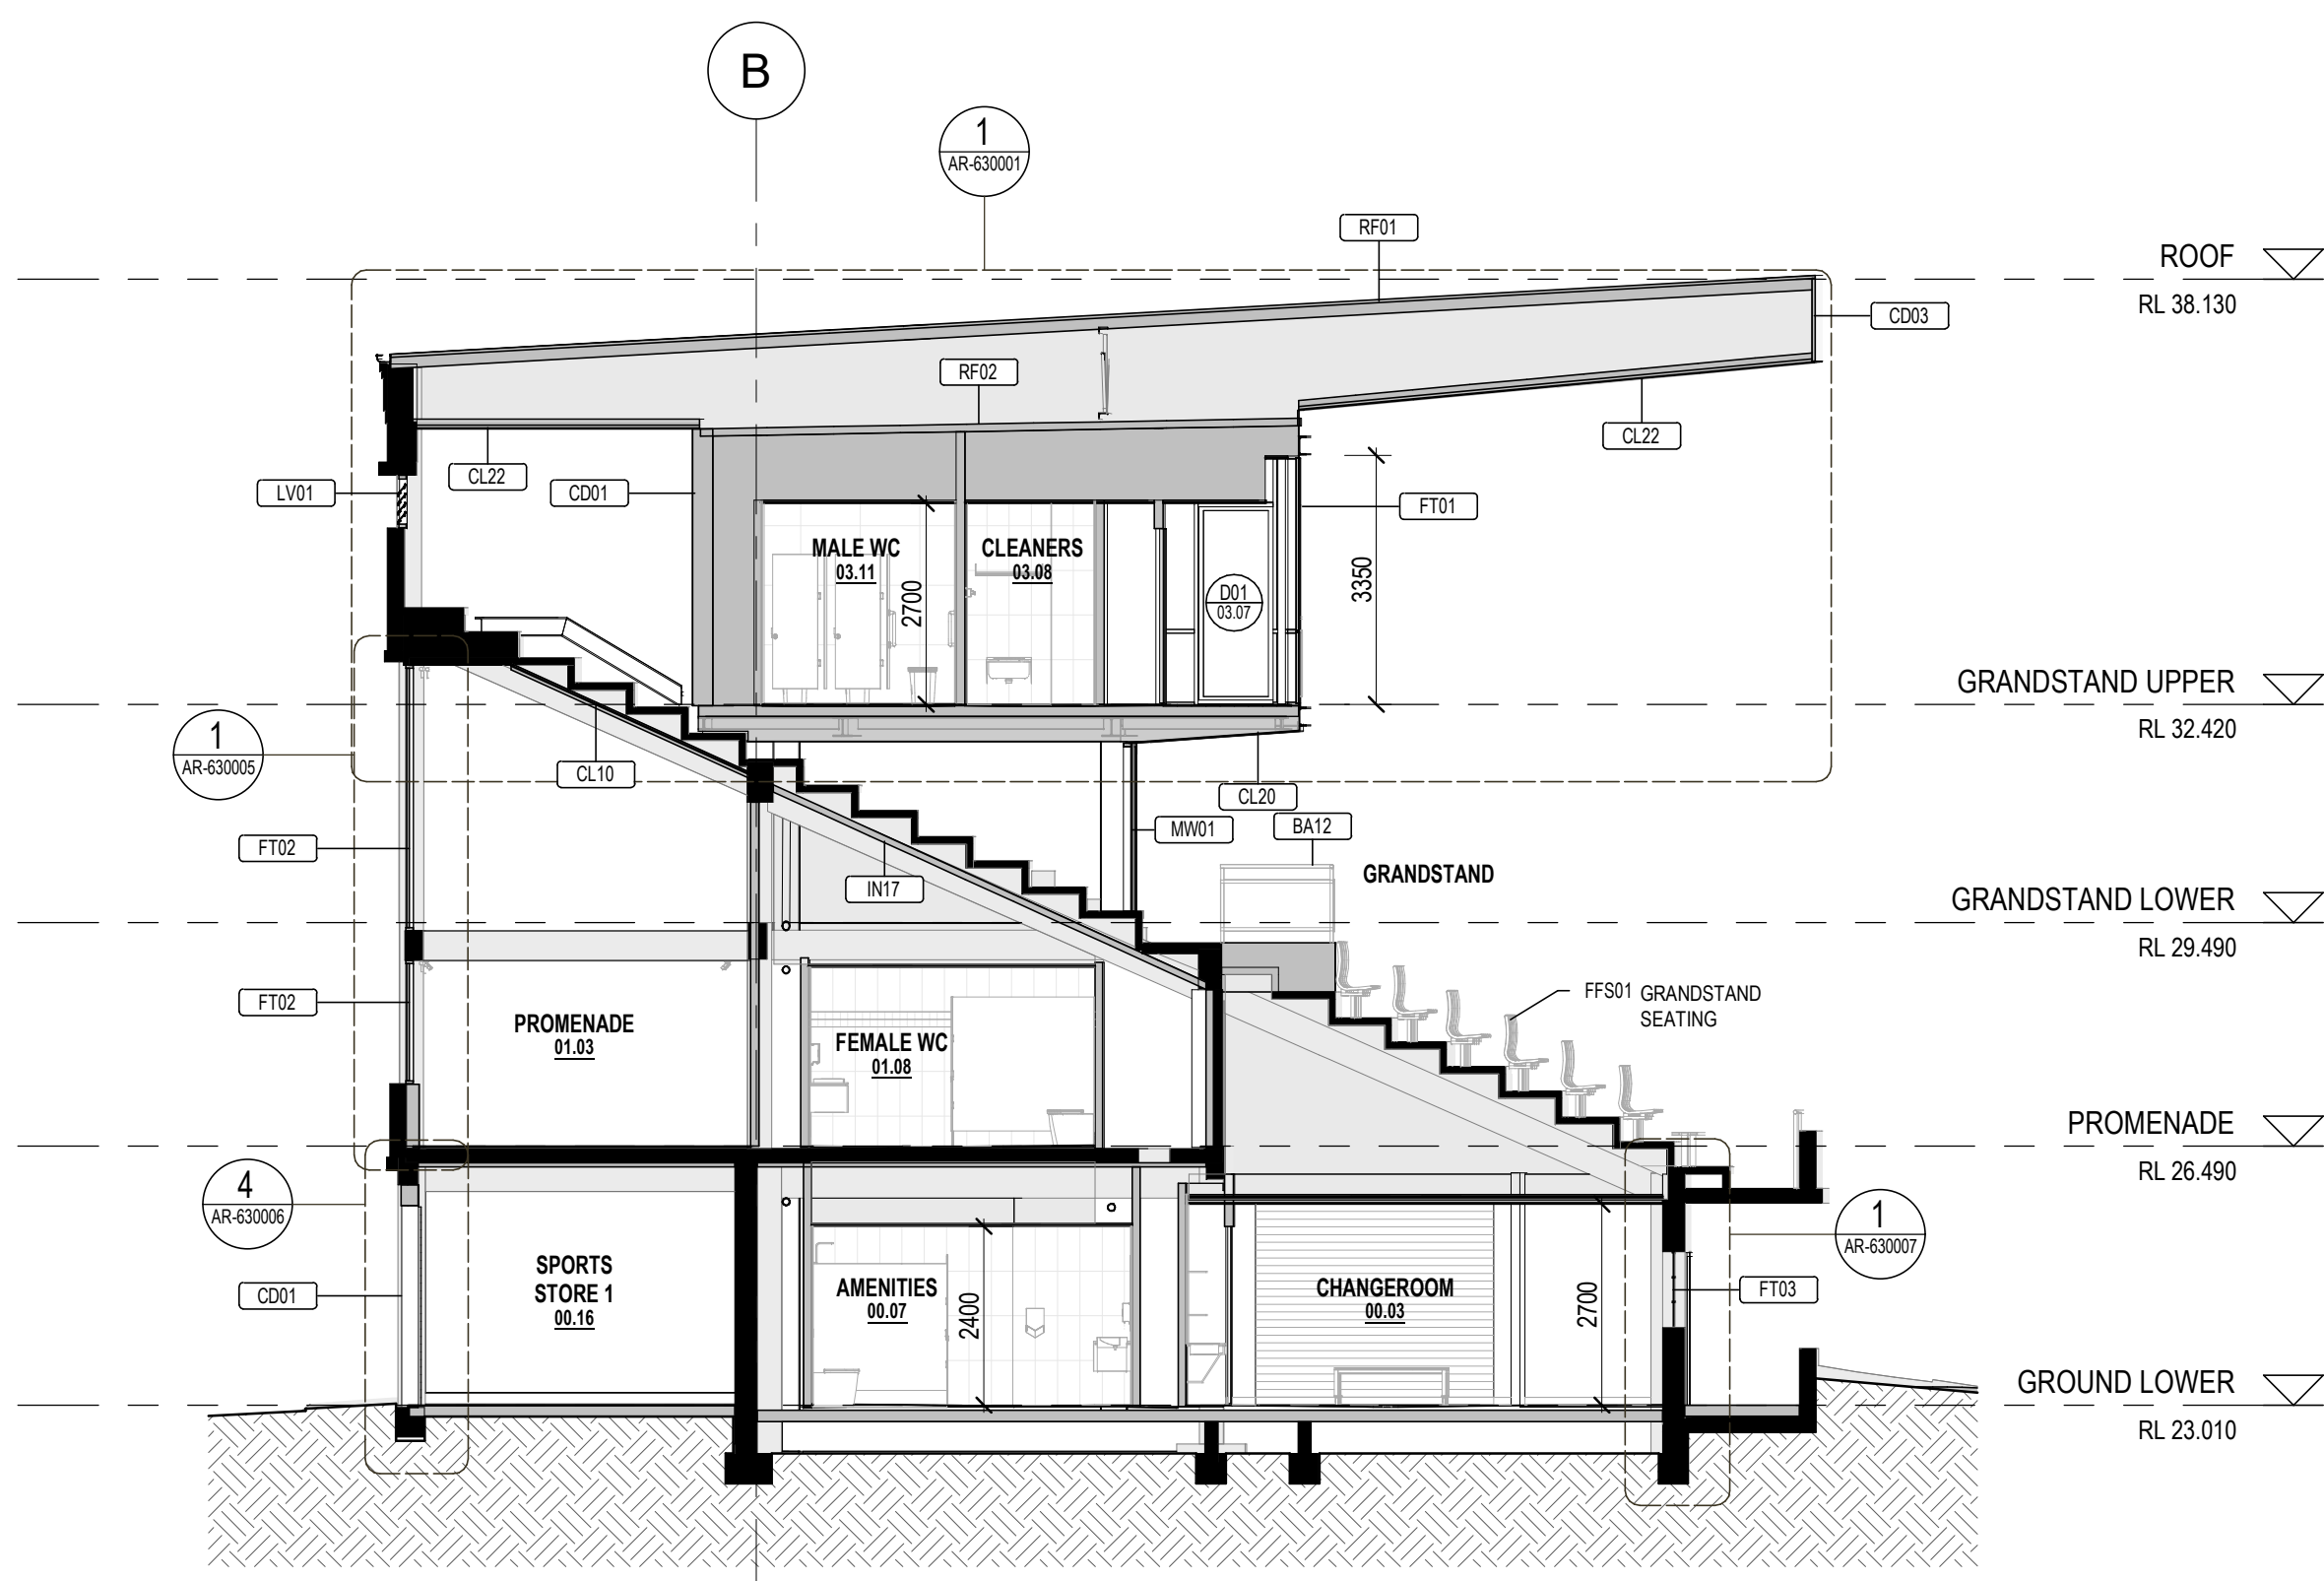

2 CROSS SECTION 2
SCALE: 1:100

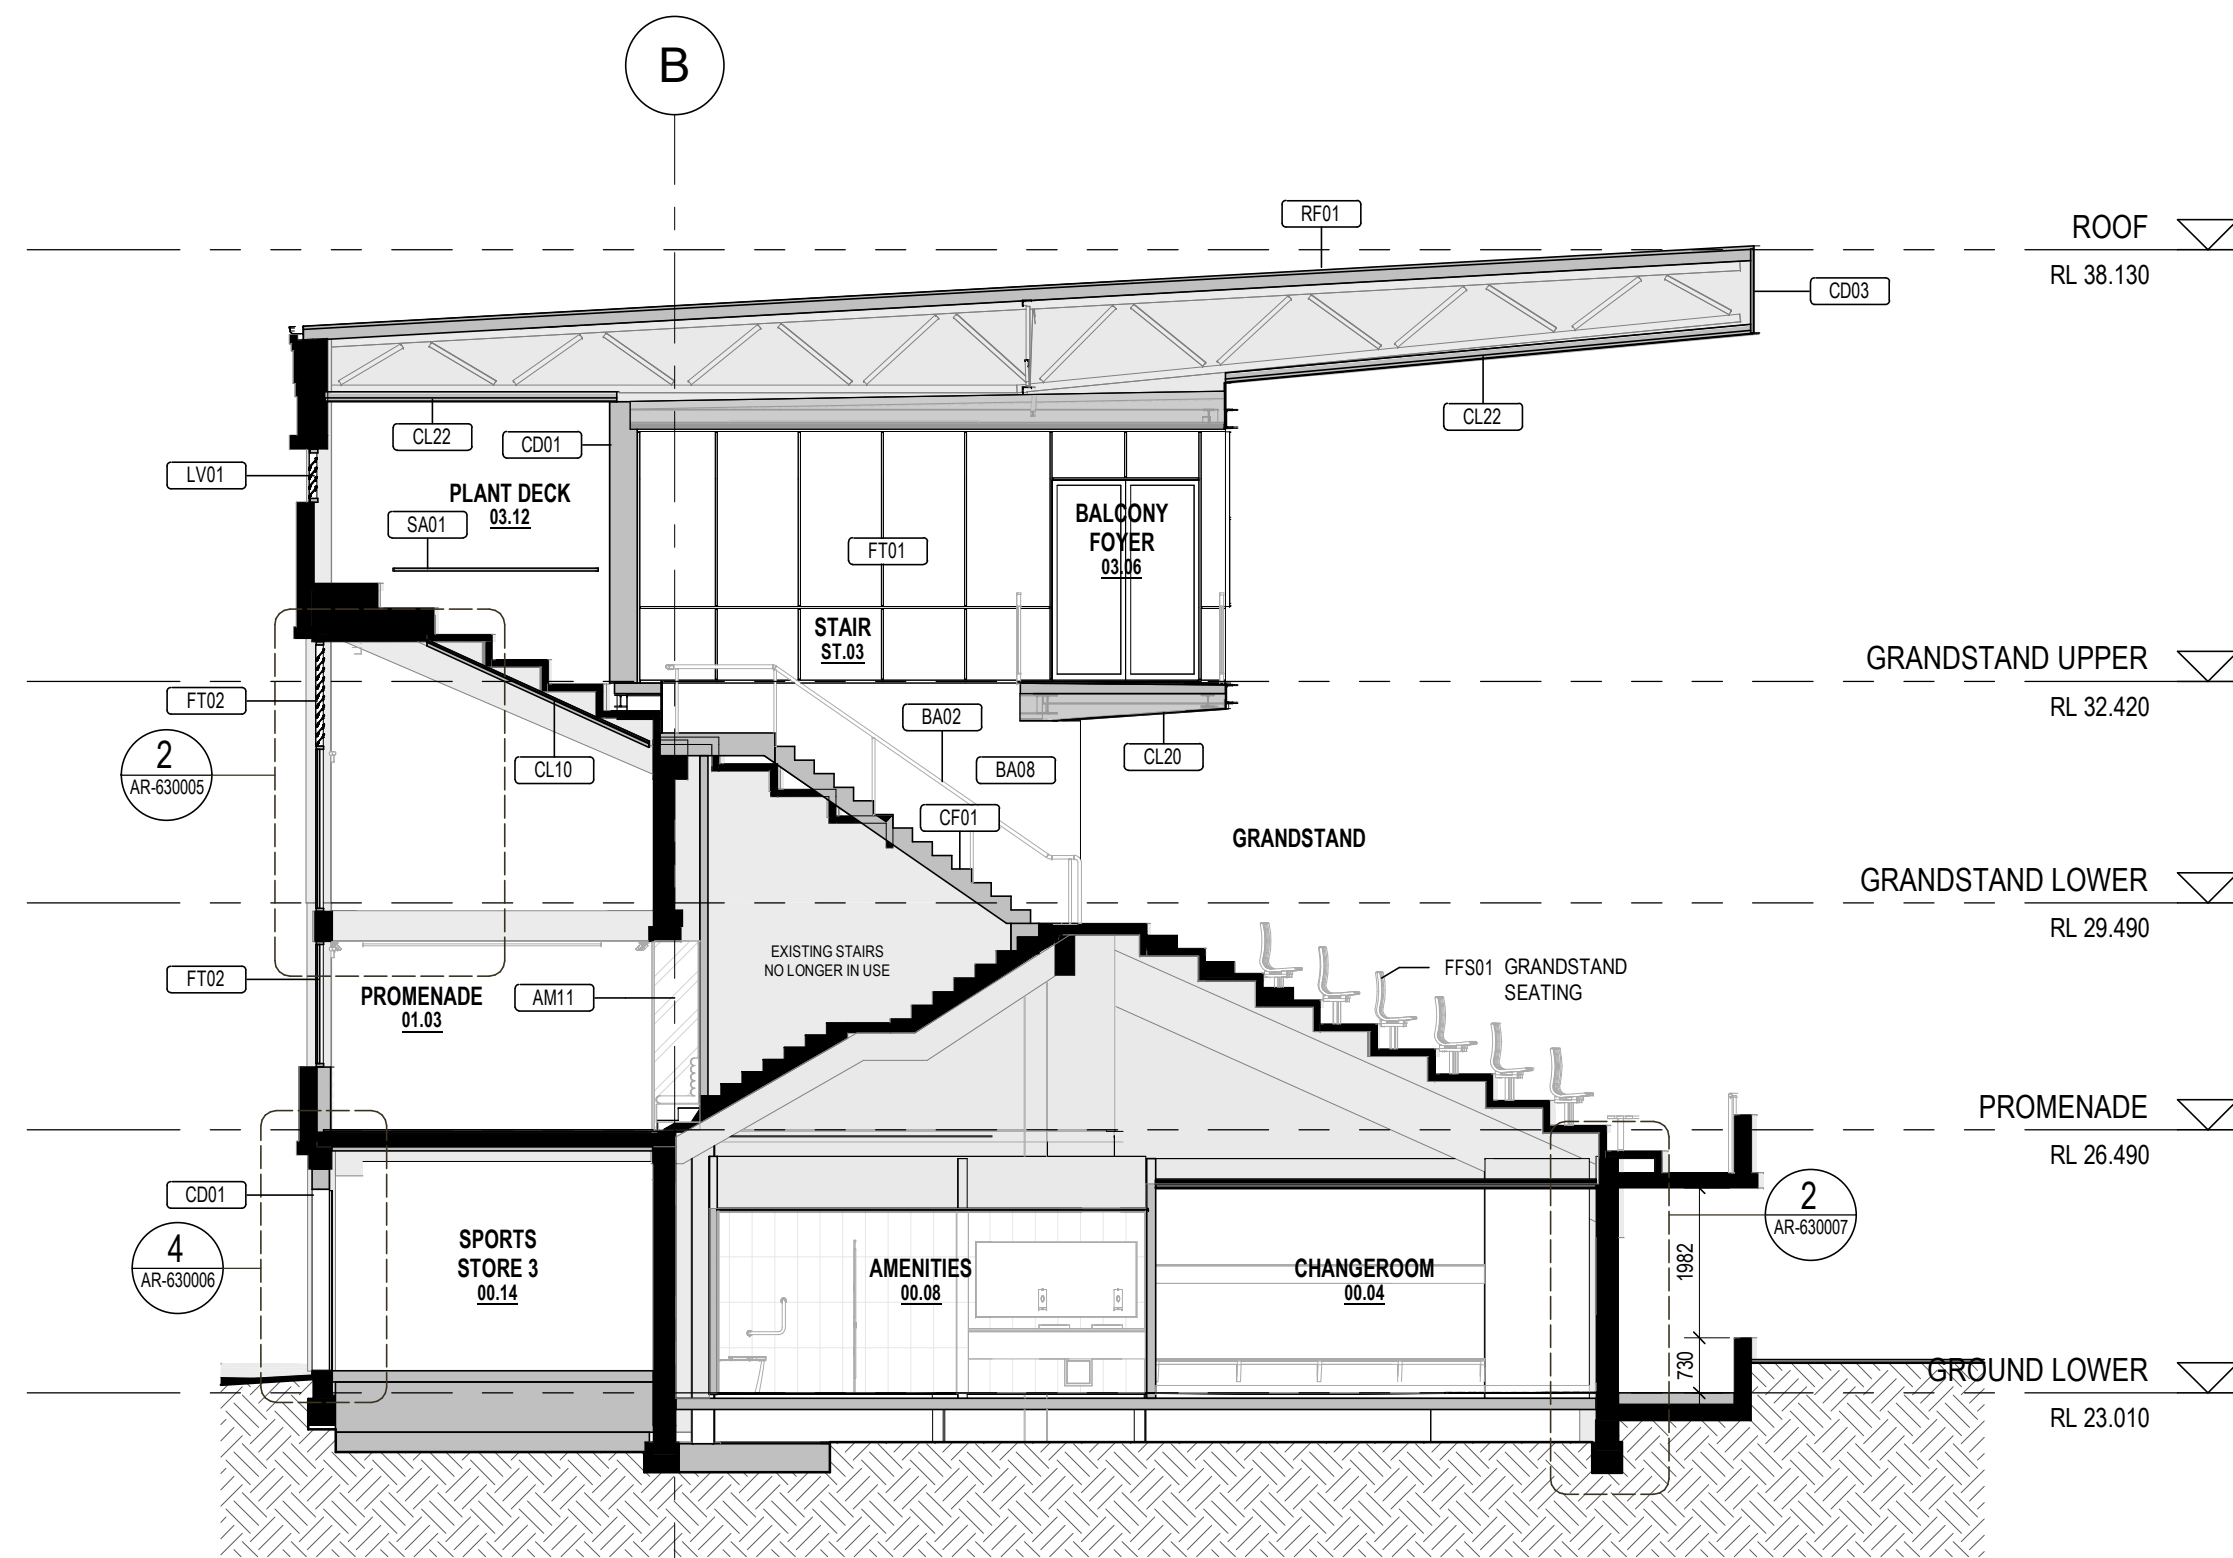

3 CROSS SECTION 3
SCALE: 1:100

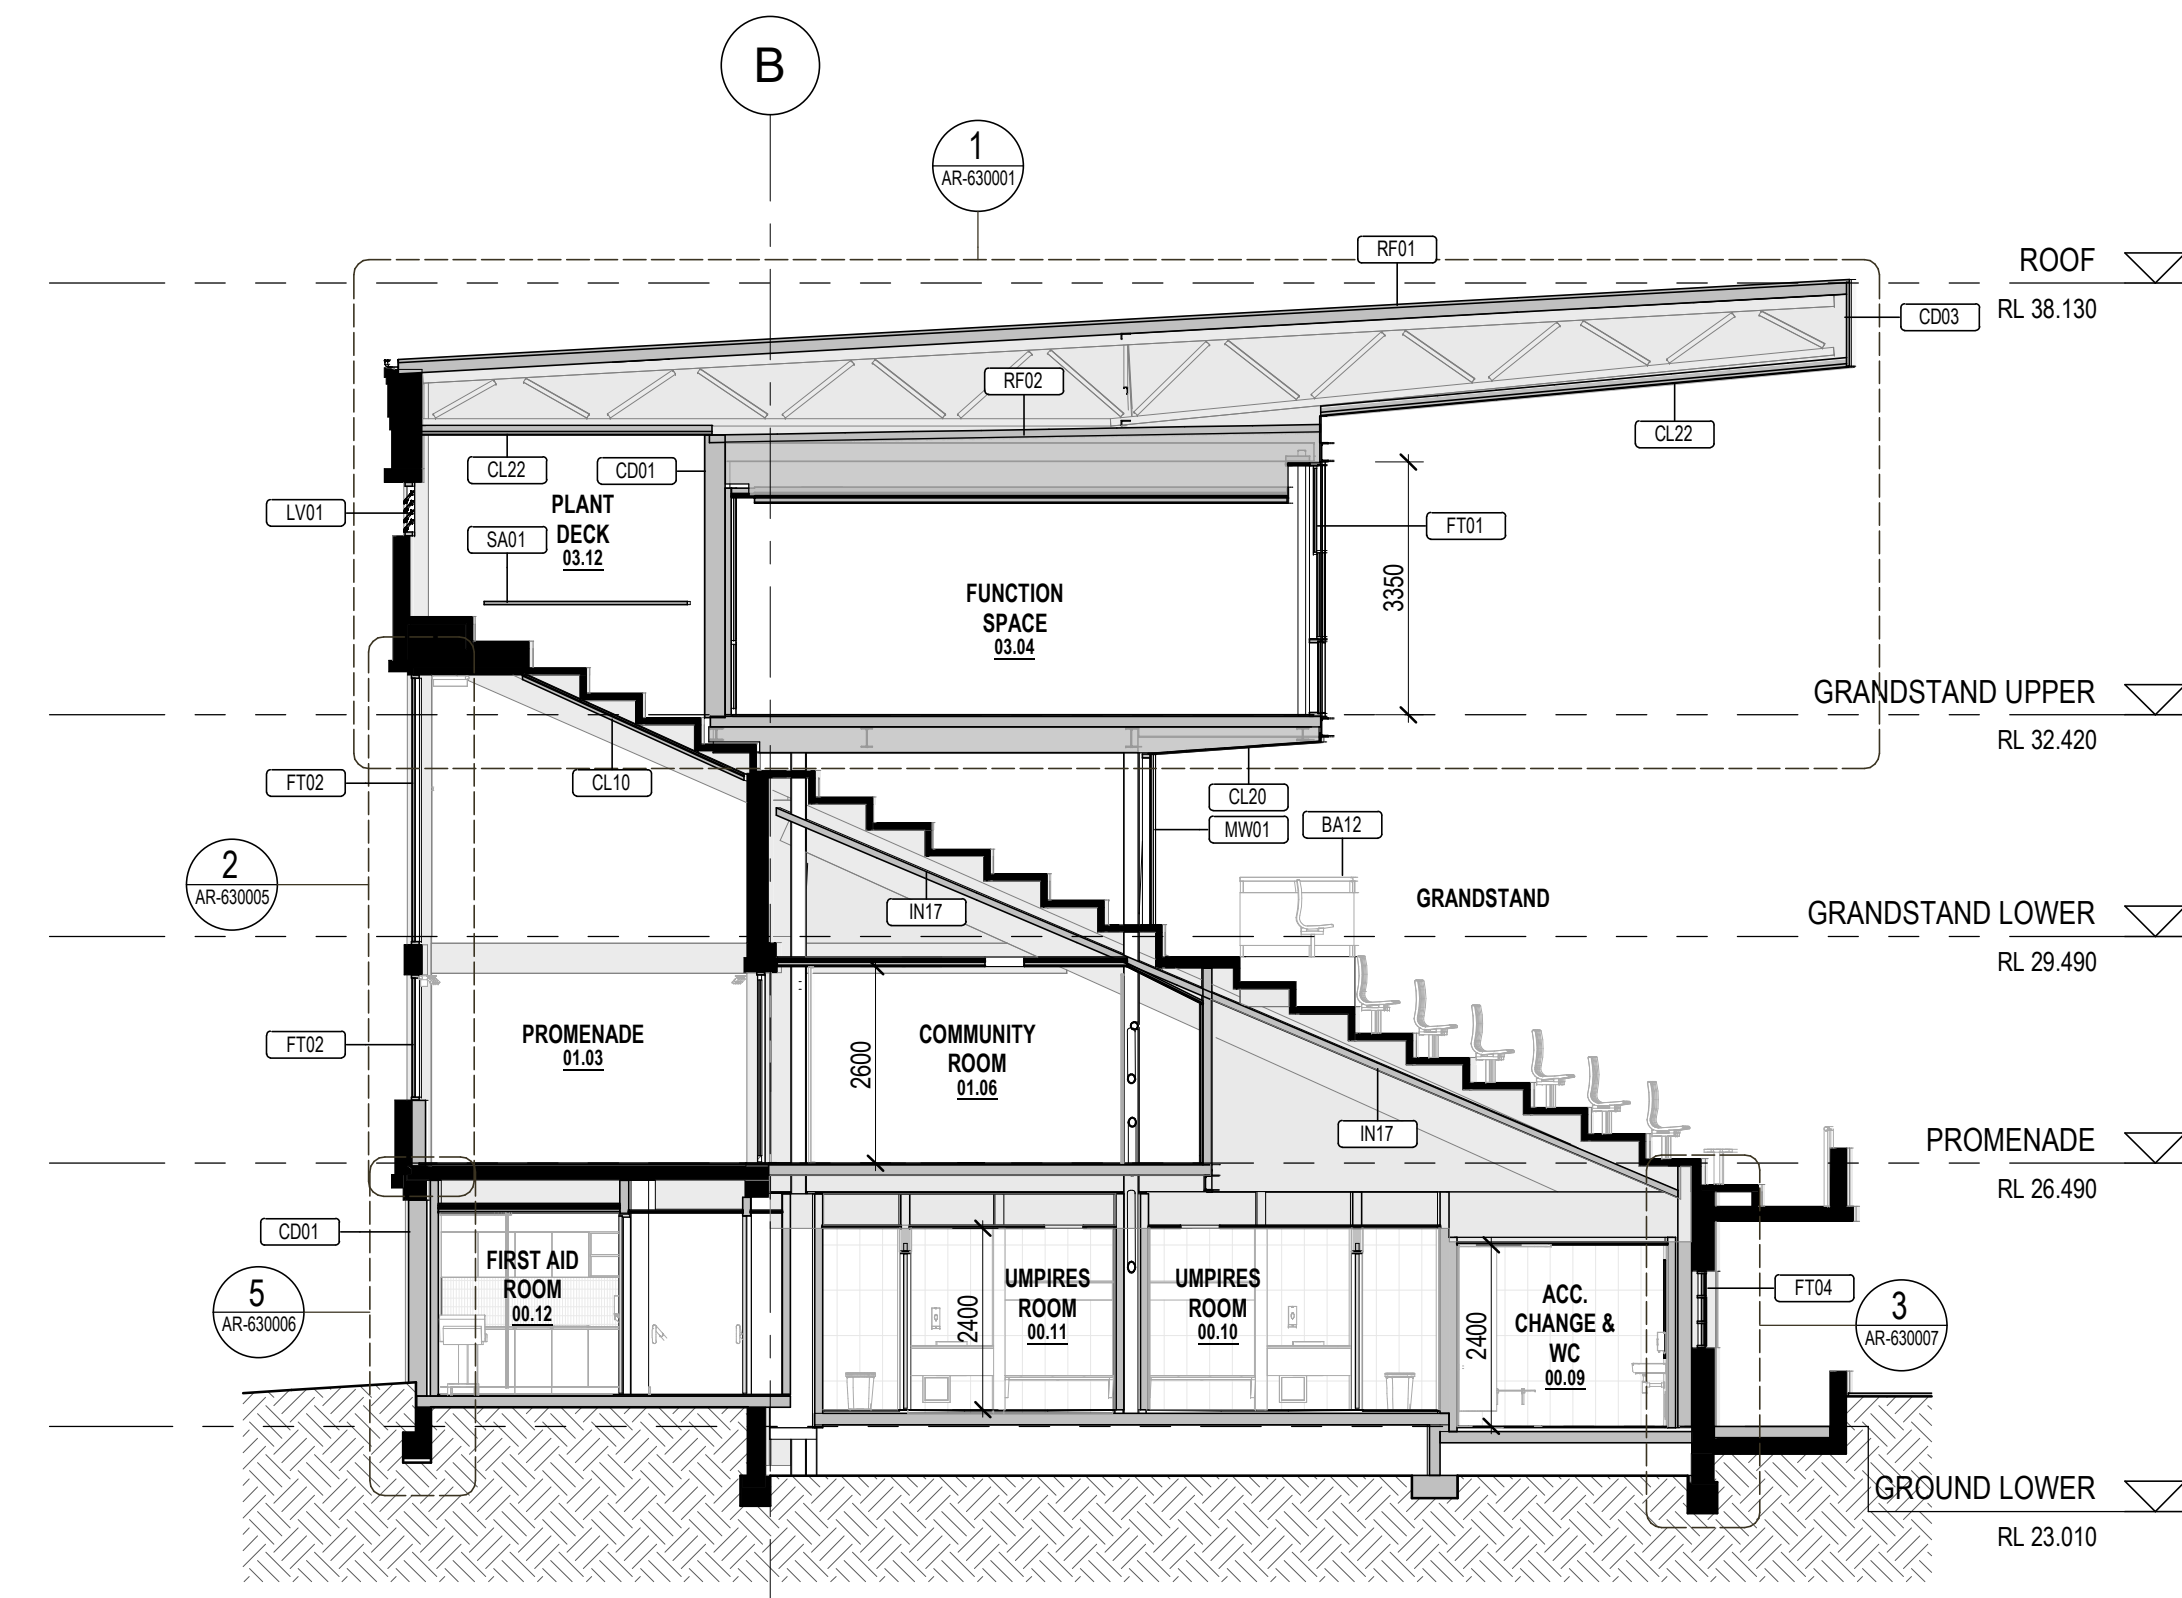

4 CROSS SECTION 4
SCALE: 1:100

architectus

Architectus Australia Pty Ltd is the owner of the copyright subsisting in these drawings, plans, designs and specifications. They must not be used, reproduced or copied, in whole or in part, nor may the information, ideas and concepts therein contained (which are confidential to Architectus Australia Pty Ltd) be disclosed to any person without the prior written consent of that company.

Registrations and Nominated Architects

ACT: Ray Brown 2528
NSW: Ray Brown 6359, Mark van den Enden 7593,
Robert Ousey 10214, Lawrence Toldo 10255
NT: Architectus Australia Pty Ltd AR750
QLD: Lawrence Toldo 3117
SA: Architectus Australia 3426
TAS: Architectus Australia F109
VIC: Architectus Australia 51176
WA: Architectus Australia 3209, Ray Brown 2929

revision	purpose of issue	checked	date
P.00	80% Schematic Design	JH	11/12/2025
P.01	Schematic Stage Workshop	JH	16/12/2025
P.02	100% SD Backgrounds	JH	15/01/2026
P.03	100% Schematic Design	JH	23/01/2026
P.04	50% DD Backgrounds	JH	27/03/2026
P.05	80% DD Backgrounds	JH	17/04/2026
P.06	100% DD/Tender Backgrounds	JH	08/05/2026
T.00	FOR TENDER	JH	29/05/2026
T.01	FOR TENDER	JH	05/06/2026

LEGEND

	EXISTING - CUT IN PLAN / SECTION
	EXISTING
	PROPOSED - CUT IN PLAN / SECTION
RL	RELATIVE LEVEL
FFL	FINISHED FLOOR LEVEL
	REFER T-SCHEDULE
	UNDERSIDE OF EXPOSED STRUCTURE
	ROOF TYPE - REFER AR-702002

EL: REFER ELECTRICAL ENGINEER'S DOCUMENTATION
SL: REFER SPECIALIST LIGHTING CONSULTANT DOCUMENTATION
FS: REFER FIRE SERVICES ENGINEER'S DOCUMENTATION
HY: REFER HYDRAULICS ENGINEER'S DOCUMENTATION
ME: REFER MECHANICAL ENGINEER'S DOCUMENTATION
AV: REFER AV CONSULTANTS DOCUMENTATION
SC: REFER SECURITY CONSULTANTS DOCUMENTATION
ST: REFER STRUCTURAL ENGINEER'S DOCUMENTATION
FA: REFER FACADE ENGINEER'S DOCUMENTATION
LA: REFER LANDSCAPE ARCHITECT'S DOCUMENTATION
CL: REFER CIVIL ENGINEER'S DOCUMENTATION
KC: REFER KITCHEN CONSULTANT DOCUMENTATION

TENDER

project
MICHAEL TUCK STAND REDEVELOPMENT
WURUNDJERI WOI-WURRUNG COUNTRY
36 LINDA CRESCENT HAWTHORN 3122

drawing no.
MTS-ARC-DRW-AR-330001

revision
T.01

architectus


Adelaide
Brisbane
Canberra
Gold Coast
Melbourne
Perth
Sydney
Townsville

Wurundjeri Country
Level 25, 385 Bourke Street
Melbourne VIC 3000
T (61 3) 9429 9733
melbourne@architectus.com.au


ABN 90 131 245 684

approved	JH	scale	1:100 @A1
prepared	GE	project no	230629


SECTIONS

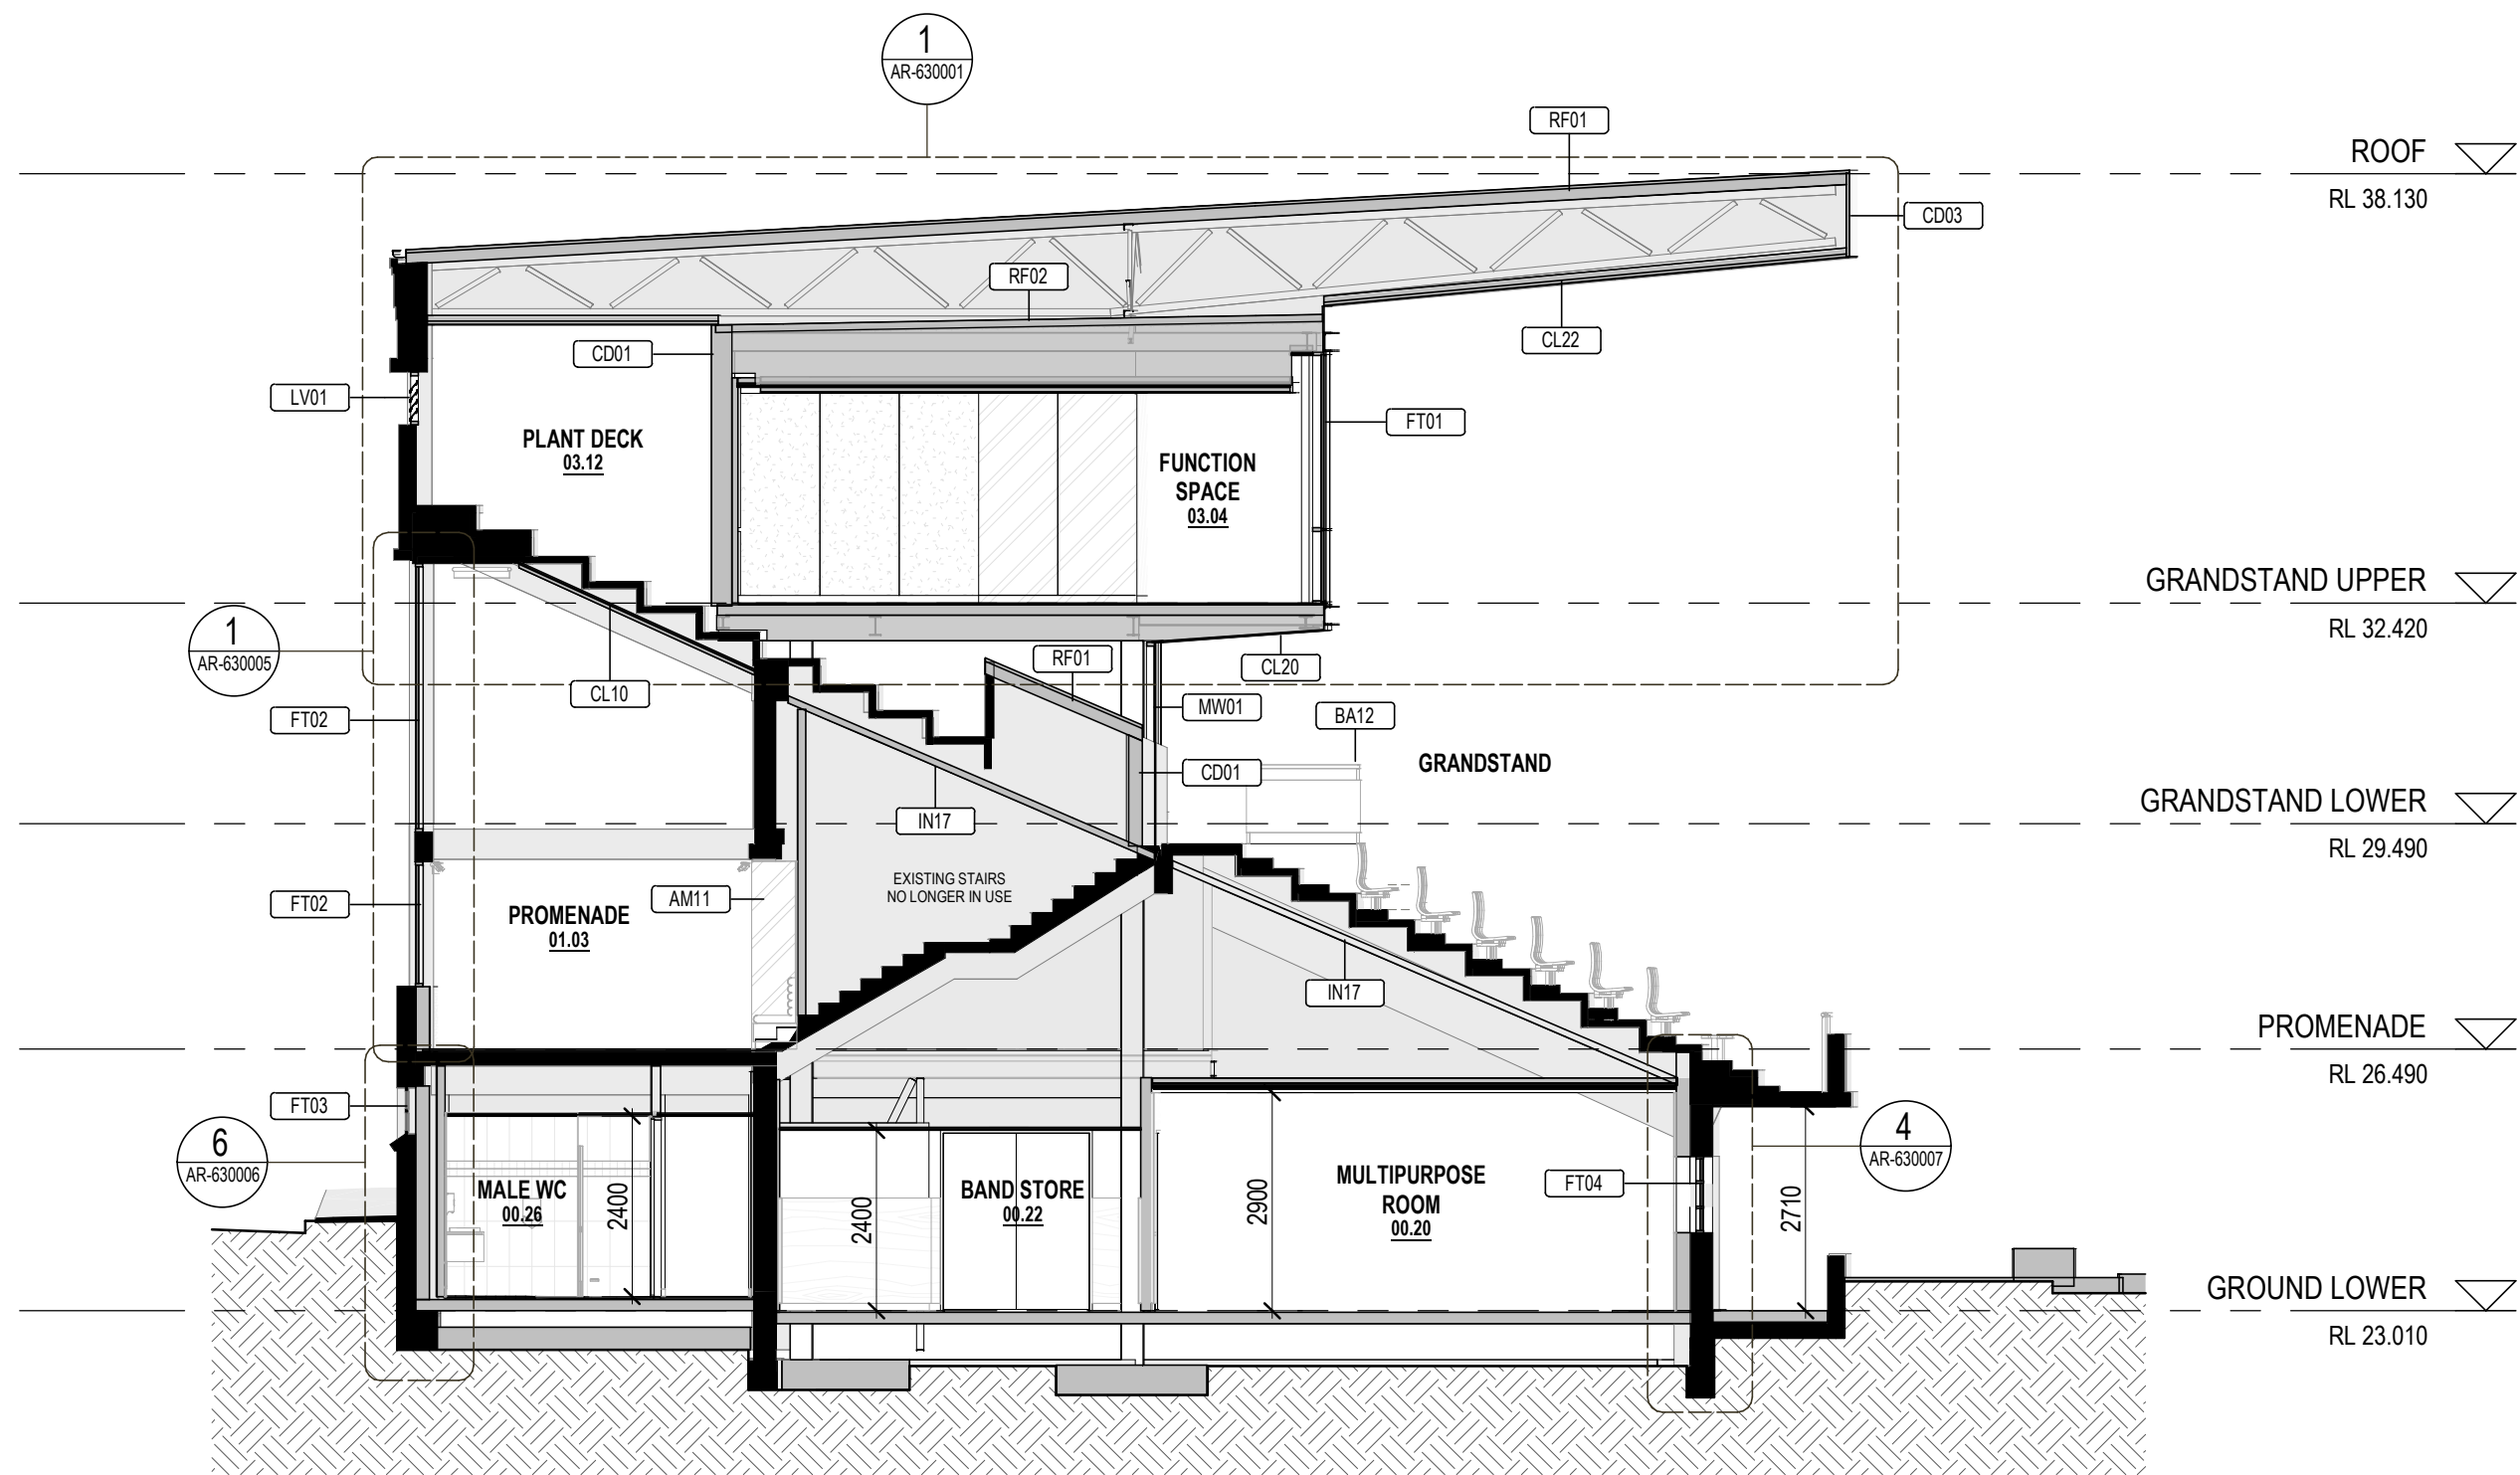


5 CROSS SECTION 5
SCALE: 1:100

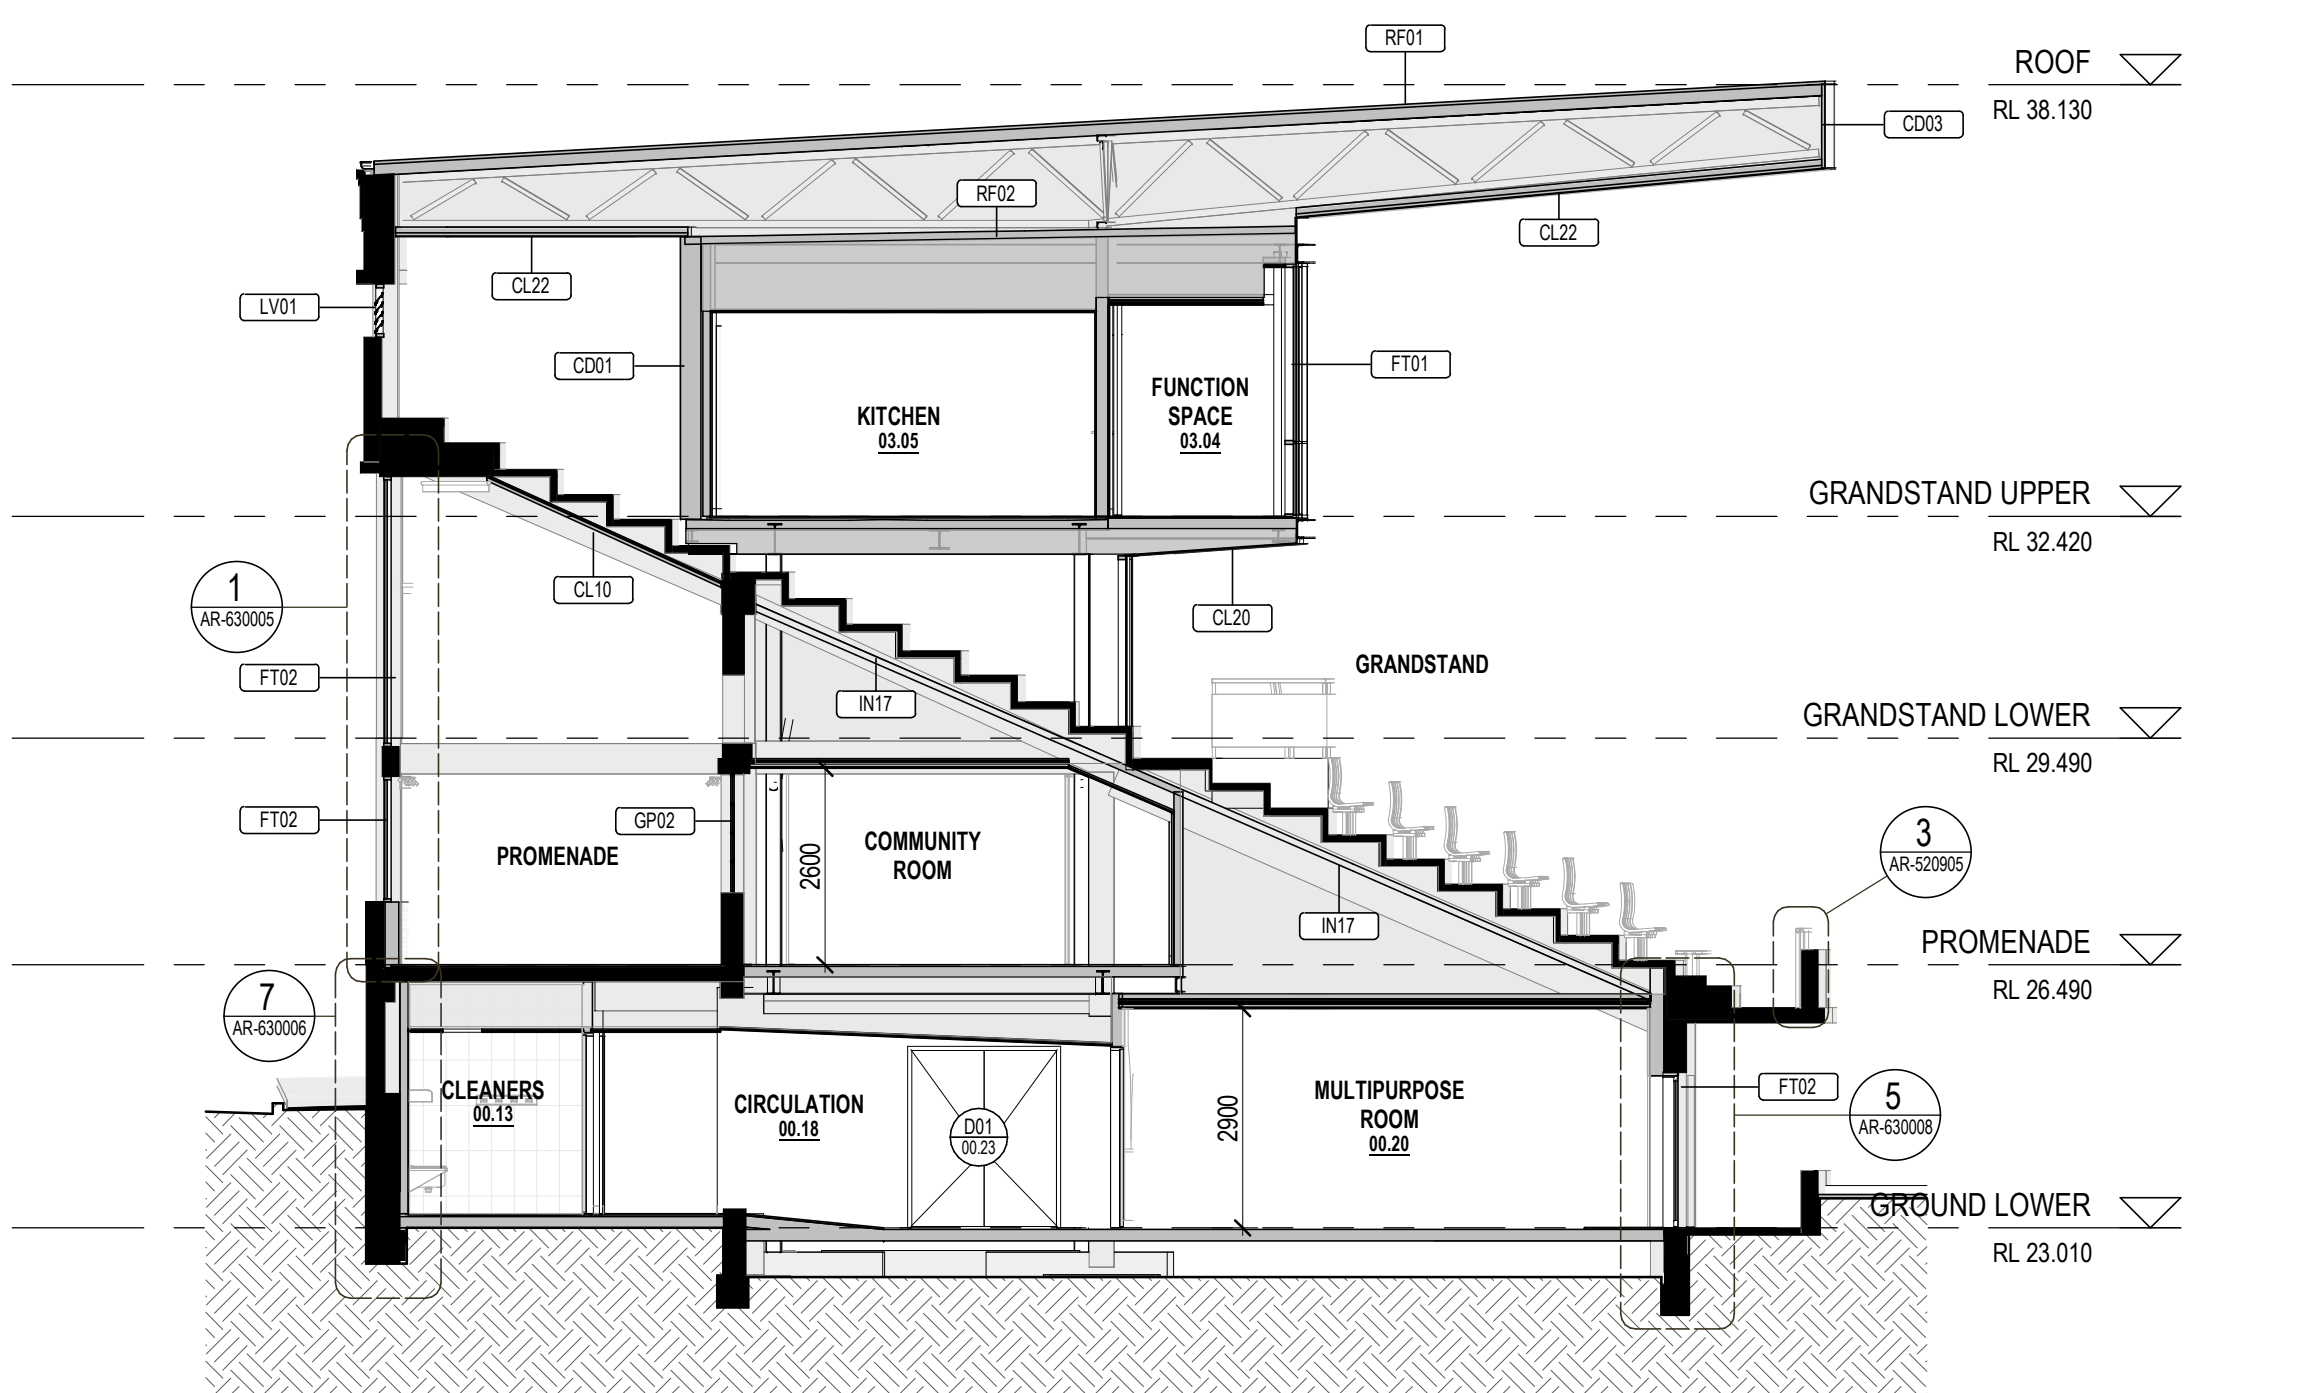

6 CROSS SECTION 6
SCALE: 1:100

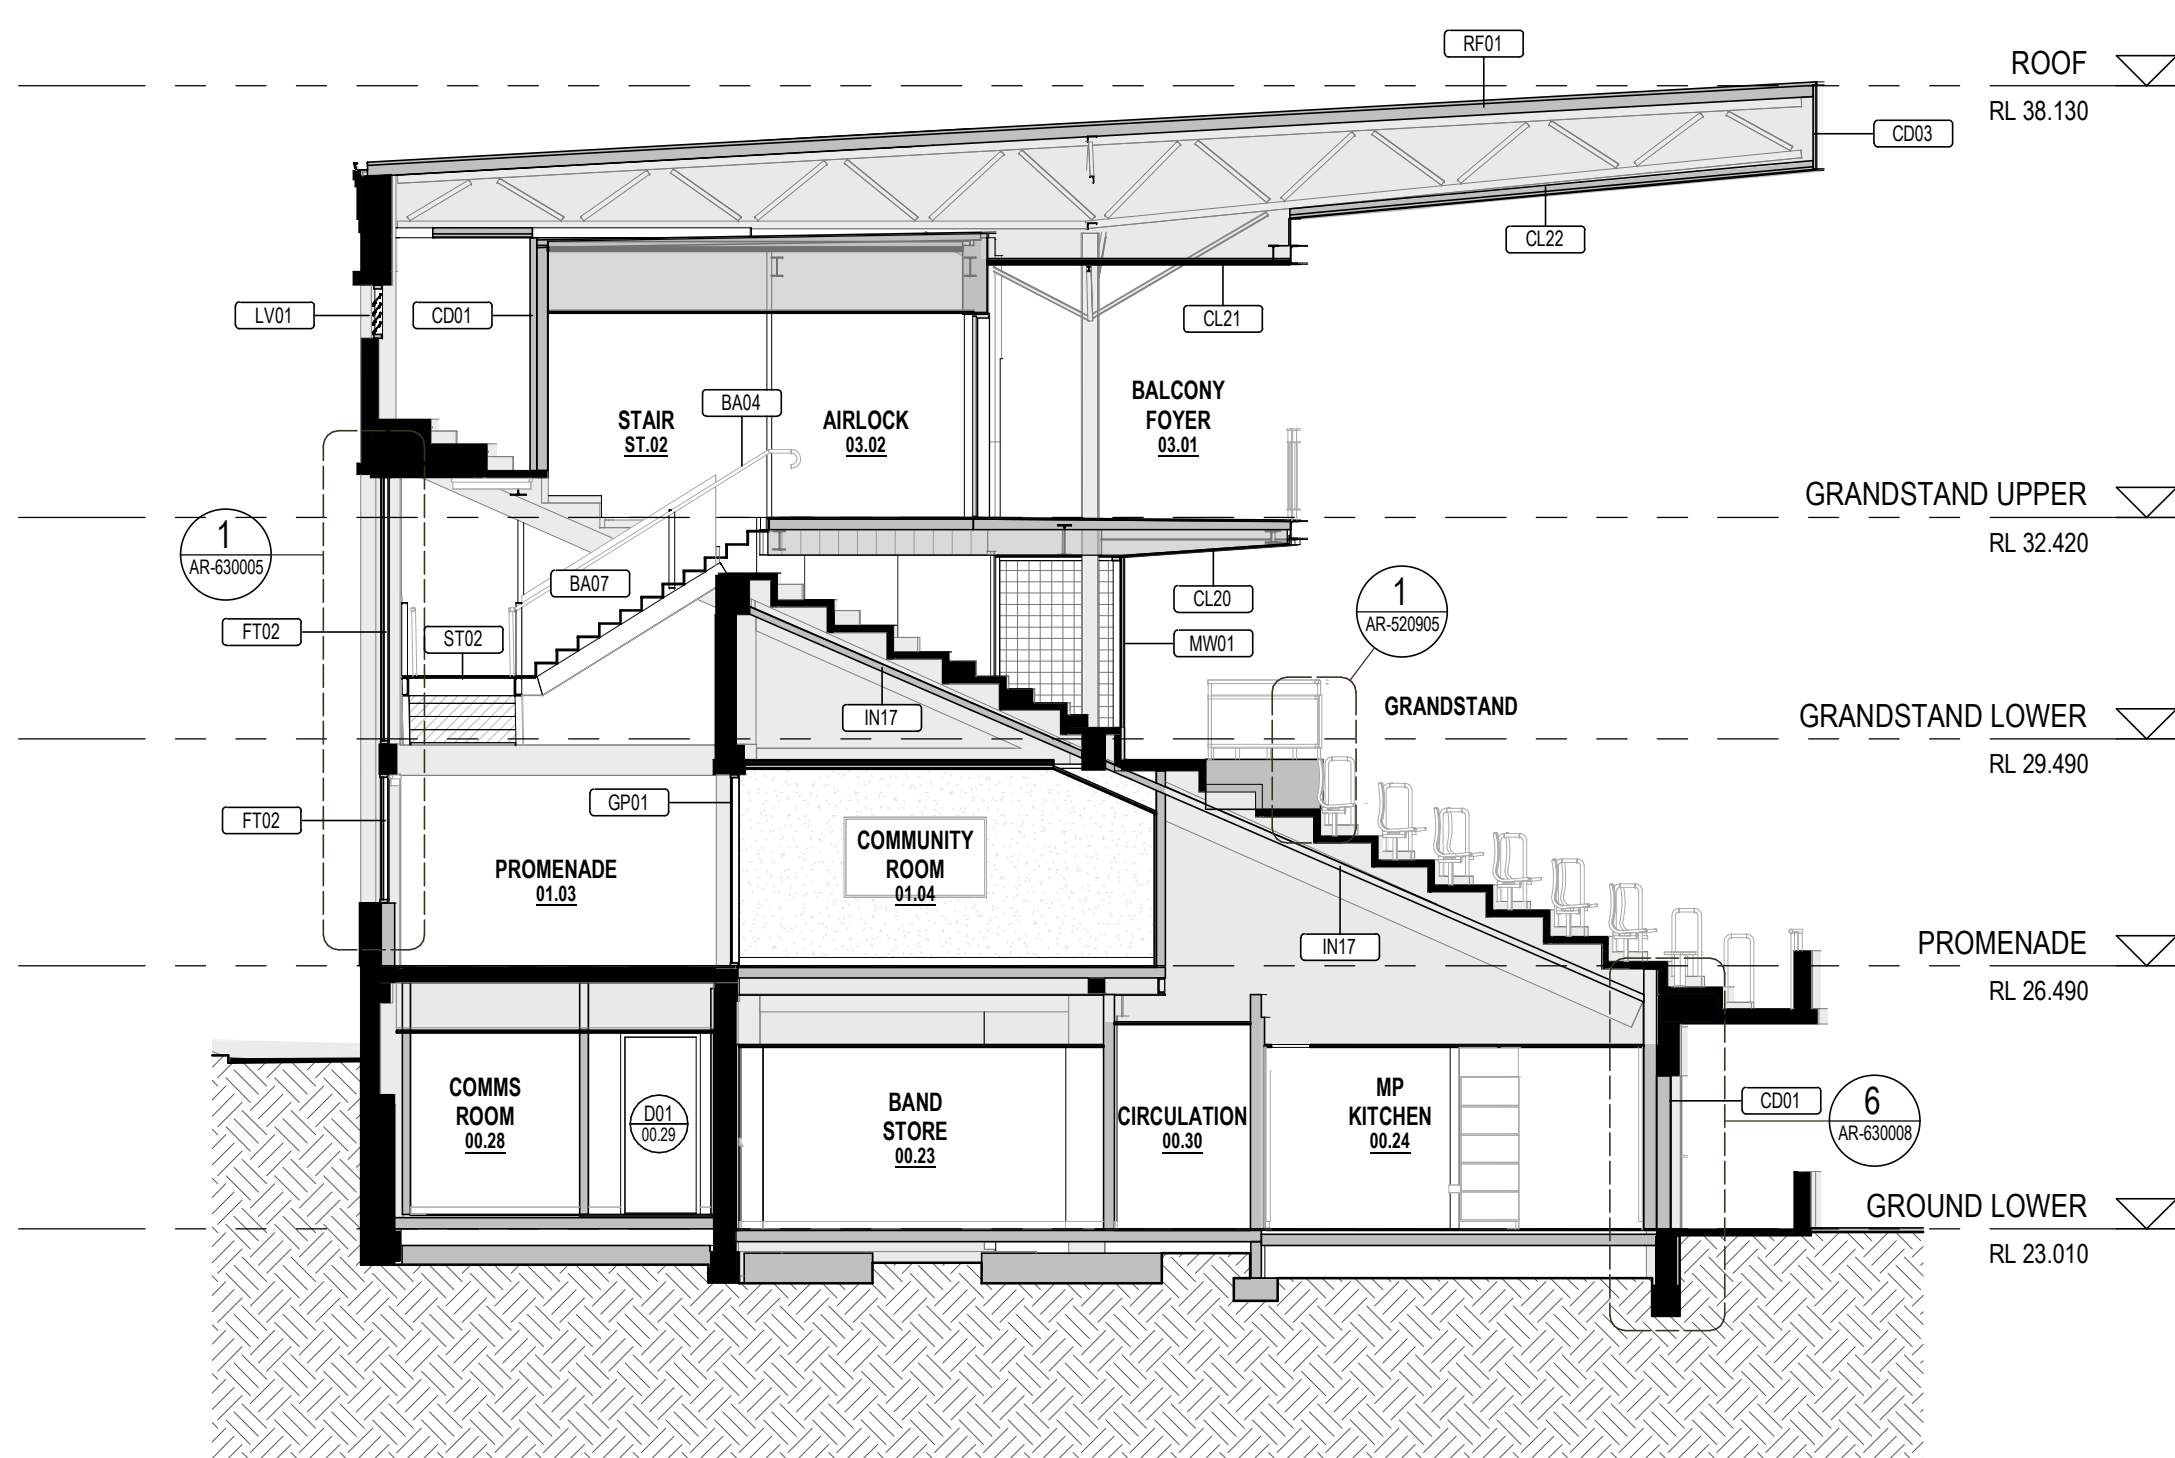

7 CROSS SECTION 7
SCALE: 1:100

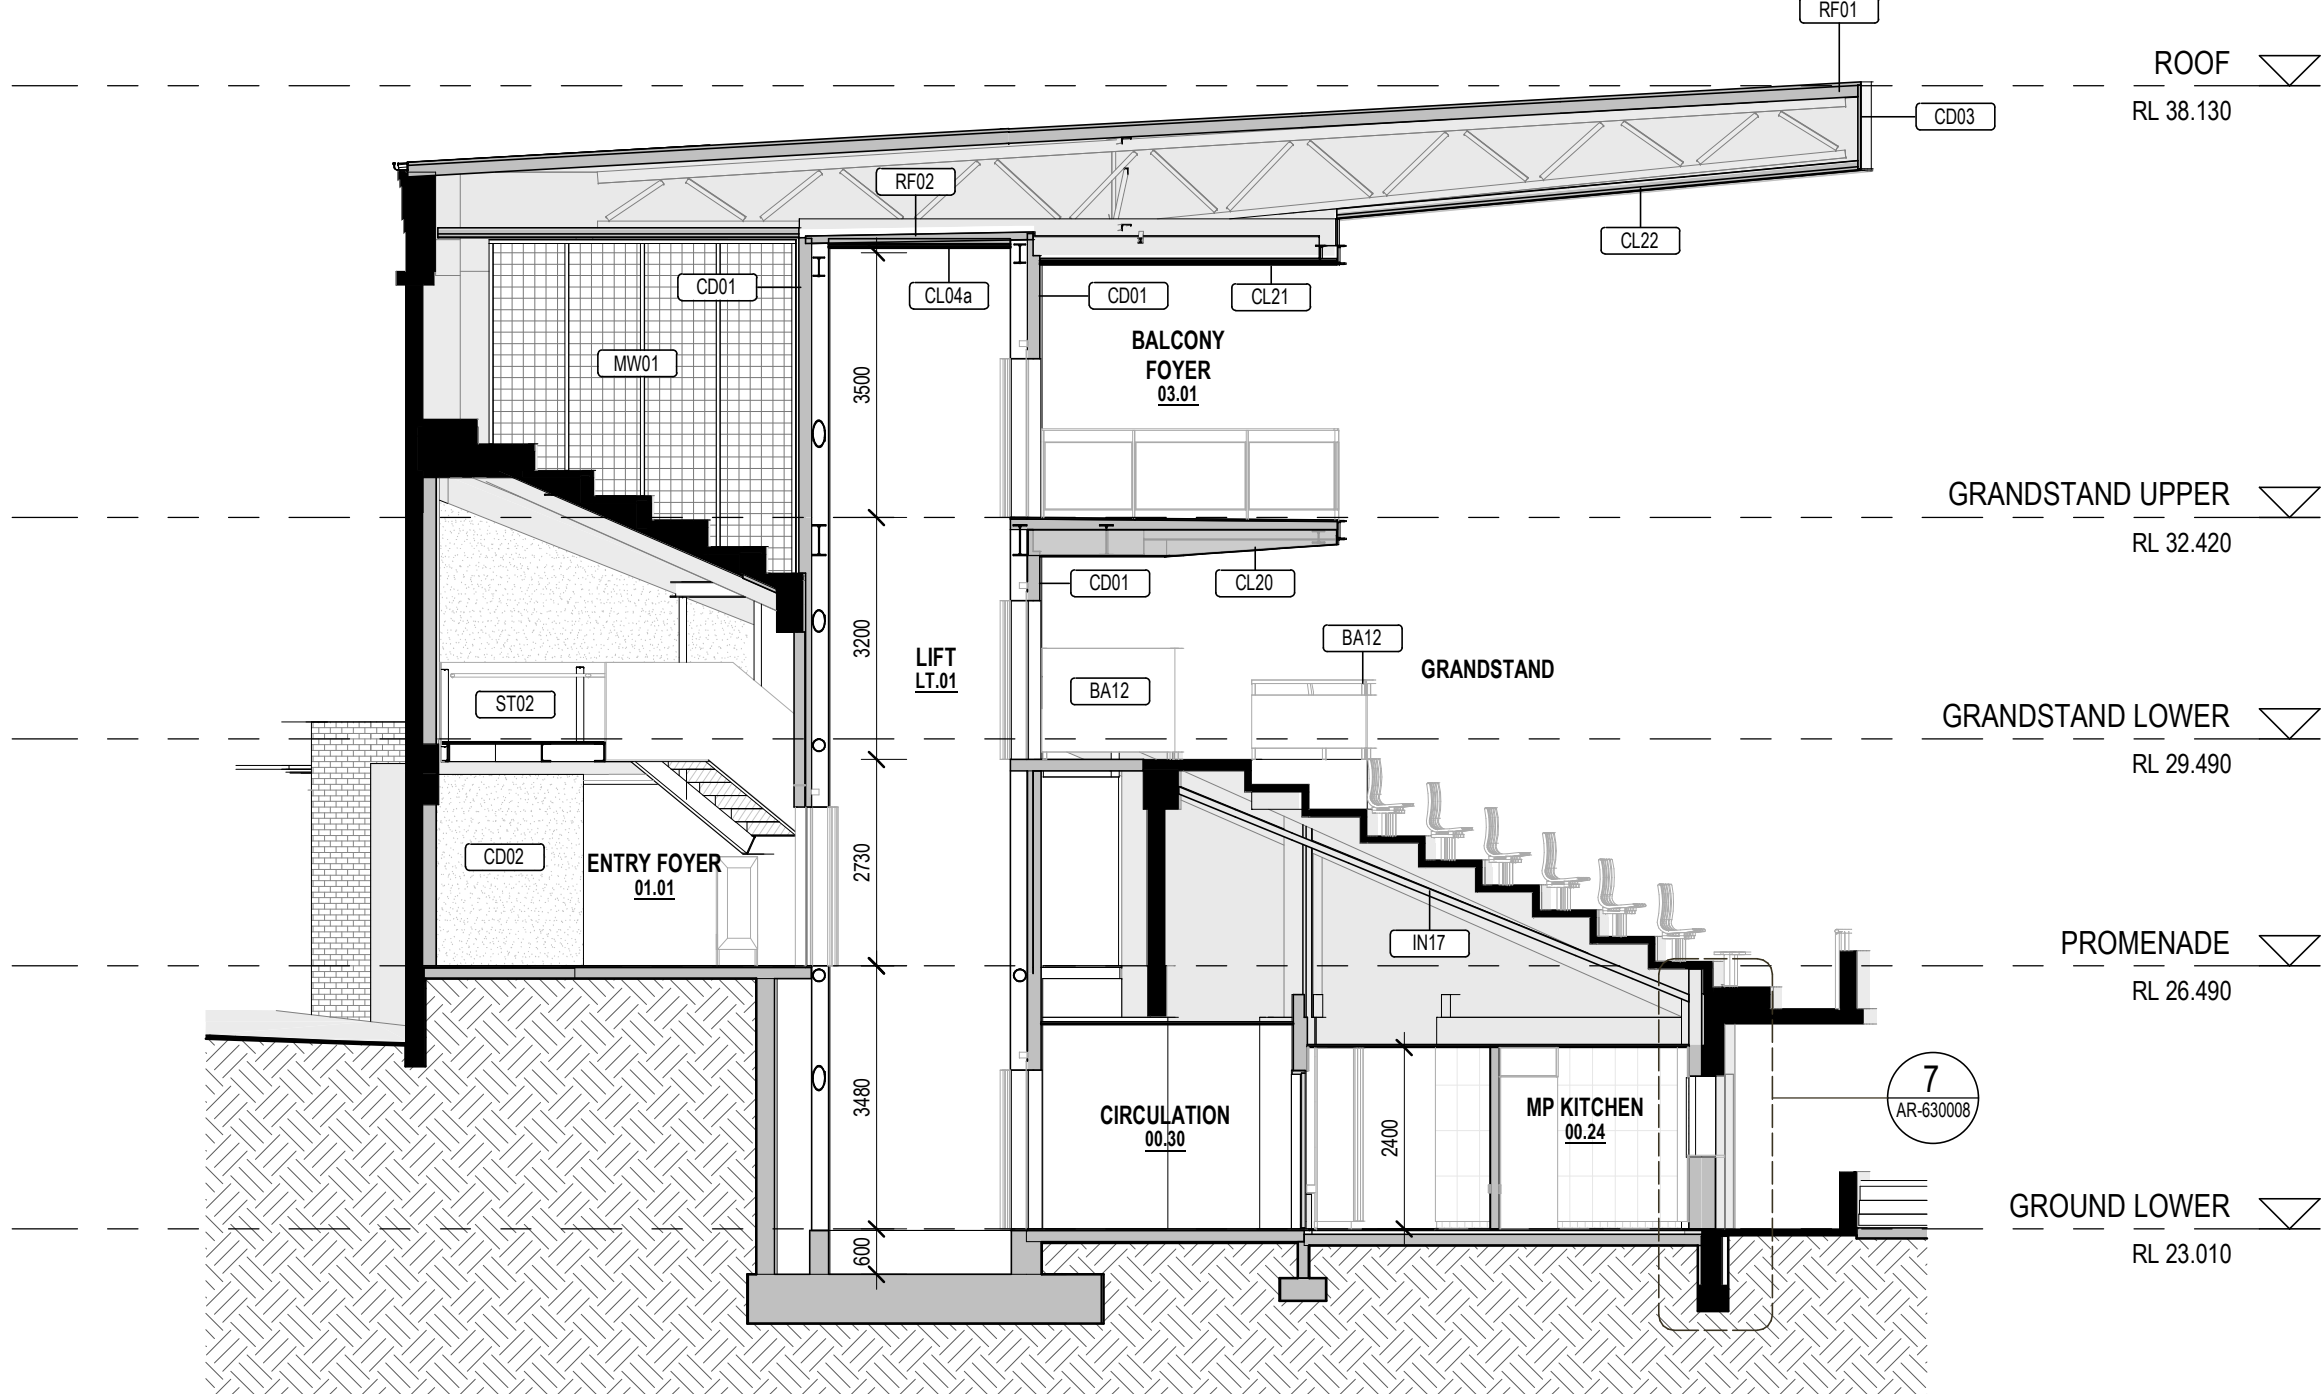

8 CROSS SECTION 8
SCALE: 1:100

architectus
Architectus Australia Pty Ltd is the owner of the copyright subsisting in these drawings, plans, designs and specifications. They must not be used, reproduced or copied, in whole or in part, nor may the information, ideas and concepts therein contained (which are confidential to Architectus Australia Pty Ltd) be disclosed to any person without the prior written consent of that company.
Registrations and Nominated Architects
ACT: Ray Brown 2528
NSW: Ray Brown 6359, Mark van den Enden 7593, Robert Ousey 10214, Lawrence Toaldo 10255
NT: Architectus Australia Pty Ltd AR750
QLD: Lawrence Toaldo 3117
SA: Architectus Australia 3426
TAS: Architectus Australia F109
VIC: Architectus Australia 51176
WA: Architectus Australia 3209, Ray Brown 2929

revision	purpose of issue	checked	date
P.00	80% Schematic Design	JH	11/12/2025
P.01	Schematic Stage Workshop	JH	16/12/2025
P.02	100% SD Backgrounds	JH	15/01/2026
P.03	100% Schematic Design	JH	23/01/2026
P.04	50% DD Backgrounds	JH	27/03/2026
P.05	80% DD Backgrounds	JH	17/04/2026
P.06	100% DD/Tender Backgrounds	JH	08/05/2026
T.00	FOR TENDER	JH	29/05/2026
T.01	FOR TENDER	JH	05/06/2026

LEGEND
EXISTING - CUT IN PLAN / SECTION
EXISTING
PROPOSED - CUT IN PLAN / SECTION
RL RELATIVE LEVEL
FFL FINISHED FLOOR LEVEL
XX## REFER T-SCHEDULE
US UNDERSIDE OF EXPOSED STRUCTURE
1t ROOF TYPE - REFER AR-702002
EL: REFER ELECTRICAL ENGINEER'S DOCUMENTATION
SL: REFER SPECIALIST LIGHTING CONSULTANT DOCUMENTATION
FS: REFER FIRE SERVICES ENGINEER'S DOCUMENTATION
HY: REFER HYDRAULICS ENGINEER'S DOCUMENTATION
ME: REFER MECHANICAL ENGINEER'S DOCUMENTATION
AV: REFER AV CONSULTANTS DOCUMENTATION
SC: REFER SECURITY CONSULTANTS DOCUMENTATION
ST: REFER STRUCTURAL ENGINEER'S DOCUMENTATION
FA: REFER FACADE ENGINEER'S DOCUMENTATION
LA: REFER ACOUSTIC ENGINEER'S DOCUMENTATION
LC: REFER LANDSCAPE ARCHITECT'S DOCUMENTATION
CL: REFER CIVIL ENGINEER'S DOCUMENTATION
KC: REFER KITCHEN CONSULTANT DOCUMENTATION

TENDER

project
MICHAEL TUCK STAND REDEVELOPMENT
WURUNDJERI WOI-WURRUNG COUNTRY
36 LINDA CRESCENT HAWTHORN 3122

drawing
MTS-ARC-DRW-AR-330002

drawing no. revision
T.01

SECTIONS

approved JH scale 1:100 @A1
prepared GE project no 230629

Adelaide
Brisbane
Canberra
Gold Coast
Melbourne
Perth
Sydney
Townsville

Wurundjeri Country
Level 25, 385 Bourke Street
Melbourne VIC 3000
T (61 3) 9429 9733
melbourne@architectus.com.au
ABN 90 131 245 684