


KEOGH DESIGN

48 HOWE CRESCENT, SOUTH MELBOURNE, VIC 3205

PAGE	TITLE	SCALE
1	Landscape Concept Plan	1:100 @ A2

HOWE CRESCENT LANDSCAPE CONCEPT PLAN
SCALE 1:100 @ A2

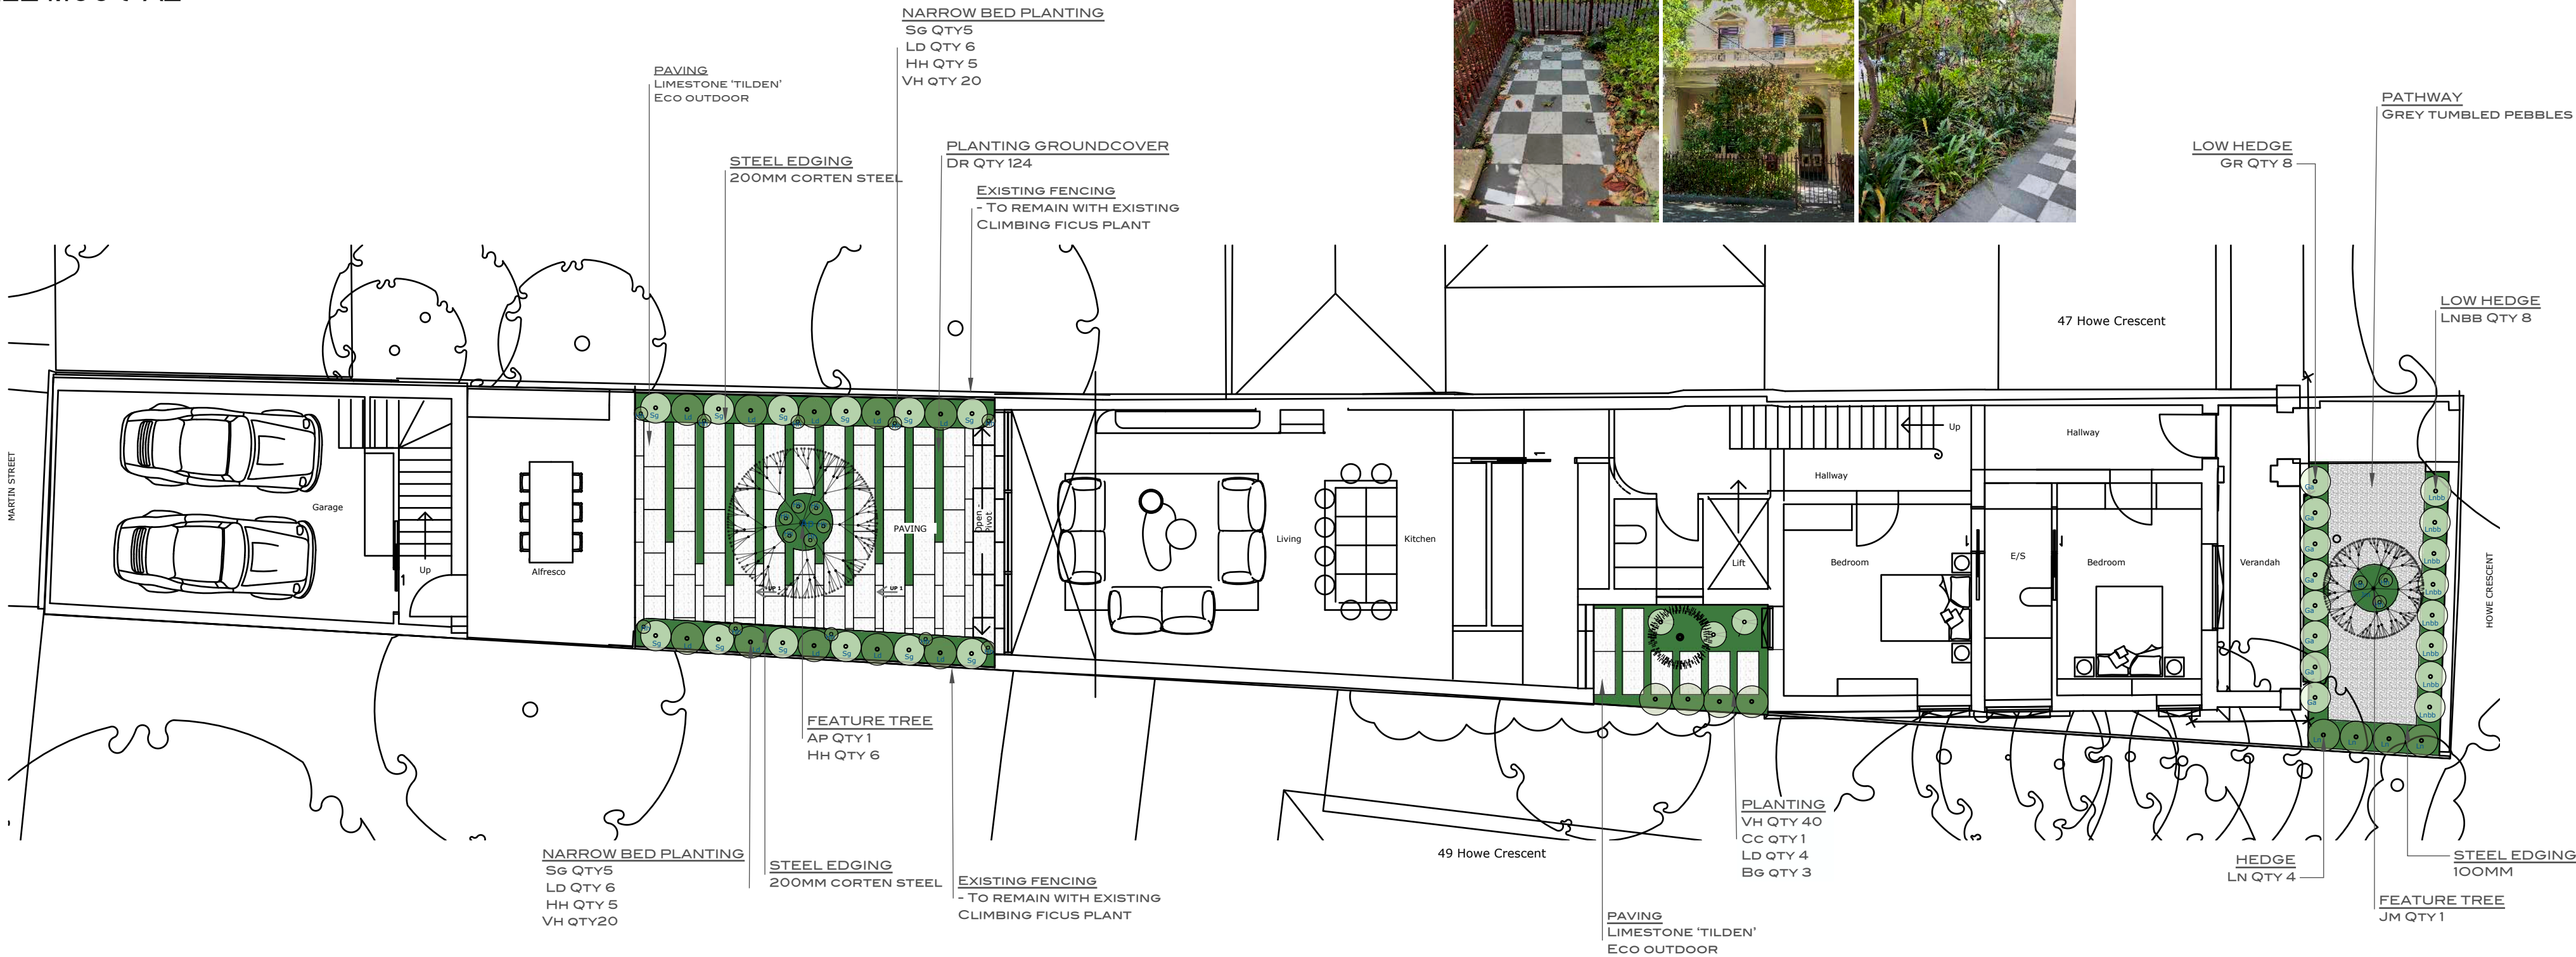

PLANT SCHEDULE

ID	BOTANICAL NAME	COMMON NAME	QTY.	POT SIZE
AP	ACER PALMATUM	SENKAKI	1	150L
JM	JACARANDA MIMOSIFOLIA	JACARANDA	1	100L
LN	LAURUS NOBILIS	BAY TREE	4	30CM
LNBB	LAURUS NOBILIS BB	BABY BAY TREE	8	30CM
LD	LIGULARIA DENTATA	TRACTOR SEAT PLANT	16	25CM
Sg	STROBILANTHES GOSSYPINUS	SILVER STAR	10	20CM
DR	DICHONDRA REPENS	KIDNEY WEEDS	124	10CM
GR	GARDENIA AUGUSTA	RADICANS	8	25CM
HH	HELLEBORUS X HYBRIDUS	PALE PINK	19	14CM
Bg	BLECHNUM GIBBUM	SILVER LADY FERN	3	25CM
VH	VIOLA HEDERACEA	NATIVE VIOLET	80	10CM
CC	CYATHEA COOPERI	AUSTRALIAN TREE FERN	1	100L

TREES




HEDGES



SHRUBS



MATERIAL PALLETTE

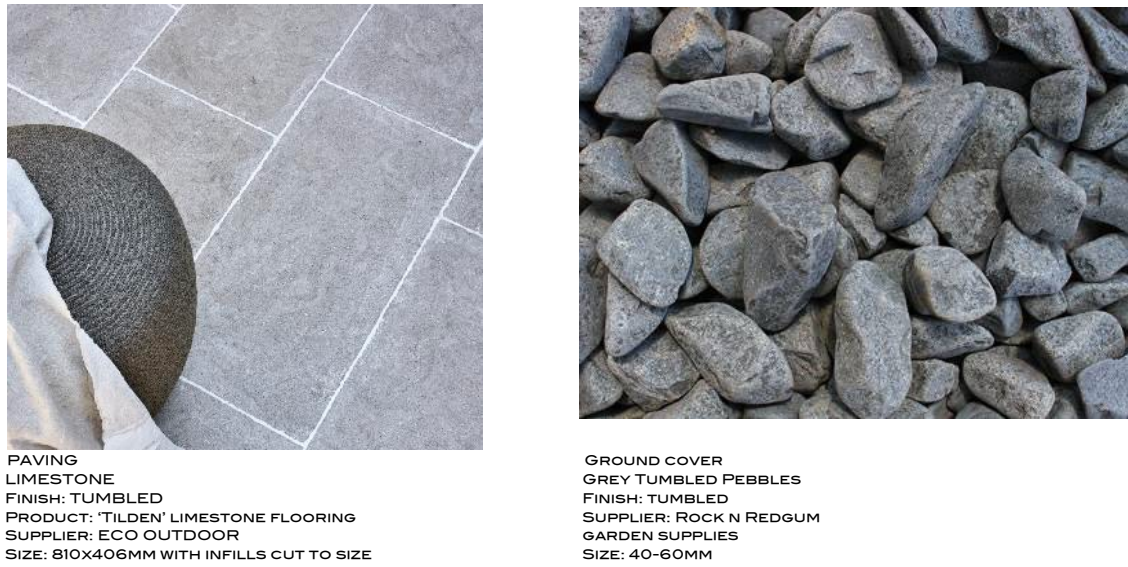

REFERENCE IMAGES



GROUND COVER



NOTES:
ALL MEASUREMENTS BASED ON PROVIDED BUILDERS DRAWINGS, SURVEY PLAN, COPY OF TITLE, AND/OR OBSERVATION.
THESE DRAWINGS ARE TO BE READ AS A GENERAL GUIDE FOR IMPLEMENTATION OF THE LANDSCAPING PLAN, IF UNSURE CONTRACTOR TO VERIFY ANY DIMENSIONS AND/OR DETAILS WITH LANDSCAPE DESIGNER.
LOCATION OF ALL UNDERGROUND ASSETS TO BE ATTAINED BY CONTRACTOR PRIOR TO UNDERGOING EXCAVATION
ALL MEASUREMENTS ARE CONCEPTUAL AND ARE TO BE DETERMINED BY CONTRACTOR.
CLIENT IS RESPONSIBLE FOR ANY PERMITS AND ENGINEERING DRAWINGS IF REQUIRED.